
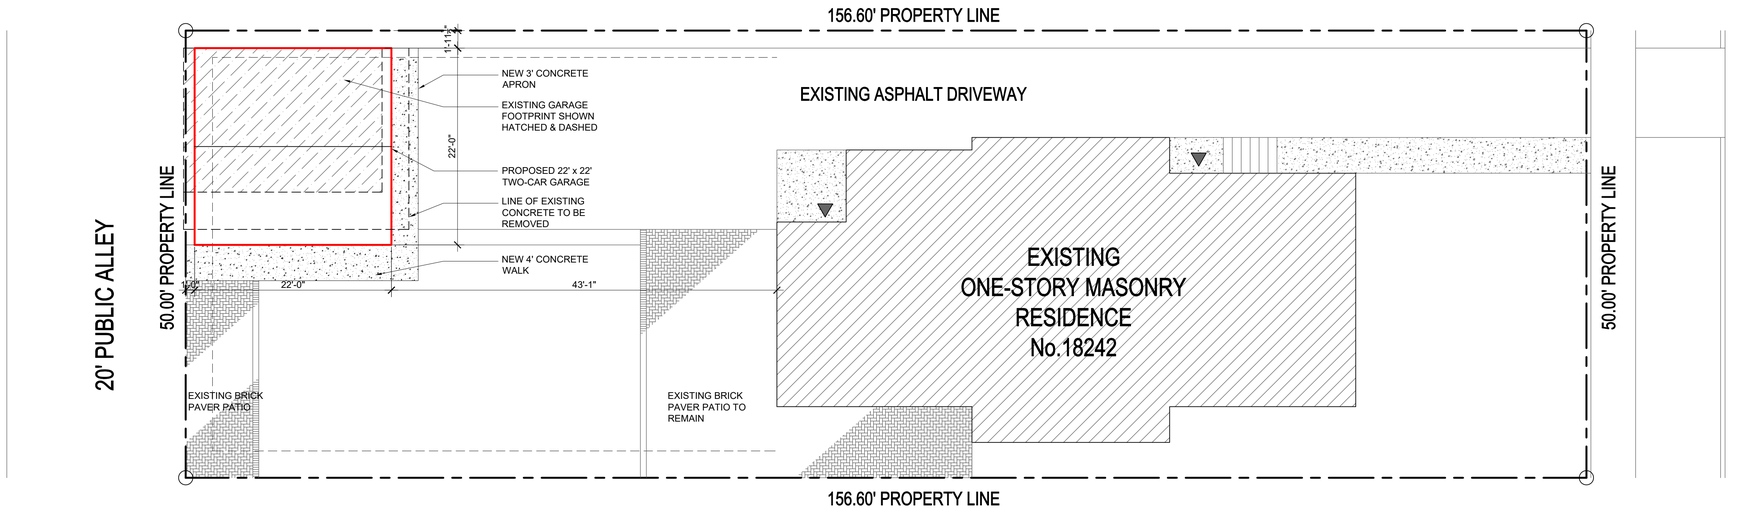



1 A1.0 SITE PLAN

SCALE: 1/8"=1'-0"

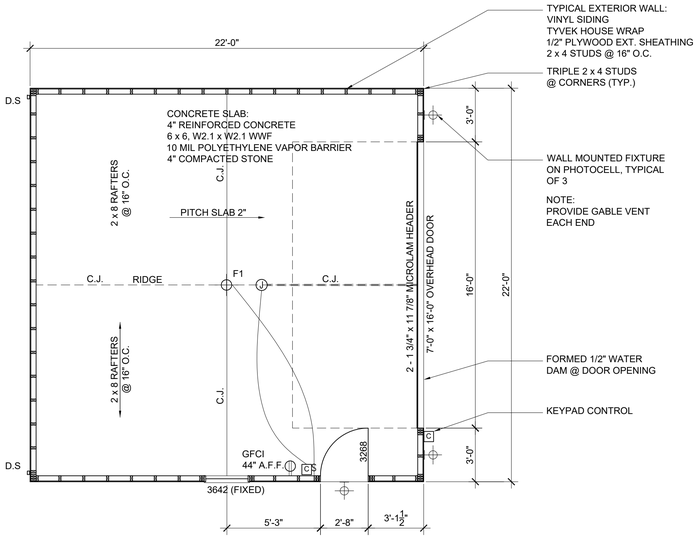

2 A1.0 GARAGE PLAN

SCALE: 1/4"=1'-0"

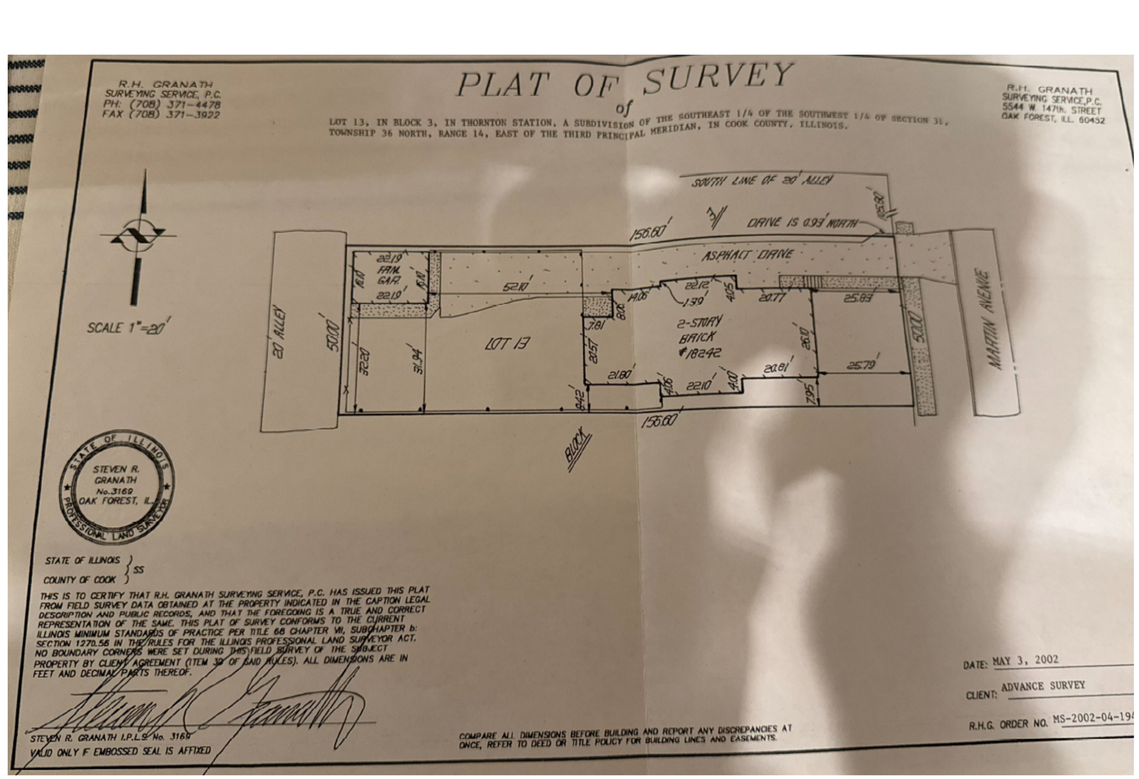

3 A1.0 SURVEY

SCALE: N.T.S.

PRES

SINGLE FAMILY RESIDENCE
GARAGE REPLACEMENT

18242 MARTIN AVENUE
HOMEWOOD, ILLINOIS 60433

SEAL

LICENSED ARCHITECT
RICKY J. LUKASIK
1010195
STATE OF ILLINOIS

ARCHITECT
EXPIRES : 11.30.2026
DATE: 09.14.2026

COPYRIGHT: LUKASIK + ASSOCIATES LTD EXPRESSLY RESERVES ITS COMMON LAW COPYRIGHT IN THESE PLANS AND OTHER PROPERTY RIGHTS IN THESE PLANS. THESE PLANS ARE NOT TO BE CHANGED, COPIED OR REPRODUCED IN ANY MANNER WHATSOEVER, NOR ARE THEY TO BE ASSIGNED TO ANY THIRD PARTY WITHOUT FIRST OBTAINING THE EXPRESSED WRITTEN PERMISSION & CONSENT OF LUKASIK + ASSOCIATES LTD THE ARCHITECT OF RECORD

I CERTIFY THAT THESE DRAWINGS HAVE BEEN PREPARED BY ME OR UNDER MY DIRECT SUPERVISION AND TO THE BEST OF MY ABILITY CONFORM TO THE BUILDING CODE REQUIREMENTS OF: HOMEWOOD, IL

SIGNATURE DATE: 09.01.26

MARK	SUBMISSION/ REVISION	DATE
	ISSUED FOR PERMIT	09.14.26

SITE PLAN

FLOOR PLAN

DATE SEPTEMBER 1, 2026

NORTH SCALE As Noted

LUKASIK + ASSOCIATES LTD
■ ARCHITECTS
PROFESSIONAL DESIGN FIRM IL LICENSE No.184.006340
1044 WESTERN AVENUE
FLOSSMOOR, ILLINOIS 60422 PHONE: 708.785.4107

A1.0