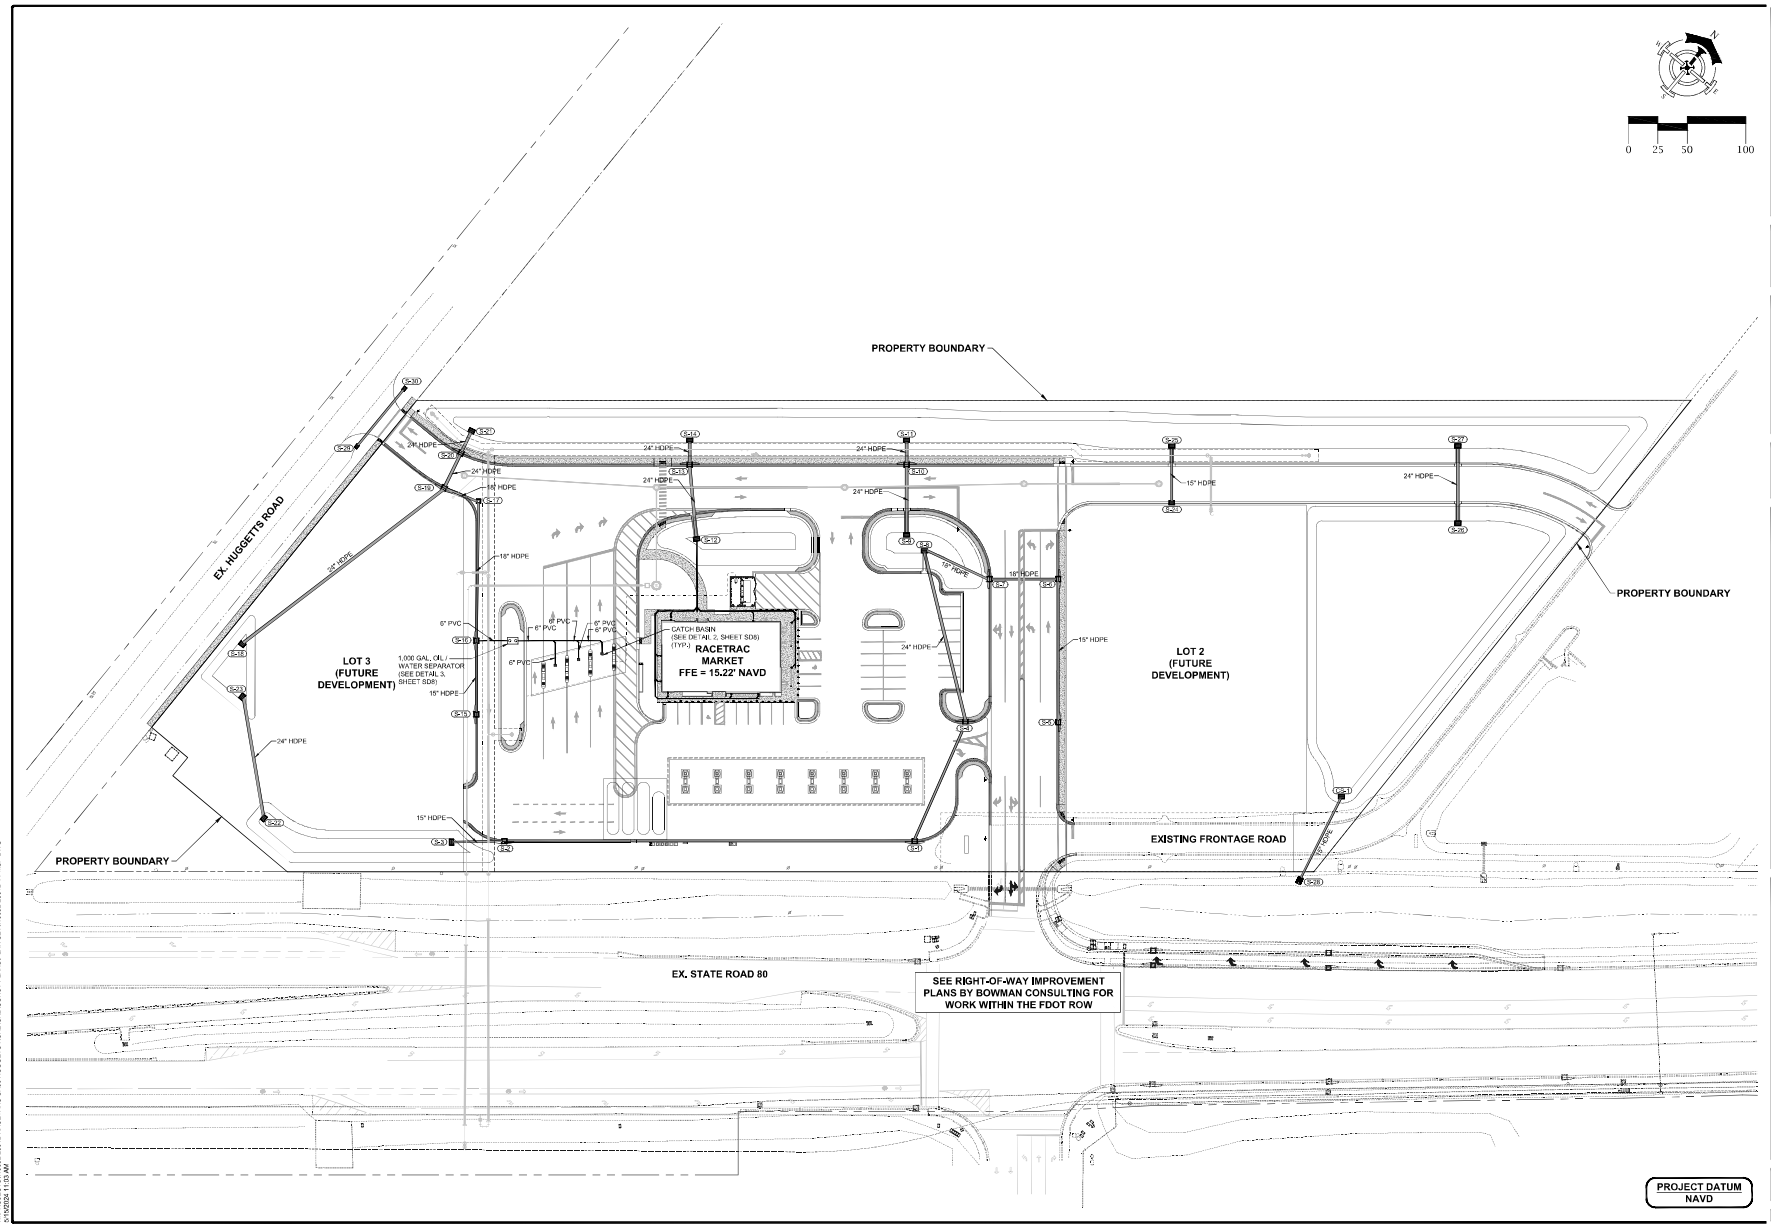

PROJECT DATUM
NAVD

RESPEC
1605 Hendry Street
Fort Myers, FL 33901
(239) 418-0691
Florida Registry License No. 33253

ENGINEER OF RECORD:
LAURA M. GRAHAM, P.E.
FLORIDA P.E. NO. 59318

AREA RESERVED FOR AGENCY USE

OWNER / DEVELOPER:
RACETRAC PETROLEUM, INC.
200 GALLERIA PARKWAY S.E. SUITE 900
ATLANTA, GA 30339
(770) 431-7600

PROJECT:
HUGGETTS ROAD
(EPN #1668 – STORE #XXXX)

#	DATE	PLAN REVISIONS DESCRIPTION

OVERALL SITE PLAN

Project Manager:	LMG
Drawn By:	JBC
Project Number:	W0092.23012
County, State:	HENDRY COUNTY, FL
Status:	

Sheet Number: 14

N:\PROJECTS\W0092.23012-RACE TRAC BRID HUGGETTS ROAD\CAD\CONST PLANS\PLAN SET\W0092C230172-HUGS.DWG
5/1/2024 11:03 AM