
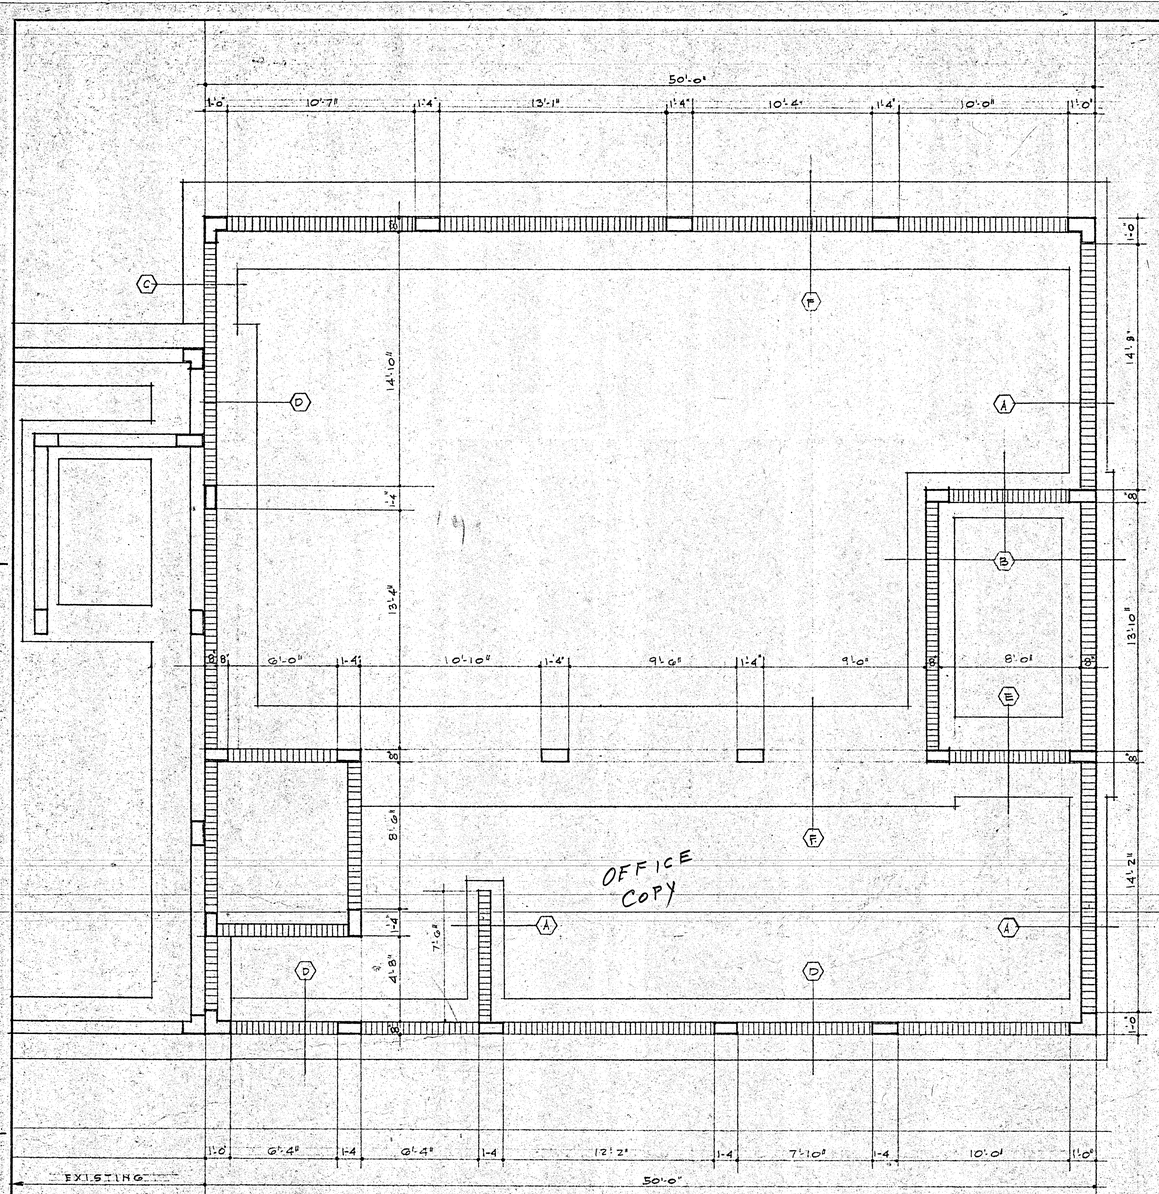


FOUNDATION PLAN

1/4"= 1'-0"

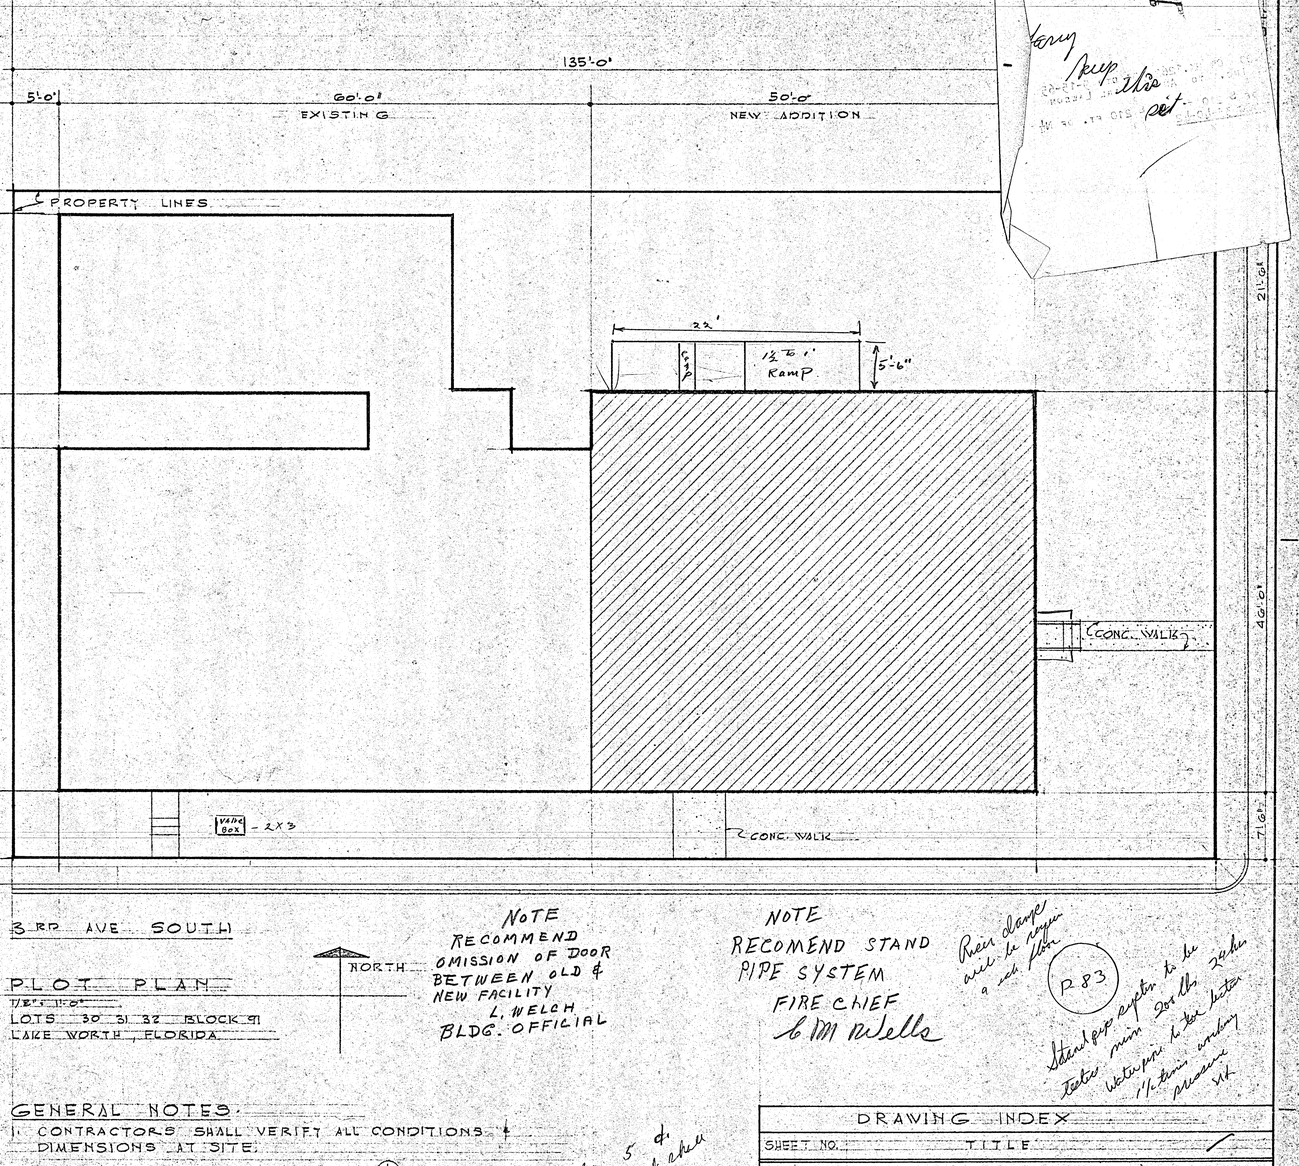

3RD AVE SOUTH

PLOT PLAN

1/8"= 1'-0"

LOTS 30 31 32 BLOCK 91

LAKE WORTH, FLORIDA

NORTH

NOTE
RECOMMEND
OMISSION OF DOOR
BETWEEN OLD &
NEW FACILITY
L. WELCH
BLDG. OFFICIAL

NOTE
RECOMEND STAND
PIPE SYSTEM
FIRE CHIEF
G M Wells

Rear ramp will be proper 9 inch slope


Stand pipe system to be tested min 200 lbs 2 hrs water pipe to be tested 1½ times working pressure

P83

Section 5 & 2W plumbing code shall apply

FOOTING SCHEDULE

MARK	HEIGHT	DEPTH	REINF. TOP	REINF. BOT	REMARKS
A	1'-0"	2'-0"	2#5	2#5	
B	1'-0"	2'-6"	2#5	2#5	
C	1'-0"	3'-0"	2#5	2#5	
D	1'-0"	3'-6"	4#5	4#5	#4 @ 4'-0" TOP #4 @ 1'-0" BOT.
E	1'-0"	4'-6"	5#5	5#5	SEE DET. 1/1
F	1'-3"	5'-9"	6#5	6#5	SEE DET. 2/1

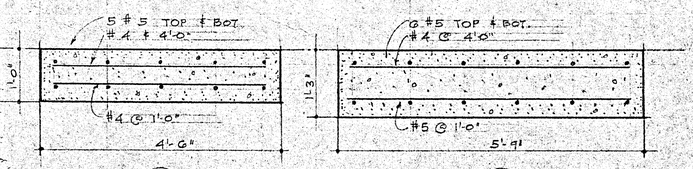

CONCRETE NOTES

FOOTINGS & SLABS 2500 #

COLUMNS & BEAMS 3000 #

CORNER COL'S- 8"X 10"X 1'-0" 5 #5 BARS #2 TIES @ 1'-0"

WALL COL'S 8"X 1'-4" 4 #5 BARS #2 TIES @ 8'

GENERAL NOTES

1. CONTRACTORS SHALL VERIFY ALL CONDITIONS & DIMENSIONS AT SITE.
2. WHEN REFERANCE IS MADE TO A DETAIL (1/7) IT MEANS DETAIL 1 ON SHEET NO. 7
3. FOR CONTRACT SPECIFICATIONS, SEE SHEET NO. 6
4. ADMINISTRATION OFFICE IN ADJACENT BUILDING.
5. NEW ADDITION WILL PROVIDE:

1 ST FLOOR	5	BEDS
2 ND FLOOR	14	"
3 RD FLOOR	14	"
4 TH FL (PUT.)	14	"
	47	BEDS

Lake Worth Plumbing Code has precedents over these specifications and drawings in reference to material and design.

Lake Worth Plumbing Code has precedents over these specifications and drawings in reference to material and design.

NOTICE
PLEASE CALL FOR A FINAL INSPECTION. COMPLIANCE IS MANDATORY.

THESE PLANS MUST BE KEPT ON THE JOB AT ALL TIMES
INSPECTOR

DRAWING INDEX

SHEET NO.	TITLE
1	FOUNDATION & PLOT PLAN
2	FIRST FLOOR PLAN
3	SECOND FLOOR PLAN
4	THIRD FLOOR PLAN
5	ELEVATIONS
6	ELEVATION & SECTION
7	WALL SECTIONS
8	FRAMING PLANS
9	PLUMBING PLANS & DIAGRAMS

— NOTE —
TOP of footing MUST be six inches (6") below lowest point of NATURAL grade. Footings shall be formed with ¾" boards or equal.
FULL DEPTH of concrete member.
INSPECTION DEPARTMENT
CITY OF LAKE WORTH

APPROVED
CITY OF LAKE WORTH
Date 10-30-67
L Welch
Building Inspector
Phone JU 5-2571, Ext. 35
Before pouring any Concrete.


ADDITIONS TO CUYLER PAVILION
LAKE WORTH . FLORIDA
FOUNDATION & PLOT PLAN

RALPH S. MOE, JR
ARCHITECT
LAKE WORTH, FLORIDA

ISS. 10-12-67	FOR APPROVAL		COMM. NO. 67-75
			SHEET NO. 1 OF 9
REV.			


CONTRACT SPECIFICATIONS

1. ALL CONSTRUCTION & INSTALLATIONS SHALL COMPLY WITH THE REQUIREMENTS OF THE LATEST EDITIONS OF THE SOUTHERN STANDARD BUILDING CODE, THE BUILDING EXITS CODE, NATIONAL FIRE PROTECTION ASSOCIATION SAFETY CODES & THE NATIONAL ELECTRICAL CODE. FOR-D.2 INSTITUTIONAL OCCUPANCY
2. ELEVATOR SHALL BE ELECTRIC MOTOR DRIVEN & BE IN COMPLIANCE W/ THE ELEVATOR REQUIREMENTS OF THE FLORIDA INDUSTRIAL COMMISSION, CHAPTER 185 E 1 FAC
3. CURTAIN DIVIDERS PERMANENTLY FLAMEPROOF SHALL BE INSTALLED IN BEDROOMS HAVING MORE THAN 1 BED.
4. ALL TOILETS, BATH TUBS & SHOWER STALLS SHALL BE EQUIPPED W/ ACCESSIBLE HANDRAILS OR GRAB BARS WHICH WILL WITHSTAND THE MIN. WEIGHT STRAIN OF A 250 LB PERSON
5. ISOLATION ROOM BATH: THE TOILET SHALL BE EQUIPPED W/ A BED PAN FLUSH ATTACHMENT. SUB UTILITY ROOM SHALL BE MECHANICALLY VENTED & HAVE A RECESSED 2 COMPARTMENT COUNTER SINK, GOOSENECK SPOUT & KNEE OR FOOT WATER VALVE CONTROL, A SOAP DISPENSER W/ FOOT VALVE CONTROL & STORAGE CABINETS.
6. EXAMINING ROOM SHALL HAVE AN EXAMINING TABLE, LAVATORY W/ FOOT OR KNEE WATER VALVE CONTROL & SOAP DISPENSER W/ FOOT VALVE CONTROL.
7. CLEAN UTILITY ROOM SHALL HAVE A SINK W/ KNEE OR FOOT WATER VALVE CONTROL, A SOAP DISPENSER W/ A FOOT VALVE CONTROL, WORK COUNTER & CABINETS.
8. SOILED UTILITY ROOM SHALL HAVE A 2 COMPARTMENT SINK, A KNEE OR FOOT WATER VALVE CONTROL, SOAP DISPENSER W/ A FOOT VALVE CONTROL, WORK COUNTER, A CLINICAL SERVICE SINK, EQUIPMENT FOR THE SANITIZATION OF BED PANS & BEDSIDE UTENSILS, & A NON-FLAMMABLE COVERED HAMPER FOR SOILED LINENS.
9. HEATING VENTILATION & AIR CONDITIONING SHALL COMPLY W/ THE LATEST APPLICABLE RECOMMENDATIONS OF THE A.S.H.R & A.C. ENGINEERS FOR MEDICAL & RELATED FACILITIES, THE NATIONAL FIRE PROTECTION ASSOCIATION & UNDERWRITERS LABORATORIES, INC. PROVIDE AIR COND. TO DINING & INTERIOR RECREATION AREA & LOBBY FROM EXISTING SYSTEM AS SHOWN ON SHEET NO. 2.
9. DUCTS SHALL BE FIBERGLASS W/ 9"x9" TITUS TMDC-4 A ALUM. GRILLES. BEDROOMS, EXAMINATION & ISOLATION ROOMS SHALL BE SERVICED W/ REMINGTON ALL-ELECT. TYPE EKIO INCREMENTAL CONDITIONER, REVERSE CYCLE COOLING CAPACITY AS RE BTUH 9000 W/ MEDIUM HEATER 11330. THESE UNITS WILL BE INSTALLED IN EXTERIOR WALLS AS SHOWN ON FLOOR PLANS.
10. EMERGENCY GENERATOR TO PROVIDE POWER FOR LIGHTS @ NURSE STATION, TELEPHONE SWITCHBOARD, NIGHT LIGHTS EXIT & CORRIDOR LIGHTS, FIRE ALARM SYSTEM, ELEV. & KITCHEN REFRIGERATOR.
11. COMMUNICATION: PROVIDE "EXECUTONE" SYSTEM W/ UNITS IN EACH BEDROOM & BATH.
12. OXYGEN: STORAGE OUTSIDE BUILDING.

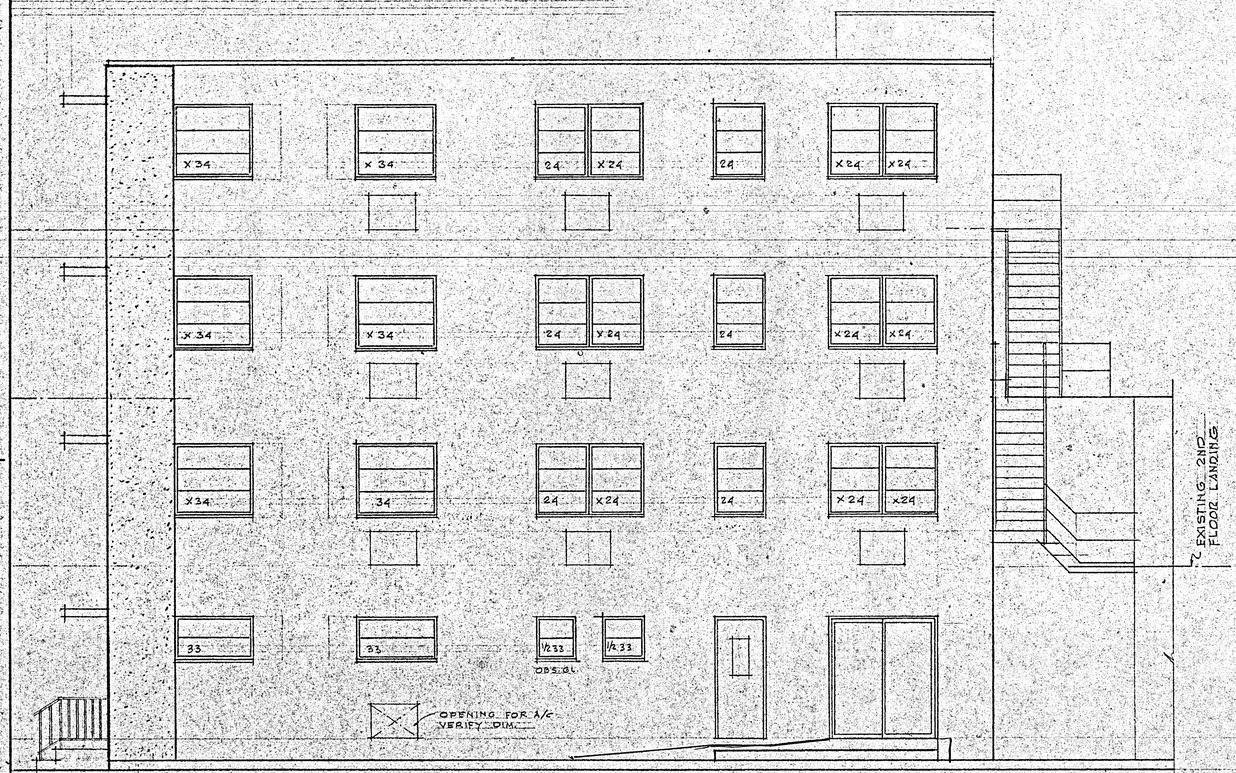

NORTH ELEVATION
1/4" = 1'-0"

NOTE: X IN WINDOW DESIGNATION DENOTES WINDOW RELOCATED FROM DEMOLISHED BUILDING. VERIFY HANDLE LOCATIONS.

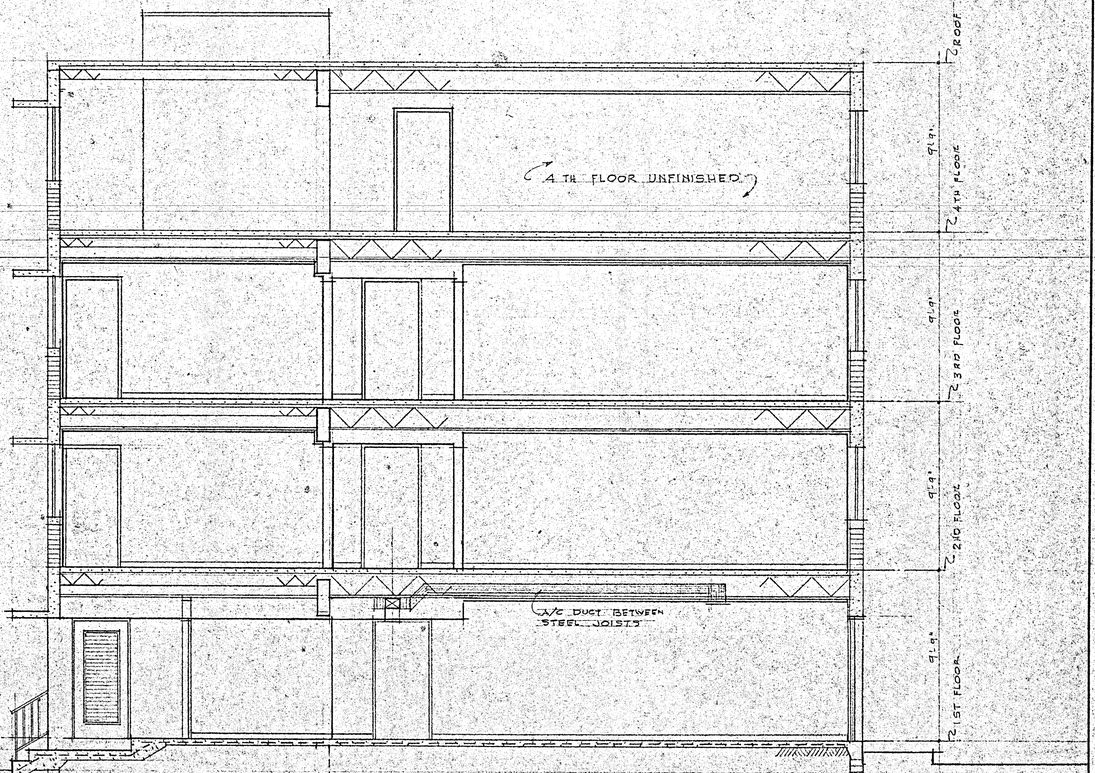


TRANSVERSE SECTION
1/4" = 1'-0"

ADDITIONS TO CUYLER PAVILION
LAKE WORTH FLORIDA
ELEVATION & SECTION

RALPH S. MOE, JR
ARCHITECT
LAKE WORTH, FLORIDA
A.I.A

ISS.	10-12-67	FOR APPROVAL
REV.		

COMM. NO. 67-75
SHEET NO. 6 OF 9

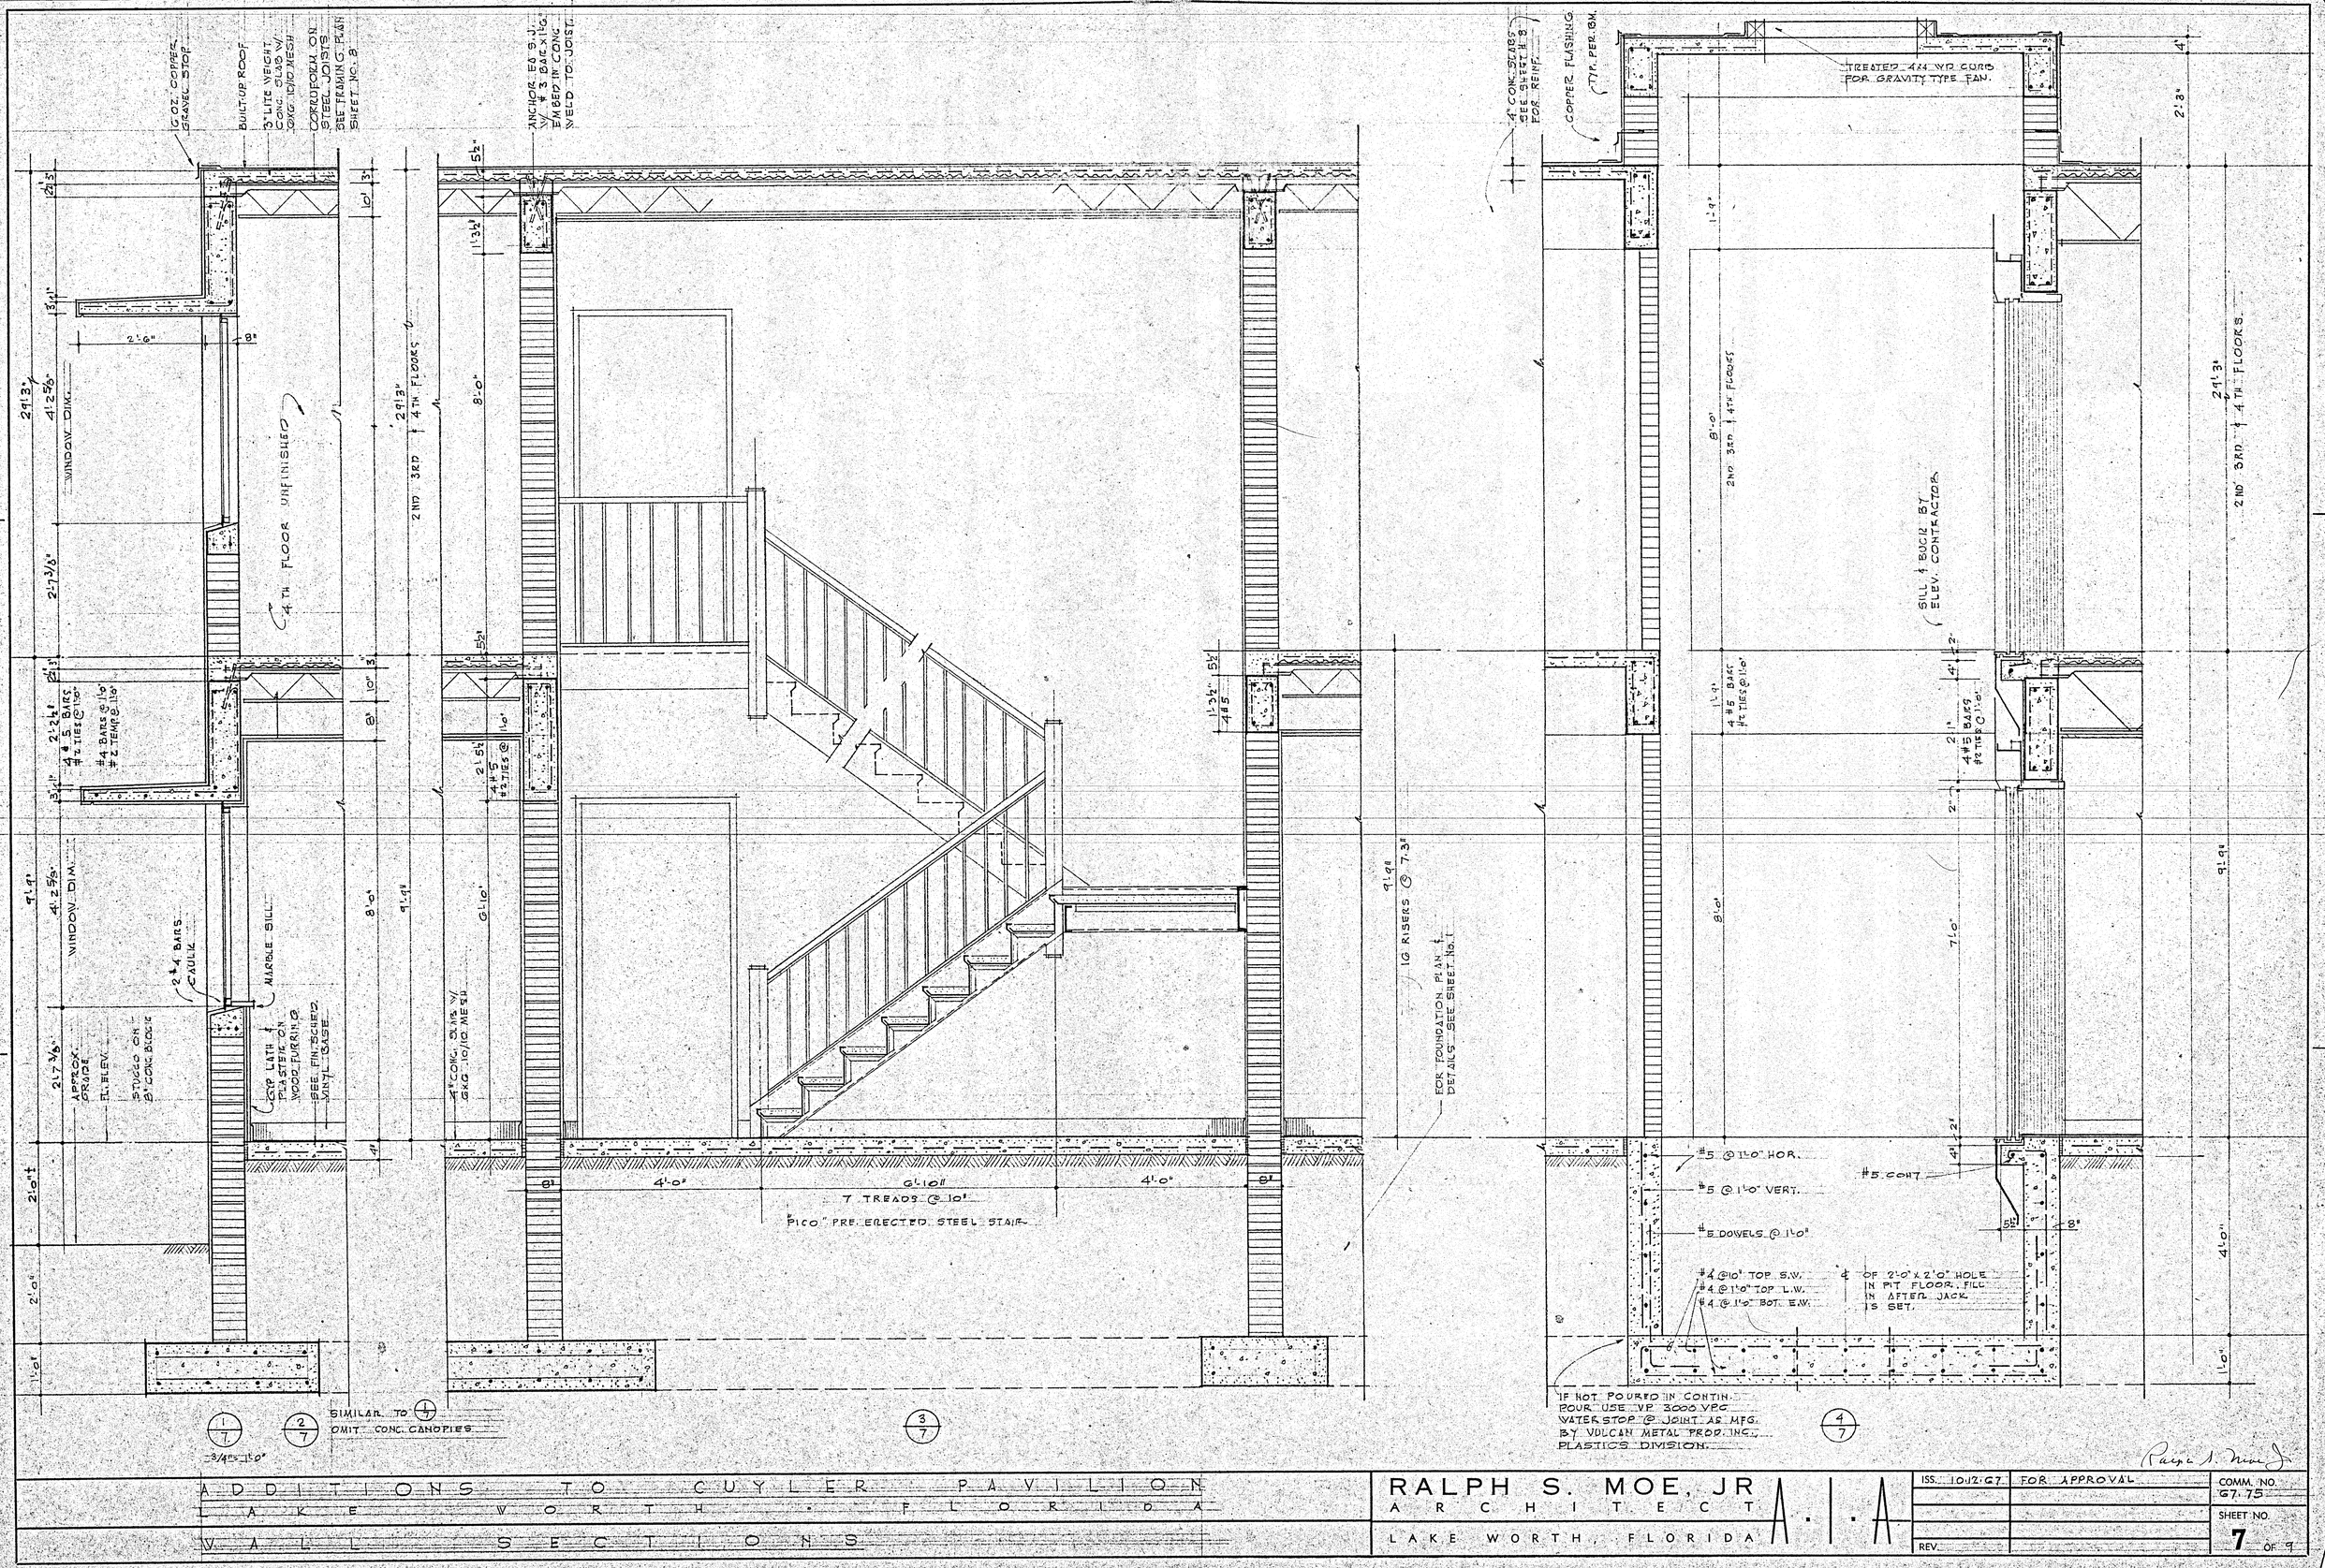


ADDITIONS TO CUYLER PAVILION
LAKE WORTH · FLORIDA
WALL SECTIONS

RALPH S. MOE, JR
ARCHITECT A.I.A.
LAKE WORTH, FLORIDA


ISS.	10:12:67	FOR APPROVAL
REV.		

COMM. NO. 67.75
SHEET NO. 7 OF 9

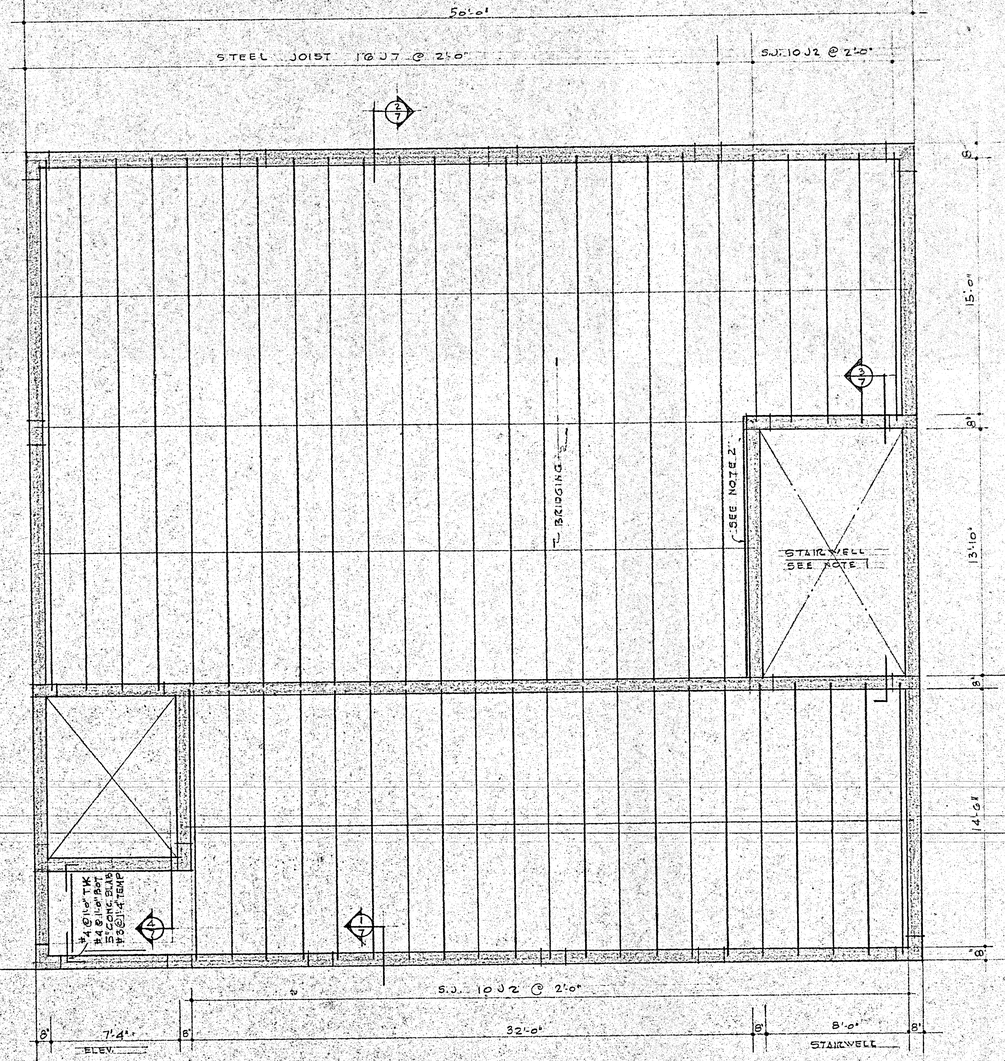

2 ND & 3 RD FLOOR FRAMING PLAN

1/4" = 1'-0"

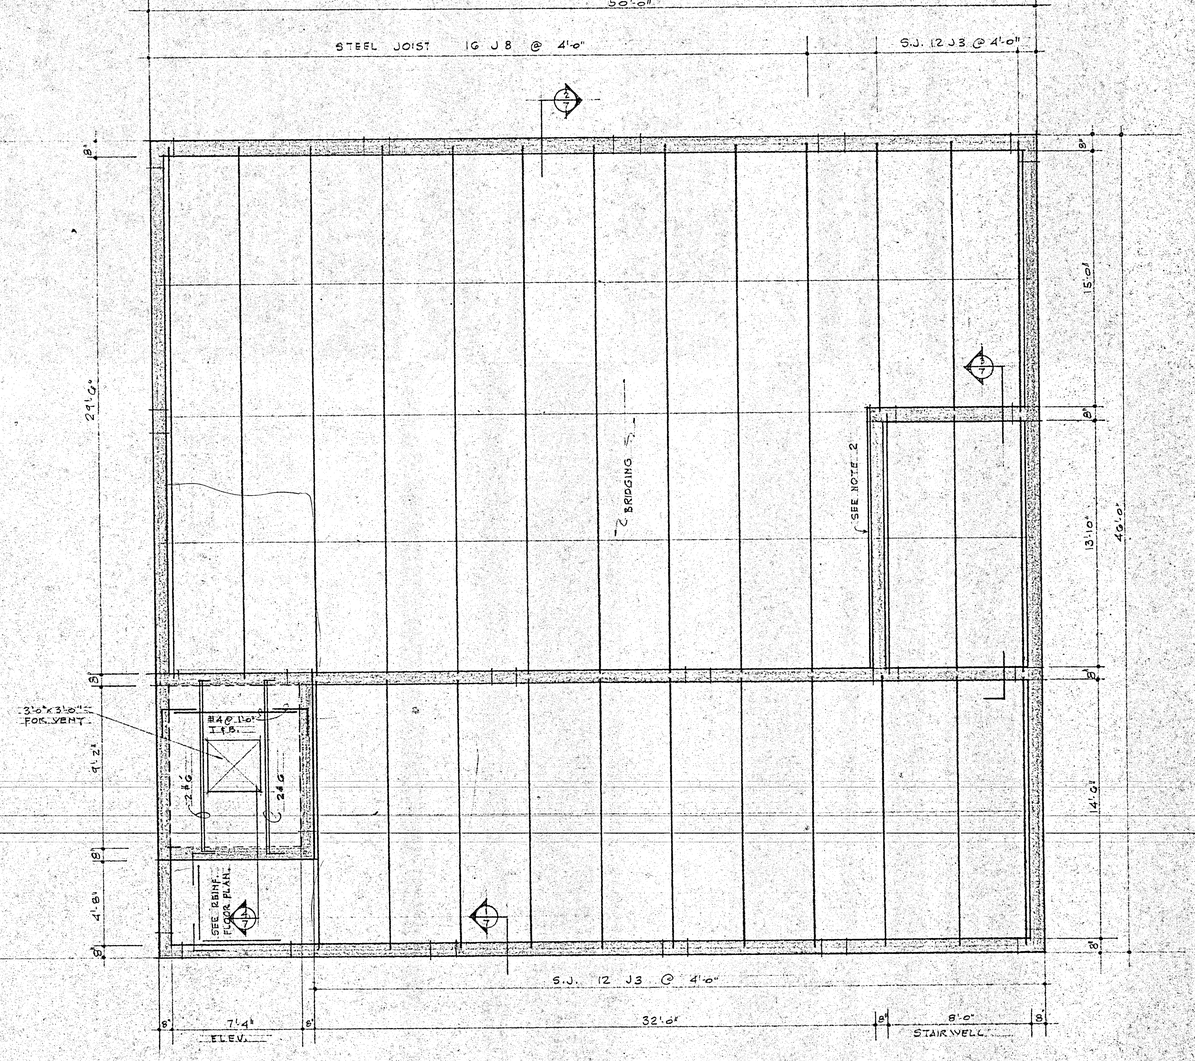

ROOF FRAMING PLAN

1/4" = 1'-0"


GENERAL NOTES.

1. SEE "PICO" STAIR CATALOG FOR WELD & SIZE & LOCATIONS IN BEAM.
2. PROVIDE 1½"x1½"x¼" L., BOLT TO WALL W/ ⅜" ϕ BOLTS @ 4'-0" O.C. TO RECEIVE SLAB POUR.

ADDITIONS TO CUYLER PAVILION
LAKE WORTH . FLORIDA
FRAMING PLANS

RALPH S. MOE, JR
ARCHITECT
LAKE WORTH, FLORIDA

ISS: 10-12-67	FOR APPROVAL	COMM. NO. 67-75
		SHEET NO. 8 OF 9
REV.		

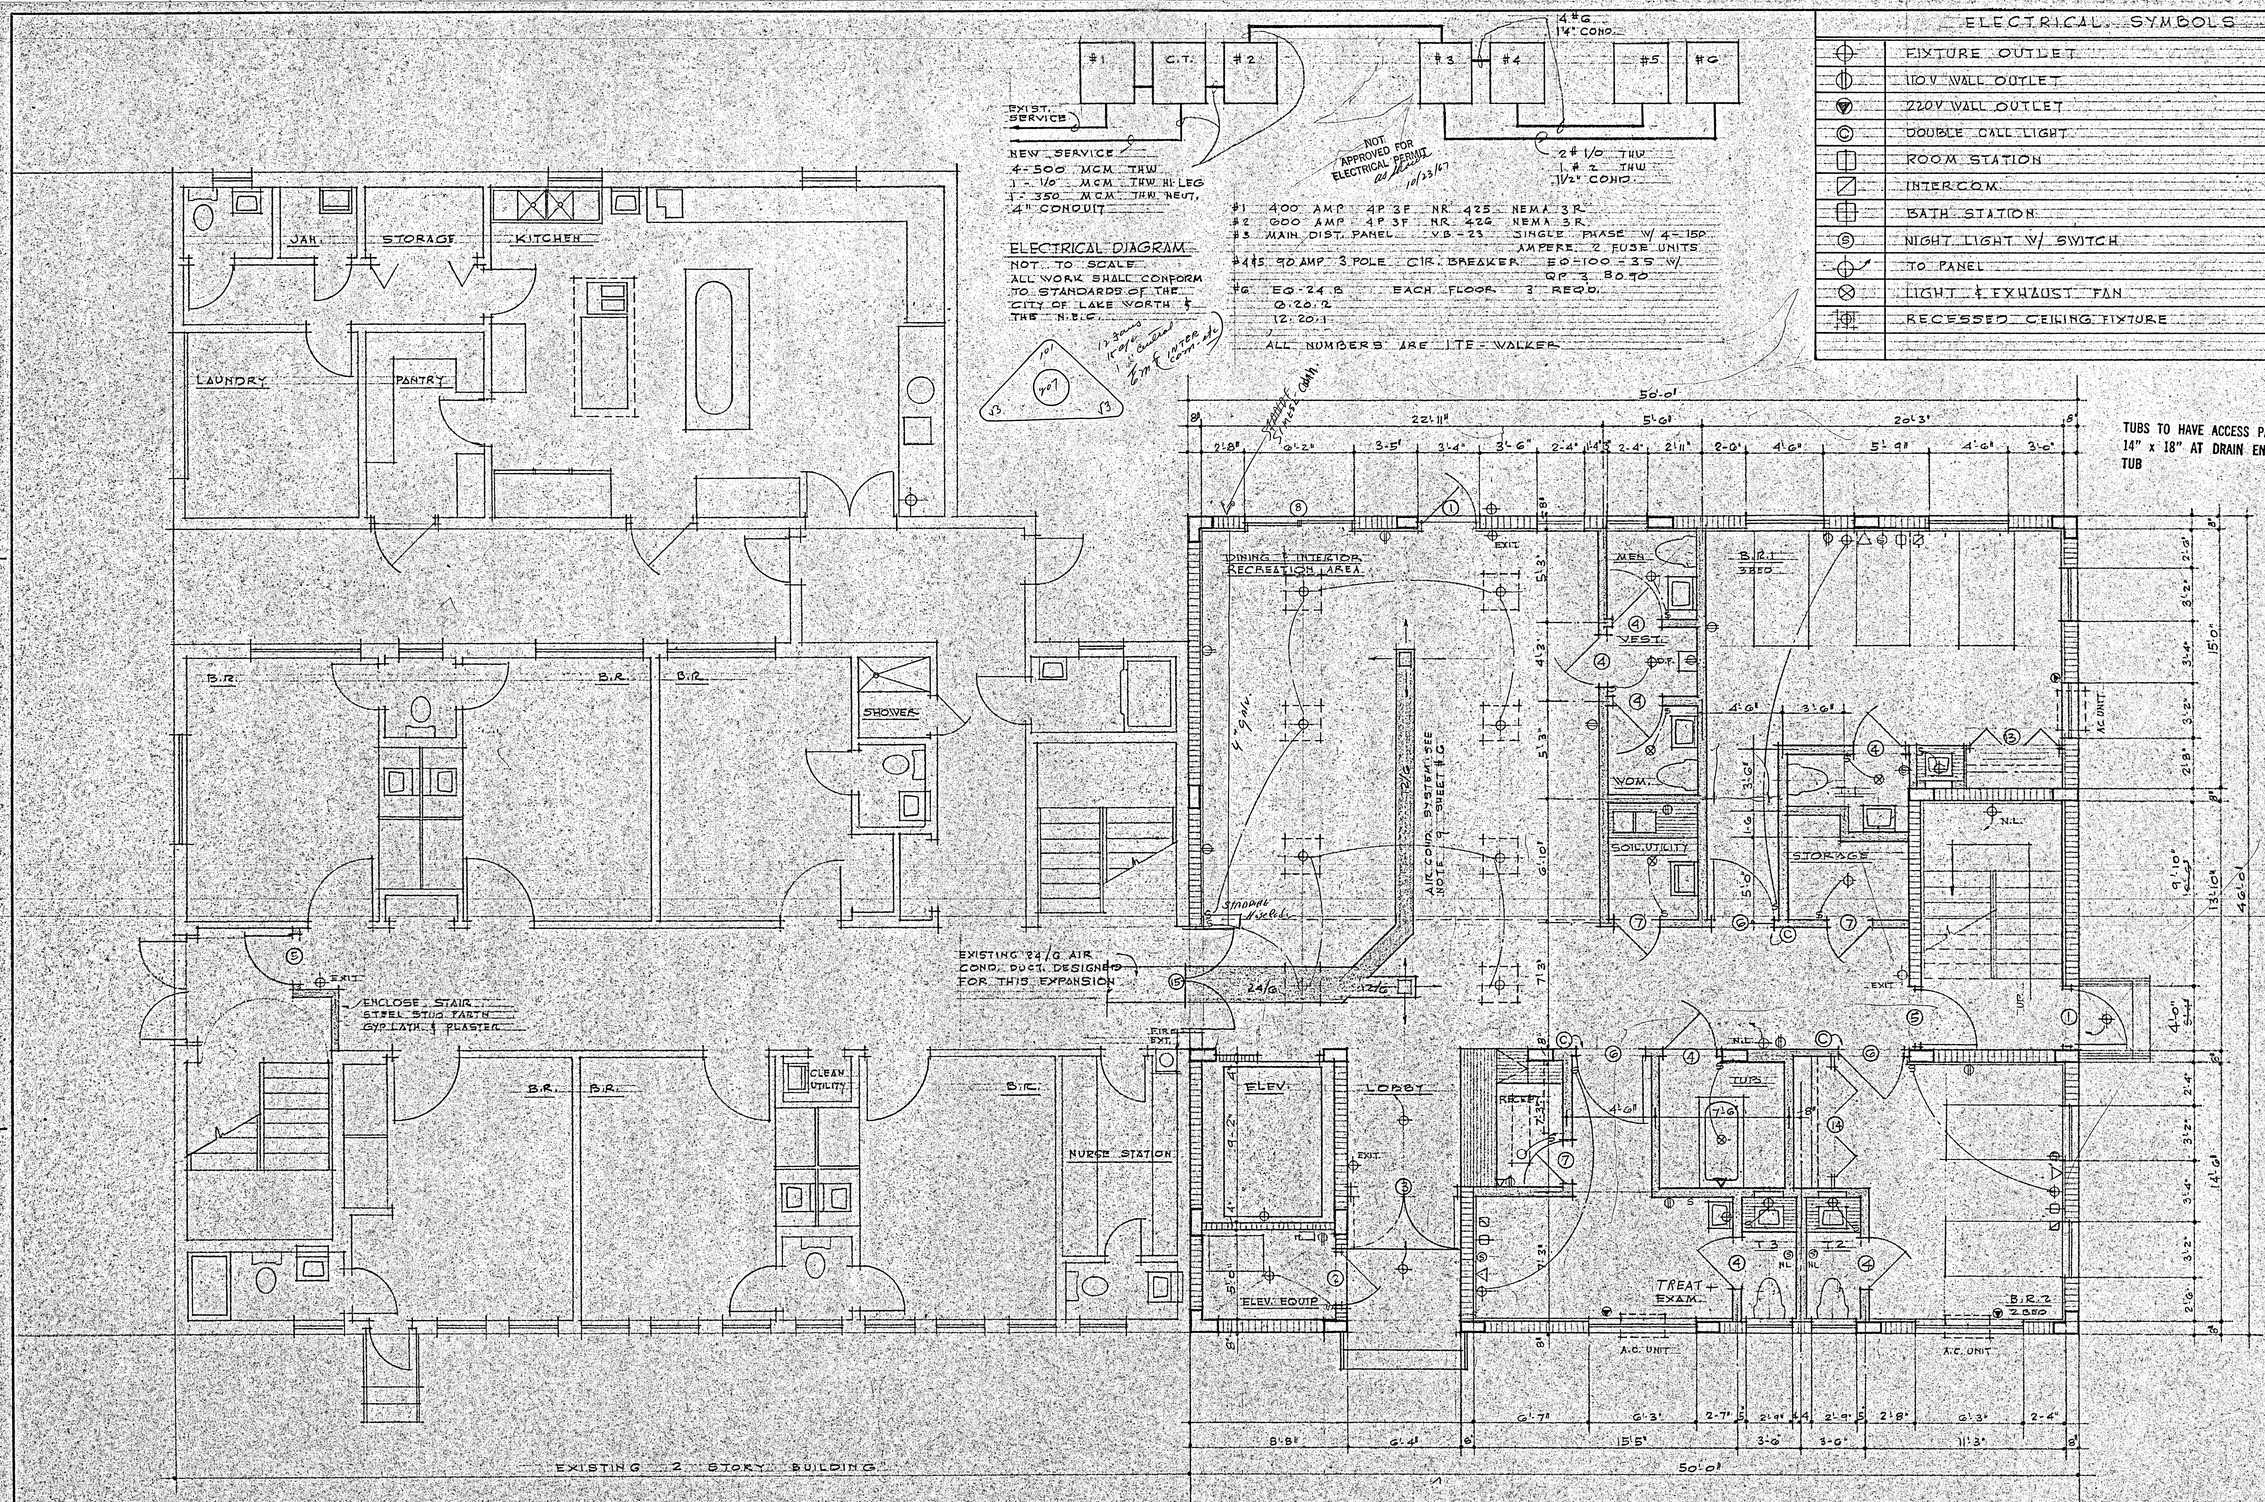

ADDITIONS TO CUYLER PAVILION
LAKE WORTH - FLORIDA
FIRST FLOOR PLAN

RALPH S. MOE, JR
ARCHITECT A.I.A.
LAKE WORTH, FLORIDA

ISS. 10-17-67	FOR APPROVAL	COMM. NO. 67-75
		SHEET NO. 2 OF 9
REV. 10-17-67	DOOR (5) SHOW BEDS	

STORAGE

NURSES' LOUNGE

DOWN

EXISTING LANDING

B.R.

B.R.

B.R.

EXIT

ENCLOSE STAIR
STEEL STUD PARTN.
GYP LATH & PLASTER

DN

B.R.

B.R.

CLEAN UTILITY

B.R.

FIRE EXTING

NURSE STATION

FROM ROOF

B.R. 1
3 BED

B.R. 2
3 BED

B.R. 3
3 BED

A.C. UNIT

T.1

T.2

T.3

SHOWER

SOIL UTILITY

EXIT

SUB. UTILITY

ELECT. PANEL

JAN.

T.4

T.5

BATH

ISOLATION

B.R. 4
2 BED

B.R. 5
2 BED

50'-0"

3'-8" 8" 11'-5" 5'-0" 12'-0" 20'-3" 8"

2-8½ 0'-3" 2'-0" 11" 3'-2" 11" 2'-10" 6'-3" 2'-11" 2'-0" 4'-0" 5'-9½" 4'-6" 3'-0"

3'-6 3'-2" 2'-0 3'-4" 5'-11" 2'-2" 6'-3 2-7 5 2'-9 4 4 2'-9 5 2'-8 6'-3 2-4

8'-8" 11'-5" 11'-0" 3'-6" 3'-6" 11'-3" 8"

50'-0"

EXISTING 2 STORY BUILDING

ADDITIONS TO CUYLER PAVILION
LAKE WORTH . FLORIDA
SECOND FLOOR PLAN

RALPH S. MOE, JR
ARCHITECT A.I.A.
LAKE WORTH FLORIDA

ISS. 10-12-67	FOR APPROVAL	COMM. NO. 67-75
REV. 10-17-67	DOOR (15) SHOW BEDS	SHEET NO. 3 OF 9

NOTES

1. ALL EXIT DOORS SHALL HAVE PANIC HARDWARE.
2. SMOKE SCREEN INSTALLATION SHALL BE IN SERIES, MAGNETIC STOPS, PARALLEL 1'-0" FROM CEILING & 5'-0" OUT FROM OPENING.

1ST FL. (5) 1 FM 1000
2 FM 997

2ND FL. (5) 2-FM 1000 1 STAIR 1 CORR
2 FM 997

3RD FLR (5) 2 FM 1000
2 FM 997


ALL 120 V A.C.

DOOR SCHEDULE


MARK	WIDTH	HEIGHT	THICK.	TYPE	REMARKS
(1)	3'-8"	6'-8"	1 3/4"	FLUSH	SOLID CORE
(2)	3'-0"	6'-8"	1 3/4"	WD. LOUV.	
(3)	2'-3'-0"	6'-8"	1 3/8"		* ALUM. & GLASS STOCK ENTRANCE DOORS
(4)	3'-0"	6'-8"	1 3/8"	FLUSH	
(5)	3'-8"	6'-8"	1 3/4"	FLUSH	FIRE SCREEN SOLID CORE
(6)	3'-8"	6'-8"	1 3/8"	FLUSH	SOLID CORE
(7)	2'-6"	6'-8"	1 3/8"	FLUSH	
(8)	2'-3'-0"	6'-8"	1 3/4"	SLIDE	ALUM. & GLASS SLIDING-TEMP. GLASS
(9)	2'-0"	6'-8"	1 3/8"	FLUSH	
(10)	2'-0"	8'-0"	1 3/8"	WD. LOUV.	
(11)	3'-0"	8'-0"	1 3/8"	WD. LOUV.	
(12)	4'-0"	8'-0"	1 3/8"	WD. LOUV.	
(13)	5'-0"	8'-0"	1 3/8"	WD. LOUV.	
(14)	6'-0"	8'-0"	1 3/8"	WD. LOUV.	
(15)	2'-3'-0"	6'-8"	1 3/4"	FLUSH	FIRE SCREEN SOLID CORE

FINISH SCHEDULE

AREA	FLOOR	WALLS	CEILING	REMARKS
LOBBY	VIN. ASB.	PLAST.	AC. PL.	
ELEV. EQUIP.	CONC.	BLOCK		
RECEPTION	VIN. ASB.	PANEL	AC. PL.	
DINING & INTER. REC.	VIN. ASB.	PLASTER	AC. PL.	
TOILETS	CER. TILE	* PLASTER	PLASTER	4'-0" CER. TILE WNSCT.
SUB-UTILITY	VIN. ASB.	PLAST.	PLAST.	
SOILED UTILITY	VIN. ASB.	PLAST.	PLAST.	
BED ROOMS	VIN. ASB.	* PLAST.	AC. PL.	* 1 WALL PANELLED.
STORAGE	VIN. ASB.	PLAST.	PLAST.	
CORRIDOR	VIN. ASB.	PLAST.	AC. PL.	
SHOWER	CER. TILE	CER. TILE	PLAST.	
FREE STANDING TUB	CER. TILE	* PLAST.	PLAST.	* 4'-0" CER. TILE WNSCT.
CLOSETS	VIN. ASB.	PLAST.	PLAST.	
EXAMINATION	VIN. ASB.	PLAST.	AC. PL.	
STAIR WELL	VIN. ASB.	PLAST.	CEM. PL.	TREADS-TERRAZZO
STORAGE	VIN. ASB.	PLAST.	PLAST.	
ISOLATION	VIN. ASB.	PLAST.	AC. PL.	
NURSE & CLEAN. UTIL.	VIN. ASB.	PLAST.	AC. PL.	
SOIL LINEN & UTIL.	VIN. ASB.	PLAST.	PLAST.	
JANITOR	VIN. ASB.	PLAST.	PLAST.	

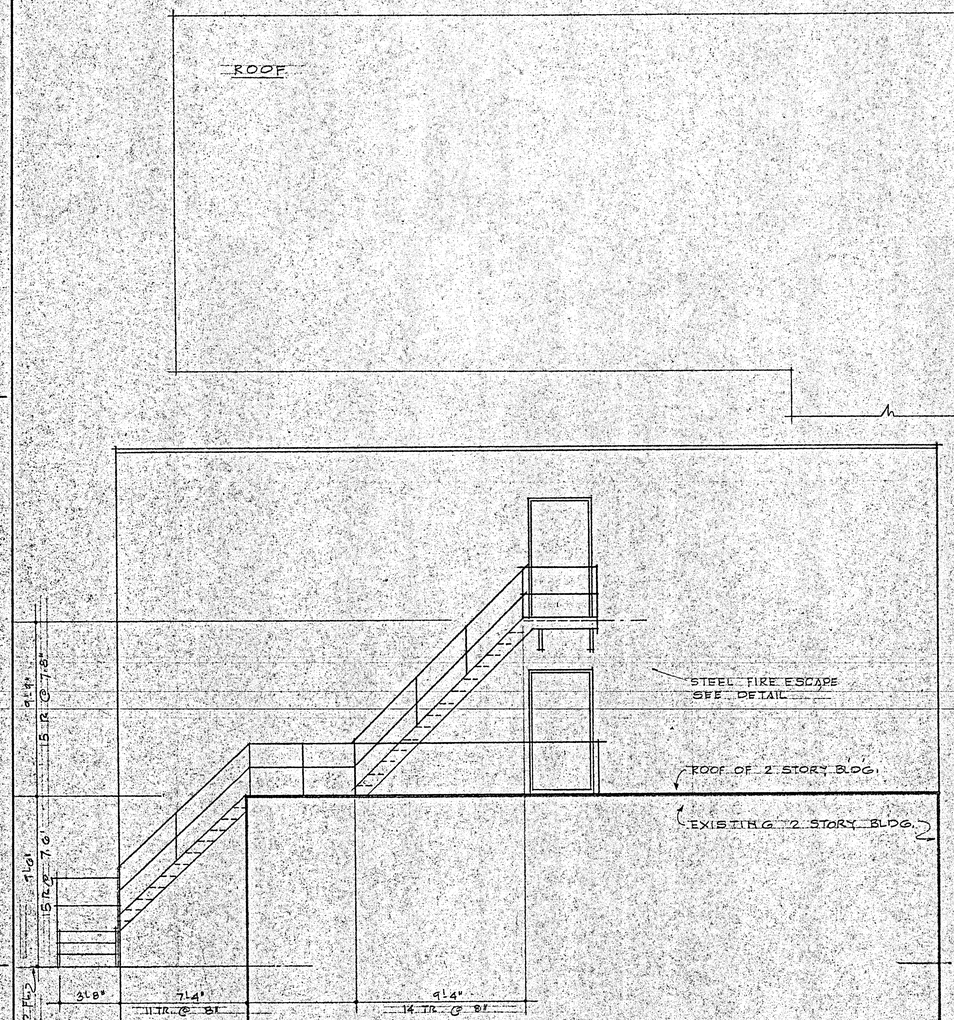

VEST ELEVATION (THRU EXIST. BLDG)

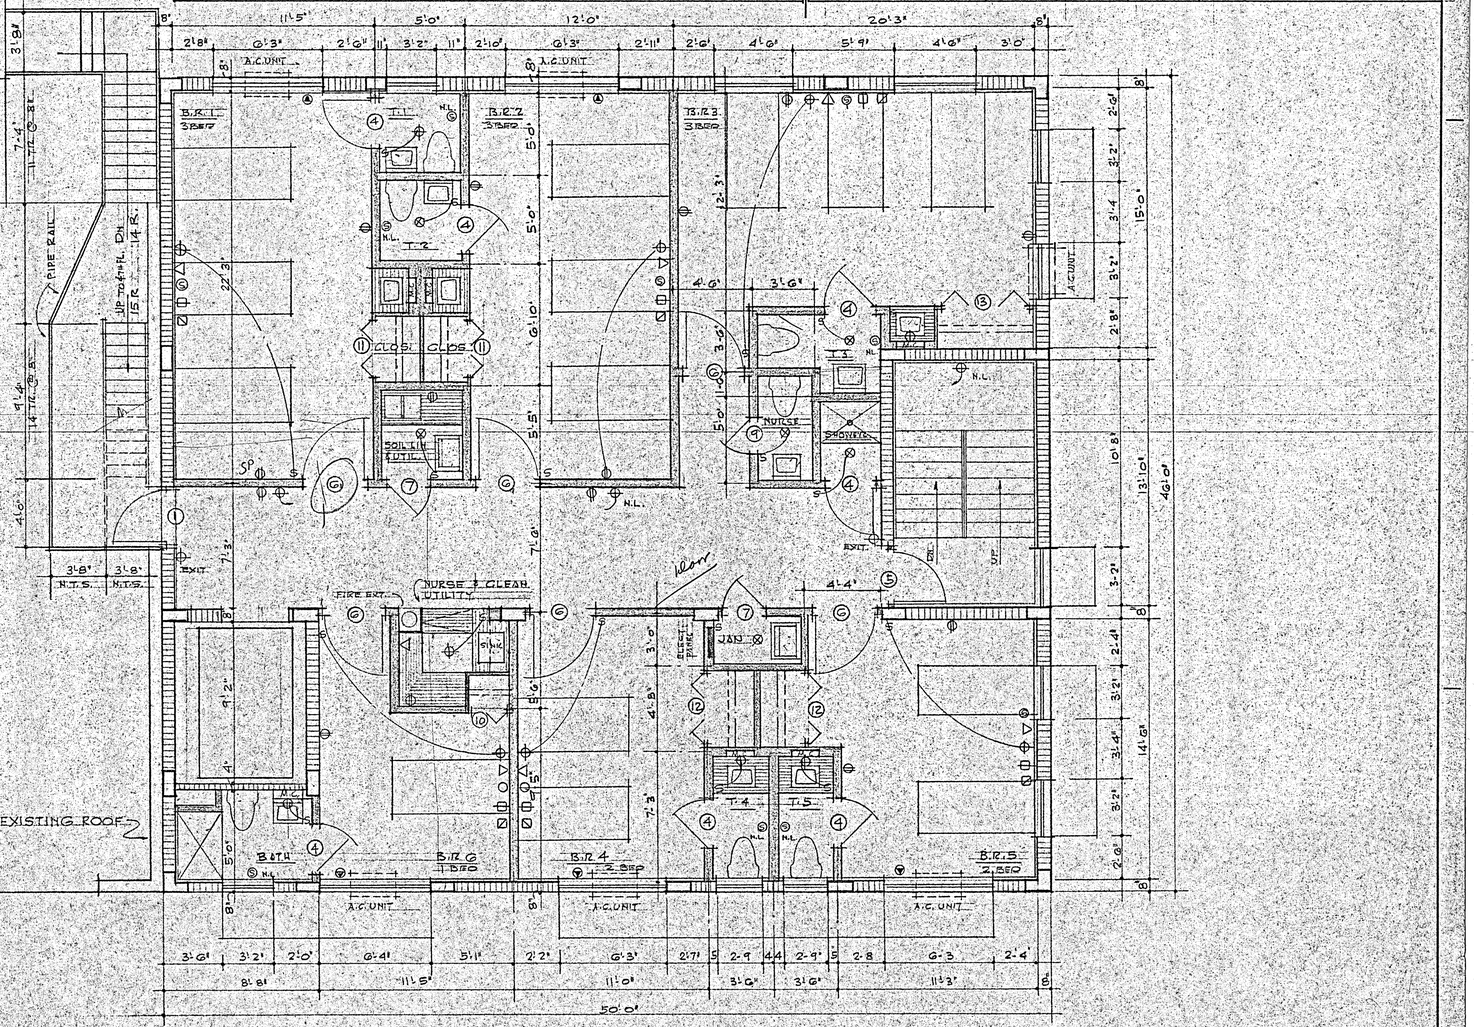


NOTE 4TH FLOOR UNFINISHED PROVIDE STAIRS & ELEVATOR, ROUGH IN PLUMBING & ELECTRIC SERVICE FOR FUTURE, SIMILAR TO 3RD FLOOR.

Ralph S. Moe Jr.


ADDITIONS TO CUYLER PAVILION
LAKE WORTH • FLORIDA
THIRD FLOOR PLAN


RALPH S. MOE, JR
ARCHITECT
LAKE WORTH, FLORIDA

ISS. 10-12-67	FOR APPROVAL	COMM. NO. 67.75
		SHEET NO. 4 OF 9
REV. 10-17-67	NURSE & CLEAN UTILITY	

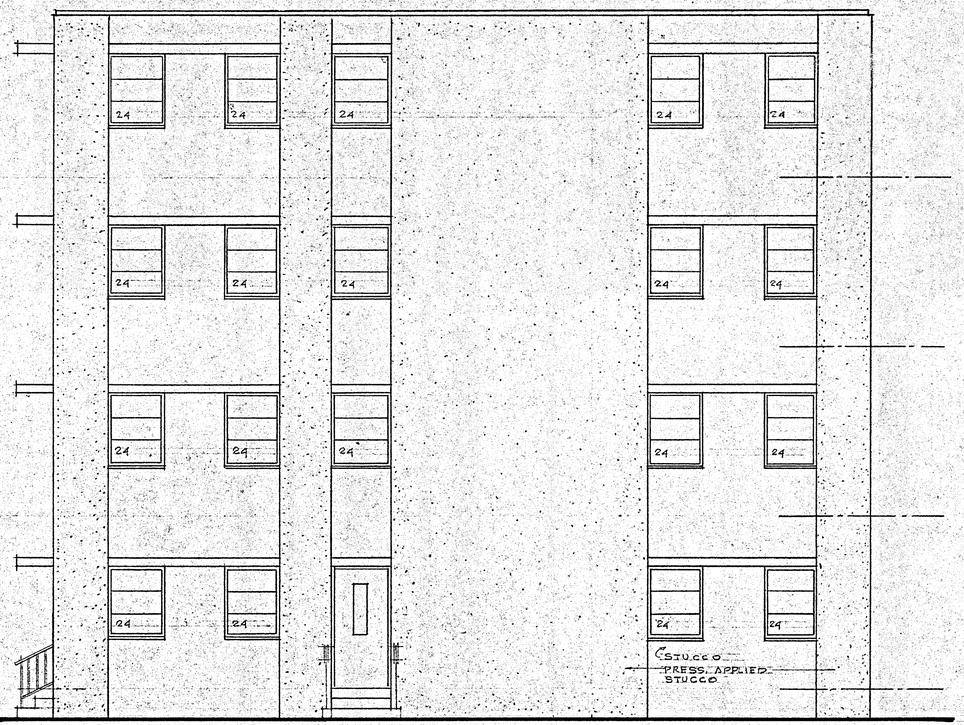

EAST ELEVATION
1/4"=1'-0"

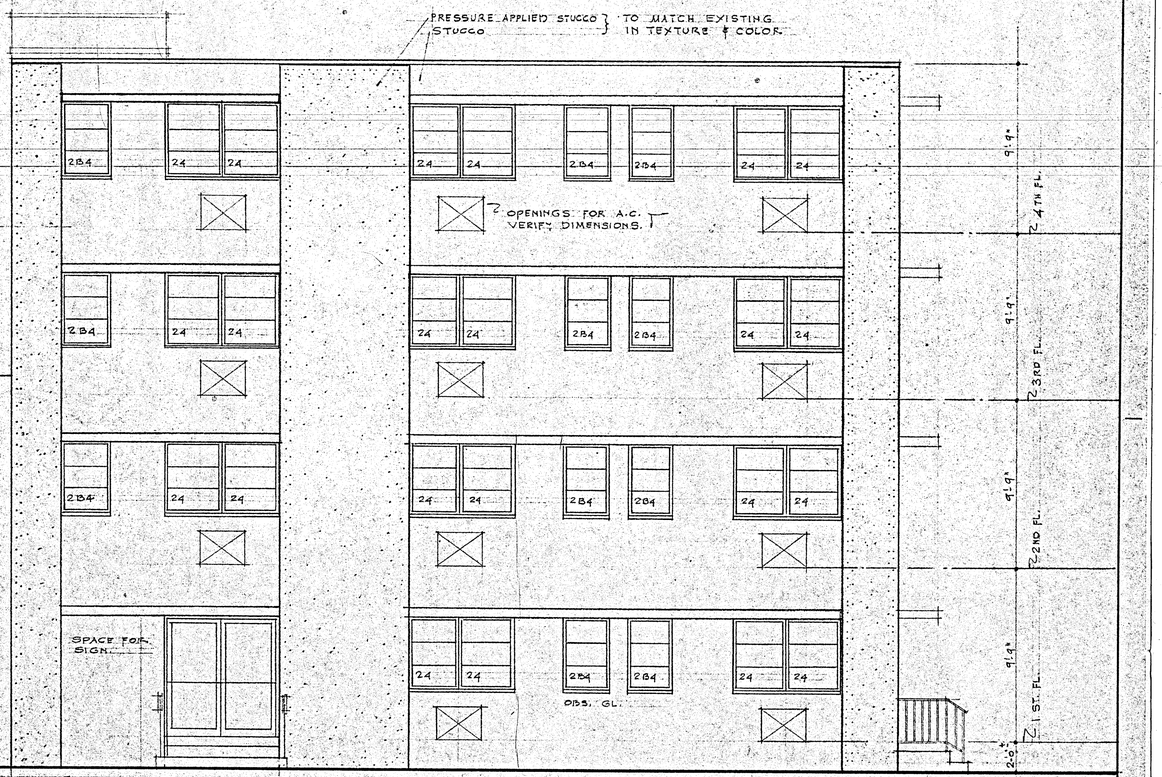

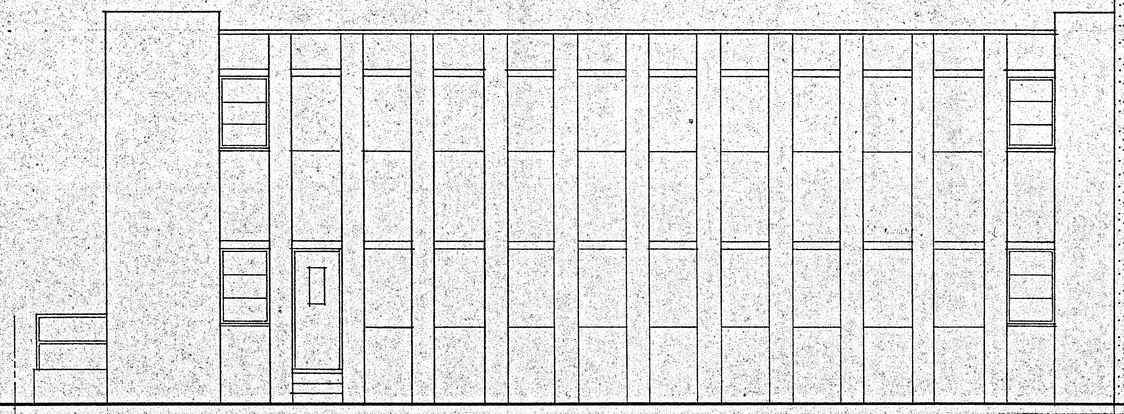

SOUTH ELEVATION
1/4"=1'-0"


9.9
39
20.1

ADDITIONS TO CUYLER PAVILION
LAKE WORTH, FLORIDA
ELEVATIONS


RALPH S. MOE, JR
ARCHITECT A.I.A.
LAKE WORTH, FLORIDA

ISS.	10-12-67	FOR APPROVAL
REV.		

COMM. NO. 67-75
SHEET NO. 5 OF 7

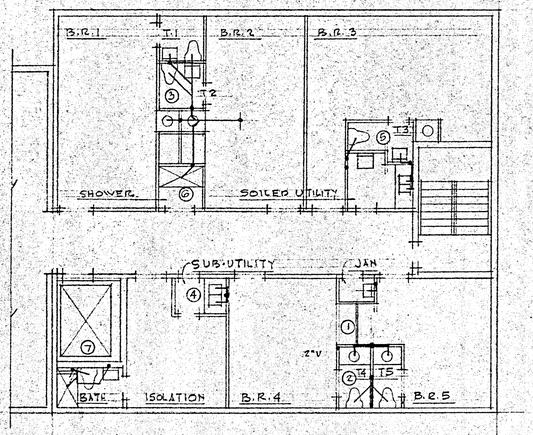


2 ND FLOOR
1/8" = 1'-0"

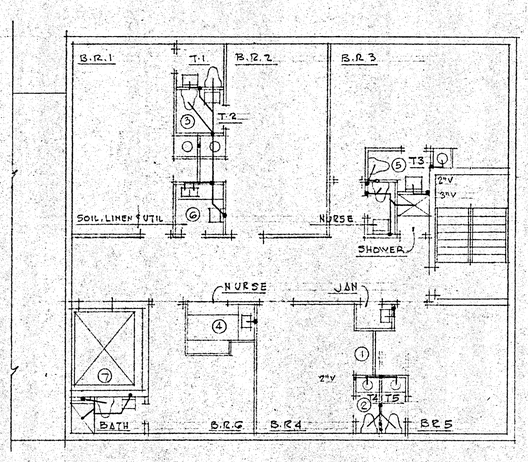


3 RD FLOOR
1/8" = 1'-0"

NOTE: 4 TH FLOOR WILL BE SIMILAR, WHEN FINISHED. STUB WATER & WASTE LINES & CAP FOR FUTURE CONNECTIONS

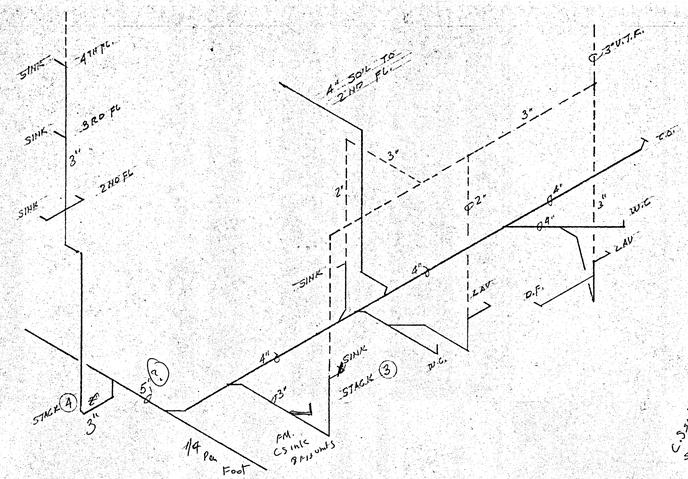

STACK (3)

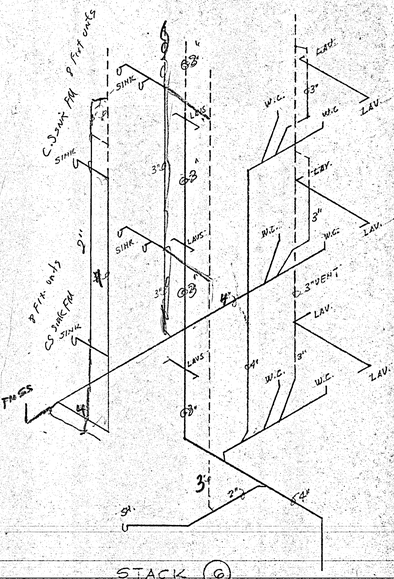

STACK (6)


Any change or deviation from these drawings must be approved by Architect - V.A.

Section 5 d. 1.2 Plumbing Code also apply


PLUMBING APPROVED AS DRAWN [illegible]

PLUMBING APPROVED AS DRAWN AND


1/4" per foot slope to maintain 1 5" diam. velocity

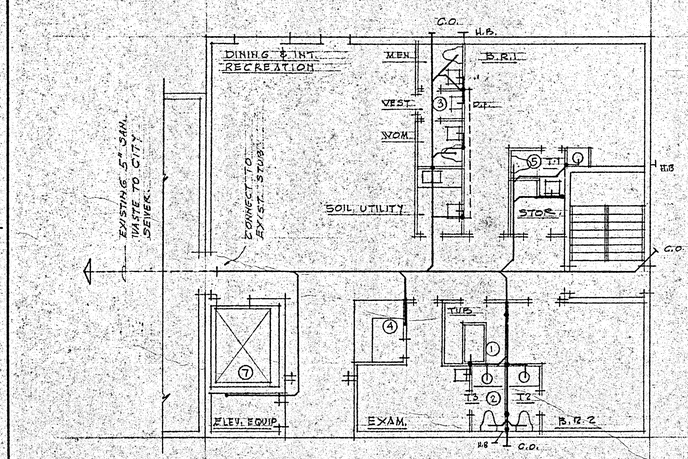

1 ST FLOOR
1/8" = 1'-0"

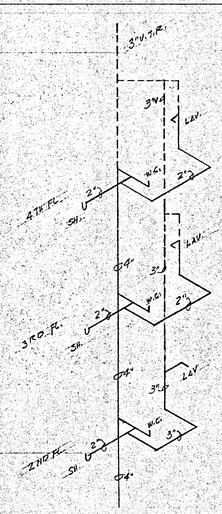


STACK (7)

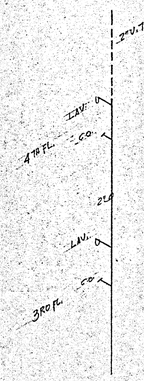


STACK (4)

Plumbing fixt. shall furnish size diagram if installed other than shown on plan

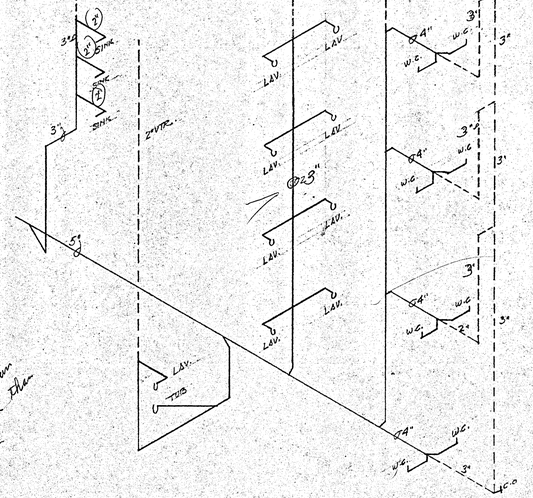

STACK (1) (2)

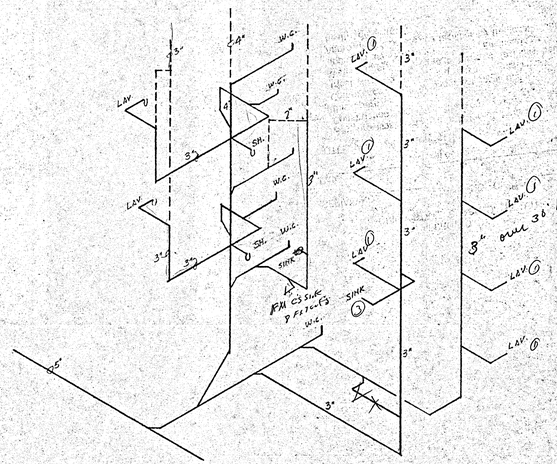


STACK (5)

Ralph S. Moe Jr.

ADDITIONS TO CUYLER PAVILION
LAKE WORTH · FLORIDA
PLUMBING PLANS & DIAGRAMS

RALPH S. MOE, JR
ARCHITECT
LAKE WORTH, FLORIDA

ISS. 10-12-67	FOR APPROVAL	COMM. NO. 67.75
		SHEET NO. 9 OF 9
REV.		

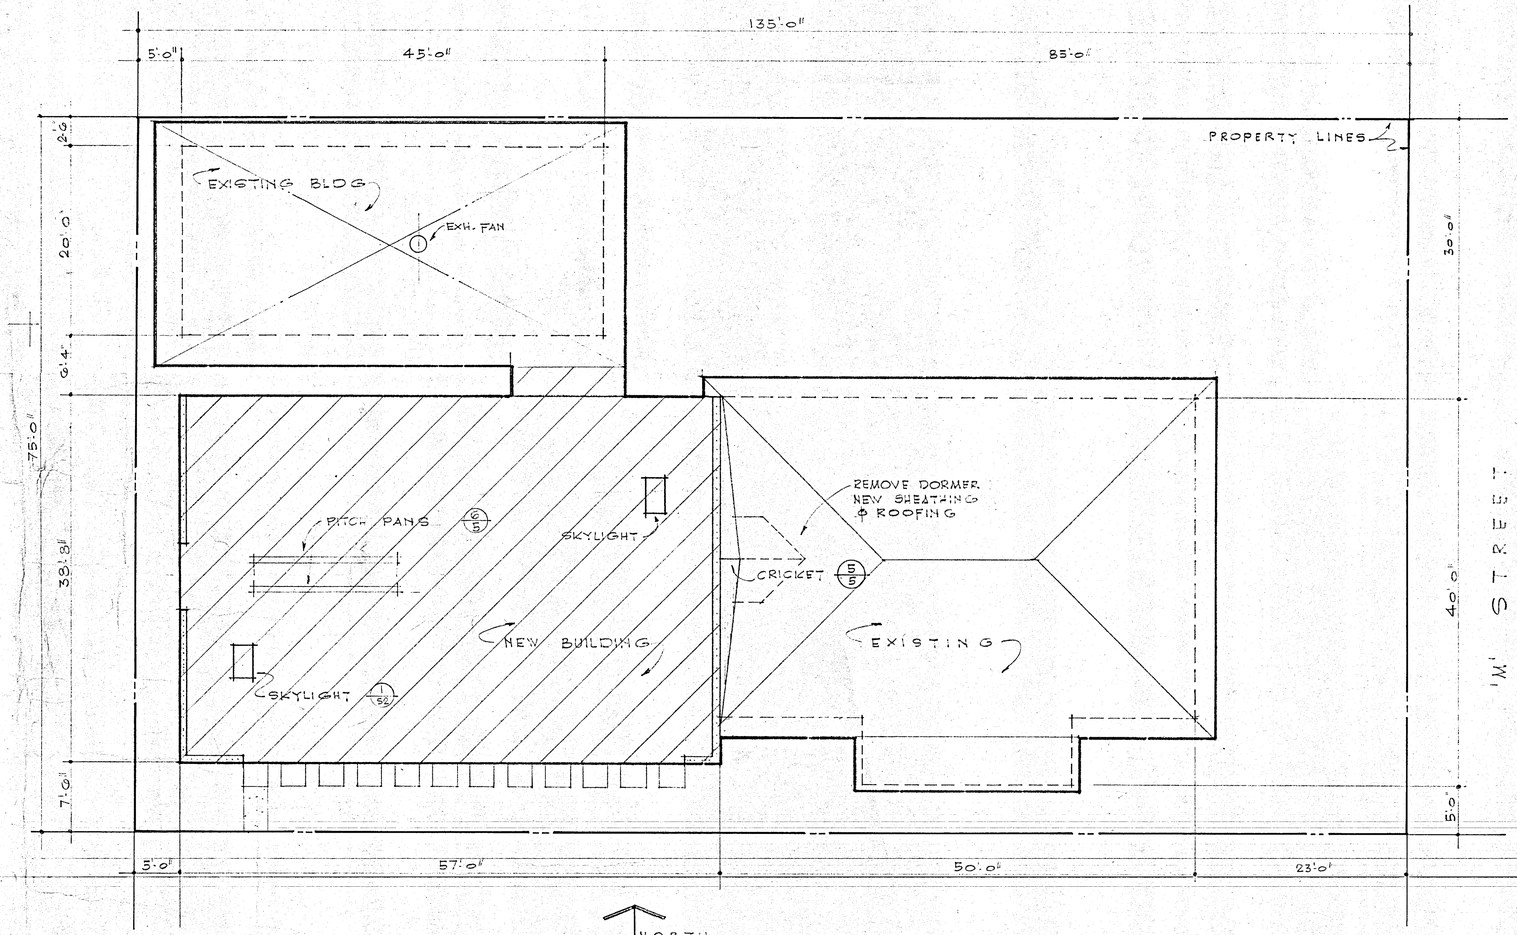

3 RD AVE. SOUTH

NORTH

SITE & ROOF PLAN

1/8" = 1'-0"

DESCRIPTION OF PROPERTY:

LOTS 30 31 32 BLOCK 91
LAKE WORTH, FLORIDA.

CUYLER PAVILION NURSING HOME

LAKE WORTH, FLORIDA

DRAWING INDEX	
NO.	TITLE
A-1	SITE & ROOF PLAN
A 2	FIRST FLOOR PLAN
A 3	SECOND FLOOR PLAN
A 4	ELEVATIONS & SECTIONS
A 5	WALL SECTIONS
S1	FOUNDATION PLAN
S2	FRAMING PLANS
P1	PLUMBING PLAN
E1	ELECTRICAL PLAN
AC1	AIR-CONDITIONING PLAN

GENERAL NOTES.

1. CONTRACTOR SHALL VERIFY ALL CONDITIONS AND DIMENSIONS AT SITE.
2. WHEN REFERENCE IS MADE TO A DETAIL (2/4) IT MEANS DETAIL 2 ON SHEET 4

—NOTE—
TOP of footing MUST be six inches (6") below lowest point of NATURAL grade. Footings shall be formed with ¾" boards or equal.
FULL DEPTH of concrete member.
INSPECTION DEPARTMENT
CITY OF LAKE WORTH

APPROVED
CITY OF LAKE WORTH
Date 11-29-63
Building Inspector
Phone JU 5-2571, Ext. 35
Before pouring any Concrete.

SUBJECT TO APPROVAL OF
PALM BEACH COUNTY HEALTH
DEPT. - 826 EVERNIA ST.


Ralph A. Moe Jr.

ROBSON & MOE
ARCHITECTS
7000 OKEECHOBEE ROAD
WEST PALM BEACH, FLA. 683-2070


CUYLER PAVILION NURSING HOME	
LAKE WORTH, FLORIDA	
SITE & ROOF PLAN	
REVISED	
ISSUED	10-3-63
CHECKED	
DRAWN	
JOB NO.	6320
SHEET	A1

KITCHEN EQUIPMENT		
1	REFRIGERATOR	NOT IN CONTRACT
2	WORK TABLE	N.I.C.
3	PAN SINK	N.I.C.
4	SLICER	N.I.C.
5	COUNTER & CABINETS	N.I.C.
6	DISH TABLE	N.I.C.
7	DISHWASHER	N.I.C.
8	WAITRESS STATION	N.I.C.
9	COFFEE MAKER	N.I.C.
10	CHEF'S TABLE & POT RACK	N.I.C.
11	HOOD & FAN	
12	RANGE	N.I.C.
13	FRYER	N.I.C.


HOOD & FAN, HOLE THRU ROOF & FLASHING IN THIS CONTRACT.

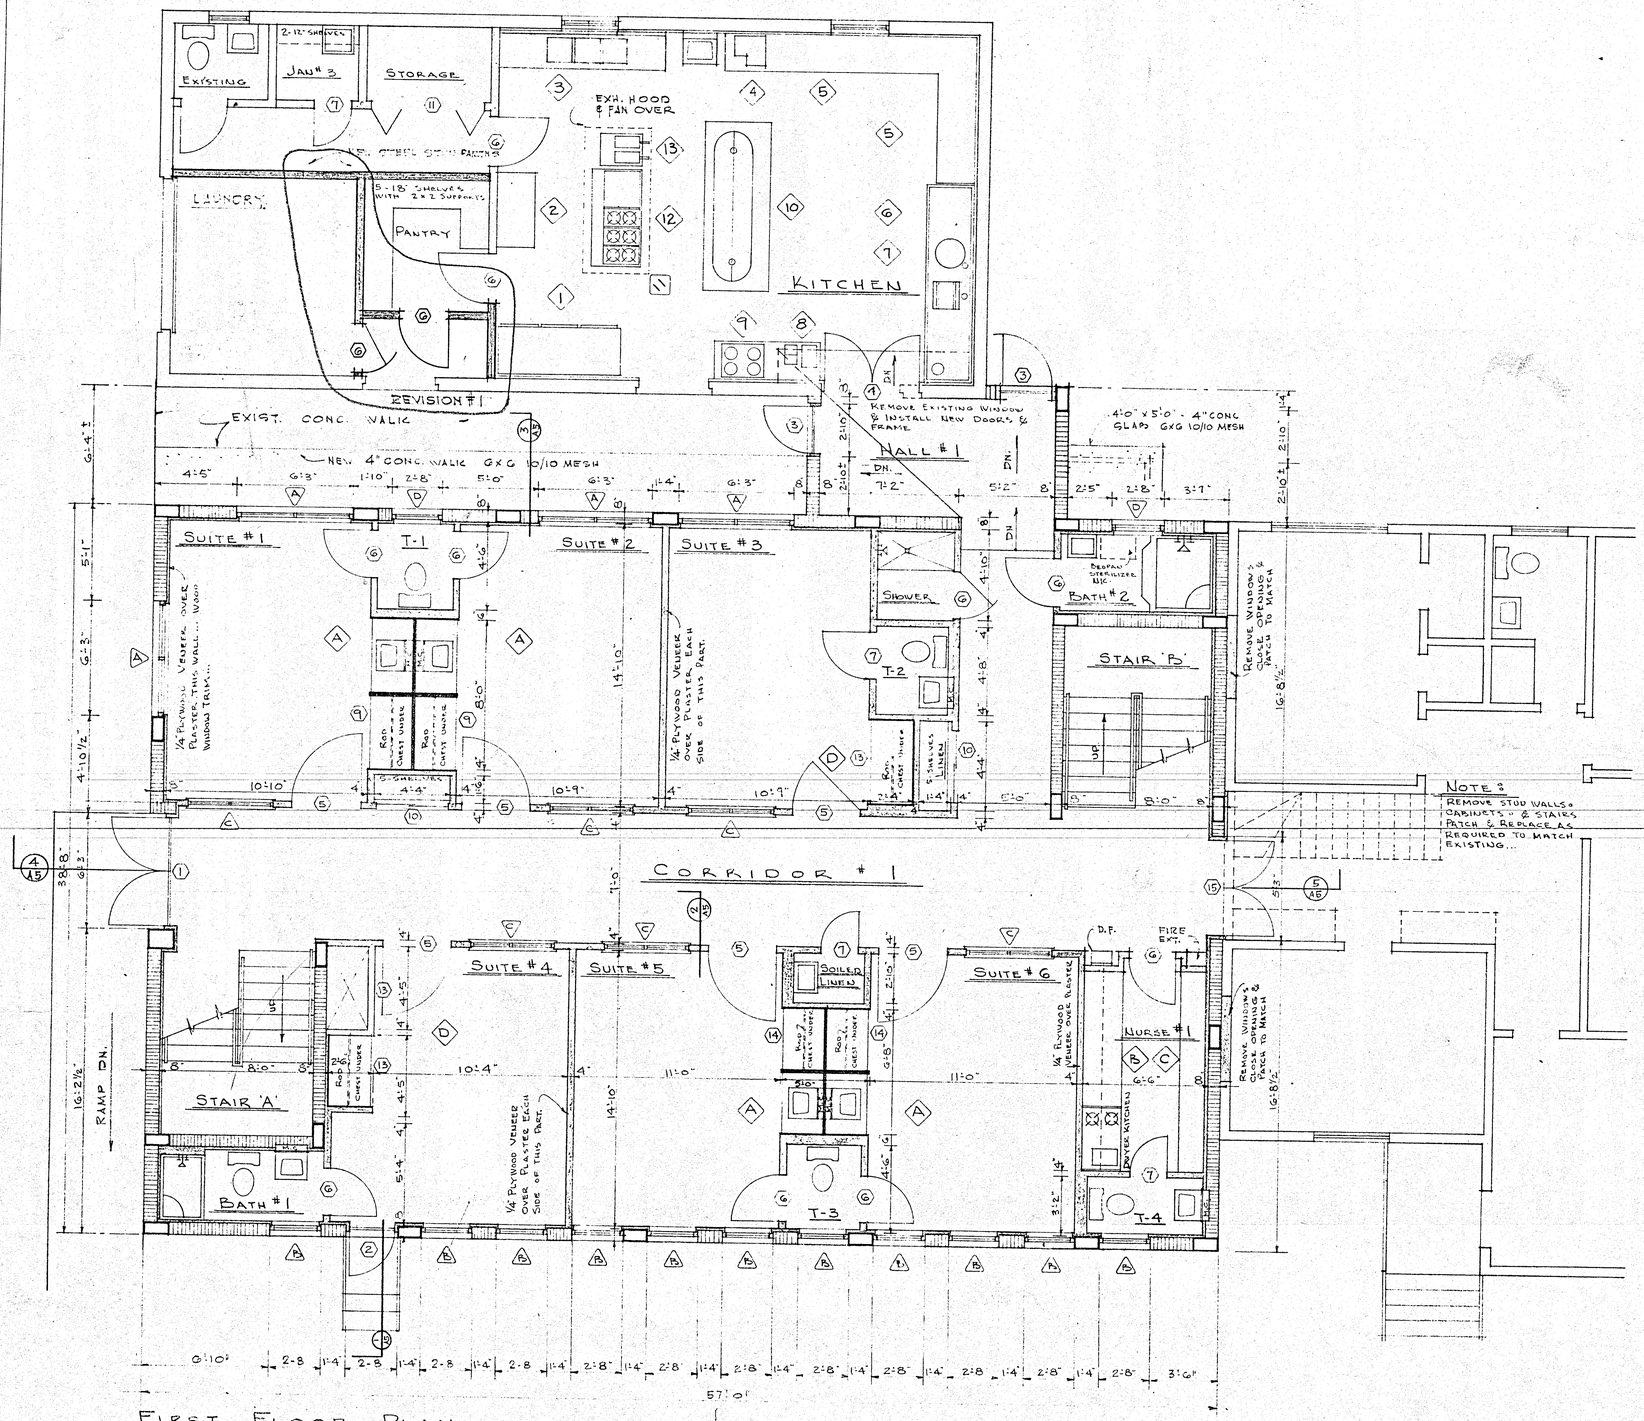


FIRST FLOOR PLAN
SCALE : 1/4" = 1'-0"

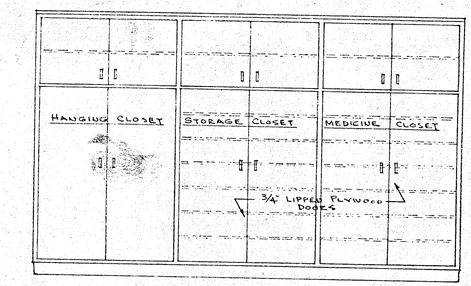

ELEVATION C
SCALE : 1/2" = 1'-0"

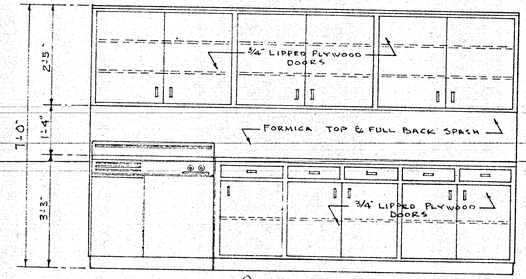

ELEVATION B
SCALE : 1/2" = 1'-0"

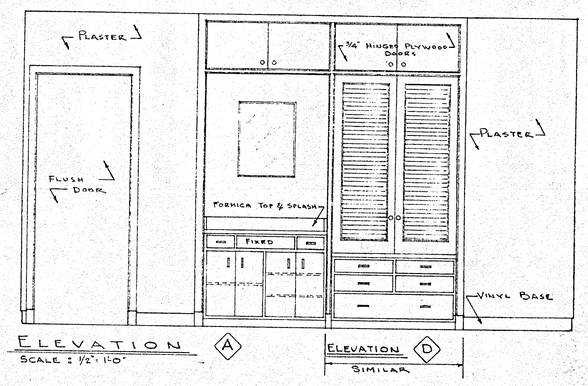

ELEVATION A
SCALE : 1/2" = 1'-0"


ELEVATION D
SIMILAR

Ram A. Moe

ROBSON & MOE
ARCHITECTS

CUYLER PAVILION
NURSING HOME
LAKE WORTH, FLORIDA

REVISED	10/14/63	RM
ISSUED	10-3-63	
CHECKED		
DRAWN		
JOB NO.	63-26	

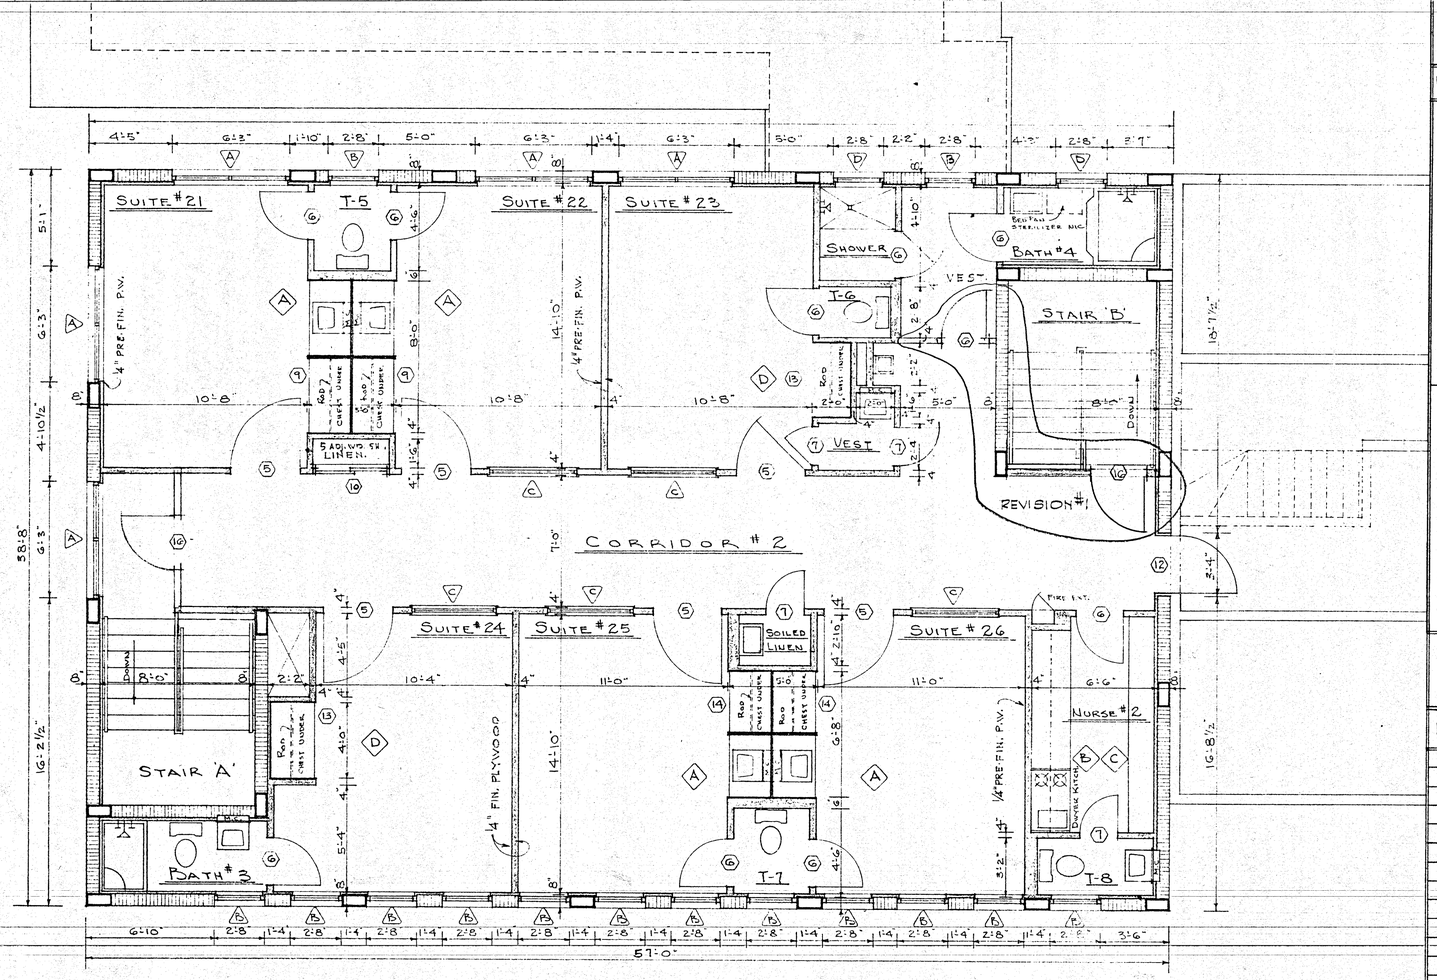

SECOND FLOOR PLAN

SCALE : 1/4"=1'-0"

FINISH SCHEDULE

FLOOR	SPACE	FLOOR	BASE	WALLS	CEILING FINISH	CEILING HEIGHT	COVERING WALLS	COVERING CEILING	REMARKS
FIRST	CORRIDOR # 1	R.T.	C.V.	S.W.P.	A.P.	7'-0"	P	—	
	SUITES #1-2-3-4-5-6	R.T.	C.V.	S.W.P.	A.P.	8'-4"	P	—	1/4" PLYWOOD VENEER - SEE PLAN -
	NURSE #1	R.T.	C.V.	S.W.P.	A.P.	8'-4"	P	—	
	BATH #1-2	C.T.	C.T.	* S.W.P.	S.W.P.	7'-0"	P	P	4'-0" CERAMIC TILE WAINS. FIXTURE * WALL & 6'-0" AROUND TUBS
	T-1 T-2 T-3 T-4	C.T.	C.T.	* S.W.P.	S.W.P.	7'-0"	P	P	* 4'-0 CERAMIC TILE WAINS.
	JANITOR	R.T.	C.V.	S.W.P.	S.W.P.	7'-0"	P	P	
	HALL #1	S.T.C.	—	C.P.	C.P.	VAR.	P	P	
	HALL #2	S.T.C.	C.V.	S.W.P.	S.W.P.	8'-2"	P.	P.	
	LAUNDRY	S.T.C.	C.V.	S.W.P.	S.W.P.	8'-2"	P.	P	NOTE - NEW LATH & PLASTER
	STORAGE	S.T.C.	C.V.	S.W.P.	S.W.P.	8'-2"	P.	P	PLASTER TO MATCH EXIST.
	PANTRY	S.T.C.	C.V.	S.W.P.	S.W.P	8'-2"	P	P	CEILING IN EXIST. BLDG.
	KITCHEN	Q.T. *	Q.T.	S.W.P.	S.W.P.	8'-2"	P.	P.	Q.T. ON 4" SETTING BED
	CLOSETS	R.T.	C.V.	S.W.P.	S.W.P	8'-4"	P	P	
SECOND	CORRIDOR # 2	R.T.	C.V.	S.W.P.	A.P.	7'-0"	P	—	
	SUITES #21-22-23-24-25-26	R.T.	C.V.	S.W.P.	A.P.	8'-4"	P.	—	1/4" PLYWOOD VENEER - SEE PLAN -
	NURSE #2	R.T.	C.V.	S.W.P.	A.P.	7'-4"	P.	—	
	BATH # 3-4	C.T.	C.T.	* S.W.P.	S.W.P.	7'-0	P.	P	4'-0" CERAMIC TILE WAINS. FIXTURE * WALL & 6'-0" AROUND TUPS
	T-5 T-6 T-7 T-8	C.T.	C.T.	* S.W.P.	S.W.P.	7'-0"	P.	P.	* 4'-0 CERAMIC TILE WAINS.
	JANITOR	R.T.	C.V.	S.W.P.	S.W.P.	7'-0"	P.	P.	
	SHOWER	C.T.	C.T.	C.T.	S.W.P.	7'-0"	—	P.	
	VEST.	R.T.	C.V.	S.W.P.	S.W.P.	7'-0"	P.	P.	
	CLOSETS	R.T.	C.V.	S.W.P.	S.W.P.	8'-4"	P.	P.	

DOOR SCHEDULE


MARK	DOORS TYPE	WIDTH	HEIGHT	THICK.	PANEL	VENEER	INSERT	FRAMES MAT.	FRAMES SIZE	CLOSER	THRES	OPER.	REMARKS
1	A	5'-11"	6'-8"	1 3/4"	FL. WOOD	GUM	1/4" POL. PL.	WOOD	1 5/8" x 5 3/8"		ALUM	HINGED	2-2'-11 1/2" DOORS - TEE ASS.
2	A	2'-4"	6'-8"	1 3/4"	FL. WOOD	GUM	1/4" POL. PL.	WOOD	1 5/8" x 5 3/8"		ALUM	HINGED	
3	B	2'-6"	6'-8"	1 3/4"	JAL	FIR	GLASS	WOOD	1 5/8" x 5 3/8"		ALUM	HINGED	
4	A	5'-0"	6'-8"	1 3/4"	FL. WOOD	GUM	1/4" POL. PL.	WOOD	3/4" x 10 3/4"		ALUM	HINGED	2- 2'-6" DOORS
5	C	3'-8"	6'-8"	1 3/4"	FL. WOOD	GUM	—	WOOD	3/4" x 4"	—	—	HINGED	DUTCH DOOR
6	D	2'-6"	6'-8"	1 3/8"	FL. WOOD	GUM	—	WOOD	3/4" x 4"	—	—	HINGED	
7	D	2'-0	6'-8"	1 3/8"	FL. WOOD	GUM	—	WOOD	3/4" x 4"	—	—	HINGED	
8	E	3'-0"	6'-8"	1 3/8"	LOU.	W. PINE	WOOD	WOOD	3/4" x 4"	—	—	HINGED	
9	F	3'-11"	4'-8"	1 3/8"	LOU.	W. PINE	WOOD	WOOD	—	—	—	HINGED	2-1'-11 1/2" DOORS WITH 1/4" PLYWOOD DOORS OVER - SEE ELEVATION "A"
10	E	3'-10 1/2"	6'-8"	1 3/8"	LOU.	W. PINE	WOOD	WOOD	3/4" x 4"	—	—	BI-PASS	2-2'-0" DOORS - GRANT 7000 HARDWARE *
11	E	6'-0"	6'-8"	1 3/8"	LOU.	W. PINE	WOOD	WOOD	3/4" x 4"	—	—	BI-FOLD	4-2'-0" DOORS - ACME 2600 HARDWARE.
12	A	3'-0"	6'-8"	1 3/4"	HOLLOW	METAL	1/4" P.R.W.G.				*ALUM.	HINGED	"A" LABEL
13	F	4'-0"	4'-8"	1 3/8"	LOU	W. PINE	WOOD	WOOD	—	—	—	HINGED	2-2'-0" DOORS WITH 1/4" PLYWOOD DOORS OVER - SEE ELEVATION "D"
14	F	3'-3"	4'-8"	1 3/8"	LOU	W. PINE	WOOD	WOOD	—	—	—	HINGED	2-1'-11 1/2" DOORS WITH 1/4" PLYWOOD DOORS OVER - SEE ELEVATION "A"
15	A	5'-11	6-8	1 3/4	HOLLOW	METAL	1/4" P.R.W.G.	METAL			ALUM	HINGED	"A" LABEL
16	A	3'-0	6'-8	1 3/4	FL. WOOD	GUM	1/4" P.P.G.	WOOD	3/4" x 4"		—	HINGED	

WINDOW SCHEDULE

MARK	WIDTH	HEIGHT	FRAME	OPER.	GLASS	REMARKS
A	6'-2 1/8"	4'-2 5/8"	ALUM	AWNING	D.S.B.	2-3'-1" x 3'-2 5/8" WINDOWS
B	2'-7 1/2	4'-2 5/8"	ALUM	AWNING	D.S.B	
C	4'-6 1/8"	3'-2 5/8"	ALUM	JAL.	1/4" POL. R.	2-2'-3" x 3'-2 5/8" WINDOWS
D	2'-7 1/2"	2'-2"	ALUM	AWNING	D.S.D	OBS. GL. 1ST FLOOR.

FINISH CODE ABBREVIATIONS

A.P.	ACOUSTIC PLASTER
C.P.	CEMENT PLASTER
C.V.	COVED VINYL
P	PAINT
C.T.	CERAMIC TILE
R.T.	RUBBER TILE
Q.T.	QUARRY TILE
S.T.C.	STEEL TROWELED CONCRETE
S.W.P.	SMOOTH WHITE PLASTER
V.W.C.	VINYL WALL COVERING

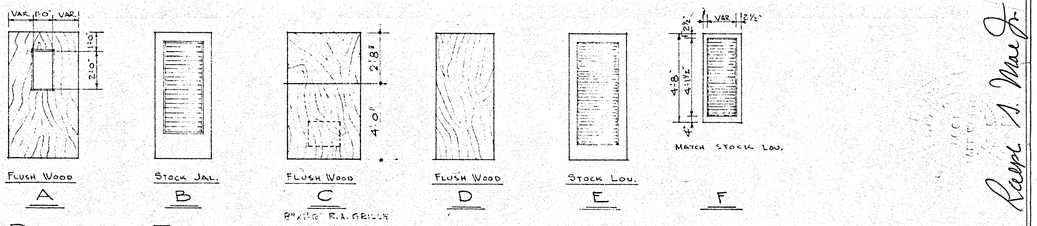

DOOR TYPES

NO SCALE


Raymond Moe Jr.

ROBSON & MOE ARCHITECTS
2025 OKEECHOBEE ROAD
WEST PALM BEACH, FLA. 33409


CUYLER PAVILION NURSING HOME
LAKE WORTH, FLORIDA

SECOND FLOOR PLAN


REVISED	10/14/62
ISSUED	10-3-62
CHECKED	
DRAWN	
JOB NO.	6
SHEET	A

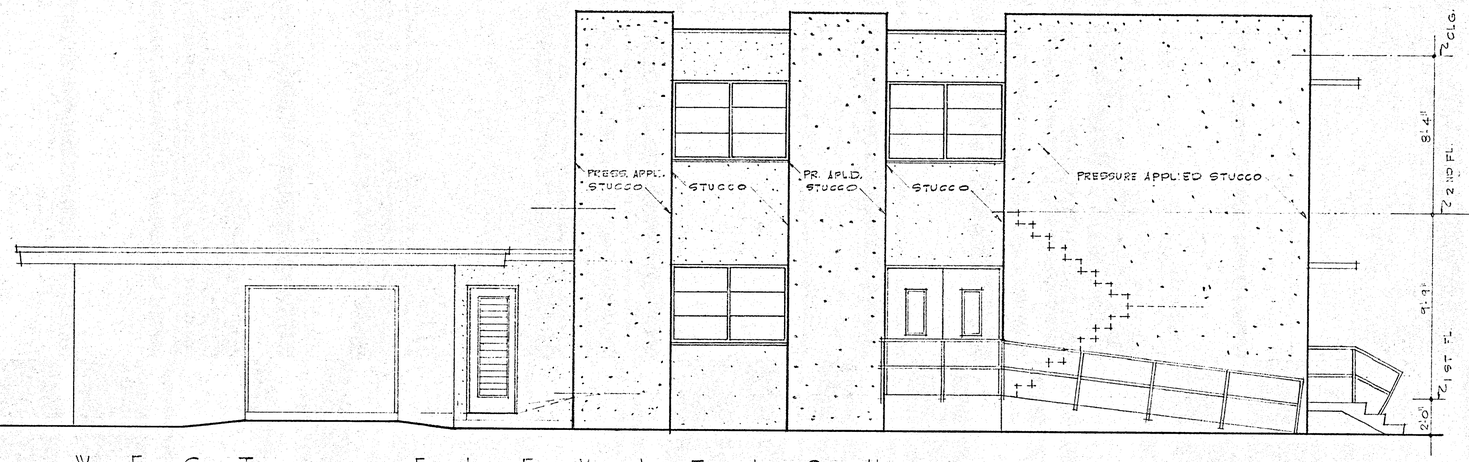


W E S T E L E V A T I O N

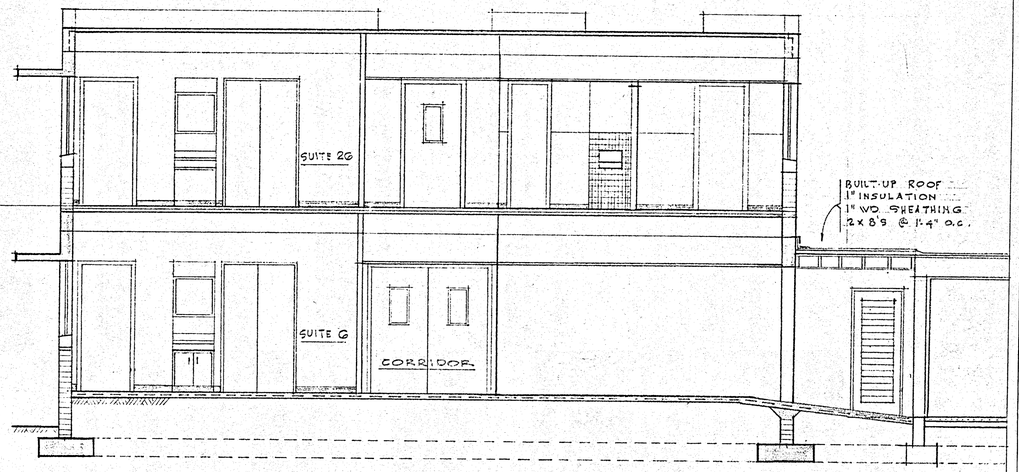


C R O S S S E C T I O N

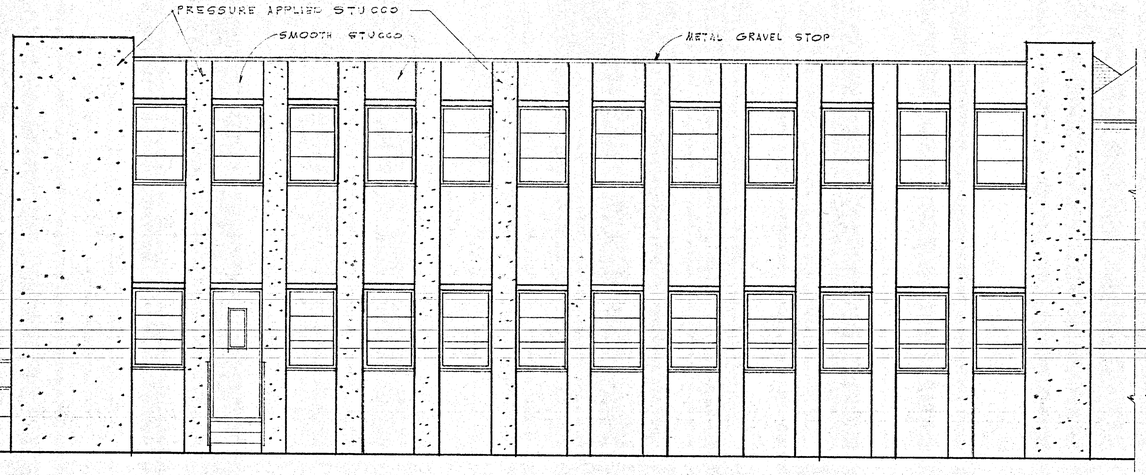

S O U T H E L E V A T I O N

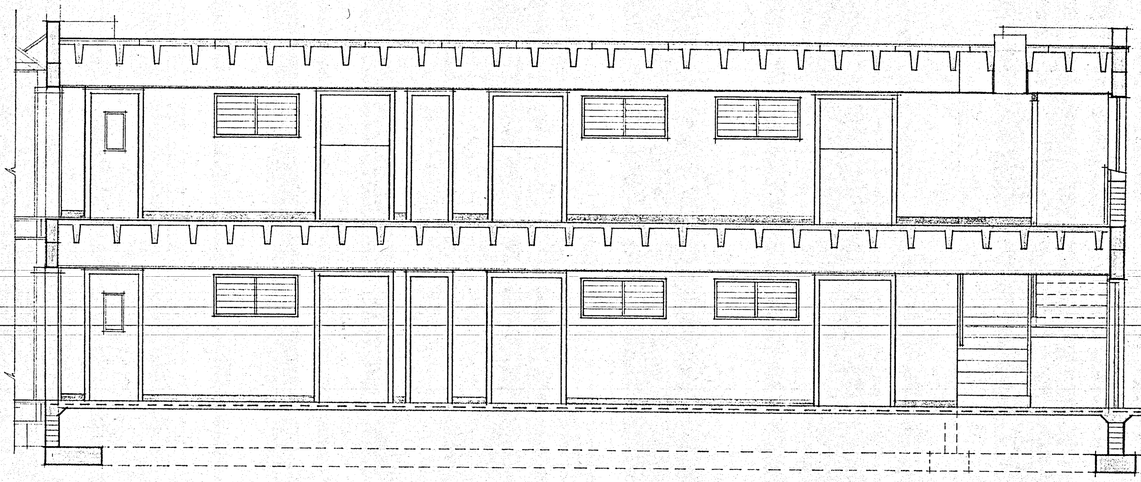

L O N G I T U D I N A L S E C T I O N

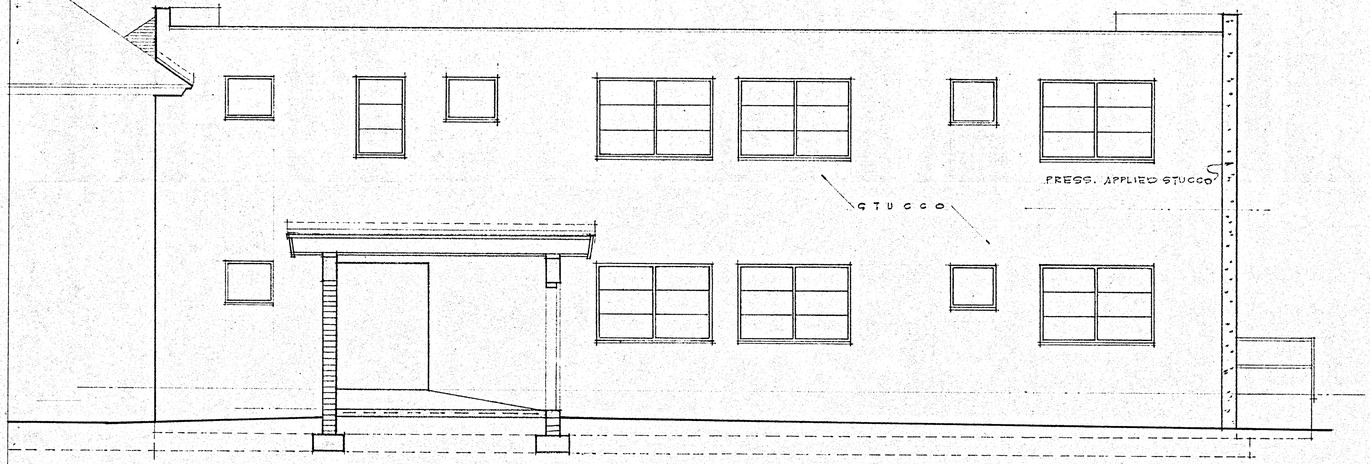

N O R T H E L E V A T I O N

Rapp A. Moe Jr.

ROBSON & MOE
ARCHITECTS
2025 OKEECHOBEE ROAD
WEST PALM BEACH, FLA. 683-5020


CUYLER PAVILION
NURSING HOME
LAKE WORTH, FLORIDA
ELEVATIONS & SECTIONS

REVISED	
ISSUED	10-3-63
CHECKED	
DRAWN	
JOB NO.	63-20
SHEET	A4


16 oz COPPER GRAVEL STOP
BUILT-UP ROOF ON 2" INSUL.
16 oz COPPER FLASHING
DUCT & UTILITY SPACE
2x4 TREATED WOOD NAILER @ 4'-0" o.c.
#4 BARS @ 1'-0"
#2 TEMP @ 1'-0"
#4 DOWELS @ 4'-0"
#4 BARS @ 1'-0"
#5 BAR #2 TIES @ 1'-0"
#5 BARS #2 @ 1'-0"
#5 BAR @ 1'-0"
#5 BAR #2 @ 1'-0"
#4 BARS #2 TIES @ 1'-0"
#4 TOP #4 BOT #2 @ 1'-0"
#4 TOP #4 BOT #2 @ 1'-0"
#4 BARS #2 TIES @ 1'-0"
#4 BARS


NOTES.

1. CONCRETE. FOOTINGS : 2500 P.S.I.
   BMS. & COL'S : 3000 P.S.I.
2. UNLESS NOTED OTHERWISE. CONC. COL'S 8" X 1'-4" W/ 4 #5 BARS & #2 TIES @ 1'-0"

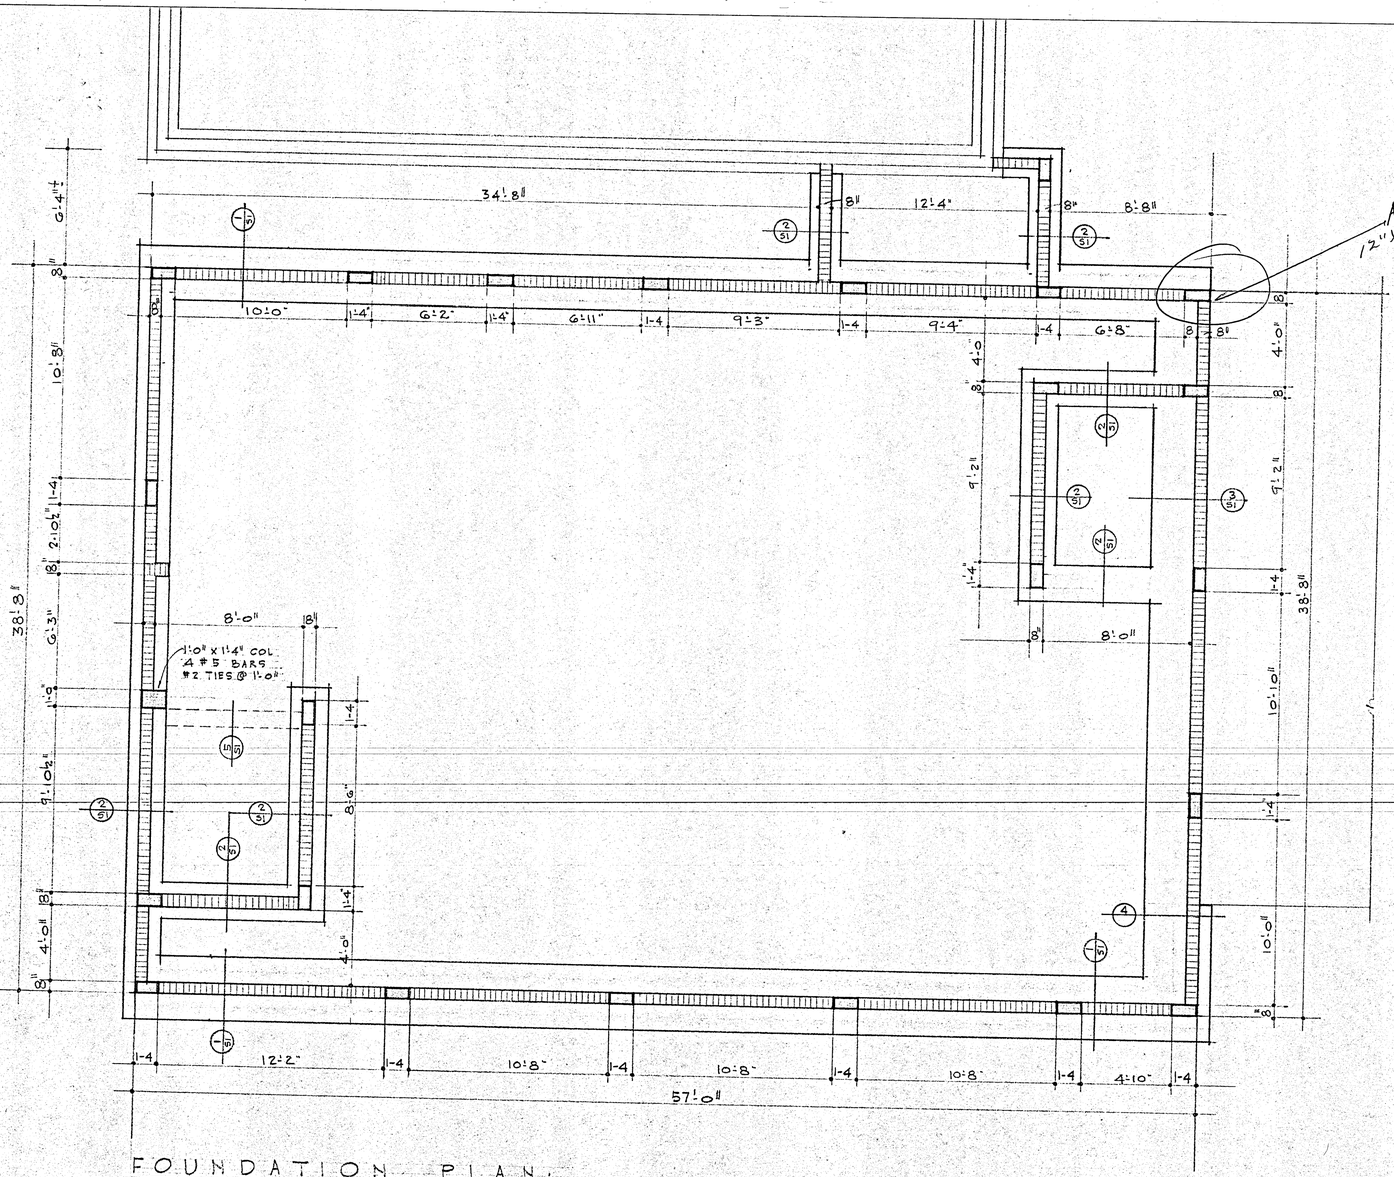

FOUNDATION PLAN.
1/4" = 1'-0"

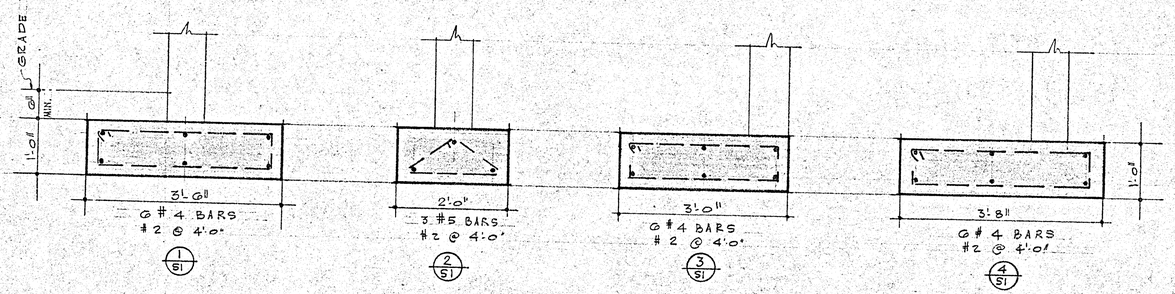

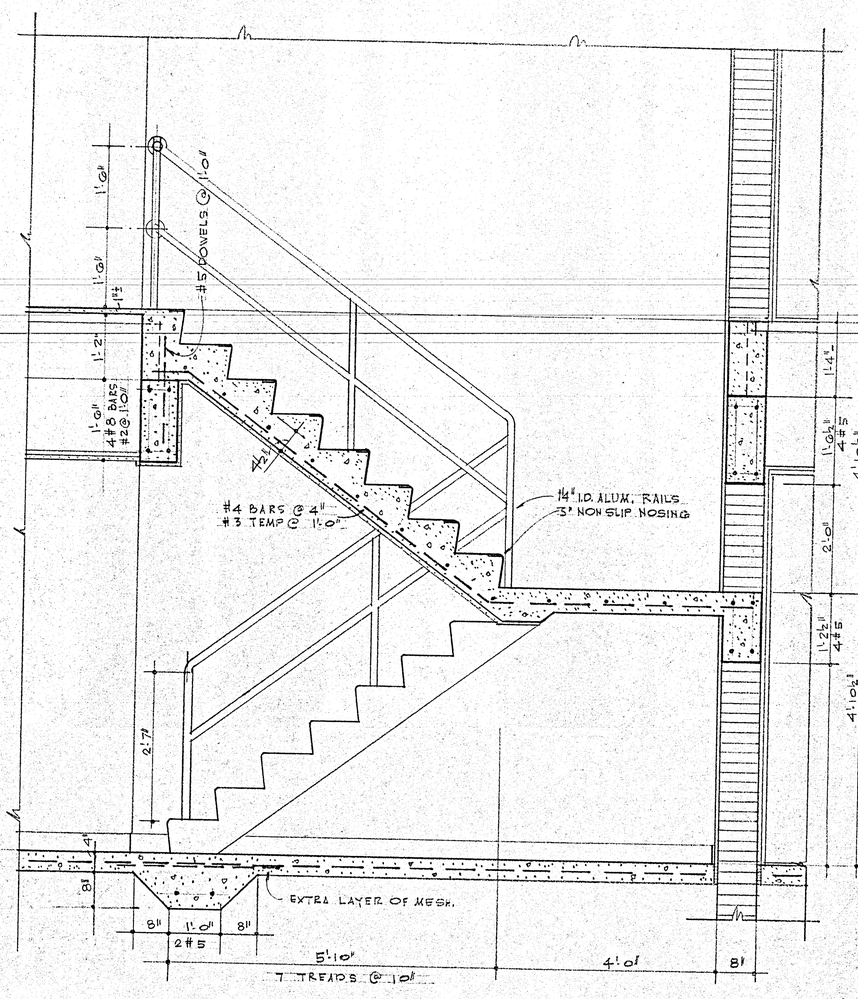

STAIR DETAIL (5/S1)
3/4" = 1'-0"

ROBSON & MOE
ARCHITECTS

CUYLER PAVILION
NURSING HOME
LAKE WORTH, FLORIDA

REVISED	
ISSUED	10-3-63
CHECKED	
DRAWN	
JOB NO.	63-26

2x8's @ 1'-4" o.c.

OPENING FOR AIR COND. DUCT

OPEN FOR SKYLIGHT

OPEN FOR SKYLIGHT

OPEN FOR A.C. DUCT

STAIR 'A'

STAIR 'B'

38'-0"

38'-8"

22'-2"

9'-10"

4'-1.5"

4'-0"

8'-0"

10'-5"

3'-1.5"

3'-8"

52'-0"

55'-8"

57'-0"

ROOF FRAMING PLAN


1/4" = 1'-0"

DOUBLE TEE'S R 14 DT GG

2ND FLOOR FRAMING PLAN

1/4" = 1'-0"

DOUBLE TEES F 14 DT GG

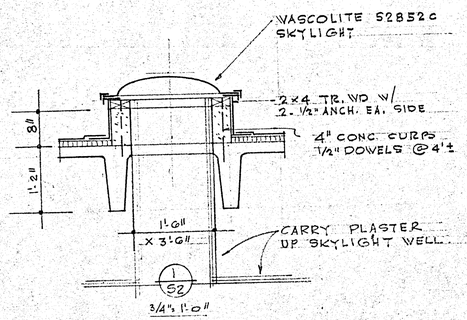


ROBSON & MOE ARCHITECTS
2025 OKEECHOBEE ROAD
WEST PALM BEACH, FLA. 683-5050


CUYLER PAVILION NURSING HOME
LAKE WORTH, FLORIDA


FRAMING PLANS

REVISED	
ISSUED	10.7.63
CHECKED	
DRAWN	
JOB NO.	63.26
SHEET	S2 OF 2

Raymond A. Moe

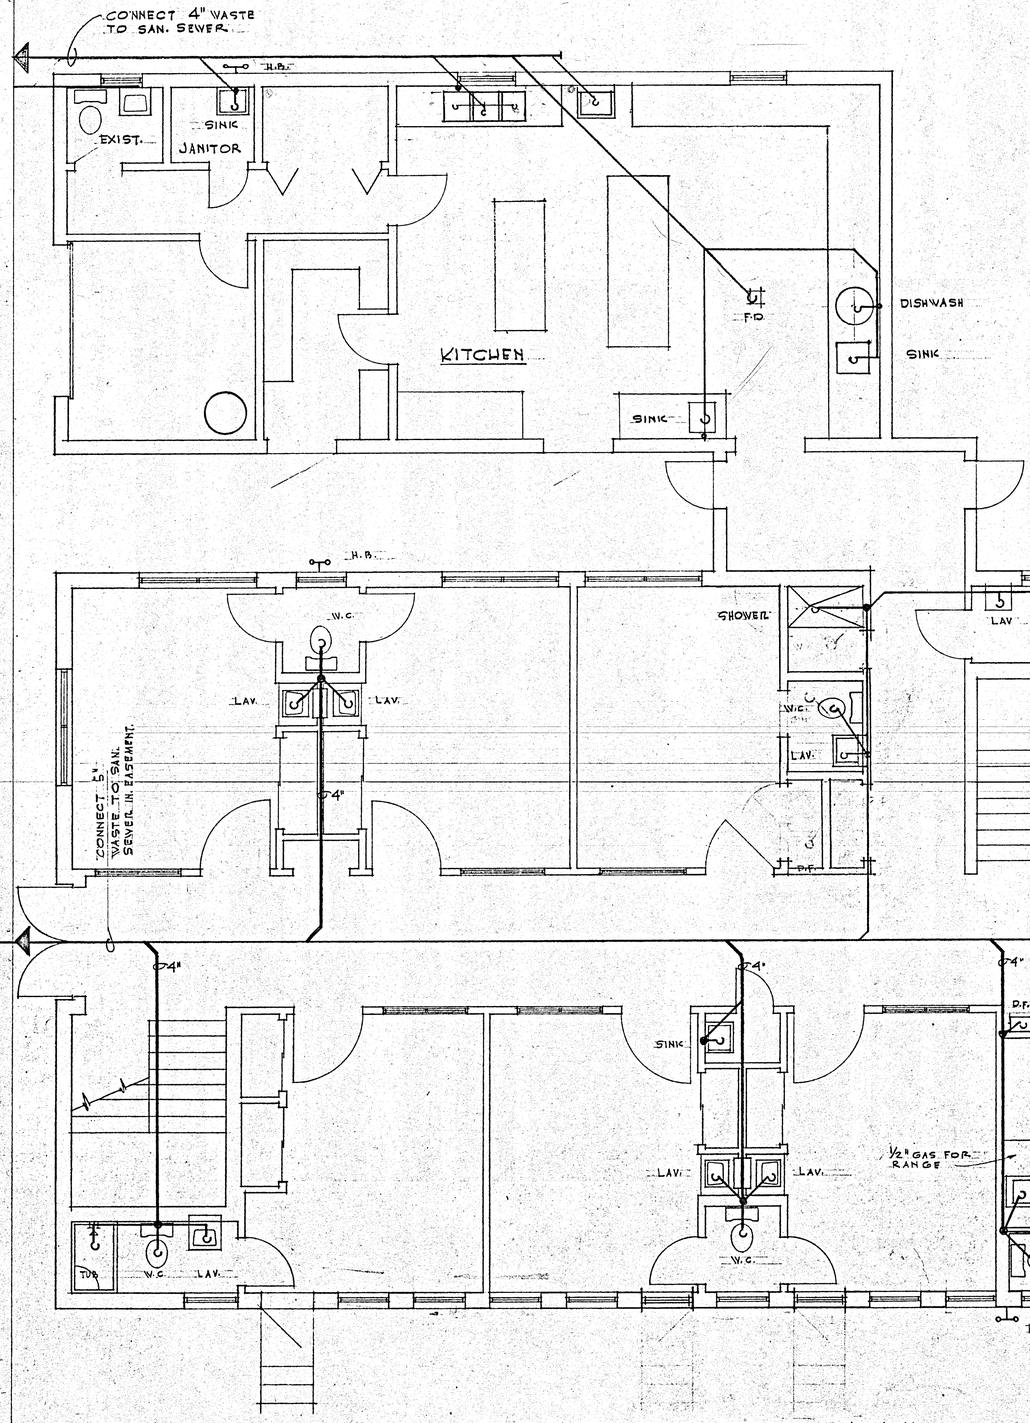

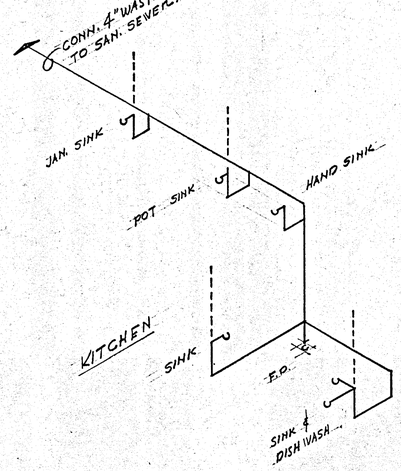


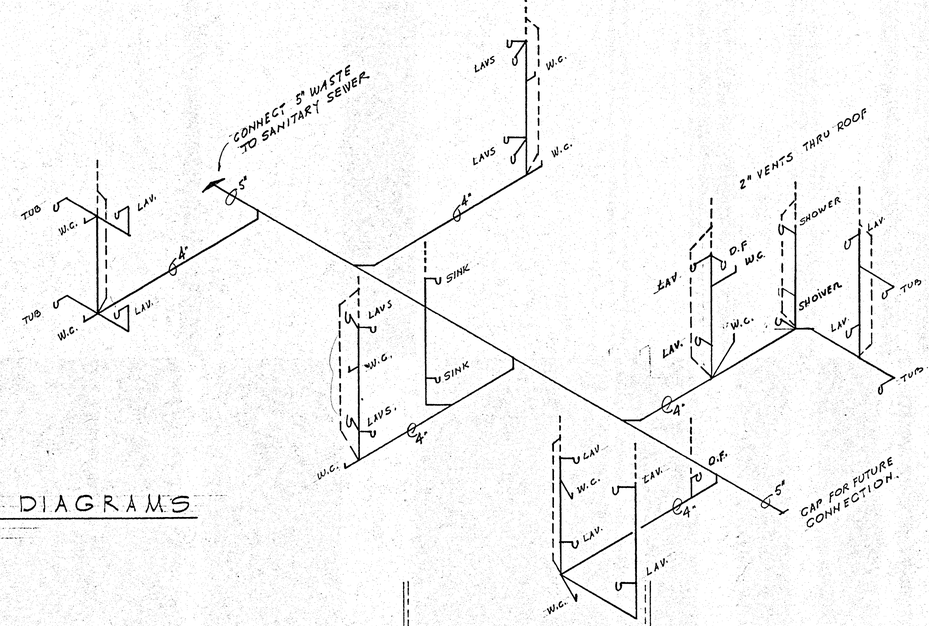

PLUMBING DIAGRAMS

NOT TO SCALE

1ST FLOOR PLAN

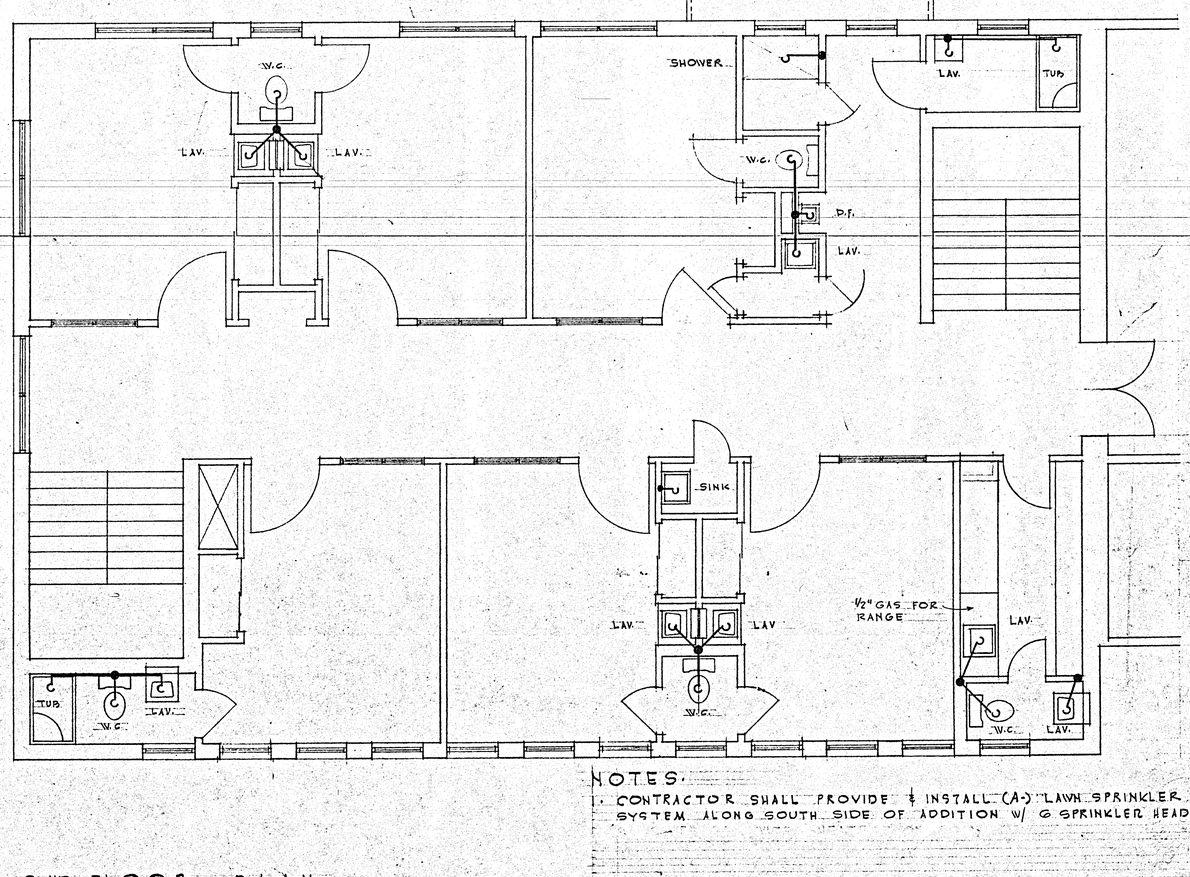

2ND FLOOR PLAN

NOTES:

1. CONTRACTOR SHALL PROVIDE & INSTALL (A-) LAWN SPRINKLER SYSTEM ALONG SOUTH SIDE OF ADDITION W/ 6 SPRINKLER HEADS.


Reap L. Moe Jr.

ROBSON & MOE
ARCHITECTS
2025 OKEECHOBEE ROAD
WEST PALM BEACH, FLA. 683-5050

CUYLER PAVILION
NURSING HOME
LAKE WORTH, FLORIDA

PLUMBING PLAN

REVISED	
ISSUED	10-3-63
CHECKED	
DRAWN	
JOB NO.	6320
SHEET	P1 OF 4

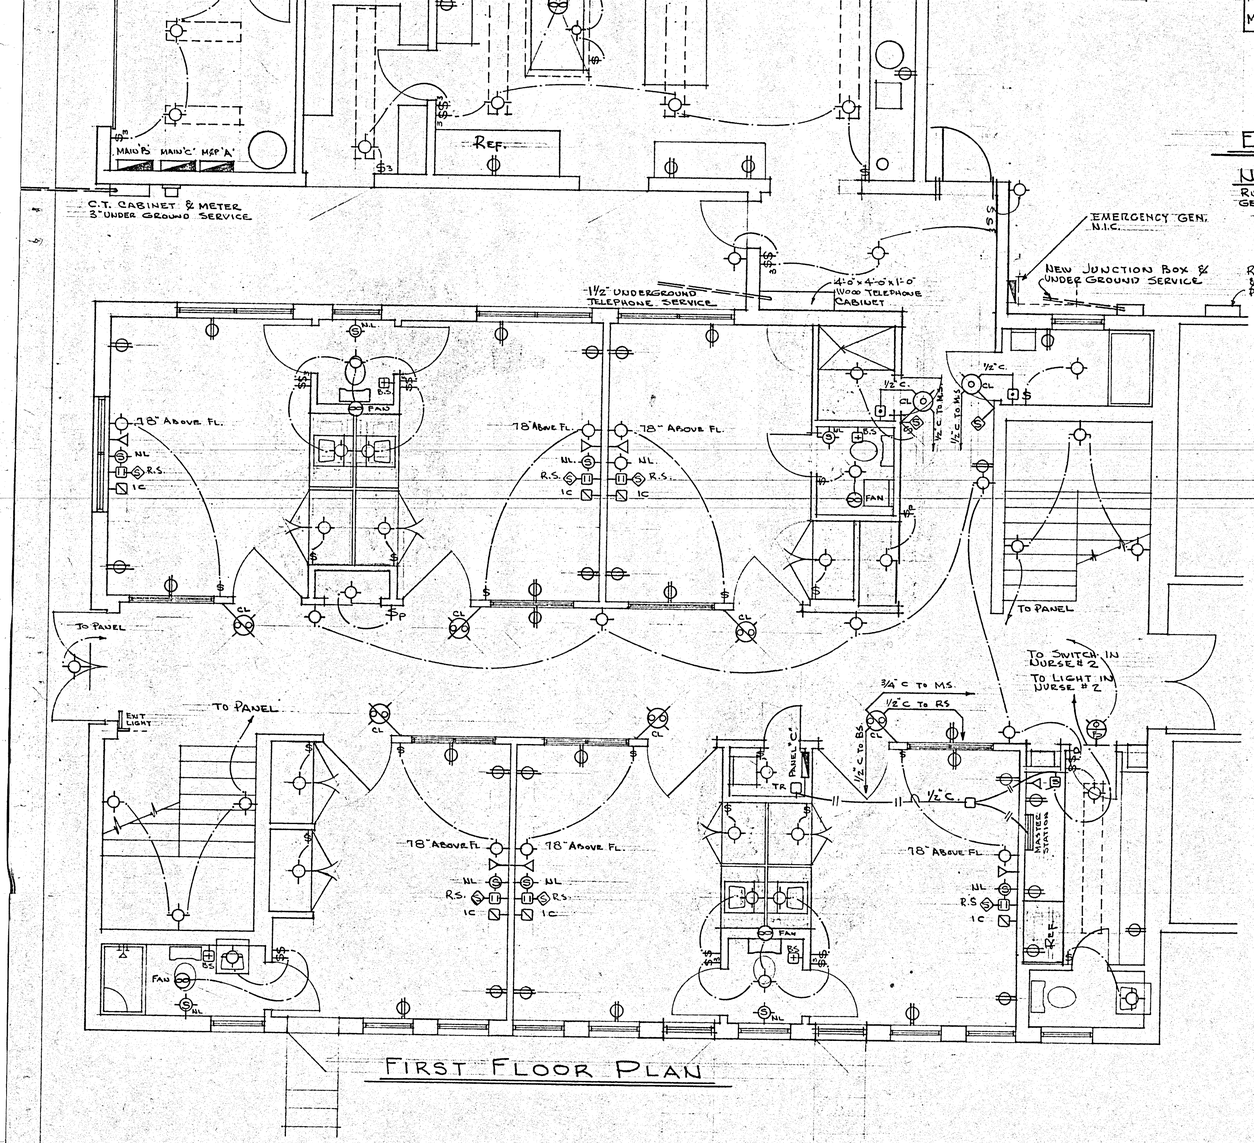

ELECTRICAL RISER DIAGRAM

NOTE:
RUN EXIT LIGHTS, CORRIDOR LIGHTS, & REF. OUTLETS ONLY ON EMERGENCY GENERATOR.

CL	SINGLE CALL LIGHT - Box 53151 W/ 52C18 COVER
RS	ROOM STATION - Box 53151 W/ 52C15 COVER
BS	BATH STATION
S	SWITCH
	SINGLE STATION
	MASTTER STATION - APPLETON # GG-75 Box W/GGC-75 COVER
NL	WITE LITE WITH SWITCH
IC	INTERCOM
TR	TRANSFORMER - Box 52151-½ W/ 52C18 COVER
	SWITCH WITH PILOT LIGHT
	DIMMER SWITCH
	CALL LIGHT & BUZZER - Box 53151 - W/ 52C18


FIRST FLOOR PLAN

SECOND FLOOR PLAN


ROBSON & MOE
ARCHITECTS
2025 OKEECHOBEE ROAD

CUYLER PAVILION
NURSING HOME
LAKE WORTH, FLORIDA


REVISED		
ISSUED	10-3-63	
CHECKED		
DRAWN	9-18-63	MIK.
JOB NO	63-26	

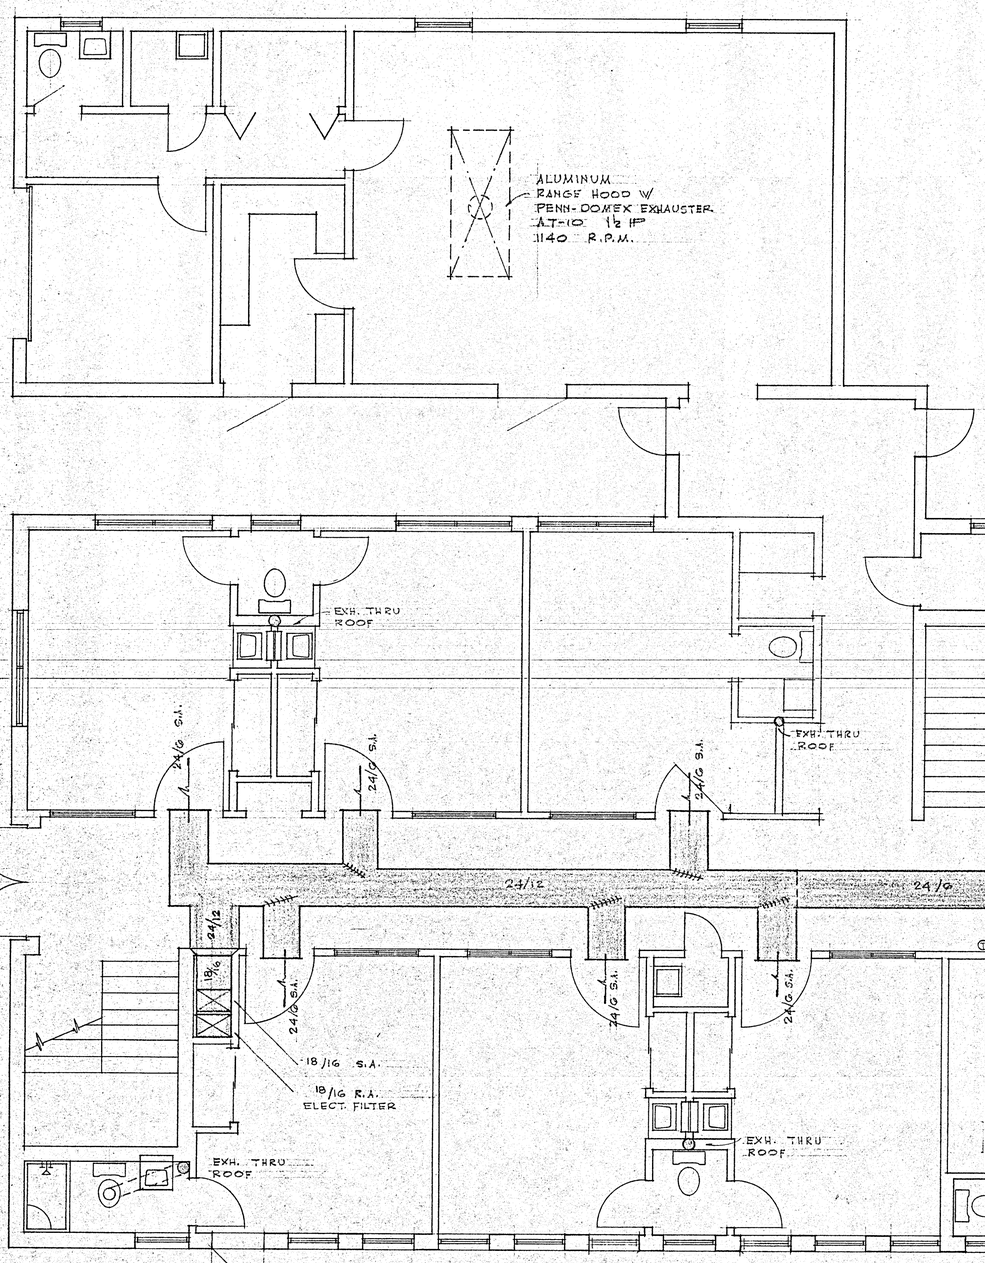

1 ST FLOOR PLAN.

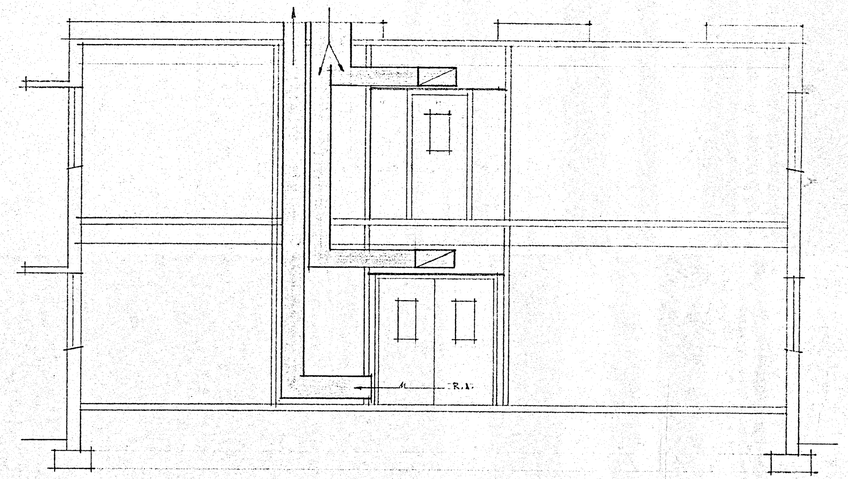

SECTION.

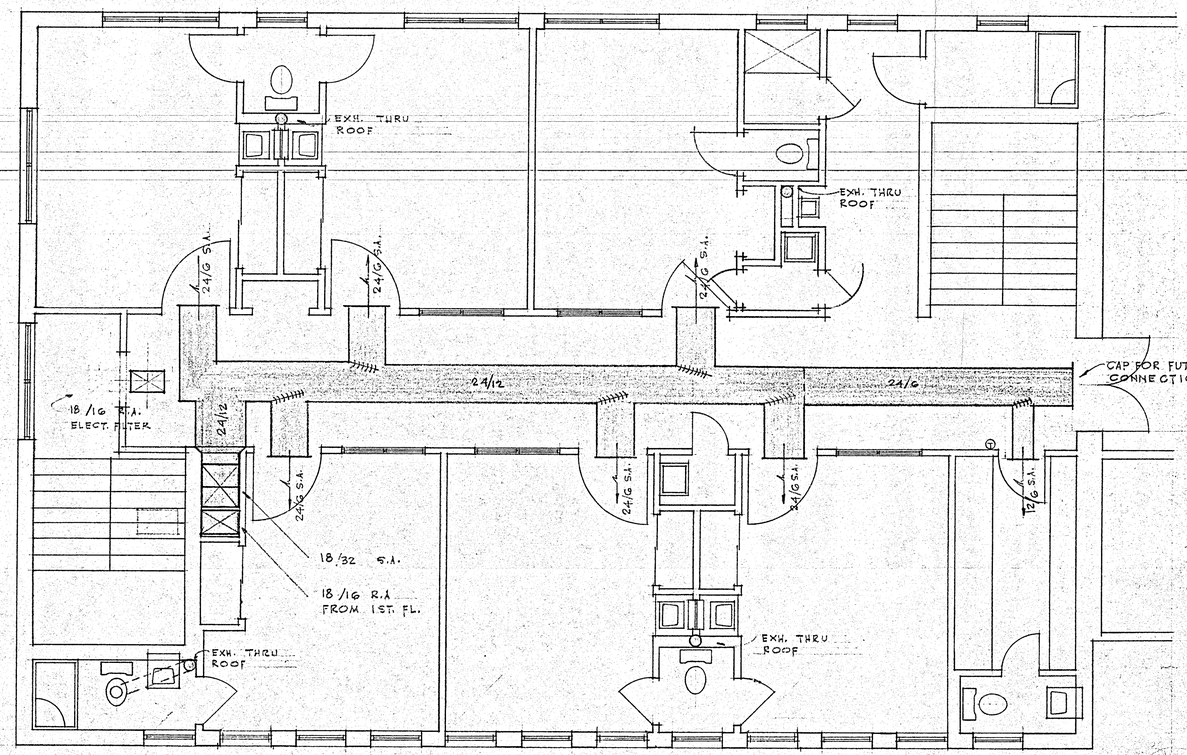


2 ND FLOOR PLAN.


ROBSON & MOE
ARCHITECTS
2025 OKEECHOBEE ROAD
WEST PALM BEACH, FLA. 683-5050


CUYLER PAVILION
NURSING HOME
LAKE WORTH, FLORIDA

AIR CONDITIONING PLAN

REVISED	
ISSUED	10-3-63
CHECKED	
DRAWN	
JOB NO.	63-20
SHEET.	ACI

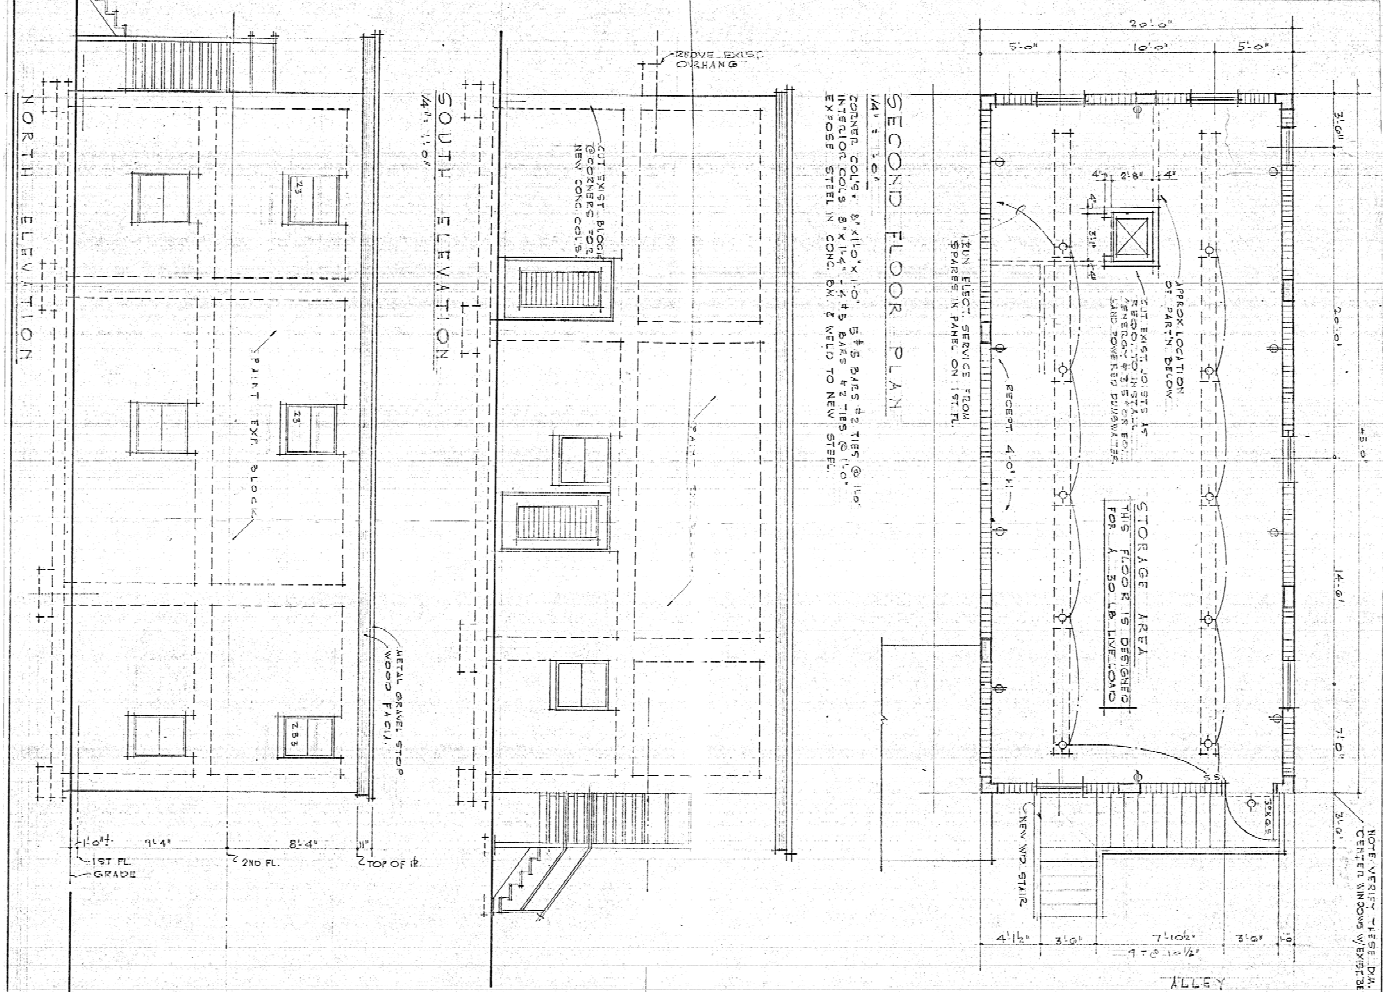

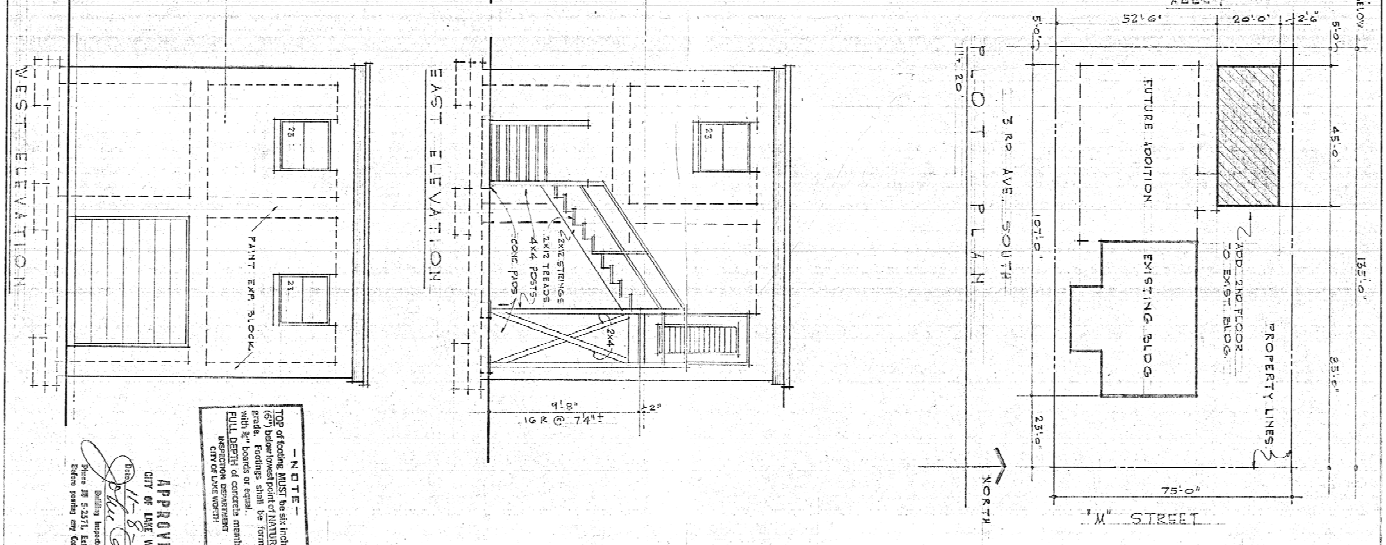

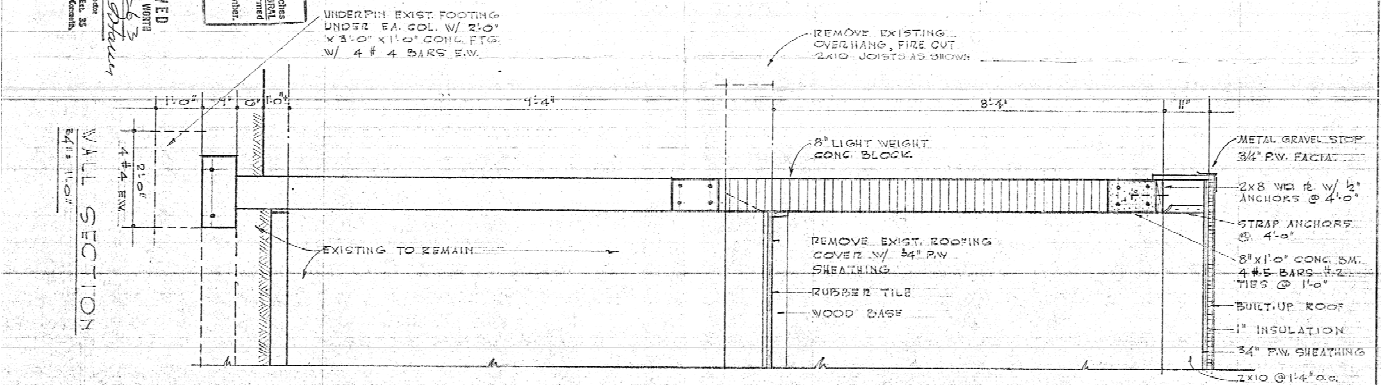

ADDITION TO
CUYLER PAVILION.
LAKE WORTH, FLORIDA

PLAN, ELEVATIONS & DETAILS.

RALPH S. MOE JR. A.I.A.
ARCHITECT
LAKE WORTH, FLORIDA