
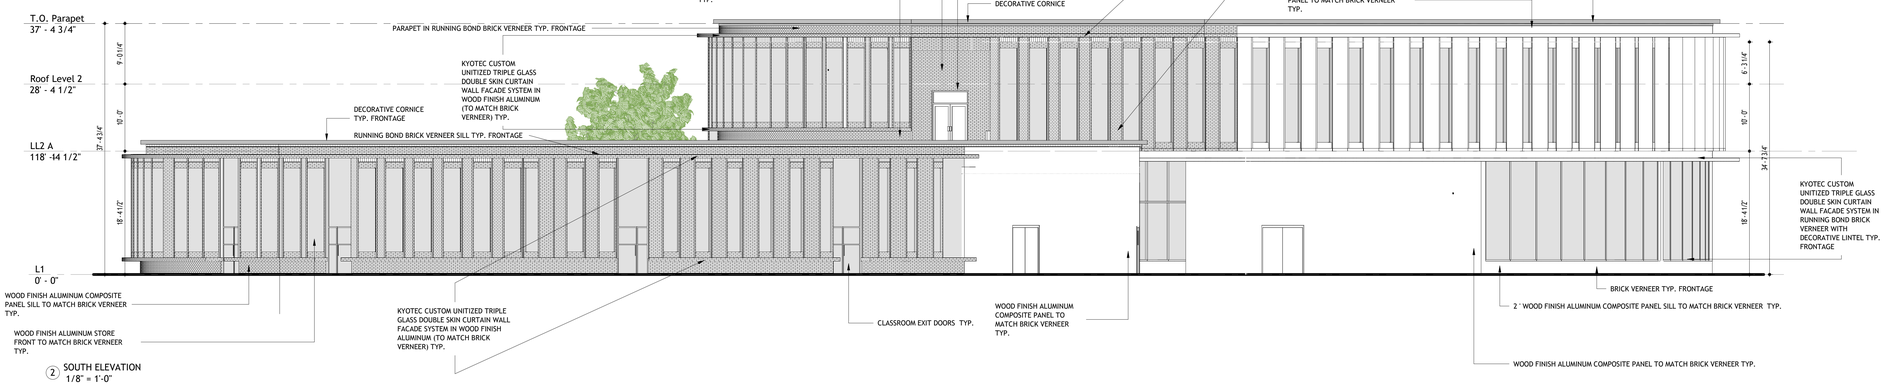


② SOUTH ELEVATION
1/8" = 1'-0"

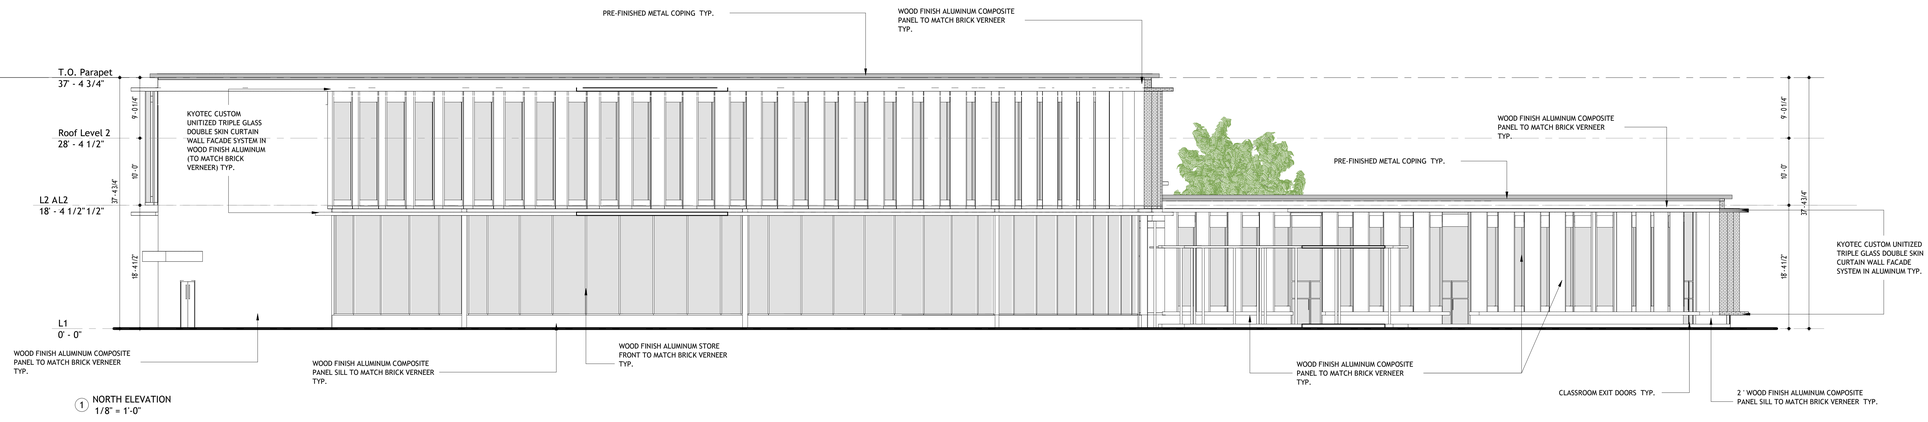

① NORTH ELEVATION
1/8" = 1'-0"

ELEVATION NOTES

GENERAL NOTE APPLICABLE TO ALL DRAWINGS - ITEMS AND CONDITIONS DETAILED, NOTED OR OTHERWISE IDENTIFIED ON ONE OF THE SECTIONS OR DETAILS ARE APPLICABLE AND BINDING TO ALL OTHER SECTIONS AND DETAILS FOR IDENTICAL OR SIMILAR CONDITIONS.
1. REFER TO STRUCTURAL DRAWINGS FOR FOOTING ELEVATIONS.
2. MASONRY BOND PATTERN SHALL BE RUNNING BOND UNLESS OTHERWISE INDICATED. REFER TO LARGE SCALE ELEVATION DETAILS FOR SIPS PATTERNS, BONDING, SPECIAL SHAPES AND MORTAR COLOR PATTERNS.
3. PROVIDE SEALANT AT ALL INTERSECTIONS OF DISSIMILAR MATERIALS IN ACCORDANCE WITH THE SPECIFICATIONS. ALL EXTERIOR SEALANTS TO BE A CUSTOM COLOR SELECTED BY THE ARCHITECT. MORE THAN ONE SEALANT COLOR MAY BE SELECTED FOR USE ALONG THE HEIGHT OF THE SAME JOINT TO MATCH ADJOINING PANELS.
4. ALL EXTERIOR EXPOSED STEEL TO BE FIELD PAINTED UNLESS NOTED OTHERWISE. COLOR TO BE SELECTED BY THE ARCHITECT. --
5. REFER TO SHEET A-XXX FOR TYPICAL EXTERIOR CONTROL JOINT DETAILS AND NOTES.
6. REFER TO DRAWING XXX FOR TYPICAL SIP DETAILS AND SPECIAL PANEL SHAPES.
7. REFER TO TYPICAL ROOF FLASHING DETAILS ON SHEET A-5.10 FOR FLASHING REQUIREMENTS.

DWmuree

OWNER:DRIA ETIENNE
PHONE:(678)551-3646
EMAIL: driaetienne@virtueventure.com

CIVIL ENGINEER AND LANDSCAPE DESIGN:JOHN NOWAK
PHONE:(630)957-7039
EMAIL:jgnowak@cagecivil.com

ARCHITECT:ALAA BOU GHANEM
PHONE:(980) 949-0213
E-MAIL:alaa.boughanem@abgnc.com

PROJECT MANAGER:ADEOLA FAMUREWA
PHONE:(404) 904-9922
E-MAIL:adeola@dwmuree.com

STRUCTURAL ENGINEER:COLE JANISCH
PHONE:(704) 584-5040
EMAIL: colej@ccjse.com

MECHANICAL, ELECTRICAL, PLUMBING ENGINEER:
ENGINEERING: XXXXX
PHONE:(XXX) XXX XXXX
EMAIL:xxxxxxxx

GENERAL CONTRACTOR:QIANA DIXON
PHONE:(201) 852-2309
EMAIL:qdixon@enquorconstruction.com

KEY PLAN

NO.	REVISIONS/ SUBMISSIONS	DATE
01	30% DESIGN REVIEW	04/13/26
02.	60% CONSTRUCTION DOCUMENT REVIEW	05/15/26
03	90% CONSTRUCTION DOCUMENT REVIEW	XX/XX/26
	Not For Construction	6/1/2023

TREE HOUSE SCHOOL

505 TOWNE CENTER BOULEVARD,
PINEVILLE, NC 28134

Drawing Title

Building Elevations

Seal

Project No. 7765328-33-A

Date 10/10/22

Scale As indicated

Drawing No.

A202

VOLUME 1

PRELIMINARY NOT FOR CONSTRUCTION

7/14/2026 7:56:03 PM
Autodesk Docs://Tree-House School/Architectural Tree-House Project 11_08_25.rvt