


Wells Fargo Site Redevelopment

N. 7th St. & Wisconsin Ave. & N. 6th St. & Washington Ct.,
Sheboygan, WI

5 STORY, 126 UNIT APARTMENT BUILDING; 1 LEVEL ENCLOSED PARKING & 3 STORY, 10 UNIT TOWNHOME

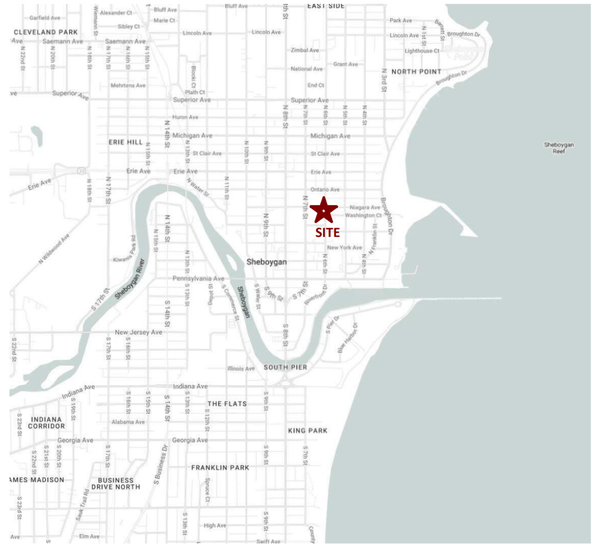

SHEET INDEX

G 000	Cover Sheet
CA101	Architectural Site Plan
AC101.1	Apartment - First Floor Plan
AC102.1	Apartment - Second Floor Plan
AC103.1	Apartment - Third Floor Plan
AC104.1	Apartment - Fourth Floor Plan
AC105.1	Apartment - Ffith Floor Plan
AC201.1	Apartment -Exterior Elevations
AC202.1	Apartment -Exterior Elevations
AC203.1	Apartment -Exterior Elevations
AC204.1	Apartment -Exterior Elevations
AC205.1	Apartment -Exterior Elevations - Colored
AC206.1	Apartment -Exterior Elevations - Colored
AC207.1	Apartment -Exterior Elevations - Colored
AC208.1	Apartment -Exterior Elevations - Colored
AC101.2	Townhouse - First Floor Plan
AC102.2	Townhouse - Second Floor Plan
AC103.2	Townhouse - Third Floor Plan
AC201.2	Townhouse - Exterior Elevations
AC202.2	Townhouse - Exterior Elevations - Colored
AC900	Concept Images

PROJECT DATE: 2026.01.09


ISSUED FOR:
Review - 2026.01.09

PROJECT NUMBER 2442

G 000
SHEET NUMBER

knothe • bruce ARCHITECTS

© Knothe & Bruce Architects, LLC

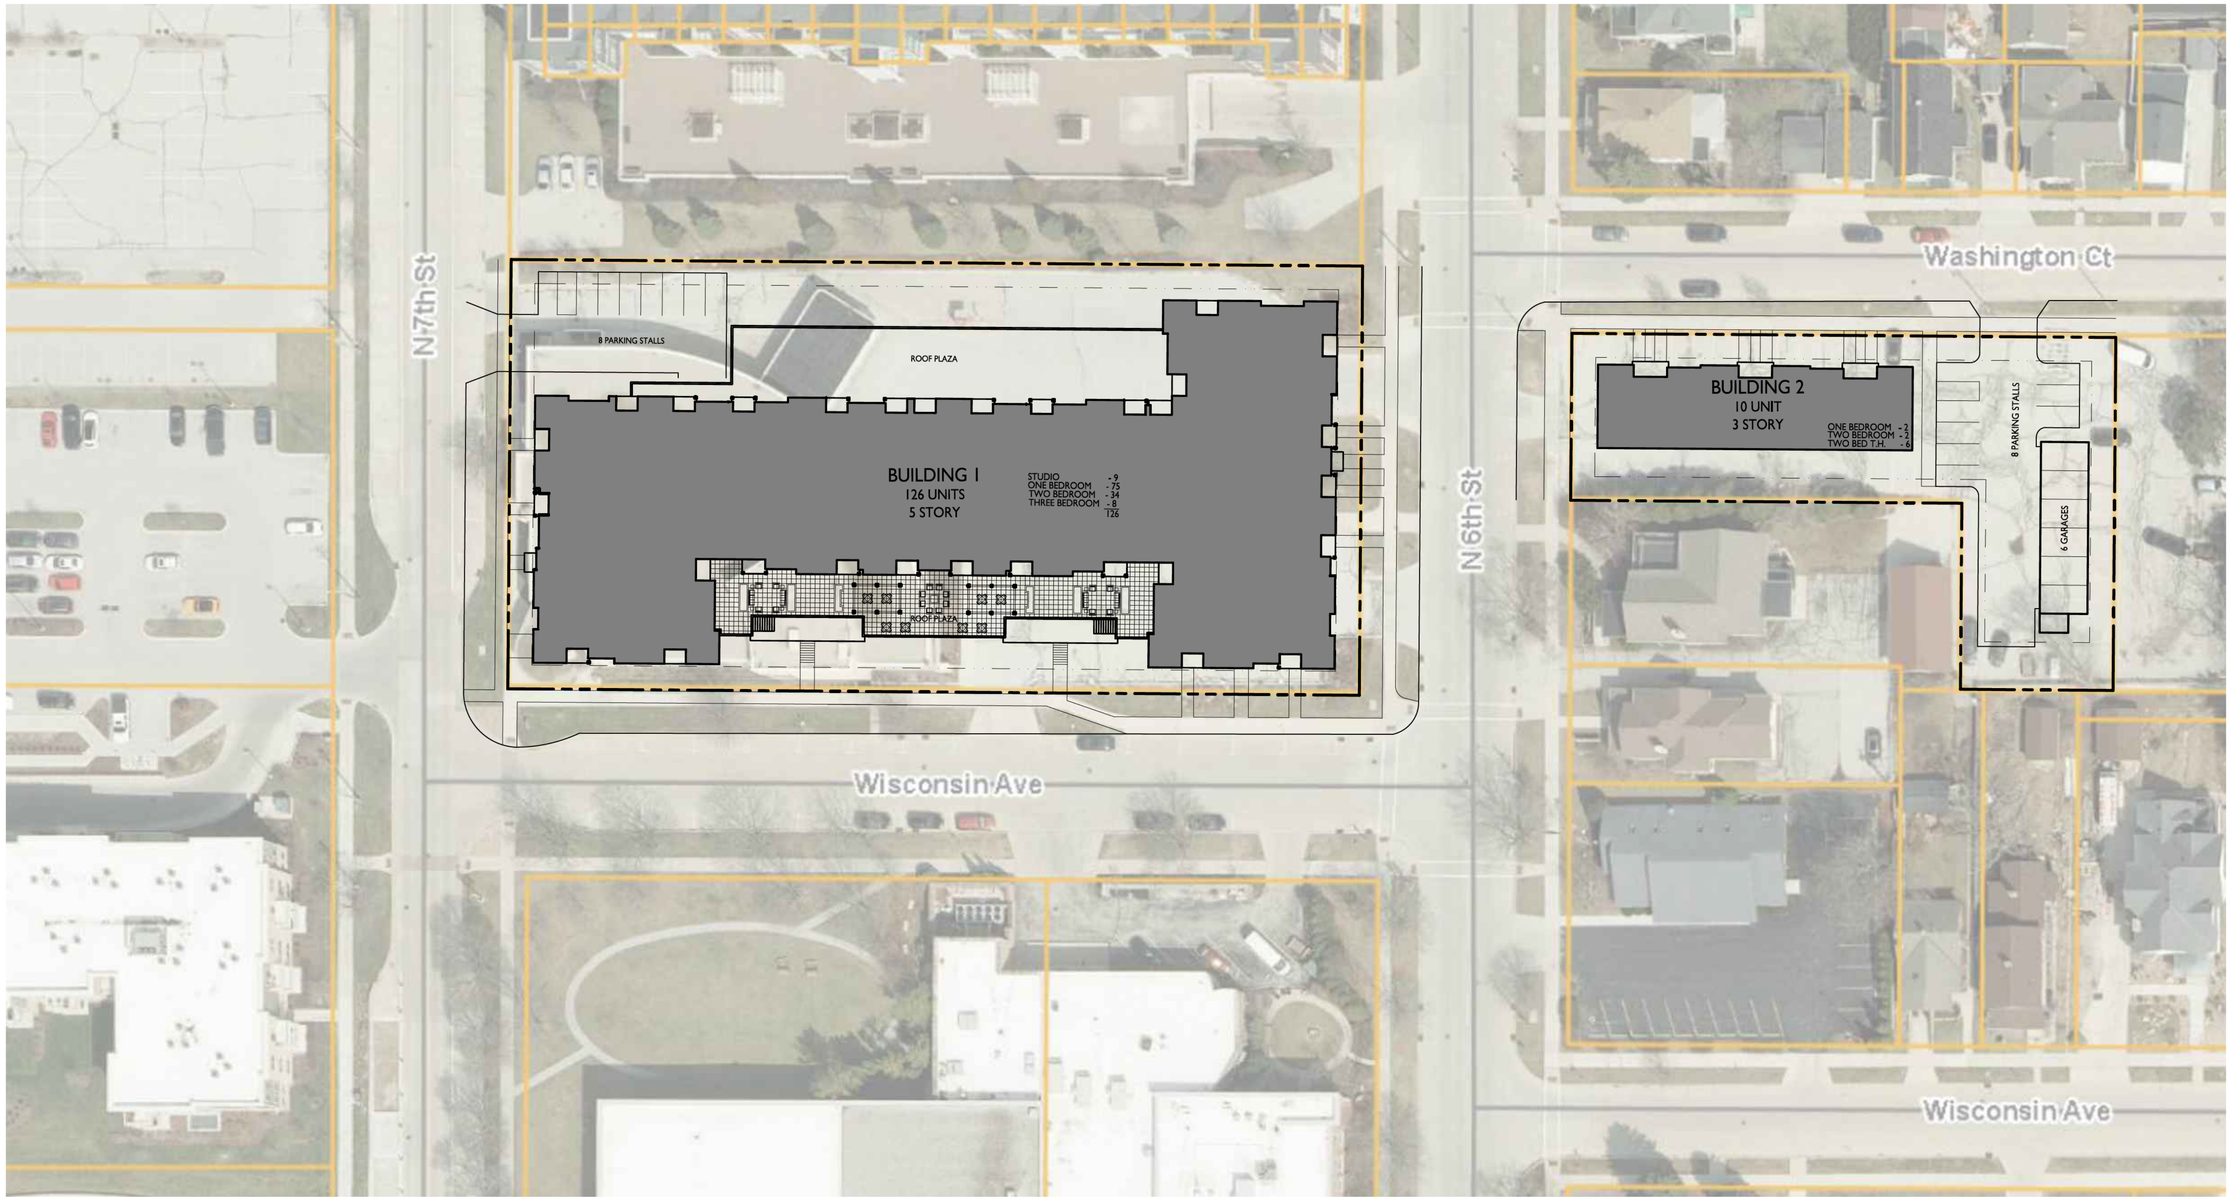

1 CA101 SITE PLAN
1" = 30'-0"

GRAPHIC SCALE
0 30 60 90
1 INCH = 30 FT (24X36 SHEET)

knothe bruce ARCHITECTS
Phone: [redacted] Greenway Blvd., Suite 900
Middleton, WI 53562

ISSUED
Issued for Review - January 9, 2026

PROJECT TITLE
Wells Fargo Site Redevelopment

Red Earth Development


N 7th St & Wisconsin Ave & N 6th St & Washington Ct
Sheboygan, Wisconsin

SHEET TITLE
Site Plan

SHEET NUMBER
CA101

PROJECT NO. 2442

© Knothe & Bruce Architects, LLC

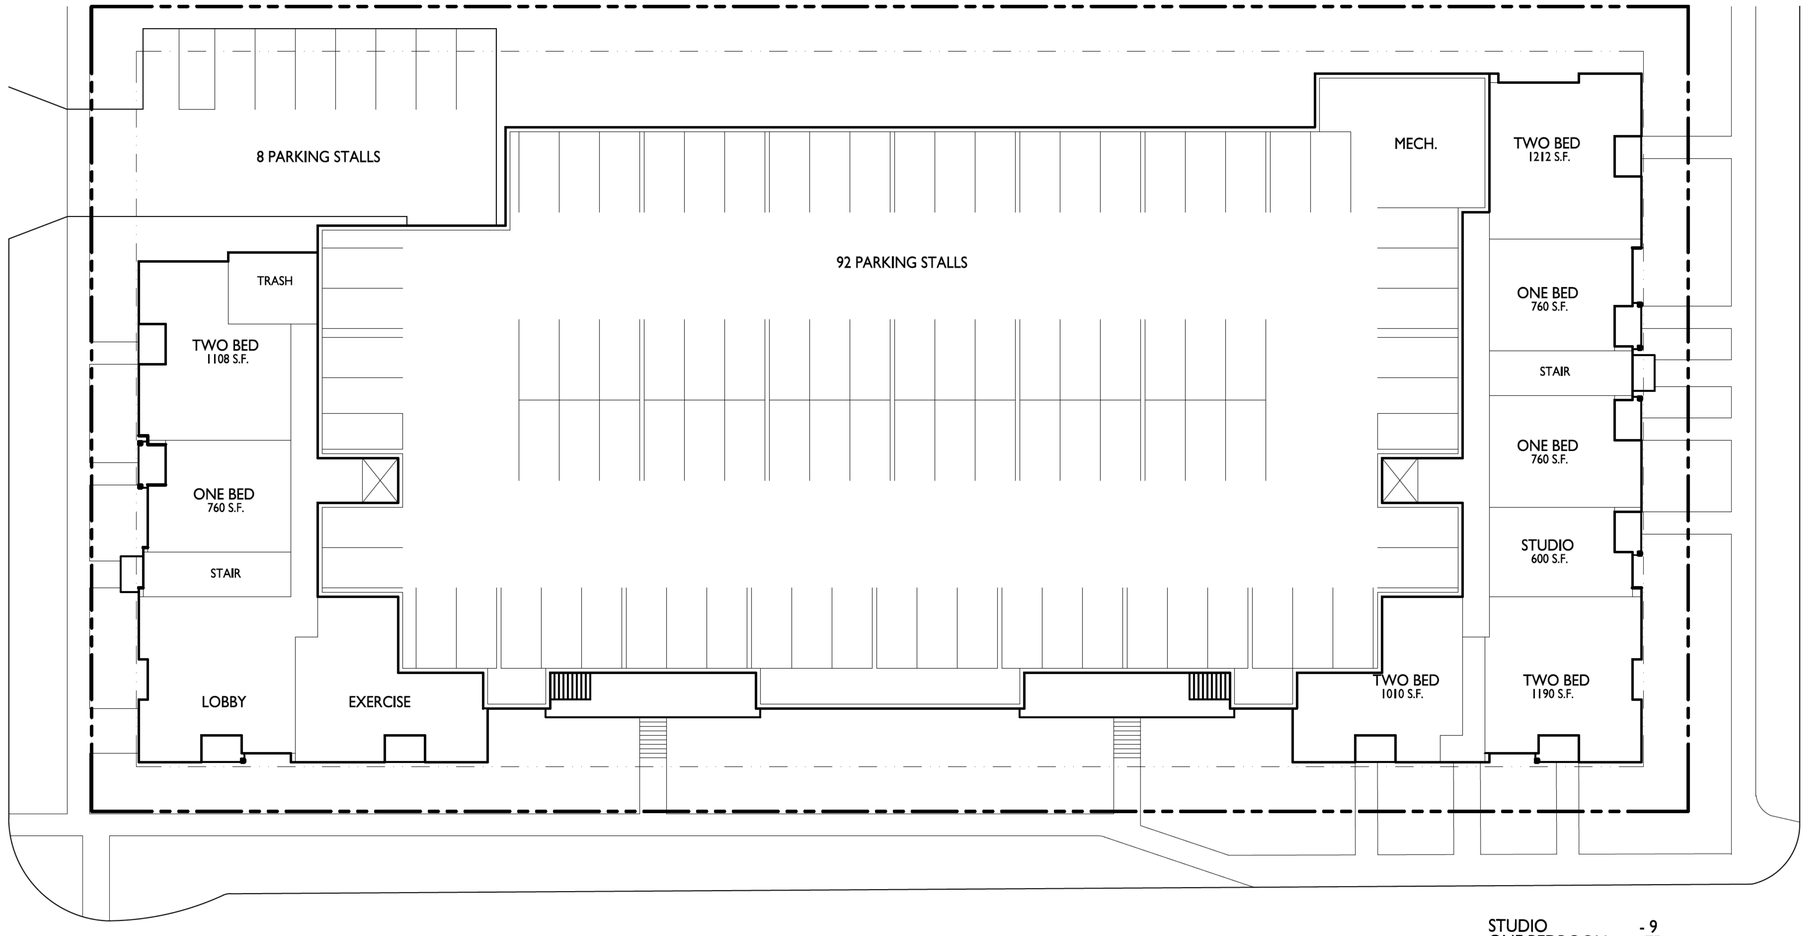

STUDIO	- 9
ONE BEDROOM	- 75
TWO BEDROOM	- 34
THREE BEDROOM	- 8
	126

1 / AC101.1 FIRST FLOOR PLAN

1/16" = 1'-0"

knothe bruce ARCHITECTS
Phone: [redacted] Greenway Blvd., Suite 900
Middleton, WI 53562

ISSUED

Issued for Review - January 9, 2026

PROJECT TITLE

Wells Fargo Site Redevelopment

Red Earth Development

N 7th St & Wisconsin Ave & N 6th St & Washington Ct
Sheboygan, Wisconsin

SHEET TITLE


Building 1 - First Floor Plan

SHEET NUMBER

AC101.1

PROJECT NO. 2442

© Knothe & Bruce Architects, LLC

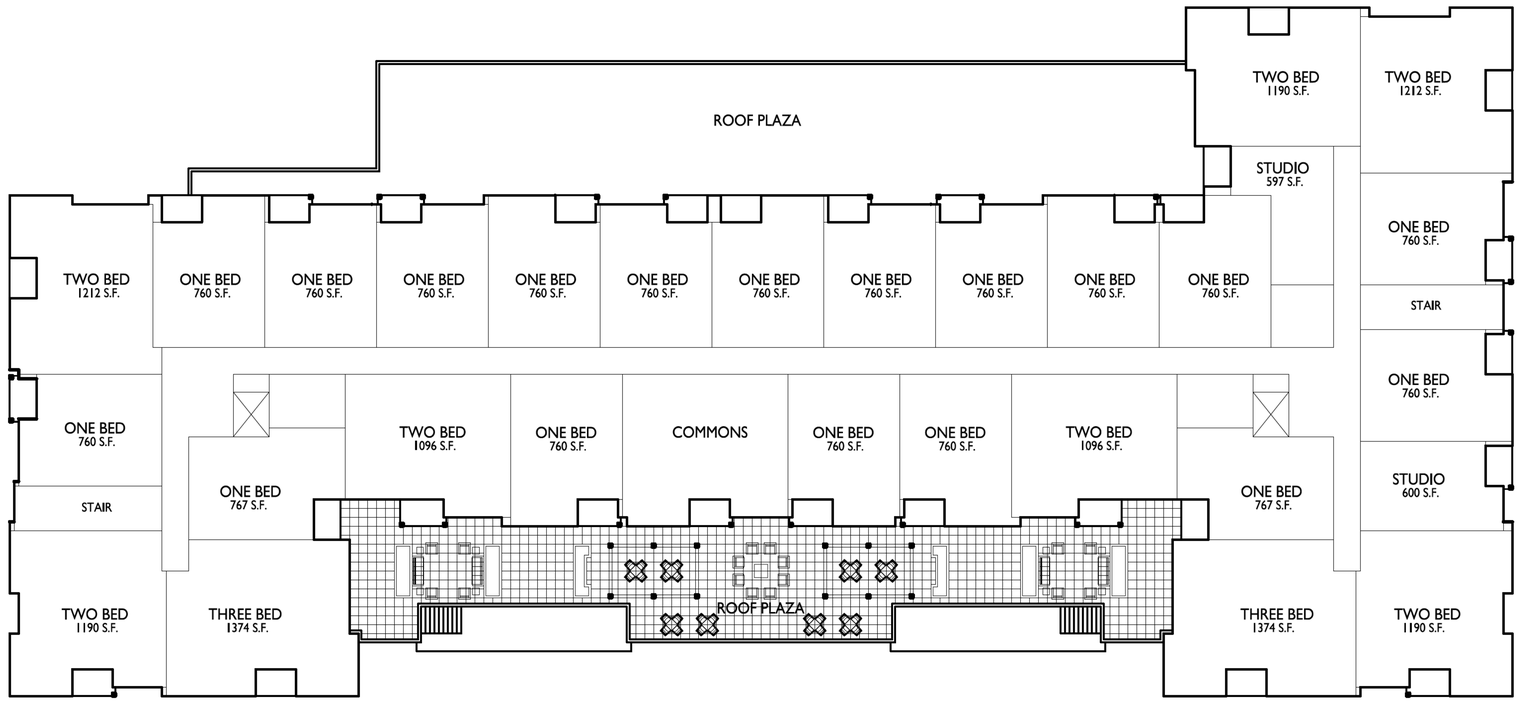

1 AC102.1 SECOND FLOOR PLAN

1/16" = 1'-0"

knothe bruce ARCHITECTS
Phone: [redacted] Greenway Blvd., Suite 900
Middleton, WI 53562

ISSUED

Issued for Review - January 9, 2026

PROJECT TITLE

Wells Fargo Site Redevelopment

Red Earth Development

N 7th St & Wisconsin Ave & N 6th St & Washington Ct
Sheboygan, Wisconsin

SHEET TITLE


Second Floor Plan

SHEET NUMBER

AC102.1

PROJECT NO. 2442

© Knothe & Bruce Architects, LLC

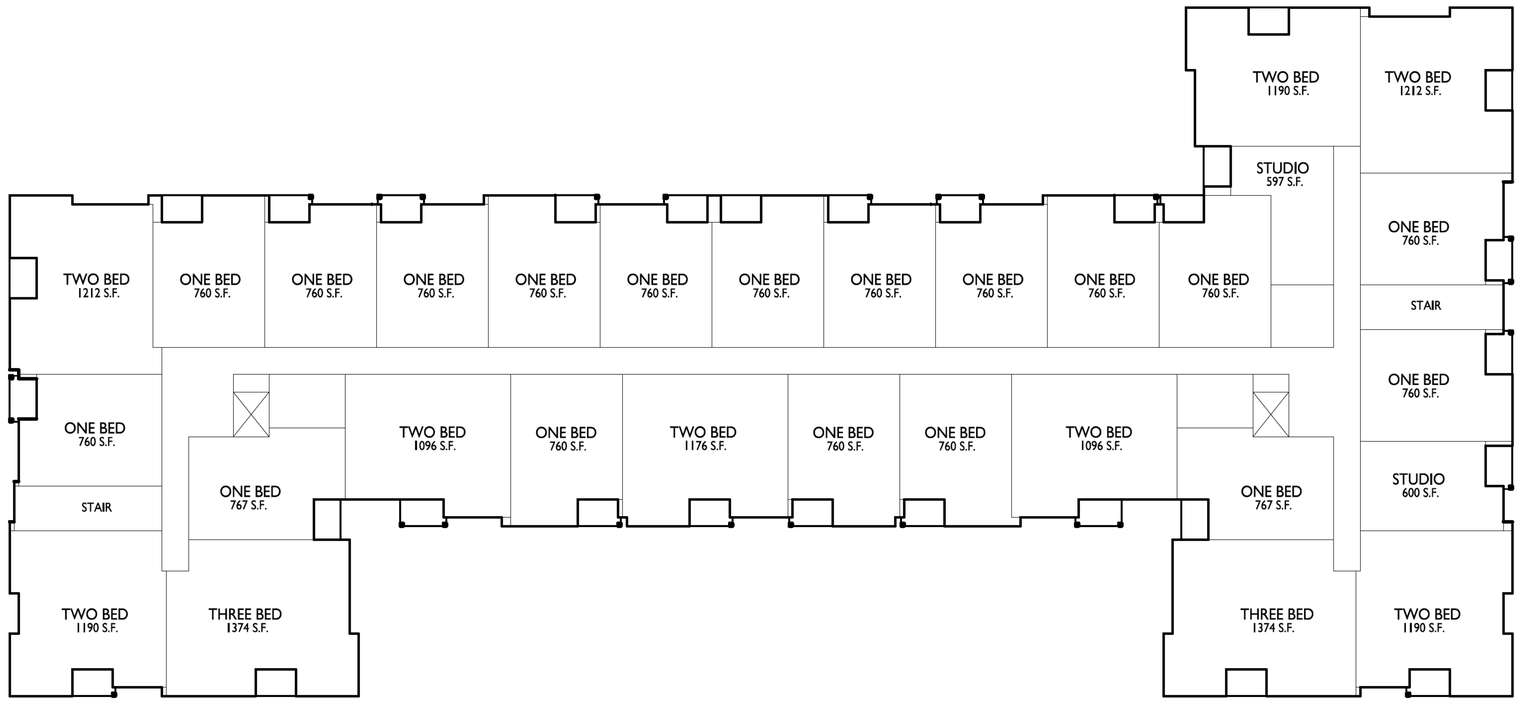

1 / AC103.1 THIRD FLOOR PLAN

1/16" = 1'-0"

knothe bruce ARCHITECTS
Phone: [redacted] Greenway Blvd., Suite 900
Middleton, WI 53562

ISSUED

Issued for Review - January 9, 2026

PROJECT TITLE

Wells Fargo Site Redevelopment

Red Earth Development

N 7th St & Wisconsin Ave & N 6th St & Washington Ct
Sheboygan, Wisconsin

SHEET TITLE


Building 1 - Third Floor Plan

SHEET NUMBER

AC103.1

PROJECT NO. 2442

© Knothe & Bruce Architects, LLC

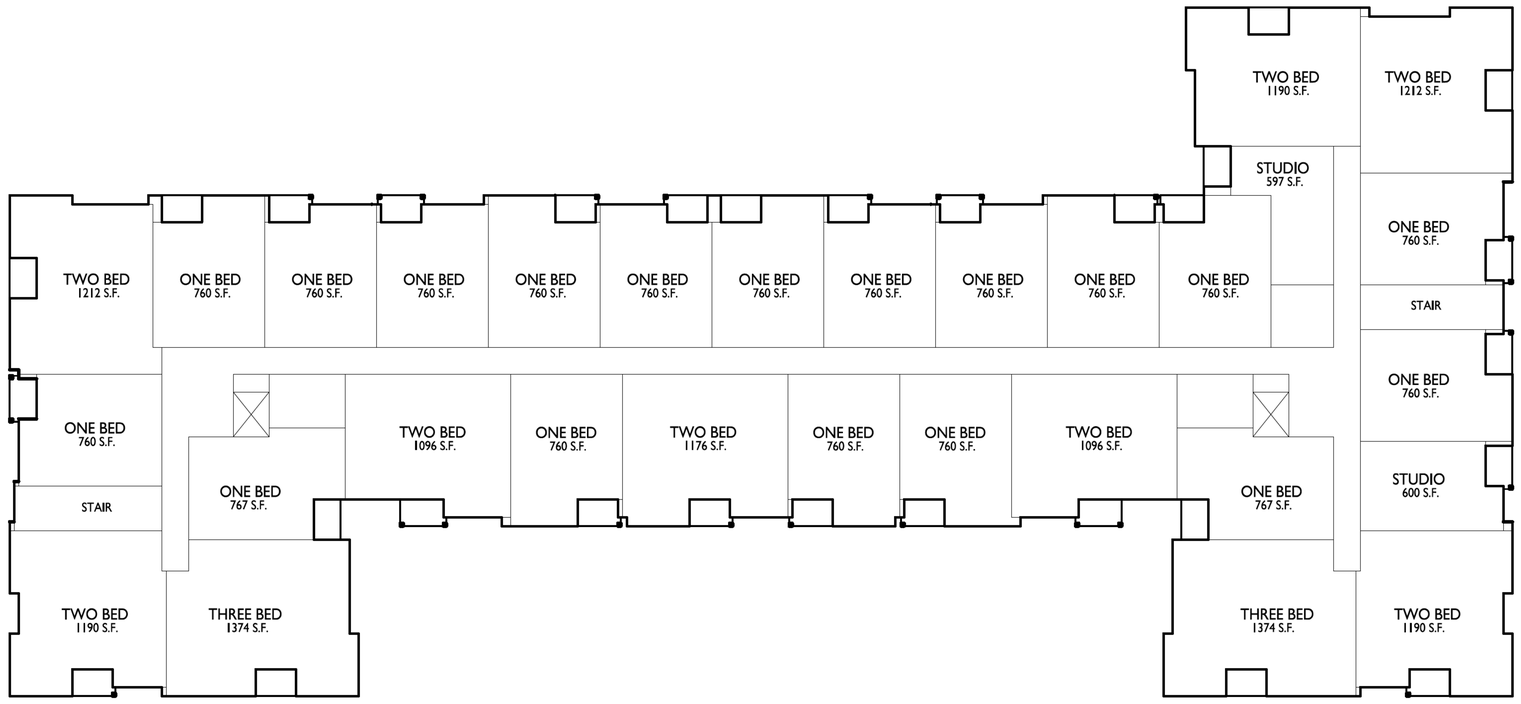

1 AC104.1 FOURTH FLOOR PLAN

1/16" = 1'-0"

knothe bruce ARCHITECTS
Phone: [redacted] Greenway Blvd., Suite 900
Middleton, WI 53562

ISSUED

Issued for Review - January 9, 2026

PROJECT TITLE

Wells Fargo Site Redevelopment

Red Earth Development

N 7th St & Wisconsin Ave & N 6th St & Washington Ct
Sheboygan, Wisconsin

SHEET TITLE


Building 1 - Fourth Floor Plan

SHEET NUMBER

AC104.1

PROJECT NO. 2442

© Knothe & Bruce Architects, LLC

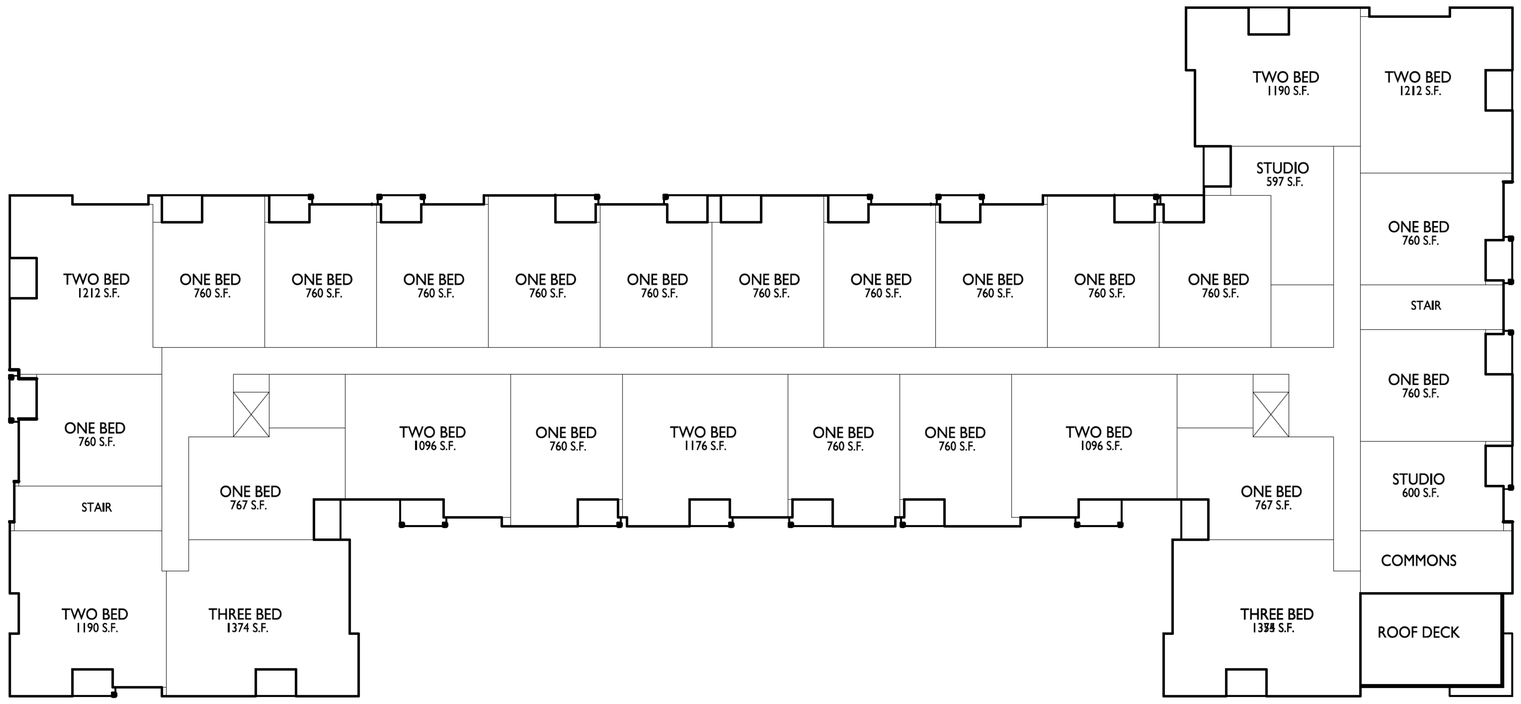

1 / A105.1 FIFTH FLOOR PLAN

1/16" = 1'-0"

knothe bruce ARCHITECTS
Phone: [redacted] Greenway Blvd., Suite 900
Middleton, WI 53562

ISSUED

Issued for Review - January 9, 2026

PROJECT TITLE

Wells Fargo Site Redevelopment

Red Earth Development

N 7th St & Wisconsin Ave & N 6th St & Washington Ct
Sheboygan, Wisconsin

SHEET TITLE


Building 1 - Fifth Floor Plan

SHEET NUMBER

AC105.1

PROJECT NO. 2442

© Knothe & Bruce Architects, LLC

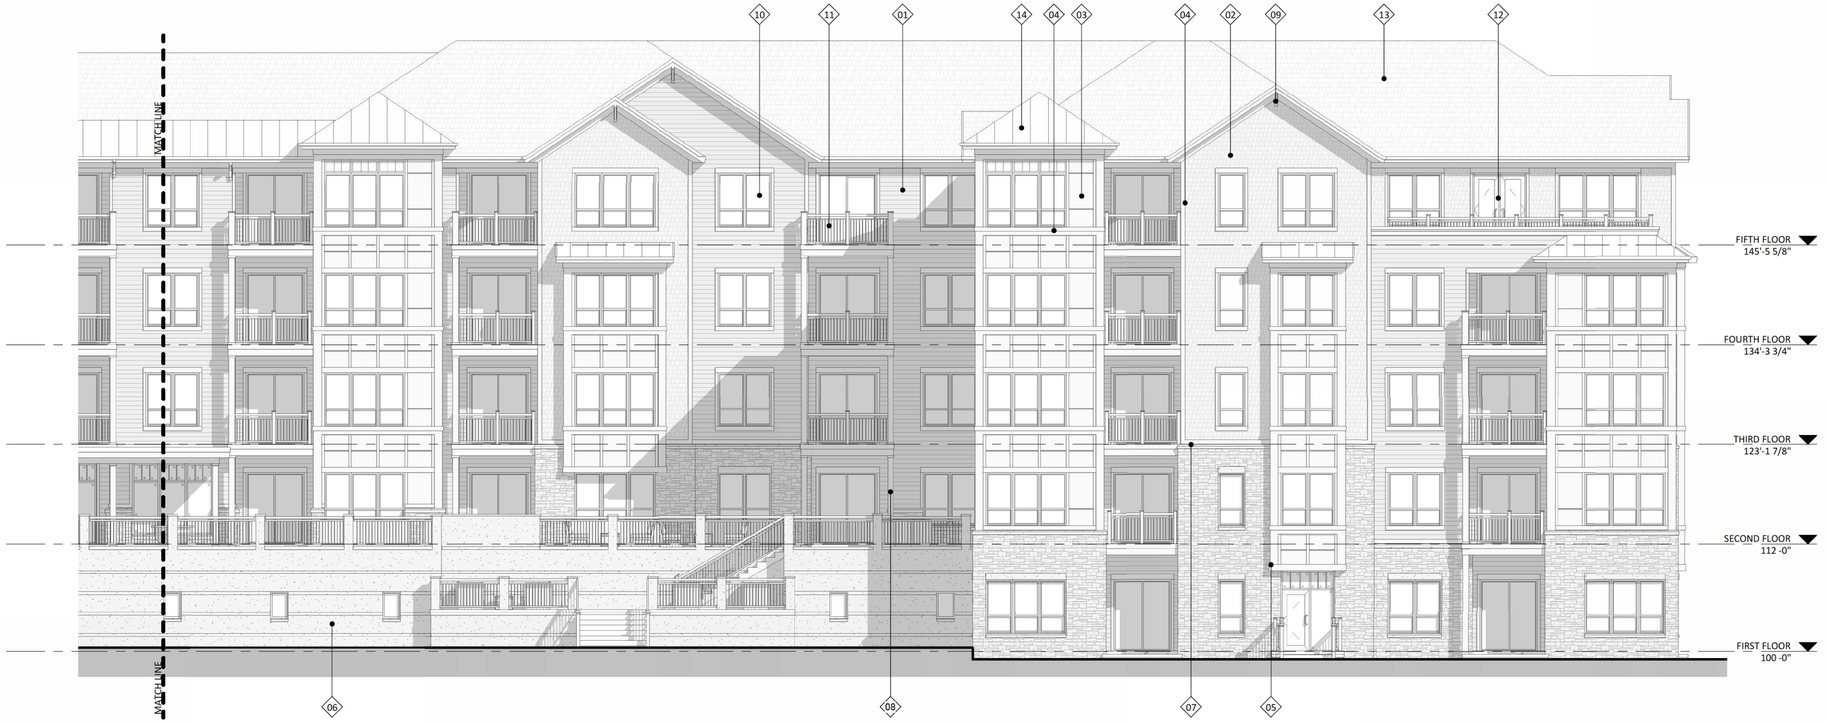

1 AC201.1 ELEVATION - SOUTH 01 - ALONG WISCONSIN AVE.
1/8" = 1'-0"



2 AC201.1 ELEVATION - SOUTH 02 - ALONG WISCONSIN AVE.
1/8" = 1'-0"

0' 4' 8' 16'
1/8" = 1 - 0"

EXTERIOR MATERIAL SCHEDULE

MARK	BUILDING ELEMENT	MANUFACTURER	COLOR
01	COMPOSITE LAP SIDING 6" EXPOSURE	JAMES HARDIE	DEEP OCEAN
02	COMPOSITE SHAKE 6"	JAMES HARDIE	STEEL BLUE - DREAM COLLECTION
03	COMPOSITE PANEL	JAMES HARDIE	ARCTIC WHITE
04	COMPOSITE TRIM	JAMES HARDIE	ARCTIC WHITE
05	STONE VENEER	FOND DU LAC NATURAL STONE	KEY WEST
06	STONE VENEER	TBD	TBD
07	CAST STONE BANDS, HEADS, SILLS	ROCKCAST	CRYSTAL WHITE

EXTERIOR MATERIAL SCHEDULE

MARK	BUILDING ELEMENT	MANUFACTURER	COLOR
08	WRAPPED COLUMN	JAMES HARDIE	ARCTIC WHITE
09	GABLE DETAIL	TBD	WHITE
10	COMPOSITE WINDOW	ANDERSEN	WHITE
11	RAILINGS & HANDRAILS	TBD	WHITE
12	ALUMINIUM STOREFRONT	KAWNEER	WHITE
13	ASPHALT SHINGLE ROOF	CERTAINTEED	PEWTERWOOD
14	METAL ROOF - STANDING SEAM	CMG	SILVER

knothe bruce ARCHITECTS
Phone: [redacted]
Greenway Blvd, Suite 900
Middleton, WI 53562

ISSUED
Review - 2026.01.08

PROJECT TITLE
Wells Fargo Site Redevelopment

N 7th St & Wisconsin Ave - N 6th St & Washington Ct, Sheboygan, Wisconsin

SHEET TITLE
Exterior Elevations

SHEET NUMBER
AC201.1

PROJECT NUMBER
2442

© Knothe & Bruce Architects, LLC



1 AC202.1 ELEVATION - NORTH 01
1/8" = 1'-0"



2 AC202.1 ELEVATION - NORTH 02
1/8" = 1'-0"

0' 4' 8' 16'
1/8" = 1 - 0"

EXTERIOR MATERIAL SCHEDULE

MARK	BUILDING ELEMENT	MANUFACTURER	COLOR
01	COMPOSITE LAP SIDING 6" EXPOSURE	JAMES HARDIE	DEEP OCEAN
02	COMPOSITE SHAKE 6"	JAMES HARDIE	STEEL BLUE - DREAM COLLECTION
03	COMPOSITE PANEL	JAMES HARDIE	ARCTIC WHITE
04	COMPOSITE TRIM	JAMES HARDIE	ARCTIC WHITE
05	STONE VENEER	FOND DU LAC NATURAL STONE	KEY WEST
06	STONE VENEER	TBD	TBD
07	CAST STONE BANDS, HEADS, SILLS	ROCKCAST	CRYSTAL WHITE

EXTERIOR MATERIAL SCHEDULE

MARK	BUILDING ELEMENT	MANUFACTURER	COLOR
08	WRAPPED COLUMN	JAMES HARDIE	ARCTIC WHITE
09	GABLE DETAIL	TBD	WHITE
10	COMPOSITE WINDOW	ANDERSEN	WHITE
11	RAILINGS & HANDRAILS	TBD	WHITE
12	ALUMINIUM STOREFRONT	KAWNEER	WHITE
13	ASPHALT SHINGLE ROOF	CERTAINTEED	PEWTERWOOD
14	METAL ROOF - STANDING SEAM	CMG	SILVER

knothe bruce ARCHITECTS
Phone: [redacted]
[redacted] Greenway Blvd, Suite 900
Middleton, WI 53562

ISSUED
Review - 2026.01.08

PROJECT TITLE
Wells Fargo Site Redevelopment

N 7th St & Wisconsin Ave - N 6th St & Washington Ct, Sheboygan, Wisconsin

SHEET TITLE
Exterior Elevations

SHEET NUMBER
AC202.1

PROJECT NUMBER
2442

© Knothe & Bruce Architects, LLC



1 AC203.1 ELEVATION - WEST 01 - ALONG N. 7TH ST.
1/8" = 1'-0"



2 AC203.1 ELEVATION - EAST - ALONG N. 6TH ST.
1/8" = 1'-0"

0' 4' 8' 16'
1/8" = 1 - 0"

EXTERIOR MATERIAL SCHEDULE

MARK	BUILDING ELEMENT	MANUFACTURER	COLOR
01	COMPOSITE LAP SIDING 6" EXPOSURE	JAMES HARDIE	DEEP OCEAN
02	COMPOSITE SHAKE 6"	JAMES HARDIE	STEEL BLUE - DREAM COLLECTION
03	COMPOSITE PANEL	JAMES HARDIE	ARCTIC WHITE
04	COMPOSITE TRIM	JAMES HARDIE	ARCTIC WHITE
05	STONE VENEER	FOND DU LAC NATURAL STONE	KEY WEST
06	STONE VENEER	TBD	TBD
07	CAST STONE BANDS, HEADS, SILLS	ROCKCAST	CRYSTAL WHITE

EXTERIOR MATERIAL SCHEDULE

MARK	BUILDING ELEMENT	MANUFACTURER	COLOR
08	WRAPPED COLUMN	JAMES HARDIE	ARCTIC WHITE
09	GABLE DETAIL	TBD	WHITE
10	COMPOSITE WINDOW	ANDERSEN	WHITE
11	RAILINGS & HANDRAILS	TBD	WHITE
12	ALUMINIUM STOREFRONT	KAWNEER	WHITE
13	ASPHALT SHINGLE ROOF	CERTAINTEED	PEWTERWOOD
14	METAL ROOF - STANDING SEAM	CMG	SILVER

knothe bruce ARCHITECTS
Phone: [redacted]
Greenway Blvd, Suite 900
Middleton, WI 53562

ISSUED
Review - 2026.01.08

PROJECT TITLE
Wells Fargo Site Redevelopment

N 7th St & Wisconsin Ave - N 6th St & Washington Ct, Sheboygan, Wisconsin

SHEET TITLE
Exterior Elevations


SHEET NUMBER
AC203.1

PROJECT NUMBER
2442


© Knothe & Bruce Architects, LLC




4 AC204.1 ELEVATION - SOUTH PLAZA
1/8" = 1'-0"

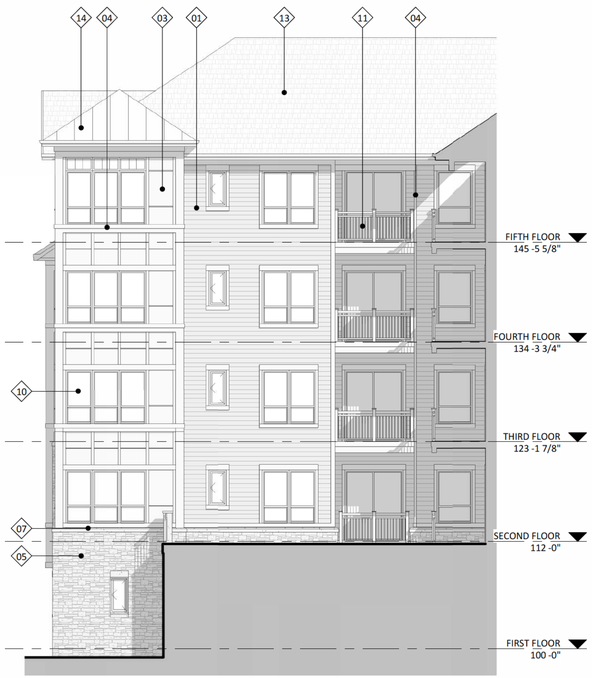


1 AC204.1 ELEVATION - WEST 02
1/8" = 1'-0"

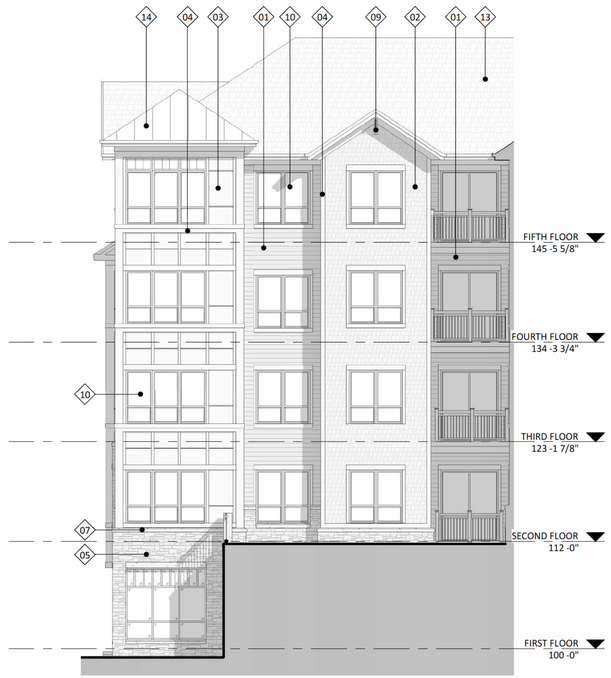

2 AC204.1 ELEVATION - INTERIOR COURTYARD 02
1/8" = 1'-0"

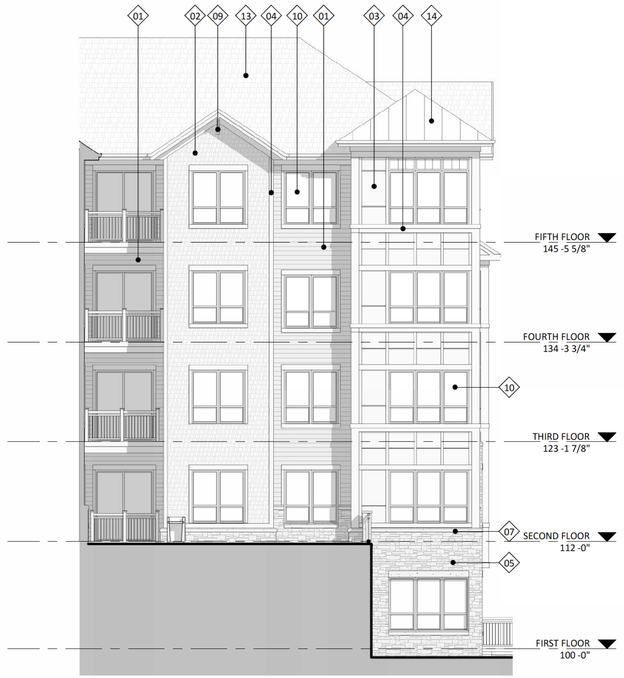

3 AC204.1 ELEVATION - INTERIOR COURTYARD 01
1/8" = 1'-0"

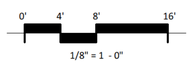

1/8" = 1 - 0"

EXTERIOR MATERIAL SCHEDULE			
MARK	BUILDING ELEMENT	MANUFACTURER	COLOR
01	COMPOSITE LAP SIDING 6" EXPOSURE	JAMES HARDIE	DEEP OCEAN
02	COMPOSITE SHAKE 6"	JAMES HARDIE	STEEL BLUE - DREAM COLLECTION
03	COMPOSITE PANEL	JAMES HARDIE	ARCTIC WHITE
04	COMPOSITE TRIM	JAMES HARDIE	ARCTIC WHITE
05	STONE VENEER	FOND DU LAC NATURAL STONE	KEY WEST
06	STONE VENEER	TBD	TBD
07	CAST STONE BANDS, HEADS, SILLS	ROCKCAST	CRYSTAL WHITE

EXTERIOR MATERIAL SCHEDULE			
MARK	BUILDING ELEMENT	MANUFACTURER	COLOR
08	WRAPPED COLUMN	JAMES HARDIE	ARCTIC WHITE
09	GABLE DETAIL	TBD	WHITE
10	COMPOSITE WINDOW	ANDERSEN	WHITE
11	RAILINGS & HANDRAILS	TBD	WHITE
12	ALUMINIUM STOREFRONT	KAWNEER	WHITE
13	ASPHALT SHINGLE ROOF	CERTAINTEED	PEWTERWOOD
14	METAL ROOF - STANDING SEAM	CMG	SILVER

knothe bruce ARCHITECTS
Phone: [redacted]
[redacted] Greenway Blvd, Suite 900
Middleton, WI 53562

ISSUED
Review - 2026.01.08

PROJECT TITLE
Wells Fargo Site Redevelopment


N 7th St & Wisconsin Ave - N 6th St & Washington Ct, Sheboygan, Wisconsin

SHEET TITLE
Exterior Elevations

SHEET NUMBER
AC204.1

PROJECT NUMBER
2442

© Knothe & Bruce Architects, LLC

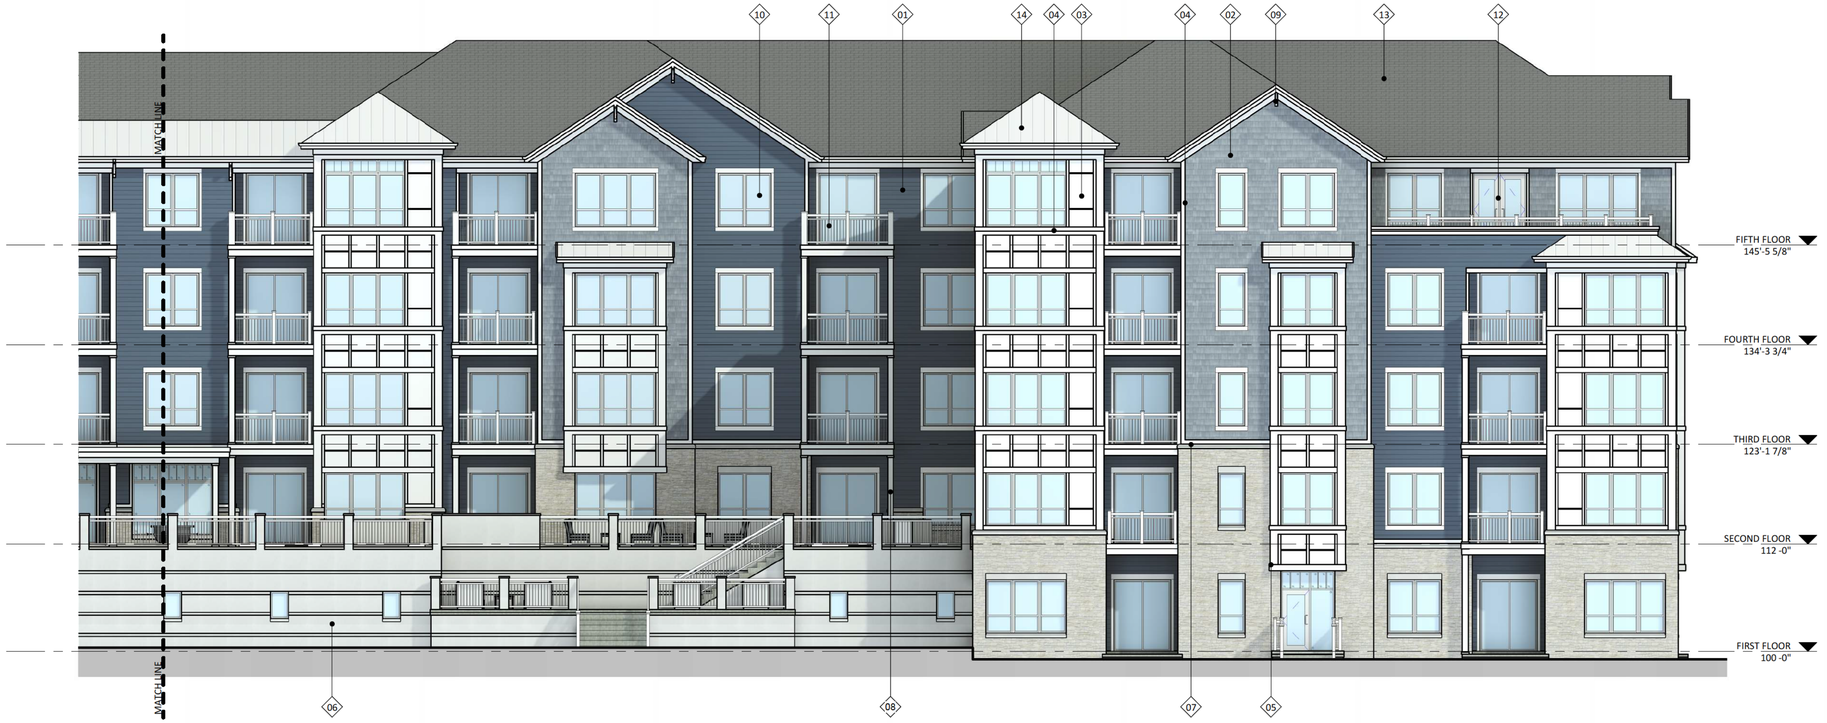

1 / AC205.1 COLORED ELEVATION - SOUTH 01 - ALONG WISCONSIN AVE.
1/8" = 1'-0"



2 / AC205.1 COLORED ELEVATION - SOUTH 02 - ALONG WISCONSIN AVE.
1/8" = 1'-0"

0' 4' 8' 16'
1/8" = 1 - 0"

EXTERIOR MATERIAL SCHEDULE

MARK	BUILDING ELEMENT	MANUFACTURER	COLOR
01	COMPOSITE LAP SIDING 6" EXPOSURE	JAMES HARDIE	DEEP OCEAN
02	COMPOSITE SHAKE 6"	JAMES HARDIE	STEEL BLUE - DREAM COLLECTION
03	COMPOSITE PANEL	JAMES HARDIE	ARCTIC WHITE
04	COMPOSITE TRIM	JAMES HARDIE	ARCTIC WHITE
05	STONE VENEER	FOND DU LAC NATURAL STONE	KEY WEST
06	STONE VENEER	TBD	TBD
07	CAST STONE BANDS, HEADS, SILLS	ROCKCAST	CRYSTAL WHITE

EXTERIOR MATERIAL SCHEDULE

MARK	BUILDING ELEMENT	MANUFACTURER	COLOR
08	WRAPPED COLUMN	JAMES HARDIE	ARCTIC WHITE
09	GABLE DETAIL	TBD	WHITE
10	COMPOSITE WINDOW	ANDERSEN	WHITE
11	RAILINGS & HANDRAILS	TBD	WHITE
12	ALUMINIUM STOREFRONT	KAWNEER	WHITE
13	ASPHALT SHINGLE ROOF	CERTAINTEED	PEWTERWOOD
14	METAL ROOF - STANDING SEAM	CMG	SILVER

knothe bruce ARCHITECTS
Phone: [redacted]
Greenway Blvd, Suite 900
Middleton, WI 53562

ISSUED
Review - 2026.01.08

PROJECT TITLE
Wells Fargo Site Redevelopment


N 7th St & Wisconsin Ave - N 6th St & Washington Ct, Sheboygan, Wisconsin

SHEET TITLE
Exterior Elevations Colored

SHEET NUMBER
AC205.1

PROJECT NUMBER
2442

© Knothe & Bruce Architects, LLC

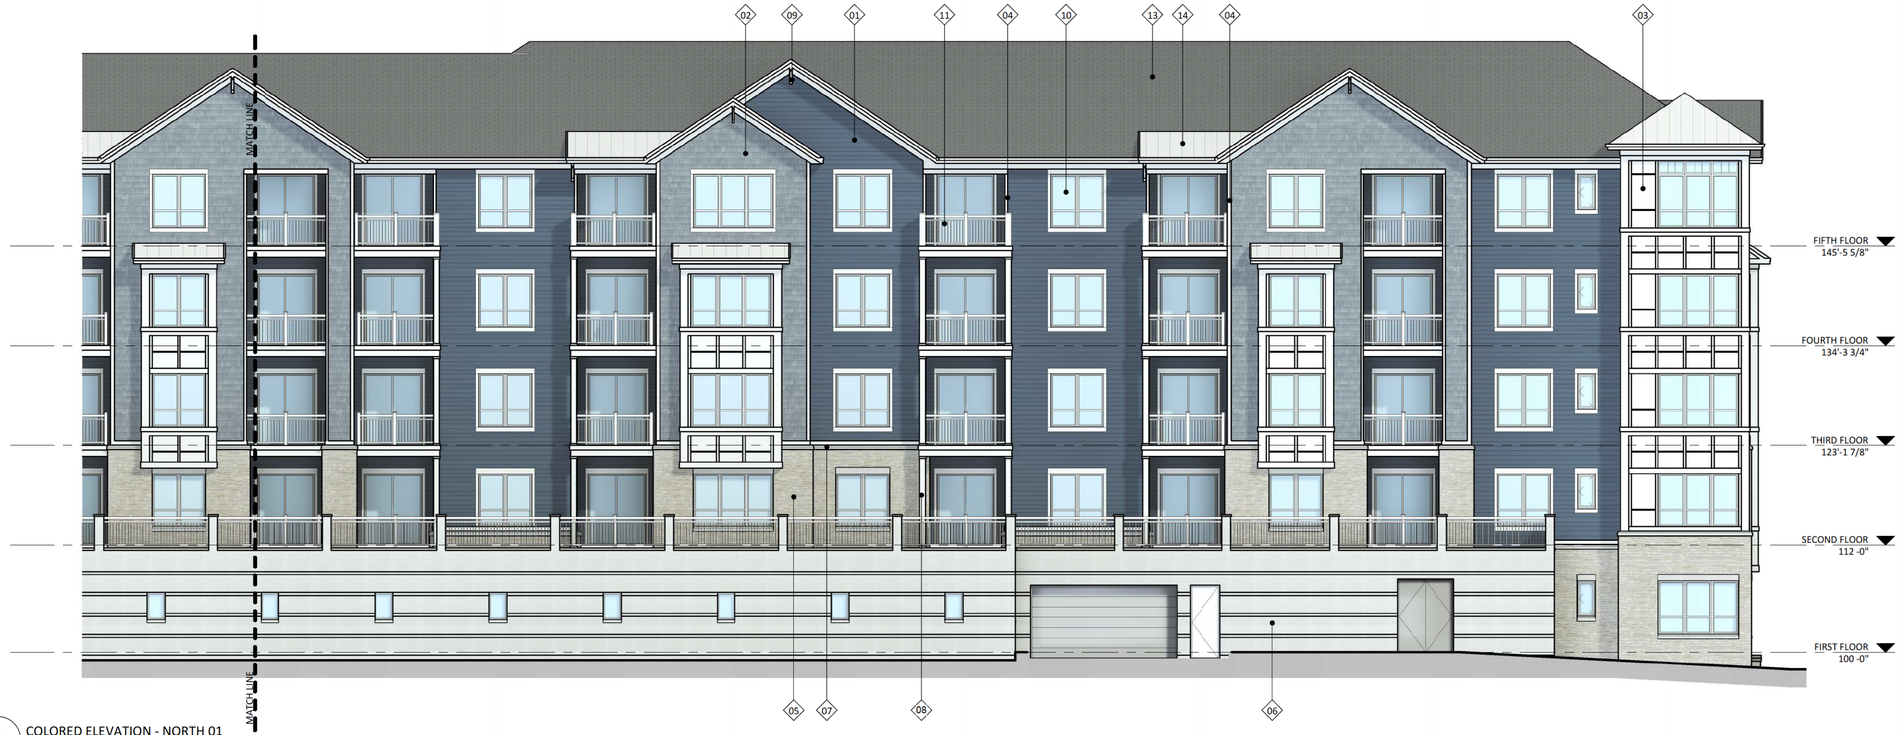

1 AC206.1 COLORED ELEVATION - NORTH 01
1/8" = 1'-0"



2 AC206.1 COLORED ELEVATION - NORTH 02
1/8" = 1'-0"

0' 4' 8' 16'
1/8" = 1 - 0"

EXTERIOR MATERIAL SCHEDULE

MARK	BUILDING ELEMENT	MANUFACTURER	COLOR
01	COMPOSITE LAP SIDING 6" EXPOSURE	JAMES HARDIE	DEEP OCEAN
02	COMPOSITE SHAKE 6"	JAMES HARDIE	STEEL BLUE - DREAM COLLECTION
03	COMPOSITE PANEL	JAMES HARDIE	ARCTIC WHITE
04	COMPOSITE TRIM	JAMES HARDIE	ARCTIC WHITE
05	STONE VENEER	FOND DU LAC NATURAL STONE	KEY WEST
06	STONE VENEER	TBD	TBD
07	CAST STONE BANDS, HEADS, SILLS	ROCKCAST	CRYSTAL WHITE

EXTERIOR MATERIAL SCHEDULE

MARK	BUILDING ELEMENT	MANUFACTURER	COLOR
08	WRAPPED COLUMN	JAMES HARDIE	ARCTIC WHITE
09	GABLE DETAIL	TBD	WHITE
10	COMPOSITE WINDOW	ANDERSEN	WHITE
11	RAILINGS & HANDRAILS	TBD	WHITE
12	ALUMINIUM STOREFRONT	KAWNEER	WHITE
13	ASPHALT SHINGLE ROOF	CERTAINTEED	PEWTERWOOD
14	METAL ROOF - STANDING SEAM	CMG	SILVER

knothe bruce ARCHITECTS
Phone: [redacted]
Greenway Blvd, Suite 900
Middleton, WI 53562

ISSUED
Review - 2026.01.08

PROJECT TITLE
Wells Fargo Site Redevelopment

N 7th St & Wisconsin Ave - N 6th St & Washington Ct, Sheboygan, Wisconsin

SHEET TITLE
Exterior Elevations Colored

SHEET NUMBER
AC206.1

PROJECT NUMBER
2442

© Knothe & Bruce Architects, LLC



1 AC207.1 COLORED ELEVATION - WEST 01 - ALONG N. 7TH ST.
1/8" = 1'-0"



2 AC207.1 COLORED ELEVATION - EAST - ALONG N. 6TH ST.
1/8" = 1'-0"

0' 4' 8' 16'
1/8" = 1 - 0"

EXTERIOR MATERIAL SCHEDULE

MARK	BUILDING ELEMENT	MANUFACTURER	COLOR
01	COMPOSITE LAP SIDING 6" EXPOSURE	JAMES HARDIE	DEEP OCEAN
02	COMPOSITE SHAKE 6"	JAMES HARDIE	STEEL BLUE - DREAM COLLECTION
03	COMPOSITE PANEL	JAMES HARDIE	ARCTIC WHITE
04	COMPOSITE TRIM	JAMES HARDIE	ARCTIC WHITE
05	STONE VENEER	FOND DU LAC NATURAL STONE	KEY WEST
06	STONE VENEER	TBD	TBD
07	CAST STONE BANDS, HEADS, SILLS	ROCKCAST	CRYSTAL WHITE

EXTERIOR MATERIAL SCHEDULE

MARK	BUILDING ELEMENT	MANUFACTURER	COLOR
08	WRAPPED COLUMN	JAMES HARDIE	ARCTIC WHITE
09	GABLE DETAIL	TBD	WHITE
10	COMPOSITE WINDOW	ANDERSEN	WHITE
11	RAILINGS & HANDRAILS	TBD	WHITE
12	ALUMINIUM STOREFRONT	KAWNEER	WHITE
13	ASPHALT SHINGLE ROOF	CERTAINTEED	PEWTERWOOD
14	METAL ROOF - STANDING SEAM	CMG	SILVER

knothe bruce ARCHITECTS
Phone: [redacted]
[redacted] Greenway Blvd, Suite 900
Middleton, WI 53562

ISSUED
Review - 2026.01.08

PROJECT TITLE
Wells Fargo Site Redevelopment

N 7th St & Wisconsin Ave - N 6th St & Washington Ct, Sheboygan, Wisconsin

SHEET TITLE
Exterior Elevations Colored

SHEET NUMBER
AC207.1

PROJECT NUMBER
2442


© Knothe & Bruce Architects, LLC



4 AC208.1 COLORED ELEVATION - SOUTH PLAZA
1/8" = 1'-0"



1 AC208.1 COLORED ELEVATION - WEST 02
1/8" = 1'-0"

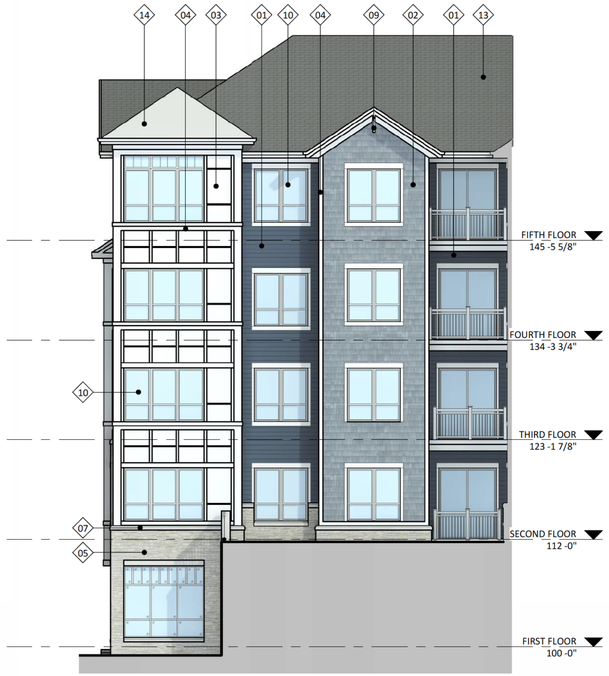

2 AC208.1 COLORED ELEVATION - INTERIOR COURTYARD 02
1/8" = 1'-0"



3 AC208.1 COLORED ELEVATION - INTERIOR COURTYARD 01
1/8" = 1'-0"

0' 4' 8' 16'
1/8" = 1 - 0"

EXTERIOR MATERIAL SCHEDULE			
MARK	BUILDING ELEMENT	MANUFACTURER	COLOR
01	COMPOSITE LAP SIDING 6" EXPOSURE	JAMES HARDIE	DEEP OCEAN
02	COMPOSITE SHAKE 6"	JAMES HARDIE	STEEL BLUE - DREAM COLLECTION
03	COMPOSITE PANEL	JAMES HARDIE	ARCTIC WHITE
04	COMPOSITE TRIM	JAMES HARDIE	ARCTIC WHITE
05	STONE VENEER	FOND DU LAC NATURAL STONE	KEY WEST
06	STONE VENEER	TBD	TBD
07	CAST STONE BANDS, HEADS, SILLS	ROCKCAST	CRYSTAL WHITE

EXTERIOR MATERIAL SCHEDULE			
MARK	BUILDING ELEMENT	MANUFACTURER	COLOR
08	WRAPPED COLUMN	JAMES HARDIE	ARCTIC WHITE
09	GABLE DETAIL	TBD	WHITE
10	COMPOSITE WINDOW	ANDERSEN	WHITE
11	RAILINGS & HANDRAILS	TBD	WHITE
12	ALUMINIUM STOREFRONT	KAWNEER	WHITE
13	ASPHALT SHINGLE ROOF	CERTAINTEED	PEWTERWOOD
14	METAL ROOF - STANDING SEAM	CMG	SILVER

knothe bruce ARCHITECTS
Phone: [redacted]
[redacted] Greenway Blvd, Suite 900
Middleton, WI 53562

ISSUED
Review - 2026.01.08

PROJECT TITLE
Wells Fargo Site Redevelopment


N 7th St & Wisconsin Ave - N 6th St & Washington Ct, Sheboygan, Wisconsin

SHEET TITLE
Exterior Elevations Colored

SHEET NUMBER
AC208.1

PROJECT NUMBER
2442

© Knothe & Bruce Architects, LLC

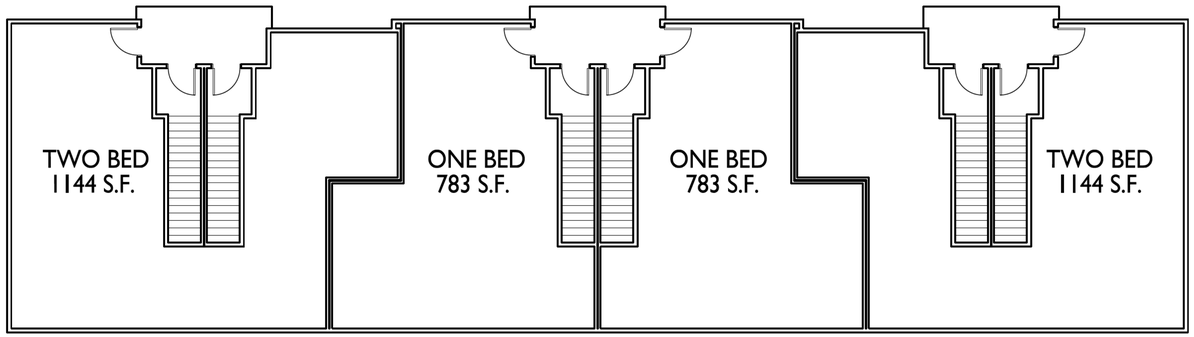

1 AC101.2 FIRST FLOOR PLAN

1/16" = 1'-0"

knothe bruce
ARCHITECTS
Phone:
Greenway Blvd., Suite 900
Middleton, WI 53562

ISSUED

Issued for Review - January 9, 2026

PROJECT TITLE

Wells Fargo Site Redevelopment

Red Earth Development

N 7th St & Wisconsin Ave & N 6th St & Washington Ct
Sheboygan, Wisconsin

SHEET TITLE


Building 2 - Floor Plans

SHEET NUMBER

AC101.2

PROJECT NO. 2442

© Knothe & Bruce Architects, LLC

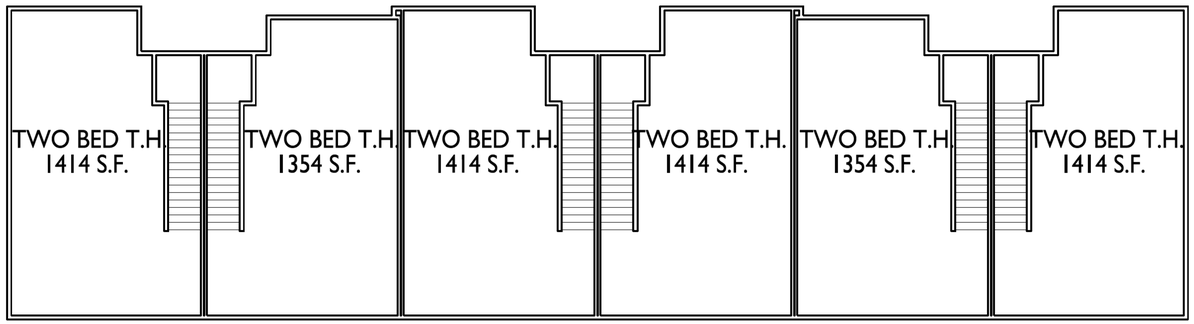

1 AC102.2 SECOND FLOOR PLAN

1/16" = 1'-0"

knothe bruce ARCHITECTS
Phone: [redacted] Greenway Blvd., Suite 900
Middleton, WI 53562

ISSUED

Issued for Review - January 9, 2026

PROJECT TITLE

Wells Fargo Site Redevelopment

Red Earth Development

N 7th St & Wisconsin Ave & N 6th St & Washington Ct
Sheboygan, Wisconsin

SHEET TITLE


Building 2 - Second Floor Plans

SHEET NUMBER

AC102.2

PROJECT NO. 2442

© Knothe & Bruce Architects, LLC

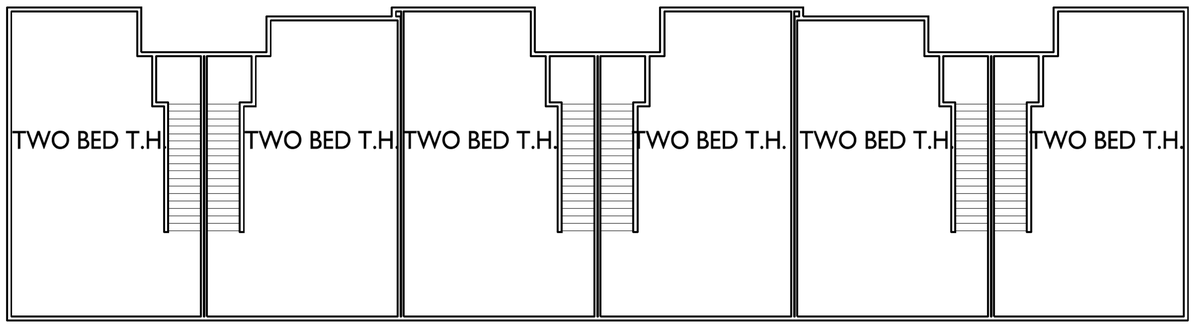

1 AC103.2 THIRD FLOOR PLAN

1/16" = 1'-0"

knothe bruce ARCHITECTS
Phone: [redacted] Greenway Blvd., Suite 900
Middleton, WI 53562

ISSUED
Issued for Review - January 9, 2026

PROJECT TITLE
Wells Fargo Site Redevelopment

Red Earth Development

N 7th St & Wisconsin Ave & N 6th St & Washington Ct
Sheboygan, Wisconsin

SHEET TITLE
Building 2 - Third Floor Plans


SHEET NUMBER
AC103.2

PROJECT NO. 2442

© Knothe & Bruce Architects, LLC




1 AC201.2 NORTH ELEVATION ALONG WASHINGTON COURT
1/8" = 1'-0"

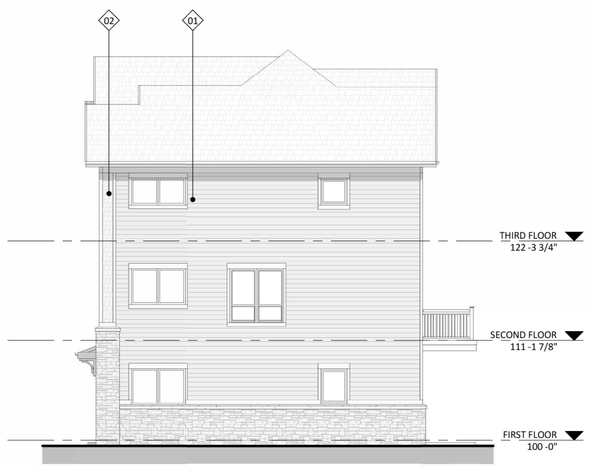


2 AC201.2 WEST ELEVATION ALONG N 6TH STREET
1/8" = 1'-0"



3 AC201.2 SOUTH ELEVATION
1/8" = 1'-0"

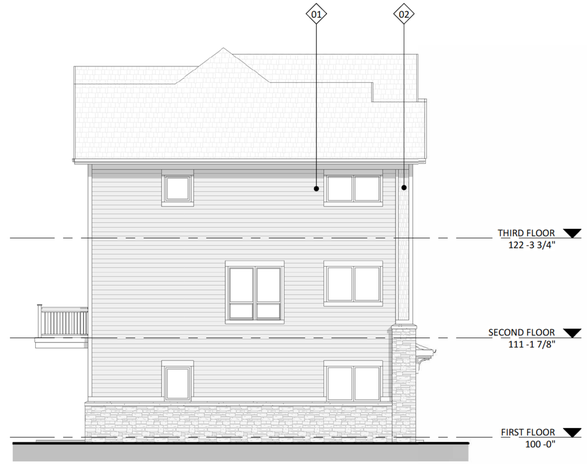

4 AC201.2 EAST ELEVATION
1/8" = 1'-0"

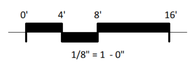

EXTERIOR MATERIAL SCHEDULE

MARK	BUILDING ELEMENT	MANUFACTURER	COLOR
01	COMPOSITE LAP SIDING 6" EXPOSURE	JAMES HARDIE	DEEP OCEAN
02	COMPOSITE SHAKE 6"	JAMES HARDIE	STEEL BLUE - DREAM COLLECTION
04	COMPOSITE TRIM	JAMES HARDIE	ARCTIC WHITE
05	STONE VENEER	FOND DU LAC NATURAL STONE	KEY WEST
06	CAST STONE BANDS, HEADS, SILLS	ROCKCAST	CRYSTAL WHITE
07	WRAPPED COLUMN	JAMES HARDIE	ARCTIC WHITE
08	GABLE DETAIL	TBD	WHITE
09	RAILINGS & HANDRAILS	TBD	WHITE
10	COMPOSITE WINDOW	ANDERSEN	WHITE
12	ASPHALT SHINGLE ROOF	CERTAINTEED	PEWTERWOOD
13	METAL ROOF - STANDING SEAM	CMG	SILVER

knothe bruce ARCHITECTS
Phone: [redacted]
[redacted] Greenway Blvd, Suite 900
Middleton, WI 53562

KEY PLAN

ISSUED
Review - 2026.01.08

PROJECT TITLE
Wells Fargo Site Redevelopment

N 7th St & Wisconsin Ave - N 6th St & Washington Ct, Sheboygan, Wisconsin

SHEET TITLE
Exterior Elevations

SHEET NUMBER
AC201.2

PROJECT NUMBER
2442

© Knothe & Bruce Architects, LLC




1 AC202.2 NORTH ELEVATION ALONG WASHINGTON COURT
1/8" = 1'-0"



2 AC202.2 WEST ELEVATION ALONG N 6TH STREET
1/8" = 1'-0"



3 AC202.2 SOUTH ELEVATION
1/8" = 1'-0"

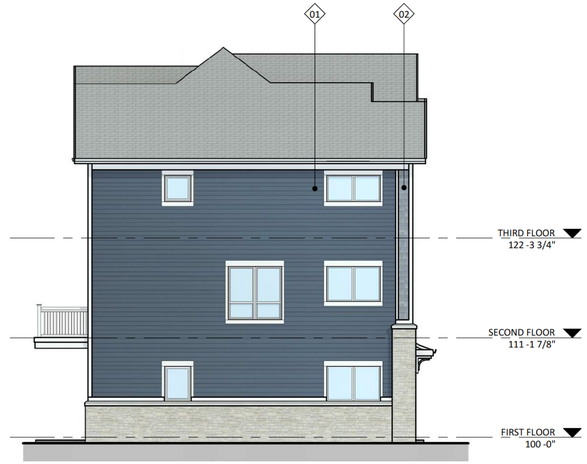

4 AC202.2 EAST ELEVATION
1/8" = 1'-0"

0' 4' 8' 16'
1/8" = 1 - 0"

EXTERIOR MATERIAL SCHEDULE

MARK	BUILDING ELEMENT	MANUFACTURER	COLOR
01	COMPOSITE LAP SIDING 6" EXPOSURE	JAMES HARDIE	DEEP OCEAN
02	COMPOSITE SHAKE 6"	JAMES HARDIE	STEEL BLUE - DREAM COLLECTION
04	COMPOSITE TRIM	JAMES HARDIE	ARCTIC WHITE
05	STONE VENEER	FOND DU LAC NATURAL STONE	KEY WEST
06	CAST STONE BANDS, HEADS, SILLS	ROCKCAST	CRYSTAL WHITE
07	WRAPPED COLUMN	JAMES HARDIE	ARCTIC WHITE
08	GABLE DETAIL	TBD	WHITE
09	RAILINGS & HANDRAILS	TBD	WHITE
10	COMPOSITE WINDOW	ANDERSEN	WHITE
12	ASPHALT SHINGLE ROOF	CERTAINTEED	PEWTERWOOD
13	METAL ROOF - STANDING SEAM	CMG	SILVER

knothe bruce ARCHITECTS
Phone: [redacted]
[redacted] Greenway Blvd, Suite 900
Middleton, WI 53562

KEY PLAN

ISSUED
Review - 2026.01.08

PROJECT TITLE
Wells Fargo Site Redevelopment

N 7th St & Wisconsin Ave - N 6th St & Washington Ct, Sheboygan, Wisconsin

SHEET TITLE
Exterior Elevations - Colored

SHEET NUMBER
AC202.2

PROJECT NUMBER
2442

© Knothe & Bruce Architects, LLC



Concept Image

Wells Fargo Site Redevelopment

N. 7th St. & Wisconsin Ave. & N. 6th St. & Washington Ct., Sheboygan, WI



Concept Image

Wells Fargo Site Redevelopment

N. 7th St. & Wisconsin Ave. & N. 6th St. & Washington Ct., Sheboygan, WI

Concept Image

Wells Fargo Site Redevelopment

N. 7th St. & Wisconsin Ave. & N. 6th St. & Washington Ct., Sheboygan, WI

REVIEW | 2026.01.09 | 2442

knothe bruce ARCHITECTS

Concept Image

Wells Fargo Site Redevelopment

N. 7th St. & Wisconsin Ave. & N. 6th St. & Washington Ct., Sheboygan, WI

REVIEW | 2026.01.09 | 2442

knothe bruce ARCHITECTS

Concept Image

Wells Fargo Site Redevelopment

N. 7th St. & Wisconsin Ave. & N. 6th St. & Washington Ct., Sheboygan, WI

REVIEW | 2026.01.09 | 2442

knothe bruce ARCHITECTS



Concept Image

Wells Fargo Site Redevelopment

N. 7th St. & Wisconsin Ave. & N. 6th St. & Washington Ct., Sheboygan, WI

Concept Image

Wells Fargo Site Redevelopment

N. 7th St. & Wisconsin Ave. & N. 6th St. & Washington Ct., Sheboygan, WI

REVIEW | 2026.01.09 | 2442

knothe bruce ARCHITECTS

Concept Image

Wells Fargo Site Redevelopment

N. 7th St. & Wisconsin Ave. & N. 6th St. & Washington Ct., Sheboygan, WI

Concept Image

Wells Fargo Site Redevelopment

N. 7th St. & Wisconsin Ave. & N. 6th St. & Washington Ct., Sheboygan, WI