


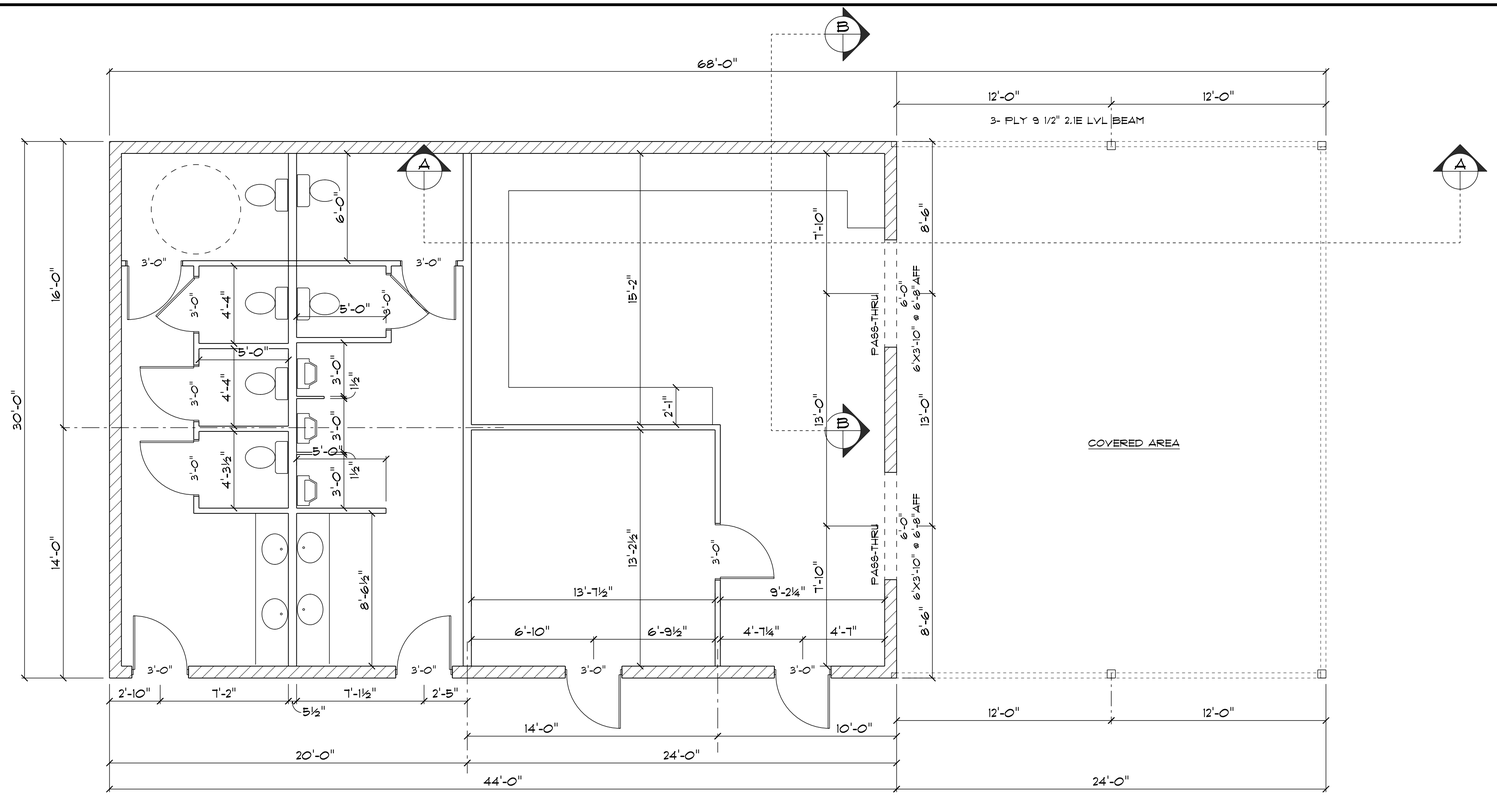


FLOOR PLAN

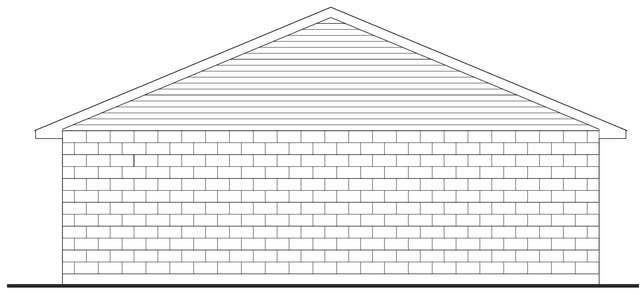

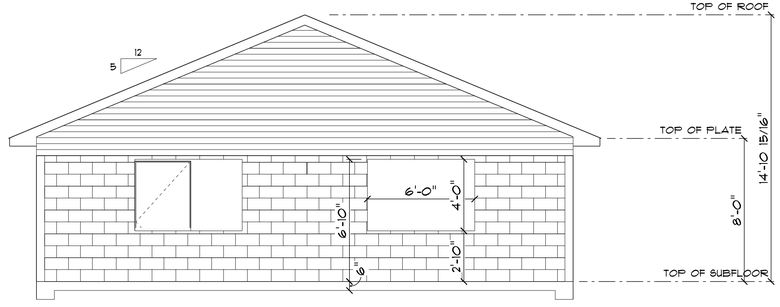

RIGHT ELEVATION

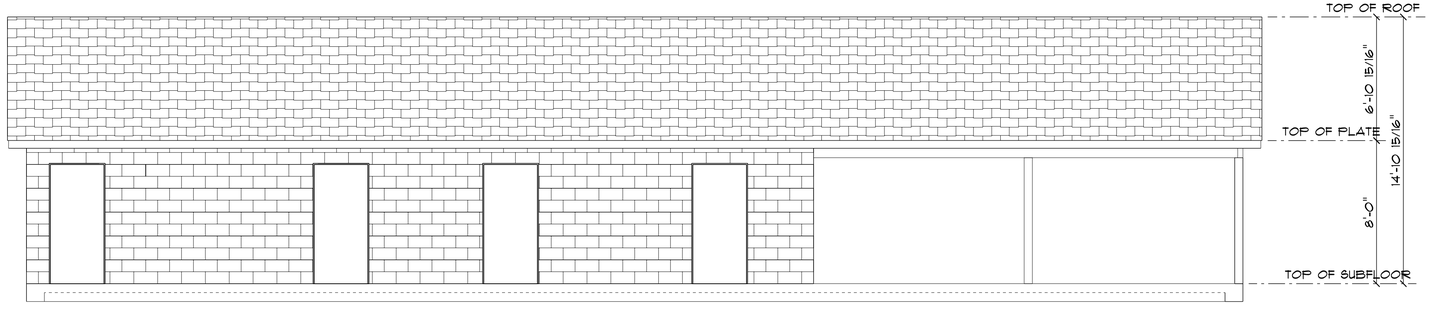

FRONT ELEVATION

HOME LUMBER CO.
Whitewater, WI 53190
Phone: (262) 473-2454
Email: sstibb@homelumber.co
489 Whitewater Street
PO Box 373
www.homelumber.co

REVISIONS:

Preliminary:
10-27-25

FINAL:
4-16-26

NEW BUILDING

WHITEWATER, WI 53190

SCALE: 1/4"=1'-0"

SHEET TITLE:


DRAWN BY: STEFANIE STIBB

SHEET NUMBER

1 OF 2


DATE

4/16/26

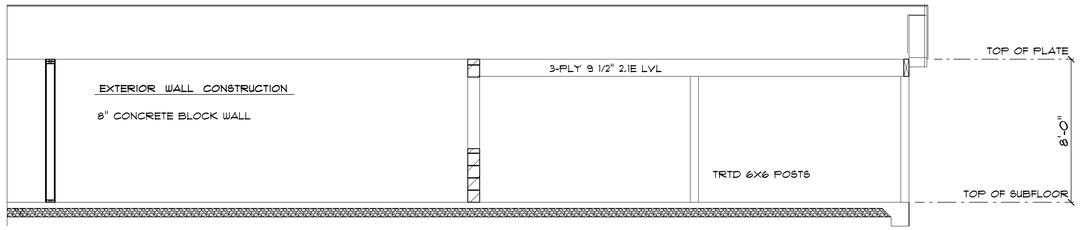

SECT A-A


18" OVERHANG, 5 PITCH= 7" HEEL, 12" GABLES

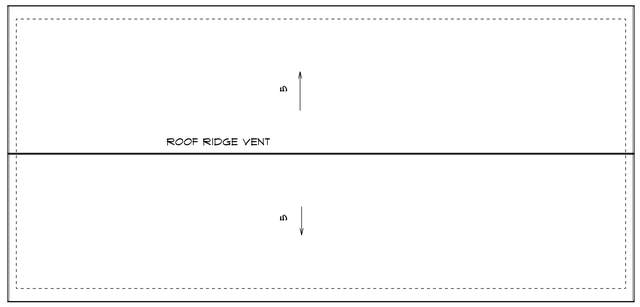

ROOF PLAN


SCALE: 1/8"=1'-0"

TRUSSES 24" O.C.

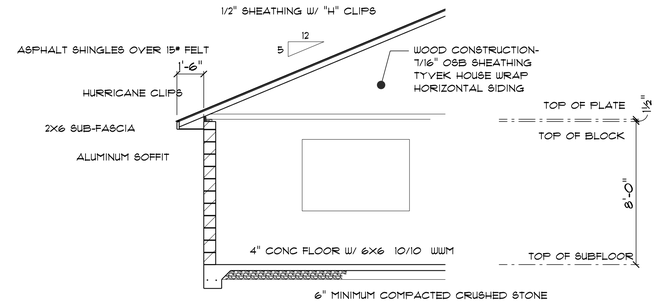

TRTD SILL PLATE
1/2" ANCHOR BOLTS 48" O.C.
12X12 FTG AT SLAB EDGE
W/ 2 CONT. #5 REBAR

SECT B - B

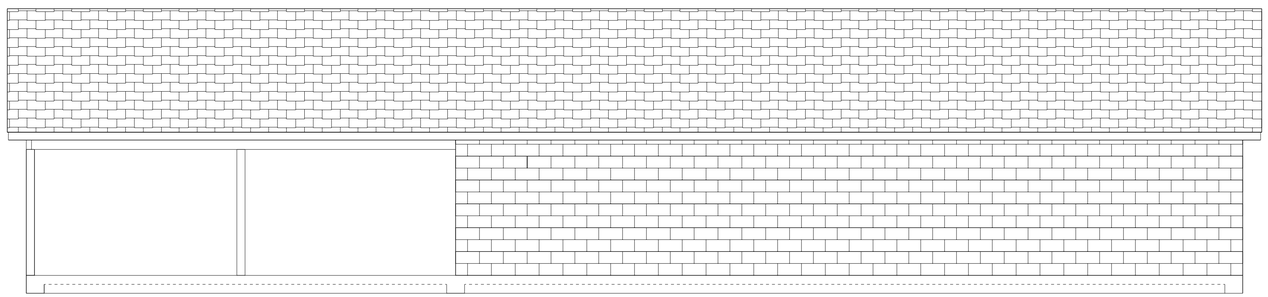

REAR ELEVATION

HOME LUMBER CO.
Whitewater, WI 53190
Office: (262) 473-2454
Email: sstibb@homelumber.co
499 Whitewater Street
PO Box 373
www.homelumber.co

REVISIONS:

Preliminary:
10-27-25

FINAL:
4-16-26

NEW BUILDING

WHITEWATER, WI 53190

SCALE: 1/4"=1'-0"

SHEET TITLE:

DRAWN BY: STEFANIE STIBB

SHEET NUMBER

2 OF 2

DATE

4/16/26