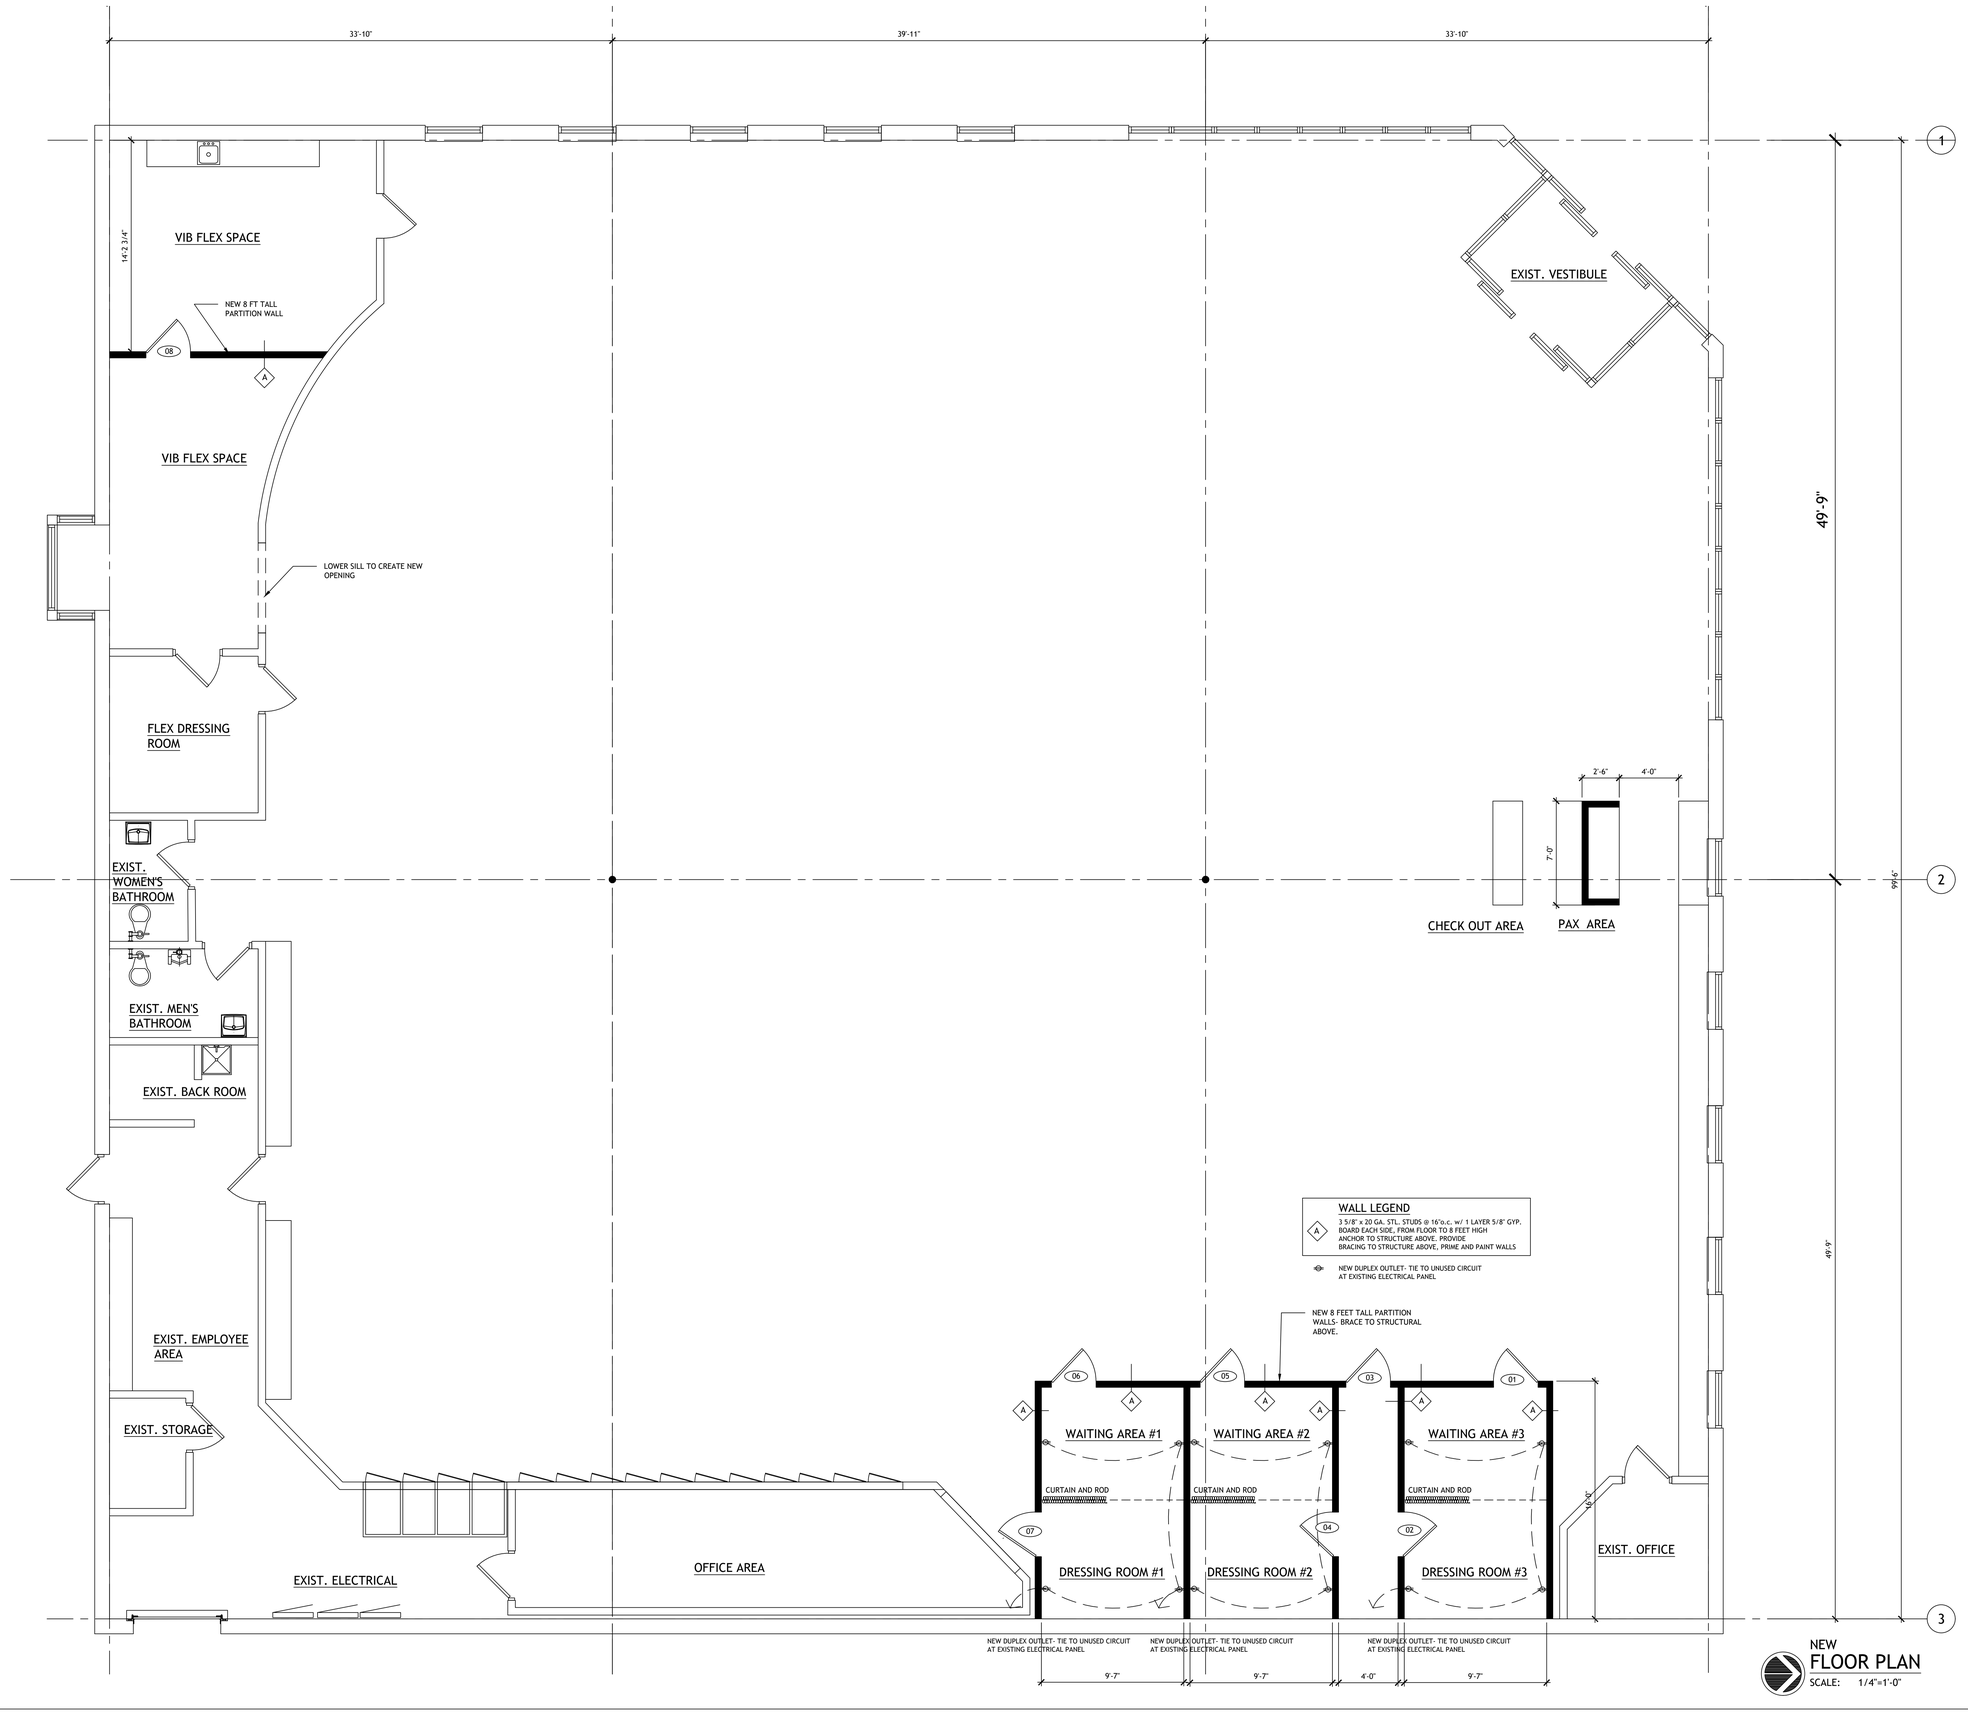


NEW
FLOOR PLAN
SCALE: 1/4"=1'-0"

ROBERT D. OROVETS
LICENSE # 8293
EXPIRATION 12-31-2026

ROBERT OROVETS ARCHITECT
3500 LAKESHORE BLVD
CLEVELAND, OHIO 44-4400
440-346-3721

INTERIOR RENOVATIONS FOR:
FORMALITY BRIDAL
30500 LAKESHORE BLVD.
WILLOWICK, OHIO 44095

SERVICE ARE GIVEN IN CONFIDENCE AND REMAIN THE PROPERTY OF ROBERT OROVETS THE USE OF THIS DESIGN, AND THESE CONSTRUCTION DOCUMENTS FOR ANY PURPOSE OTHER THAN THE SPECIFIC PROJECT FOR WHICH THEY ARE INTENDED IS STRICTLY PROHIBITED WITHOUT THE EXPRESSED WRITTEN CONSENT OF ROBERT OROVETS

DATE:
10-30-2026 REVIEW
11-06-2026 REVIEW

DRAWN BY:
RDO
CHECKED BY:
RDO
SHEET NUMBER
A1
JOB NUMBER