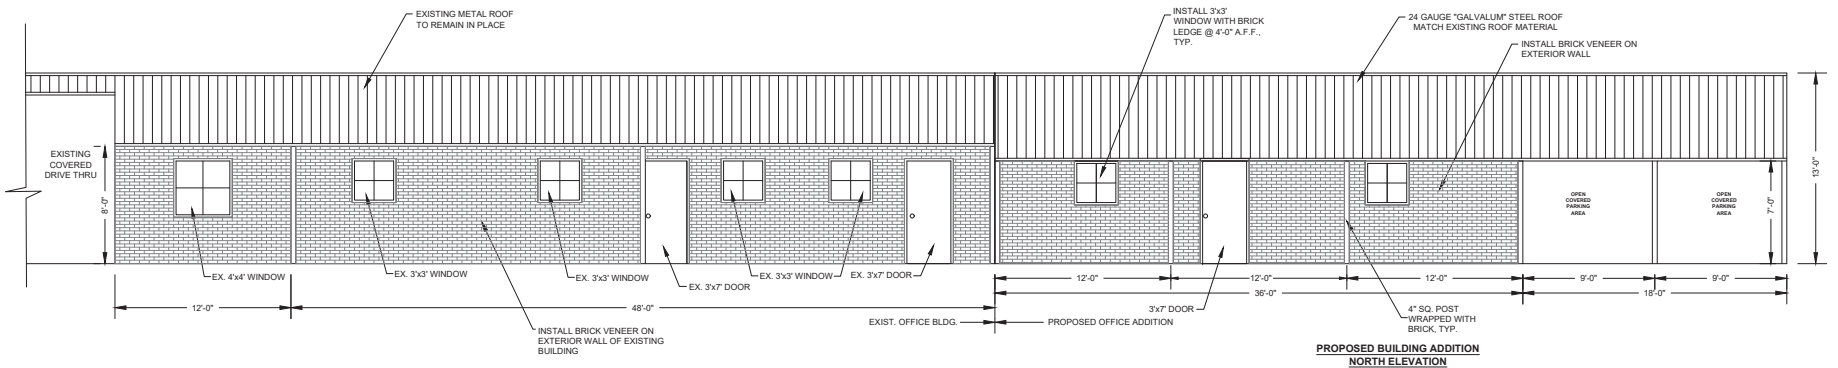

EXISTING BUILDING
NORTH ELEVATION
SCALE: 1/8" = 1'

PROPOSED BUILDING ADDITION
NORTH ELEVATION
SCALE: 1/4" = 1'

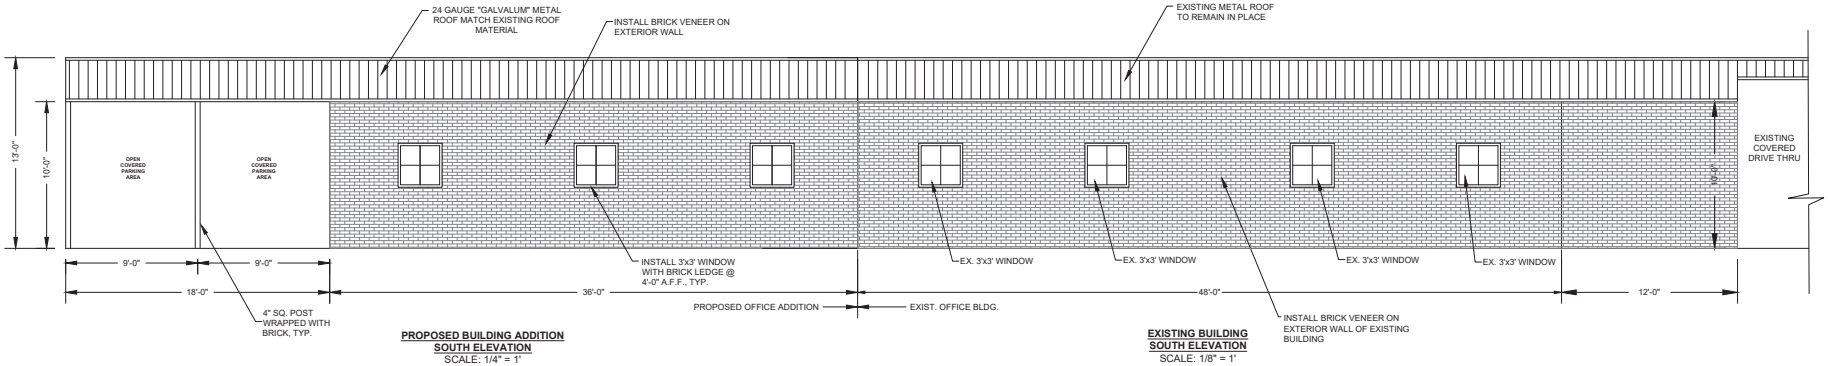

PROPOSED BUILDING ADDITION
SOUTH ELEVATION
SCALE: 1/4" = 1'

EXISTING BUILDING
SOUTH ELEVATION
SCALE: 1/8" = 1'

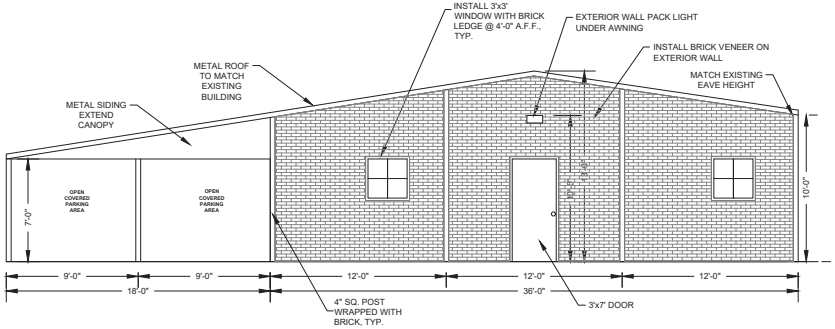

PROPOSED BUILDING ADDITION
WEST ELEVATION
SCALE: 1/4" = 1'

DUNAWAY|DBI
118 McKinney St. ◆ P.O. Box 604 ◆ Farmersville, Texas 75442
tel: 972.784.7777
(TBPAE # FIRM # F-1184)

PROJECT NO. 21-0102
DRAWN BY: KWC
CHECKED BY: KWC
DATE: 10/13/2021
FILE: C:\Users\kwc\Desktop\Projects\21-0102 EFSUD\21-0102 EFSUD.dwg

STATE OF TEXAS
EDDY W. DANIEL
72181
REGISTERED
PROFESSIONAL
ENGINEER
10/13/2021

NO.	REVISION	BY	DATE

BUILDING EXPANSION PROJECT
FOR
EAST FORK SPECIAL UTILITY DISTRICT
ROCKWALL, DALLAS & COLLIN COUNTIES, TEXAS

BUILDING ELEVATIONS