MAPS

Location

Zoning

Future Land Use

Natural Features

JZ24-31 THE GROVE

LOCATION

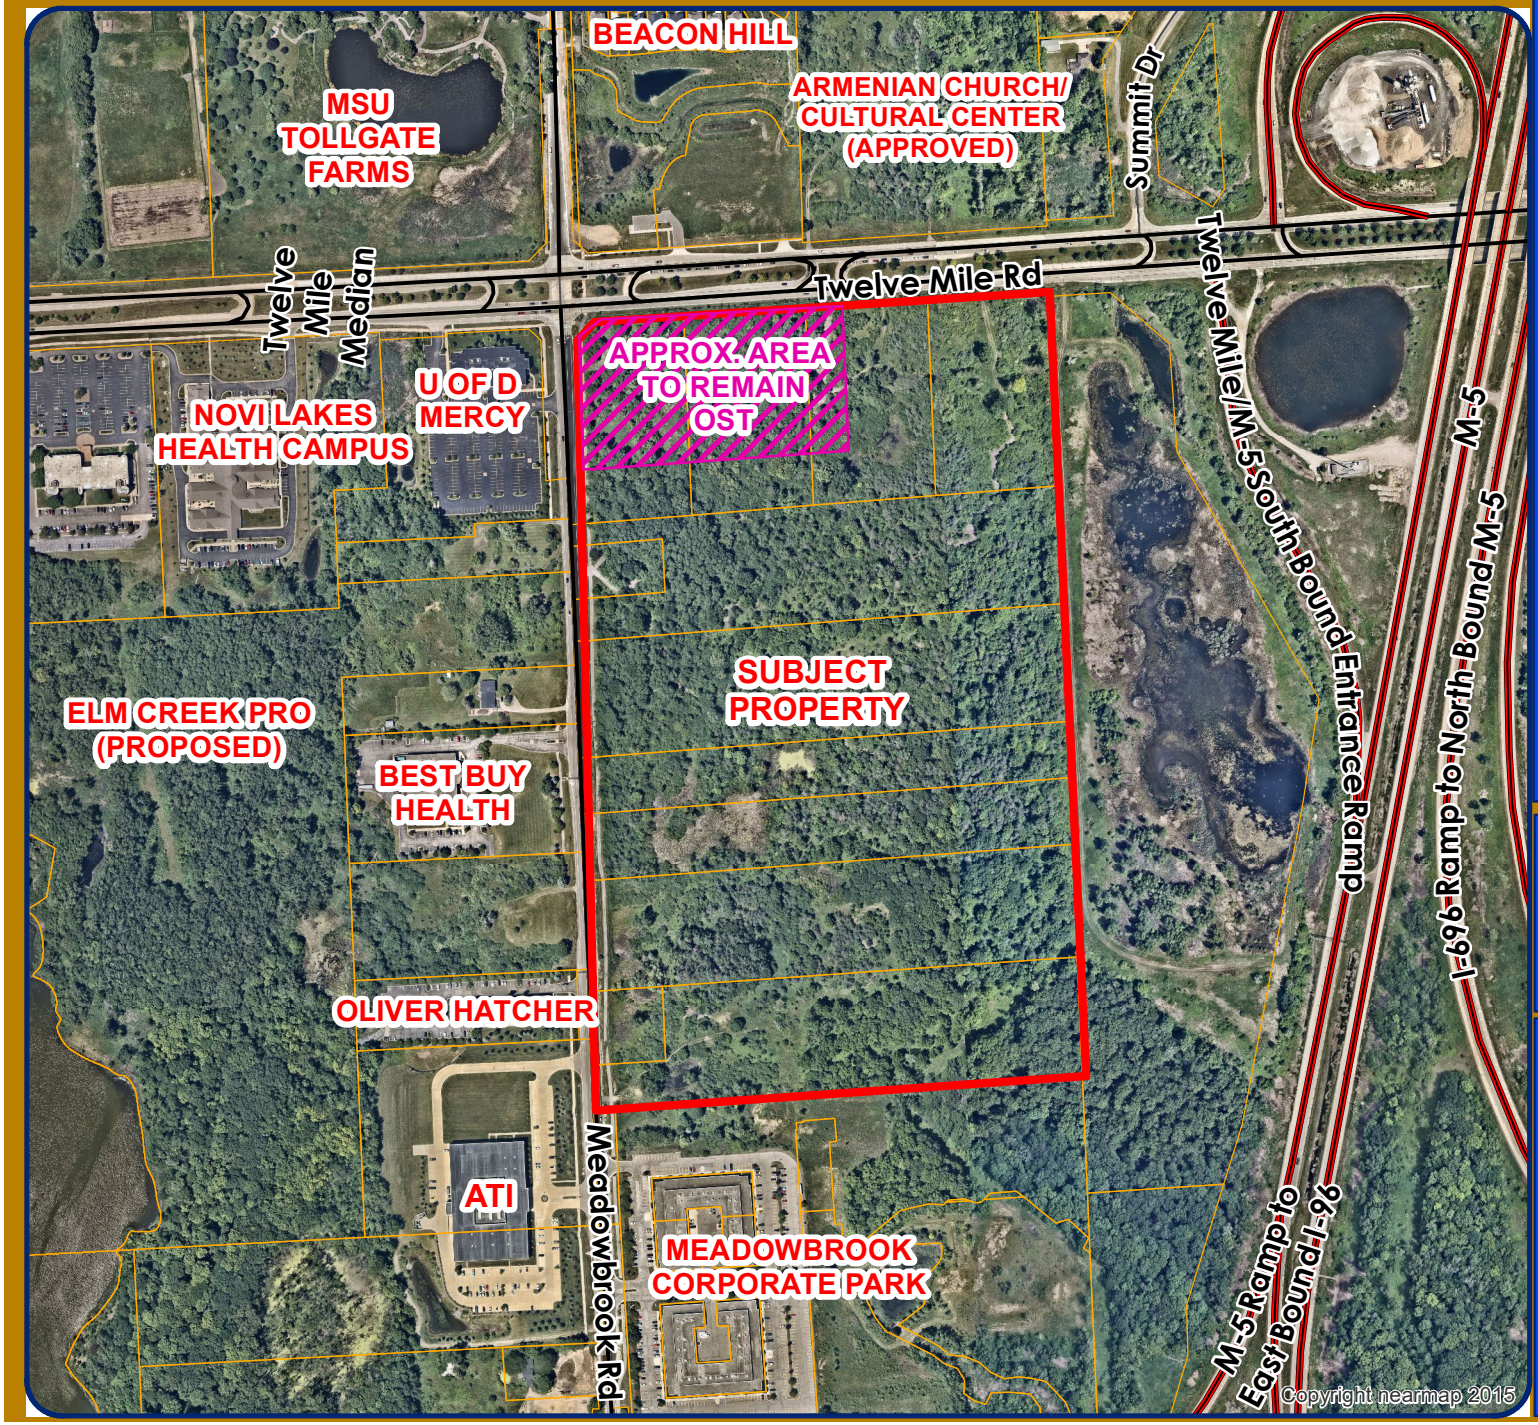

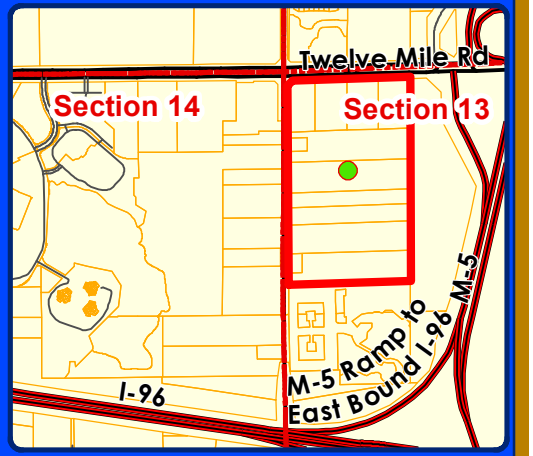

Legend

Subject Area

City of Novi
Dept. of Community Development
City Hall / Civic Center
45175 W Ten Mile Rd
Novi, MI 48375
cityofnovi.org

Map Author: Lindsay Bell
Date: 9/9/24
Project: THE GROVE
Version #: 1

Feet
0 120 240 480 720

1 inch = 542 feet

MAP INTERPRETATION NOTICE

Map information depicted is not intended to replace or substitute for any official or primary source. This map was intended to meet National Map Accuracy Standards and use the most recent, accurate sources available to the people of the City of Novi. Boundary measurements and area calculations are approximate and should not be construed as survey measurements performed by a licensed Michigan Surveyor as defined in Michigan Public Act 132 of 1970 as amended. Please contact the City GIS Manager to confirm source and accuracy information related to this map.

JZ24-31 THE GROVE

ZONING

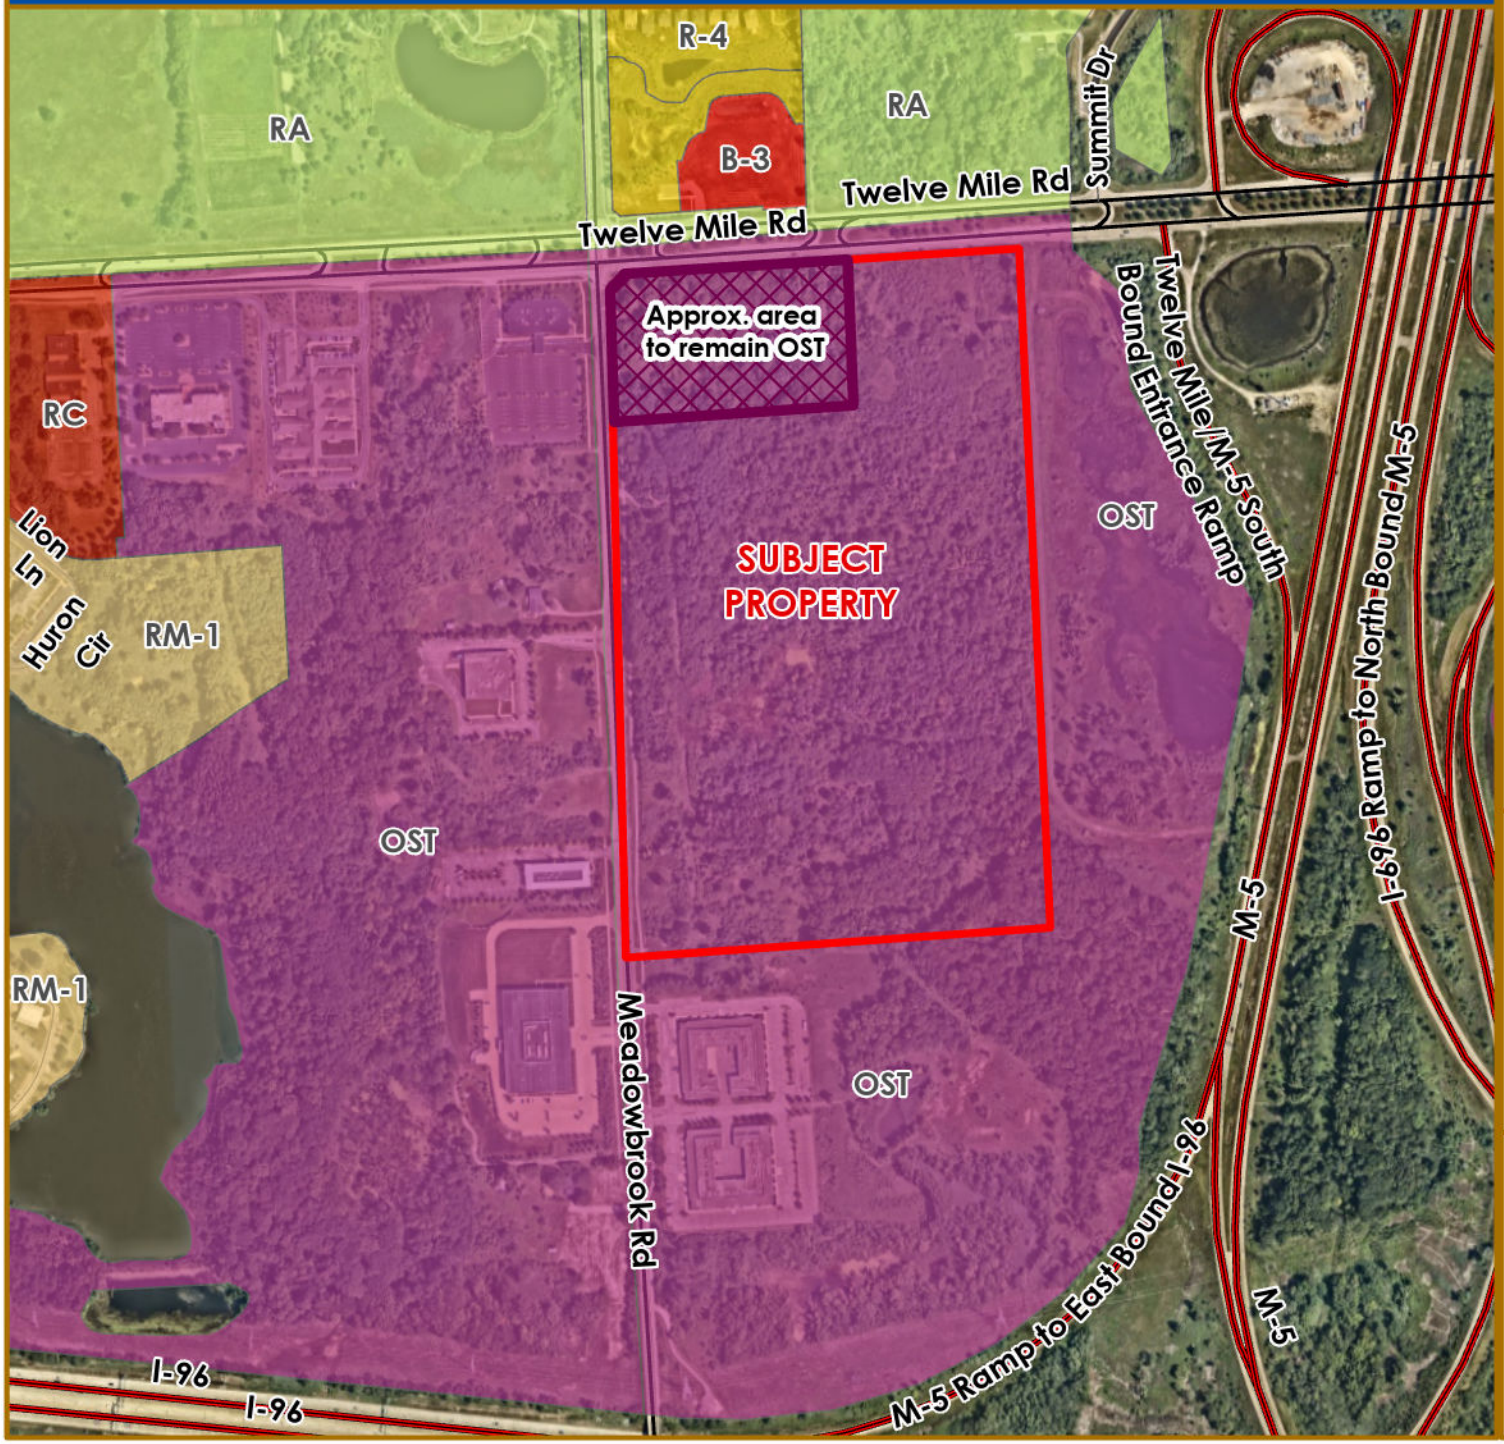

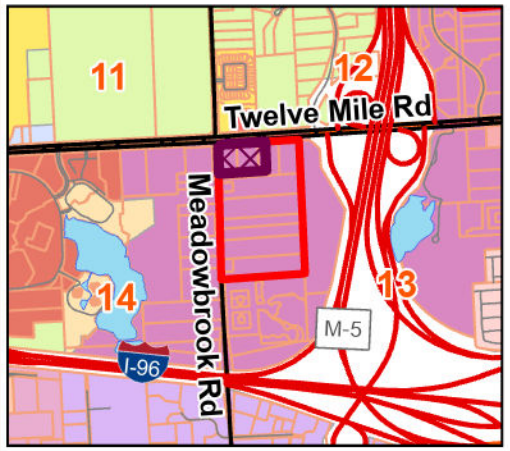

Zoning District

- B-2: Community Business
- B-3: General Business
- I-1: Light Industrial
- MH: Mobile Home
- OS-1: Office Service
- OSC: Office Service Commercial
- OST: Office Service Technology
- R-4: One-Family Residential
- RA: Residential Acreage
- RC: Regional Center
- RM-1: Low-Density Multiple-Family
- RM-2: High Density Multiple Family
- TC: Town Center

City of Novi
Dept. of Community Development
Novi City Hall
45175 Ten Mile Rd
Novi, MI 48375
cityofnovi.org

0 0.04 0.07 0.15 Miles

Map Author: Lindsay Bell
Date: 9/22/25
Project: The Grove
Version #: 1

N

Map information depicted is not intended to replace or substitute for any official or primary source. This map was intended to meet National Map Accuracy Standards and use the most recent, accurate sources available to the people of the City of Novi. Boundary measurements and area calculations are approximate and should not be construed as survey measurements performed by a licensed Michigan Surveyor as defined in Michigan Public Act 132 of 1970 as amended. Please contact the City GIS Manager to confirm source and accuracy information related to this map.

JZ24-31 THE GROVE

FUTURE LAND USE

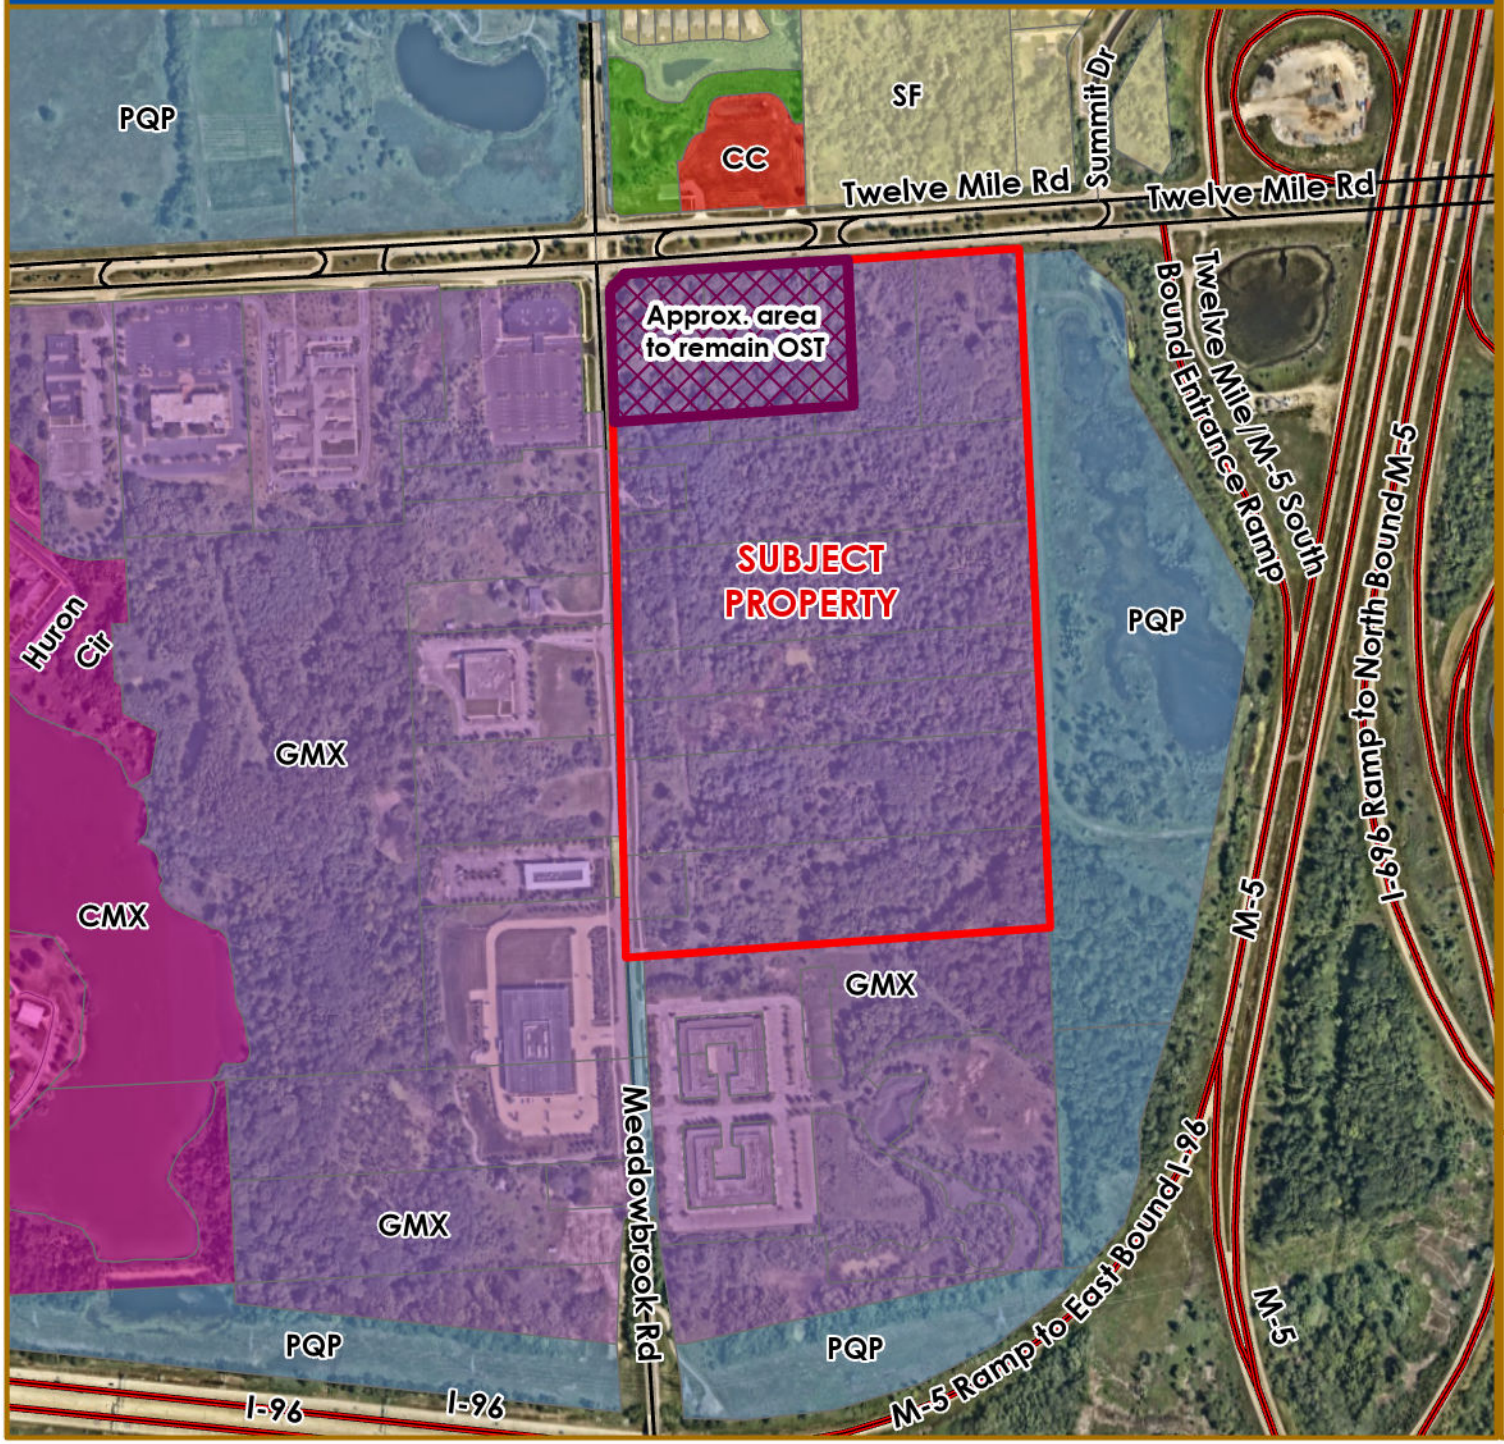

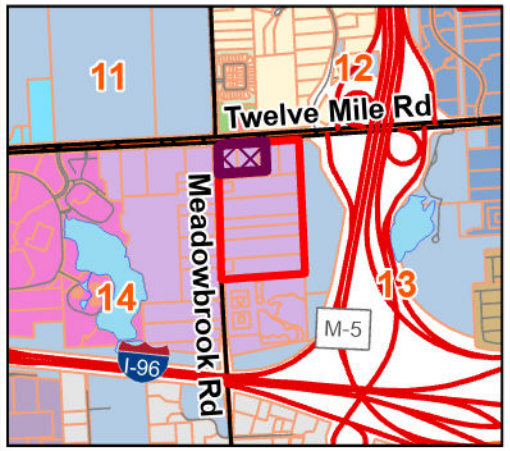

Future Land Use (2025)

- Commercial Mixed-Use
- Community Commercial
- Community Office
- General Mixed-Use
- Industrial/Office
- Manufactured Housing
- Multiple Family
- Office, Service, Technology
- Private Park
- Public Park
- Public/Quasi-Public
- Single Family
- Town Center Mixed-Use

City of Novi
Dept. of Community Development
Novi City Hall
45175 Ten Mile Rd
Novi, MI 48375
cityofnovi.org

0 0.04 0.07 0.15 Miles

Map Author: Lindsay Bell
Date: 9/22/25
Project: The Grove
Version #: 1

N

Map information depicted is not intended to replace or substitute for any official or primary source. This map was intended to meet National Map Accuracy Standards and use the most recent, accurate sources available to the people of the City of Novi. Boundary measurements and area calculations are approximate and should not be construed as survey measurements performed by a licensed Michigan Surveyor as defined in Michigan Public Act 132 of 1970 as amended. Please contact the City GIS Manager to confirm source and accuracy information related to this map.

JZ24-31 THE GROVE

NATURAL FEATURES

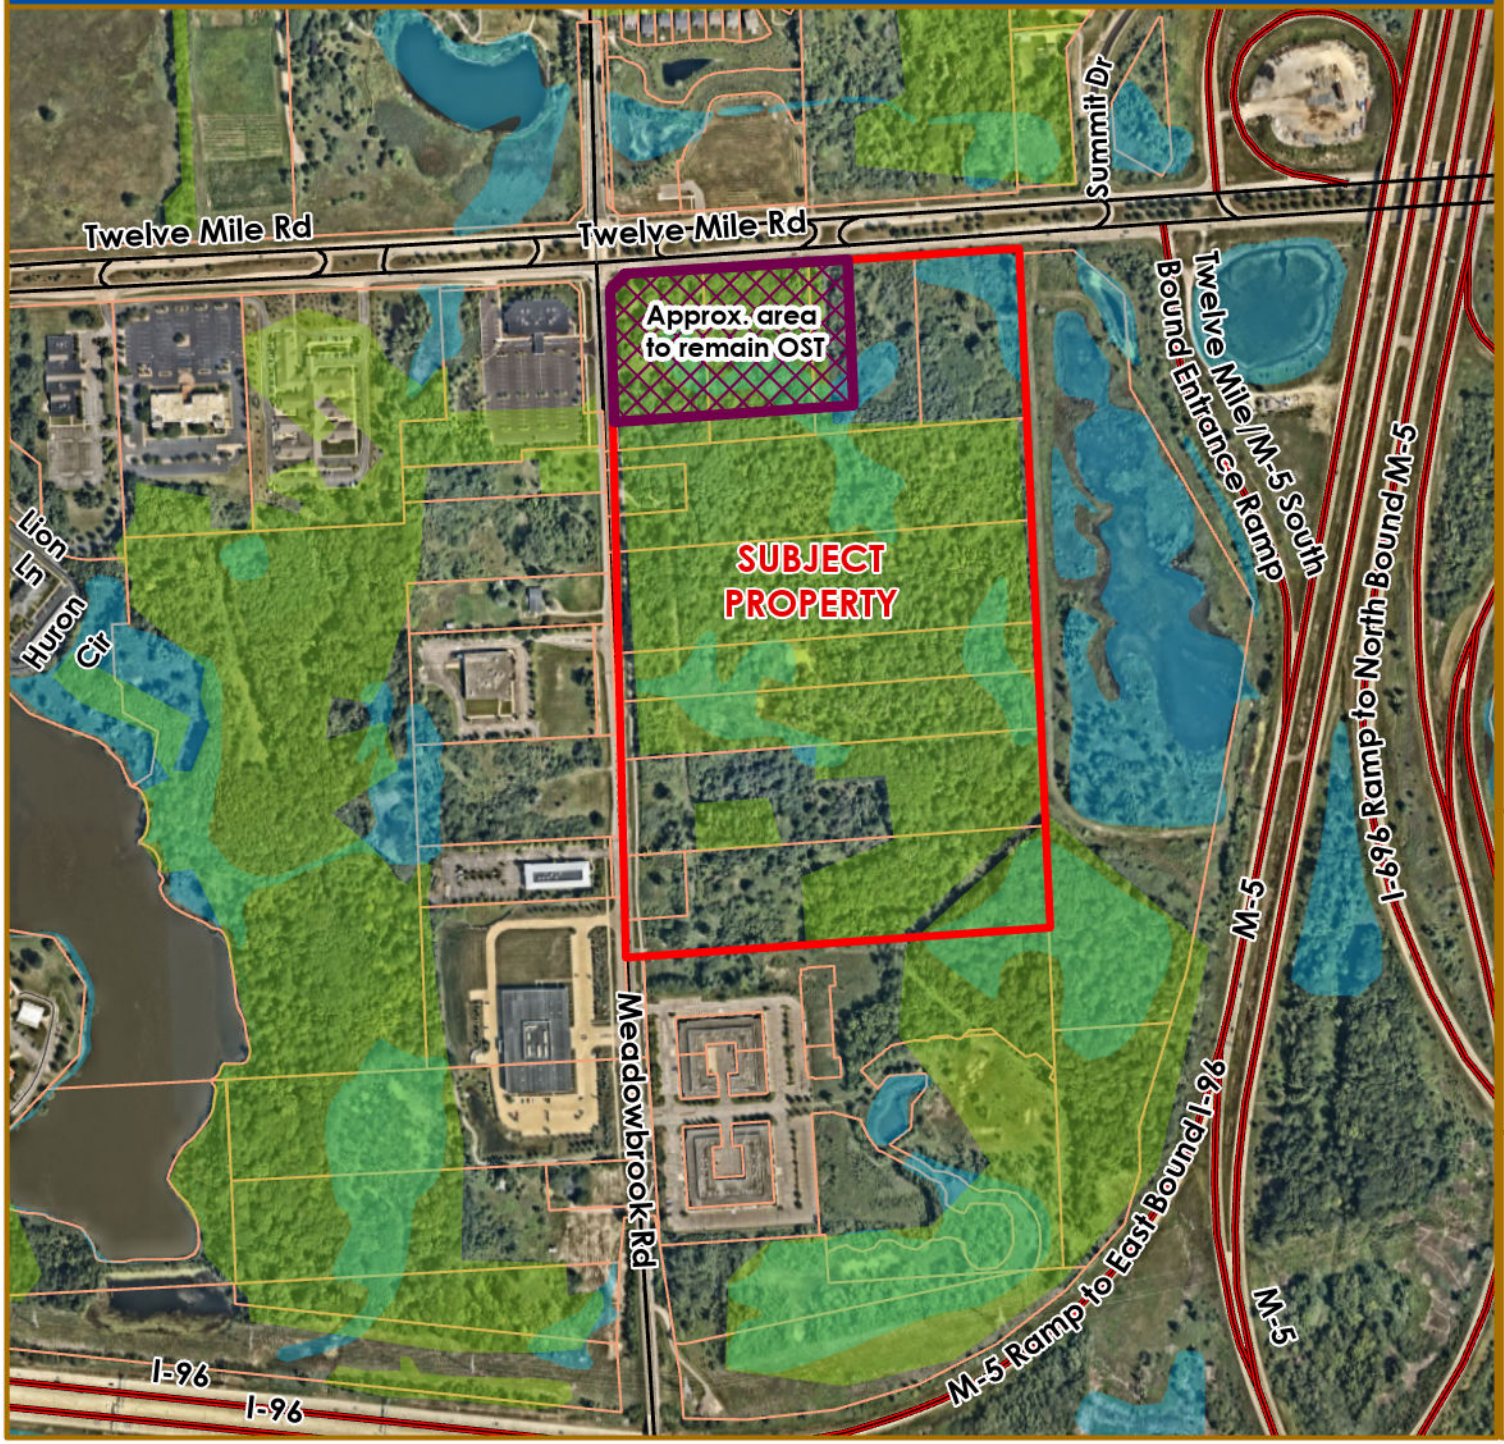

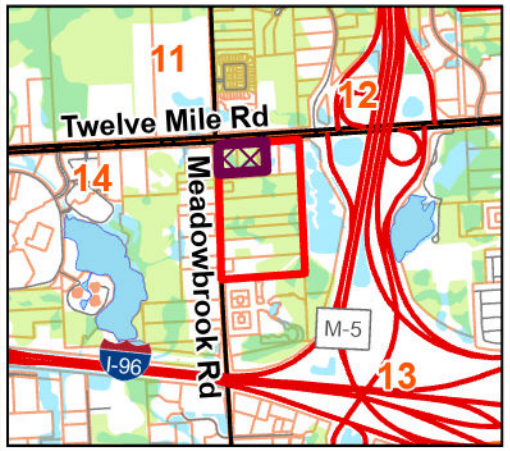

Woodlands

Wetlands

City of Novi
Dept. of Community Development
Novi City Hall
45175 Ten Mile Rd
Novi, MI 48375
cityofnovi.org

0 0.04 0.07 0.15 Miles

Map Author: Lindsay Bell
Date: 9/22/25
Project: The Grove
Version #: 1

N

Map information depicted is not intended to replace or substitute for any official or primary source. This map was intended to meet National Map Accuracy Standards and use the most recent, accurate sources available to the people of the City of Novi. Boundary measurements and area calculations are approximate and should not be construed as survey measurements performed by a licensed Michigan Surveyor as defined in Michigan Public Act 132 of 1970 as amended. Please contact the City GIS Manager to confirm source and accuracy information related to this map.

PRO CONCEPT PLAN

PLANNED REZONING OVERLAY (PRO) PLAN

THE GROVE

NOVI, MICHIGAN

DEVELOPER:
IVANHOE COMPANIES
6689 ORCHARD LAKE ROAD, SUITE 314
WEST BLOOMFIELD, MI 48322
(248) 626-6114
GARY SHAPIRO

CIVIL ENGINEER:
ZEIMET-WOZNIAK AND ASSOCIATES, INC.
55800 GRAND RIVER AVE, SUITE 100
NEW HUDSON, MICHIGAN 48165
P: (248) 437-5099 www.zeimetwozniak.com
ANDY WOZNIAK

LANDSCAPE ARCHITECT:
ALLEN DESIGN
557 CARPENTER
NORTHVILLE, MICHIGAN 48167
P: (248) 467-4668
JIM ALLEN, RLA

WETLAND/WOODLAND CONSULTANT:
BARR ENGINEERING
3005 BOARDWALK DR. SUITE 100
ANN ARBOR, MICHIGAN 48108
P: (734) 922-4414
FRAN THOMPSON

ARCHITECT:
T.R.-DESIGN GROUP, LLC
6001 N. ADAMS RD., STE 202
BLOOMFIELD HILLS, MI 48304
(248) 792-3256
JASON (J.R.) RUTHIG, AIA

PLANNER:
CINCAR CONSULTING GROUP, LLC
17199 N. LAUREL PARK DRIVE, SUITE 204
LIVONIA, MI 48152
(248) 867-8942
BRAD STRADER

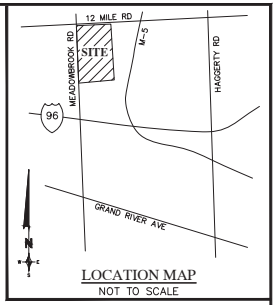

LOCATION MAP
NOT TO SCALE

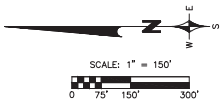

Sheet Index

SP-1	COVER SHEET
SP-2	OVERALL EXISTING CONDITIONS
SP-3	OVERALL SITE PLAN
SP-3.1	SITE PLAN
SP-3.2	SITE PLAN
SP-3.3	PAVING NOTES AND DETAILS
SP-3.4	OPEN SPACE PLAN
SP-3.5	PUBLIC BENEFITS PLAN
SP-3.6	BUILDING SEPARATION PLAN
SP-3.7	FIRE TURNING PLAN
SP-3.8	OST PARALLEL PLAN
SP-4	OVERALL GRADING PLAN
SP-4.1	GRADING PLAN
SP-4.2	GRADING PLAN
SP-5	PRE-DEVELOPMENT DRAINAGE PLAN
SP-5.1	POST-DEVELOPMENT DRAINAGE PLAN
SP-5.2	STORMWATER MANAGEMENT CALCULATIONS
SP-5.3	STORMWATER MANAGEMENT CALCULATIONS
SP-5.4	STORMWATER MANAGEMENT DETAILS
SP-6	OVERALL UTILITY PLAN
SP-6.1	UTILITY PLAN
SP-6.2	UTILITY PLAN
SP-7	BOUNDARY SURVEY
SP-7.1	BOUNDARY SURVEY
SP-7.2	BOUNDARY SURVEY
SP-7.3	BOUNDARY SURVEY
SP-8	WETLAND SURVEY
SP-8.1	WETLAND IMPACT PLAN
SP-9	TOPOGRAPHIC & TREE SURVEY
SP-9.1	TOPOGRAPHIC & TREE SURVEY
SP-9.2	TOPOGRAPHIC & TREE SURVEY
SP-9.3	TOPOGRAPHIC & TREE SURVEY
SP-9.4	TOPOGRAPHIC & TREE SURVEY
SP-9.5	TOPOGRAPHIC & TREE SURVEY
SP-9.6	TOPOGRAPHIC & TREE SURVEY
SP-9.7	TOPOGRAPHIC & TREE SURVEY
SP-9.8	TOPOGRAPHIC & TREE SURVEY
SP-9.9	SOIL BORINGS
SP-9.10	SOIL BORINGS

WETLAND PLANS:

W-1	EXISTING CONDITIONS
W-2	WETLAND IMPACT PLAN
W-3	WETLAND SECTIONS
W-4	WETLAND SECTIONS

LANDSCAPE PLANS:

L-1	LANDSCAPE PLAN
L-2	LANDSCAPE PLAN
L-3	LANDSCAPE PLAN
L-4	GREENBELT AND ENTRY
L-5	12 MILE PARK AND OPEN SPACE
L-6	GREENBELT AND ENTRY
L-7	PROPOSED BUFFERS
L-8	DETENTION PONDS
L-9	DETENTION PONDS
L-10	TYPICALS
L-11	AMENITY PLAN
L-12	LANDSCAPE DETAILS
L-13	WOODLAND PLAN
L-14	WOODLAND PLAN
L-15	WOODLAND PLAN
L-16	TREE LIST
L-17	TREE LIST
L-18	TREE LIST
L-19	TREE LIST
L-20	TREE LIST

ARCHITECTURE PLANS:

THE VISTAS	
A1 OF 3	FLOOR PLAN
A2 OF 3	FLOOR PLAN
A3 OF 3	ELEVATIONS
THE MEADOWS	
A1 OF 2	FLOOR PLAN
A2 OF 2	ELEVATIONS
THE WOODS	
A1 OF 3	FLOOR PLAN
A2 OF 3	FLOOR PLAN
A3 OF 3	ELEVATIONS
THE POINTE	
A1 OF 3	FLOOR PLAN
A2 OF 3	FLOOR PLAN
A3 OF 3	ELEVATIONS
OPTIONAL CLUBHOUSE	
C1 OF 3	OPTION 1
C2 OF 3	OPTION 2
C3 OF 3	OPTIONS 3 AND 4

NOTE:

THESE PLANS ARE THE PROPERTY OF ZEIMET-WOZNIAK & ASSOCIATES, INC. NO CONSTRUCTION STAKING OR CONSTRUCTION INSPECTION OR CONSTRUCTIVE USE OF THESE PLANS SHALL BE MADE BY ANYONE WITHOUT THE WRITTEN AUTHORIZATION BELOW.

AUTHORIZATION BY:_____

ZEIMET-WOZNIAK & ASSOCIATES, INC. SHALL NOT BE RESPONSIBLE FOR MEANS, METHODS, PROCEDURES, TECHNIQUES, OR SEQUENCES OF CONSTRUCTION, NOR FOR SAFETY ON THE JOB SITE, NOR SHALL ZEIMET-WOZNIAK & ASSOCIATES, INC. BE RESPONSIBLE FOR THE CONTRACTOR'S FAILURE TO CARRY OUT THE WORK IN ACCORDANCE WITH THE CONTRACT DOCUMENTS.

THE CONTRACTOR SHALL INDEMNIFY AND SAVE HARMLESS THE OWNER AND ENGINEER FROM ALL LIABILITIES FOR INJURY TO PERSONS, OR DAMAGE TO OR LOSS OF PROPERTY, OR ANY OTHER LOSS, COST OR EXPENSE, AS A RESULT OF THE ACTIONS OF THE CONTRACTOR, HIS EMPLOYEES, AGENTS, OR SUBCONTRACTORS.

ALL CONTRACTORS SHALL NAME ZEIMET-WOZNIAK & ASSOCIATES, INC. AS ADDITIONALLY INSURED ON ALL INSURANCE POLICIES.

THE LOCATION AND ELEVATION OF EXISTING UNDERGROUND UTILITIES AS SHOWN ON THESE DRAWINGS ARE ONLY APPROXIMATE. NO GUARANTEE IS EITHER EXPRESSED OR IMPLIED AS TO THE COMPLETENESS OR ACCURACY THEREOF. THE CONTRACTOR SHALL BE EXCLUSIVELY RESPONSIBLE FOR DETERMINING THE EXACT LOCATION AND ELEVATION OF EXISTING UTILITIES AND PROPOSED UTILITY CROSSINGS IN THE FIELD PRIOR TO CONSTRUCTION. THE CONTRACTOR SHALL NOTIFY THE ENGINEER IF ANY CONFLICTS ARE APPARENT OR IF THE LOCATION OR DEPTH DIFFERS SIGNIFICANTLY FROM THE PLANS.

FIRE DEPARTMENT NOTES:

1. WATER MAINS AND FIRE HYDRANTS SHALL BE INSTALLED AND OPERATIONAL PRIOR TO ANY COMBUSTIBLE MATERIAL IS BROUGHT ON-SITE (IFC 2015 33I2.1)
2. ALL NEW MULTIFAMILY RESIDENTIAL BUILDINGS SHALL BE NUMBERED WITH A MINIMUM 10" HIGH BY 1" WIDE NUMBERS A MINIMUM 15 FEET ABOVE THE GROUND ON THE BUILDING WHERE READILY VISIBLE FROM THE STREET SIDE.
3. FIRE APPARATUS DRIVES TO AND FROM BUILDINGS THROUGH PARKING LOTS SHALL HAVE A MINIMUM 50 (50) FOOT OUTSIDE TURING RADIUS AND DESIGNED TO SUPPORT A MINIMUM OF THIRTY-FIVE (35) TONS.
4. IMMEDIATE ACCESS TO FIRE DEPARTMENT CONNECTIONS SHALL BE MAINTAINED AT ALL TIMES AND WITHOUT OBSTRUCTION BY FENCES, BUSHES, TREE, WALLS, OR ANY OTHER OBJECT FOR A MINIMUM OF 3-FEET.
5. FIRE LANES SHALL BE DESIGNATED BY THE FIRE CHIEF. THE MINIMUM WIDTH OF A POSTED FIRE LANE IS 20' AND THE MINIMUM CLEAR HEIGHT OF THE FIRE LANE IS 14'.
6. PROPOSED BUILDINGS DO NOT HAVE FIRE SUPPRESSION SYSTEMS.

GENERAL SITE NOTES:

1. ALL WORK SHALL CONFORM TO THE CITY OF NOVI'S CURRENT STANDARDS AND SPECIFICATIONS.
2. CALL MISS DIG (1-800-647-7344 / 1-800-MISS DIG) A MINIMUM OF 72 HOURS PRIOR TO THE START OF CONSTRUCTION.
3. THE CONTRACTOR SHALL BE RESPONSIBLE FOR ANY AND ALL DAMAGE TO EXISTING UNDERGROUND UTILITIES CAUSED BY HIS OPERATIONS.
4. TRENCHES UNDER OR WITHIN 3 FT. OF EXISTING OR PROPOSED PAVEMENTS, DRIVEWAYS, AND/OR SIDEWALKS SHALL BE BACKFILLED AND COMPACTED WITH MDOT CLASS II SAND.
5. WHERE UTILITIES CROSS, PROVIDE POROUS BACKFILL TAMPED IN 12" LAYERS TO THE UNDERSIDE OF THE HIGHER UTILITY. A 6" MIN. SAND CUSHION SHALL BE PROVIDED BETWEEN UTILITIES.
6. ALL SEWER CONSTRUCTION SHALL HAVE MDOT CLASS II BEDDING UNLESS OTHERWISE SPECIFIED ON THE PROFILES.
7. ALL ELEVATIONS ARE BASED ON USGS NAVD83 DATUM.
8. ALL DISTURBED AREAS SHALL BE PROPERLY RESTORED BY THE CONTRACTOR.
9. ALL SOIL EROSION AND SILT MUST BE CONTAINED ON THE SITE.
10. THE CONTRACTOR SHALL AT ALL TIMES PROVIDE EMERGENCY ACCESS TO PROPERTY FOR THE POLICE, FIRE DEPARTMENT, AMBULANCES OR OTHER EMERGENCY VEHICLES TO PROTECT LIFE, HEALTH AND PROPERTY.
11. PAVED STREETS AND DRIVEWAYS MUST BE MAINTAINED IN A REASONABLE STATE OF CLEANLINESS AND THE CONTRACTOR SHALL REMOVE ACCUMULATIONS OF DEBRIS CAUSED BY CONSTRUCTION OPERATIONS.
12. CONTRACTOR SHALL PROVIDE ALL NECESSARY SHEETING, SHORING, DEWATERING, BRACING, TRENCH BOXES, ETC, TO PERFORM WORK SAFELY AND PROTECT EXISTING UTILITIES AND IMPROVEMENTS IN ACCORDANCE TO MICHIGAN OCCUPATIONAL SAFETY AND HEALTH ADMINISTRATION (MIOSHA).
13. IF DEWATERING IS ANTICIPATED OR ENCOUNTERED DURING CONSTRUCTION, THEN A DEWATERING PLAN MUST BE PREPARED BY THE CONTRACTOR AND SUBMITTED TO THE CITY'S ENGINEERING DIVISION FOR REVIEW AND APPROVAL.
14. ALL CONTRACTORS MUST OBTAIN A PERMIT FROM THE CITY OF NOVI FOR ANY WORK WITHIN THE RIGHT-OF-WAY OF MEADOWBROOK ROAD.
15. ALL CONTRACTORS MUST OBTAIN A PERMIT FROM THE ROAD COMMISSION FOR OAKLAND COUNTY FOR ANY WORK WITHIN THE RIGHT-OF-WAY OF 12 MILE ROAD.
16. ALL PAVEMENT MARKINGS, TRAFFIC CONTROL SIGNS, AND PARKING SIGNS SHALL COMPLY WITH THE DESIGN AND PLACEMENT REQUIREMENTS OF THE 2011 MICHIGAN MANUAL ON UNIFORM TRAFFIC CONTROL DEVICES.

ISSUED FOR	DATE	ISSUED FOR	DATE	ISSUED FOR	DATE	ISSUED FOR	DATE	ISSUED FOR	DATE
SUBMITTAL	7/26/24								
PRO SUBMITTAL	7/09/25								
PRO SUBMITTAL	8/22/25								
PRO UPDATE	9/12/25								

ZEIMET WOZNIAK & ASSOCIATES
Consulting Civil Engineers
55800 GRAND RIVER AVE. SUITE 100
NEW HUDSON, MICHIGAN 48165
P: (248) 437-5099 F: (248) 437-5222 www.zeimetwozniak.com

MISS DIG 811 — THREE FULL WORKING DAYS BEFORE YOU DIG, CALL THE MISS DIG SYSTEM

PROJECT SPONSOR:
IVANHOE COMPANIES
6689 ORCHARD LAKE ROAD, SUITE 314
WEST BLOOMFIELD, MI 48322 (248) 626-6114

COVER SHEET
THE GROVE
NOVI, MICHIGAN

DATE 7/14/24	SCALE	HOR: 1" = 150' VER: 1" = N/A	
DESIGNED BY SRB	JOB NO.	22149	
DRAWN BY DAB	SHEET	SP-1	

© COPYRIGHT 2024

BENCHMARKS:

CITY BM #1231–
'X' ON NORTH RIM OF GATE VALVE LOCATED 8 FEET NORTH OF DRIVE INTO PRV, 45 FEET EAST OF CENTERLINE OF MEADOWBROOK ROAD, 700 FEET NORHT OF CENTERLINE OF 12 MILE ROAD
NORTHING: 365052.492
EASTING: 13368796.58
ELEV.: 922.9876

CITY BM #1312–
'X' ON NORTH RIM OF GAVE VALVE LOCATED 670 FEET EAST OF THE INTERSECTION OF MEADOWBROOK ROAD AND 12 MILE ROAD, SOUTH OF WEST BOUND 12 MILE ROAD INTERSECTION, 4 FEET SOUTH OF BACK OF CURB
NORTHING: 364317.6108
EASTING: 13369467.09
ELEV.: 917.5438
917.48 SHOT JOB #22149

LEGEND

	BOUNDARY LINE	F-TBAR	FOUND T-BAR
	PARCEL LINE	SCI	SET CAPPED IRON
	SECTION LINE	(M)	MEASURED
	EASEMENTS	(R)	RECORD
//—//—	FENCE LINE	CL	CENTERLINE
	SANITARY SEWER	R.O.W.	RIGHT OF WAY
	STORM SEWER		MANHOLE
	WATER MAIN		CATCH BASIN
	GAS MAIN		END SECTION
	ELECTRIC CABLE		GATE VALVE
	SECTION CORNER		HYDRANT
	FD MON, FCI, FIB, FIP, FCP		WATER SHUT-OFF
	F-TBAR, SCI		UTILITY POLE
FD MON	FOUND MONUMENT		GUY ANCHOR
FCI	FOUND CAPPED IRON		LIGHT POLE
FIB	FOUND IRON BAR		SIGN
FIP	FOUND IRON PIPE	P.O.C.	POINT OF COMMENCEMENT
FCP	FOUND CAPPED PIPE	SB#	SOIL BORING

SOILS LEGEND:
(PER USDA–NRCS WEB SOIL SURVEY FOR OAKLAND COUNTY 7/26/2024)

10B	Marlette sandy loam, 1 to 6 percent slopes
10C	Marlette sandy loam, 6 to 12 percent slopes
12	Brookston and Colwood loams
23B	Sisson fine sandy loam, 1 to 6 percent slopes
27	Houghton and Adrian mucks
31B	Metea loamy sand, 0 to 6 percent slopes
34B	Kibbie fine sandy loam, 0 to 4 percent slopes

SCALE: 1" = 100'
0 50' 100' 200'

N. 1/4 CORNER SECTION 13 T. 1 N., R. 8 E. CITY OF NOVI, OAKLAND CO., MI.

CENTER OF SECTION 13 T. 1 N., R. 8 E. CITY OF NOVI, OAKLAND CO., MI.

STATE OF MICHIGAN MDOT
22-13-100-019

TWELVE MILE ROAD
WIDTH VARIES (PUBLIC)

EXISTING SOUTHERLY TWELVE MILE ROAD RIGHT-OF-WAY

CITY BM #1312

MEADOWBROOK CORPORATE CONDOMINIUM PLAN NO. 1 L. 38256, P.

W. 1/4 CORNER SECTION 13 T. 1 N., R. 8 E. CITY OF NOVI, OAKLAND CO., MI.

P.O.C. NW. CORNER SECTION 13 T. 1 N., R. 8 E. CITY OF NOVI, OAKLAND CO., MI.

43' WIDE EXISTING MEADOWBROOK ROAD EASTERLY RIGHT-OF-WAY

C/L MEADOWBROOK ROAD
WIDTH VARIES (PUBLIC)

STRUCTURE TABLE:

POINT	DESCRIPTION	RIM	PIPE SIZE	DIRECTION	INVERT
1002	SANITARY	910.22	12"	N	886.56
			12"	S	886.62
1003	SANITARY	901.29	12"	N	884.29
			12"	S	884.29
1004	SANITARY	902.52	12"	N	882.00
			12"	S	881.96
1007	SANITARY	889.42	12"	N	876.72
			21"	SW	876.17
			18"	SE	876.44
1027	SANITARY	888.34	21"	NE	875.28
			21"	SW	875.20
1363	CATCH BASIN	911.94	15"	N	910.04
1375	SANITARY	891.35	21"	SE	874.21
			21"	NE	874.31
			6"	W	875.20
1377	SANITARY	908.06	8"	N	894.64
			8"	S	894.54
1378	GATE VALVE	909.90	T/PIPE	FULL OF WATER	904.40
1379	SANITARY	906.58	21"	N	879.44
			21"	S	879.44
1486	GATE VALVE	912.74	T/PIPE	FULL OF WATER	907.26
1515	CATCH BASIN	912.92	12"	NW	909.63
				S	909.41
				E	909.39
1547	GATE VALVE	911.45	T/PIPE	FULL OF WATER	902.79
1592	GATE VALVE	907.93	T/PIPE	FULL OF WATER	901.76
1651	CATCH BASIN	906.68	12"	N	903.61
			12"	S	904.01
			15"	E	903.85
			15"	W	903.88
6454	GATE VALVE	923.36	T/PIPE	S	913.96
6455	SANITARY	924.09	8"	W	903.75
			8"	NE	903.63
1365	CATCH BASIN	916.89	15"	N	912.87
6116	GATE VALVE	907.03	T/PIPE	FULL OF WATER	901.08
6074	GATE VALVE	907.82	T/PIPE	FULL OF WATER	901.27
6086	GATE VALVE	908.21	T/PIPE	FULL OF WATER	901.86
6473	SANITARY	922.64	8"	SW	903.43
			8"	N	903.32
6475	CATCH BASIN	921.45	12"	N	915.95
6595	CATCH BASIN	916.84	15"	N	912.48
			15"	S	912.70
6699	CATCH BASIN	916.74	15"	N	909.02
			15"	S	909.32
6727	CATCH BASIN	914.88	15"	NE	908.21
			15"	S	908.23
6752	CATCH BASIN	910.70	15"	N	908.60
			12"	E	909.08
6789	CATCH BASIN	910.06	15"	N	907.90
			12"	E	908.42
6790	CATCH BASIN	912.78	15"	N	907.38
			15"	S	907.38
6880	SANITARY	915.59	8"	T/DIRT N	898.39
			8"	T/DIRT S	898.39
			8"	T/DIRT E	898.39
6881	MH	917.50	---	N	895.73
				S	895.63

THE SURVEYED PROPERTY IS IN A FEDERALLY DESIGNATED FLOOD ZONE X, FIRM MAP No. 26125C0627F, EFFECTIVE DATE 9-29-2006. THE ABOVE FLOOD PLAIN DESIGNATION IS FOR INFORMATION ONLY AND IS BASED ON THE FIRM MAP LISTED ABOVE AVAILABLE ELECTRONICALLY FROM FEMA ON THE DATE OF THIS SURVEY. THIS SURVEYOR ASSUMES NO LIABILITY FOR THE CORRECTNESS OF THE CITED MAP(S). IN ADDITION, THE ABOVE STATEMENT DOES NOT REPRESENT THIS SURVEYOR'S OPINION OF THE PROBABILITY OF FLOODING.

SEE SHEETS SP-7–SP-7.3 FOR SITE BOUNDARY INFORMATION.

SEE SHEETS SP-9–SP-9.8 FOR SITE TOPOGRAPHY AND TREE INFORMATION.

SEE SHEET SP-8 FOR WETLAND SURVEY.

SEE SHEETS SP-9.9–SP-9.10 FOR SOIL BORING INFORMATION.

ISSUED FOR	DATE	ISSUED FOR	DATE	ISSUED FOR	DATE	ISSUED FOR	DATE	ISSUED FOR	DATE
SUBMITTAL	7/26/24								
PRO SUBMITTAL	7/09/25								
PRO SUBMITTAL	8/22/25								
PRO UPDATE	9/12/25								

ZEIMET WOZNIAK & ASSOCIATES
Consulting Civil Engineers
55800 GRAND RIVER AVE., SUITE 100
NEW HUDSON, MICHIGAN 48165
P: (248) 437-5099 F: (248) 437-5222 www.zeimetwozniak.com

MISS DIG 811 — THREE FULL WORKING DAYS BEFORE YOU DIG, CALL THE MISS DIG SYSTEM

PROJECT SPONSOR:
IVANHOE COMPANIES
6689 ORCHARD LAKE ROAD, SUITE 314
WEST BLOOMFIELD, MI 48322 (248) 626-6114

OVERALL EXISITNG CONDITIONS
THE GROVE
NOVI, MICHIGAN

DATE 7/14/24	SCALE	HOR: 1" = 100' VER: 1" = N/A	
DESIGNED BY SRS	JOB NO.	22149	
DRAWN BY PTG	SHEET	SP-2	

© COPYRIGHT 2024

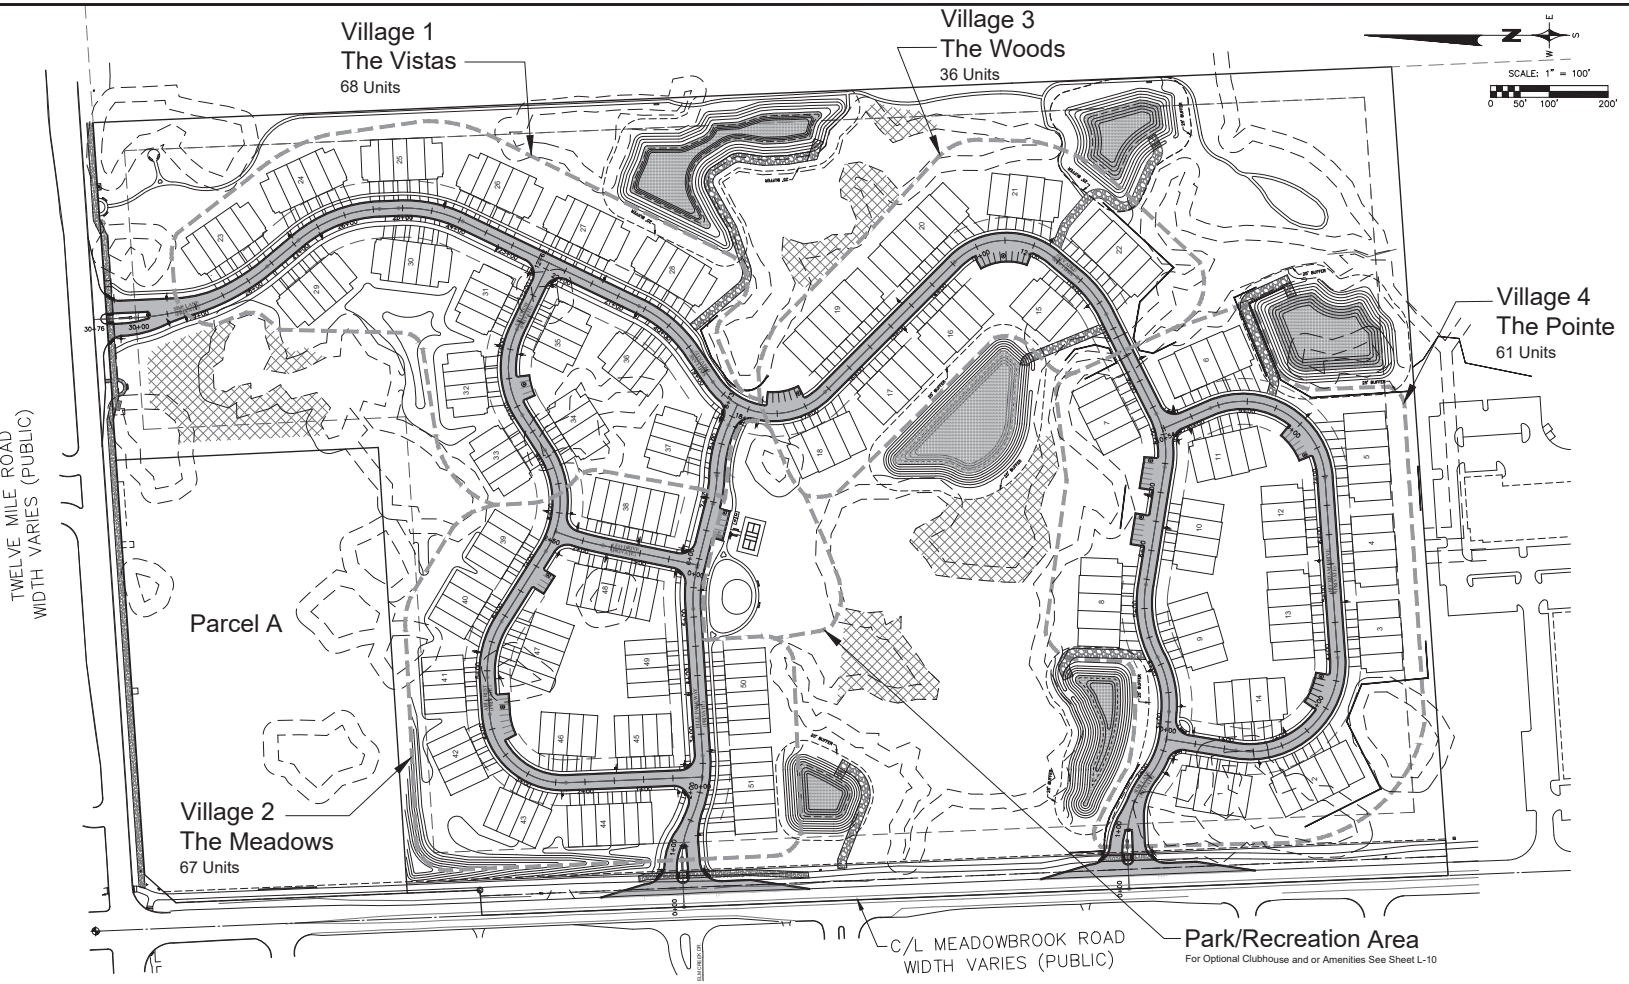

Typical Building Envelopes

The Vistas

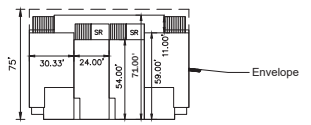

1st floor Primary Suite (end units)
2-Story Townhomes with optional sunroom (interior units)

The Meadows

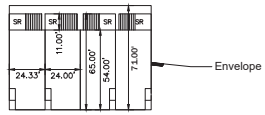

2-Story Townhomes with optional sunroom

The Woods

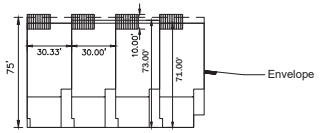

71' deep Ranch

The Pointe

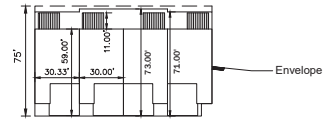

1st floor Primary Suite

Notes for all Residential Envelopes:
1. Unit mix, size, and location are representative and may vary within the building envelope. Each building envelope will accommodate 3 - 6 units.
2. Unit type (ranch, 1st floor primary, townhome) are interchangeable between villages.
3. Building envelope depth may increase in some locations to accommodate a 75' deep unit. All minimum setback requirements will be maintained.
4. Decks or patios may extend a maximum of 10' beyond the building envelope into the perimeter, side to side, and side to rear setbacks.
5. Minimum Building Width is 24'.
6. Maximum Building Depth is 75'.
7. All units will have 2 or 3 bedrooms.
8. Minimum Driveway Length is 20' from Sidewalks.

Site Summary

Existing Zoning	OST
Proposed Zoning	PRO RM-1
Gross Site Area	69.66 Acres
Less ROW	2.48 Ac
Net Site Area	67.18 Acres
Parcel Breakdown	
Parcel A	
Site Area	7.8 Acres
Less ROW	0.16 Acres
Net Site Area	7.64 Acres
The Grove	
Site Area	61.86 Acres
Less Wetlands 2 ac+	4.69 Acres
Less ROW	2.32 Acres
Net Site Area	54.85 Acres

Unit Breakdown			
The Vistas	68 Units		
The Meadows	67 Units		
The Woods	36 Units		
The Pointe	61 Units		
Total	232 Units		
Max. Net Density Allowed	5.4 Du/Ac (296 - 3 Bedroom Units)		
Max. Net Density Allowed	7.3 Du/AC (400 - 2 Bedroom Units)		
Net Density Provided	4.23 Du/ac (232 Units / 54.85 Acres)		
24' Units Shown	99 Units (43%)		
30' Units Shown	133 Units (57%)		
Room Breakdown			
The Vistas	2 - 3 bdrm.	(1,905 s.f. min.)	
The Meadows	3 bdrm.	(1,905 s.f. min)	
The Woods	2 - 3 bdrm.	(1,958 s.f. min.)	
The Pointe	2 - 3 bdrm.	(1,958 s.f. min.)	

Parking		
The Vistas		
Parking Required	170 Spaces (2.5 per Unit)	
Parking Provided	276 Spaces	
Off-Street Parking	4 Spaces	
Garage and Drives	272 Spaces	
The Meadows		
Parking Required	168 Spaces (2.5 per Unit)	
Parking Provided	280 Spaces	
Off-Street Parking	12 Spaces	
Garage and Drives	268 Spaces	
The Woods		
Parking Required	90 Spaces (2.5 per Unit)	
Parking Provided	159 Spaces	
Off-Street Parking	15 Spaces	
Garage and Drives	144 Spaces	
The Pointe		
Parking Required	153 Spaces (2.5 per Unit)	
Parking Provided	268 Spaces	
Off-Street Parking	24 Spaces	
Garage and Drives	244 Spaces	
Park/Recreation Area		
Parking Provided	5 Spaces	

Open Space Summary		
Total Green Space Provided	40.39 Acres	(73.6%)
Usable Open Space Required	1.15 Acres	(2.1%: 232 units x 200 s.f.)
Usable Open Space Provided	8.64 Acres	(15.8%)
Additional Open Space Provided	9.21 Acres	(16.8%)
Total Open Space Provided	17.85 Acres	(32.5%)
Minimum Setbacks Provided		
Front Yard Min.	25'	
Side to Side	25'	
Side to Rear	30'	
Rear to Rear	50'	
Perimeter	50'	
Building Lot Coverage		
Allowed 25%		
Proposed 21%	493,626 s.f. / 2,389,266 s.f. (54.85 Acres)	
Bicycle Parking		
Units		
Parking Required	47 Spaces	
Parking Provided	232 Spaces (Covered)	
Parking Provided		
Park/Recreation Area	8 Spaces	
Bus Stop	12 Spaces	

ISSUED FOR	DATE	ISSUED FOR	DATE	ISSUED FOR	DATE	ISSUED FOR	DATE	ISSUED FOR	DATE
SUBMITTAL	7/26/24								
PRO SUBMITTAL	7/09/25								
PRO SUBMITTAL	8/22/25								
PRO UPDATE	9/12/25								

ZEIMET WOZNIAK & ASSOCIATES
Consulting Civil Engineers
55800 GRAND RIVER AVE., SUITE 100
NEW HUDSON, MICHIGAN 48165
P: (248) 437-5099 F: (248) 437-5222 www.zeimetwozniak.com

MISS DIG 811 — THREE FULL WORKING DAYS BEFORE YOU DIG, CALL THE MISS DIG SYSTEM

PROJECT SPONSOR:
IVANHOE COMPANIES
6689 ORCHARD LAKE ROAD, SUITE 314
WEST BLOOMFIELD, MI 48322 (248) 626-6114

OVERALL SITE PLAN
THE GROVE
NOVI, MICHIGAN

DATE	7/14/24
SCALE	HOR: 1" = 100' VER: 1" = N/A
DESIGNED BY	SRB
JOB NO.	22149
DRAWN BY	DAB
SHEET	SP-3

© COPYRIGHT 2024

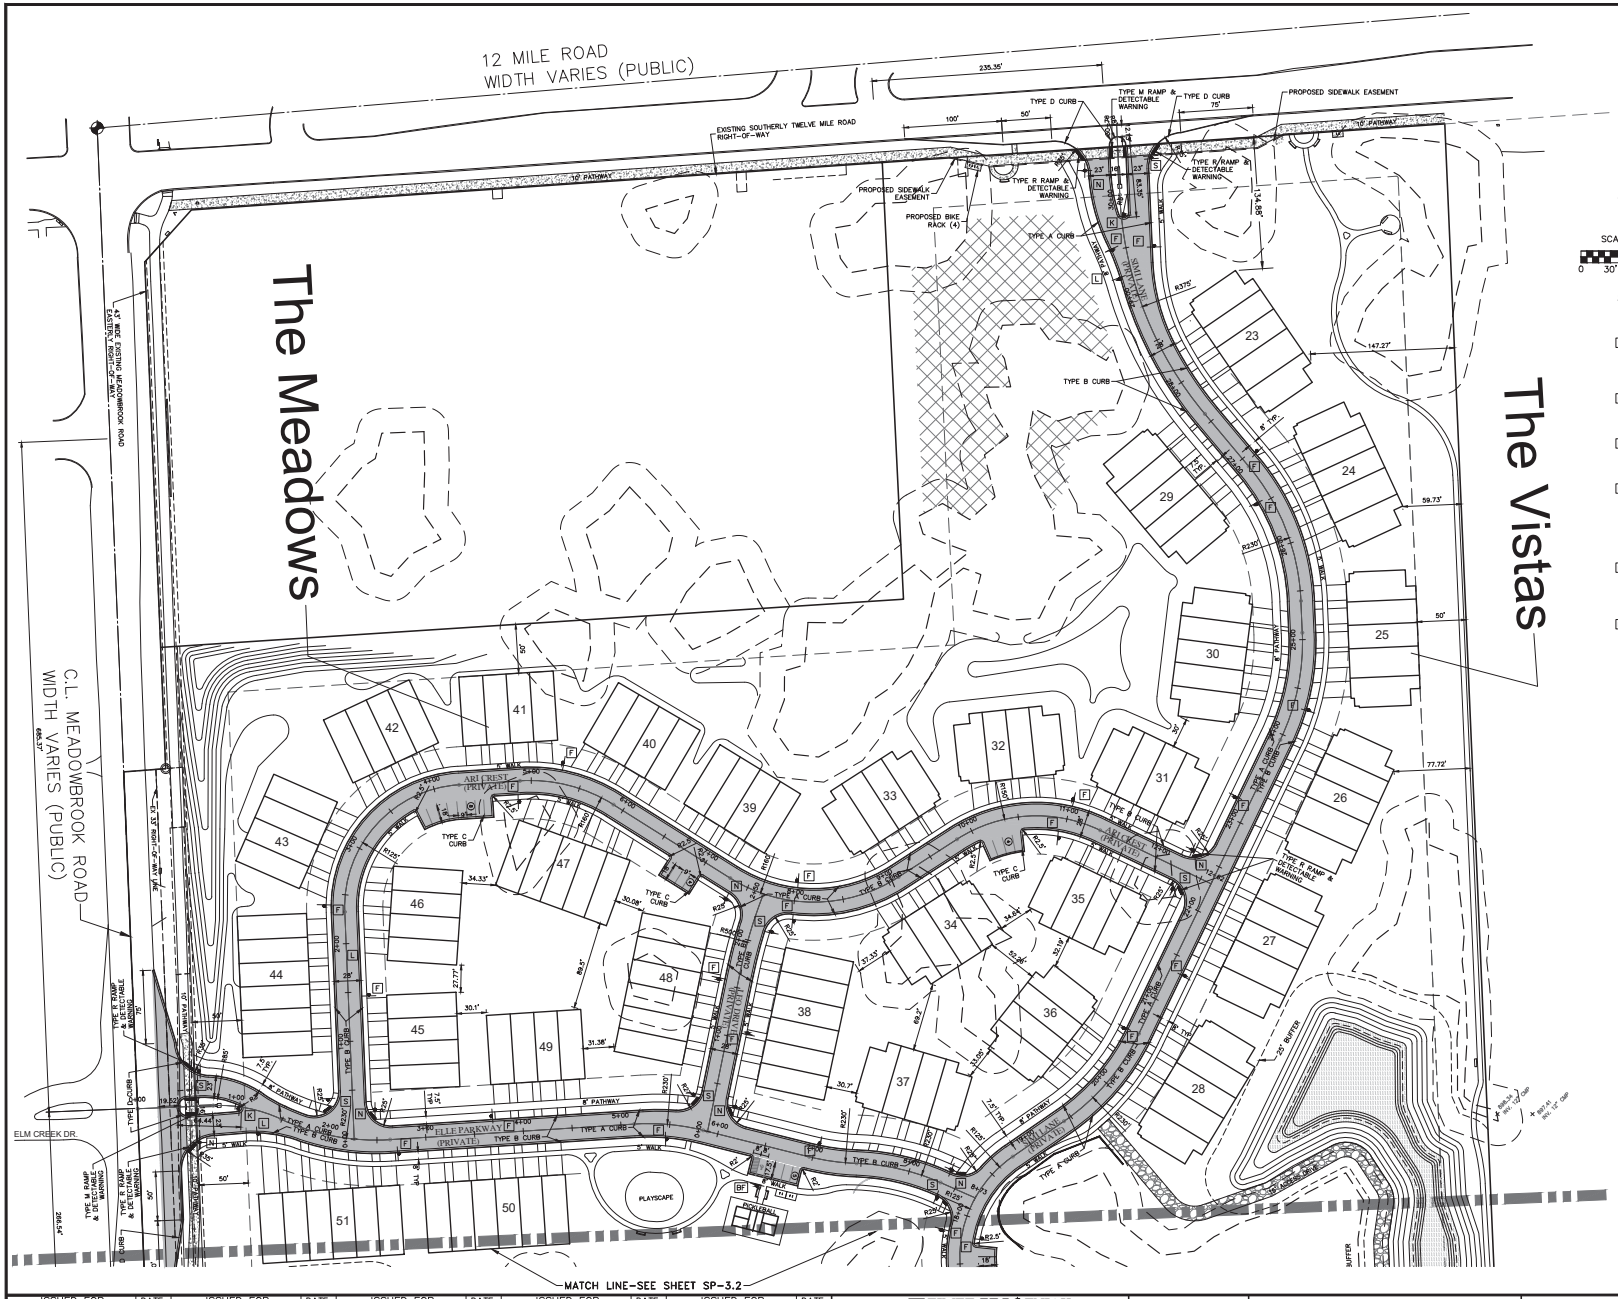

N
W E
S

SCALE: 1" = 60'
0 30' 60' 120'

PAVING LEGEND:
(SEE SPECIFICATIONS ON SHEET SP-3.3)

- HMA PAVEMENT
- CONCRETE WALK/DRIVEWAY
- ASPHALT PATHWAY
- GRAVEL ACCESS DRIVE

SIGNAGE TABLE:

SYMBOL	TYPE	MMUTCD CODE	DESCRIPTION	QUANTITY (TOTAL)
S	STOP SIGN	R1-1	30"X30" OCTAGON WITH WHITE LEGEND & BORDER ON RED BACKGROUND.	10
K	KEEP RIGHT	R4-7	24"X30" BLACK LEGEND & BORDER ON WHITE BACKGROUND.	3
L	SPEED LIMIT	R2-1(25)	24"X30" BLACK LEGEND & BORDER ON WHITE BACKGROUND.	22
N	STREET SIGN	D3-1	8" HIGH SIGN WITH 4.5" HIGH INITIAL UPPERCASE LETTERS & FOLLOWED W/LOWERCASE LETTERS & BORDERS ON GREEN BACKGROUND.	10
F	NO PARKING SIGN	R8-3	12"X12" BLACK LEGEND & BORDER WITH RED CIRCLE AND SLASH ON WHITE BACKGROUND.	38
BF	VAN ACCESSIBLE SIGN & PLAQUE	R7-8 & R7-8P	18"X12" GREEN LEGEND & BORDER ON WHITE BACKGROUND. 8"X12" GREEN LETTERS ON WHITE BACKGROUND.	1

SIGN NOTES:

1. ALL SIGNAGE SHALL COMPLY WITH THE LATEST EDITION OF MMUTCD.
2. POSTS SUPPORTING RIGHT OF WAY CONTROL (STOP OR YIELD) SIGNS END STREET NAME SIGNS SHALL BE LOCATED 4 FEET IN ADVANCE OF THE ACTUAL OR IMPLIED CROSSWALKS (IE, SIDEWALK STUBS).
3. ALL SIGNAGE SHALL COMPLY WITH THE CITY OF NOVI TRAFFIC CONTROL SIGN STANDARDS.
4. THE FACE OF THE CURB TO THE NEAR EDGE OF THE SIGN.
5. SIGNS 12'' X 18'' OR SMALLER SHALL BE MOUNTED ON A GALVANIZED 2 LB. U-CHANNEL POST.
6. SIGNS GREATER THAN 12'' X 18'' SHALL BE MOUNTED ON A GALVANIZED 3 LB. OR GREATER U-CHANNEL POST.
7. SIGN BOTTOM HEIGHT SHALL BE 7' FROM FINAL GRADE.
8. SIGNING SHALL BE PLACED 2' FROM FACE/CURB OR SIDEWALK.
9. FHWA STANDARD ALPHABET SERIES USED FOR ALL SIGN LANGUAGE.
10. TRAFFIC CONTROL SIGNS SHALL HAVE HIGH INTENSITY PRISMATIC (HIP) SHEETING TO MEET FHWA RETRO-REFLECTIVITY REQUIREMENTS.

CURB AND GUTTER NOTES:

TYPE A	4''x18'' STRAIGHT FACE CONCRETE CURB AND GUTTER
TYPE B	4''x18'' MOUNTABLE CONCRETE CURB AND GUTTER
TYPE C	4'' HIGH INTEGRAL CONCRETE WALK-CURB
TYPE D	MDOT B-2 CONCRETE CURB AND GUTTER

TRASH COLLECTION NOTES:

1. TRASH COLLECTION SHALL BE CURBSIDE FOR THE MEADOWS, VISTAS, THE POINTE, AND THE CLUBHOUSE.

PAVEMENT MARKING NOTES:

1. STANDARD PARKING SPACES SHALL BE STRIPED WITH FOUR (4) INCH WIDE WHITE STRIPES.
2. ACCESSIBLE PARKING SPACES AND ASSOCIATED AISLE SHALL BE STRIPED WITH FOUR (4) INCH WIDE BLUE STRIPES.
3. WHERE ADA SPACES ABUT NORMAL SPACE, BLUE STRIPES SHOULD ABUT WHITE STRIPES.

NOTE:
ALL DIMENSIONS ARE TO BACK OF CURB OR FACE OF WALK AS SHOWN EXCEPT PARKING STALLS WHICH ARE TO FACE OF CURB.

GENERAL NOTE:
ALL WORK SHALL CONFORM TO THE CURRENT CITY OF NOVI, ROAD COMMISSION FOR OAKLAND COUNTY, MDOT, OR ECILE STANDARDS AND SPECIFICATIONS HAVING JURISDICTION ON THE WORK.

TRAFFIC NOTE:
CONTRACTOR SHALL PROVIDE ALL MAINTAINING TRAFFIC CONTROL DEVICES AND WARNINGS FOR WORK WITHIN THE 12 MILE ROAD AND MEADOWBROOK ROAD RIGHTS-OF-WAY PER THE CURRENT EDITION OF THE MMUTCD, RCOC, AND MDOT.

ISSUED FOR	DATE	ISSUED FOR	DATE	ISSUED FOR	DATE	ISSUED FOR	DATE	ISSUED FOR	DATE
SUBMITTAL	7/26/24								
PRO SUBMITTAL	7/09/25								
PRO SUBMITTAL	8/22/25								
PRO UPDATE	9/12/25								

ZEIMET WOZNIAK & ASSOCIATES
Consulting Civil Engineers
55800 GRAND RIVER AVE., SUITE 100
NEW HUDSON, MICHIGAN 48165
P: (248) 437-5099 F: (248) 437-5222 www.zeimetwozniak.com

MISS DIG 811
THREE FULL WORKING DAYS BEFORE YOU DIG, CALL THE MISS DIG SYSTEM

PROJECT SPONSOR:
IVANHOE COMPANIES
6689 ORCHARD LAKE ROAD, SUITE 314
WEST BLOOMFIELD, MI 48322 (248) 626-6114

SITE PLAN
THE GROVE
NOVI, MICHIGAN

DATE	1/14/24
SCALE	HOR: 1" = 60' VER: 1" = N/A
DESIGNED BY	SRB
JOB NO.	22149
DRAWN BY	DAB
SHEET	SP-3.1

© COPYRIGHT 2024

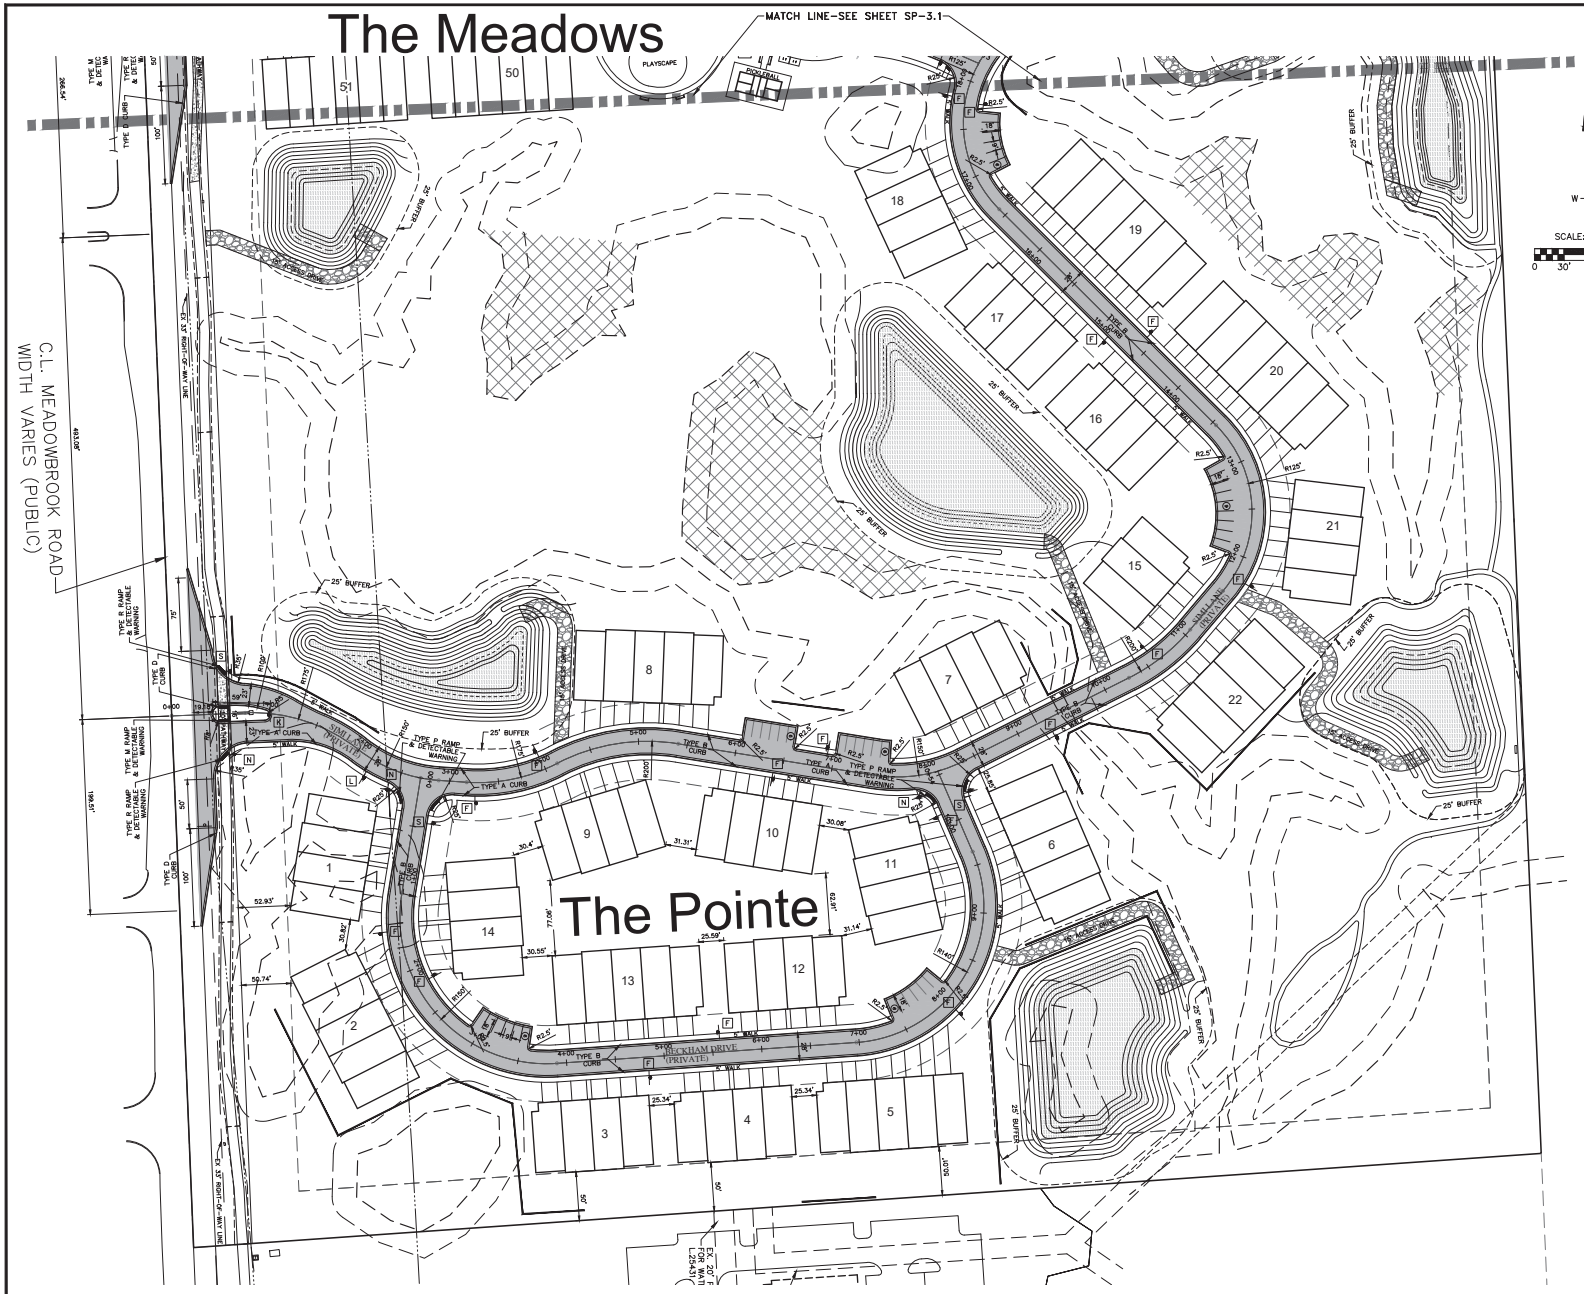

PAVING LEGEND:
(SEE SPECIFICATIONS ON SHEET SP-3.3

- HMA PAVEMENT
- CONCRETE WALK/DRIVEWAY
- ASPHALT PATHWAY
- GRAVEL ACCESS DRIVE

SIGNAGE TABLE:

SYMBOL	TYPE	MMUTCD CODE	DESCRIPTION	QUANTITY (TOTAL)
S	STOP SIGN	R1-1	30"X30" OCTAGON WITH WHITE LEGEND & BORDER ON RED BACKGROUND.	10
K	KEEP RIGHT	R4-7	24"X30" BLACK LEGEND & BORDER ON WHITE BACKGROUND.	3
L	SPEED LIMIT	R2-1(25)	24"X30" BLACK LEGEND & BORDER ON WHITE BACKGROUND.	3
N	STREET SIGN	D3-1	8" HIGH SIGN WITH 4.5" HIGH INITIAL UPPERCASE LETTERS & FOLLOWED W/LOWERCASE LETTERS & BORDERS ON GREEN BACKGROUND.	10
F	NO PARKING SIGN	R8-3	12"X12" BLACK LEGEND & BORDER WITH RED CIRCLE AND SLASH ON WHITE BACKGROUND.	38
BF	VAN ACCESSIBLE SIGN & PLAQUE	R7-8 & R7-8P	18"X12" GREEN LEGEND & BORDER ON WHITE BACKGROUND. 8"X12" GREEN LETTERS ON WHITE BACKGROUND.	1

SIGN NOTES:

1. ALL SIGNAGE SHALL COMPLY WITH THE LATEST EDITION OF MMUTCD.
2. POSTS SUPPORTING RIGHT OF WAY CONTROL (STOP OR YIELD) SIGNS END STREET NAME SIGNS SHALL BE LOCATED 4 FEET IN ADVANCE OF THE ACTUAL OR IMPLIED CROSSWALKS (IE, SIDEWALK STUBS).
3. ALL SIGNAGE SHALL COMPLY WITH THE CITY OF NOVI TRAFFIC CONTROL SIGN STANDARDS.
4. THE FACE OF THE CURB TO THE NEAR EDGE OF THE SIGN.
5. SIGNS 12" X 18" OR SMALLER SHALL BE MOUNTED ON A GALVANIZED 2 LB. U-CHANNEL POST.
6. SIGNS GREATER THAN 12" X 18" SHALL BE MOUNTED ON A GALVANIZED 3 LB. OR GREATER U-CHANNEL POST.
7. SIGN BOTTOM HEIGHT SHALL BE 7' FROM FINAL GRADE.
8. SIGNING SHALL BE PLACED 2' FROM FACE/CURB OR SIDEWALK.
9. FHWA STANDARD ALPHABET SERIES USED FOR ALL SIGN LANGUAGE.
10. TRAFFIC CONTROL SIGNS SHALL HAVE HIGH INTENSITY PRISMATIC (HIP) SHEETING TO MEET FHWA RETRO-REFLECTIVITY REQUIREMENTS.

CURB AND GUTTER NOTES:
(SEE DETAILS ON SHEET SP-3.3)

TYPE A	4"x18" STRAIGHT FACE CONCRETE CURB AND GUTTER
TYPE B	4"x18" MOUNTABLE CONCRETE CURB AND GUTTER
TYPE C	4" HIGH INTEGRAL CONCRETE WALK-CURB
TYPE D	MDOT B-2 CONCRETE CURB AND GUTTER

TRASH COLLECTION NOTES:

1. TRASH COLLECTION SHALL BE CURBSIDE FOR THE MEADOWS, VISTAS, THE POINTE, AND THE CLUBHOUSE.

PAVEMENT MARKING NOTES:

1. STANDARD PARKING SPACES SHALL BE STRIPED WITH FOUR (4) INCH WIDE WHITE STRIPES.
2. ACCESSIBLE PARKING SPACES AND ASSOCIATED AISLE SHALL BE STRIPED WITH FOUR (4) INCH WIDE BLUE STRIPES.
3. WHERE ADA SPACES ABUT NORMAL SPACE, BLUE STRIPES SHOULD ABUT WHITE STRIPES.

NOTE:
ALL DIMENSIONS ARE TO BACK OF CURB OR FACE OF WALK AS SHOWN EXCEPT PARKING STALLS WHICH ARE TO FACE OF CURB.

GENERAL NOTE:
ALL WORK SHALL CONFORM TO THE CURRENT CITY OF NOVI, ROAD COMMISSION FOR OAKLAND COUNTY, MDOT, OR EGLE STANDARDS AND SPECIFICATIONS HAVING JURISDICTION ON THE WORK.

TRAFFIC NOTE:
CONTRACTOR SHALL PROVIDE ALL MAINTAINING TRAFFIC CONTROL DEVICES AND WARNINGS FOR WORK WITHIN THE 12 MILE ROAD AND MEADOWBROOK ROAD RIGHTS-OF-WAY PER THE CURRENT EDITION OF THE MMUTCD, RCOC, AND MDOT.

ISSUED FOR	DATE	ISSUED FOR	DATE	ISSUED FOR	DATE	ISSUED FOR	DATE	ISSUED FOR	DATE
SUBMITTAL	7/26/24								
PRO SUBMITTAL	7/09/25								
PRO SUBMITTAL	8/22/25								
PRO UPDATE	9/12/25								

ZEIMET WOZNIAK & ASSOCIATES
Consulting Civil Engineers
55800 GRAND RIVER AVE., SUITE 100
NEW HUDSON, MICHIGAN 48165
P: (248) 437-5099 F: (248) 437-5222 www.zeimetwozniak.com

MISS DIG 811 THREE FULL WORKING DAYS BEFORE YOU DIG, CALL THE MISS DIG SYSTEM

PROJECT SPONSOR:
IVANHOE COMPANIES
6689 ORCHARD LAKE ROAD, SUITE 314
WEST BLOOMFIELD, MI 48322 (248) 626-6114

SITE PLAN
THE GROVE
NOVI, MICHIGAN

DATE 7/14/24	SCALE	HOR: 1" = 60' VER: 1" = N/A	
DESIGNED BY SRB	JOB NO.	22149	
DRAWN BY DAB	SHEET	SP-3.2	

C:\LAYOUTS\SP-3.2.DWG

CURB DETAILS:

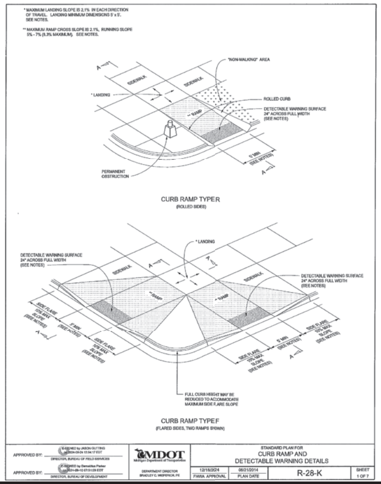

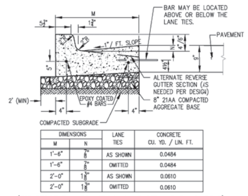

DIMENSIONS M	DIMENSIONS N	LANE TIES	CONCRETE CU. YD. / LIN. FT.
1'-6"	7/8"	AS SHOWN	0.0484
1'-6"	7/8"	OMITTED	0.0484
2'-0"	1 3/8"	AS SHOWN	0.0610
2'-0"	1 3/8"	OMITTED	0.0610

(FOR RESIDENTIAL, COMMERCIAL & INDUSTRIAL PARKING AREAS)
4" CONCRETE CURB & GUTTER (TYPE A)
DETAIL - 7D
NOT TO SCALE

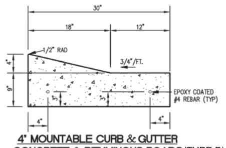

4" MOUNTABLE CURB & GUTTER CONCRETE & BITUMINOUS ROADS (TYPE B)
DETAIL - 3A
NOT TO SCALE

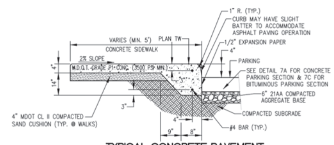

TYPICAL CONCRETE PAVEMENT INTEGRAL WALK/CURB (TYPE C)
DETAIL - 7B
NOT TO SCALE

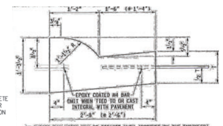

DETAIL	DIMENSION T	LANE TIES	CONCRETE CYD / LFT	CONCRETE CYD / LFT
B1	9"	AS SHOWN	0.0900	(* 0.0855)
B2	9"	OMITTED	0.0900	(* 0.0855)
B3	10"	AS SHOWN	0.0941	(* 0.0894)

B-2 CURB & GUTTER (TYPE D)
NOT TO SCALE

PAVEMENT SPECIFICATIONS:

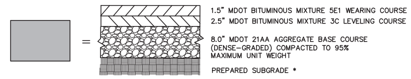

USE BITUMINOUS BOND COAT SS-1H @ 0.10 GAL/SY BETWEEN LIFTS.

REGULAR DUTY BITUMINOUS ASPHALT PAVEMENT & PARKING LOT
PER CITY OF NOVI PAVING DETAIL 1-B

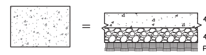

CONCRETE SIDEWALK/PATHWAY (4")
PER CITY OF NOVI PAVING DETAIL 11B

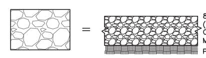

GRAVEL ACCESS DRIVE FOR BASIN MAINTENANCE

*NOTE:
SUBGRADE SHALL BE PREPARED COMPACTED TO 95% MAXIMUM UNIT WEIGHT BEFORE PLACING CURB AND GUTTER AND AGGREGATE BASE IN ACCORDANCE WITH THE RECOMMENDATION OF THE GEOTECHNICAL ENGINEER.

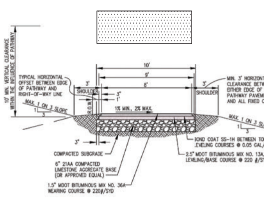

TYPICAL NON-MOTORIZED PATHWAY BITUMINOUS SECTION
DETAIL - 11A
NOT TO SCALE

DRIVE APPROACH DETAILS:

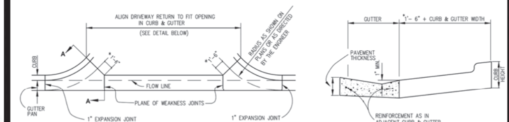

CONCRETE DRIVEWAY OPENING
M.D.O.T. DETAIL "M"
STANDARD PLAN R-29-D
DETAIL - 9A
NOT TO SCALE

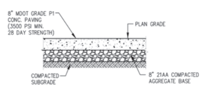

TYPICAL 8" CONCRETE DRIVEWAY APPROACH PAVEMENT SECTION
DETAIL - 9B
NOT TO SCALE

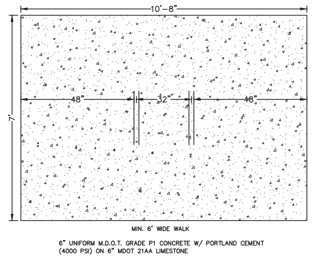

BICYCLE PARKING LAYOUT DETAIL (4 SPACES)
NOT TO SCALE

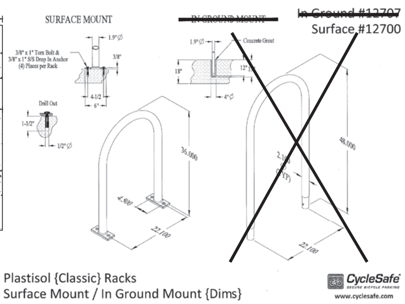

CROSSWALK STRIPING DETAIL:

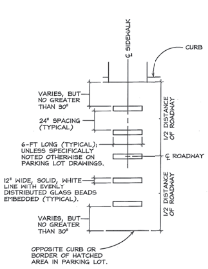

BARRIER FREE PARKING DETAIL:

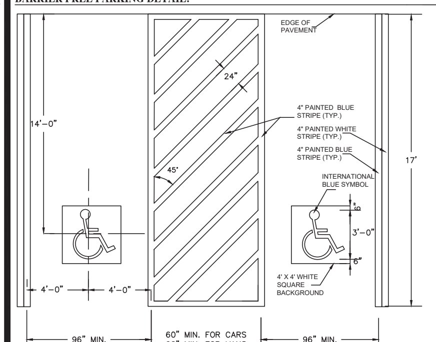

NOTE:

STRIPING AND CONSTRUCTION SHALL CONFORM TO ALL APPLICABLE FEDERAL, STATE AND CITY CODES AND SPECIFICATIONS

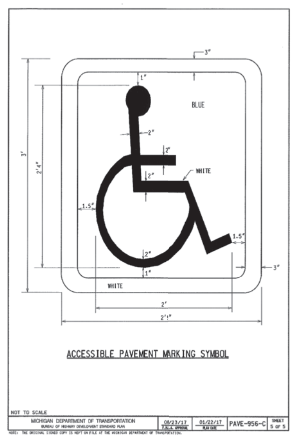

WATER MAIN NOTES:

1. ALL WATER MAIN SHALL BE INSTALLED WITH A MINIMUM COVER OF 5.5' BELOW FINISH GRADE. WHEN WATER MAINS MUST DIP TO PASS UNDER A STORM SEWER OR SANITARY SEWER, THE SECTIONS WHICH ARE DEEPER THAN NORMAL SHALL BE KEPT TO A MINIMUM LENGTH BY THE USE OF VERTICAL TWENTY TWO AND A HALF (22.5°) DEGREE BENDS, PROPERLY ANCHORED.
2. ALL WORKMANSHIP AND MATERIALS SHALL BE IN ACCORDANCE WITH THE CURRENT STANDARDS AND SPECIFICATIONS OF THE CITY OF NOVI.
3. ALL TRENCHES UNDER OR WITHIN THREE (3) FEET OR THE FORTY FIVE (45°) DEGREE ZONE OF INFLUENCE LINE OF EXISTING AND/OR PROPOSED PAVEMENT, BUILDING PAD OR DRIVE APPROACH SHALL BE BACKFILLED WITH SAND COMPACTED TO AT LEAST NINETY-FIVE (95%) PERCENT OF MAXIMUM UNIT WEIGHT (ASTM D-1557). ALL OTHER TRENCHES TO BE COMPACTED TO 90% OR BETTER.
4. ALL TEE'S, BENDS, CONNECTIONS, ETC. ARE CONSIDERED INCIDENTAL TO THE JOB.
5. PHYSICAL CONNECTIONS SHALL NOT BE MADE BETWEEN EXISTING AND NEW WATER MAINS UNTIL TESTING IS SATISFACTORILY COMPLETED.
6. MAINTAIN 10' HORIZONTAL CLEARANCE BETWEEN OUTER EDGE OF WATER MAIN AND ANY SANITARY SEWER OR STRUCTURE.
7. ALL WATER MAIN SHALL BE DUCTILE IRON CLASS 54 WITH POLYETHYLENE WRAP.
8. REFER TO CITY OF NOVI WATER MAIN DETAIL SHEETS FOR ADDITIONAL INFORMATION.

SANITARY SEWER NOTES:

1. DOWNSPOUTS, WEEP TILE, FOOTING DRAINS OR ANY CONDUIT THAT CARRIES STORM OR GROUND WATER SHALL NOT BE ALLOWED TO DISCHARGE INTO A SANITARY SEWER.
2. ALL SANITARY LEADS SHALL BE CONSTRUCTED OF PVC SDR 23.5 AT 1.00% MINIMUM SLOPE.
3. ALL SANITARY SEWER SHALL BE CONSTRUCTED OF PVC TRUSS PIPE WITH A MINIMUM DIAMETER OF 8'' PER CITY REQUIREMENTS.
4. JOINTS FOR P.V.C SOLID WALL PIPE SHALL BE ELASTOMERTRIC (RUBBER GASKET) AS SPECIFIED IN ASTM DESIGNATION D-3212.
5. REFER TO CITY OF NOVI STANDARD DETAILS FOR PIPE BEDDING DETAILS.
6. REFER TO CITY OF NOVI SANITARY SEWER DETAIL SHEETS FOR ADDITIONAL INFORMATION.
7. SANITARY LEADS WILL BE AT LEAST 5-FEET DEEP WHERE UNDER THE INFLUENCE OF PAVEMENT.

STORM SEWER NOTES:

1. ALL STORM SEWER 12'' AND LARGER SHALL BE RCP CLASS IV UNLESS OTHERWISE NOTED. REFER TO CITY OF NOVI STANDARD DETAILS SHEET FOR STANDARD BEDDING DETAILS.
2. JOINTS FOR ALL STORM SEWER 12'' AND LARGER SHALL BE MODIFIED TONGUE AND GROOVE JOINT WITH RUBBER GASKETS UNLESS SPECIFIED OTHERWISE (ASTM C-443).
3. ALL STORM SEWER LEADS SHALL BE CONSTRUCTED OF PVC SCHEDULE 40 PIPE AT 1.00% MINIMUM SLOPE WITH GLUED JOINTS, UNLESS OTHERWISE NOTED. REFER TO CITY OF NOVI DETAILS FOR BEDDING DETAILS.
4. REFER TO CITY OF NOVI STORM SEWER DETAIL SHEETS FOR ADDITIONAL INFORMATION.
5. A MINIMUM COVER OF 3-FEET SHALL BE MAINTAINED OVER ALL PROPOSED STORM SEWER UNLESS NOTED OTHERWISE.

GENERAL SITE NOTES:

1. ALL WORK SHALL CONFORM TO THE CURRENT CITY OF NOVI STANDARDS AND SPECIFICATIONS.
2. STORM WATER WILL BE ACCOMMODATED VIA UNDERGROUND PIPES. STORM WATER DETENTION WILL OCCUR ONSITE IN NEW DETENTION PONDS.
3. ROOFTOP EQUIPMENT MUST BE SCREENED PER ORDINANCE REQUIREMENTS.
4. EXTERIOR LIGHTING MUST COMPLY WITH SECTION 2511 OF THE CITY OF NOVI CODE.
5. ALL SIGNS SHALL CONFORM TO ALL APPLICABLE CODES AND ORDINANCES (CHAPTER 28) OF THE CITY OF NOVI. NO SIGNS (OTHER THAN TYPICAL TRAFFIC CONTROL SIGNS) ARE APPROVED AS A PART OF THIS SITE PLAN. PRIOR TO ERECTION OF A SIGN, AN APPLICATION SHALL BE MADE AND SHALL BE REVIEWED AND APPROVED BY THE NOVI BUILDING DEPARTMENT.
6. ALL PARKING AND TRAFFIC CONTROL SIGNS SHALL COMPLY WITH THE DESIGN AND PLACEMENT REQUIREMENTS OF THE CURRENT EDITION OF THE "MICHIGAN MANUAL OF UNIFORM TRAFFIC CONTROL DEVICES" (MMUTCD).
7. CONTRACTOR SHALL NOTIFY THE CITY OF NOVI A MINIMUM OF 48 HOURS PRIOR TO THE START OF ANY WORK.
8. CALL MISS DIG (811) A MINIMUM OF 72 HOURS PRIOR TO THE START OF CONSTRUCTION.
9. ALL SOIL EROSION AND SILT MUST BE CONTROLLED AND CONTAINED ON SITE.
10. ALL EXCAVATION UNDER OR WITHIN A 1:1 INFLUENCE OF PAVEMENT, EXISTING OR PROPOSED SHALL BE BACKFILLED AND COMPACTED WITH SAND (MDOT CLASS II MATERIAL).
11. THE CONTRACTOR IS RESPONSIBLE FOR ALL DAMAGE TO EXISTING UTILITIES, CURBS, WALKS, DRIVES, ETC. AS A RESULT OF HIS OPERATIONS.
12. PRIOR TO ISSUANCE OF A CERTIFICATE OF OCCUPANCY, ENGINEERING SITE INSPECTION IS REQUIRED.
13. IF DEWATERING IS ANTICIPATED OR ENCOUNTERED DURING CONSTRUCTION, THE CONTRACTOR IS REQUIRED TO SUBMIT A DEWATERING PLAN TO THE CITY ENGINEERING DIVISION FOR REVIEW.
14. ONLY NECESSARY LIGHTING FOR SECURITY PURPOSES AND LIMITED OPERATIONS SHALL BE USED AFTER THE BUILDING'S HOURS OF OPERATIONS.
15. FLASHING LIGHTS SHALL NOT BE PERMITTED.
16. OUTSIDE STORAGE SHALL NOT BE PERMITTED.
17. CONTRACTOR SHALL FIELD VERIFY THE LOCATION, DEPTH, AND SIZE OF ALL EXISTING UTILITIES PRIOR TO THE START OF CONSTRUCTION AND SHALL NOTIFY THE DESIGN ENGINEER IF ANY CONFLICTS ARE APPARENT.
18. ELECTRIC SERVICE TO LIGHT FIXTURES SHALL BE PLACED UNDERGROUND.

GENERAL CONSTRUCTION NOTES:

THESE NOTES APPLY TO ALL CONSTRUCTION ACTIVITIES ON THE PROJECT.

1. ALL DIMENSIONS SHOWN ARE TO BACK OF CURB, FACE OF SIDEWALK, OUTSIDE FACE OF BUILDING, PROPERTY LINE, CENTER OF MANHOLE/CATCH BASIN OR CENTERLINE OF PIPE UNLESS OTHERWISE NOTED EXCEPT FOR PARKING SPACES WHICH ARE TO THE FACE OF CURB.
2. 'NO PARKING-FIRE LANE' SIGNS SHALL BE POSTED ALONG ALL FIRE LANES AT 100 FOOT INTERVALS OR AS DIRECTED BY THE FIRE OFFICIAL.
3. ALL CONSTRUCTION SHALL BE IN ACCORDANCE WITH CITY OF NOVI CURRENT STANDARDS AND REGULATIONS.
4. THE CONTRACTOR SHALL NOTIFY THEY CITY ENGINEER AND/OR THE AUTHORITY HAVING JURISDICTION 3 BUSINESS DAYS PRIOR OF THE BEGINNING OF CONSTRUCTION.
5. ANY WORK WITHIN THE PUBLIC STREET RIGHT-OF-WAY SHALL BE PERFORMED IN ACCORDANCE WITH THE REQUIREMENTS OF THE AGENCIES HAVING JURISDICTION AND SHALL NOT BEGAN UNTIL ALL NECESSARY PERMITS HAVE BEEN ISSUED FOR THE WORK.
6. IT SHALL BE THE RESPONSIBILITY OF THE CONTRACTOR TO ADJUST THE TOP OF ALL EXISTING AND PROPOSED STRUCTURES (MANHOLES, CATCH BASINS, INLETS, GATE WELLS ETC.) WITHIN GRADED AND /OR PAVED AREAS TO FINAL GRADE SHOWN ON THE PLANS. ALL SUCH ADJUSTMENTS SHALL BE INCIDENTAL TO THE JOB AND NOT BE PAID FOR SEPARATELY.

GRADING NOTES:

1. ALL CONSTRUCTION AND MATERIALS SHALL BE IN ACCORDANCE WITH THE CURRENT STANDARDS AND SPECIFICATIONS OF THE CITY OF NOVI.
2. ALL NECESSARY PERMITS, TESTING, BONDS AND INSURANCE ETC., SHALL BE PAID FOR BY THE CONTRACTOR. THE OWNER SHALL PAY FOR ALL THE CITY INSPECTION FEES.
3. THE CONTRACTOR SHALL BE RESPONSIBLE FOR DUST CONTROL DURING THE PERIODS OF CONSTRUCTION. THIS SHALL BE CONSIDERED INCIDENTAL TO THE JOB.
4. PRIOR TO ANY EXCAVATION, THE CONTRACTOR SHALL CONTACT MISS DIG (811) TO VERIFY THE LOCATION OF ANY EXISTING UNDERGROUND UTILITIES AND SHALL NOTIFY OTHER REPRESENTATIVES OF OTHER UTILITIES IN THE VICINITY OF THE WORK.
5. ALL PROPERTIES OR FACILITIES IN THE SURROUNDING AREAS, PUBLIC OR PRIVATE, DESTROYED OR OTHERWISE DISTURBED DUE TO CONSTRUCTION SHALL BE REPLACED AND/OR RESTORED TO THE ORIGINAL CONDITION BY THE CONTRACTOR.
6. MANHOLE, CATCH BASIN, GATE VALVES AND HYDRANT FINISH GRADES MUST BE CLOSELY CHECKED AND APPROVED BY THE ENGINEER BEFORE THE CONTRACTOR'S WORK IS CONSIDERED COMPLETE.
7. CONTRACTOR SHALL REMOVE AND DISPOSE OF OFF-SITE ANY TREES, BRUSH, STUMPS, TRASH OR OTHER UNWANTED DEBRIS AT THE OWNER'S DIRECTION, INCLUDING OLD BUILDING FOUNDATIONS AND FLOORS. BURNING OF TRASH, STUMPS OR OTHER DEBRIS SHALL NOT BE PERMITTED.
8. THE CONTRACTOR SHALL PROVIDE ALL NECESSARY BARRICADING, LIGHTS AND TRAFFIC CONTROL DEVICES TO PROTECT THE WORK AND SAFELY CONTAIN TRAFFIC IN ACCORDANCE WITH ''MMUTCD''.
9. ALL EXCAVATIONS SHALL BE SLOPED, SHORED OR BRACED IN ACCORDANCE WITH MI-OSHA REQUIREMENTS. THE CONTRACTOR SHALL PROVIDE AN ADEQUATELY CONSTRUCTED AND BRACED SHORING SYSTEM FOR EMPLOYEES WORKING IN AN EXCAVATION THAT MAY EXPOSE EMPLOYEES TO THE DANGER OF MOVING AROUND.
10. ALL REFERENCES TO M.D.O.T. SPECIFICATIONS ARE TO BE IN ACCORDANCE WITH THE CURRENT STANDARD SPECIFICATIONS FOR CONSTRUCTION.

PAVING NOTES:

1. ALL WORKMANSHIP AND MATERIALS SHALL BE IN ACCORDANCE WITH THE CURRENT STANDARDS AND SPECIFICATIONS OF THE CITY OF NOVI, RCOC, AND M.D.O.T.
2. IN AREAS WHERE NEW PAVEMENTS ARE BEING CONSTRUCTED, THE TOPSOIL AND SOIL CONTAINING ORGANIC MATTER SHALL BE REMOVED PRIOR TO PAVEMENT CONSTRUCTION.
3. SUBGRADE UNDERCUTTING, INCLUDING BACKFILLING SHALL BE PERFORMED TO REPLACE MATERIALS SUSCEPTIBLE TO FROST HEAVING AND UNSTABLE SOIL CONDITIONS. ANY EXCAVATIONS THAT MAY BE REQUIRED BELOW THE TOPSOIL IN FILL SECTIONS OR BELOW SUBGRADE IN CUT SECTIONS, WILL BE CLASSIFIED AS SUBGRADE UNDERCUTTING.
4. SUBGRADE UNDERCUTTING SHALL BE PERFORMED WHERE NECESSARY AND THE EXCAVATED MATERIAL SHALL BECOME THE PROPERTY OF THE CONTRACTOR. ANY SUBGRADE UNDERCUTTING SHALL BE BACKFILLED WITH SAND OR OTHER SIMILAR APPROVED MATERIAL. BACKFILL SHALL BE COMPACTED TO 95% OF THE MAXIMUM UNIT WEIGHT (PER ASTM D-1557) UNLESS OTHERWISE SPECIFIED.
5. BACKFILL UNDER PAVED AREAS SHALL BE AS SPECIFIED ON DETAILS
6. ANY SUB-GRADE WATERING REQUIRED TO ACHIEVE REQUIRED DENSITY SHALL BE CONSIDERED INCIDENTAL TO THE JOB.

FIRE DEPARTMENT NOTES:

1. WATER MAINS AND FIRE HYDRANTS SHALL BE INSTALLED AND OPERATIONAL PRIOR TO ANY COMBUSTIBLE MATERIAL IS BROUGHT ON-SITE. (IFC 2015 3312.1)
2. ALL NEW MULTIFAMILY RESIDENTIAL BUILDINGS SHALL BE NUMBERED WITH A MINIMUM 10" HIGH BY 1" WIDE NUMBERS A MINIMUM 15 FEET ABOVE THE GROUND ON THE BUILDING WHERE READILY VISIBLE FROM THE STREET SIDE.
3. FIRE APPARATUS ACCESS DRIVES TO AND FROM BUILDINGS THROUGH PARKING LOTS SHALL HAVE A MINIMUM FIFTY (50) FOOT OUTSIDE TURNING RADIUS AND DESIGNED TO SUPPORT A MINIMUM OF THIRTY-FIVE (35) TONS.
4. IMMEDIATE ACCESS TO FIRE DEPARTMENT CONNECTIONS SHALL BE MAINTAINED AT ALL TIMES AND WITHOUT OBSTRUCTION BY FENCES, BUSHES, TREE, WALLS, OR ANY OTHER OBJECT FOR A MINIMUM OF 3-FEET.
5. FIRE LANES SHALL BE DESIGNATED BY THE FIRE CHIEF. THE MINIMUM WIDTH OF A POSTED FIRE LANE IS 20' AND THE MINIMUM CLEAR HEIGHT OF THE FIRE LANE IS 14'.
6. PROPOSED BUILDINGS DO NOT HAVE FIRE SUPPRESSION SYSTEMS.

GENERAL UTILITY NOTES:

1. ALL WORKMANSHIP AND MATERIALS SHALL BE IN ACCORDANCE WITH THE STANDARDS AND SPECIFICATIONS OF THE CITY OF NOVI.
2. IT SHALL BE THE CONTRACTORS RESPONSIBILITY TO VERIFY AND/OR OBTAIN ANY INFORMATION NECESSARY REGARDING THE PRESENCE OF UNDERGROUND UTILITIES, WHICH MIGHT AFFECT THIS JOB.
3. ALL TRENCHES UNDER OR WITHIN THREE (3) FEET OR THE FORTY-FIVE (45) DEGREE ZONE OF INFLUENCE LINE OF EXISTING AND/OR PROPOSED PAVEMENT, BUILDING PAD OR DRIVE APPROACH SHALL BE BACKFILLED WITH SAND COMPACTED TO AT LEAST NINETY-FIVE (95) PERCENT OF MAXIMUM UNIT WEIGHT (ASTM D-1557). ALL OTHER TRENCHES TO BE COMPACTED TO 90% OR BETTER.
4. WHENEVER EXISTING MANHOLES OR SEWER PIPE ARE TO BE TAPPED, DRILL HOLES 4'' CENTER TO CENTER, AROUND PERIPHERY OF OPENING TO CREATE A PLANE OF WEAKNESS JOINT BEFORE BREAKING SECTION OUT.
5. EXACT GRADES AND DEPTHS OF UTILITIES ARE TO BE CHECKED CLOSELY WITH THE FIELD ENGINEER PRIOR TO INSTALLATION.
6. REFER TO CITY OF NOVI STANDARD DETAIL SHEETS FOR ADDITIONAL INFORMATION.

ISSUED FOR	DATE	ISSUED FOR	DATE	ISSUED FOR	DATE	ISSUED FOR	DATE	ISSUED FOR	DATE
SUBMITTAL	7/26/24								
PRO SUBMITTAL	7/09/25								
PRO SUBMITTAL	8/22/25								
PRO UPDATE	9/12/25								

ZEIMET WOZNIAK & ASSOCIATES
Consulting Civil Engineers
55800 GRAND RIVER AVE., SUITE 100
NEW HUDSON, MICHIGAN 48165
P: (248) 437-5099 F: (248) 437-5222 www.zeimetwozniak.com

MISS DIG 811 — THREE FULL WORKING DAYS BEFORE YOU DIG, CALL THE MISS DIG SYSTEM

PROJECT SPONSOR:
IVANHOE COMPANIES
6689 ORCHARD LAKE ROAD, SUITE 314
WEST BLOOMFIELD, MI 48322 (248) 626-6114

PAVING NOTES AND DETAILS
THE GROVE
NOVI, MICHIGAN

DATE 1/14/24	SCALE HOR: 1" = N/A VER: 1" = N/A
DESIGNED BY SRB	JOB NO. 22149
DRAWN BY DAB	SHEET SP-3.3

© COPYRIGHT 2024

Open Space Summary

Open Space Summary

Total Green Space Provided	40.39 Acres	(73.6%)
Usable Open Space Required	1.15 Acres	(2.1%: 232 units x 200 s.f.)
Usable Open Space Provided	5.97 Acres	(10.9%)
Additional Open Space Provided	11.99 Acres	(21.9%)
Total Open Space Provided	17.96 Acres	(32.7%)

Usable Open Space

Additional Open Space

ISSUED FOR	DATE	ISSUED FOR	DATE	ISSUED FOR	DATE	ISSUED FOR	DATE	ISSUED FOR	DATE
SUBMITTAL	7/26/24								
PRO SUBMITTAL	7/09/25								
PRO SUBMITTAL	8/22/25								
PRO UPDATE	9/12/25								

ZEIMET WOZNIAK & ASSOCIATES
Consulting Civil Engineers
55800 GRAND RIVER AVE., SUITE 100
NEW HUDSON, MICHIGAN 48165
P: (248) 437-5099 F: (248) 437-5222 www.zeimetwozniak.com

MISS DIG 811 THREE FULL WORKING DAYS BEFORE YOU DIG, CALL THE MISS DIG SYSTEM

PROJECT SPONSOR:
IVANHOE COMPANIES
6689 ORCHARD LAKE ROAD, SUITE 314
WEST BLOOMFIELD, MI 48322 (248) 626-6114

OPEN SPACE PLAN
THE GROVE
NOVI, MICHIGAN

DATE 7/14/24 | SCALE HOR: 1" = 100' VER: 1" = N/A
DESIGNED BY SRB | JOB NO. 22149
DRAWN BY DAB | SHEET SP-3.4

© COPYRIGHT 2024

THE GROVE PUBLIC BENEFITS

1. 12 MILE ROAD PARK AND OPEN SPACE
   CREATE A ONE-ACRE OPEN SPACE PARK AREA ALONG 12 MILE ROAD AT THE NORTHEAST CORNER OF THE SITE, ACCESSIBLE TO RESIDENTS AND MEMBERS OF THE GENERAL PUBLIC. AN EASEMENT TO ALLOW THE PUBLIC TO USE THE PARK WILL BE GRANTED TO THE CITY OF NOVI. THIS PARK WILL PROVIDE A PEDESTRIAN AND BIKE REST STOP AREA ALONG THE NEWLY INSTALLED 10' WIDE CONNECTOR SIDEWALK FOR THE RESIDENTS AND PUBLIC AT LARGE.

2. GROVE NATURE AREA TRAIL
   CREATE A NATURE TRAIL, ACCESSIBLE TO RESIDENTS AND MEMBERS OF THE GENERAL PUBLIC, THAT EXTENDS FROM THE NEWLY CREATED 12 MILE ROAD PARK, ALONG THE EAST PROPERTY LINE OF THE GROVE, PROVIDING SCENIC VIEWS OF THE ADJACENT 30-ACRE NATURAL WETLAND AREA. THE TRAIL IS APPROXIMATELY A ONE-MILE LOOP AND WILL HAVE MULTIPLE CONNECTIONS WITHIN THE GROVE FOR OVER THREE MILES OF INTERNAL PATHWAYS AND SIDEWALKS.

3. BEACON HILL PARK IMPROVEMENTS
   IN ORDER TO ADDRESS THE IMPACT OF THE INCREASED USE OF BEACON HILL PARK BY THE NEW RESIDENTS OF THE GROVE DUE TO THE CLOSE PROXIMITY OF THE GROVE TO THE EXISTING BEACON HILL PARK AND THE PLANNED ACCESS AND INTERCONNECTIVITY FOR NOVI RESIDENTS TO UTILIZE THE NEW GROVE 12 MILE PARK AND NATURE TRAIL, DEVELOPER AGREES TO PROVIDE $25,000 TO THE CITY TO BE USED BY THE CITY, AT ITS DISCRETION, FOR BEACON HILL PARK IMPROVEMENTS, SERVICES AND/OR MAINTENANCE.

4. NOVI OFF-SITE PATHWAY
   CONSTRUCT OVER 700 FEET OF 10' WIDE PATHWAY, OFF-SITE ON THE SOUTH SIDE OF 12 MILE RD. TO CREATE A CONNECTION FROM THE EXISTING BEACON HILL PARK AND PARKING LOT TO THE GROVE 12 MILE ROAD PARK AND OPEN SPACE. THIS NEW PATHWAY CONNECTION IS A LONG-TERM NETWORK GOAL OF THE CITY OF NOVI'S 2023 ACTIVE MOBILITY PLAN.

5. NOVI PUBLIC BUS STOP
   CONSTRUCT A NEW "COVERAGE STOP" BUS STOP IN ACCORDANCE WITH THE SMART BUS STOP DESIGN MANUEL, DATED JANUARY 2025. THIS BUS STOP IS SUPPORTED BY SMART, AND WILL INCLUDE ADJACENT SEATING, BIKE RACKS, AND LANDSCAPE AREA ALONG 12 MILE ROAD TO PROVIDE TRANSPORTATION OPTIONS FOR THE ENTIRE NOVI COMMUNITY.

6. INCREASE USEABLE OPEN SPACE
   INCREASE USEABLE OPEN SPACE BY OVER 260% FROM THE REQUIRED 1.65 ACRES TO 5.97 ACRES. TOTAL OPEN SPACE IS APPROXIMATELY 1/3 OF THE PROPERTY.

7. NOVI CONNECTIVITY SIDEWALK
   CONSTRUCT A NEW 8' WIDE SIDEWALK ALONG THE ARTERIAL ROAD WITHIN THE GROVE TO PROVIDE PEDESTRIAN AND BIKE CONNECTIVITY BETWEEN MEADOWBROOK ROAD AND 12 MILE ROAD, WHICH WILL ALLOW PEDESTRIANS AND BIKERS TO BYPASS THE CORNER BUSINESS PROPERTY AND ALLOW EASIER ACCESS TO THE 12 MILE ROAD PARK AND NATURE TRAIL. THIS IS AN OBJECTIVE OF THE CITY OF NOVI'S 2023 ACTIVE MOBILITY PLAN.

8. DEDICATION OF WOODLAND AND WETLAND CONSERVATION AREAS
   PROTECT APPROXIMATELY 10.2 ACRES OF 10 SEPARATE WOODLANDS AND WOODLAND REPLACEMENT AREAS AND APPROXIMATELY 15.6 ACRES OF 10 SEPARATE WETLANDS AND WETLAND MITIGATION AREAS WITH CONSERVATION EASEMENTS. THE COMBINED CONSERVATION EASEMENTS WILL ENSURE THAT OVER 47% OF THE PROPERTY REMAINS UNTOUCHED FOR FUTURE GENERATIONS.

9. DECREASED DENSITY
   DECREASE DENSITY FROM 7.3 UNITS PER ACRE, WHICH IS THE MAXIMUM ALLOWED FOR THREE-BEDROOM UNITS IN THE NOW PROPOSED RM-1 ZONING DISTRICT CRITERIA, TO 4.23 UNITS PER ACRE. THIS PROVIDES THE OPPORTUNITY TO INCREASE OPEN SPACE AND DECREASE WETLAND AND WOODLAND IMPACT.

10. MEADOWBROOK ROAD RIGHT-OF-WAY DEDICATION
    DEDICATE RIGHT-OF-WAY ALONG THE ENTIRE MEADOWBROOK ROAD FRONTAGE (2,166 FEET). THE TOTAL LAND AREA TO BE DEDICATED IS APPROXIMATELY 2.5 ACRES.

ISSUED FOR	DATE	ISSUED FOR	DATE	ISSUED FOR	DATE	ISSUED FOR	DATE	ISSUED FOR	DATE
SUBMITTAL	7/26/24								
PRO SUBMITTAL	7/09/25								
PRO SUBMITTAL	8/22/25								
PRO UPDATE	9/12/25								

ZEIMET WOZNIAK & ASSOCIATES
Consulting Civil Engineers
53980 GRAND RIVER AVE., SUITE 100
NEW HUDSON, MICHIGAN 48165
P: (248) 437-5099 F: (248) 437-5222 www.zeimetwozniak.com

MISS DIG 811 — THREE FULL WORKING DAYS BEFORE YOU DIG, CALL THE MISS DIG SYSTEM

PROJECT SPONSOR:
IVANHOE COMPANIES
6689 ORCHARD LAKE ROAD, SUITE 314
WEST BLOOMFIELD, MI 48322 (248) 626-6114

PUBLIC BENEFITS PLAN
THE GROVE
NOVI, MICHIGAN

DATE 7/14/24	SCALE	HOR: 1" = 100' VER: 1" = N/A	
DESIGNED BY SRB	JOB NO.	22149	
DRAWN BY DAB	SHEET	SP-3.5	

© COPYRIGHT 2024

CITY BUILDING SEPARATION TABLE

SPACE BETWEEN BUILDINGS	H_A (FEET)	H_B (FEET)	L_A (FEET)	L_B (FEET)	REQUIRED SPACING (FEET)	PROPOSED SPACING (FEET)
1-2	27.2	27.2	59.3	73.5	40.3	30.82
2-3	27.2	27.2	CORNER	CORNER	34.6	120.10
3-4	27.2	27.2	71	71	41.8	25.34
4-5	27.2	27.2	71	71	41.8	25.34
5-6	27.2	27.2	CORNER	CORNER	34.6	176.52
6-22	27.2	27.2	68.2	71	41.3	113.36
7-8	27.2	27.2	39.7	45.3	32.3	175.56
7-15	27.2	27.2	66	71	41.0	94.11
9-10	27.2	27.2	63.9	71	40.6	31.31
9-13	27.2	27.2	120.7	117.7	57.9	76.99
9-14	27.2	27.2	33.4	26.1	28.1	30.40
10-11	27.2	27.2	50.5	53.8	35.5	30.08
10-12	27.2	27.2	96.9	77.2	47.2	62.91
11-12	27.2	27.2	16.9	11.8	22.9	31.14
12-13	27.2	27.2	71	71	41.8	25.59
13-14	27.2	27.2	18	18	24.1	30.45
15-16	27.2	27.2	CORNER	CORNER	34.6	30.00
16-17	27.2	27.2	71	71	41.8	25.00
17-18	27.2	27.2	58.1	46	35.5	25.00
19-20	27.2	27.2	71	71	41.8	25.00
20-21	27.2	27.2	45.1	22.9	29.5	32.32
21-22	27.2	27.2	31.8	60.4	33.5	39.38
23-24	27.2	27.2	56.4	56.5	37.0	26.11
24-25	27.2	27.2	61.2	48.8	36.5	25.39
25-26	27.2	27.2	60.7	40.9	35.1	25.53
26-27	27.2	27.2	71	71	41.8	25.33
27-28	27.2	27.2	66.3	61.1	39.4	25.79
28-19	27.2	27.2	CORNER	CORNER	34.6	152.70
29-30	27.2	27.2	38.7	37	30.8	25.33
30-31	27.2	27.2	68.9	49.5	37.9	30.00
31-32	27.2	27.2	49.8	40	33.1	29.03
32-33	27.2	27.2	41	60.8	35.1	25.83
33-39	27.2	27.2	CORNER	CORNER	34.6	26.32
34-35	27.2	27.2	CORNER	CORNER	34.6	34.64
34-36	27.2	27.2	78.4	102.7	48.3	52.26
34-37	27.2	27.2	CORNER	CORNER	34.6	62.75
34-38	27.2	27.2	62	10.5	30.2	37.33
35-36	27.2	27.2	59	70.9	39.8	32.19
36-37	27.2	27.2	CORNER	CORNER	34.6	33.05
37-38	27.2	27.2	71	70.3	41.7	30.70
39-40	27.2	27.2	71	71	41.8	25.04
40-41	27.2	27.2	58.9	47.6	35.9	26.18
41-42	27.2	27.2	65.6	51.9	37.7	25.05
42-43	27.2	27.2	42.5	46.7	33.0	25.23
43-44	27.2	27.2	64.9	47	36.8	25.67
45-46	27.2	27.2	71	71	41.8	27.77
45-49	27.2	27.2	71	71	41.8	30.10
46-47	27.2	27.2	CORNER	CORNER	34.6	34.32
47-48	27.2	27.2	25.1	20.4	25.7	30.08
47-49	27.2	27.2	78.9	83.9	45.3	89.38
48-49	27.2	27.2	44.9	35.2	31.5	31.38
50-51	27.2	27.2	71	71	41.8	25.00

* THE MAXIMUM REQUIRED SPACING FOR 2 BUILDINGS ACROSS THE PRIVATE ROAD FROM EACH OTHER WOULD REQUIRE A SEPARATION 64.4' (VISTAS/MEADOWS) AND 58.4' (WOODS/POINTE) PER THE ORDINANCE CALCULATION.

** THE BUILDINGS ACROSS FROM EACH OTHER ALONG THE PRIVATE ROADS HAVE A MINIMUM SEPARATION OF 96.50' (VISTAS/MEADOWS) AND 78.0' (WOODS/POINTE).

ISSUED FOR	DATE	ISSUED FOR	DATE	ISSUED FOR	DATE	ISSUED FOR	DATE	ISSUED FOR	DATE
SUBMITTAL	7/26/24								
PRO SUBMITTAL	7/09/25								
PRO SUBMITTAL	8/22/25								
PRO UPDATE	9/12/25								

ZEIMET WOZNIAK & ASSOCIATES
Consulting Civil Engineers
55800 GRAND RIVER AVE., SUITE 100
NEW HUDSON, MICHIGAN 48165
P: (248) 437-5099 F: (248) 437-5222 www.zeimetwozniak.com

MISS DIG 811
THREE FULL WORKING DAYS BEFORE YOU DIG, CALL THE MISS DIG SYSTEM

PROJECT SPONSOR:
IVANHOE COMPANIES
6689 ORCHARD LAKE ROAD, SUITE 314
WEST BLOOMFIELD, MI 48322 (248) 626-6114

BUILDING SEPARATION PLAN
THE GROVE
NOVI, MICHIGAN

DATE 1/14/24
DESIGNED BY SRB
DRAWN BY DAB
SCALE HOR: 1" = 100' VER: 1" = N/A
JOB NO. 22149
SHEET SP-3.6

© COPYRIGHT 2024

FIRE TURNING TEMPLATE
NOT TO SCALE

ISSUED FOR	DATE	ISSUED FOR	DATE	ISSUED FOR	DATE	ISSUED FOR	DATE	ISSUED FOR	DATE
SUBMITTAL	7/26/24								
PRO SUBMITTAL	7/09/25								
PRO SUBMITTAL	8/22/25								
PRO UPDATE	9/12/25								

ZEIMET WOZNIAK & ASSOCIATES
Consulting Civil Engineers
55800 GRAND RIVER AVE., SUITE 100
NEW HUDSON, MICHIGAN 48165
P: (248) 437-5099 F: (248) 437-5222 www.zeimetwozniak.com

THREE FULL WORKING DAYS BEFORE YOU DIG, CALL THE MISS DIG SYSTEM

PROJECT SPONSOR:
IVANHOE COMPANIES
6689 ORCHARD LAKE ROAD, SUITE 314
WEST BLOOMFIELD, MI 48322 (248) 626-6114

FIRE TURNING PLAN
THE GROVE
NOVI, MICHIGAN

DATE 7/14/24	SCALE	HOR: 1" = 100' VER: 1" = N/A	
DESIGNED BY SRB	JOB NO.	22149	
DRAWN BY DAB	SHEET	SP-3.7	

© COPYRIGHT 2024

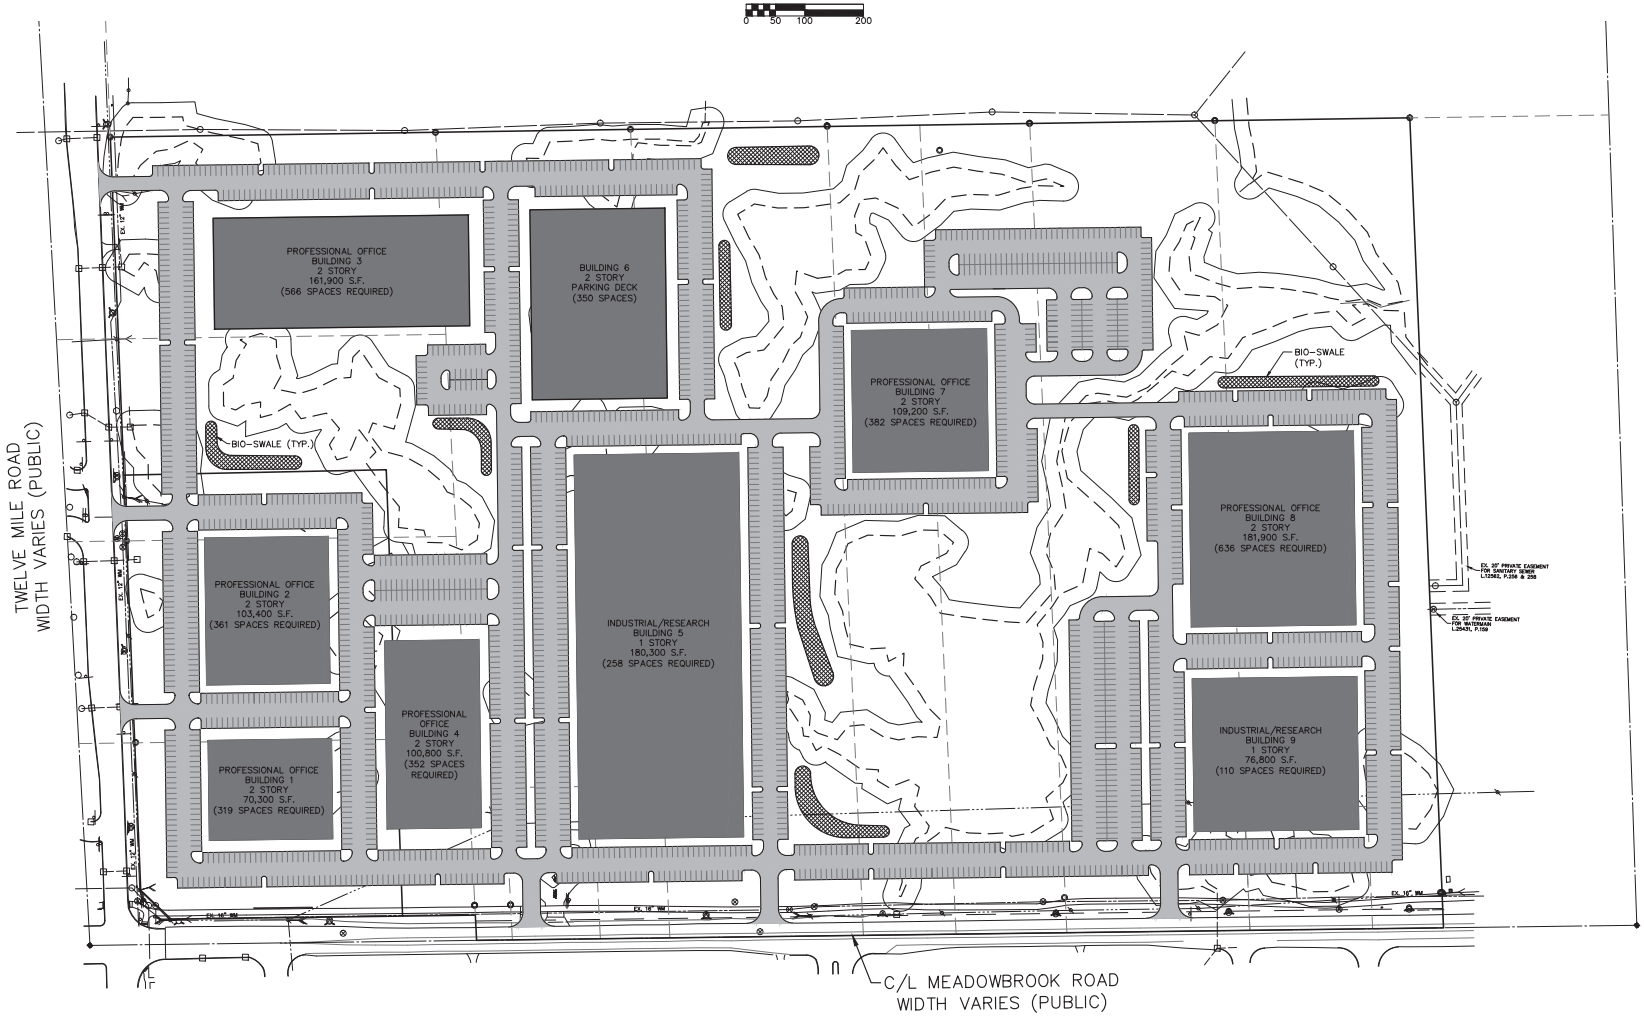

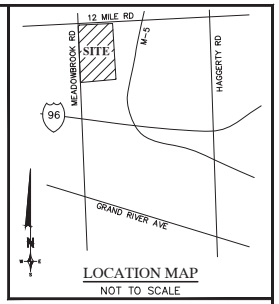

LOCATION MAP
NOT TO SCALE

LEGEND

BUILDING 1	70,300 S.F.
BUILDING 2	103,400 S.F.
BUILDING 3	161,900 S.F.
BUILDING 4	100,800 S.F.
BUILDING 5	180,300 S.F.
BUILDING 7	109,200 S.F.
BUILDING 8	181,900 S.F.
BUILDING 9	76,800 S.F.
TOTAL	984,600 S.F.
PARKING REQUIRED	2,984 SPACES
PARKING PROVIDED	2,998 SPACES

STORMWATER MANAGEMENT PROVIDED BY UNDERGROUND DETENTION AND BIO-SWALES.

USEABLE OPEN SPACE 4.48 AC.

ISSUED FOR	DATE	ISSUED FOR	DATE	ISSUED FOR	DATE	ISSUED FOR	DATE	ISSUED FOR	DATE
SUBMITTAL	7/26/24								
PRO SUBMITTAL	7/09/25								
PRO SUBMITTAL	8/22/25								
PRO UPDATE	9/12/25								

ZEIMET WOZNIAK & ASSOCIATES
Consulting Civil Engineers
55800 GRAND RIVER AVE., SUITE 100
NEW HUDSON, MICHIGAN 48165
P: (248) 437-5099 F: (248) 437-5222 www.zeimetwozniak.com

MISS DIG 811 THREE FULL WORKING DAYS BEFORE YOU DIG, CALL THE MISS DIG SYSTEM

PROJECT SPONSOR:
IVANHOE COMPANIES
6689 ORCHARD LAKE ROAD, SUITE 314
WEST BLOOMFIELD, MI 48322 (248) 626-6114

OST PARALLEL PLAN
THE GROVE
NOVI, MICHIGAN

DATE 1/14/24	SCALE	HOR: 1" = 100' VER: 1" = N/A	
DESIGNED BY SRB	JOB NO.	22149	
DRAWN BY DAB	SHEET	SP-3.8	

COPYRIGHT 2025

NOTES:

1. THE LOCATIONS OF EXISTING UNDERGROUND UTILITIES ARE SHOWN IN AN APPROXIMATE WAY ONLY AS DISCLOSED BY AVAILABLE UTILITY COMPANY RECORDS AND HAVE NOT BEEN INDEPENDENTLY VERIFIED BY THE COMPANY. NO GUARANTEE IS EITHER EXPRESSED OR IMPLIED AS TO THE COMPLETENESS OR ACCURACY THEREOF. THE CONTRACTOR SHALL DETERMINE THE EXACT LOCATION OF ALL EXISTING UTILITIES BEFORE COMMENCING WORK, AND AGREES TO BE FULLY RESPONSIBLE FOR ANY AND ALL DAMAGES WHICH MIGHT BE OCCASIONED BY THE CONTRACTOR'S FAILURE TO EXACTLY LOCATE AND PRESERVE ANY AND ALL UNDERGROUND UTILITIES. THE CONTRACTOR SHALL NOTIFY THE DESIGN ENGINEER IMMEDIATELY IF A CONFLICT IS APPARENT.
2. THE CONTRACTOR SHALL BE RESPONSIBLE FOR ADJUSTMENT OF ALL STRUCTURES, KNOWN OR UNKNOWN, SHOWN OR UNSHOWN, LOCATED WITHIN THE LIMITS OF CONSTRUCTION. THE CONTRACTOR SHALL NOTIFY THE OWNER OR OWNER'S REPRESENTATIVE IF ANY SUCH STRUCTURES ARE IDENTIFIED. ALL COSTS ASSOCIATED WITH LOCATING AND ADJUSTING THESE STRUCTURES SHALL BE THE RESPONSIBILITY OF THE CONTRACTOR.
3. DESIGN PROFESSIONAL AND CLIENT WARRANT THAT IN TRANSMITTING INSTRUMENTS OF SERVICE, OR ANY OTHER INFORMATION, THE TRANSMITTING PARTY IS THE COPYRIGHT OWNER OF SUCH INFORMATION OR HAS PERMISSION FROM THE COPYRIGHT OWNER TO TRANSIT SUCH INFORMATION FOR ITS USE OF THE PROJECT. IF THE CLIENT AND DESIGN PROFESSIONAL INTEND TO TRANSMIT INSTRUMENTS OF SERVICE OR ANY OTHER INFORMATION OR DOCUMENTATION IN DIGITAL FORM, THEY SHALL ENDEAVOR TO ESTABLISH NECESSARY PROTOCOLS GOVERNING SUCH TRANSMISSIONS.

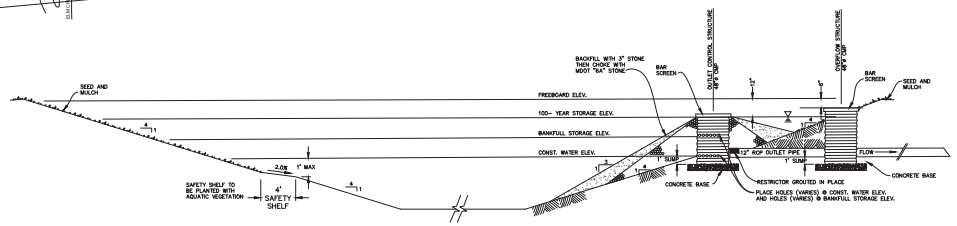

DETENTION BASIN OUTLET DETAIL
N.T.S.

ISSUED FOR	DATE	ISSUED FOR	DATE	ISSUED FOR	DATE	ISSUED FOR	DATE	ISSUED FOR	DATE
SUBMITTAL	7/26/24								
PRO SUBMITTAL	7/09/25								
PRO SUBMITTAL	8/22/25								
PRO UPDATE	9/12/25								

ZEIMET WOZNIAK & ASSOCIATES
Consulting Civil Engineers
55800 GRAND RIVER AVE., SUITE 100
NEW HUDSON, MICHIGAN 48165
P: (248) 437-5099 F: (248) 437-5222 www.zeimetwozniak.com

MISS DIG 811 — THREE FULL WORKING DAYS BEFORE YOU DIG, CALL THE MISS DIG SYSTEM

PROJECT SPONSOR:
IVANHOE COMPANIES
6689 ORCHARD LAKE ROAD, SUITE 314
WEST BLOOMFIELD, MI 48322 (248) 626-6114

OVERALL GRADING PLAN
THE GROVE
NOVI, MICHIGAN

DATE 7/14/24	SCALE	HOR: 1" = 100' VER: 1" = N/A	
DESIGNED BY SRB	JOB NO.	22149	
DRAWN BY DAB	SHEET	SP-4	

© COPYRIGHT 2024

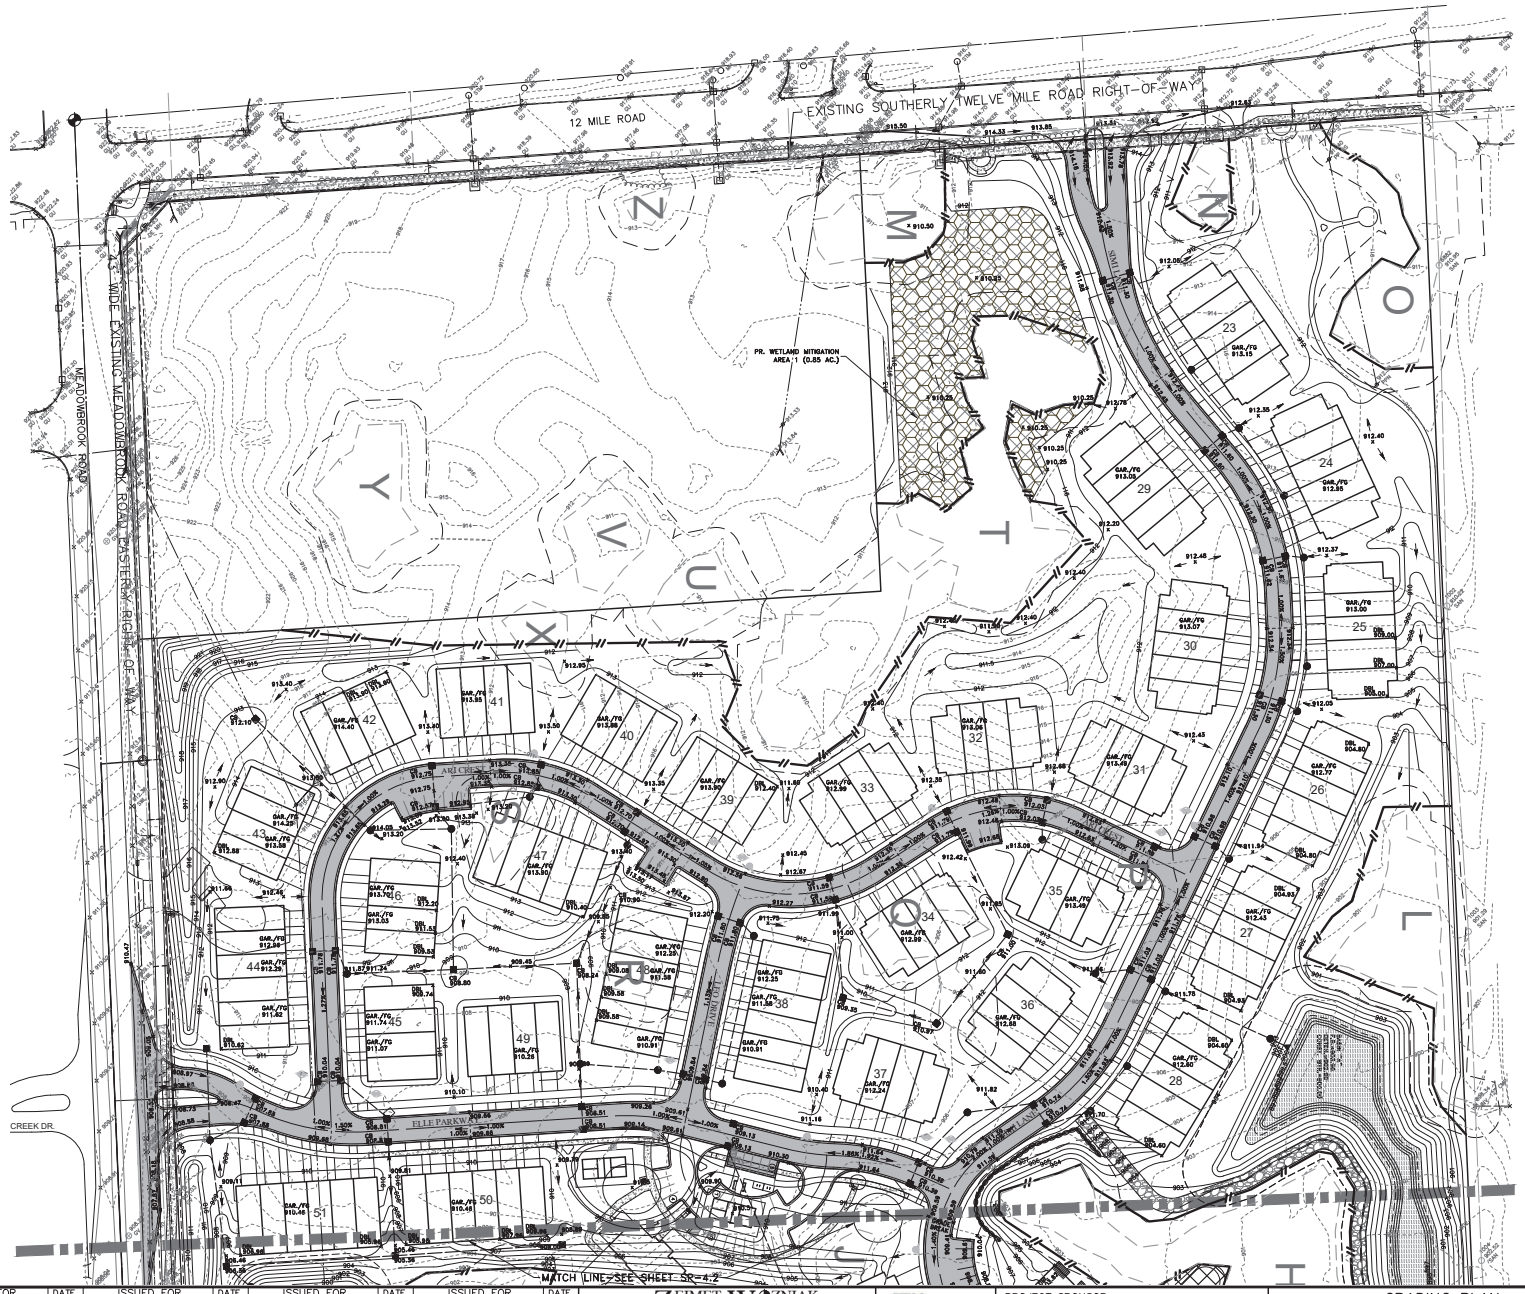

NOTES:

1. THE LOCATIONS OF EXISTING UNDERGROUND UTILITIES ARE SHOWN IN AN APPROXIMATE WAY ONLY AS DISCLOSED BY AVAILABLE UTILITY COMPANY RECORDS AND HAVE NOT BEEN INDEPENDENTLY VERIFIED BY THE COMPANY. NO GUARANTEE IS EITHER EXPRESSED OR IMPLIED AS TO THE COMPLETENESS OR ACCURACY THEREOF. THE CONTRACTOR SHALL DETERMINE THE EXACT LOCATION OF ALL EXISTING UTILITIES BEFORE COMMENCING WORK, AND AGREES TO BE FULLY RESPONSIBLE FOR ANY AND ALL DAMAGES WHICH MIGHT BE OCCASIONED BY THE CONTRACTOR'S FAILURE TO EXACTLY LOCATE AND PRESERVE ANY AND ALL UNDERGROUND UTILITIES. THE CONTRACTOR SHALL NOTIFY THE DESIGN ENGINEER IMMEDIATELY IF A CONFLICT IS APPARENT.
2. THE CONTRACTOR SHALL BE RESPONSIBLE FOR ADJUSTMENT OF ALL STRUCTURES, KNOWN OR UNKNOWN, SHOWN OR UNSHOWN, LOCATED WITHIN THE LIMITS OF CONSTRUCTION. THE CONTRACTOR SHALL NOTIFY THE OWNER OF OWNER'S REPRESENTATIVE IF ANY SUCH STRUCTURES ARE IDENTIFIED. ALL COSTS ASSOCIATED WITH LOCATING AND ADJUSTING THESE STRUCTURES SHALL BE THE RESPONSIBILITY OF THE CONTRACTOR.
3. DESIGN PROFESSIONAL AND CLIENT WARRANT THAT IN TRANSMITTING INSTRUMENTS OF SERVICE, OR ANY OTHER INFORMATION, THE TRANSMITTING PARTY IS THE COPYRIGHT OWNER OF SUCH INFORMATION OR HAS PERMISSION FROM THE COPYRIGHT OWNER TO TRANSIT SUCH INFORMATION FOR ITS USE OF THE PROJECT. IF THE CLIENT AND DESIGN PROFESSIONAL INTEND TO TRANSMIT INSTRUMENTS OF SERVICE OR ANY OTHER INFORMATION OR DOCUMENTATION IN DIGITAL FORM, THEY SHALL ENDEAVOR TO ESTABLISH NECESSARY PROTOCOLS GOVERNING SUCH TRANSMISSIONS.

LEGEND

EXISTING

- MANHOLE
- CATCH BASIN
- INLET
- CLEANOUT
- END SECTION
- ROOF DRAIN
- GATE VALVE
- HYDRANT
- WATER SHUT-OFF
- UTILITY POLE
- GUY ANCHOR
- LIGHT POLE
- SIGN
- TREE
- TREE LINE
- SANITARY SEWER
- STORM SEWER
- WATER MAIN
- GAS MAIN
- ELECTRIC CABLE
- CONTOUR MAJOR
- CONTOUR MINOR
- +100.00 SPOT ELEVATION

PROPOSED

- MANHOLE
- CATCH BASIN
- INLET
- CLEANOUT
- END SECTION
- ROOF DRAIN
- GATE VALVE
- HYDRANT
- WATER SHUT-OFF
- TREE REMOVAL
- SANITARY SEWER
- STORM SEWER
- WATER MAIN
- ℄ DITCH
- CONTOUR MAJOR
- CONTOUR MINOR
- x99.0 PROPOSED GRADE
- T/C = TOP OF CURB
- T/W = TOP OF WALK
- T/P = TOP OF PAVEMENT
- T/B = TOP OF BANK
- G = GROUND
- D = DITCH
- GU = GUTTER
- FG = FINISH GRADE
- FF = FINISH FLOOR
- BF = BASEMENT FLOOR
- BL = BRICK LEDGE

ALL PROPOSED GRADES IN PAVEMENT ARE TOP OF PAVEMENT OR GUTTER.

WETLAND LEGEND

WETLAND MITIGATION AREA

ISSUED FOR	DATE	ISSUED FOR	DATE	ISSUED FOR	DATE	ISSUED FOR	DATE	ISSUED FOR	DATE
SUBMITTAL	7/26/24								
PRO SUBMITTAL	7/09/25								
PRO SUBMITTAL	8/22/25								
PRO UPDATE	9/12/25								

ZEIMET WOZNIAK & ASSOCIATES
Consulting Civil Engineers
55800 GRAND RIVER AVE., SUITE 100
NEW HUDSON, MICHIGAN 48165
P: (248) 437-5099 F: (248) 437-5222 www.zeimetwozniak.com

MISS DIG 811 — THREE FULL WORKING DAYS BEFORE YOU DIG, CALL THE MISS DIG SYSTEM

PROJECT SPONSOR:
IVANHOE COMPANIES
6689 ORCHARD LAKE ROAD, SUITE 314
WEST BLOOMFIELD, MI 48322 (248) 626-6114

GRADING PLAN
THE GROVE
NOVI, MICHIGAN

DATE 7/14/24	SCALE	HOR: 1" = 60' VER: 1" = N/A	
DESIGNED BY SRS	JOB NO.	22149	
DRAWN BY DAB	SHEET	SP-4.1	

© COPYRIGHT 2024

LEGEND

EXISTING

- MANHOLE
- CATCH BASIN
- INLET
- CLEANOUT
- END SECTION
- ROOF DRAIN
- GATE VALVE
- HYDRANT
- WATER SHUT-OFF
- UTILITY POLE
- GUY ANCHOR
- LIGHT POLE
- SIGN
- TREE
- TREE LINE
- SANITARY SEWER
- STORM SEWER
- WATER MAIN
- GAS MAIN
- ELECTRIC CABLE
- CONTOUR MAJOR
- CONTOUR MINOR
- +100.00 SPOT ELEVATION

PROPOSED

- MANHOLE
- CATCH BASIN
- INLET
- CLEANOUT
- END SECTION
- ROOF DRAIN
- GATE VALVE
- HYDRANT
- WATER SHUT-OFF
- TREE REMOVAL
- SANITARY SEWER
- STORM SEWER
- WATER MAIN
- ℄ DITCH
- CONTOUR MAJOR
- CONTOUR MINOR
- x99.0 PROPOSED GRADE
- T/C = TOP OF CURB
- T/W = TOP OF WALK
- T/P = TOP OF PAVEMENT
- T/B = TOP OF BANK
- G = GROUND
- D = DITCH
- GU = GUTTER
- FG = FINISH GRADE
- FF = FINISH FLOOR
- BF = BASEMENT FLOOR
- BL = BRICK LEDGE

ALL PROPOSED GRADES IN PAVEMENT ARE TOP OF PAVEMENT OR GUTTER.

WETLAND LEGEND

- WETLAND MITIGATION AREA

NOTES:

1. THE LOCATIONS OF EXISTING UNDERGROUND UTILITIES ARE SHOWN IN AN APPROXIMATE WAY ONLY AS DISCLOSED BY AVAILABLE UTILITY COMPANY RECORDS AND HAVE NOT BEEN INDEPENDENTLY VERIFIED BY THE COMPANY. NO GUARANTEE IS EITHER EXPRESSED OR IMPLIED AS TO THE COMPLETENESS OR ACCURACY THEREOF. THE CONTRACTOR SHALL DETERMINE THE EXACT LOCATION OF ALL EXISTING UTILITIES BEFORE COMMENCING WORK, AND AGREES TO BE FULLY RESPONSIBLE FOR ANY AND ALL DAMAGES WHICH MIGHT BE OCCASIONED BY THE CONTRACTOR'S FAILURE TO EXACTLY LOCATE AND PRESERVE ANY AND ALL UNDERGROUND UTILITIES. THE CONTRACTOR SHALL NOTIFY THE DESIGN ENGINEER IMMEDIATELY IF A CONFLICT IS APPARENT.
2. THE CONTRACTOR SHALL BE RESPONSIBLE FOR ADJUSTMENT OF ALL STRUCTURES, KNOWN OR UNKNOWN, SHOWN OR UNSHOWN, LOCATED WITHIN THE LIMITS OF CONSTRUCTION. THE CONTRACTOR SHALL NOTIFY THE OWNER OF OWNER'S REPRESENTATIVE IF ANY SUCH STRUCTURES ARE IDENTIFIED. ALL COSTS ASSOCIATED WITH LOCATING AND ADJUSTING THESE STRUCTURES SHALL BE THE RESPONSIBILITY OF THE CONTRACTOR.
3. DESIGN PROFESSIONAL AND CLIENT WARRANT THAT IN TRANSMITTING INSTRUMENTS OF SERVICE, OR ANY OTHER INFORMATION, THE TRANSMITTING PARTY IS THE COPYRIGHT OWNER OF SUCH INFORMATION OR HAS PERMISSION FROM THE COPYRIGHT OWNER TO TRANSIT SUCH INFORMATION FOR ITS USE OF THE PROJECT. IF THE CLIENT AND DESIGN PROFESSIONAL INTEND TO TRANSMIT INSTRUMENTS OF SERVICE OR ANY OTHER INFORMATION OR DOCUMENTATION IN DIGITAL FORM, THEY SHALL ENDEAVOR TO ESTABLISH NECESSARY PROTOCOLS GOVERNING SUCH TRANSMISSIONS.

ISSUED FOR	DATE	ISSUED FOR	DATE	ISSUED FOR	DATE	ISSUED FOR	DATE	ISSUED FOR	DATE
SUBMITTAL	7/26/24								
PRO SUBMITTAL	7/09/25								
PRO SUBMITTAL	8/22/25								
PRO UPDATE	9/12/25								

ZEIMET WOZNIAK & ASSOCIATES
Consulting Civil Engineers
53980 GRAND RIVER AVE., SUITE 100
NEW HUDSON, MICHIGAN 48165
P: (248) 437-5099 F: (248) 437-5222 www.zeimetwozniak.com

MISS DIG 811 — THREE FULL WORKING DAYS BEFORE YOU DIG, CALL THE MISS DIG SYSTEM

PROJECT SPONSOR:
IVANHOE COMPANIES
6689 ORCHARD LAKE ROAD, SUITE 314
WEST BLOOMFIELD, MI 48322 (248) 626-6114

GRADING PLAN
THE GROVE
NOVI, MICHIGAN

DATE 7/14/24	SCALE	HOR: 1" = 60' VER: 1" = N/A	
DESIGNED BY SRB	JOB NO.	22149	
DRAWN BY DAB	SHEET	SP-4.2	

© COPYRIGHT 2024

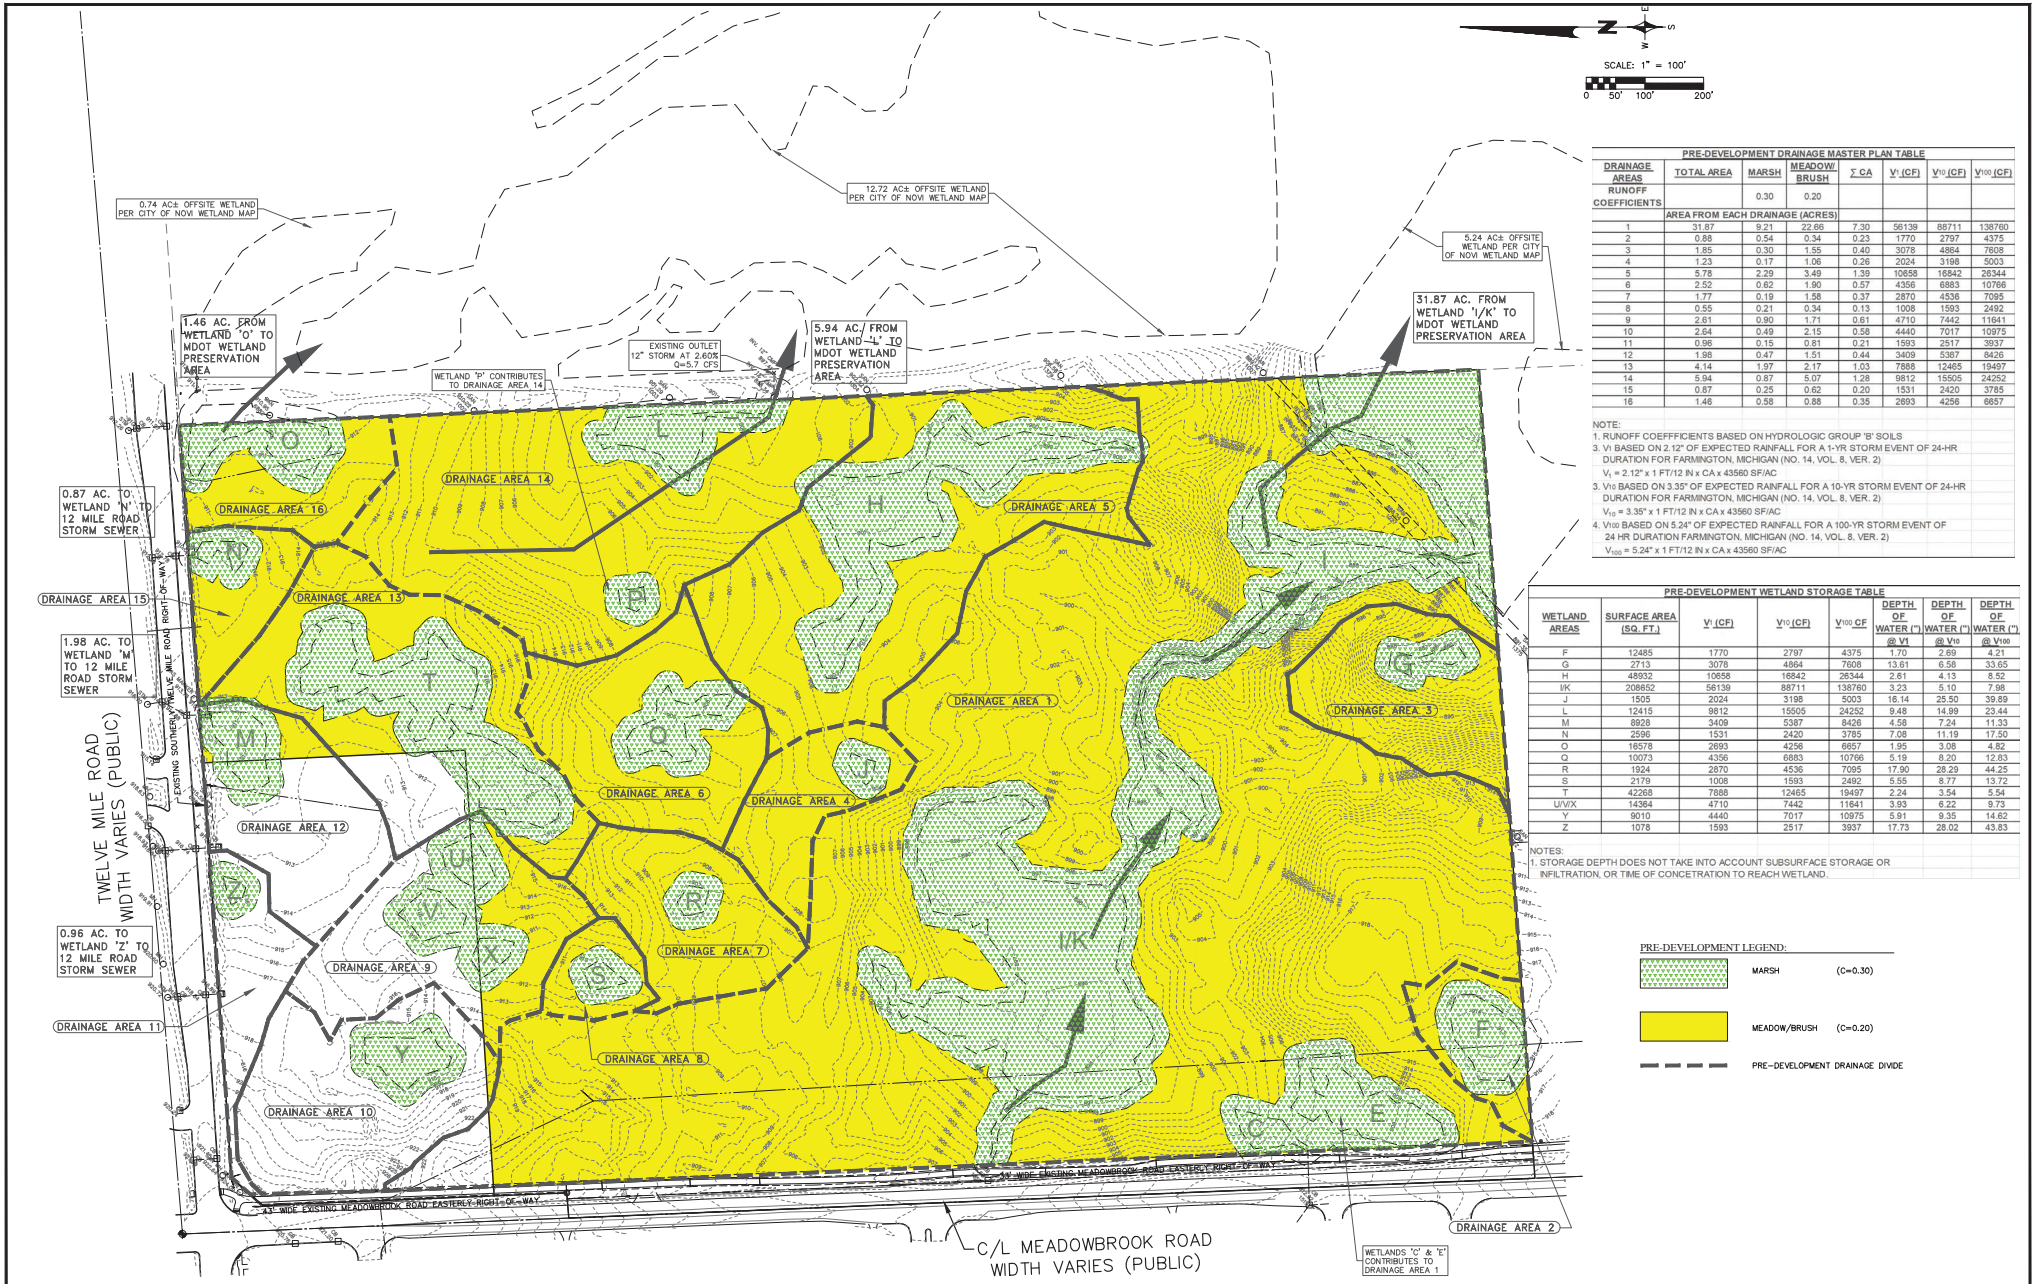

PRE-DEVELOPMENT DRAINAGE MASTER PLAN TABLE

DRAINAGE AREAS	TOTAL AREA	MARSH	MEADOW/ BRUSH	Σ CA	V_1 (CF)	V_{10} (CF)	V_{100} (CF)
RUNOFF COEFFICIENTS		0.30	0.20				
	AREA FROM EACH DRAINAGE (ACRES)						
1	31.87	9.21	22.66	7.30	56139	88711	138760
2	0.88	0.54	0.34	0.23	1770	2797	4375
3	1.85	0.30	1.55	0.40	3078	4864	7608
4	1.23	0.17	1.06	0.26	2024	3198	5003
5	5.78	2.29	3.49	1.39	10658	16842	26344
6	2.52	0.62	1.90	0.57	4356	6883	10766
7	1.77	0.19	1.58	0.37	2870	4536	7095
8	0.55	0.21	0.34	0.13	1008	1593	2492
9	2.61	0.90	1.71	0.61	4710	7442	11641
10	2.64	0.49	2.15	0.58	4440	7017	10975
11	0.96	0.15	0.81	0.21	1593	2517	3937
12	1.98	0.47	1.51	0.44	3409	5387	8426
13	4.14	1.97	2.17	1.03	7888	12465	19497
14	5.94	0.87	5.07	1.28	9812	15505	24252
15	0.87	0.25	0.62	0.20	1531	2420	3785
16	1.46	0.58	0.88	0.35	2693	4256	6657

NOTE:
1. RUNOFF COEFFFICIENTS BASED ON HYDROLOGIC GROUP 'B' SOILS
3. V_1 BASED ON 2.12" OF EXPECTED RAINFALL FOR A 1-YR STORM EVENT OF 24-HR DURATION FOR FARMINGTON, MICHIGAN (NO. 14, VOL. 8, VER. 2)
   V_1 = 2.12" x 1 FT/12 IN x CA x 43560 SF/AC
3. V_{10} BASED ON 3.35" OF EXPECTED RAINFALL FOR A 10-YR STORM EVENT OF 24-HR DURATION FOR FARMINGTON, MICHIGAN (NO. 14, VOL. 8, VER. 2)
   V_{10} = 3.35" x 1 FT/12 IN x CA x 43560 SF/AC
4. V_{100} BASED ON 5.24" OF EXPECTED RAINFALL FOR A 100-YR STORM EVENT OF 24 HR DURATION FARMINGTON, MICHIGAN (NO. 14, VOL. 8, VER. 2)
   V_{100} = 5.24" x 1 FT/12 IN x CA x 43560 SF/AC

PRE-DEVELOPMENT WETLAND STORAGE TABLE

WETLAND AREAS	SURFACE AREA (SQ. FT.)	V_1 (CF)	V_{10} (CF)	V_{100} CF	DEPTH OF WATER (") @ V_1	DEPTH OF WATER (") @ V_{10}	DEPTH OF WATER (") @ V_{100}
F	12485	1770	2797	4375	1.70	2.69	4.21
G	2713	3078	4864	7608	13.61	6.58	33.65
H	48932	10658	16842	26344	2.61	4.13	8.52
I/K	208652	56139	88711	138760	3.23	5.10	7.98
J	1505	2024	3198	5003	16.14	25.50	39.89
L	12415	9812	15505	24252	9.48	14.99	23.44
M	8928	3409	5387	8426	4.58	7.24	11.33
N	2596	1531	2420	3785	7.08	11.19	17.50
O	16578	2693	4256	6657	1.95	3.08	4.82
Q	10073	4356	6883	10766	5.19	8.20	12.83
R	1924	2870	4536	7095	17.90	28.29	44.25
S	2179	1008	1593	2492	5.55	8.77	13.72
T	42268	7888	12465	19497	2.24	3.54	5.54
U/V/X	14364	4710	7442	11641	3.93	6.22	9.73
Y	9010	4440	7017	10975	5.91	9.35	14.62
Z	1078	1593	2517	3937	17.73	28.02	43.83

NOTES:
1. STORAGE DEPTH DOES NOT TAKE INTO ACCOUNT SUBSURFACE STORAGE OR INFILTRATION, OR TIME OF CONCETRATION TO REACH WETLAND.

PRE-DEVELOPMENT LEGEND:

- MARSH (C=0.30)
- MEADOW/BRUSH (C=0.20)
- PRE-DEVELOPMENT DRAINAGE DIVIDE

ISSUED FOR	DATE	ISSUED FOR	DATE	ISSUED FOR	DATE	ISSUED FOR	DATE	ISSUED FOR	DATE
SUBMITTAL	7/26/24								
PRO SUBMITTAL	7/09/25								
PRO SUBMITTAL	8/22/25								
PRO UPDATE	9/12/25								

ZEIMET WOZNIAK & ASSOCIATES
Consulting Civil Engineers
55800 GRAND RIVER AVE., SUITE 100
NEW HUDSON, MICHIGAN 48165
P: (248) 437-5099 F: (248) 437-5222 www.zeimetwozniak.com

THREE FULL WORKING DAYS BEFORE YOU DIG, CALL THE MISS DIG SYSTEM

PROJECT SPONSOR:
IVANHOE COMPANIES
6689 ORCHARD LAKE ROAD, SUITE 314
WEST BLOOMFIELD, MI 48322 (248) 626-6114

PRE-DEVELOPMENT DRAINAGE PLAN
THE GROVE
NOVI, MICHIGAN

DATE 7/14/24 | SCALE HOR: 1" = 100' VER: 1" = N/A
DESIGNED BY SRB | JOB NO. 22149
DRAWN BY DAB | SHEET SP-5

POST-DEVELOPMENT DRAINAGE MASTER PLAN TABLE (4-28-2025)

DRAINAGE AREA	TOTAL AREA (ACRES)	DISCRIPTION	PAVEMENT (CN=98)	ROOF (CN=98)	LAWN (CN=61)	OPEN WATER (CN=98)	CA	VR100 (CF)	VA100 (CF)	NOTES	Q_o (CFS)
ORANGE	7.97	DRAINAGE AREA 'A'	2.11	2.04	3.35	0.47	5.58	105,917	82,615	STORAGE PROVIDED IN DETENTION POND 'A'	0.63
LT. BLUE	3.79	DRAINAGE AREA 'B'	1.14	1.03	1.37	0.25	2.81	53,345	37,372	STORAGE PROVIDED IN DETENTION POND 'B'	0.75
PURPLE	7.11	DRAINAGE AREA 'C'	1.26	2.03	3.37	0.45	4.76	90,439	67,829	STORAGE PROVIDED IN DETENTION POND 'C'	0.68
GOLD	3.44	DRAINAGE AREA 'D'	1.02	0.57	1.48	0.17	2.27	43,104	29,311	STORAGE PROVIDED IN DETENTION POND 'D'	0.63
PINK	2.67	DRAINAGE AREA 'E'	0.43	0.39	1.69	0.16	1.53	28,893	19,069	STORAGE PROVIDED IN DETENTION BASIN 'E'	0.26
LT. GREEN	8.35	DRAINAGE AREA 'F'	1.98	2.38	3.45	0.54	5.89	112,553	86,917	STORAGE PROVIDED IN DETENTION POND 'F'	0.66

IMPACTS TO WETLANDS 'H' AND 'I/K'

PER NOAA ATLAS FOR FARMINGTON, MICHIGAN (ATLAS 14, VOLUME 8, VERSION 2):

i_6 = 2.17"/24 HR
i_{10} = 3.35"/24 HR
i_{100} = 5.24"/24 HR

WE SHALL EXAMINE THE VOLUMES OF WATER AND THE DEPTH OF WATER FOR EACH OF THE ABOVE STORM EVENTS FOR THE PRE-DEVELOPMENT AND POST-DEVELOPMENT CONDITIONS.

PRE-DEVELOPMENT CONDITION

DRAINAGE PARAMETERS ARE THE DRAINAGE AREAS OF 1 (WETLAND 'I/K') AND 5 (WETLAND 'H') (SEE SHEET SP-5):

CA_{WH} = 1.39 AC IMP CA_{WI} = 7.30 AC IMP

DETERMINE DEPTH OF WATER OVER SURFACE OF EXISTING WETLAND:

	SURFACE AREA (SF)	V_6 (CF)	V_{10} (CF)	V_{100} (CF)	D_6 (IN.)	D_{10} (IN.)	D_{100} (IN.)
H	48,922	10558	16842	26044	2.61	4.13	6.39
I/K	208,652	36139	66711	116760	3.25	5.10	7.98

POST-DEVELOPMENT CONDITION

DRAINAGE PARAMETERS FOR WETLAND 'H' ARE THE SUM OF DRAINAGE AREAS: ORANGE.
DRAINAGE PARAMETERS FOR WETLAND 'I/K' ARE THE SUM OF DRAINAGE AREAS: LT. BLUE, GOLD, PINK, AND LT. GREEN.
(SEE SHEET SP-5.1):

CA_{WH} = 5.58 AC IMP
CA_{WI} = 2.81 + 4.76 + 2.27 + 1.64 + 5.89 = 17.37 AC IMP

DETERMINE DEPTH OF WATER OVER SURFACE OF EXISTING WETLAND AND MITIGATION AREA:

	SURFACE AREA (SF)	V_6 (CF)	V_{10} (CF)	V_{100} (CF)	D_6 (IN.)	D_{10} (IN.)	D_{100} (IN.)
H	89,877	42938	67852	106137	5.73	9.05	14.17
I/K	274,662	131662	217219	330994	5.85	9.22	14.42

CHANGES TO WETLAND FROM PRE-DEVELOPMENT CONDITION

	V_6 (CF)	V_{10} (CF)	V_{100} (CF)	D_6 (IN.)	D_{10} (IN.)	D_{100} (IN.)
H	+32280	+51010	+79793	+3.12	+4.92	+5.05
I/K	+77523	+128508	+351034	+2.60	+4.12	+6.44

NOTE: THE POST-CONDITION STORAGE VOLUMES AND DEPTHS DO NOT TAKE INTO CONSIDERATION THE PROPOSED DETENTION BASINS VOLUMES AND RELEASE TIMES INTO THE WETLANDS.

STORMWATER OFFSITE OUTLET ANALYSIS

STORMWATER FROM THE PROPOSED DEVELOPMENT SHALL OUTLET TO ONSITE WETLANDS WHICH EXTEND OFFSITE ONTO THE MDOTM-5 WETLAND CONSERVATION AREA. THE EXTENTS OF THE OFFSITE WETLANDS ARE DEPICTED ON THE PLANS PER THE CITY OF NOVI WETLANDS MAPS. THERE ARE THREE (3) DISCHARGE LOCATIONS INTO THE MDOT WETLANDS. THESE ARE INDICATED ON THE POST-DEVELOPMENT DRAINAGE PLAN AS DRAINAGE AREAS 1 (WETLAND I/K), 14 (WETLAND L), AND 16 (WETLAND O). A COMPARISON OF THE PRE- AND POST-DEVELOPMENT 100-YEAR DISCHARGES FROM THESE THREE AREAS USING THE FOLLOWING FORMULAE:

$Q_{100} = C \times i_{100} \times A$

$i_{100} = 275/(T + 25)$ WHERE T= 20 MINUTES

$i_{100} = 275/(20 + 25) = 6.11$ IN/HR

DRAINAGE AREA 1 (WETLAND I/K):

PRE-DEVELOPMENT:
CA = 7.30
$Q_{100} = 7.30 \times 6.11 = 44.60$ CFS

POST-DEVELOPMENT:
DRAINAGE AREA 1 UNDETAINED:
A = 7.61 – 3.71 = 11.32 ACRES
C = 0.23
$Q_{100UN} = 11.32 \times 0.23 \times 6.11 = 15.91$ CFS

THE FOLLOWING ARE THE RESTRICTED PROPOSED DETENTION BASIN DISCHARGES INTO WETLAND I/K:
$Q_{BASIN A} = 0.57$ CFS
$Q_{BASIN B} = 0.70$ CFS
$Q_{BASIN C} = 0.52$ CFS
$Q_{BASIN D} = 0.40$ CFS
$Q_{BASIN F} = 0.67$ CFS
2.86 CFS

$Q_{TOTAL POST} = 15.91 + 2.86 = 18.77$ CFS < Q_{PRE} (44.60 CFS)

DRAINAGE AREA 14 (WETLAND L):

PRE-DEVELOPMENT:
CA = 1.28
$Q_{100} = 1.28 \times 6.11 = 7.82$ CFS

POST-DEVELOPMENT:
DRAINAGE AREA 14 UNDETAINED:
A = 1.89 ACRES
C = 0.21
$Q_{100} = 1.89 \times 0.21 \times 6.11 = 2.42$ CFS < Q_{PRE} (7.82 CFS)

DRAINAGE AREA 16 (WETLAND O):

PRE-DEVELOPMENT:
CA = 0.35
$Q_{100} = 0.35 \times 6.11 = 2.14$ CFS

POST-DEVELOPMENT:
DRAINAGE AREA 16 UNDETAINED:
A = 1.50 ACRES
C = 0.19
$Q_{100} = 1.50 \times 0.19 \times 6.11 = 1.74$ CFS < Q_{PRE} (2.14 CFS)

ISSUED FOR	DATE	ISSUED FOR	DATE	ISSUED FOR	DATE	ISSUED FOR	DATE	ISSUED FOR	DATE
SUBMITTAL	7/26/24								
PRO SUBMITTAL	7/09/25								
PRO SUBMITTAL	8/22/25								
PRO UPDATE	9/12/25								

ZEIMET WOZNIAK & ASSOCIATES
Consulting Civil Engineers
55800 GRAND RIVER AVE., SUITE 100
NEW HUDSON, MICHIGAN 48165
P: (248) 437-5099 F: (248) 437-5222 www.zeimetwozniak.com

MISS DIG 811 — THREE FULL WORKING DAYS BEFORE YOU DIG, CALL THE MISS DIG SYSTEM

PROJECT SPONSOR:
IVANHOE COMPANIES
6689 ORCHARD LAKE ROAD, SUITE 314
WEST BLOOMFIELD, MI 48322 (248) 626-6114

POST-DEVELOPMENT DRAINAGE PLAN
THE GROVE
NOVI, MICHIGAN

DATE	7/14/24
SCALE	HOR: 1" = 100' VER: 1" = N/A
DESIGNED BY	SRS
JOB NO.	22149
DRAWN BY	DAB
SHEET	SP-5.1

© COPYRIGHT 2025

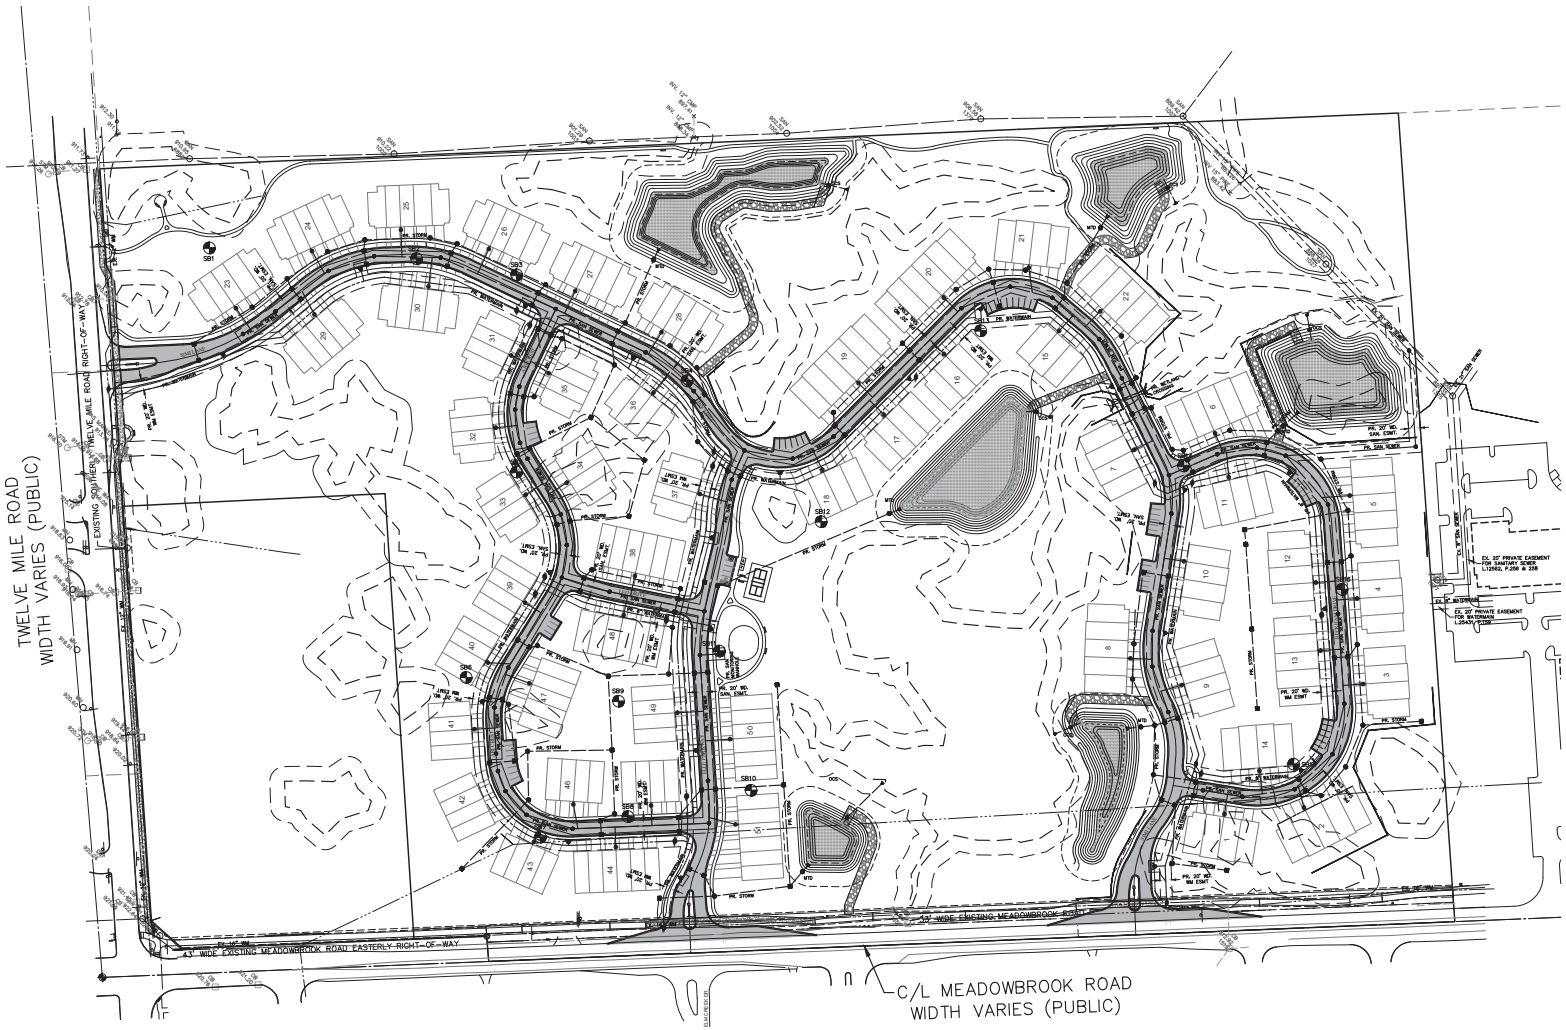

N
W E
S

SCALE: 1" = 100'

0 50' 100' 200'

UTILITY LEGEND

EXISTING	PROPOSED
MANHOLE	MANHOLE
CATCH BASIN	CATCH BASIN
INLET	INLET
CLEANOUT	CLEANOUT
END SECTION	END SECTION
ROOF DRAIN	ROOF DRAIN
GATE VALVE	GATE VALVE
HYDRANT	HYDRANT
WATER SHUT-OFF	WATER SHUT-OFF
UTILITY POLE	TREE REMOVAL
GUY ANCHOR	SANITARY SEWER
LIGHT POLE	STORM SEWER
SIGN	WATER MAIN
TREE	DITCH
TREE LINE	
SANITARY SEWER	
STORM SEWER	
WATER MAIN	
GAS MAIN	
ELECTRIC CABLE	

SANITARY SEWER NOTES:

1. PROVIDE A TESTING BULKHEAD IMMEDIATELY UPSTREAM OF THE SANITARY CONNECTION POINT. ADDITIONALLY, PROVIDE A TEMPORARY 1'-FOOT-DEEP SUMP IN THE FIRST SANITARY STRUCTURE PROPOSED UPSTREAM OF THE CONNECTION POINT, AND PROVIDE A SECONDARY WATERTIGHT BULKHEAD IN THE DOWNSTREAM SIDE OF THIS STRUCTURE.
2. TWO 6-GAUGE SOLID OR STRANDED ANNEALED OR HARD COPPER TRACER WIRES WITH GREEN 45 MIL-THICK INSULATION (HMWPE) SHALL BE ATTACHED TO THE SEWER PIPE IN ACCORDANCE WITH CURRENT WRC SPECIFICATIONS. SPLICES SHALL BE MADE IN ACCORDANCE WITH MANUFACTURER'S RECOMMENDATIONS. SPLICE SHALL THEN BE ATTACHED TO PIPE WITH TIES AND HEAT SHRINK-WRAPPED IN PLACE TO RE-ESTABLISH INSULATION ACROSS SPLICED LENGTH. ALL SPLICES SHALL REQUIRE TESTING OF THE ENTIRE LENGTH OF WIRE FOR CONTINUITY FROM STRUCTURE TO STRUCTURE. A MINIMUM LENGTH OF 6 FEET OF TRACER WIRE SHALL BE COILED AND LEFT ACCESSIBLE UNDER THE COVER OF ALL MANHOLES, SERVICE VALVE BOXES AND OTHER STRUCTURES AS DIRECTED BY THE ENGINEER. THE TRACER WIRE SHALL BE ATTACHED TO THE OUTSIDE OF THE MANHOLE DIRECTLY ABOVE THE PIPE AND SHALL ENTER THE MANHOLE BETWEEN THE MANHOLE. CONTRACTOR IS RESPONSIBLE FOR TESTING CONTINUITY OF TRACER WIRE FROM STRUCTURE TO STRUCTURE USING EQUIPMENT COMPATIBLE WITH OAKLAND COUNTY WATER RESOURCES COMMISSIONERS OFFICE OR LOCAL CITY/VILLAGE/TOWNSHIP MISS DIG LOCATING DEVICES. AT LEAST ONE OF THE TWO WIRES SHALL BE REQUIRED TO HAVE PASSED THE CONTINUITY TESTING REQUIREMENT.

SANITARY SEWER REU'S:

EXISTING ZONING: OST
BUILDING AREA= 984,600 SF ("CONCEPTUAL OST SITE PLAN")
REU = 0.40/1,000 SF (OCWRC GENERAL OFFICE)
REU = 0.40/1,000 SF x 984,600 SF = 393.84

PROPOSED ZONING: PRO (USING RM-1 ZONING)
RESIDENTIAL DWELLING UNITS: VISTAS = 68
MEADOWS = 67
WOODS = 36
POINTE = 61
232 UNITS

REU = 2 BED = 0.75/UNIT, 3 BED = 1.00/UNIT (CITY OF NOVI)

THE UNITS WILL EITHER BE 2 OR 3 BEDROOMS. SINCE THE ACTUAL UNITS HAVE NOT YET BE DESIGNATED FOR THE NUMBER OF BEDROOMS, WE WILL ASSUME THAT THEY ARE ALL 3 BEDROOM FOR DESIGN PURPOSES.

REU =1.00/UNIT x 232 UNITS = 232.0 REU'S

OPTIONAL CLUBHOUSE:
BLDG. AREA = 3,582 SF
REU = 0.40/1,000 SF (OCWRC GENERAL OFFICE)
REU = 0.40/1,000 SF x 3,582 SF = 1.43 REU

OPTIONAL POOL:
AREA = 1,957 SF
REU = 3.0/1,000 SF
REU = 3.0/1,000 SF x 1,957 SF = 5.87 REU

TOTAL REU WITHOUT OPTIONAL CLUBHOUSE/POOL = 232.0 REU'S
TOTAL REU WITH OPTIONAL CLUBHOUSE/POOL = 232.0+1.43+5.87 = 239.3 REU

THE PROPOSED REU IS LESS THAN THE POSSIBLE EXISTING ZONING REU IN EITHER CASE.

WATERMAIN NOTES:

1. BACTERIOLOGICAL SAMPLING SHALL BE IN ACCORDANCE WITH R325.11110 OF THE ADMINISTRATIVE RULES PROMULGATED UNDER MICHIGAN SAFE DRINKING WATER ACT, 1976 PA 399, AS AMENDED. TWO CONSECUTIVE BACTERIOLOGICAL SAMPLES SHALL BE COLLECTED 24 HOURS APART AT EACH SAMPLING SITE. SAMPLING SITE SHALL BE IN ACCORDANCE WITH THE LATEST VERSION OF AWWA STANDARD C651.
2. FOR THE PROPOSED DUCTILE IRON WATER MAINS, EACH PIPE, HYDRANT, VALVE, AND OTHER APPURTENANCE MATERIAL THAT COMES IN CONTACT WITH POTABLE WATER MUST BE CERTIFIED TO MEET THE ANSI/NSF STANDARD 61 AND THE CERTIFICATION SHOULD BE STAMPED ON THE EXTERIOR WALL OF THE PIPE OR APPURTENANCE.

WATERMAIN CROSSING NOTE:

PER THE TEN STATES STANDARDS ARTICLE 8.8.3, ONE FULL 20-FOOT PIPE LENGTH OF WATER MAIN SHALL BE USED WHENEVER STORM SEWER OR SANITARY SEWER IS CROSSED, AND THE PIPE SHALL BE CENTERED ON THE CROSSING, IN ORDER TO ENSURE 10-FOOT SEPARATION BETWEEN WATER MAIN AND SEWERS.

NOTES:

1. THE LOCATIONS OF EXISTING UNDERGROUND UTILITIES ARE SHOWN IN AN APPROXIMATE WAY ONLY AS DISCLOSED BY AVAILABLE UTILITY COMPANY RECORDS AND HAVE NOT BEEN INDEPENDENTLY VERIFIED BY THE COMPANY. NO GUARANTEE IS EITHER EXPRESSED OR IMPLIED AS TO THE COMPLETENESS OR ACCURACY THEREOF. THE CONTRACTOR SHALL DETERMINE THE EXACT LOCATION OF ALL EXISTING UTILITIES BEFORE COMMENCING WORK, AND AGREES TO BE FULLY RESPONSIBLE FOR ANY AND ALL DAMAGES WHICH MIGHT BE OCCASIONED BY THE CONTRACTOR'S FAILURE TO EXACTLY LOCATE AND PRESERVE ANY AND ALL UNDERGROUND UTILITIES. THE CONTRACTOR SHALL NOTIFY THE DESIGN ENGINEER IMMEDIATELY IF A CONFLICT IS APPARENT.
2. THE CONTRACTOR SHALL BE RESPONSIBLE FOR ADJUSTMENT OF ALL STRUCTURES, KNOWN OR UNKNOWN, SHOWN OR UNSHOWN, LOCATED WITHIN THE LIMITS OF CONSTRUCTION. THE CONTRACTOR SHALL NOTIFY THE OWNER OR OWNER'S REPRESENTATIVE IF ANY SUCH STRUCTURES ARE IDENTIFIED. ALL COSTS ASSOCIATED WITH LOCATING AND ADJUSTING THESE STRUCTURES SHALL BE THE RESPONSIBILITY OF THE CONTRACTOR.
3. DESIGN PROFESSIONAL AND CLIENT WARRANT THAT IN TRANSMITTING INSTRUMENTS OF SERVICE, OR ANY OTHER INFORMATION, THE TRANSMITTING PARTY IS THE COPYRIGHT OWNER OF SUCH INFORMATION OR HAS PERMISSION FROM THE COPYRIGHT OWNER TO TRANSIT SUCH INFORMATION FOR ITS USE OF THE PROJECT. IF THE CLIENT AND DESIGN PROFESSIONAL INTEND TO TRANSMIT INSTRUMENTS OF SERVICE OR ANY OTHER INFORMATION OR DOCUMENTATION IN DIGITAL FORM, THEY SHALL ENDEAVOR TO ESTABLISH NECESSARY PROTOCOLS GOVERNING SUCH TRANSMISSIONS.

ISSUED FOR	DATE	ISSUED FOR	DATE	ISSUED FOR	DATE	ISSUED FOR	DATE	ISSUED FOR	DATE
SUBMITTAL	7/26/24								
PRO SUBMITTAL	7/09/25								
PRO SUBMITTAL	8/22/25								
PRO UPDATE	9/12/25								

ZEIMET WOZNIAK & ASSOCIATES
Consulting Civil Engineers
55800 GRAND RIVER AVE., SUITE 100
NEW HUDSON, MICHIGAN 48165
P: (248) 437-5099 F: (248) 437-5222 www.zeimetwozniak.com

MISS DIG 811 — THREE FULL WORKING DAYS BEFORE YOU DIG, CALL THE MISS DIG SYSTEM

PROJECT SPONSOR:
IVANHOE COMPANIES
6689 ORCHARD LAKE ROAD, SUITE 314
WEST BLOOMFIELD, MI 48322 (248) 626-6114

OVERALL UTILITY PLAN
THE GROVE
NOVI, MICHIGAN

DATE 7/14/24	SCALE HOR: 1" = 100' VER: 1" = N/A
DESIGNED BY SRB	JOB NO. 22149
DRAWN BY DAB	SHEET SP-6

© COPYRIGHT 2024

N
W E
S

SCALE: 1" = 60'

0 30' 60' 120'

UTILITY LEGEND

EXISTING

- MANHOLE
- CATCH BASIN
- INLET
- CLEANOUT
- END SECTION
- ROOF DRAIN
- GATE VALVE
- HYDRANT
- WATER SHUT-OFF
- UTILITY POLE
- GUY ANCHOR
- LIGHT POLE
- SIGN
- TREE
- TREE LINE
- SANITARY SEWER
- STORM SEWER
- WATER MAIN
- GAS MAIN
- ELECTRIC CABLE

PROPOSED

- MANHOLE
- CATCH BASIN
- INLET
- CLEANOUT
- END SECTION
- ROOF DRAIN
- GATE VALVE
- HYDRANT
- WATER SHUT-OFF
- TREE REMOVAL
- SANITARY SEWER
- STORM SEWER
- WATER MAIN
- ℄ DITCH

NOTES:

1. THE LOCATIONS OF EXISTING UNDERGROUND UTILITIES ARE SHOWN IN AN APPROXIMATE WAY ONLY AS DISCLOSED BY AVAILABLE UTILITY COMPANY RECORDS AND HAVE NOT BEEN INDEPENDENTLY VERIFIED BY THE COMPANY. NO GUARANTEE IS EITHER EXPRESSED OR IMPLIED AS TO THE COMPLETENESS OR ACCURACY THEREOF. THE CONTRACTOR SHALL DETERMINE THE EXACT LOCATION OF ALL EXISTING UTILITIES BEFORE COMMENCING WORK, AND AGREES TO BE FULLY RESPONSIBLE FOR ANY AND ALL DAMAGES WHICH MIGHT BE OCCASIONED BY THE CONTRACTOR'S FAILURE TO EXACTLY LOCATE AND PRESERVE ANY AND ALL UNDERGROUND UTILITIES. THE CONTRACTOR SHALL NOTIFY THE DESIGN ENGINEER IMMEDIATELY IF A CONFLICT IS APPARENT.
2. THE CONTRACTOR SHALL BE RESPONSIBLE FOR ADJUSTMENT OF ALL STRUCTURES, KNOWN OR UNKNOWN, SHOWN OR UNSHOWN, LOCATED WITHIN THE LIMITS OF CONSTRUCTION. THE CONTRACTOR SHALL NOTIFY THE OWNER OR OWNER'S REPRESENTATIVE IF ANY SUCH STRUCTURES ARE IDENTIFIED. ALL COSTS ASSOCIATED WITH LOCATING AND ADJUSTING THESE STRUCTURES SHALL BE THE RESPONSIBILITY OF THE CONTRACTOR.
3. DESIGN PROFESSIONAL AND CLIENT WARRANT THAT IN TRANSMITTING INSTRUMENTS OF SERVICE, OR ANY OTHER INFORMATION, THE TRANSMITTING PARTY IS THE COPYRIGHT OWNER OF SUCH INFORMATION OR HAS PERMISSION FROM THE COPYRIGHT OWNER TO TRANSIT SUCH INFORMATION FOR ITS USE ON THE PROJECT. IF THE CLIENT AND DESIGN PROFESSIONAL INTEND TO TRANSMIT INSTRUMENTS OF SERVICE OR ANY OTHER INFORMATION OR DOCUMENTATION IN DIGITAL FORM, THEY SHALL ENDEAVOR TO ESTABLISH NECESSARY PROTOCOLS GOVERNING SUCH TRANSMISSIONS.

ISSUED FOR	DATE	ISSUED FOR	DATE	ISSUED FOR	DATE	ISSUED FOR	DATE	ISSUED FOR	DATE
SUBMITTAL	7/26/24								
PRO SUBMITTAL	7/09/25								
PRO SUBMITTAL	8/22/25								
PRO UPDATE	9/12/25								

ZEIMET WOZNIAK & ASSOCIATES
Consulting Civil Engineers
55800 GRAND RIVER AVE., SUITE 100
NEW HUDSON, MICHIGAN 48165
P: (248) 437-5099 F: (248) 437-5222 www.zeimetwozniak.com

MISS DIG 811 — THREE FULL WORKING DAYS BEFORE YOU DIG, CALL THE MISS DIG SYSTEM

PROJECT SPONSOR:
IVANHOE COMPANIES
6689 ORCHARD LAKE ROAD, SUITE 314
WEST BLOOMFIELD, MI 48322 (248) 626-6114

UTILITY PLAN
THE GROVE
NOVI, MICHIGAN

DATE 7/14/24	SCALE	HOR: 1" = 60' VER: 1" = N/A	
DESIGNED BY SRB	JOB NO.	22149	
DRAWN BY DAB	SHEET	SP-6.1	

© COPYRIGHT 2024

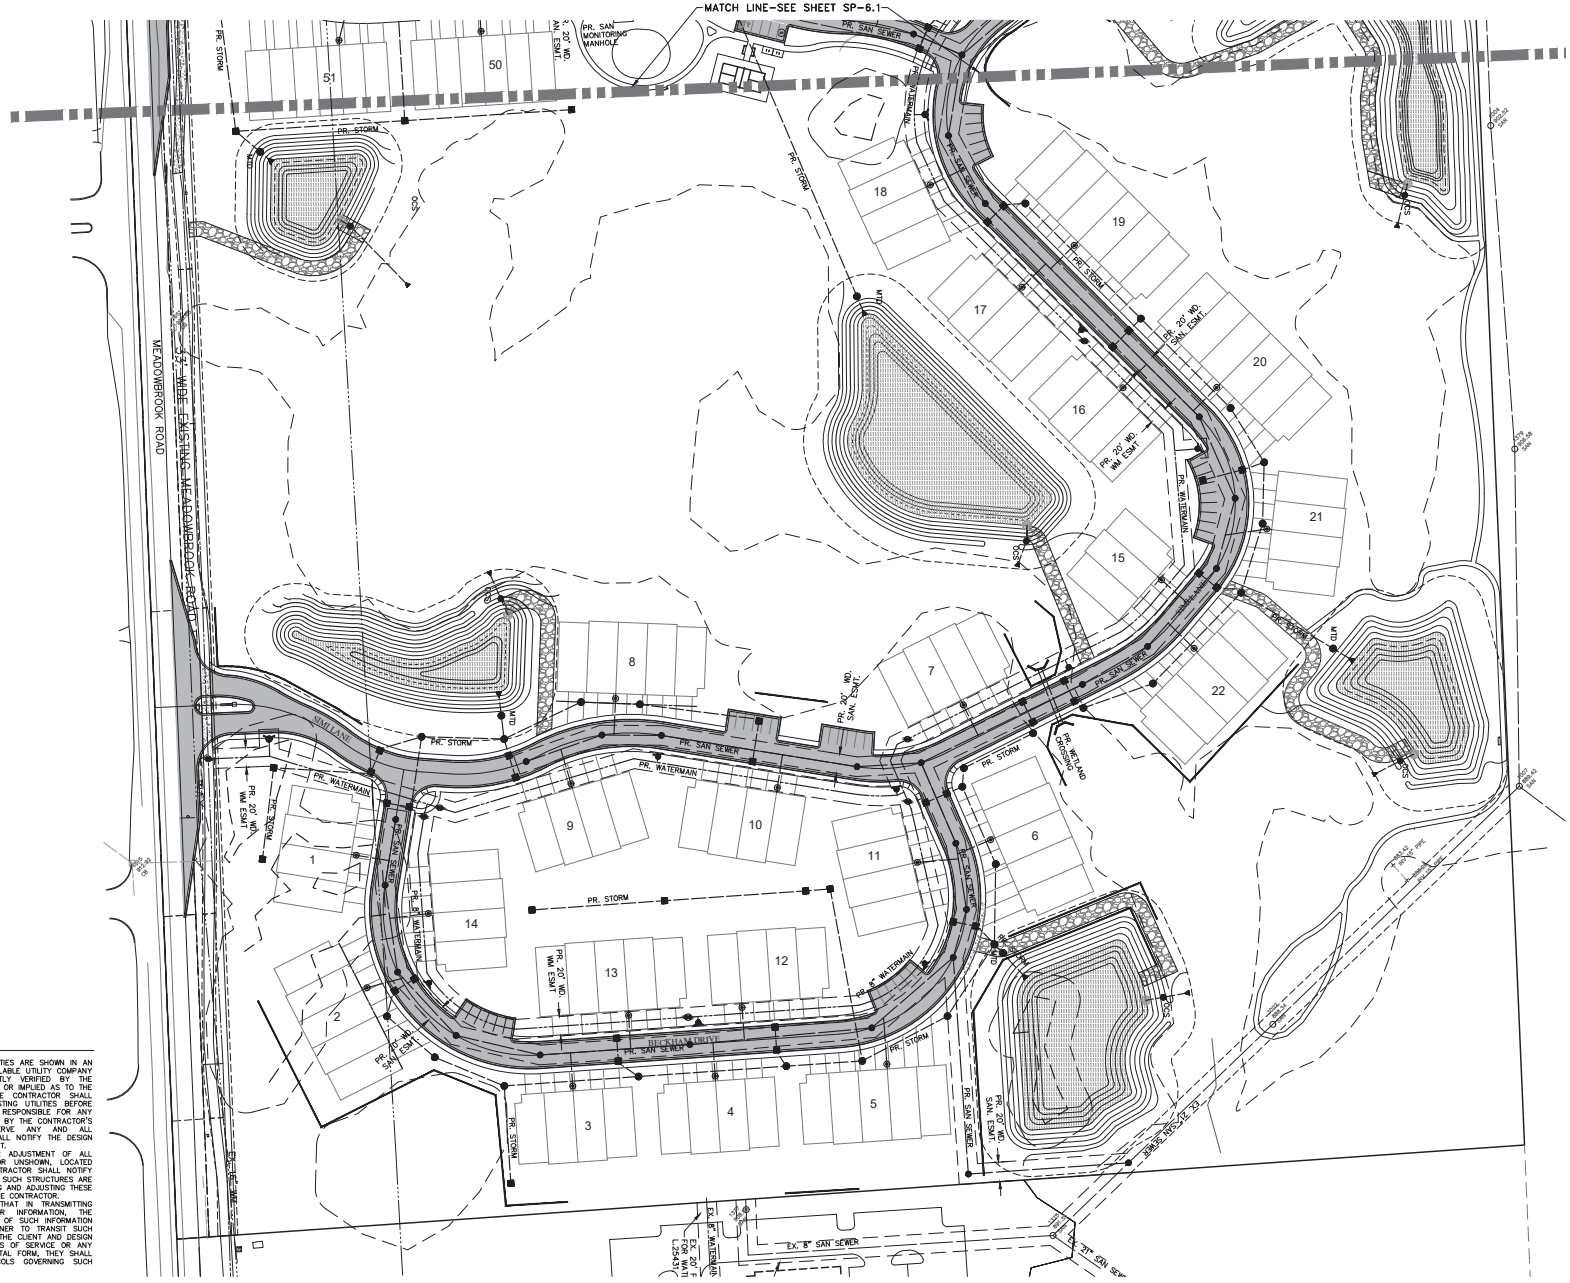

NOTES:

1. THE LOCATIONS OF EXISTING UNDERGROUND UTILITIES ARE SHOWN IN AN APPROXIMATE WAY ONLY AS DISCLOSED BY AVAILABLE UTILITY COMPANY RECORDS AND HAVE NOT BEEN INDEPENDENTLY VERIFIED BY THE COMPANY. NO GUARANTEE IS EITHER EXPRESSED OR IMPLIED AS TO THE COMPLETENESS OR ACCURACY THEREOF. THE CONTRACTOR SHALL DETERMINE THE EXACT LOCATION OF ALL EXISTING UTILITIES BEFORE COMMENCING WORK, AND AGREES TO BE FULLY RESPONSIBLE FOR ANY AND ALL DAMAGES WHICH MIGHT BE OCCASIONED BY THE CONTRACTOR'S FAILURE TO EXACTLY LOCATE AND PRESERVE ANY AND ALL UNDERGROUND UTILITIES. THE CONTRACTOR SHALL NOTIFY THE DESIGN ENGINEER IMMEDIATELY IF A CONFLICT IS APPARENT.
2. THE CONTRACTOR SHALL BE RESPONSIBLE FOR ADJUSTMENT OF ALL STRUCTURES, KNOWN OR UNKNOWN, SHOWN OR UNSHOWN, LOCATED WITHIN THE LIMITS OF CONSTRUCTION. THE CONTRACTOR SHALL NOTIFY THE OWNER OR OWNER'S REPRESENTATIVE IF ANY SUCH STRUCTURES ARE IDENTIFIED. ALL COSTS ASSOCIATED WITH LOCATING AND ADJUSTING THESE STRUCTURES SHALL BE THE RESPONSIBILITY OF THE CONTRACTOR.
3. DESIGN PROFESSIONAL AND CLIENT WARRANT THAT IN TRANSMITTING INSTRUMENTS OF SERVICE, OR ANY OTHER INFORMATION, THE TRANSMITTING PARTY IS THE COPYRIGHT OWNER OF SUCH INFORMATION OR HAS PERMISSION FROM THE COPYRIGHT OWNER TO TRANSIT SUCH INFORMATION FOR ITS USE OF THE PROJECT. IF THE CLIENT AND DESIGN PROFESSIONAL INTEND TO TRANSMIT INSTRUMENTS OF SERVICE OR ANY OTHER INFORMATION OR DOCUMENTATION IN DIGITAL FORM, THEY SHALL ENDEAVOR TO ESTABLISH NECESSARY PROTOCOLS GOVERNING SUCH TRANSMISSIONS.

UTILITY LEGEND

EXISTING

- MANHOLE
- CATCH BASIN
- INLET
- CLEANOUT
- END SECTION
- ROOF DRAIN
- GATE VALVE
- HYDRANT
- WATER SHUT-OFF
- UTILITY POLE
- GUY ANCHOR
- LIGHT POLE
- SIGN
- TREE
- TREE LINE
- SANITARY SEWER
- STORM SEWER
- WATER MAIN
- GAS MAIN
- ELECTRIC CABLE

PROPOSED

- MANHOLE
- CATCH BASIN
- INLET
- CLEANOUT
- END SECTION
- ROOF DRAIN
- GATE VALVE
- HYDRANT
- WATER SHUT-OFF
- TREE REMOVAL
- SANITARY SEWER
- STORM SEWER
- WATER MAIN
- ℄ DITCH

ISSUED FOR	DATE	ISSUED FOR	DATE	ISSUED FOR	DATE	ISSUED FOR	DATE	ISSUED FOR	DATE
SUBMITTAL	7/26/24								
PRO SUBMITTAL	7/09/25								
PRO SUBMITTAL	8/22/25								
PRO UPDATE	9/12/25								

ZEIMET WOZNIAK & ASSOCIATES
Consulting Civil Engineers
55800 GRAND RIVER AVE., SUITE 100
NEW HUDSON, MICHIGAN 48165
P: (248) 437-5099 F: (248) 437-5222 www.zeimetwozniak.com

MISS DIG 811 — THREE FULL WORKING DAYS BEFORE YOU DIG, CALL THE MISS DIG SYSTEM

PROJECT SPONSOR:
IVANHOE COMPANIES
6689 ORCHARD LAKE ROAD, SUITE 314
WEST BLOOMFIELD, MI 48322 (248) 626-6114

UTILITY PLAN
THE GROVE
NOVI, MICHIGAN

DATE 7/14/24	SCALE	HOR: 1" = 60' VER: 1" = N/A	
DESIGNED BY SRB	JOB NO.	22149	
DRAWN BY DAB	SHEET	SP-6.2	

© COPYRIGHT 2024

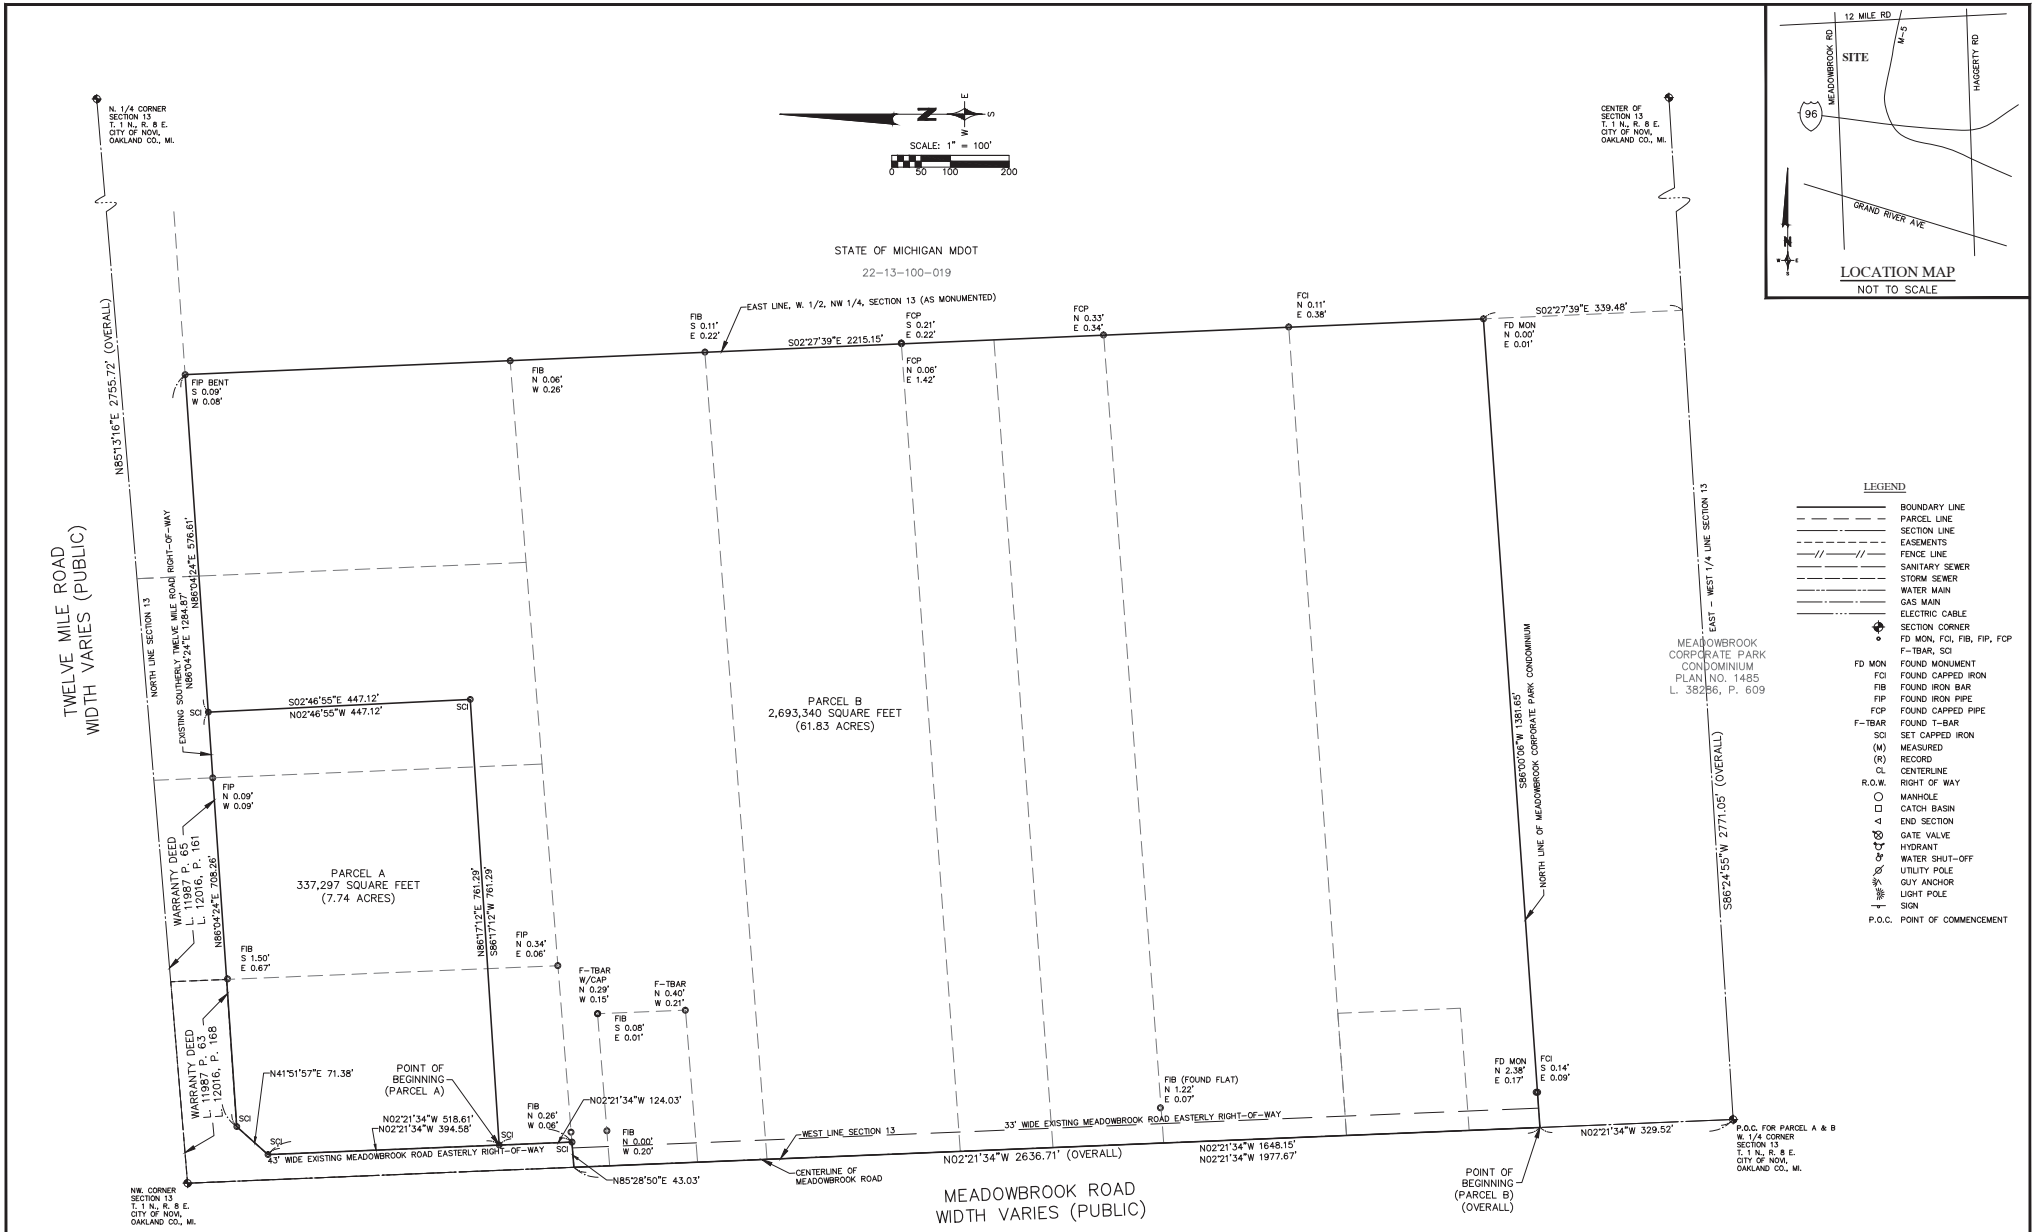

NOTES:
SEE SHEET SP-7.1 FOR BOUNDARY SURVEY PER TITLE WORK.
SEE SHEET SP-7.2 FOR EXISTING EASEMENTS.
SEE SHEET SP-7.3 FOR LEGAL DESCRIPTIONS.

OVERALL BOUNDARY ONLY

ISSUED FOR	DATE	ISSUED FOR	DATE	ISSUED FOR	DATE	ISSUED FOR	DATE	ISSUED FOR	DATE
SUBMITTAL	7/26/24								
PRO SUBMITTAL	7/09/25								
PRO SUBMITTAL	8/22/25								
PRO UPDATE	9/12/25								

ZEIMET WOZNIAK & ASSOCIATES
Consulting Civil Engineers
53980 GRAND RIVER AVE., SUITE 100
NEW HUDSON, MICHIGAN 48165
P: (248) 437-5099 F: (248) 437-5222 www.zeimetwozniak.com

MISS DIG 811 THREE FULL WORKING DAYS BEFORE YOU DIG, CALL THE MISS DIG SYSTEM

PROJECT SPONSOR:
IVANHOE COMPANIES
6689 ORCHARD LAKE ROAD, SUITE 314
WEST BLOOMFIELD, MI 48322 (248) 626-6114

BOUNDARY SURVEY
THE GROVE
NOVI, MICHIGAN

DATE 7/14/24	SCALE HOR: 1" = 100' VER: 1" = N/A
DESIGNED BY SRB	JOB NO. 22149
DRAWN BY DAB	SHEET SP-7

© COPYRIGHT 2024

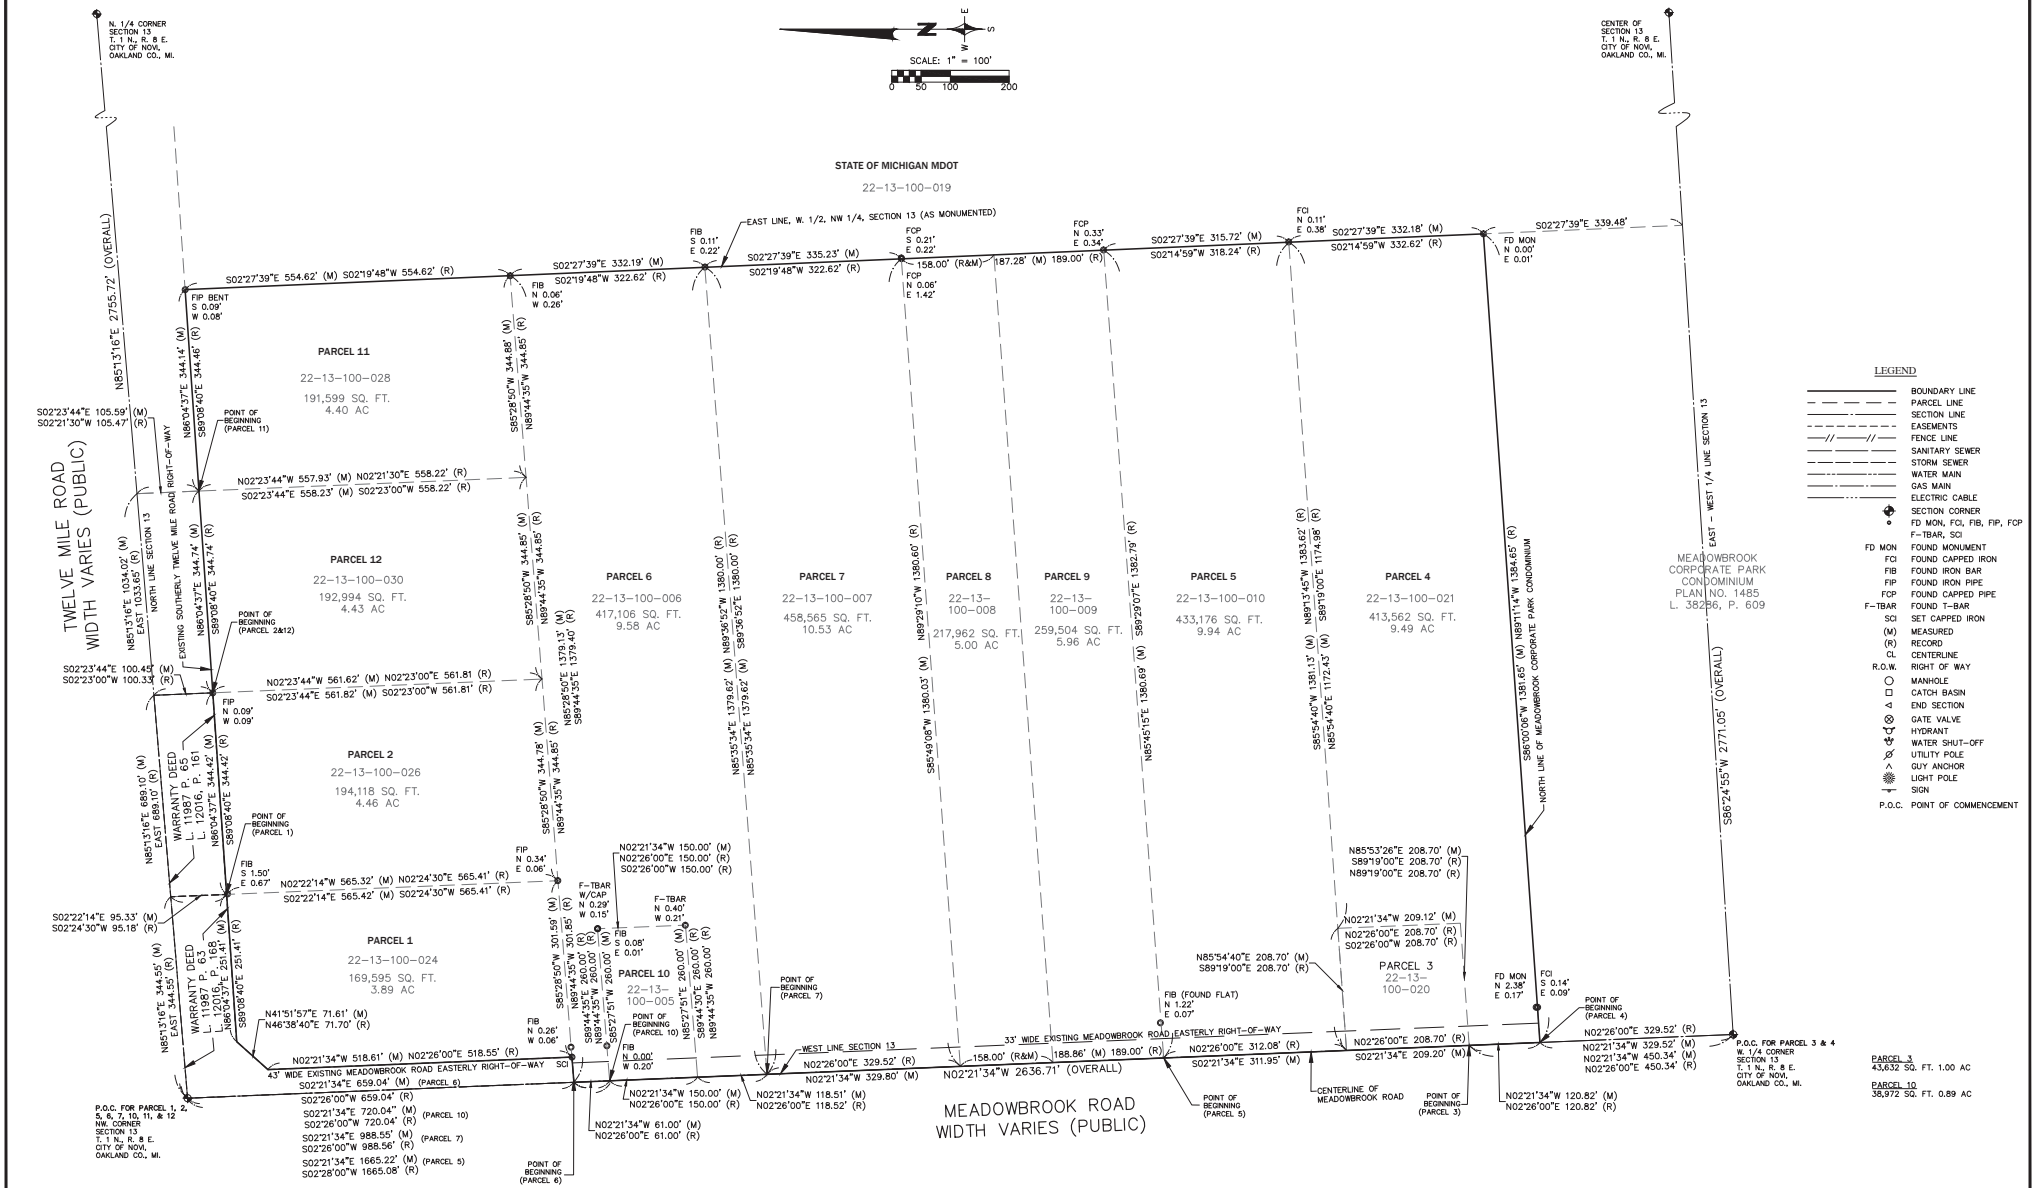

PARCEL BOUNDARY (PER TITLE COMMITMENT) ONLY

ISSUED FOR	DATE	ISSUED FOR	DATE	ISSUED FOR	DATE	ISSUED FOR	DATE	ISSUED FOR	DATE
SUBMITTAL	7/26/24								
PRO SUBMITTAL	7/09/25								
PRO SUBMITTAL	8/22/25								
PRO UPDATE	9/12/25								

ZEIMET WOZNIAK & ASSOCIATES
Consulting Civil Engineers
53980 GRAND RIVER AVE., SUITE 100
NEW HUDSON, MICHIGAN 48165
P: (248) 437-5099 F: (248) 437-5222 www.zeimetwozniak.com

MISS DIG 811 — THREE FULL WORKING DAYS BEFORE YOU DIG, CALL THE MISS DIG SYSTEM

PROJECT SPONSOR:
IVANHOE COMPANIES
6689 ORCHARD LAKE ROAD, SUITE 314
WEST BLOOMFIELD, MI 48322 (248) 626-6114

BOUNDARY SURVEY
THE GROVE
NOVI, MICHIGAN

DATE 7/14/24 | SCALE HOR: 1" = 100' VER: 1" = N/A
DESIGNED BY SRB | JOB NO. 22149
DRAWN BY DAB | SHEET SP-7.1

© COPYRIGHT 2024

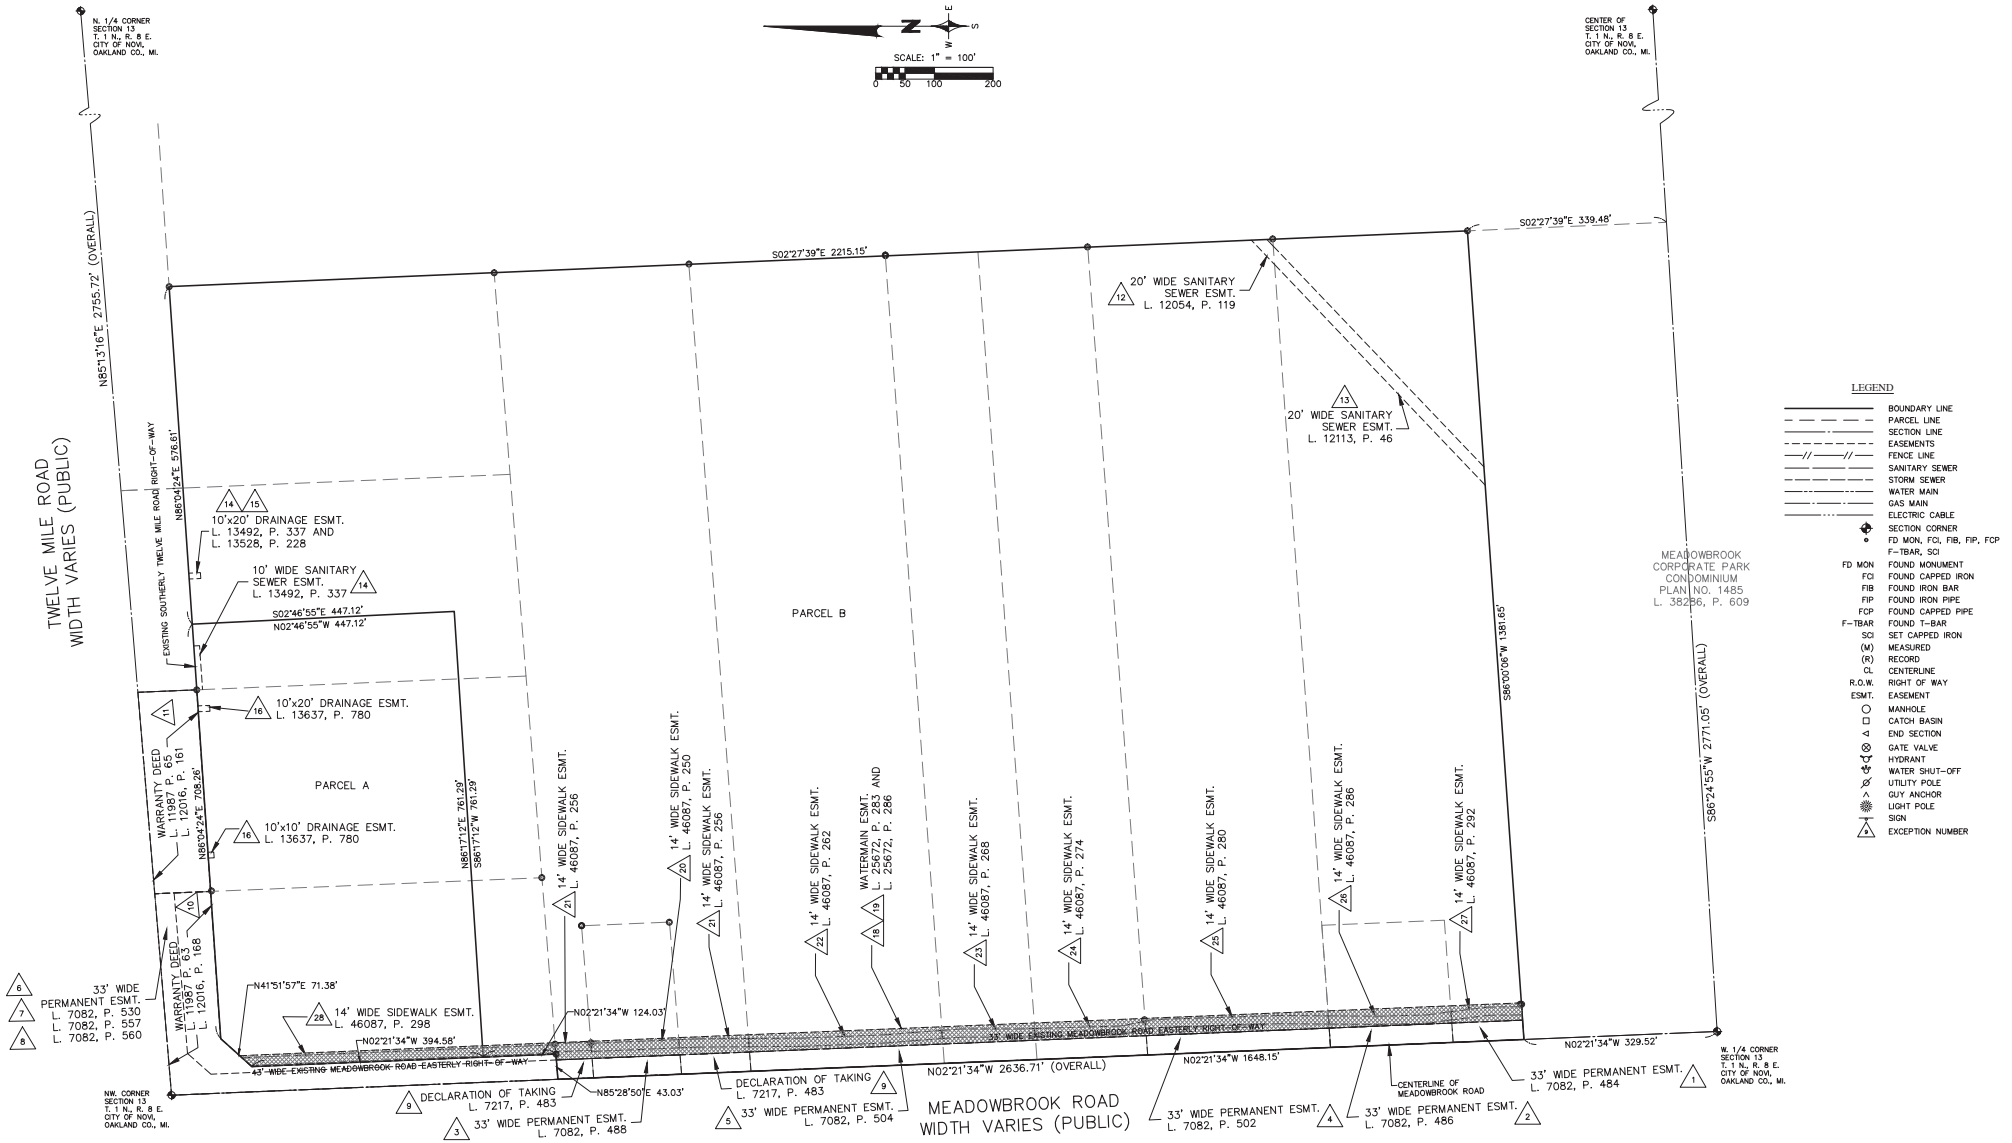

EASEMENTS ONLY

ISSUED FOR	DATE	ISSUED FOR	DATE	ISSUED FOR	DATE	ISSUED FOR	DATE	ISSUED FOR	DATE
SUBMITTAL	7/26/24								
PRO SUBMITTAL	7/09/25								
PRO SUBMITTAL	8/22/25								
PRO UPDATE	9/12/25								

ZEIMET WOZNIAK & ASSOCIATES
Consulting Civil Engineers
53980 GRAND RIVER AVE., SUITE 100
NEW HUDSON, MICHIGAN 48165
P: (248) 437-5099 F: (248) 437-5222 www.zeimetwozniak.com

MISS DIG 811 THREE FULL WORKING DAYS BEFORE YOU DIG, CALL THE MISS DIG SYSTEM

PROJECT SPONSOR:
IVANHOE COMPANIES
6689 ORCHARD LAKE ROAD, SUITE 314
WEST BLOOMFIELD, MI 48322 (248) 626-6114

BOUNDARY SURVEY
THE GROVE
NOVI, MICHIGAN

DATE 1/14/24	SCALE HOR: 1" = 100' VER: 1" = N/A
DESIGNED BY SRB	JOB NO. 22149
DRAWN BY DAB	SHEET SP-7.2

© COPYRIGHT 2024

LEGAL DESCRIPTIONS PER TITLE COMMITMENT:

EXHIBIT "A"

THE LAND REFERRED TO IN THIS SEARCH IS DESCRIBED AS FOLLOWS: CITY OF NOVI, COUNTY OF OAKLAND, STATE OF MICHIGAN

PARCEL 1

PART OF THE NORTHWEST 1/4 OF SECTION 13, TOWN 1 NORTH, RANGE 8 EAST, DESCRIBED AS: BEGINNING AT A POINT DISTANT EAST 344.55 FEET AND SOUTH 02 DEGREES 24 MINUTES 30 SECONDS WEST 95.18 FEET FROM THE NORTHWEST SECTION CORNER; THENCE SOUTH 02 DEGREES 24 MINUTES 30 SECONDS WEST 565.41 FEET; THENCE NORTH 89 DEGREES 44 MINUTES 35 SECONDS WEST 901.85 FEET; THENCE NORTH 02 DEGREES 26 MINUTES 00 SECONDS EAST 518.55 FEET; THENCE NORTH 46 DEGREES 38 MINUTES 40 SECONDS EAST 71.70 FEET; THENCE SOUTH 89 DEGREES 08 MINUTES 40 SECONDS EAST 251.41 FEET TO THE POINT OF BEGINNING.

PARCEL 2

PART OF THE NORTHWEST 1/4 OF SECTION 13, TOWN 1 NORTH, RANGE 8 EAST, DESCRIBED AS: BEGINNING AT A POINT DISTANT EAST 689.10 FEET AND SOUTH 02 DEGREES 23 MINUTES 00 SECONDS WEST 100.33 FEET FROM THE NORTHWEST SECTION CORNER; THENCE SOUTH 02 DEGREES 23 MINUTES 00 SECONDS WEST 561.81 FEET; THENCE NORTH 89 DEGREES 44 MINUTES 35 SECONDS WEST 344.85 FEET; THENCE NORTH 02 DEGREES 24 MINUTES 30 SECONDS EAST 565.41 FEET; THENCE SOUTH 89 DEGREES 08 MINUTES 40 SECONDS EAST 344.42 FEET TO THE POINT OF BEGINNING.

PARCEL 3

PART OF THE NORTHWEST 1/4 OF SECTION 13, TOWN 1 NORTH, RANGE 8 EAST, DESCRIBED AS: COMMENCING AT THE WEST 1/4 CORNER OF SAID SECTION 13; THENCE NORTH 02 DEGREES 26 MINUTES 00 SECONDS EAST 450.34 FEET ALONG THE WEST LINE OF SAID SECTION 13 AND THE CENTERLINE OF MEADOWBROOK ROAD TO THE POINT OF BEGINNING; THENCE NORTH 02 DEGREES 26 MINUTES 00 SECONDS EAST 208.70 FEET ALONG THE WEST LINE OF SAID SECTION 13 AND THE CENTERLINE OF MEADOWBROOK ROAD; THENCE SOUTH 89 DEGREES 19 MINUTES 00 SECONDS EAST 208.70 FEET; THENCE SOUTH 02 DEGREES 26 MINUTES 00 SECONDS WEST 208.70 FEET (RECORDED AS SOUTH 01 DEGREE 59 MINUTES 34 SECONDS WEST 208.70 FEET); THENCE NORTH 89 DEGREES 19 MINUTES 00 SECONDS WEST 208.70 FEET (RECORDED AS NORTH 89 DEGREES 11 MINUTES 40 SECONDS WEST 208.70 FEET) TO THE POINT OF BEGINNING.

PARCEL 4

PART OF THE WEST 1/2 OF THE NORTHWEST 1/4 OF SECTION 13, TOWN 1 NORTH, RANGE 8 EAST, DESCRIBED AS: COMMENCING AT THE WEST 1/4 CORNER OF SAID SECTION 13; THENCE NORTH 02 DEGREES 26 MINUTES 00 SECONDS WEST 329.52 FEET ALONG THE WEST LINE OF SAID SECTION 13 AND THE CENTERLINE OF MEADOWBROOK ROAD TO THE POINT OF BEGINNING; THENCE NORTH 02 DEGREES 26 MINUTES 00 SECONDS EAST 120.82 FEET ALONG THE WEST LINE OF SAID SECTION 13 AND THE CENTERLINE OF MEADOWBROOK ROAD; THENCE SOUTH 89 DEGREES 19 MINUTES 00 SECONDS EAST 208.70 FEET (RECORDED AS SOUTH 89 DEGREES 11 MINUTES 40 SECONDS EAST 208.70 FEET); THENCE NORTH 02 DEGREES 26 MINUTES 00 SECONDS EAST 208.70 FEET (RECORDED AS NORTH 01 DEGREES 59 MINUTES 34 SECONDS EAST 208.71 FEET); THENCE SOUTH 89 DEGREES 19 MINUTES 00 SECONDS EAST 1174.98 FEET (RECORDED AS SOUTH 89 DEGREES 19 MINUTES 00 SECONDS EAST 1173.10 FEET); THENCE SOUTH 02 DEGREES 14 MINUTES 59 SECONDS WEST 332.62 FEET ALONG THE EAST LINE OF THE WEST 1/2 OF THE NORTHWEST 1/4 OF SAID SECTION 13 (RECORDED AS SOUTH 02 DEGREES 19 MINUTES 48 SECONDS WEST 332.62 FEET); THENCE NORTH 89 DEGREES 11 MINUTES 14 SECONDS WEST 1384.65 FEET (RECORDED AS NORTH 89 DEGREES 06 MINUTES 02 SECONDS WEST 1382.40 FEET) TO THE POINT OF BEGINNING.

PARCEL 5

PART OF THE NORTHWEST 1/4 OF SECTION 13, TOWN 1 NORTH, RANGE 8 EAST, DESCRIBED AS: COMMENCING AT THE NORTHWEST CORNER OF SAID SECTION 13; THENCE SOUTH 02 DEGREES 28 MINUTES 00 SECONDS WEST 1665.08 FEET ALONG THE WEST LINE OF SAID SECTION 13 AND THE CENTERLINE OF MEADOWBROOK ROAD TO THE POINT OF BEGINNING; THENCE SOUTH 89 DEGREES 29 MINUTES 07 SECONDS EAST 1382.79 FEET; THENCE SOUTH 02 DEGREES 14 MINUTES 59 SECONDS WEST 318.24 FEET (RECORDED AS SOUTH 02 DEGREES 19 MINUTES 48 SECONDS WEST) ALONG THE EAST LINE OF THE WEST 1/2 OF THE NORTHWEST 1/4 OF SAID SECTION 13; THENCE NORTH 89 DEGREES 13 MINUTES 45 SECONDS WEST 1383.62 FEET (RECORDED AS 1381.80 FEET); THENCE NORTH 02 DEGREES 26 MINUTES 00 SECONDS EAST 312.08 FEET ALONG THE WEST LINE OF SAID SECTION 13 AND THE CENTERLINE OF MEADOWBROOK ROAD TO THE POINT OF BEGINNING.

PARCEL 6

PART OF THE NORTHWEST 1/4 OF SECTION 13, TOWN 1 NORTH, RANGE 8 EAST, DESCRIBED AS: BEGINNING AT A POINT DISTANT SOUTH 02 DEGREES 26 MINUTES 00 SECONDS WEST 659.04 FEET FROM THE NORTHWEST SECTION CORNER; THENCE SOUTH 89 DEGREES 44 MINUTES 35 SECONDS EAST 1379.40 FEET; THENCE SOUTH 02 DEGREES 19 MINUTES 48 SECONDS WEST 322.62 FEET; THENCE NORTH 89 DEGREES 36 MINUTES 52 SECONDS WEST 1380.06 FEET; THENCE NORTH 02 DEGREES 26 MINUTES 00 SECONDS EAST 118.52 FEET; THENCE SOUTH 89 DEGREES 44 MINUTES 30 SECONDS EAST 260.00 FEET; THENCE NORTH 02 DEGREES 26 MINUTES 00 SECONDS EAST 150.00 FEET; THENCE NORTH 89 DEGREES 44 MINUTES 35 SECONDS WEST 260.00 FEET; THENCE NORTH 02 DEGREES 26 MINUTES 00 SECONDS EAST 61.00 FEET TO THE POINT OF BEGINNING.

PARCEL 7

PART OF THE NORTHWEST 1/4 OF SECTION 13, TOWN 1 NORTH, RANGE 8 EAST, DESCRIBED AS: BEGINNING AT A POINT DISTANT SOUTH 02 DEGREES 26 MINUTES 00 SECONDS WEST 988.56 FEET FROM THE NORTHWEST SECTION CORNER; THENCE SOUTH 89 DEGREES 36 MINUTES 52 SECONDS EAST 1380.00 FEET; THENCE SOUTH 02 DEGREES 19 MINUTES 48 SECONDS WEST 322.62 FEET; THENCE NORTH 89 DEGREES 29 MINUTES 10 SECONDS WEST 1380.60 FEET; THENCE NORTH 02 DEGREES 26 MINUTES 00 SECONDS EAST 329.52 FEET TO THE POINT OF BEGINNING.

PARCEL 8

THE NORTH 158.00 FEET OF THE NORTH 1/2 OF THE SOUTH 1/2 OF THE WEST 1/2 OF THE NORTHWEST 1/4 OF SECTION 13, TOWN 1 NORTH, RANGE 8 EAST.

PARCEL 9

THE SOUTH 189.00 FEET OF THE NORTH 347.00 FEET OF THE NORTH 1/2 OF THE SOUTH 1/2 OF THE WEST 1/2 OF THE NORTHWEST 1/4, SECTION 13, TOWN 1 NORTH, RANGE 8 EAST.

PARCEL 10

PART OF THE NORTHWEST 1/4 OF SECTION 13, TOWN 1 NORTH, RANGE 8 EAST, DESCRIBED AS: COMMENCING AT THE NORTHWEST CORNER OF SAID SECTION 13; THENCE SOUTH 02 DEGREES 26 MINUTES 00 SECONDS WEST 720.04 FEET ALONG THE WEST LINE OF SAID SECTION 13, AND THE CENTERLINE OF MEADOWBROOK ROAD, TO THE POINT OF BEGINNING; THENCE SOUTH 89 DEGREES 44 MINUTES 35 SECONDS EAST 260.00 FEET; THENCE SOUTH 02 DEGREES 26 MINUTES 00 SECONDS WEST 150.00 FEET; THENCE NORTH 89 DEGREES 44 MINUTES 35 SECONDS WEST 260.00 FEET; THENCE NORTH 02 DEGREES 26 MINUTES 00 SECONDS EAST 150.00 FEET ALONG THE WEST LINE OF SAID SECTION 13 AND THE CENTERLINE OF SAID MEADOWBROOK ROAD TO THE POINT OF BEGINNING.

PARCEL 11

PART OF THE NORTHWEST 1/4 OF SECTION 13, TOWN 1 NORTH, RANGE 8 EAST, DESCRIBED AS: BEGINNING AT A POINT DISTANT EAST 1033.65 FEET AND SOUTH 02 DEGREES 21 MINUTES 30 SECONDS WEST 105.47 FEET FROM THE NORTHWEST SECTION CORNER; THENCE SOUTH 89 DEGREES 08 MINUTES 40 SECONDS EAST 344.46 FEET; THENCE SOUTH 02 DEGREES 19 MINUTES 48 SECONDS WEST 554.62 FEET; THENCE NORTH 89 DEGREES 44 MINUTES 35 SECONDS WEST 344.85 FEET; THENCE NORTH 02 DEGREES 21 MINUTES 30 SECONDS EAST 558.22 FEET TO THE POINT OF BEGINNING.

PARCEL 12

PART OF THE NORTHWEST 1/4 OF SECTION 13, TOWN 1 NORTH, RANGE 8 EAST, DESCRIBES AS: BEGINNING AT A POINT DISTANT EAST 689.10 FEET AND SOUTH 02 DEGREES 23 MINUTES 00 SECONDS WEST 100.33 FEET FROM THE NORTHWEST SECTION CORNER; THENCE SOUTH 89 DEGREES 08 MINUTES 40 SECONDS EAST 344.74 FEET; THENCE SOUTH 02 DEGREES 23 MINUTES 00 SECONDS WEST 558.22 FEET; THENCE NORTH 89 DEGREES 44 MINUTES 35 SECONDS WEST 344.85 FEET; THENCE NORTH 02 DEGREES 23 MINUTES 00 SECONDS EAST 561.81 FEET TO THE POINT OF BEGINNING.

EXCEPTIONS:

1. EASEMENT GRANTED TO THE CITY OF NOVI FOR PUBLIC UTILITIES AND HIGHWAY PURPOSES RECORDED IN LIBER 7082, PAGE 484, OAKLAND COUNTY RECORDS, AS PERTAINS TO PARCEL 4. **SHOWN.**
2. EASEMENT GRANTED TO THE CITY OF NOVI FOR PUBLIC UTILITIES AND HIGHWAY PURPOSES RECORDED IN LIBER 7082, PAGE 486, OAKLAND COUNTY RECORDS, AS PERTAINS TO PARCEL 3. **SHOWN.**
3. EASEMENT GRANTED TO THE CITY OF NOVI FOR PUBLIC UTILITIES AND HIGHWAY PURPOSES RECORDED IN LIBER 7082, PAGE 488, OAKLAND COUNTY RECORDS, AS PERTAINS TO PARCEL 5 [PARCEL 10]. **SHOWN.**
4. EASEMENT GRANTED TO THE CITY OF NOVI FOR PUBLIC UTILITIES AND HIGHWAY PURPOSES RECORDED IN LIBER 7082, PAGE 502, OAKLAND COUNTY RECORDS, AS PERTAINS TO PARCEL 5. **SHOWN.**
5. EASEMENT GRANTED TO THE CITY OF NOVI FOR PUBLIC UTILITIES AND HIGHWAY PURPOSES RECORDED IN LIBER 7082, PAGE 504, OAKLAND COUNTY RECORDS, AS PERTAINS TO PARCELS 7, 8 AND 9. **SHOWN.**
6. EASEMENT GRANTED TO THE CITY OF NOVI FOR PUBLIC UTILITIES AND HIGHWAY PURPOSES RECORDED IN LIBER 7082, PAGE 530, OAKLAND COUNTY RECORDS, AS PERTAINS TO PARCEL 1. **SHOWN.**
7. EASEMENT GRANTED TO THE CITY OF NOVI FOR PUBLIC UTILITIES AND HIGHWAY PURPOSES RECORDED IN LIBER 7082, PAGE 557, OAKLAND COUNTY RECORDS, AS PERTAINS TO PARCEL 1. **SHOWN.**
8. EASEMENT GRANTED TO THE CITY OF NOVI FOR PUBLIC UTILITIES AND HIGHWAY PURPOSES RECORDED IN LIBER 7082, PAGE 560, OAKLAND COUNTY RECORDS, AS PERTAINS TO PARCEL 1. **SHOWN.**
9. TERMS, CONDITIONS AND PROVISIONS CONTAINED IN, AND EASEMENT(S) CREATED BY, DECLARATION OF TAKING RECORDED IN LIBER 7217, PAGE 483, OAKLAND COUNTY RECORDS, AS PERTAINS TO PARCELS 3 THROUGH 10, BOTH INCLUSIVE. **SHOWN.**
10. EASEMENT(S) CONTAINED IN AND/OR CREATED BY WARRANTY DEED RECORDED IN LIBER 11987, PAGE 63, AND RE-RECORDED IN LIBER 12016, PAGE 168, OAKLAND COUNTY RECORDS, AS PERTAINS TO PARCEL 1. **SHOWN.**
11. EASEMENT(S) CONTAINED IN AND/OR CREATED BY WARRANTY DEED RECORDED IN LIBER 11987, PAGE 65, AND RE-RECORDED IN LIBER 12016, PAGE 161, OAKLAND COUNTY RECORDS, AS PERTAINS TO PARCEL 2. **SHOWN.**
12. SANITARY SEWER EASEMENT GRANTED TO THE CITY OF NOVI RECORDED IN LIBER 12054, PAGE 119, OAKLAND COUNTY RECORDS, AND THE TERMS, CONDITIONS AND PROVISIONS CONTAINED THEREIN, AS PERTAINS TO PARCEL 5. **SHOWN. TEMPORARY CONSTRUCTION EASEMENT NOT SHOWN.**
13. SANITARY SEWER EASEMENT GRANTED TO THE CITY OF NOVI RECORDED IN LIBER 12113, PAGE 46, OAKLAND COUNTY RECORDS, AS PERTAINS TO PARCEL 4. **SHOWN. TEMPORARY CONSTRUCTION EASEMENT NOT SHOWN.**
14. SANITARY SEWER EASEMENT GRANTED TO THE CITY OF NOVI RECORDED IN LIBER 13492, PAGE 337, OAKLAND COUNTY RECORDS, AS PERTAINS TO PARCELS 11 AND 12. **SHOWN. TEMPORARY CONSTRUCTION EASEMENT NOT SHOWN.**
15. DRAINAGE EASEMENT GRANTED TO THE CITY OF NOVI RECORDED IN LIBER 13528, PAGE 228, OAKLAND COUNTY RECORDS, AS PERTAINS TO PARCELS 11 AND 12. **SHOWN. TEMPORARY CONSTRUCTION EASEMENT NOT SHOWN.**
16. DRAINAGE EASEMENT GRANTED TO THE CITY OF NOVI RECORDED IN LIBER 13637, PAGE 780, OAKLAND COUNTY RECORDS, AS PERTAINS TO PARCEL 2. **SHOWN. TEMPORARY CONSTRUCTION EASEMENT NOT SHOWN.**
17. TERMS, CONDITIONS AND PROVISIONS CONTAINED IN TERMINATION AND RECIPROCAL RELEASE OF DEED RESTRICTION RECORDED IN LIBER 19886, PAGE 883, OAKLAND COUNTY RECORDS, AS PERTAINS TO PARCEL 1 AND PARCELS 3 THROUGH 10. **BLANKETS PARCELS 1, 2 3, 5, 7, 8, 9, 10, 12, AND A PORTION OF PARCEL 11. NOTHING TO PLOT.**
18. EASEMENT GRANTED TO THE CITY OF NOVI FOR CONSTRUCTION, OPERATION AND MAINTENANCE OF WATER MAIN RECORDED IN LIBER 25672, PAGE 283, OAKLAND COUNTY RECORDS, AS PERTAINS TO ALL PARCELS. **SHOWN. TEMPORARY CONSTRUCTION EASEMENT NOT SHOWN.**
19. TERMS, CONDITIONS AND PROVISIONS CONTAINED IN, AND EASEMENT(S) CREATED BY, BILL OF SALE FOR WATER SUPPLY SYSTEM RECORDED IN LIBER 25672, PAGE 286, OAKLAND COUNTY RECORDS, AS PERTAINS TO PARCEL 1, PARCEL 3 AND PARCELS 5 THROUGH 10, BOTH INCLUSIVE. **SHOWN. TEMPORARY CONSTRUCTION EASEMENT NOT SHOWN.**
20. SIDEWALK EASEMENT GRANTED TO THE CITY OF NOVI RECORDED IN LIBER 46087, PAGE 250, OAKLAND COUNTY RECORDS, AS PERTAINS TO PARCEL 10. **SHOWN. TEMPORARY GRADING PERMIT NOT SHOWN.**
21. SIDEWALK EASEMENT GRANTED TO THE CITY OF NOVI RECORDED IN LIBER 46087, PAGE 256, OAKLAND COUNTY RECORDS, AS PERTAINS TO PARCEL 6. **SHOWN. TEMPORARY GRADING PERMIT NOT SHOWN.**
22. SIDEWALK EASEMENT GRANTED TO THE CITY OF NOVI RECORDED IN LIBER 46087, PAGE 262, OAKLAND COUNTY RECORDS, AS PERTAINS TO PARCEL 7. **SHOWN. TEMPORARY GRADING PERMIT NOT SHOWN.**
23. SIDEWALK EASEMENT GRANTED TO THE CITY OF NOVI RECORDED IN LIBER 46087, PAGE 268, OAKLAND COUNTY RECORDS, AS PERTAINS TO PARCEL 8. **SHOWN. TEMPORARY GRADING PERMIT NOT SHOWN.**
24. SIDEWALK EASEMENT GRANTED TO THE CITY OF NOVI RECORDED IN LIBER 46087, PAGE 274, OAKLAND COUNTY RECORDS, AS PERTAINS TO PARCEL 9. **SHOWN. TEMPORARY GRADING PERMIT NOT SHOWN.**
25. SIDEWALK EASEMENT GRANTED TO THE CITY OF NOVI RECORDED IN LIBER 46087, PAGE 280, OAKLAND COUNTY RECORDS, AS PERTAINS TO PARCEL 5. **SHOWN. TEMPORARY GRADING PERMIT NOT SHOWN.**
26. SIDEWALK EASEMENT GRANTED TO THE CITY OF NOVI RECORDED IN LIBER 46087, PAGE 286, OAKLAND COUNTY RECORDS, AS PERTAINS TO PARCEL 3. **SHOWN. TEMPORARY GRADING PERMIT NOT SHOWN.**
27. SIDEWALK EASEMENT GRANTED TO THE CITY OF NOVI RECORDED IN LIBER 46087, PAGE 292, OAKLAND COUNTY RECORDS, AS PERTAINS TO PARCEL 4. **SHOWN. TEMPORARY GRADING PERMIT NOT SHOWN.**
28. SIDEWALK EASEMENT GRANTED TO THE CITY OF NOVI RECORDED IN LIBER 46087, PAGE 298, OAKLAND COUNTY RECORDS, AS PERTAINS TO PARCEL 1. **SHOWN. TEMPORARY GRADING PERMIT NOT SHOWN.**
29. ANY RIGHTS, TITLE, INTEREST IN OR CLAIMS THEREOF TO THAT PORTION OF THE LAND LYING WITHIN THE DRAIN CROSSING THE SUBJECT PROPERTY, AS PERTAINS TO PARCELS 4, 5 AND 9.
30. RIGHTS OF THE PUBLIC AND OF ANY GOVERNMENTAL UNIT IN ANY PART OF THE LAND TAKEN, USED OR DEEDED FOR STREET, ROAD OR HIGHWAY PURPOSES.
31. RIGHTS OF TENANTS IN POSSESSION OR PURSUANT TO UNRECORDED LEASES.
32. PAYMENT OF TAXES:

PARCEL A LEGAL DESCRIPTION AS SURVEYED:

A PARCEL OF LAND LOCATED IN PART OF THE NORTHWEST 1/4 OF SECTION 13, TOWN 1 NORTH, RANGE 8 EAST, CITY OF NOVI, OAKLAND COUNTY, MICHIGAN AND MORE PARTICULARLY DESCRIBED AS:

COMMENCING AT THE WEST 1/4 CORNER OF SAID SECTION 13; THENCE N. 02°21'34" W. 1,977.67 FEET ALONG THE WEST SECTION LINE OF SECTION 13, ALSO BEING THE CENTERLINE OF MEADOWBROOK ROAD (WIDTH VARIES); THENCE N. 85°28'50" E. 43.03 FEET TO A POINT ON THE 43 FOOT WIDE EASTERLY RIGHT-OF-WAY LINE OF SAID MEADOWBROOK ROAD, AS DESCRIBED FROM WARRANTY DEED LIBER 11987, PAGE 63 AND LIBER 12016, PAGE 168, OAKLAND COUNTY RECORDS; THENCE N. 02°21'34" W. 124.03 FEET ALONG SAID EASTERLY RIGHT-OF-WAY LINE TO THE POINT OF BEGINNING; THENCE CONTINUING ALONG SAID DESCRIBED LINE THE FOLLOWING TWO (2) COURSES: 1.) N. 02°21'34" W. 394.58 FEET; 2.) THENCE N. 41°51'57" E. 71.38 FEET TO A POINT ON THE SOUTHERLY RIGHT-OF-WAY LINE OF TWELVE MILE ROAD (WIDTH VARIES); THENCE N. 86°04'24" E. 708.26 FEET ALONG SAID SOUTHERLY RIGHT-OF-WAY LINE; THENCE S. 02°46'55" E. 447.12 FEET; THENCE S. 86°17'12" W. 761.29 FEET TO THE POINT OF BEGINNING.

CONTAINS 337,297 SQUARE FEET (7.74 ACRES) MORE OR LESS, AND BEING SUBJECT TO ANY EASEMENTS AND/OR RESTRICTIONS OF RECORD.

PARCEL B LEGAL DESCRIPTION AS SURVEYED:

A PARCEL OF LAND LOCATED IN PART OF THE NORTHWEST 1/4 OF SECTION 13, TOWN 1 NORTH, RANGE 8 EAST, CITY OF NOVI, OAKLAND COUNTY, MICHIGAN AND MORE PARTICULARLY DESCRIBED AS:

COMMENCING AT THE WEST 1/4 CORNER OF SAID SECTION 13; THENCE N. 02°21'34" W. 329.52 FEET ALONG THE WEST SECTION LINE OF SECTION 13, ALSO BEING THE CENTERLINE OF MEADOWBROOK ROAD (WIDTH VARIES), TO THE POINT OF BEGINNING; THENCE CONTINUING N02°21'34"W 1648.15 FEET ALONG SAID WEST SECTION LINE; THENCE N. 85°28'50" E. 43.03 FEET TO A POINT ON THE 43 FOOT WIDE EASTERLY RIGHT-OF-WAY LINE OF SAID MEADOWBROOK ROAD, AS DESCRIBED FROM WARRANTY DEED LIBER 11987, PAGE 63 AND LIBER 12016, PAGE 168, OAKLAND COUNTY RECORDS; THENCE N. 02°21'34" W. 124.03 FEET ALONG SAID DESCRIBED LINE; THENCE N. 86°17'12" E. 761.29 FEET; THENCE N. 02°46'55" W. 447.12 FEET TO A POINT ON THE EXISTING SOUTHERLY RIGHT-OF-WAY LINE OF TWELVE MILE ROAD (WIDTH VARIES); THENCE N. 86°04'24" E. 576.61 FEET ALONG SAID SOUTHERLY RIGHT-OF-WAY LINE TO A POINT ON THE EAST LINE OF THE WEST 1/2 OF THE NORTHWEST 1/4 OF SAID SECTION 13 (AS MONUMENTED); THENCE S. 02°27'39" E. 2215.15 FEET ALONG SAID EAST LINE TO A POINT ON THE NORTH LINE OF MEADOWBROOK CORPORATE PARK CONDOMINIUM, PLAN NO. 1485, RECORDED IN LIBER 38286, PAGE 609, OAKLAND COUNTY RECORDS; THENCE S. 86°00'06" W. 1381.65 FEET ALONG SAID NORTH LINE TO THE POINT OF BEGINNING.

CONTAINS 2,693,340 SQUARE FEET (61.83 ACRES) MORE OR LESS, AND BEING SUBJECT TO ANY EASEMENTS AND/OR RESTRICTIONS OF RECORD.

OVERALL LEGAL DESCRIPTION (PARCEL A & PARCEL B) AS SURVEYED:

A PARCEL OF LAND LOCATED IN PART OF THE NORTHWEST 1/4 OF SECTION 13, TOWN 1 NORTH, RANGE 8 EAST, CITY OF NOVI, OAKLAND COUNTY, MICHIGAN AND MORE PARTICULARLY DESCRIBED AS:

COMMENCING AT THE WEST 1/4 CORNER OF SAID SECTION 13; THENCE N. 02°21'34" W. 329.52 FEET ALONG THE WEST SECTION LINE OF SECTION 13, ALSO BEING THE CENTERLINE OF MEADOWBROOK ROAD (WIDTH VARIES), TO THE POINT OF BEGINNING; THENCE CONTINUING N02°21'34"W 1648.15 FEET ALONG SAID WEST SECTION LINE; THENCE N. 85°28'50" E. 43.03 FEET TO A POINT ON THE 43 FOOT WIDE EASTERLY RIGHT-OF-WAY LINE OF SAID MEADOWBROOK ROAD, AS DESCRIBED FROM WARRANTY DEED LIBER 11987, PAGE 63 AND LIBER 12016, PAGE 168, OAKLAND COUNTY RECORDS; THENCE ALONG SAID DESCRIBED LINE THE FOLLOWING TWO (2) COURSES; 1.) N. 02°21'34" W. 518.61 FEET; 2.) THENCE N. 41°51'57" E. 71.38 FEET TO A POINT ON THE SOUTHERLY RIGHT-OF-WAY LINE OF TWELVE MILE ROAD (WIDTH VARIES); THENCE N. 86°04'24" E. 1284.87 FEET ALONG SAID SOUTHERLY RIGHT-OF-WAY LINE TO A POINT ON THE EAST LINE OF THE WEST 1/2 OF THE NORTHWEST 1/4 OF SAID SECTION 13 (AS MONUMENTED); THENCE S. 02°27'39" E. 2215.15 FEET ALONG SAID EAST LINE TO A POINT ON THE NORTH LINE OF MEADOWBROOK CORPORATE PARK CONDOMINIUM, PLAN NO. 1485, RECORDED IN LIBER 38286, PAGE 609, OAKLAND COUNTY RECORDS; THENCE S. 86°00'06" W. 1381.65 FEET ALONG SAID NORTH LINE TO THE POINT OF BEGINNING.

CONTAINS 3,030,638 SQUARE FEET (69.57 ACRES) MORE OR LESS, AND BEING SUBJECT TO ANY EASEMENTS AND/OR RESTRICTIONS OF RECORD.

SURVEY NOTES:

1. THE SURVEYED PROPERTY IS IN A FEDERALLY DESIGNATED FLOOD ZONE X, FIRM MAP No. 26125C0627F. EFFECTIVE DATE 9-29-2006. THE ABOVE FLOOD PLAIN DESIGNATION IS FOR INFORMATION ONLY AND IS BASED ON THE FIRM MAP LISTED ABOVE AVAILABLE ELECTRONICALLY FROM FEMA ON THE DATE OF THIS SURVEY. THIS SURVEYOR ASSUMES NO LIABILITY FOR THE CORRECTNESS OF THE CITED MAP(S). IN ADDITION, THE ABOVE STATEMENT DOES NOT REPRESENT THIS SURVEYOR'S OPINION OF THE PROBABILITY OF FLOODING.
2. THE BEARINGS ARE BASED ON THE MICHIGAN STATE PLANE COORDINATE SYSTEM, SOUTH ZONE, INTERNATIONAL FOOT (NAD 83), AS OBSERVED ALONG THE WEST SECTION LINE OF SECTION 13, BEING N. 02°21'34" W.
3. THE LOCATION OF EXISTING UNDERGROUND UTILITIES ARE NOT SHOWN ON THIS SURVEY. NO GUARANTEE IS EITHER EXPRESSED OR IMPLIED AS TO THE COMPLETENESS OR ACCURACY THEREOF.
4. PARKING: SUBJECT PROPERTY IS VACANT.
5. PARCEL A CONTAINS 337,297 SQUARE FEET OR 7.74 ACRES OF LAND, MORE OR LESS. PARCEL B CONTAINS 2,693,340 SQUARE FEET OR 61.83 ACRES OF LAND, MORE OR LESS. OVERALL PARCEL CONTAINS 3,030,638 SQUARE FEET OR 69.57 ACRES OF LAND, MORE OR LESS.
6. AT TIME OF INSPECTION THERE WAS NO OBSERVED EVIDENCE OF CEMETERIES LOCATED ON SUBJECT PROPERTY.
7. THE SITE IS ZONED OST, OFFICE SERVICE TECHNOLOGY. SETBACKS: FRONT 50', SIDE 50', REAR 50'. SETBACKS ARE LISTED ACCORDING TO THE ZONING ORDINANCE. SETBACKS ARE SUBJECT TO INTERPRETATION OF FRONT, SIDE AND REAR. VARIANCES AND VARIOUS PLANNING AND SITE PLAN APPROVALS, ONLY THE APPROPRIATE MUNICIPAL AUTHORITY CAN DETERMINE IF THE SURVEYED PROPERTY CONFORMS TO SETBACK REQUIREMENTS. THE SURVEYOR CAN SHOW THE SETBACK LINES ON THE DRAWING ONLY IF A ZONING REPORT IS PROVIDED THAT ILLUSTRATES THE SETBACK LINES. A MORE DETAILED RESPONSE TO ITEMS 6a AND 6b REQUIRES A COMPLETE ZONING REPORT. NO ZONING REPORT WAS PROVIDED.
8. THERE ARE NO CHANGES IN STREET RIGHT-OF-WAY KNOWN TO THIS SURVEYOR. THERE WAS ONGOING CONSTRUCTION WORK ALONG MEADOWBROOK ROAD AT THE TIME OF THIS SURVEY. PROPERTY EVIDENCE HAS BEEN FOUND 60 FEET FROM THE CENTERLINE OF MEADOWBROOK ROAD.
9. THERE WAS NO OBSERVED EVIDENCE OF EARTHWORK, BUILDING CONSTRUCTION OR BUILDING ADDITIONS IN RECENT MONTHS ON DATE OF FIELD SURVEY. THERE WAS OBSERVED EVIDENCE OF UTILITY CONSTRUCTION WORK TAKING PLACE IN RECENT MONTHS AT THE INTERSECTION OF MEADOWBROOK ROAD AND TWELVE MILE ROAD AND ALONG MEADOWBROOK ROAD AT THE TIME OF THIS SURVEY.
10. THE PROPERTY HAS ACCESS TO MEADOWBROOK ROAD BASED ON EXISTING ASPHALT PAVEMENT AND APRON OBSERVED IN THE FIELD (NOT SHOWN ON SURVEY), A PUBLIC ROAD. THERE IS VISIBLE EVIDENCE OF A GATED, INGRESS EGRESS ROAD, NEAR TWELVE MILE ROAD, ALONG THE EAST LINE OF THE WEST 1/2 OF THE NORTHWEST 1/4, (NOT SHOWN ON SURVEY).
11. THERE WAS NO OBSERVED EVIDENCE THAT THE SUBJECT SITE IS CURRENTLY BEING USED AS AN ACTIVE SOLID WASTE DUMP, SUMP OR SANITARY LANDFILL ON DATE OF FIELD SURVEY.
12. RECORD MEASUREMENTS SHOWN ON THE SURVEY ARE BASED ON THE PROVIDED TITLE WORK AS REFERENCED IN THE LEGAL DESCRIPTION PER TITLE COMMITMENT.
13. SOUTHERLY RIGHT-OF-WAY LINE OF TWELVE MILE ROAD ESTABLISHED FROM MDOT RIGHT-OF-WAY MAP, SHEET NO. 325, FILE NO. 63-R-1, LAST REVISION DATE OF JUNE 2012. RECORDS SHOWN A 33' WIDE PRESCRIPTIVE RIGHT-OF-WAY FOR MEADOWBROOK ROAD AND A 43' WIDE DEDICATED RIGHT-OF-WAY FOR MEADOWBROOK ROAD. PLEASE NOTE, THAT FOUND EVIDENCE HAS BEEN ESTABLISHED FOR A 60 FOOT RIGHT-OF-WAY (1/2 WIDTH) FOR MEADOWBROOK ROAD. NO RECORD WAS PROVIDED TO THE SURVEYOR STATING THAT THERE IS A 60 FOOT WIDE (1/2 WIDTH) RIGHT-OF-WAY DEDICATED TO MEADOWBROOK ROAD.
14. NO IRONS HAVE BEEN SET AT THIS TIME OF THIS SURVEY.

CERTIFICATION:

TO: MERCY HEALTH SERVICES, A MICHIGAN NONPROFIT CORPORATION, N/K/A TRINITY HEATH-MICHIGAN, A MICHIGAN NONPROFIT CORPORATION; IVANHOE COMPANIES; AND ATA NATIONAL TITLE GROUP:

I HEREBY CERTIFY THAT;
THIS DRAWING REPRESENTS EXISTING CONDITIONS ON THE DATE OF THE FIELD SURVEY. THE RELATIVE PRECISION OF THE CORNERS IDENTIFIED AND SHOWN ON THE DRAWING ARE WITHIN LIMITS ACCEPTED BY THE PRACTICE OF PROFESSIONAL SURVEYING. THE BOUNDARY FIELD WORK WAS COMPLETED ON DECEMBER 30, 2022.

12-30-2022
DATE

JUSTIN G. OSWALT
PROFESSIONAL SURVEYOR NO. 4001067109
JOSWALT@ZEIMETWOZNIAK.COM

STATE OF MICHIGAN — JUSTIN OSWALT — PROFESSIONAL SURVEYOR — 4001067109 — LICENSED PROFESSIONAL SURVEYOR

THIS COPY OF THIS SURVEY IS NOT VALID UNLESS AN ORIGINAL SIGNATURE APPEARS ON ITS FACE.

ATA NATIONAL TITLE GROUP, TITLE INFORMATION REPORT, FILE NO. 63-22858774-SCM, DATED NOVEMBER 17, 2022.

ISSUED FOR	DATE	ISSUED FOR	DATE	ISSUED FOR	DATE	ISSUED FOR	DATE	ISSUED FOR	DATE
SUBMITTAL	7/26/24								
PRO SUBMITTAL	7/09/25								
PRO SUBMITTAL	8/22/25								
PRO UPDATE	9/12/25								

ZEIMET WOZNIAK & ASSOCIATES
Consulting Civil Engineers
53980 GRAND RIVER AVE. SUITE 100
NEW HUDSON, MICHIGAN 48165
P: (248) 437-5099 F: (248) 437-5222 www.zeimetwozniak.com

MISS DIG 811 — THREE FULL WORKING DAYS BEFORE YOU DIG, CALL THE MISS DIG SYSTEM

PROJECT SPONSOR:
IVANHOE COMPANIES
6689 ORCHARD LAKE ROAD, SUITE 314
WEST BLOOMFIELD, MI 48322 (248) 626-6114

BOUNDARY SURVEY
THE GROVE
NOVI, MICHIGAN

DATE 1/14/24	SCALE HOR: 1" = N/A VER: 1" = N/A
DESIGNED BY SRB	JOB NO. 22149
DRAWN BY DAB	SHEET SP-7.3

© COPYRIGHT 2024

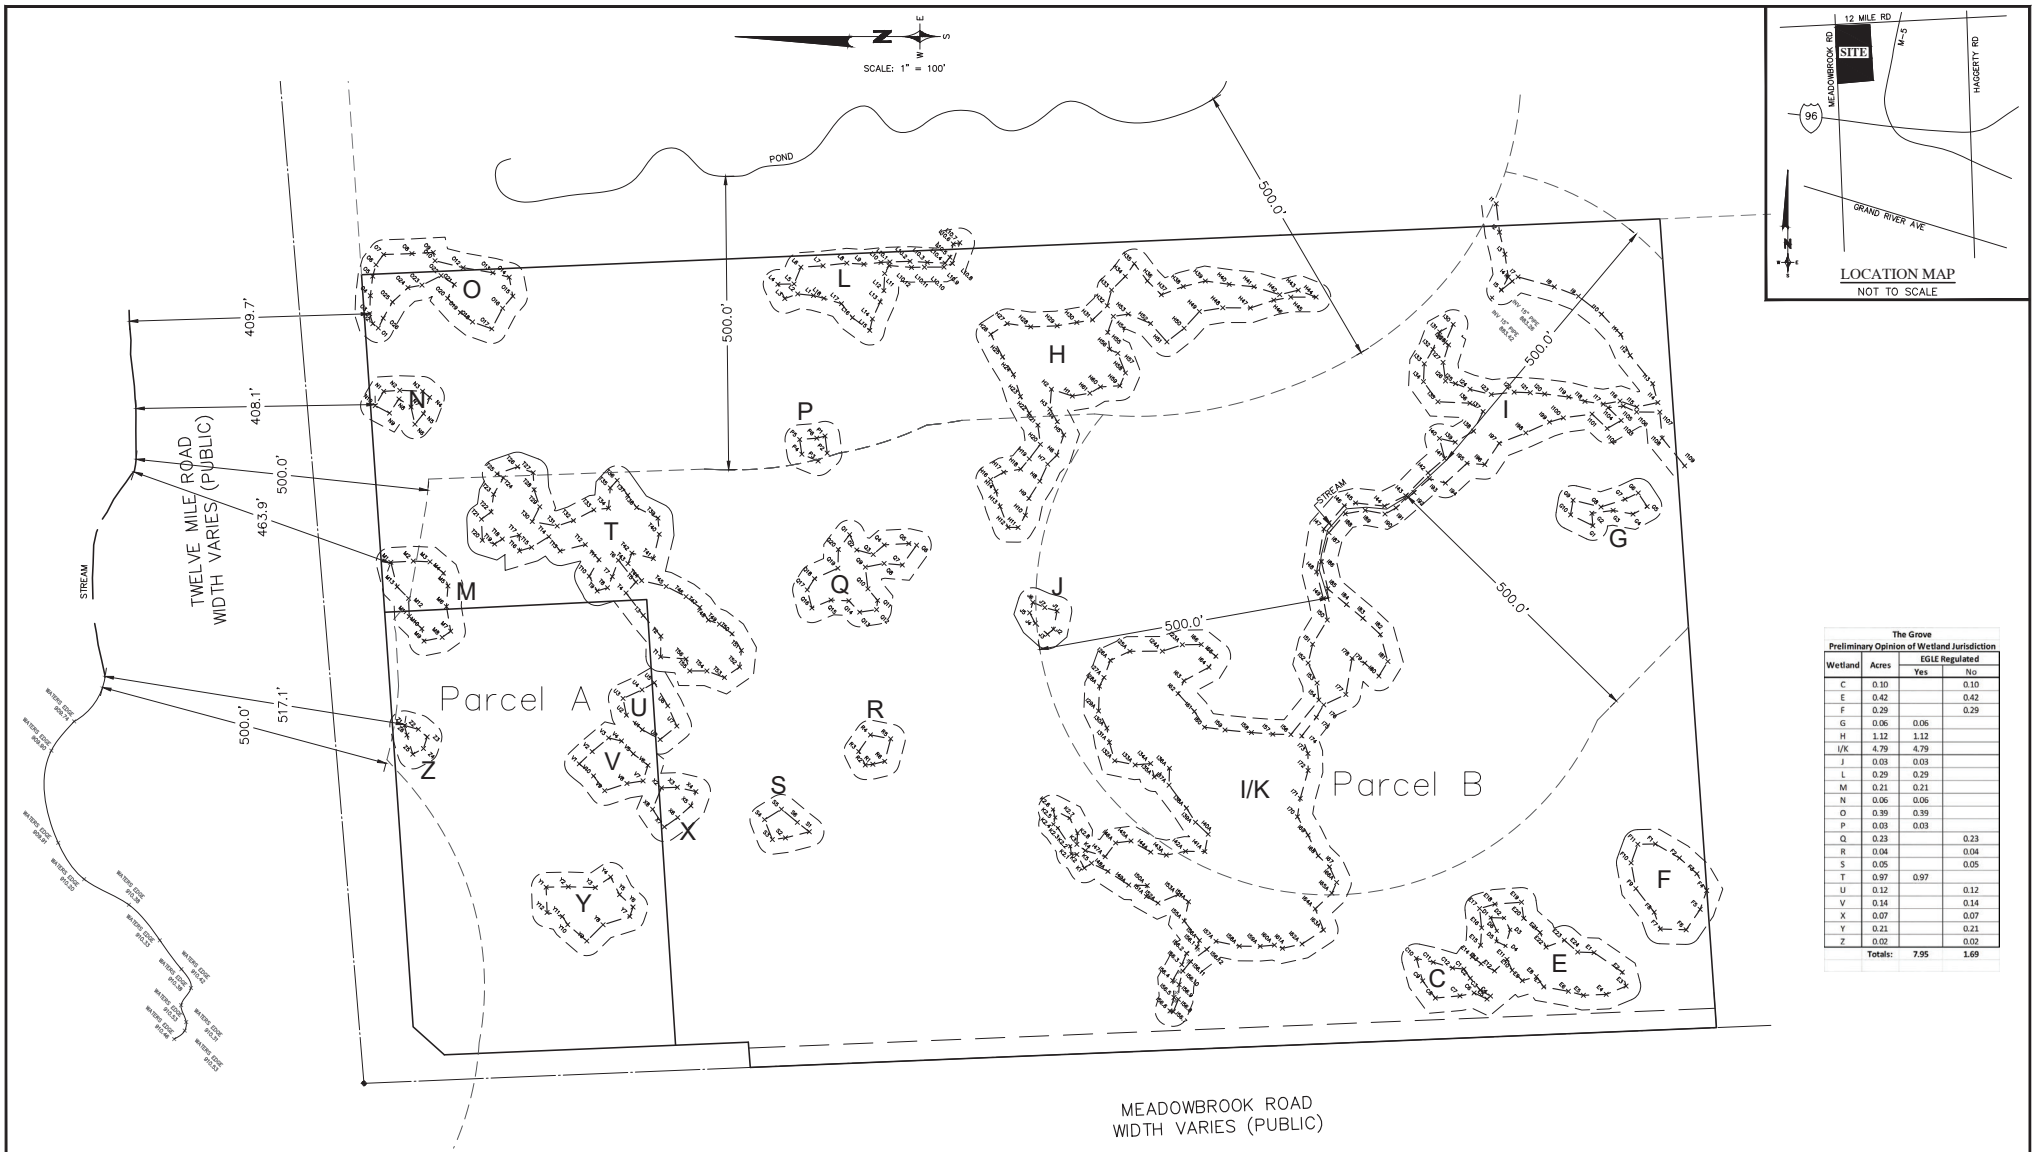

LOCATION MAP
NOT TO SCALE

The Grove
Preliminary Opinion of Wetland Jurisdiction

Wetland	Acres	EGLE Regulated	
		Yes	No
C	0.10		0.10
E	0.42		0.42
F	0.29		0.29
G	0.06	0.06	
H	1.12	1.12	
I/K	4.79	4.79	
J	0.03	0.03	
L	0.29	0.29	
M	0.21	0.21	
N	0.06	0.06	
O	0.39	0.39	
P	0.03	0.03	
Q	0.23		0.23
R	0.04		0.04
S	0.05		0.05
T	0.97	0.97	
U	0.12		0.12
V	0.14		0.14
X	0.07		0.07
Y	0.21		0.21
Z	0.02		0.02
	Totals:	7.95	1.69

ISSUED FOR	DATE	ISSUED FOR	DATE	ISSUED FOR	DATE	ISSUED FOR	DATE	ISSUED FOR	DATE
SUBMITTAL	7/26/24								
PRO SUBMITTAL	7/09/25								
PRO SUBMITTAL	8/22/25								
PRO UPDATE	9/12/25								

ZEIMET WOZNIAK & ASSOCIATES
Consulting Civil Engineers
55800 GRAND RIVER AVE., SUITE 100
NEW HUDSON, MICHIGAN 48165
P: (248) 437-5099 F: (248) 437-5222 www.zeimetwozniak.com

MISS DIG 811 — THREE FULL WORKING DAYS BEFORE YOU DIG, CALL THE MISS DIG SYSTEM

PROJECT SPONSOR:
IVANHOE COMPANIES
6689 ORCHARD LAKE ROAD, SUITE 314
WEST BLOOMFIELD, MI 48322 (248) 626-6114

WETLAND SURVEY
THE GROVE
NOVI, MICHIGAN

DATE	7/14/24
SCALE	HOR: 1" = 100' VER: 1" = N/A
DESIGNED BY	SRB
JOB NO.	22149
DRAWN BY	DAB
SHEET	SP-8

© COPYRIGHT 2025

ON-SITE: THE GROVE

WETLAND IMPACTS

WETLAND	ACRES (AC)	NOVI REGULATED	EGLE REGULATED	WETLAND TYPE	IMPACT (AC)	VOLUME (CY)	MITIGATION RATIO	MITIGATION REQD (AC)
C	0.39	YES		PEM	0.100	525	1.5:1	0.15
E	0.42	YES		OEM	0.361	400	1.5:1	0.54
F	0.29	YES			0.000	0		
G	0.06	YES	YES	PFO	0.060	0	2:1	0.12
H	1.12	YES	YES	PFO	0.000	0		
I/K	4.79	YES	YES	PFO/PSS/PEM	0.016	320	2:1	0.03
J	0.03	YES	YES	PFO/PSS	0.034	68	2:1	0.07
L	0.29	YES	YES	PSS	0.000	0		
N	0.06	YES	YES	PEM/PSS	0.000	0		
O	0.39	YES	YES	PEM/PSS	0.000	0		
P	0.03	YES	YES	PSS	0.030	130	1.5:1	0.05
Q	0.23	YES		PFO	0.230	805	2:1	0.46
R	0.04	YES		PEM/PSS	0.040	152	1.5:1	0.06
S	0.05	YES		PFO	0.050	379	2:1	0.10
T	0.97	YES	YES	PEM/PSS	0.000	0		
X	0.07	YES		PSS	0.022	0	1.5:1	0.03
TOTALS	8.94				0.94			1.61

TOTAL NOVI REGULATED WETLAND= 8.94
TOTAL EGLE REGULATED WETLAND= 7.74

MITIGATION REQUIRED= 1.61
MITGATION PROVIDED= 1.62

TOTAL NOVI WETLAND IMPACT = 0.80
TOTAL EGLE WETLAND IMPACT = 0.14

BUFFER IMPACTS

WETLAND	BUFFER AREA (AC)	PERMANENT IMPACT (AC)	TEMPORARY IMPACT (AC)	TOTAL IMPACT (AC)
E	0.72	0.368	0.000	0.368
F	0.29	0.117	0.000	0.117
G	0.23	0.230	0.000	0.230
H	1.17	0.115	0.030	0.145
I/K	3.31	0.234	0.402	0.636
J	0.14	0.140	0.000	0.140
L	0.5	0.002	0.052	0.054
N	0.2	0.022	0.000	0.022
O	0.47	0.000	0.000	0.000
P	0.13	0.130	0.000	0.130
Q	0.39	0.390	0.000	0.390
R	0.14	0.140	0.000	0.140
S	0.16	0.160	0.000	0.160
T	1	0.040	0.289	0.329
X	0.17	0.070	0.000	0.070
TOTALS	7.55	1.768	0.484	2.252

OFF-SITE: PARCEL A

WETLAND IMPACTS

WETLAND	ACRES (AC)	NOVI REGULATED	EGLE REGULATED	WETLAND TYPE	IMPACT (AC)	VOLUME (CY)	MITIGATION RATIO	MITIGATION REQD (AC)
M	0.27	YES	YES	PEM/PFO	0.060	0	1.5:1	0.090
U	0.12	YES		PFO	0.070	0	2:1	0.140
V	0.14	YES		PFO	0.140	0	2:1	0.280
Y	0.21	YES		PEM	0.220	0	1.5:1	0.315
Z	0.02	YES		PSS	0.020	0	1.5:1	0.030
TOTALS	0.70				0.50			0.85

TOTAL NOVI REGULATED WETLAND= 0.70
TOTAL EGLE REGULATED WETLAND= 0.21

MITIGATION REQUIRED= 0.85
MITGATION PROVIDED= 0.85

TOTAL NOVI WETLAND IMPACT = 0.44
TOTAL EGLE WETLAND IMPACT = 0.06

NOTE: IMPACT TO WETLAND M IS BASED ON POSSIBLE FUTURE DEVELOPMENT OF THE OUTLOT (PARCEL A) WITH MITIGATION BEING PROVIDED WITHIN THE GROVE DEVELOPMENT.

NOTE: PEM= PALUSTRINE EMERGENT; PSS=PALUSTRINE SCRUB-SHRUB; PFO=PALUSTRINE FORESTED.

BUFFER IMPACTS

WETLAND	BUFFER AREA (AC)	PERMANENT IMPACT (AC)	TEMPORARY IMPACT (AC)	TOTAL IMPACT (AC)
M	0.27	0.107	0.000	0.107
U	0.19	0.100	0.000	0.100
V	0.21	0.200	0.000	0.200
Y	0.28	0.280	0.000	0.280
Z	0.12	0.120	0.000	0.120
TOTALS	0.27	0.107	0.000	0.107

WETLAND LEGEND

- WETLAND IMPACT
- BUFFER IMPACT (PERMANENT)
- BUFFER IMPACT (TEMPORARY)
- ON-SITE THE GROVE WETLAND MITIGATION AREA
- OFF-SITE PARCEL A WETLAND MITIGATION AREA

ISSUED FOR	DATE	ISSUED FOR	DATE	ISSUED FOR	DATE	ISSUED FOR	DATE	ISSUED FOR	DATE
SUBMITTAL	7/26/24								
PRO SUBMITTAL	7/09/25								
PRO SUBMITTAL	8/22/25								
PRO UPDATE	9/12/25								

ZEIMET WOZNIAK & ASSOCIATES
Consulting Civil Engineers
55800 GRAND RIVER AVE., SUITE 100
NEW HUDSON, MICHIGAN 48165
P: (248) 437-5099 F: (248) 437-5222 www.zeimetwozniak.com

MISS DIG 811 — THREE FULL WORKING DAYS BEFORE YOU DIG, CALL THE MISS DIG SYSTEM

PROJECT SPONSOR:
IVANHOE COMPANIES
6689 ORCHARD LAKE ROAD, SUITE 314
WEST BLOOMFIELD, MI 48322 (248) 626-6114

WETLAND IMPACT PLAN
THE GROVE
NOVI, MICHIGAN

DATE	7/14/24	SCALE	HOR: 1" = 100' VER: 1" = N/A
DESIGNED BY	SRB	JOB NO.	22149
DRAWN BY	DAB	SHEET	SP-8.1

© COPYRIGHT 2024

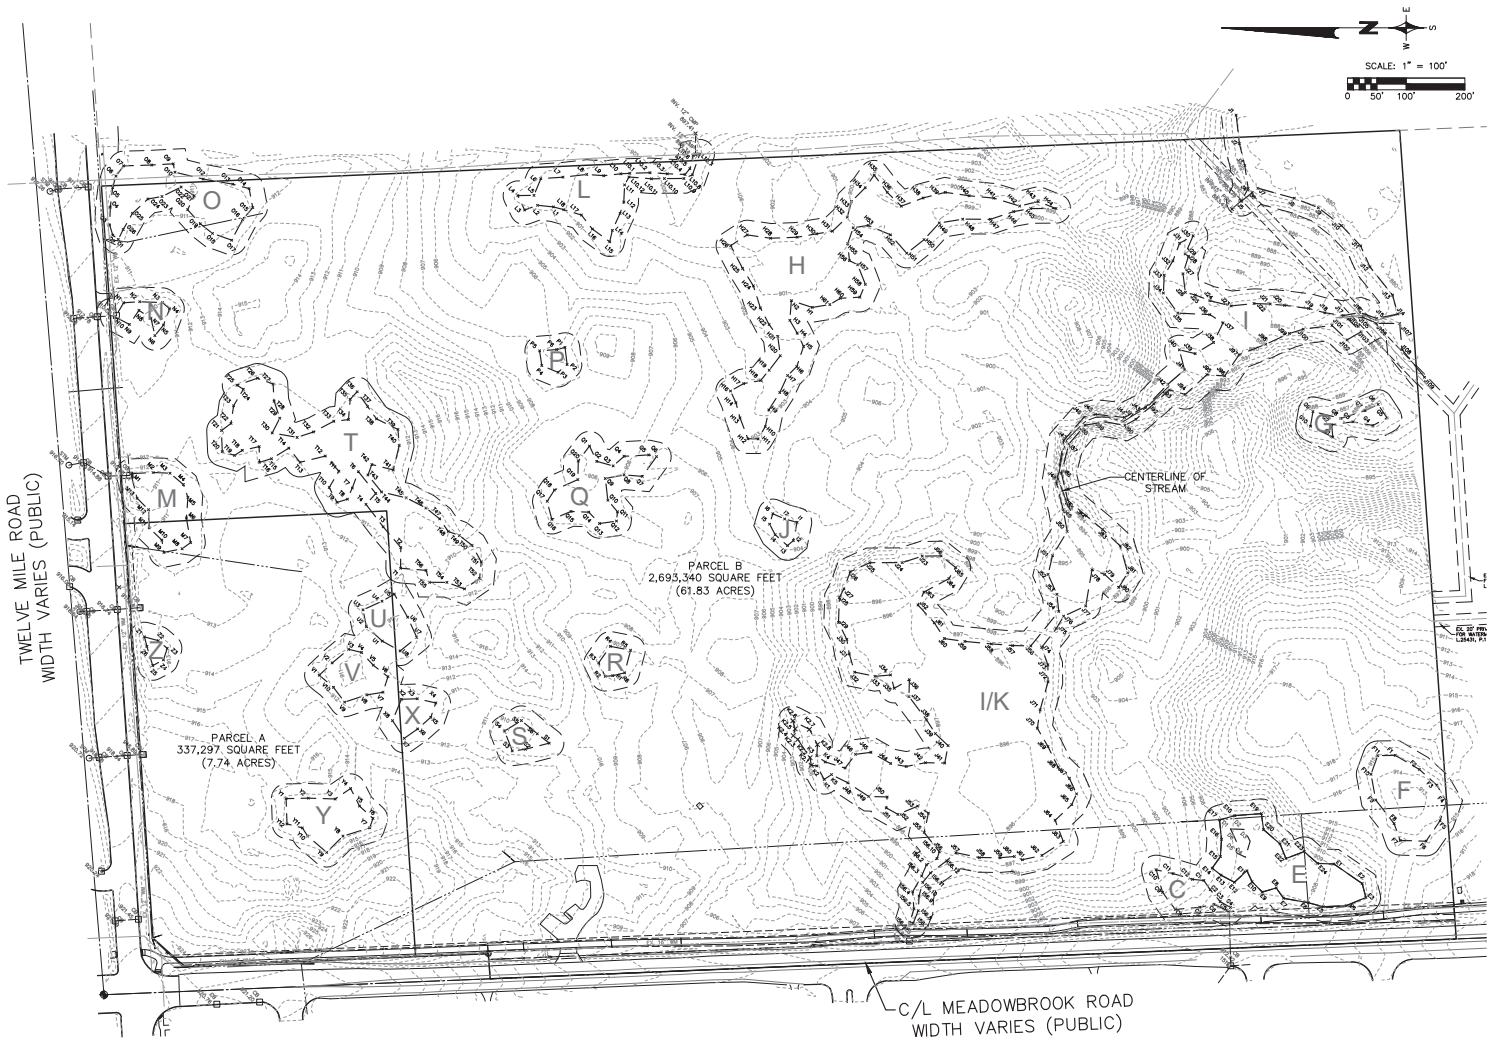

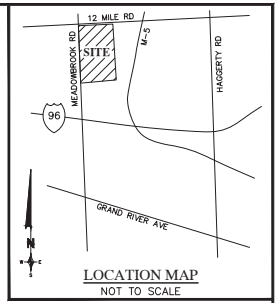

EXISTING LEGEND

- MANHOLE
- CATCH BASIN
- INLET
- CLEANOUT
- END SECTION
- ROOF DRAIN
- GATE VALVE
- HYDRANT
- WATER SHUT-OFF
- UTILITY POLE
- GUY ANCHOR
- LIGHT POLE
- SIGN
- TREE
- TREE LINE
- FENCE
- SANITARY SEWER
- STORM SEWER
- WATER MAIN
- GAS MAIN
- ELECTRIC CABLE
- CONTOUR MAJOR
- CONTOUR MINOR
- T/P TOP OF PAVEMENT
- T/C TOP OF CURB
- B/C BOTTOM OF CURB
- +100.00 SPOT ELEVATION

The Grove
Preliminary Opinion of Wetland Jurisdiction

Wetland	Acres	EGLE Regulated	
		Yes	No
C	0.10		0.10
E	0.42		0.42
F	0.29		0.29
G	0.06	0.06	
H	1.12	1.12	
I/K	4.79	4.79	
J	0.03	0.03	
L	0.29	0.29	
M	0.21	0.21	
N	0.06	0.06	
O	0.39	0.39	
P	0.03	0.03	
Q	0.23		0.23
R	0.04		0.04
S	0.05		0.05
T	0.97	0.97	
U	0.12		0.12
V	0.14		0.14
X	0.07		0.07
Y	0.21		0.21
Z	0.02		0.02
	Totals:	7.95	1.69

PARCEL A LEGAL DESCRIPTION AS SURVEYED:

A PARCEL OF LAND LOCATED IN PART OF THE NORTHWEST 1/4 OF SECTION 13, TOWN 1 NORTH, RANGE 8 EAST, CITY OF NOVI, OAKLAND COUNTY, MICHIGAN AND MORE PARTICULARLY DESCRIBED AS:

COMMENCING AT THE WEST 1/4 CORNER OF SAID SECTION 13; THENCE N. 02°21'34" W. 1,977.67 FEET ALONG THE WEST SECTION LINE OF SECTION 13, ALSO BEING THE CENTERLINE OF MEADOWBROOK ROAD (WIDTH VARIES); THENCE N. 85°28'50" E. 43.03 FEET TO A POINT ON THE 43 FOOT WIDE EASTERLY RIGHT-OF-WAY LINE OF SAID MEADOWBROOK ROAD, AS DESCRIBED FROM WARRANTY DEED LIBER 11987, PAGE 63 AND LIBER 12016, PAGE 168, OAKLAND COUNTY RECORDS; THENCE N. 02°21'34" W. 124.03 FEET ALONG SAID EASTERLY RIGHT-OF-WAY LINE TO THE POINT OF BEGINNING; THENCE CONTINUING ALONG SAID DESCRIBED LINE THE FOLLOWING TWO (2) COURSES: 1.) N. 02°21'34" W. 394.58 FEET; 2.) THENCE N. 41°51'57" E. 71.38 FEET TO A POINT ON THE SOUTHERLY RIGHT-OF-WAY LINE OF TWELVE MILE ROAD (WIDTH VARIES); THENCE N. 86°04'24" E. 708.26 FEET ALONG SAID SOUTHERLY RIGHT-OF-WAY LINE; THENCE S. 02°46'55" E. 447.12 FEET; THENCE S. 86°17'12" W. 761.29 FEET TO THE POINT OF BEGINNING.

CONTAINS 337,297 SQUARE FEET (7.74 ACRES) MORE OR LESS, AND BEING SUBJECT TO ANY EASEMENTS AND/OR RESTRICTIONS OF RECORD.

PARCEL B LEGAL DESCRIPTION AS SURVEYED:

A PARCEL OF LAND LOCATED IN PART OF THE NORTHWEST 1/4 OF SECTION 13, TOWN 1 NORTH, RANGE 8 EAST, CITY OF NOVI, OAKLAND COUNTY, MICHIGAN AND MORE PARTICULARLY DESCRIBED AS:

COMMENCING AT THE WEST 1/4 CORNER OF SAID SECTION 13; THENCE N. 02°21'34" W. 329.52 FEET ALONG THE WEST SECTION LINE OF SECTION 13, ALSO BEING THE CENTERLINE OF MEADOWBROOK ROAD (WIDTH VARIES), TO THE POINT OF BEGINNING; THENCE CONTINUING N02°21'34"W 1648.15 FEET ALONG SAID WEST SECTION LINE; THENCE N. 85°28'50" E. 43.03 FEET TO A POINT ON THE 43 FOOT WIDE EASTERLY RIGHT-OF-WAY LINE OF SAID MEADOWBROOK ROAD, AS DESCRIBED FROM WARRANTY DEED LIBER 11987, PAGE 63 AND LIBER 12016, PAGE 168, OAKLAND COUNTY RECORDS; THENCE N. 02°21'34" W. 124.03 FEET ALONG SAID DESCRIBED LINE; THENCE N. 86°17'12" E. 761.29 FEET; THENCE N. 02°46'55" W. 447.12 FEET TO A POINT ON THE EXISTING SOUTHERLY RIGHT-OF-WAY LINE OF TWELVE MILE ROAD (WIDTH VARIES); THENCE N. 86°04'24" E. 576.61 FEET ALONG SAID SOUTHERLY RIGHT-OF-WAY LINE TO A POINT ON THE EAST LINE OF THE WEST 1/2 OF THE NORTHWEST 1/4 OF SAID SECTION 13 (AS MONUMENTED); THENCE S. 02°27'39" E. 2215.15 FEET ALONG SAID EAST LINE TO A POINT ON THE NORTH LINE OF MEADOWBROOK CORPORATE PARK CONDOMINIUM, PLAN NO. 1485, RECORDED IN LIBER 38286, PAGE 609, OAKLAND COUNTY RECORDS; THENCE S. 86°00'06" W. 1381.65 FEET ALONG SAID NORTH LINE TO THE POINT OF BEGINNING.

CONTAINS 2,693,340 SQUARE FEET (61.83 ACRES) MORE OR LESS, AND BEING SUBJECT TO ANY EASEMENTS AND/OR RESTRICTIONS OF RECORD.

ISSUED FOR	DATE	ISSUED FOR	DATE	ISSUED FOR	DATE	ISSUED FOR	DATE	ISSUED FOR	DATE
EGLE SUBMITTAL	7/1/25								
PER EGLE REVIEW	8/25/25								
PER EGLE REVIEW	9/05/25								

ZEIMET WOZNIAK & ASSOCIATES
Consulting Civil Engineers
55800 GRAND RIVER AVE. SUITE 100
NEW HUDSON, MICHIGAN 48165
P: (248) 437-5099 F: (248) 437-5222 www.zeimetwozniak.com

MISS DIG 811 — THREE FULL WORKING DAYS BEFORE YOU DIG, CALL THE MISS DIG SYSTEM

PROJECT SPONSOR:
IVANHOE COMPANIES
6689 ORCHARD LAKE ROAD, SUITE 314
WEST BLOOMFIELD, MI 48322 (248) 626-6114

EXISTING CONDITIONS
THE GROVE
NOVI, MICHIGAN

DATE	6/30/25
SCALE	HOR: 1" = 100' VER: 1" = N/A
DESIGNED BY	SRB
JOB NO.	22149
DRAWN BY	DAB
SHEET	W-1

© COPYRIGHT 2024

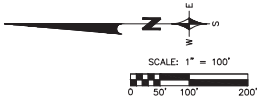

WETLAND IMPACTS

WETLAND	ACRES (AC)	NOVI REGULATED	EGLE REGULATED	WETLAND TYPE	IMPACT (AC)	VOLUME (CY)	MITIGATION RATIO	MITIGATION REQD (AC)
C	0.10	YES		PEM	0.100	525	1.5:1	0.15
E	0.42	YES		OEM	0.361	400	1.5:1	0.54
F	0.29	YES			0.000	0		
G	0.06	YES	YES	PFO	0.060	190	2:1	0.12
H	1.12	YES	YES	PFO	0.000	0		
I/K	4.79	YES	YES	PFO/PSS/PEM	0.016	161	2:1	0.03
J	0.03	YES	YES	PFO/PSS	0.034	68	2:1	0.07
L	0.29	YES	YES	PSS	0.000	0		
M	0.21	YES	YES	PEM/PFO	0.060	267	1.5:1	0.09
N	0.06	YES	YES	PEM/PSS	0.000	0		
O	0.39	YES	YES	PEM/PSS	0.000	0		
P	0.03	YES	YES	PSS	0.030	130	1.5:1	0.05
Q	0.23	YES		PFO	0.230	805	2:1	0.46
R	0.04	YES		PEM/PSS	0.040	152	1.5:1	0.06
S	0.05	YES		PFO	0.050	379	2:1	0.10
T	0.97	YES	YES	PEM/PSS	0.000	0		
U	0.12	YES		PFO	0.070	45	2:1	0.140
V	0.14	YES		PFO	0.140	775	2:1	0.280
X	0.07	YES		PSS	0.022	31	1.5:1	0.033
Y	0.21	YES		PEM	0.210	777	1.5:1	0.315
Z	0.02	YES		PSS	0.020	47	1.5:1	0.030
TOTALS	9.64				1.44			2.46

TOTAL NOVI REGULATED WETLAND= 9.46
TOTAL EGLE REGULATED WETLAND= 7.95
TOTAL NOVI WETLAND IMPACT = 1.25
TOTAL EGLE WETLAND IMPACT = 0.20

NOTE: IMPACT TO WETLAND M IS BASED ON POSSIBLE FUTURE DEVELOPMENT OF THE OUTLOT PARCEL WITH MITIGATION BEING PROVIDED WITHIN THE GROVE DEVELOPMENT.

MITIGATION REQUIRED= 2.46
MITIGATION PROVIDED= 2.47

NOTE: PEM= PALUSTRINE EMERGENT; PSS=PALUSTRINE SCRUB-SHRUB; PFO=PALUSTRINE FORESTED.

WETLAND LEGEND

WETLAND IMPACT

WETLAND MITIGATION AREA

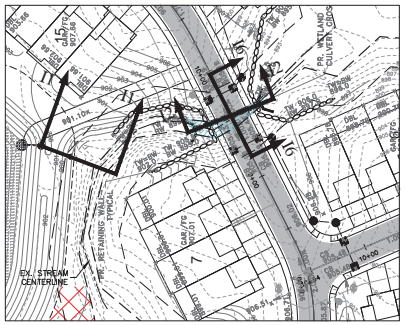

ENLARGE ROAD CROSSING DETAIL
SCALE: 1"=50'

ISSUED FOR	DATE	ISSUED FOR	DATE	ISSUED FOR	DATE	ISSUED FOR	DATE	ISSUED FOR	DATE
EGLE SUBMITTAL	7/1/25								
PER EGLE REVIEW	8/25/25								
PER EGLE REVIEW	9/05/25								

ZEIMET WOZNIAK & ASSOCIATES
Consulting Civil Engineers
55800 GRAND RIVER AVE., SUITE 100
NEW HUDSON, MICHIGAN 48165
P: (248) 437-5099 F: (248) 437-5222 www.zeimetwozniak.com

MISS DIG 811
THREE FULL WORKING DAYS BEFORE YOU DIG, CALL THE MISS DIG SYSTEM

PROJECT SPONSOR:
IVANHOE COMPANIES
6689 ORCHARD LAKE ROAD, SUITE 314
WEST BLOOMFIELD, MI 48322 (248) 626-6114

WETLAND IMPACT PLAN
THE GROVE
NOVI, MICHIGAN

DATE	6/30/25
SCALE	HOR: 1" = 100' VER: 1" = N/A
DESIGNED BY	SRB
JOB NO.	22149
DRAWN BY	DAB
SHEET	W-2

© COPYRIGHT 2025

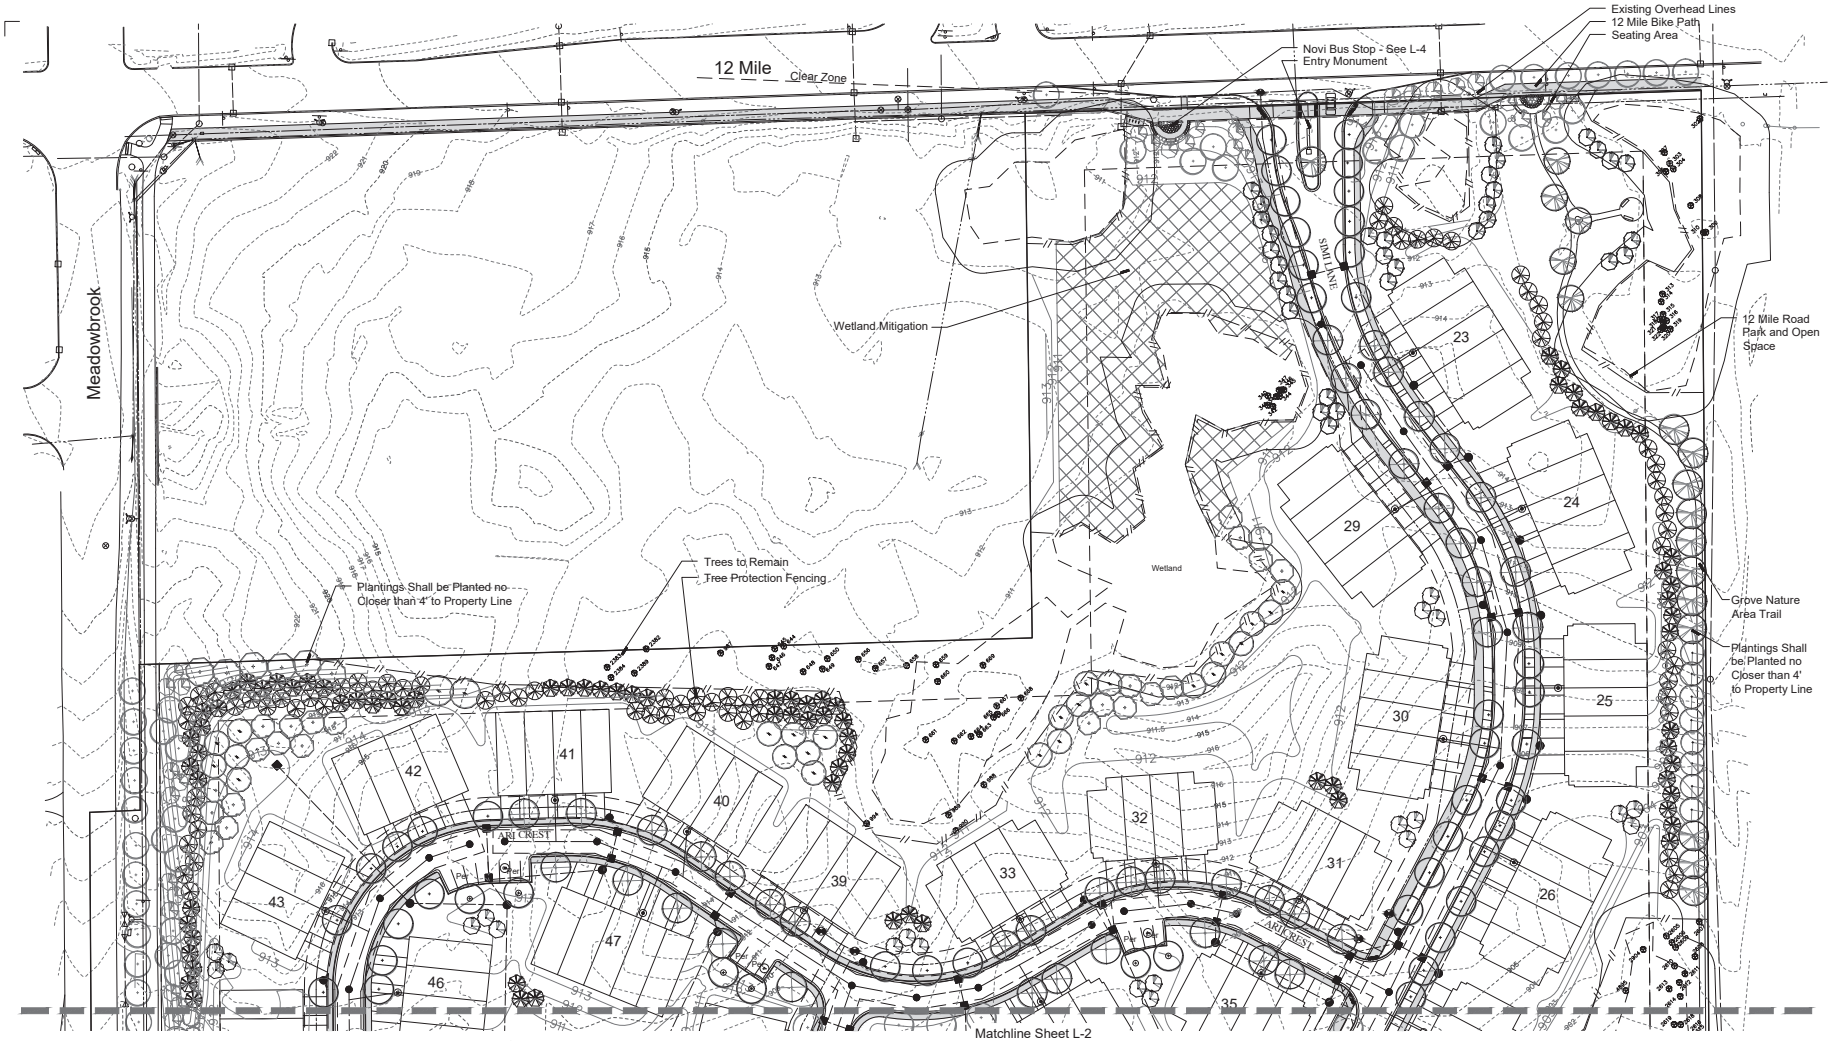

ALLENDESIGN
LAND PLANNING / LANDSCAPE ARCHITECTURE
557 Carpenter
Northville, Michigan 48167
e. jca@wideopenwest.com
t. 248.467.4668

THE GROVE

Seal:

JAMES C. ALLEN Landscape Architect No. 1301 REGISTERED LANDSCAPE ARCHITECT STATE OF MICHIGAN

Title:

Landscape Plan

Project:

The Grove
Novi, Michigan

Prepared for:

Ivanhoe Companies
6689 Orchard Lake Road, Suite 314
West Bloomfield, Michigan 48322
248.626.6114

Revision:	Issued:
Review	March 28, 2024
Revised	July 26, 2024
PRO Submission	July 9, 2025
Revised PRO Submission	September 12, 2025

Job Number:
21-054

Drawn By: jca
Checked By: jca

0' 25' 50'
NORTH
1"=50'

Sheet No.
L-1

Location Map

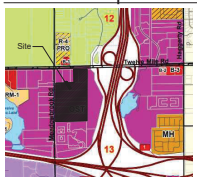

North

Landscape Summary

Street Trees

Street Frontage		12,450 l.f.
Less Drives	3,770 l.f.	
Net Frontage		8,680 l.f.
Trees Required		248 Trees (8,680 / 35)
Trees Provided		248 Trees
Sheet L-1	83 Trees	
Sheet L-2	84 Trees	
Sheet L-3	81 Trees	

Multi-Family Trees

Total Units		232 Units
Trees Required		696 Trees (232 x 3)
Trees Provided		230 Trees
Sheet L-1	230 Trees	
Sheet L-2	222 Trees	
Sheet L-3	244 Trees	

Woodland Replacement

Replacement Required		3,143 Trees
Trees Provided		248 Trees
Sheet L-1	56 Trees	
Sheet L-2	110 Trees	
Sheet L-3	82 Trees	
Trees to be Paid into Fund		2,895 Trees

Parking Lot Landscaping - Visitor Parking

Parking Lot Perimeter		812 l.f.
Trees Required		23.2 Trees (812 / 35)
Trees Provided		24 Trees
"Per" Sheet L-1	6 Trees	
"Per" Sheet L-2	6 Trees	
"Per" Sheet L-3	12 Trees	

Parking Lot Landscaping - Clubhouse

Vehicular Use Area		9,597 s.f.
"P" Landscape Area Required		720 s.f. (9,597 s.f. x 7.5%)
Landscape Area Provided		800 s.f.
Canopy Trees Required		3.6 Trees (720 / 200)
Canopy Trees Provided		4 Trees
"Per" Parking Lot Perimeter - Clubhouse Perimeter		295 l.f.
Trees Required		8.4 Trees (295 l.f. / 35')
Trees Provided		9 Trees

Notes:

- Soils Information is Shown on SP-2.
- Trees Shall be Planted no Closer than 10' to Sanitary Sewer, Utility Structures Including Hydrants and 5' from Utility Lines. Trees Shall be Planted 4' from Curbs.
- Tree Shall not Be Planted within 4' of Property Lines.
- Snow Shall be Deposited Adjacent to Drives and within the Curb Lawn. Any Damaged Trees Shall be Replaced as Needed. If Walks are Adjacent to the Street, Snow will be Stored in Nearby Islands or Lawn Areas.
- All Utility Boxes Shall be Screen per Detail on Sheet L-11. Approximately 10 Shrubs will be Required per Box.
- Overhead Lines Exist Along the 12 Mile and Meadowbrook Frontages.
- Phragmites Exists in Wetland Areas (See Sheet L-2). Japanese Knotweed is not Present on this Site.
- An Irrigation Plan will be Provided for Stamping Sets.

811 Know what's below. Call before you dig.

© 2025 Allen Design L.L.C.

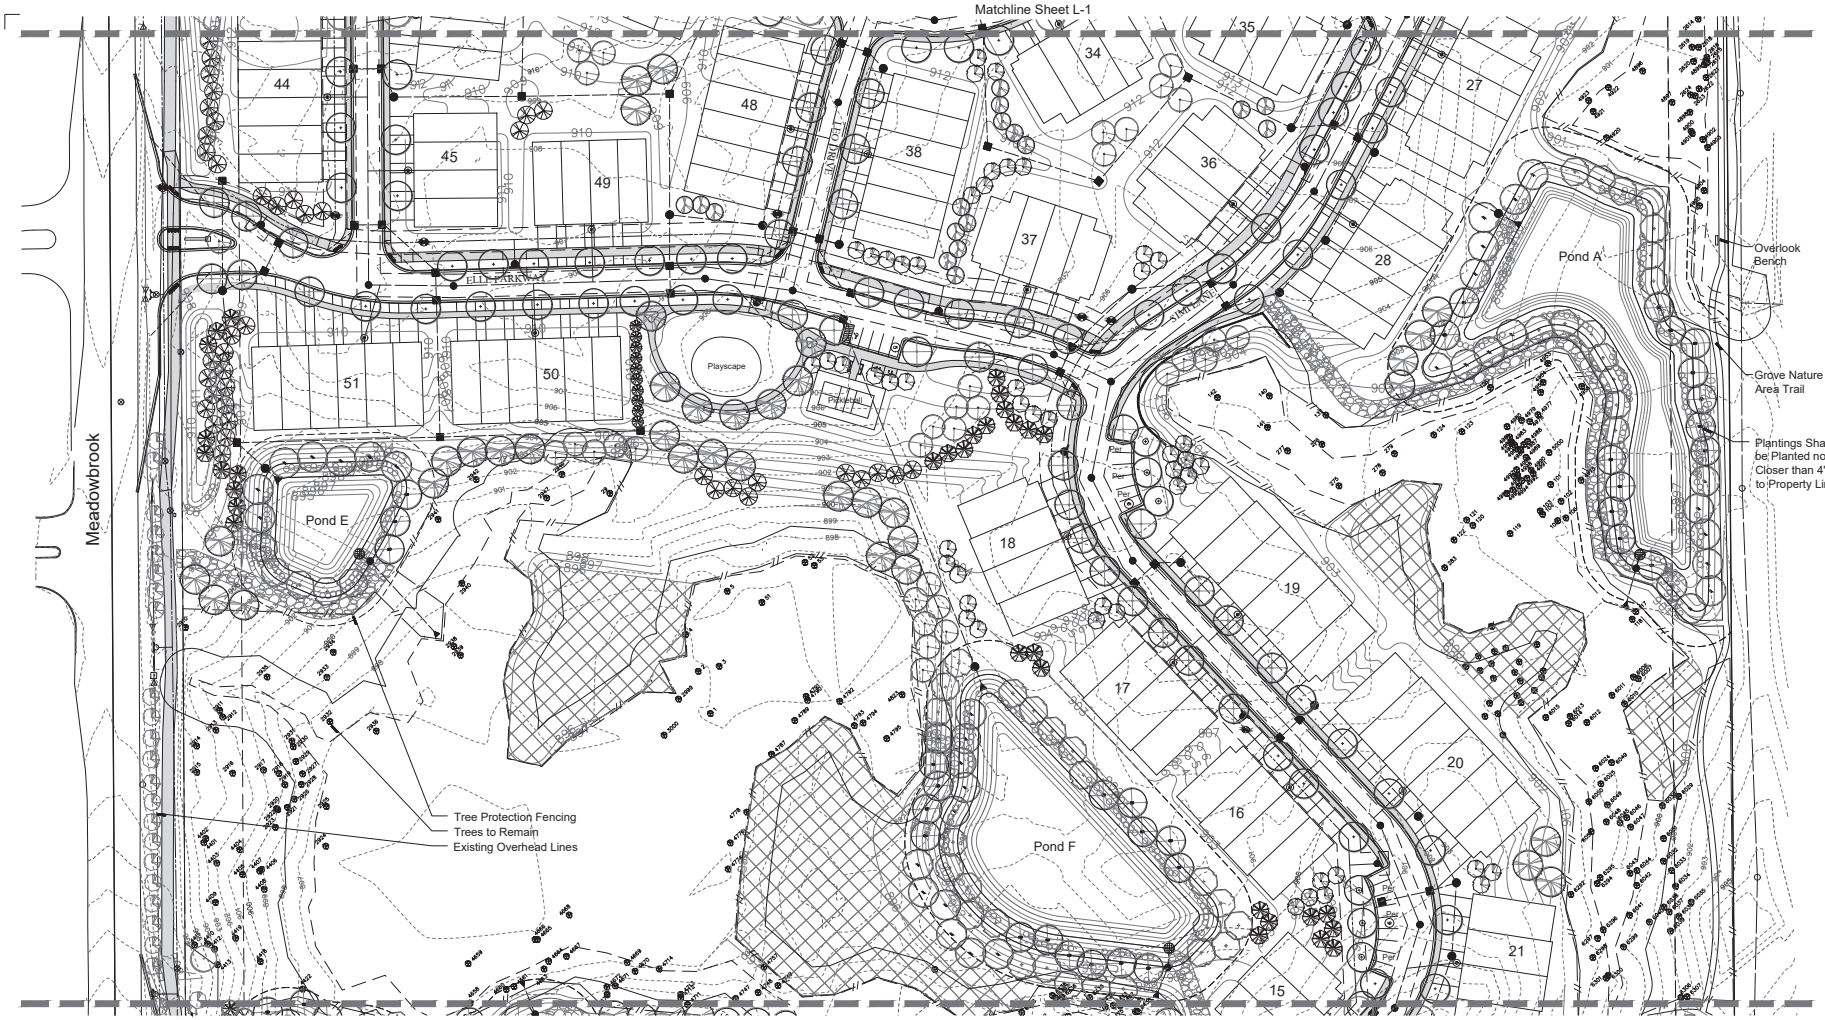

Sequence of Removal for Phragmites

An MDEGLE Permit is Required for Treatment of Phragmites in Areas with Standing Water. A licensed Herbicide Applicator must Perform the Work.

1. Phragmites should be treated in early to late summer (June-Setpember) using glyphosate, or late summer (August- September) using glyphosate to achieve effective control.
2. Application of herbicides should be hand swiping for scattered plants and hand spraying for denser stands. The use of a licensed or certified applicator is required to minimize damage to native plant material.
3. After two weeks of herbicide application, the dead stalks should be cut and removed to encourage native plant material growth. If a mechanical method is used, equipment should be cleaned to prevent the spread of seed.

Second and Third Year Maintenance

1. A visual inspection will be made during June - July. If phragmites is present, steps 1-3 above will be repeated.

Notes:

- Trees Shall be Planted no Closer than 10' to Sanitary Sewer, Utility Structures Including Hydrants and 5' from Utility Lines. Trees Shall be Planted 4' from Curbs.
- Tree Shall not Be Planted within 4' of Property Lines.
- Snow Shall be Deposited Adjacent to Drives and within the Curb Lawn. Any Damaged Trees Shall be Replaced as Needed. If Walks are Adjacent to the Street, Snow will be Stored in Nearby Islands or Lawn Areas.

© 2025 Allen Design L.L.C.

Phragmites Map

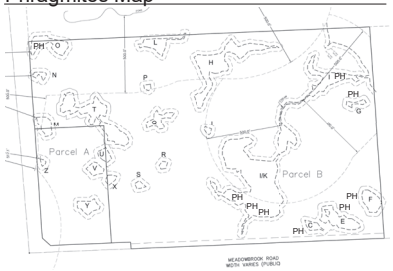

"PH" Denotes Phragmites

Landscape Key

Street Trees - 84 Trees Provided

Multi-Family Trees - 222 Trees Provided

"PER" Perimeter Parking Lot Landscaping - 30 Trees Provided
"P" Parking Lot Landscaping - 2 Trees Provided

Woodland Replacement - 141 Trees Provided

811 Know what's below. Call before you dig.

ALLENDESIGN
LAND PLANNING / LANDSCAPE ARCHITECTURE
557 Carpenter
Northville, Michigan 48167
e. jca@wideopenwest.com
t. 248.467.4668

THE GROVE

Seal:

JAMES C. ALLEN Landscape Architect No. 1301 REGISTERED LANDSCAPE ARCHITECT STATE OF MICHIGAN

Title:

Landscape Plan

Project:

The Grove
Novi, Michigan

Prepared for:

Ivanhoe Companies
6689 Orchard Lake Road, Suite 314
West Bloomfield, Michigan 48322
248.626.6114

Revision:	Issued:
Review	March 28, 2024
Revised	July 26, 2024
PRO Submission	July 9, 2025
Revised Pro Submission	September 12, 2025

Job Number:

21-054

Drawn By:	Checked By:
jca	jca

0' 25' 50'

NORTH
1"=50'

Sheet No.

L-2

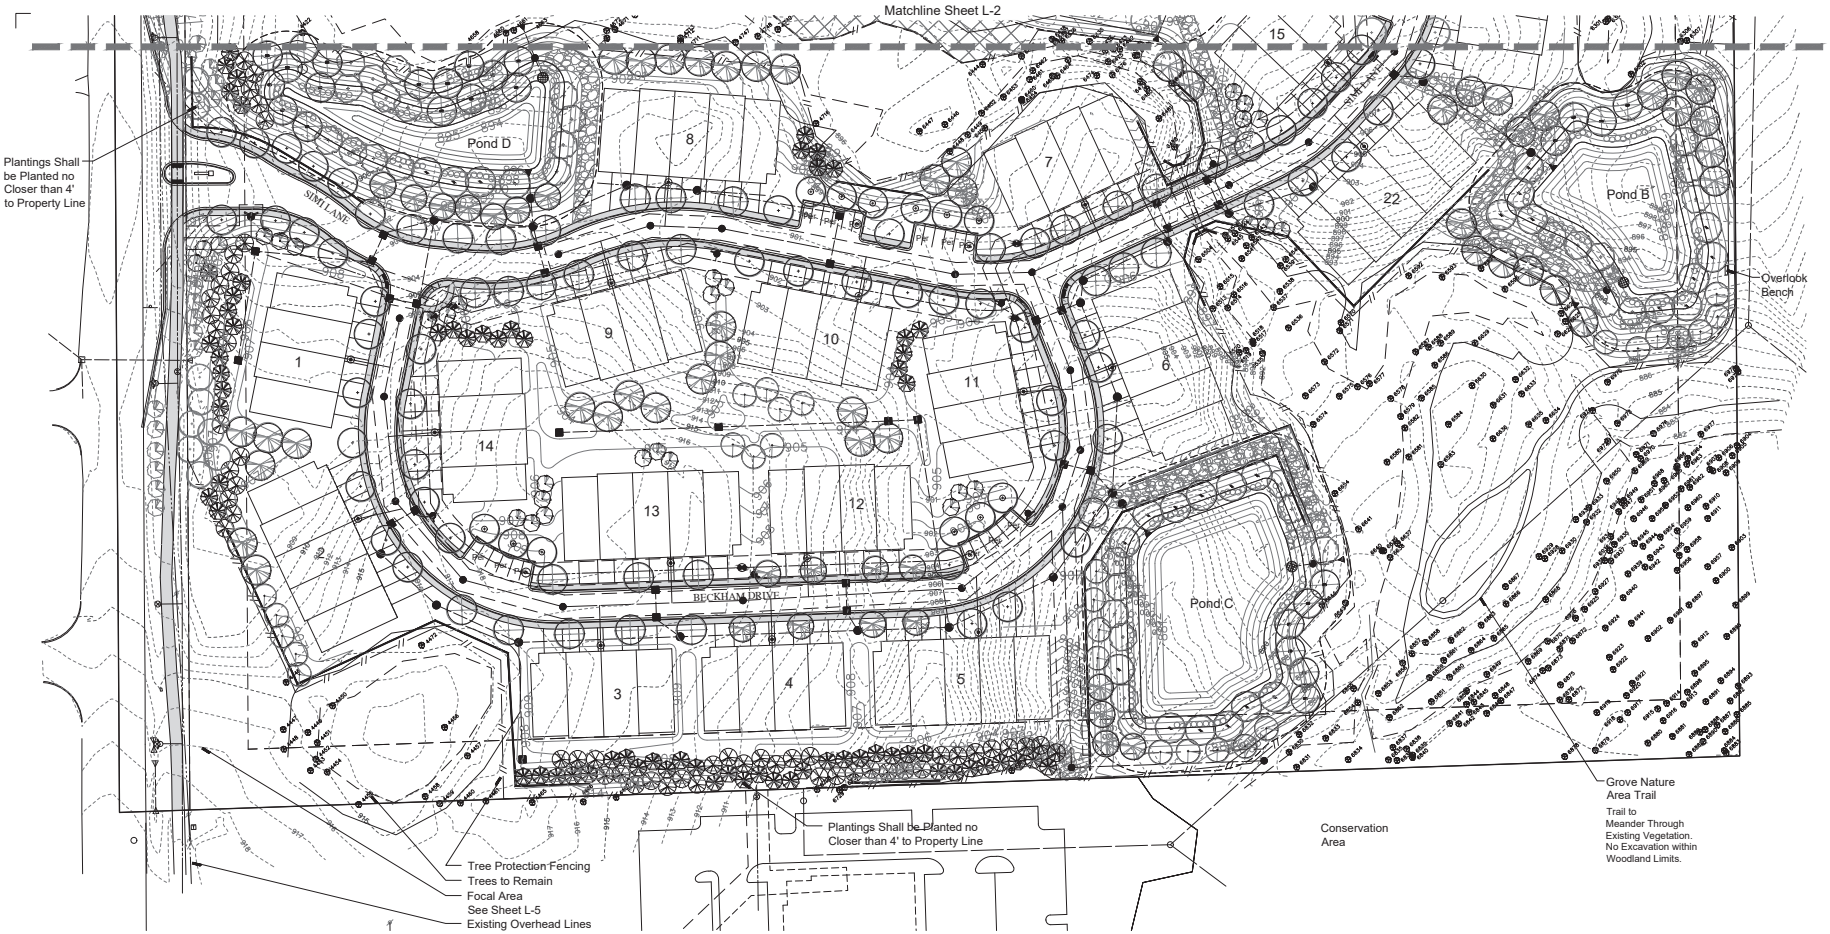

Landscape Key

- Street Trees - 81 Trees Provided
- Multi-Family Trees - 244 Trees Provided
- "P" Parking Lot Landscaping - 7 Trees Provided
- Woodland Replacement - 112 Trees Provided

Notes:

- Trees Shall be Planted no Closer than 10' to Sanitary Sewer, Utility Structures Including Hydrants and 5' from Utility Lines. Trees Shall be Planted 4' from Curbs.
- Tree Shall not Be Planted within 4' of Property Lines.
- Snow Shall be Deposited Adjacent to Drives and within the Curb Lawn. Any Damaged Trees Shall be Replaced as Needed. If Walks are Adjacent to the Street, Snow will be Stored in Nearby Islands or Lawn Areas.

© 2025 Allen Design L.L.C.

Know what's below. Call before you dig.

ALLENDESIGN
LAND PLANNING / LANDSCAPE ARCHITECTURE
557 Carpenter
Northville, Michigan 48167
e. jca@wideopenwest.com
t. 248.467.4668

THE GROVE

Seal:

Title:
Landscape Plan

Project:
The Grove
Novi, Michigan

Prepared for:
Ivanhoe Companies
6689 Orchard Lake Road, Suite 314
West Bloomfield, Michigan 48322
248.626.6114

Revision:	Issued:
Review	March 28, 2024
Revised	July 26, 2024
PRO Submission	July 9, 2025
Revised PRO Submission	September 12, 2025

Job Number:
21-054

Drawn By:	Checked By:
jca	jca

0' 25' 50'
NORTH
1"=50'

Sheet No.
L-3

12 Mile Greenbelt

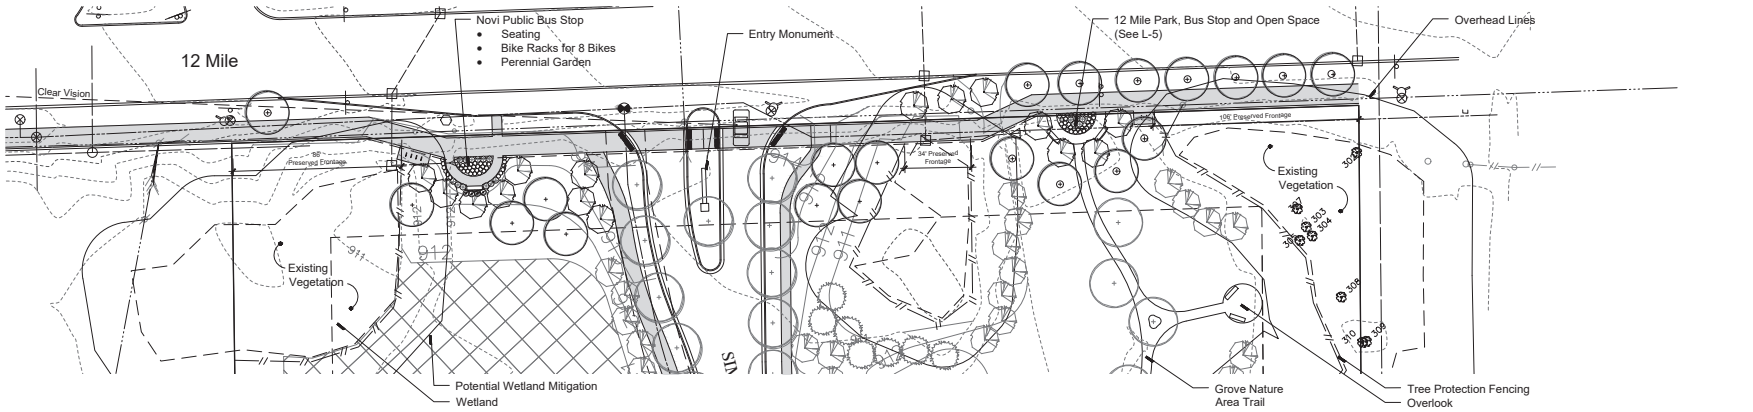

Meadowbrook North Greenbelt

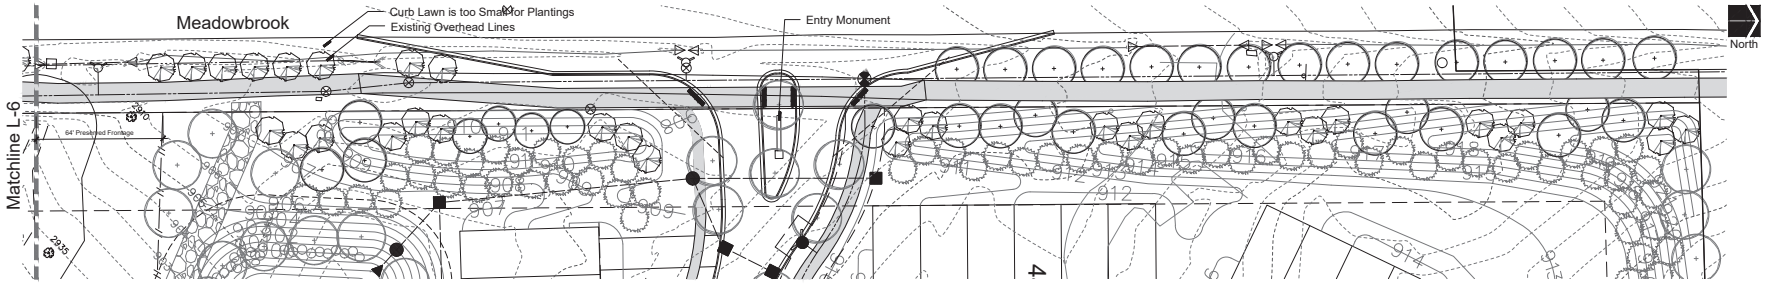

Landscape Summary - This Sheet

12 Mile Road
Street Lawn

Total Street Frontage	577 l.f.
Less Drive Opening	104 l.f.
Net Street Frontage	473 l.f.
Trees Required	13.5 Trees (473 / 35)
Trees Provided	14 Trees (Remaining 4 Trees are Shown in Park)

Greenbelt Plantings

Total Street Frontage	577 l.f.
Less Preservation Area	226 l.f.
Drive Opening	60 l.f.
Net Street Frontage	291 l.f.
Canopy Trees Required	8.3 Trees (291 / 35)
Canopy Trees Provided	8 Trees
Sub-Canopy Trees Required	11.6 Trees (291 / 25)
Sub-Canopy Trees Provided	12 Trees

Meadowbrook Road
Street Lawn

Total Street Frontage	850 l.f.
Less Drive Opening	145 l.f.
Net Street Frontage	705 l.f.
Trees Required	20.1 Trees (705 / 35)
Trees Provided	20 Trees

Greenbelt Plantings

Total Street Frontage	850 l.f.
Less Drive Opening	60 l.f.
Less Preserved Frontage	64 l.f.
Net Street Frontage	790 l.f.
Canopy Trees Required	20.7 Trees (726 / 35)
Canopy Trees Provided	21 Trees
Sub-Canopy Trees Required	29.0 Trees (726 / 25)
Sub-Canopy Trees Provided	29 Trees

Notes:
- Trees Shall be Planted no Closer than 10' to Sanitary Sewer, Utility Structures Including Hydrants and 5' from Utility Lines. Trees Shall be Planted 4' from Curbs.
- Tree Shall not Be Planted within 4' of Property Lines.
- Snow Shall be Deposited Adjacent to Drives and within the Curb Lawn. Any Damaged Trees Shall be Replaced as Needed. If Walks are Adjacent to the Street, Snow will be Stored in Nearby Islands or Lawn Areas.

Bench Detail, 11 Instances

Jameson 6' Recycled Plastic Bench
Color - Brown
Mounted on 4' x 8' Concrete Pad

ALLENDESIGN
LAND PLANNING / LANDSCAPE ARCHITECTURE
557 Carpenter
Northville, Michigan 48167
e. jca@wideopenwest.com
t. 248.467.4668

THE GROVE

Seal:

Title:
Greenbelt and Entry

Project:
The Grove
Novi, Michigan

Prepared for:
Ivanhoe Companies
6689 Orchard Lake Road, Suite 314
West Bloomfield, Michigan 48322
248.626.6114

Revision:	Issued:
Review	March 28, 2024
Revised	July 26, 2024
PRO Submission	July 9, 2025
Revised PRO Submission	September 12, 2025

Job Number:
21-054

Drawn By: jca
Checked By: jca

0' 15' 30'
NORTH
1"=30'

Sheet No.
L-4

811 Know what's below. Call before you dig.

© 2025 Allen Design L.L.C.

12 Mile Road Park, Bus Stop and Open Space

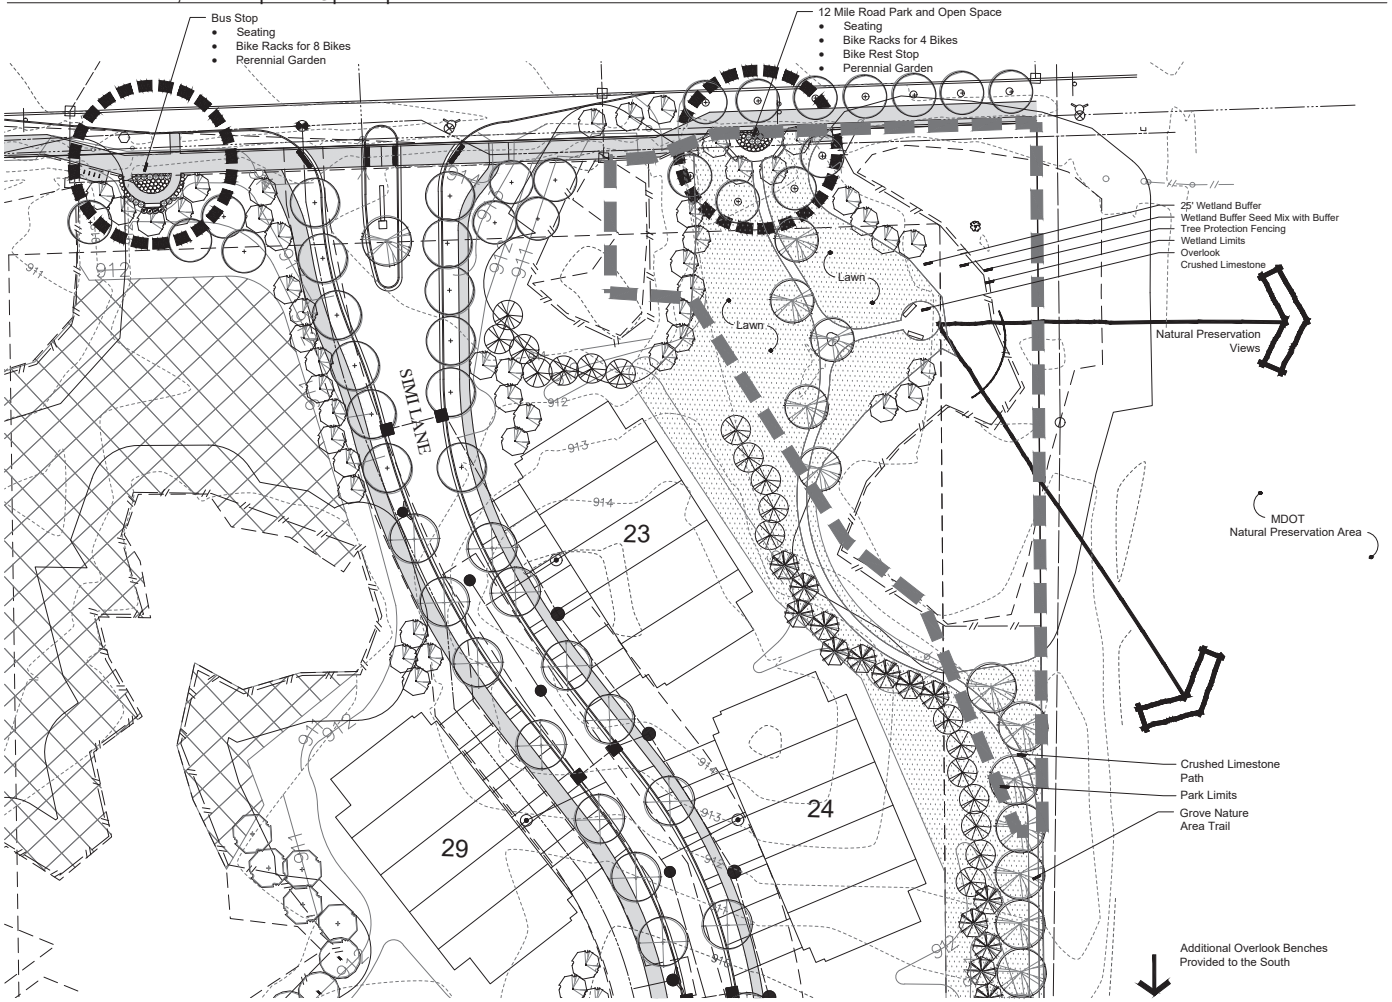

ALLENDESIGN
LAND PLANNING / LANDSCAPE ARCHITECTURE
557 Carpenter
Northville, Michigan 48167
e. jca@wideopenwest.com
t. 248.467.4668

THE GROVE

Seal:

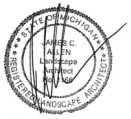

Title:

12 Mile Park, Bus Stop and Open Space

Project:

The Grove
Novi, Michigan

Prepared for:

Ivanhoe Companies
6689 Orchard Lake Road, Suite 314
West Bloomfield, Michigan 48322
248.626.6114

Revision:	Issued:
Review	March 28, 2024
Revised	July 26, 2024
PRO Submission	July 9, 2025
Revised PRO Submission	September 12, 2025

Job Number:
21-054

Drawn By: jca
Checked By: jca

0' 15' 30'
NORTH
1"=30'

Sheet No.
L-5

811 Know what's below. Call before you dig.

© 2025 Allen Design L.L.C.

Meadowbrook South Greenbelt

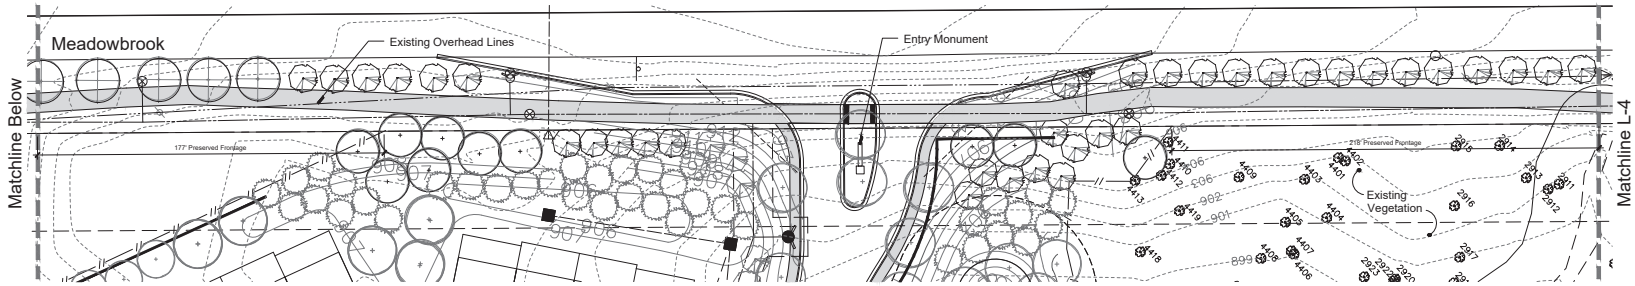

Meadowbrook South Greenbelt

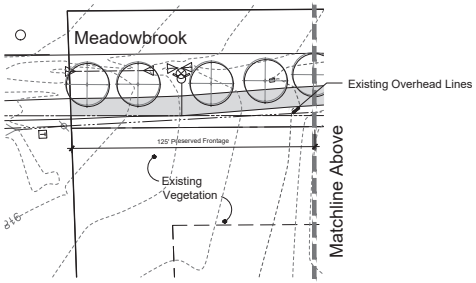

Landscape Summary - This Sheet

Meadowbrook Road
Street Lawn

Total Street Frontage	921 l.f.
Less Drive Opening	104 l.f.
Net Street Frontage	817 l.f.
Trees Required	23.3 Trees (817 / 35)
Trees Provided	23 Trees

Greenbelt Plantings

Total Street Frontage	921 l.f.
Less Preservation Area	510 l.f.
Drive Opening	60 l.f.
Net Street Frontage	351 l.f.
Canopy Trees Required	10.0 Trees (351 / 35)
Canopy Trees Provided	10 Trees
Sub-Canopy Trees Required	14.0 Trees (351 / 25)
Sub-Canopy Trees Provided	23 Trees

Notes:

- Trees Shall be Planted no Closer than 10' to Sanitary Sewer, Utility Structures Including Hydrants and 5' from Utility Lines. Trees Shall be Planted 4' from Curbs.
- Tree Shall not Be Planted within 4' of Property Lines.
- Snow Shall be Deposited Adjacent to Drives and within the Curb Lawn. Any Damaged Trees Shall be Replaced as Needed. If Walks are Adjacent to the Street, Snow will be Stored in Nearby Islands or Lawn Areas.

© 2025 Allen Design L.L.C.

ALLENDESIGN
LAND PLANNING / LANDSCAPE ARCHITECTURE
557 Carpenter
Northville, Michigan 48167
e. jca@wideopenwest.com
t. 248.467.4668

THE GROVE

Seal:

Title:

Greenbelt and Entry

Project:

The Grove
Novi, Michigan

Prepared for:

Ivanhoe Companies
6689 Orchard Lake Road, Suite 314
West Bloomfield, Michigan 48322
248.626.6114

Revision:	Issued:
Review	March 28, 2024
Revised	July 26, 2024
PRO Submission	July 9, 2025
Revised PRO Submission	September 12, 2025

Job Number:

21-054

Drawn By:	Checked By:
jca	jca

0' 15' 30'

NORTH
1"=30'

811 Know what's below. Call before you dig.

Sheet No.

L-6

North Buffer

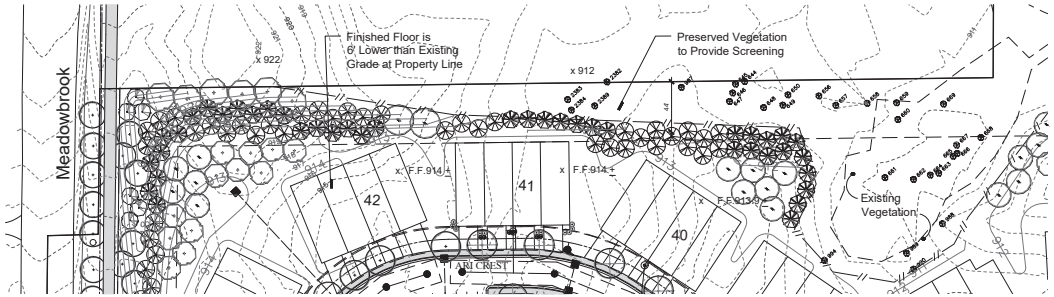

Notes:

- Trees Shall be Planted no Closer than 10' to Sanitary Sewer, Utility Structures Including Hydrants and 5' from Utility Lines. Trees Shall be Planted 4' from Curbs.
- Tree Shall not Be Planted within 4' of Property Lines.
- Snow Shall be Deposited Adjacent to Drives and within the Curb Lawn. Any Damaged Trees Shall be Replaced as Needed. If Walks are Adjacent to the Street, Snow will be Stored in Nearby Islands or Lawn Areas.

South Buffer

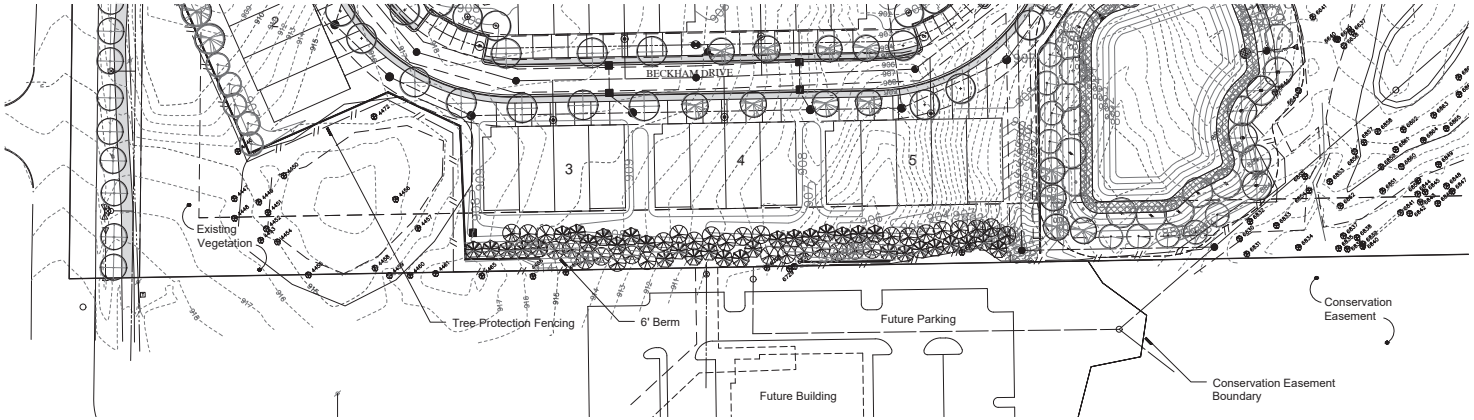

ALLENDESIGN
LAND PLANNING / LANDSCAPE ARCHITECTURE
557 Carpenter
Northville, Michigan 48167
e. jca@wideopenwest.com
t. 248.467.4668

THE GROVE

Seal:

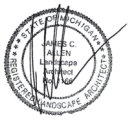

Title:

Proposed Buffers

Project:

The Grove
Novi, Michigan

Prepared for:

Ivanhoe Companies
6689 Orchard Lake Road, Suite 314
West Bloomfield, Michigan 48322
248.626.6114

Revision:	Issued:
Review	March 28, 2024
Revised	July 26, 2024
PRO Submission	July 9, 2025
Revised PRO Submission	September 12, 2025

Job Number:

21-054

Drawn By:	Checked By:
jca	jca

Sheet No.

L-7

811 Know what's below. Call before you dig.

© 2025 Allen Design L.L.C.

Pond A

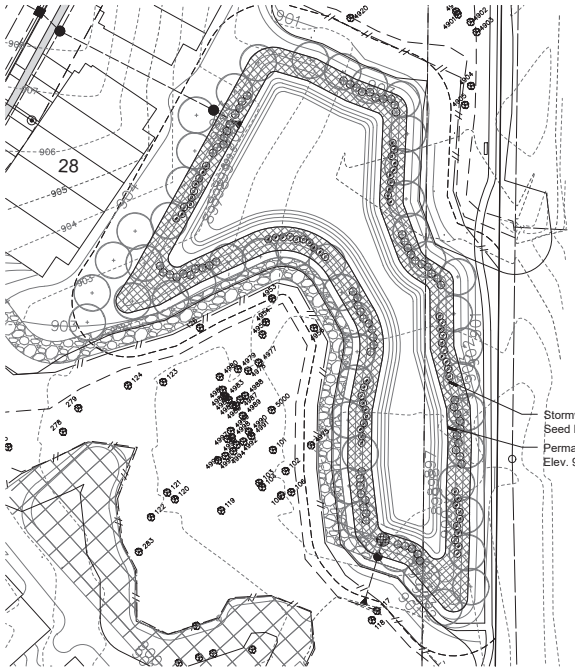

Pond B

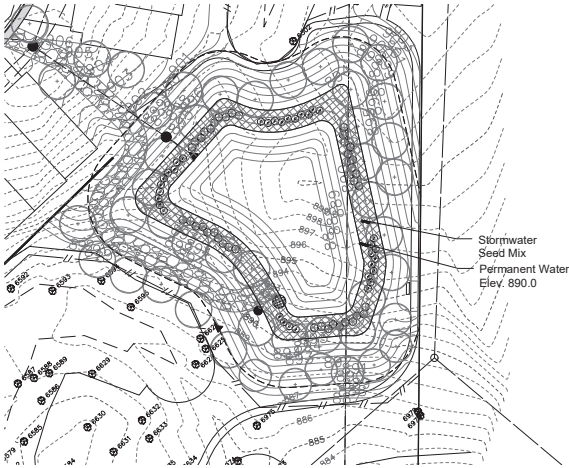

Pond C

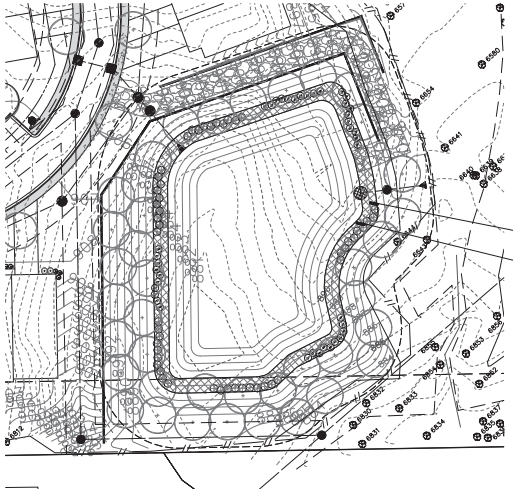

Landscape Summary - This Sheet

Pond A

Detention Pond Plantings	
10' from Water Elevation	982 l.f.
Required Planting	688 l.f. (70%)
Planting to be Provided	695 l.f. (71%)
Pond Frontage for Trees	834'
Trees Required	23.8 Trees (834 / 35)
Trees Provided	39 Trees

Pond B

Detention Pond Plantings	
10' from Water Elevation	493 l.f.
Required Planting	345 l.f. (70%)
Planting to be Provided	355 l.f. (72%)
Pond Frontage for Trees	308'
Trees Required	8.8 Trees (308 / 35)
Trees Provided	15 Trees

Pond C

Detention Pond Plantings	
10' from Water Elevation	613 l.f.
Required Planting	429 l.f. (70%)
Planting to be Provided	433 l.f. (71%)
Pond Frontage for Trees	422'
Trees Required	12.0 Trees (422 / 35)
Trees Provided	19 Trees

Notes:

- Trees Shall be Planted no Closer than 10' to Sanitary Sewer, Utility Structures Including Hydrants and 5' from Utility Lines. Trees Shall be Planted 4' from Curbs.
- Tree Shall not Be Planted within 4' of Property Lines.
- Snow Shall be Deposited Adjacent to Drives and within the Curb Lawn. Any Damaged Trees Shall be Replaced as Needed. If Walks are Adjacent to the Street, Snow will be Stored in Nearby Islands or Lawn Areas.

Storm Water Seed Mix

Native Connections
9916 N Westnedge Ave, Kalamazoo, MI 49009
(P) 269.459.6300
info@nativeconnections.net
www.nativeconnections.net

Stormwater Mix

An economical mix specifically designed to withstand the low water quality and highly variable conditions associated with stormwater features. Approximately half of the species are self-heard annuals that establish quickly and provide soil stabilization and hydrology with others filling in the wetted and drained ends of the spectrum. The high-seed-rate count and heavy annual nurse crop in this mix ensure full and aggressive establishment via wide range of site conditions.

Total Seeding Rate: 34.2 lbs per acre
2.01 lbs grasses
500 native seeds per sq ft

Call, email or visit our website for pricing

Grasses, Sedges & Rushes	PLS Ounces	Seeding %
Big Bluestem	4.00	2.50
Canada Wild Rye	2.00	1.25
Fox Sedge	2.00	1.74
Great Spike Rush	1.00	1.17
Indian Grass, Late	4.00	2.50
Soft Rush	0.50	11.48
Path Rush	0.50	11.48
Prairie Dropseed	0.50	0.31
Switchgrass	1.00	2.25
Three-square Rush	1.00	2.87
Virginia Wild Rye (Elymus virginicus)	4.00	2.50
Yellow Stripe	0.50	11.48
	Total Grasses	34.00

Forbs	PLS Ounces	Seeding %
Common Water Plantain	0.50	0.74
Swamp Milkweed	1.00	0.11
Common Milkweed	0.25	0.06
Tall-topped Aster	0.25	0.06
Nodding Bur Marigold	1.00	0.46
Showy Tick Trefoil	0.50	0.23
Ironweed	0.10	0.06
Marsh Blazingstar	1.25	0.32
Prairie Blazingstar	1.25	0.32
Monkey Flower	0.25	12.20
Wild Bergamot	0.50	0.69
Obedient Plant, False Dragonhead	0.50	0.23
Ox-Eye Sunflower	0.50	14.92
Obedient Plant	0.50	0.13
Purple Coneflower (Echinacea p.)	0.50	0.23
Black-eyed Susan	4.00	0.45
Blue Vervain	0.50	0.34
Golden Alexanders	0.50	0.23
	Total Forbs	34.00

Temporary Grass Cover	Ounces	Seeding %
Annual Ryegrass	32.00	17.00
Seed Oats	192.00	17.00
Total Temp Grasses	224.00	17.00

53,092 s.f. Total Area

34.2 lbs. per Acre Application Rate
41.7 lbs. of Detention Seed Mix Required
3"-6" of Topsoil with 20%-30% Compost Shall be Placed in this Area.

Note:
Contractor Shall Provide Proof of Seed to be Used in the Form of an Invoice or Photo of the Seed Bag to rmeader@cityofnovi.org for Approval Prior to Installation. If an Unacceptable Seed Mix is Used, the City Reserves the Right to Destroy the Plants and Re-seed with and Acceptable Mix at the Developer's Expense.

© 2025 Allen Design L.L.C.

ALLENDESIGN
LAND PLANNING / LANDSCAPE ARCHITECTURE
557 Carpenter
Northville, Michigan 48167
e. jca@wideopenwest.com
t. 248.467.4668

THE GROVE

Seal:

STATE OF MICHIGAN
JAMES C. ALLEN
Landscape Architect
No. 1301
REGISTERED LANDSCAPE ARCHITECT

Title:
Detention Ponds

Project:
The Grove
Novi, Michigan

Prepared for:
Ivanhoe Companies
6689 Orchard Lake Road, Suite 314
West Bloomfield, Michigan 48322
248.626.6114

Revision:	Issued:
Review	March 28, 2024
Revised	July 26, 2024
PRO Submission	July 9, 2025
Revised PRO Revision	September 12, 2025

Job Number:
21-054

Drawn By: jca
Checked By: jca

0' 10' 20' 40'
NORTH
1"=40'

811 Know what's below. Call before you dig.

Sheet No.
L-8

Pond D

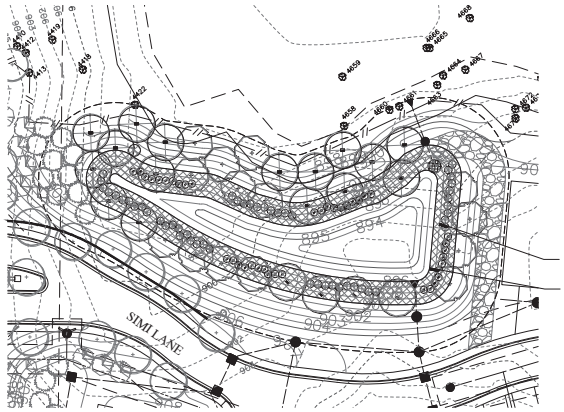

Pond E

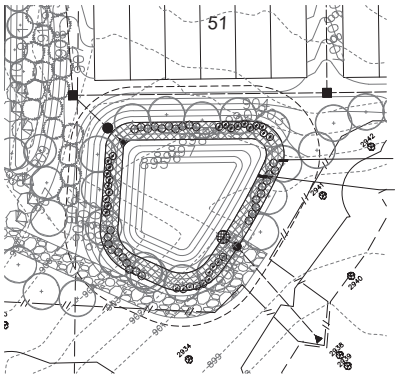

Pond F

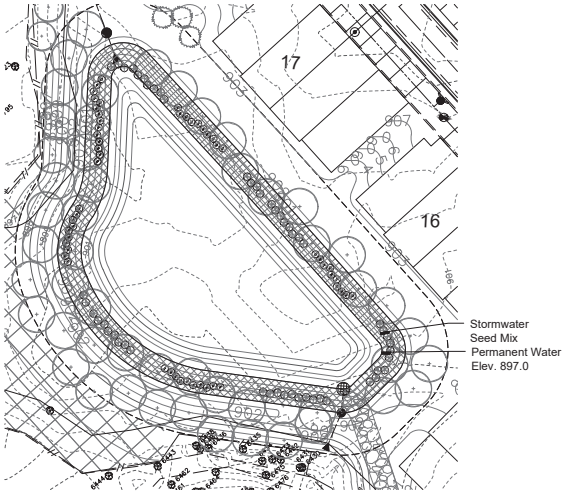

Landscape Summary - This Sheet

Pond D

Detention Pond Plantings	
10' from Water Elevation	607 l.f.
Required Planting	425 l.f. (70%)
Planting to be Provided	433 l.f. (71%)
Pond Frontage for Trees	344'
Trees Required	9.8 Trees (344 / 35)
Trees Provided	15 Trees

Pond E

Detention Pond Plantings	
10' from Water Elevation	384 l.f.
Required Planting	269 l.f. (70%)
Planting to be Provided	288 l.f. (75%)
Pond Frontage for Trees	267'
Trees Required	7.6 Trees (267 / 35)
Trees Provided	10 Trees

Pond F

Detention Pond Plantings	
10' from Water Elevation	719 l.f.
Required Planting	503 l.f. (70%)
Planting to be Provided	518 l.f. (72%)
Pond Frontage for Trees	667'
Trees Required	19.1 Trees (667 / 35)
Trees Provided	30 Trees

Notes:

- Trees Shall be Planted no Closer than 10' to Sanitary Sewer, Utility Structures Including Hydrants and 5' from Utility Lines. Trees Shall be Planted 4' from Curbs.
- Tree Shall not Be Planted within 4' of Property Lines.
- Snow Shall be Deposited Adjacent to Drives and within the Curb Lawn. Any Damaged Trees Shall be Replaced as Needed. If Walks are Adjacent to the Street, Snow will be Stored in Nearby Islands or Lawn Areas.

ALLEN DESIGN
LAND PLANNING / LANDSCAPE ARCHITECTURE
557 Carpenter
Northville, Michigan 48167
e. jca@wideopenwest.com
t. 248.467.4668

THE GROVE

Seal:

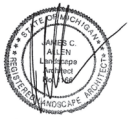

Title:

Detention Ponds

Project:

The Grove
Novi, Michigan

Prepared for:

Ivanhoe Companies
6689 Orchard Lake Road, Suite 314
West Bloomfield, Michigan 48322
248.626.6114

Revision:	Issued:
Review	March 28, 2024
Revised	July 26, 2024
PRO Submission	July 9, 2025
Revised PRO Submission	September 12, 2025

Job Number:

21-054

Drawn By:	Checked By:
jca	jca

811 Know what's below. Call before you dig.

Sheet No.

L-9

© 2025 Allen Design L.L.C.

The Vistas - 4 Unit

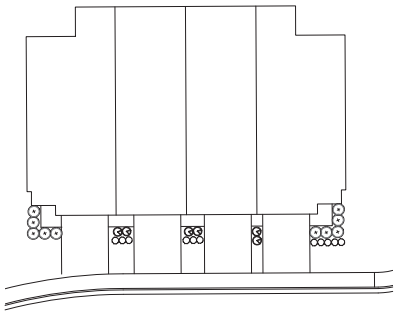

The Vistas - 5 Unit

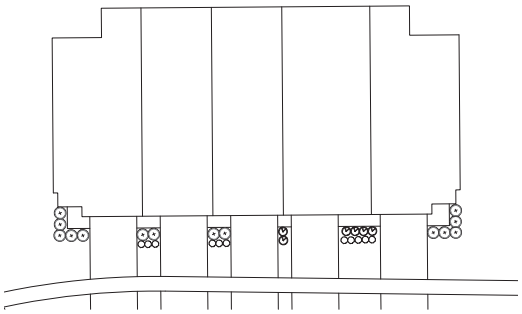

The Meadows 4 Unit

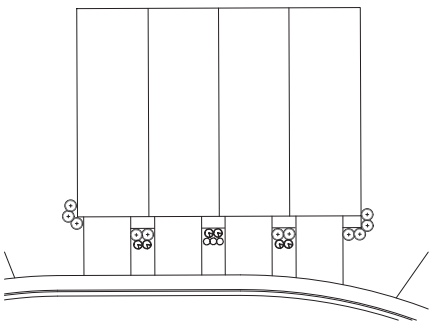

The Meadows 5 Unit

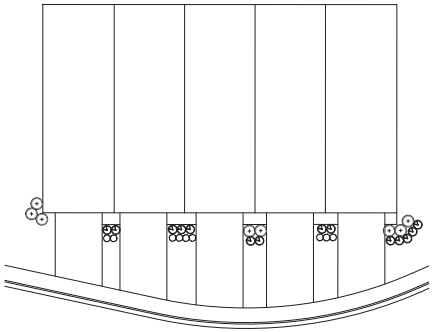

The Meadows 6 Unit

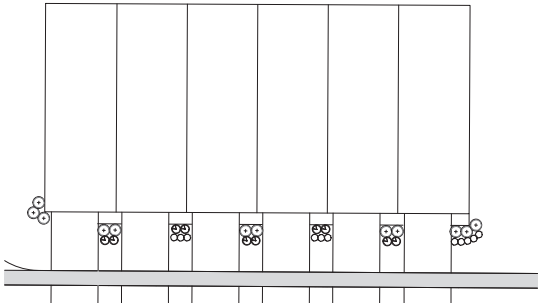

The Pointe and Woods 3 Unit

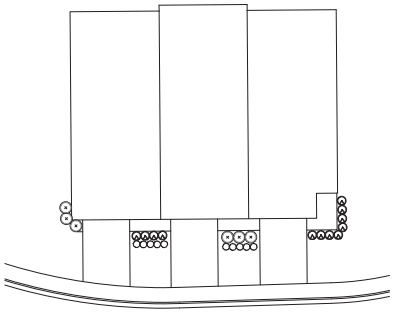

The Woods and Pointe 4 Unit

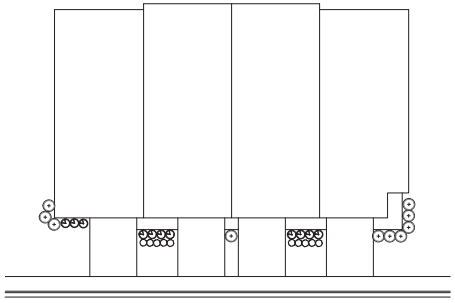

The Woods and Pointe 5 Unit

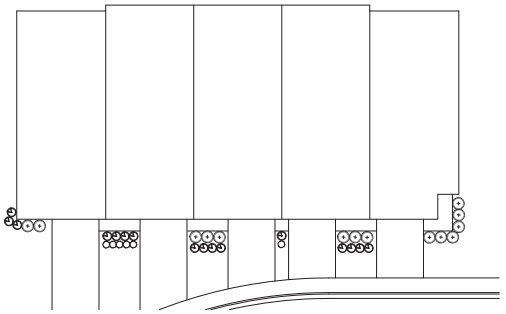

Unit Frontage Summary

Building Type	Building Length	Required Landscape (35%)	Landscape Provided	Waiver Required
The Vistas, 4 Unit	108.7'	37.8'	43.7'	0
The Vistas, 5 Unit	138.7'	48.5'	57.5'	0
The Meadows, 4 Unit	96.7'	33.8'	39.7'*	0
The Meadows, 5 Unit	120.7'	42.3'	47.5'*	0
The Meadows, 6 Unit	144.7'	50.6'	55.2'*	0
The Woods and Pointe, 3 Unit	90.7'	31.7'	42.0'	0
The Woods and Pointe, 4 Unit	120.7'	42.2'	55.7'	0
The Woods and Pointe, 5 Unit	150.7'	52.7'	68.0'	0

*Note:
Plantings Along the Building Sides that will be Visible from the Street are Included in the Provided Frontage Landscaping

Notes for all Residential Envelopes:
1. Unit mix, size, and location are representative and may vary within the building envelope. Each building envelope will accommodate 3 - 6 units.
2. Building envelope depth may increase in some locations to accommodate a 75' deep unit. All minimum setback requirements will be maintained
3. Decks or patios may extend a maximum of 10' beyond the building envelope into the perimeter, side to side, and side to rear setbacks.
4. Minimum Building Width is 24'.
5. Maximum Building Depth is 75'.
6. All units will have 2 or 3 bedrooms.
7. Minimum Driveway Length is 20' from Sidewalks.

© 2025 Allen Design L.L.C.

ALLENDESIGN
LAND PLANNING / LANDSCAPE ARCHITECTURE
557 Carpenter
Northville, Michigan 48167
e. jca@wideopenwest.com
t. 248.467.4668

THE GROVE

Seal:

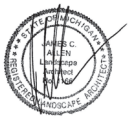

Title:
Unit Typicals

Project:
The Grove
Novi, Michigan

Prepared for:
Ivanhoe Companies
6689 Orchard Lake Road, Suite 314
West Bloomfield, Michigan 48322
248.626.6114

Revision:	Issued:
Review	March 28, 2024
Revised	July 26, 2024
PRO Submission	July 9, 2025
Revised PRO Submission	September 12, 2025

Job Number:
21-054

Drawn By: jca
Checked By: jca

1"=40'

Sheet No.
L-10

811 Know what's below. Call before you dig.

Park / Recreation Area

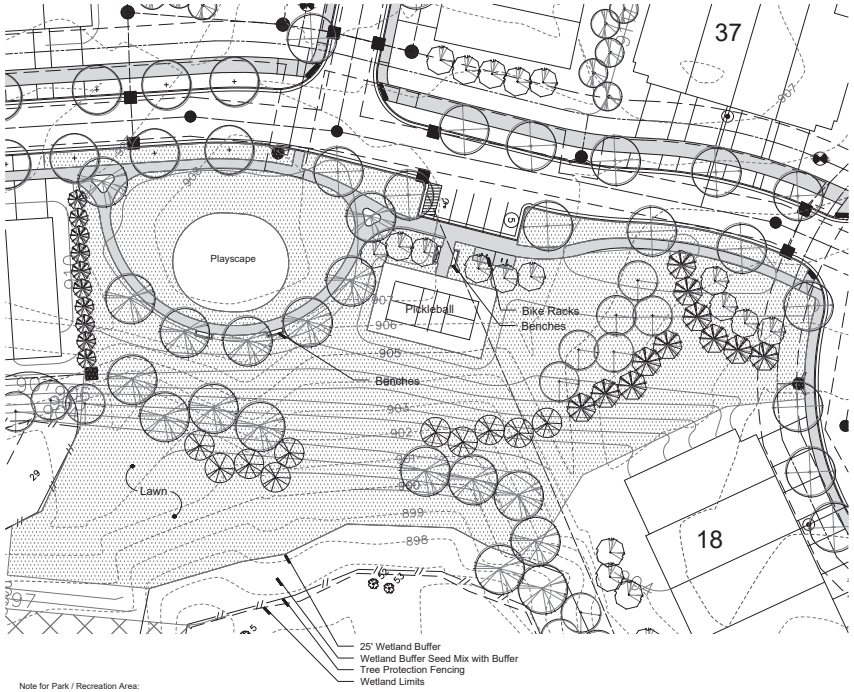

Note for Park / Recreation Area:
1. The Park/Recreation Area including parking, bike rack, pickle ball court, and playscape will be built. The location and design of these amenities within the Park/Recreation Area are subject to change.

Clubhouse Option

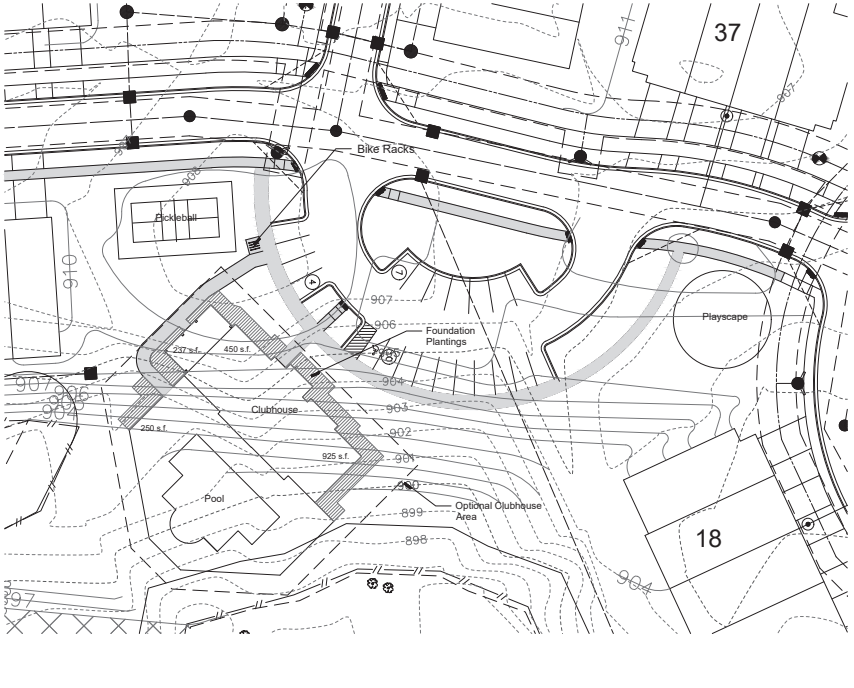

Landscape Summary - Clubhouse Option

Foundation Landscaping	
Building Perimeter	214 l.f.
Less Doors	12 l.f.
Net Perimeter	202 l.f.
Landscape Area Required	1,616 s.f. (202 x 8)
Landscape Area Provided	1,862 s.f.

Notes:
1. The Location and Design of Amenities are Conceptual and Subject to Change.
2. All Landscape Requirements Shall be Provided.

Optional Clubhouse Area

No Scale

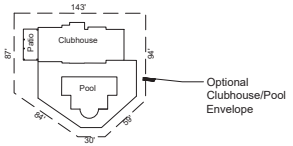

Note for Optional Clubhouse Area:
1. The Clubhouse / Pool are optional and may not be built. The size and location of clubhouse / pool shown within the buildable envelope is representative of what may be built and is subject to change.

ALLENDESIGN
LAND PLANNING / LANDSCAPE ARCHITECTURE
557 Carpenter
Northville, Michigan 48167
e. jca@wideopenwest.com
t. 248.467.4668

THE GROVE

Seal:

Title:
Amenity Plan

Project:
The Grove
Novi, Michigan

Prepared for:
Ivanhoe Companies
6689 Orchard Lake Road, Suite 314
West Bloomfield, Michigan 48322
248.626.6114

Revision:	Issued:
Review	March 28, 2024
Revised	July 26, 2024
PRO Submission	July 9, 2025
Revised PRO Submission	September 12, 2025

Job Number:
21-054

Drawn By:	Checked By:
jca	jca

0' 15' 30'
NORTH
1"=30'

Sheet No.
L-11

© 2025 Allen Design L.L.C.

811 Know what's below. Call before you dig.

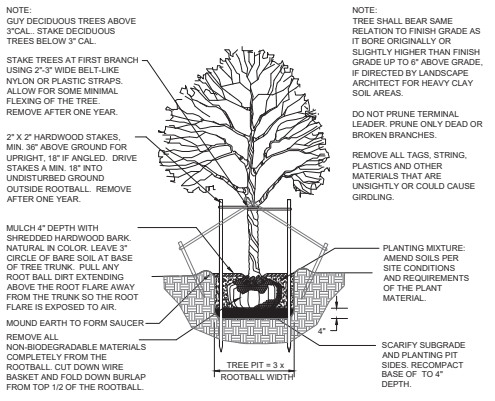

DECIDUOUS TREE PLANTING DETAIL

Not to scale

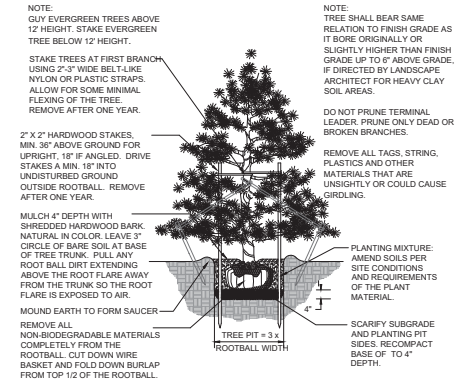

EVERGREEN TREE PLANTING DETAIL

Not to scale

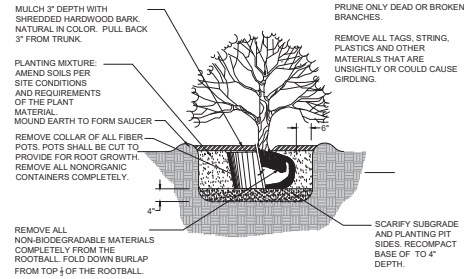

SHRUB PLANTING DETAIL

NOT TO SCALE

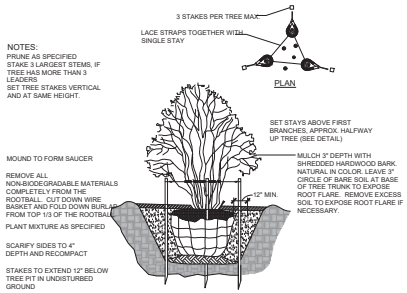

MULTI-STEM TREE PLANTING DETAIL

NOT TO SCALE

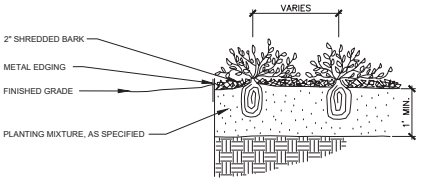

TRANSFORMER SCREENING DETAIL

Not to scale

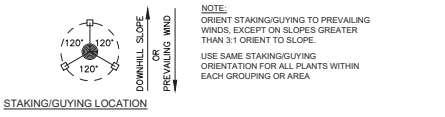

TREE STAKING DETAIL

Not to scale

PERENNIAL PLANTING DETAIL

Not to scale

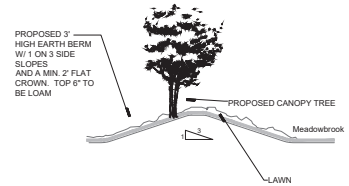

Berm Detail

HORIZONTAL SCALE: 1"=10'

LANDSCAPE NOTES

1. All plants shall be north Midwest American region grown, No. 1 grade plant materials, and shall be true to name, free from physical damage and wind burn.
2. Plants shall be full, well-branched, and in healthy vigorous growing condition.
3. Plants shall be watered before and after planting is complete.
4. All trees must be staked, fertilized and mulched and shall be guaranteed to exhibit a normal growth cycle for at least two (2) full years following City approval.
5. All material shall conform to the guidelines established in the most recent edition of the American Standard for Nursery Stock.
6. Provide clean backfill soil, using material stockpiled on site. Soil shall be screened and free of any debris, foreign material, and stone.
7. "Agriform" tabs or similar slow-release fertilizer shall be added to the planting pits before being backfilled.
8. Amended planting mix shall consist of 1/3 screened topsoil, 1/3 sand and 1/3 compost, mixed well and spread to the depth as indicated in planting details.
9. All plantings shall be mulched per planting details located on this sheet.
10. The Landscape Contractor shall be responsible for all work shown on the landscape drawings and specifications.
11. No substitutions or changes of location, or plant types shall be made without the approval of the Landscape Architect.
12. The Landscape Architect shall be notified in writing of any discrepancies between the plans and field conditions prior to installation.
13. The Landscape Contractor shall be responsible for maintaining all plant material in a vertical condition throughout the guaranteed period.
14. The Landscape Architect shall have the right, at any stage of the installation, to reject any work or material that does not meet the requirements of the plans and specifications, if requested by owner.
15. Contractor shall be responsible for checking plant quantities to ensure quantities on drawings and plant list are the same. In the event of a discrepancy, the quantities on the plans shall prevail.
16. The Landscape Contractor shall seed and mulch or sod (as indicated on plans) all areas disturbed during construction, throughout the contract limits.
17. A pre-emergent weed control agent, "Preen" or equal, shall be applied uniformly on top of all mulching in all planting beds.
18. Sod shall be two year old "Baron/Cheriadelphi" Kentucky Blue Grass grown in a sod nursery on loam soil.

CITY OF NOVI NOTES

1. All landscape islands shall be backfilled with a sand mixture to facilitate drainage.
2. All proposed landscape islands shall be curbed.
3. All landscape areas shall be irrigated.
4. Overhead utility lines and poles to be relocated as directed by utility company of record.
5. Evergreen and canopy trees shall be planted a minimum of 10' from a fire hydrant, and manhole, 15' from overhead wires and 5' from underground utility lines.
6. All plant material shall be guaranteed for two (2) years after City Approval and shall be installed and maintained according to City of Novi standards. Replace Failing Material within 3 Months of Discovering the Need for Replacement. One cultivation per month shall occur in June-August.
7. All proposed street trees shall be planted a minimum of 4' from both the back of curb and proposed walks.
8. All tree and shrub planting beds shall be mulched with shredded hardwood bark, spread to minimum depth of 4". All lawn area trees shall have a 4' diameter circle of shredded hardwood mulch 3" away from trunk. All perennial, annual and ground cover beds shall receive 2" of dark colored bark mulch as indicated on the plant list. Mulch is to be free from debris and foreign material, and shall contain no pieces of inconsistent size.
9. All Substitutions or Deviations from the Landscape Plan Must be Approved in Writing by the City of Novi Prior to their Installation.

NOTES:
THE APPROXIMATE DATE OF INSTALLATION FOR THE PROPOSED LANDSCAPE WILL BE MARCH 15 AND NOVEMBER 15.

THE SITE WILL BE MAINTAINED BY THE DEVELOPER IN ACCORDANCE WITH THE STANDARDS SET FORTH IN THE CITY OF NOVI ZONING ORDINANCE. THIS INCLUDES WEEDING AND WATERING AS REQUIRED BY NORMAL MAINTENANCE PRACTICES.

DEVELOPER SHALL BE RESPONSIBLE FOR REPLACING ANY TREES WITHIN UTILITY EASEMENTS THAT ARE DAMAGED THROUGH NORMAL MAINTENANCE OR REPAIRS.

PLANT MATERIALS SHALL BE GUARANTEED FOR 2 YEARS AND SHALL BE MAINTAINED IN ACCORDANCE WITH CITY ORDINANCES. WARRANTY PERIOD BEGINS AT THE TIME OF CITY APPROVAL. WATERING AS NECESSARY SHALL OCCUR DURING THIS WARRANTY PERIOD.

ANY SUBSTITUTIONS MUST BE SUBMITTED IN WRITING AND APPROVED BY THE CITY.

Know what's below. Call before you dig.

© 2025 Allen Design L.L.C.

ALLENDESIGN
LAND PLANNING / LANDSCAPE ARCHITECTURE
557 Carpenter
Northville, Michigan 48167
e. jca@wideopenwest.com
t. 248.467.4668

THE GROVE

Seal:

JAMES C. ALLEN Landscape Architect No. 3901 REGISTERED LANDSCAPE ARCHITECT STATE OF MICHIGAN

Title:

Landscape Details

Project:

The Grove
Novi, Michigan

Prepared for:

Ivanhoe Companies
6689 Orchard Lake Road, Suite 314
West Bloomfield, Michigan 48322
248.626.6114

Revision:	Issued:
Review	March 28, 2024
Revised	July 26, 2024
PRO Submission	July 9, 2025
Revised PRO Submission	September 12, 2025

Job Number:

21-054

Drawn By:	Checked By:
jca	jca

Sheet No.

L-12

Key

Bold Trees to be Removed

See Sheet L-15 - L-19 for Tree List

ALLENDESIGN
LAND PLANNING / LANDSCAPE ARCHITECTURE
557 Carpenter
Northville, Michigan 48167
e. jca@wideopenwest.com
t. 248.467.4668

THE GROVE

Seal:

JAMES C. ALLEN Landscape Architect No. 1301 REGISTERED LANDSCAPE ARCHITECT STATE OF MICHIGAN

Title:

Woodland Plan

Project:

The Grove
Novi, Michigan

Prepared for:

Ivanhoe Companies
6689 Orchard Lake Road, Suite 314
West Bloomfield, Michigan 48322
248.626.6114

Revision:	Issued:
Review	March 28, 2024
Revised	July 26, 2024
PRO Submission	July 9, 2025
Revised PRO Submission	September 12, 2025

Job Number:

21-054

Drawn By:	Checked By:
jca	jca

0' 25' 50'

NORTH
1"=50'

811 Know what's below. Call before you dig.

Sheet No.

L-13

© 2025 Allen Design L.L.C.

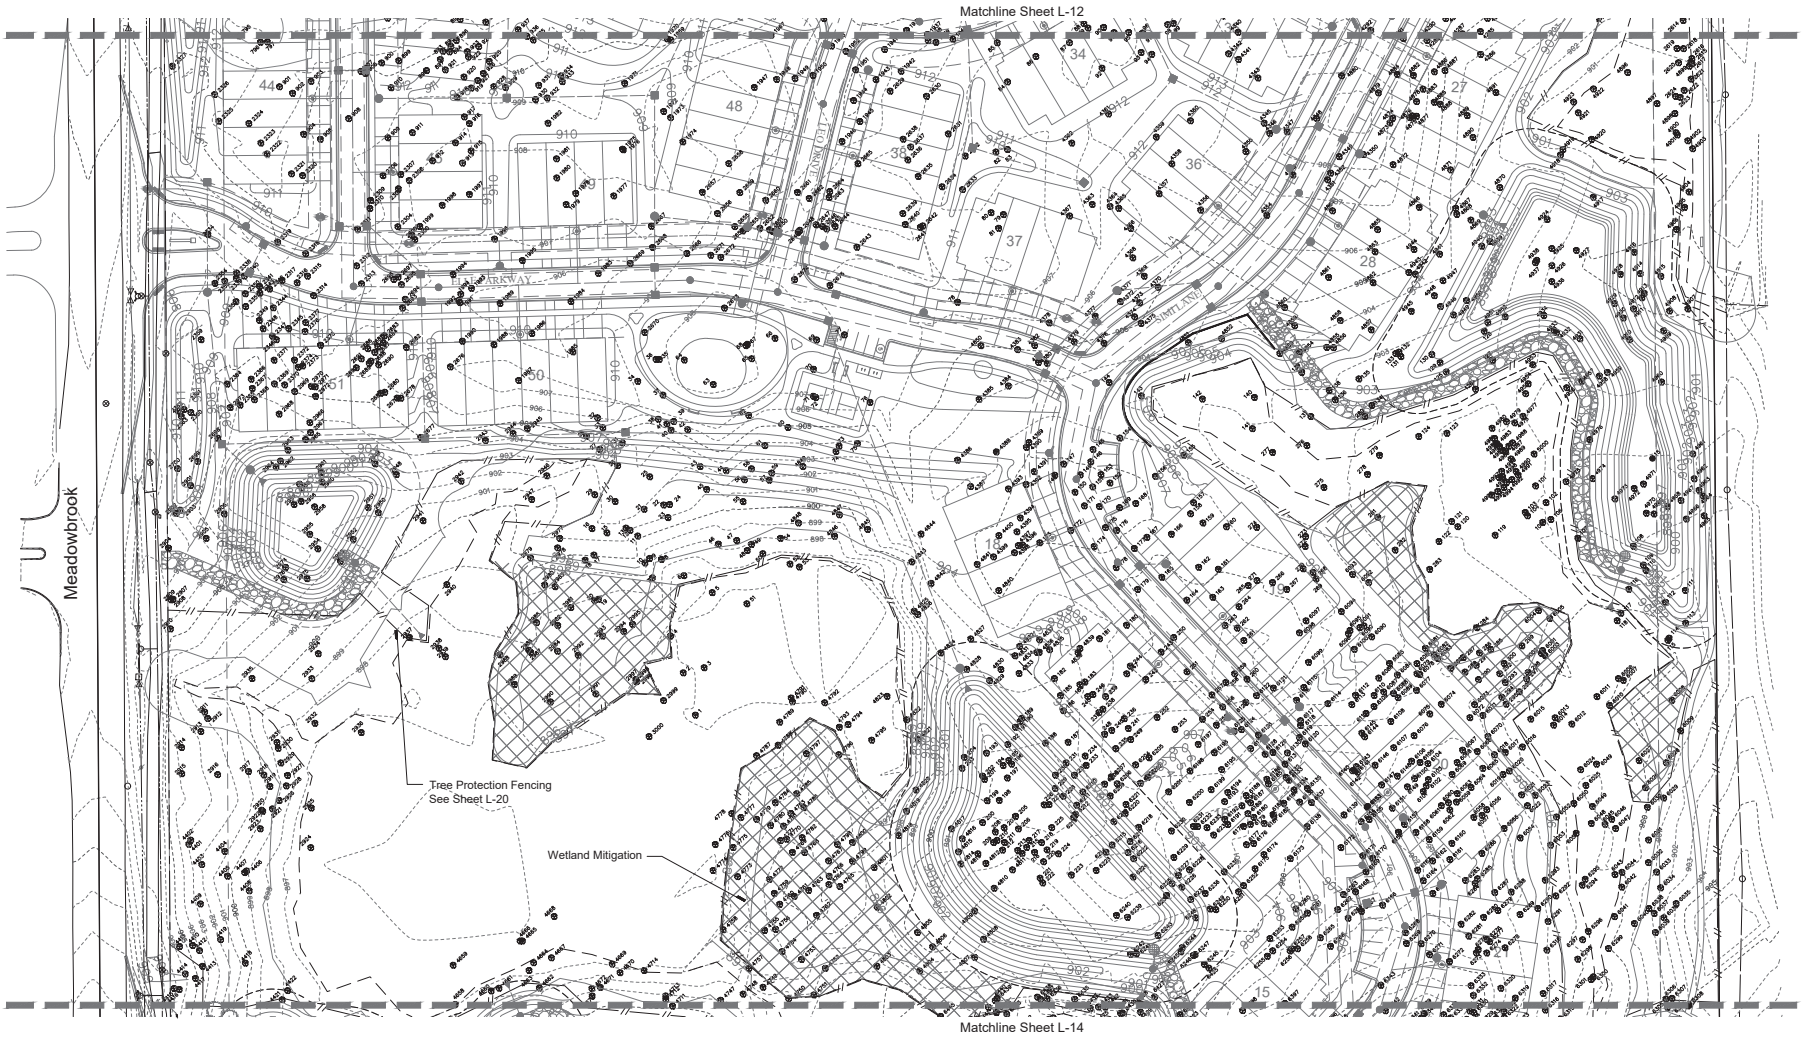

Key

Bold Trees to be Removed

See Sheet L-15 - L-19 for Tree List

ALLEN DESIGN
LAND PLANNING / LANDSCAPE ARCHITECTURE
557 Carpenter
Northville, Michigan 48167
e. jca@wideopenwest.com
t. 248.467.4668

THE GROVE

Seal:

JAMES C. ALLEN
Landscape Architect
No. 1301
REGISTERED LANDSCAPE ARCHITECT

Title:

Woodland Plan

Project:

The Grove
Novi, Michigan

Prepared for:

Ivanhoe Companies
6689 Orchard Lake Road, Suite 314
West Bloomfield, Michigan 48322
248.626.6114

Revision:	Issued:
Review	March 28, 2024
Revised	July 26, 2024
PRO Submission	July 9, 2025
Revised PRO Submission	September 12, 2025

Job Number:

21-054

Drawn By:	Checked By:
jca	jca

0' 25' 50'

NORTH
1"=50'

811 Know what's below. Call before you dig.

Sheet No.

L-14

© 2025 Allen Design L.L.C.

Key

Bold Trees to be Removed

See Sheet L-15 - L-19 for Tree List

ALLENDESIGN
LAND PLANNING / LANDSCAPE ARCHITECTURE
557 Carpenter
Northville, Michigan 48167
e. jca@wideopenwest.com
t. 248.467.4668

THE GROVE

Seal:

JAMES C. ALLEN
Landscape Architect
No. 1301
REGISTERED LANDSCAPE ARCHITECT

Title:

Woodland Plan

Project:

The Grove
Novi, Michigan

Prepared for:

Ivanhoe Companies
6689 Orchard Lake Road, Suite 314
West Bloomfield, Michigan 48322
248.626.6114

Revision:	Issued:
Review	March 28, 2024
Revised	July 26, 2024
PRO Submission	July 9, 2025
Revised PRO Submission	September 12, 2025

Job Number:

21-054

Drawn By:	Checked By:
jca	jca

0' 25' 50'

NORTH
1"=50'

811 Know what's below. Call before you dig.

Sheet No.

L-15

© 2025 Allen Design L.L.C.

Tree List

Tag	Scientific Name	Common Name	Dia.	Condition	Status	Required Replacement	Multi-Stem Replacement	Credits
1	*Ulmus americana*	American elm	12	Fair	Save			
2	*Acer rubrum*	Red maple	9	Fair	Save			
3	*Acer rubrum*	Red maple	9	Fair	Save			
4	*Acer negundo*	Boxelder	10	Fair	Save			
5	*Fraxinus pennsylvanica*	Green ash	12	Good	Save			
6	*Acer saccharum*	Sugar maple	10	Good	Remove	1		
7	*Prunus serotina*	Black cherry	14	Fair	Remove	2		
8	*Pinus sylvestris*	Scots pine	11	Good	Remove	1		
9	*Pinus sylvestris*	Scots pine	9	Fair	Remove	1		
10	*Acer saccharum*	Sugar maple	11	Good	Remove	1		
11	*Pinus sylvestris*	Scots pine	8	Fair	Remove	1		
12	*Pinus sylvestris*	Scots pine	9	Good	Remove	1		
13	*Pinus sylvestris*	Scots pine	7	Fair	Exempt			
14	*Pinus sylvestris*	Scots pine	11	Fair	Remove	1		
15	*Acer rubrum*	Red maple	8	Fair	Remove	1		
16	*Acer rubrum*	Red maple	15	Fair	Remove	2		
17	*Pinus sylvestris*	Scots pine	8	Fair	Remove	1		
18	*Pinus sylvestris*	Scots pine	7	Fair	Exempt			
19	*Juniperus virginiana*	Eastern red cedar	10	Fair	Remove	1		
20	*Acer rubrum*	Red maple	12	Fair	Remove	2		
21	*Prunus serotina*	Black cherry	11	Good	Remove	1		
22	*Prunus serotina*	Black cherry	8	Good	Remove	1		
23	*Pinus sylvestris*	Scots pine	22	Good	Remove	3		
24	*Prunus serotina*	Black cherry	8	Good	Remove	1		
25	*Pinus sylvestris*	Scots pine	14	Fair	Remove	2		
26	*Pinus strobus*	Eastern white pine	31	Excellent	Remove	4		
27	*Prunus serotina*	Black cherry	8	Fair	Remove	1		
28	*Ulmus americana*	American elm	8	Fair	Remove	1		
29	*Juniperus virginiana*	Eastern red cedar	11	Good	Save			
30	*Prunus serotina*	Black cherry	10	Good	Remove	1		
31	*Prunus serotina*	Black cherry	6	Fair	Exempt			
32	*Ulmus americana*	American elm	9	Good	Remove	1		
33	*Prunus serotina*	Black cherry	10	Fair	Remove	1		
34	*Pinus sylvestris*	Scots pine	12	Good	Remove	2		
35	*Prunus serotina*	Black cherry	10	Good	Remove	1		
36	*Malus pumila*	Common apple	8,8	Fair	Remove		2	
37	*Pinus sylvestris*	Scots pine	8	Good	Remove	1		
38	*Prunus serotina*	Black cherry	7	Good	Exempt			
39	*Juniperus virginiana*	Eastern red cedar	9	Good	Remove	1		
40	*Prunus serotina*	Black cherry	8	Good	Remove	1		
41	*Prunus serotina*	Black cherry	10	Fair	Remove	1		
42	*Ulmus americana*	American elm	9	Good	Remove	1		
43	*Acer saccharum*	Sugar maple	10	Good	Remove	1		
44	*Ulmus americana*	American elm	8	Fair	Remove	1		
45	*Pinus sylvestris*	Scots pine	9	Very Poor	Exempt			
46	*Ulmus americana*	American elm	8	Good	Remove	1		
47	*Prunus serotina*	Black cherry	13	Fair	Remove	2		
48	*Prunus serotina*	Black cherry	11	Fair	Remove	1		
49	*Acer saccharinum*	Silver maple	12	Good	Remove	2		
50	*Acer saccharinum*	Silver maple	8	Fair	Remove	1		
51	*Salix amygdaloides*	Peachleaf willow	19	Poor	Save			
52	*Ulmus americana*	American elm	14	Good	Save			
53	*Acer saccharinum*	Silver maple	15	Fair	Save			
54	*Prunus serotina*	Black cherry	8	Fair	Save			
55	*Pinus sylvestris*	Scots pine	14	Good	Remove	2		
56	*Juniperus virginiana*	Eastern red cedar	8	Good	Remove	1		
57	*Pinus sylvestris*	Scots pine	9	Good	Remove	1		
58	*Pinus sylvestris*	Scots pine	10,11	Good	Remove		3	
59	*Pinus sylvestris*	Scots pine	8	Fair	Remove	1		
60	*Juniperus virginiana*	Eastern red cedar	11	Good	Remove	1		
61	*Ulmus americana*	American elm	9	Fair	Remove	1		
62	*Ulmus americana*	American elm	9	Fair	Remove	1		
63	*Acer rubrum*	Red maple	14	Fair	Remove	2		
64	*Prunus serotina*	Black cherry	8	Fair	Remove	1		
65	*Pinus sylvestris*	Scots pine	10	Fair	Remove	1		
66	*Pinus sylvestris*	Scots pine	8	Good	Remove	1		
67	*Pinus sylvestris*	Scots pine	7	Good	Exempt			
68	*Pinus sylvestris*	Scots pine	7	Fair	Exempt			
69	*Pinus sylvestris*	Scots pine	9	Fair	Remove	1		
70	*Pinus sylvestris*	Scots pine	13	Good	Remove	2		
71	*Pinus sylvestris*	Scots pine	7	Poor	Exempt			
72	*Pinus sylvestris*	Scots pine	11	Good	Remove	1		
73	*Prunus serotina*	Black cherry	9,11	Fair	Remove		3	
74	*Pinus sylvestris*	Scots pine	10,11,11	Fair	Remove		4	
75	*Prunus serotina*	Black cherry	16	Fair	Remove	2		
76	*Ulmus americana*	American elm	9	Fair	Remove	1		
77	*Ulmus americana*	American elm	8	Fair	Remove	1		
78	*Juniperus virginiana*	Eastern red cedar	9	Good	Remove	1		
79	*Juglans nigra*	Black walnut	13	Good	Remove	2		
80	*Juglans nigra*	Black walnut	21	Good	Remove	3		
81	*Juglans nigra*	Black walnut	9	Fair	Remove	1		
82	*Populus deltoides*	Eastern cottonwood	33	Good	Remove	4		
83	*Acer saccharinum*	Silver maple	6,9	Fair	Remove	1		
84	*Populus deltoides*	Eastern cottonwood	14	Fair	Remove	2		
85	*Juniperus virginiana*	Eastern red cedar	11	Fair	Remove	1		
86	*Populus deltoides*	Eastern cottonwood	22	Fair	Remove	3		
87	*Populus deltoides*	Eastern cottonwood	41	Fair	Remove	4		
88	*Populus deltoides*	Eastern cottonwood	21	Fair	Remove	3		
89	*Populus deltoides*	Eastern cottonwood	12	Fair	Remove	2		
90	*Acer rubrum*	Red maple	24	Fair	Remove	3		
91	*Populus deltoides*	Eastern cottonwood	22	Fair	Remove	3		
92	*Acer rubrum*	Red maple	9,12,14	Fair	Remove		5	
93	*Populus deltoides*	Eastern cottonwood	23	Fair	Remove	3		
94	*Populus deltoides*	Eastern cottonwood	16	Fair	Remove	2		
95	*Ulmus americana*	American elm	8	Fair	Remove	1		
96	*Populus deltoides*	Eastern cottonwood	16	Fair	Remove	2		
97	*Populus deltoides*	Eastern cottonwood	18	Fair	Remove	2		
98	*Populus deltoides*	Eastern cottonwood	16	Fair	Remove	2		
99	*Populus deltoides*	Eastern cottonwood	18	Fair	Remove	2		
100	*Pinus sylvestris*	Scots pine	8	Fair	Remove	1		
101	*Populus deltoides*	Eastern cottonwood	16	Fair	Save			
102	*Populus deltoides*	Eastern cottonwood	20	Good	Save			
103	*Acer saccharinum*	Silver maple	12	Fair	Save			
104	*Populus deltoides*	Eastern cottonwood	18	Fair	Save			
105	*Ulmus americana*	American elm	8	Fair	Save			
106	*Acer saccharinum*	Silver maple	8	Poor	Save			
107	*Juniperus virginiana*	Eastern red cedar	12	Good	Remove	2		
108	*Acer saccharinum*	Silver maple	11	Good	Remove	1		
109	*Juniperus virginiana*	Eastern red cedar	14	Good	Remove	2		
110	*Pinus sylvestris*	Scots pine	11	Fair	Remove	1		
111	*Juniperus virginiana*	Eastern red cedar	11	Good	Remove	1		
112	*Pinus sylvestris*	Scots pine	9	Fair	Remove	1		
113	*Pinus sylvestris*	Scots pine	7	Good	Exempt			
114	*Acer saccharum*	Sugar maple	11	Good	Remove	1		
115	*Ulmus americana*	American elm	9	Fair	Remove	1		
116	*Pinus sylvestris*	Scots pine	10	Fair	Remove	1		
117	*Acer saccharinum*	Silver maple	14	Good	Save			
118	*Acer saccharinum*	Silver maple	7,9	Fair	Save			
119	*Populus deltoides*	Eastern cottonwood	34	Poor	Remove	4		
120	*Ulmus americana*	American elm	12	Fair	Remove	2		
121	*Populus deltoides*	Eastern cottonwood	22	Fair	Remove	3		
122	*Acer saccharinum*	Silver maple	8	Good	Remove	1		
123	*Populus deltoides*	Eastern cottonwood	19	Good	Save			
124	*Populus deltoides*	Eastern cottonwood	24	Good	Save			
125	*Pinus sylvestris*	Scots pine	9	Fair	Remove	1		
126	*Acer saccharinum*	Silver maple	13	Good	Save			
127	*Pinus sylvestris*	Scots pine	10	Fair	Remove	1		
128	*Pinus sylvestris*	Scots pine	8	Fair	Remove	1		
129	*Pinus sylvestris*	Scots pine	11	Fair	Remove	1		
130	*Pinus sylvestris*	Scots pine	9	Poor	Remove	1		
131	*Acer saccharinum*	Silver maple	8	Good	Remove	1		
132	*Acer saccharinum*	Silver maple	10	Good	Remove	1		
133	*Prunus serotina*	Black cherry	8	Fair	Remove	1		
134	*Acer saccharinum*	Silver maple	9	Good	Remove	1		
135	*Pinus sylvestris*	Scots pine	8	Good	Remove	1		
136	*Prunus serotina*	Black cherry	8	Fair	Remove	1		
137	*Pinus sylvestris*	Scots pine	12	Fair	Save			
138	*Juniperus virginiana*	Eastern red cedar	8	Good	Remove	1		
139	*Prunus serotina*	Black cherry	9	Fair	Remove	1		
140	*Pinus sylvestris*	Scots pine	15	Good	Save			
141	*Ulmus americana*	American elm	11	Fair	Save			
142	*Acer saccharinum*	Silver maple	15,28	Poor	Save			
143	*Ulmus americana*	American elm	11	Good	Remove	1		
144	*Ulmus americana*	American elm	15	Good	Remove	2		
145	*Pinus sylvestris*	Scots pine	9	Fair	Remove	1		
146	*Pinus sylvestris*	Scots pine	10	Good	Remove	1		
147	*Pinus sylvestris*	Scots pine	8	Fair	Remove	1		
148	*Pinus sylvestris*	Scots pine	11	Good	Remove	1		
149	*Pinus sylvestris*	Scots pine	10	Good	Remove	1		
150	*Prunus serotina*	Black cherry	8	Fair	Remove	1		
151	*Pinus sylvestris*	Scots pine	8	Good	Remove	1		
152	*Pinus sylvestris*	Scots pine	8,9	Fair	Remove		3	
153	*Pinus sylvestris*	Scots pine	11	Good	Remove	1		
154	*Pinus sylvestris*	Scots pine	11	Good	Remove	1		
155	*Pinus sylvestris*	Scots pine	8	Fair	Remove	1		
156	*Pinus strobus*	Eastern white pine	15	Good	Remove	2		
157	*Prunus serotina*	Black cherry	6,9	Fair	Remove	1		
158	*Pinus sylvestris*	Scots pine	10	Good	Remove	1		
159	*Pinus sylvestris*	Scots pine	9	Fair	Remove	1		

Tag	Scientific Name	Common Name	Dia.	Condition	Status	Required Replacement	Multi-Stem Replacement	Credits
160	*Pinus sylvestris*	Scots pine	10	Fair	Remove	1		
161	*Ulmus americana*	American elm	17	Fair	Remove	2		
162	*Acer rubrum*	Red maple	14	Fair	Remove	2		
163	*Acer rubrum*	Red maple	18	Fair	Remove	2		
164	*Acer rubrum*	Red maple	9,15	Fair	Remove		3	
165	*Prunus serotina*	Black cherry	16	Fair	Remove	2		
166	*Pinus sylvestris*	Scots pine	29	Fair	Remove	3		
167	*Prunus serotina*	Black cherry	13	Fair	Remove	2		
168	*Pinus sylvestris*	Scots pine	8	Fair	Remove	1		
169	*Pinus sylvestris*	Scots pine	8	Fair	Remove	1		
170	*Prunus serotina*	Black cherry	9	Fair	Remove	1		
171	*Prunus serotina*	Black cherry	15	Fair	Remove	2		
172	*Pinus sylvestris*	Scots pine	15	Fair	Remove	2		
173	*Acer rubrum*	Red maple	7	Fair	Exempt			
174	*Malus pumila*	Common apple	9,11	Fair	Remove		3	
175	*Pinus sylvestris*	Scots pine	12	Fair	Remove	2		
176	*Pinus sylvestris*	Scots pine	11	Fair	Remove	1		
177	*Prunus serotina*	Black cherry	9	Fair	Remove	1		
178	*Prunus serotina*	Black cherry	9	Fair	Remove	1		
179	*Acer rubrum*	Red maple	37	Fair	Remove	4		
180	*Pinus sylvestris*	Scots pine	9	Fair	Remove	1		
181	*Acer rubrum*	Red maple	20	Fair	Remove	2		
182	*Ulmus americana*	American elm	9	Fair	Remove	1		
183	*Acer rubrum*	Red maple	6,8	Fair	Remove	1		
184	*Acer rubrum*	Red maple	12	Fair	Remove	2		
185	*Pinus sylvestris*	Scots pine	11	Fair	Remove	1		
186	*Pinus sylvestris*	Scots pine	11	Fair	Remove	1		
187	*Acer saccharinum*	Silver maple	14	Good	Remove	2		
188	*Acer rubrum*	Red maple	12	Fair	Remove	2		
189	*Pinus sylvestris*	Scots pine	8	Fair	Remove	1		
190	*Pinus sylvestris*	Scots pine	12	Fair	Remove	2		
191	*Pinus sylvestris*	Scots pine	11	Fair	Remove	1		
192	*Pinus sylvestris*	Scots pine	9	Fair	Remove	1		
193	*Pinus sylvestris*	Scots pine	9	Fair	Remove	1		
194	*Pinus sylvestris*	Scots pine	11	Fair	Remove	1		
195	*Pinus sylvestris*	Scots pine	9	Fair	Remove	1		
196	*Pinus sylvestris*	Scots pine	11	Fair	Remove	1		
197	*Acer rubrum*	Red maple	15	Fair	Remove	2		
198	*Acer rubrum*	Red maple	7,15	Fair	Remove	2		
199	*Pinus sylvestris*	Scots pine	8	Poor	Remove	1		
200	*Pinus sylvestris*	Scots pine	8	Fair	Remove	1		
201	*Prunus serotina*	Black cherry	8	Fair	Remove	1		
202	*Pinus sylvestris*	Scots pine	14	Fair	Remove	2		
203	*Pinus sylvestris*	Scots pine	20	Fair	Remove	2		
204	*Prunus serotina*	Black cherry	7,12	Fair	Remove	2		
205	*Pinus sylvestris*	Scots pine	16	Fair	Remove	2		
206	*Juniperus virginiana*	Eastern red cedar	8	Fair	Remove	1		
207	*Pinus sylvestris*	Scots pine	11	Fair	Remove	1		
208	*Pinus sylvestris*	Scots pine	9	Very Poor	Exempt			
209	*Pinus sylvestris*	Scots pine	10	Good	Remove	1		
210	*Pinus sylvestris*	Scots pine	8	Good	Remove	1		
211	*Pinus sylvestris*	Scots pine	9	Good	Remove	1		
212	*Pinus sylvestris*	Scots pine	10	Good	Remove	1		
213	*Pinus sylvestris*	Scots pine	9	Fair	Remove	1		
214	*Pinus sylvestris*	Scots pine	8	Fair	Remove	1		
215	*Pinus sylvestris*	Scots pine	11	Good	Remove	1		
216	*Ulmus americana*	American elm	8	Good	Remove	1		
217	*Pinus sylvestris*	Scots pine	11	Good	Remove	1		
218	*Pinus sylvestris*	Scots pine	9	Good	Remove	1		
219	*Prunus serotina*	Black cherry	8	Fair	Remove	1		
220	*Pinus sylvestris*	Scots pine	15	Good	Remove	2		
221	*Pinus sylvestris*	Scots pine	14	Poor	Remove	2		
222	*Pinus sylvestris*	Scots pine	15	Fair	Remove	2		
223	*Juglans nigra*	Black walnut	11	Good	Remove	1		
224	*Pinus sylvestris*	Scots pine	9	Good	Remove	1		
225	*Juniperus virginiana*	Eastern red cedar	13	Fair	Remove	2		
226	*Pinus sylvestris*	Scots pine	10	Fair	Remove	1		
227	*Pinus sylvestris*	Scots pine	11	Fair	Remove	1		
228	*Pinus sylvestris*	Scots pine	12	Good	Remove	2		
229	*Pinus sylvestris*	Scots pine	11	Good	Remove	1		
230	*Pinus sylvestris*	Scots pine	9	Dead	Exempt			
231	*Acer saccharinum*	Silver maple	14	Good	Remove	2		
232	*Pinus sylvestris*	Scots pine	13	Fair	Remove	2		
233	*Acer saccharum*	Sugar maple	13	Good	Remove	2		
234	*Prunus serotina*	Black cherry	10,13	Poor	Remove		3	
235	*Pinus sylvestris*	Scots pine	8	Poor	Remove	1		
236	*Pinus sylvestris*	Scots pine	8	Poor	Remove	1		
237	*Prunus serotina*	Black cherry	9	Fair	Remove	1		
238	*Acer saccharinum*	Silver maple	10	Good	Remove	1		
239	*Acer saccharinum*	Silver maple	10,12	Fair	Remove		3	
240	*Acer saccharinum*	Silver maple	9,9,12	Good	Remove		4	
241	*Pinus sylvestris*	Scots pine	9	Good	Remove	1		
242	*Pinus sylvestris*	Scots pine	15	Fair	Remove	2		
243	*Pinus sylvestris*	Scots pine	11	Good	Remove	1		
244	*Pinus sylvestris*	Scots pine	10	Fair	Remove	1		
245	*Tilia americana*	Basswood	5,9	Good	Remove	1		
246	*Acer saccharum*	Sugar maple	8	Good	Remove	1		
247	*Prunus serotina*	Black cherry	8	Fair	Remove	1		
248	*Pinus sylvestris*	Scots pine	11	Good	Remove	1		
249	*Pinus sylvestris*	Scots pine	9	Good	Remove	1		
250	*Acer saccharinum*	Silver maple	8,14,17	Good	Remove		5	
251	*Prunus serotina*	Black cherry	11,15	Good	Remove		4	
252	*Pinus sylvestris*	Scots pine	11	Fair	Remove	1		
253	*Pinus strobus*	Eastern white pine	19	Good	Remove	2		
254	*Pinus strobus*	Eastern white pine	16	Good	Remove	2		
255	*Prunus serotina*	Black cherry	11,11	Poor	Remove		3	
256	*Pinus sylvestris*	Scots pine	10	Fair	Remove	1		
257	*Pinus sylvestris*	Scots pine	10	Good	Remove	1		
258	*Pinus sylvestris*	Scots pine	10	Good	Remove	1		
259	*Pinus strobus*	Eastern white pine	15	Good	Remove	2		
260	*Pinus sylvestris*	Scots pine	15	Good	Remove	2		
261	*Pinus sylvestris*	Scots pine	9	Fair	Remove	1		
262	*Pinus sylvestris*	Scots pine	9	Fair	Remove	1		
263	*Quercus rubra*	Red oak	19	Fair	Remove	2		
264	*Pinus sylvestris*	Scots pine	13	Fair	Remove	2		
265	*Prunus serotina*	Black cherry	12,14	Fair	Remove		4	
266	*Prunus serotina*	Black cherry	8,10	Fair	Remove		3	
267	*Prunus serotina*	Black cherry	14	Fair	Remove	2		
268	*Acer rubrum*	Red maple	7,12	Fair	Remove	2		
269	*Ulmus americana*	American elm	8	Fair	Remove	1		
270	*Pinus sylvestris*	Scots pine	11	Fair	Remove	1		
271	*Pinus sylvestris*	Scots pine	8	Fair	Remove	1		
272	*Pinus sylvestris*	Scots pine	10	Fair	Remove	1		
273	*Pinus sylvestris*	Scots pine	12	Fair	Remove	2		
274	*Pinus sylvestris*	Scots pine	14	Fair	Remove	2		
275	*Acer saccharinum*	Silver maple	27	Good	Save			
276	*Populus tremuloides*	Quaking Aspen	12	Good	Save			
277	*Acer saccharinum*	Silver maple	8,9	Good	Save			
278	*Ulmus americana*	American elm	5,9	Good	Save			
279	*Acer saccharinum*	Silver maple	10	Good	Save			
280	*Acer saccharinum*	Silver maple	5,6	Good	Exempt			
281	*Populus deltoides*	Eastern cottonwood	19	Good	Remove	2		
282	*Pinus sylvestris*	Scots pine	10	Good	Remove	1		
283	*Ulmus americana*	American elm	9	Poor	Save			
284	*Ulmus americana*	American elm	10	Good	Remove	1		
285	*Pinus sylvestris*	Scots pine	10	Good	Remove	1		
286	*Pinus sylvestris*	Scots pine	10	Fair	Remove	1		
287	*Juniperus virginiana*	Eastern red cedar	9	Good	Remove	1		
288	*Pinus sylvestris*	Scots pine	19	Good	Remove	2		
289	*Pinus sylvestris*	Scots pine	9	Good	Remove	1		
290	*Pinus sylvestris*	Scots pine	10	Fair	Remove	1		
291	*Pinus sylvestris*	Scots pine	8	Good	Remove	1		
292	*Pinus sylvestris*	Scots pine	12	Fair	Remove	2		
293	*Prunus serotina*	Black cherry	9	Fair	Remove	1		
294	*Pinus sylvestris*	Scots pine	15	Fair	Remove	2		
295	*Pinus sylvestris*	Scots pine	10	Fair	Remove	1		
296	*Pinus sylvestris*	Scots pine	9	Fair	Remove	1		
297	*Pinus sylvestris*	Scots pine	8	Fair	Remove	1		
298	*Pinus sylvestris*	Scots pine	8	Fair	Remove	1		
299	*Pinus sylvestris*	Scots pine	13	Good	Remove	2		
300	*Pinus sylvestris*	Scots pine	8	Good	Remove	1		
302	*Populus deltoides*	Eastern cottonwood	14	Fair	Remove	2		
303	*Populus deltoides*	Eastern cottonwood	16	Fair	Remove	2		
304	*Populus deltoides*	Eastern cottonwood	17	Fair	Save			
305	*Populus deltoides*	Eastern cottonwood	15	Fair	Save			
306	*Pinus sylvestris*	Scots pine	8	Fair	Exempt			
307	*Ulmus americana*	American elm	6	Fair	Save			
308	*Populus deltoides*	Eastern cottonwood	10	Fair	Save			
309	*Populus deltoides*	Eastern cottonwood	12	Fair	Save			
310	*Populus deltoides*	Eastern cottonwood	13	Fair	Save			
311	*Pinus sylvestris*	Scots pine	4,9	Fair	Exempt			
312	*Pinus sylvestris*	Scots pine	8	Fair	Exempt			
313	*Acer rubrum*	Red maple	10	Fair	Save			
314	*Acer rubrum*	Red maple	7	Fair	Save			
315	*Acer rubrum*	Red maple	10	Fair	Save			
316	*Populus deltoides*	Eastern cottonwood	18	Fair	Save			
317	*Populus deltoides*	Eastern cottonwood	12	Fair	Save			
318	*Populus deltoides*	Eastern cottonwood	12	Fair	Save			
319	*Populus deltoides*	Eastern cottonwood	24	Fair	Save			

Tag	Scientific Name	Common Name	Dia.	Condition	Status	Required Replacement	Multi-Stem Replacement	Credits
320	*Populus deltoides*	Eastern cottonwood	11	Fair	Save			
321	*Populus deltoides*	Eastern cottonwood	8	Fair	Save			
322	*Populus deltoides*	Eastern cottonwood	16	Fair	Save			
323	*Malus pumila*	Common apple	10,10,11	Fair	Exempt			
324	*Picea abies*	Norway spruce	13,16	Fair	Exempt			
325	*Acer saccharinum*	Silver maple	35	Good	Exempt			
326	*Pinus sylvestris*	Scots pine	9	Fair	Exempt			
327	*Pinus sylvestris*	Scots pine	11	Fair	Exempt			
328	*Pinus sylvestris*	Scots pine	8	Fair	Exempt			
329	*Pinus sylvestris*	Scots pine	9	Fair	Exempt			
330	*Pinus sylvestris*	Scots pine	6	Fair	Exempt			
333	*Pinus sylvestris*	Scots pine	8	Fair	Exempt			
334	*Pinus sylvestris*	Scots pine	7	Fair	Exempt			
335	*Pinus sylvestris*	Scots pine	8	Fair	Exempt			
336	*Populus deltoides*	Eastern cottonwood	12	Fair	Exempt			
337	*Populus deltoides*	Eastern cottonwood	7	Fair	Exempt			
338	*Populus deltoides*	Eastern cottonwood	9	Fair	Exempt			
339	*Acer rubrum*	Red maple	35	Fair	Exempt			
340	*Populus deltoides*	Eastern cottonwood	9	Fair	Save			
341	*Populus deltoides*	Eastern cottonwood	10	Fair	Save			
342	*Populus deltoides*	Eastern cottonwood	11	Fair	Save			
343	*Populus deltoides*	Eastern cottonwood	9	Fair	Save			
344	*Populus deltoides*	Eastern cottonwood	12	Fair	Save			
345	*Populus deltoides*	Eastern cottonwood	8	Fair	Save			
346	*Populus deltoides*	Eastern cottonwood	9	Fair	Save			
347	*Populus deltoides*	Eastern cottonwood	11	Fair	Save			
348	*Malus pumila*	Common apple	11	Poor	Exempt			
349	*Carya cordiformis*	Bitternut hickory	8	Fair	Exempt			
350	*Picea abies*	Norway spruce	7	Fair	Exempt			
351	*Acer rubrum*	Red maple	60	Fair	Remove	4		
352	*Picea abies*	Norway spruce	15	Fair	Exempt			
353	*Acer rubrum*	Red maple	15,16	Fair	Exempt			
354	*Acer rubrum*	Red maple	16	Fair	Exempt			
355	*Juniperus virginiana*	Eastern red cedar	17	Fair	Exempt			
356	*Juniperus virginiana*	Eastern red cedar	17	Fair	Exempt			
357	*Juniperus virginiana*	Eastern red cedar	8	Fair	Exempt			
358	*Juniperus virginiana*	Eastern red cedar	9	Fair	Exempt			
359	*Juniperus virginiana*	Eastern red cedar	8	Fair	Exempt			
360	*Picea abies*	Norway spruce	20	Fair	Exempt			
361	*Robinia pseudoacacia*	Black locust	20	Fair	Exempt			
362	*Ulmus americana*	American elm	24	Good	Remove	3		
363	*Acer saccharinum*	Silver maple	28	Poor	Remove	3		
364	*Pinus sylvestris*	Scots pine	8	Fair	Exempt			
365	*Pinus sylvestris*	Scots pine	7	Fair	Exempt			
366	*Juniperus virginiana*	Eastern red cedar	9	Fair	Remove	1		
367	*Juniperus virginiana*	Eastern red cedar	10	Fair	Remove	1		
368	*Populus deltoides*	Eastern cottonwood	26	Fair	Remove	3		
369	*Acer rubrum*	Red maple	9	Fair	Remove	1		
370	*Rhamnus cathartica*	Common buckthorn	7,8	Fair	Exempt			
371	*Rhamnus cathartica*	Common buckthorn	7,21	Fair	Exempt			
372	*Juniperus virginiana*	Eastern red cedar	13	Fair	Remove	2		
373	*Ulmus americana*	American elm	12	Fair	Remove	2		
374	*Ulmus americana*	American elm	9,9	Fair	Remove		3	
375	*Robinia pseudoacacia*	Black locust	10	Fair	Save			
378	*Robinia pseudoacacia*	Black locust	10	Fair	Save			
382	*Robinia pseudoacacia*	Black locust	14	Fair	Save			
383	*Robinia pseudoacacia*	Black locust	12	Fair	Save			
389	*Robinia pseudoacacia*	Black locust	10	Fair	Save			
390	*Robinia pseudoacacia*	Black locust	10	Fair	Save			
391	*Robinia pseudoacacia*	Black locust	9	Fair	Save			
392	*Robinia pseudoacacia*	Black locust	9	Fair	Save			
393	*Robinia pseudoacacia*	Black locust	10	Fair	Save			
394	*Robinia pseudoacacia*	Black locust	12	Fair	Save			
395	*Robinia pseudoacacia*	Black locust	12	Fair	Save			
396	*Robinia pseudoacacia*	Black locust	10,11	Fair	Save			
397	*Robinia pseudoacacia*	Black locust	17	Fair	Save			
398	*Acer negundo*	Boxelder	15	Fair	Save			
399	*Robinia pseudoacacia*	Black locust	10	Fair	Remove	1		
400	*Robinia pseudoacacia*	Black locust	11	Fair	Save			
555	*Populus deltoides*	Eastern cottonwood	9	Fair	Save			
556	*Morus alba*	White mulberry	50	Fair	Save			
557	*Acer rubrum*	Red maple	15,18,23	Fair	Save			
558	*Acer saccharum*	Sugar maple	6,8,9	Fair	Save			
559	*Acer rubrum*	Red maple	19	Fair	Save			
564	*Acer rubrum*	Red maple	31	Poor	Save			
565	*Populus deltoides*	Eastern cottonwood	9	Fair	Save			
643	*Acer rubrum*	Red maple	16	Fair	Save			
644	*Acer rubrum*	Red maple	28	Fair	Save			
645	*Acer rubrum*	Red maple	8	Fair	Save			
646	*Acer rubrum*	Red maple	12	Fair	Save			
647	*Acer rubrum*	Red maple	8	Fair	Save			
648	*Acer rubrum*	Red maple	15	Fair	Save			
649	*Acer rubrum*	Red maple	10,15	Fair	Save			
650	*Acer rubrum*	Red maple	10,10,13	Fair	Save			
656	*Ulmus americana*	American elm	11	Fair	Save			
657	*Malus pumila*	Common apple	8	Fair	Save			
658	*Acer negundo*	Boxelder	11	Fair	Save			
659	*Salix amygdaloides*	Peachleaf willow	7,8,8	Fair	Save			
660	*Salix amygdaloides*	Peachleaf willow	22	Fair	Save			
661	*Populus deltoides*	Eastern cottonwood	23	Fair	Save			
662	*Acer negundo*	Boxelder	11	Fair	Save			
663	*Populus deltoides*	Eastern cottonwood	25	Fair	Save			
664	*Populus deltoides*	Eastern cottonwood	27	Fair	Save			
665	*Populus deltoides*	Eastern cottonwood	17	Fair	Save			
666	*Ulmus americana*	American elm	11	Fair	Save			
667	*Populus deltoides*	Eastern cottonwood	30	Fair	Save			
668	*Populus deltoides*	Eastern cottonwood	14	Fair	Save			
669	*Populus deltoides*	Eastern cottonwood	19	Fair	Save			
672	*Robinia pseudoacacia*	Black locust	11	Fair	Remove	1		
673	*Robinia pseudoacacia*	Black locust	11	Fair	Remove	1		
674	*Robinia pseudoacacia*	Black locust	10	Fair	Remove	1		
675	*Robinia pseudoacacia*	Black locust	12	Fair	Remove	2		
676	*Robinia pseudoacacia*	Black locust	10	Fair	Remove	1		
677	*Robinia pseudoacacia*	Black locust	8,10	Fair	Remove		3	
678	*Robinia pseudoacacia*	Black locust	9	Fair	Remove	1		
679	*Robinia pseudoacacia*	Black locust	21	Fair	Remove	3		
680	*Acer negundo*	Boxelder	12	Fair	Remove	2		
681	*Robinia pseudoacacia*	Black locust	14,18	Fair	Remove		4	
682	*Robinia pseudoacacia*	Black locust	12	Fair	Remove	2		
683	*Acer negundo*	Boxelder	13	Fair	Remove	2		
684	*Ulmus americana*	American elm	8	Fair	Remove	1		
685	*Ulmus americana*	American elm	6,13	Poor	Remove	2		
686	*Robinia pseudoacacia*	Black locust	12	Fair	Remove	2		
687	*Robinia pseudoacacia*	Black locust	13,13	Poor	Remove		4	
688	*Robinia pseudoacacia*	Black locust	19	Poor	Remove	2		
689	*Prunus serotina*	Black cherry	8	Fair	Remove	1		
690	*Acer platanoides*	Norway maple	15	Good	Remove	2		
691	*Robinia pseudoacacia*	Black locust	19	Fair	Remove	2		
692	*Robinia pseudoacacia*	Black locust	12	Fair	Remove	2		
693	*Robinia pseudoacacia*	Black locust	13	Fair	Remove	2		
694	*Robinia pseudoacacia*	Black locust	12	Fair	Remove	2		
695	*Juglans nigra*	Black walnut	12	Fair	Remove	2		
696	*Ulmus americana*	American elm	12	Fair	Remove	2		
697	*Robinia pseudoacacia*	Black locust	12	Fair	Remove	2		
698	*Robinia pseudoacacia*	Black locust	12	Fair	Remove	2		
699	*Robinia pseudoacacia*	Black locust	12	Fair	Remove	2		
700	*Robinia pseudoacacia*	Black locust	13	Fair	Remove	2		
701	*Robinia pseudoacacia*	Black locust	11	Fair	Remove	1		
702	*Robinia pseudoacacia*	Black locust	15	Fair	Remove	2		
703	*Robinia pseudoacacia*	Black locust	8	Fair	Remove	1		
704	*Robinia pseudoacacia*	Black locust	10	Fair	Remove	1		
705	*Ulmus pumila*	Siberian elm	20	Fair	Remove	2		
706	*Robinia pseudoacacia*	Black locust	19	Fair	Remove	2		
707	*Ulmus pumila*	Siberian elm	24	Fair	Remove	3		
708	*Robinia pseudoacacia*	Black locust	18	Fair	Remove	2		
709	*Juglans nigra*	Black walnut	8	Fair	Remove	1		
710	*Juglans nigra*	Black walnut	8	Fair	Save			
711	*Juglans nigra*	Black walnut	9	Fair	Save			
712	*Acer negundo*	Boxelder	8,14,19	Fair	Save			
713	*Acer rubrum*	Red maple	23	Fair	Save			
717	*Robinia pseudoacacia*	Black locust	16	Fair	Save			
718	*Robinia pseudoacacia*	Black locust	13	Fair	Save			
719	*Prunus serotina*	Black cherry	12	Fair	Save			
720	*Prunus serotina*	Black cherry	10	Poor	Save			
721	*Ulmus americana*	American elm	10	Fair	Save			
722	*Pinus sylvestris*	Scots pine	11	Fair	Remove	1		
723	*Prunus serotina*	Black cherry	14	Fair	Remove	2		
724	*Acer rubrum*	Red maple	9,12	Fair	Remove		3	
725	*Robinia pseudoacacia*	Black locust	15	Fair	Remove	2		
726	*Malus pumila*	Common apple	7,8,12	Fair	Remove		3	
727	*Malus pumila*	Common apple	8,8,10	Fair	Remove		4	
728	*Malus pumila*	Common apple	8,9	Fair	Save			
729	*Juglans nigra*	Black walnut	9	Fair	Remove	1		
730	*Acer negundo*	Boxelder	14	Fair	Save			
731	*Robinia pseudoacacia*	Black locust	16,18	Fair	Remove		5	
732	*Robinia pseudoacacia*	Black locust	14	Fair	Remove	2		
734	*Ulmus pumila*	Siberian elm	28	Fair	Remove	3		
735	*Acer negundo*	Boxelder	11	Fair	Remove	1		
736	*Robinia pseudoacacia*	Black locust	11	Fair	Remove	1		

Tag	Scientific Name	Common Name	Dia.	Condition	Status	Required Replacement	Multi-Stem Replacement	Credits
737	*Robinia pseudoacacia*	Black locust	18	Fair	Remove	2		
738	*Robinia pseudoacacia*	Black locust	9	Fair	Remove	1		
739	*Prunus serotina*	Black cherry	8	Fair	Remove	1		
740	*Robinia pseudoacacia*	Black locust	10	Fair	Remove	1		
741	*Robinia pseudoacacia*	Black locust	13	Fair	Remove	2		
742	*Robinia pseudoacacia*	Black locust	14	Fair	Remove	2		
743	*Acer negundo*	Boxelder	11	Fair	Remove	1		
744	*Robinia pseudoacacia*	Black locust	13	Fair	Remove	2		
745	*Robinia pseudoacacia*	Black locust	15	Fair	Remove	2		
746	*Prunus serotina*	Black cherry	12	Fair	Remove	2		
747	*Robinia pseudoacacia*	Black locust	10	Fair	Remove	1		
748	*Acer negundo*	Boxelder	12	Fair	Remove	2		
749	*Robinia pseudoacacia*	Black locust	10	Fair	Remove	1		
750	*Robinia pseudoacacia*	Black locust	14	Fair	Remove	2		
751	*Acer negundo*	Boxelder	9	Fair	Remove	1		
752	*Robinia pseudoacacia*	Black locust	12	Fair	Remove	2		
753	*Robinia pseudoacacia*	Black locust	11	Fair	Remove	1		
754	*Robinia pseudoacacia*	Black locust	11	Fair	Remove	1		
755	*Robinia pseudoacacia*	Black locust	11	Poor	Remove	1		
756	*Robinia pseudoacacia*	Black locust	13	Fair	Remove	2		
757	*Robinia pseudoacacia*	Black locust	14	Fair	Remove	2		
758	*Robinia pseudoacacia*	Black locust	12	Fair	Remove	2		
759	*Acer negundo*	Boxelder	11	Fair	Remove	1		
760	*Robinia pseudoacacia*	Black locust	16	Fair	Remove	2		
761	*Robinia pseudoacacia*	Black locust	13	Fair	Remove	2		
762	*Robinia pseudoacacia*	Black locust	12	Fair	Remove	2		
763	*Robinia pseudoacacia*	Black locust	12	Fair	Remove	2		
764	*Robinia pseudoacacia*	Black locust	12,13	Fair	Remove		4	
765	*Acer negundo*	Boxelder	11	Fair	Remove	1		
766	*Robinia pseudoacacia*	Black locust	14	Fair	Remove	2		
767	*Robinia pseudoacacia*	Black locust	11	Fair	Remove	1		
768	*Robinia pseudoacacia*	Black locust	13	Fair	Remove	2		
769	*Robinia pseudoacacia*	Black locust	12	Fair	Remove	2		
770	*Sassafras albidum*	Sassafras	14	Fair	Remove	2		
771	*Sassafras albidum*	Sassafras	17	Fair	Remove	2		
772	*Robinia pseudoacacia*	Black locust	12	Fair	Remove	2		
773	*Robinia pseudoacacia*	Black locust	9	Fair	Remove	1		
774	*Robinia pseudoacacia*	Black locust	10	Fair	Remove	1		
775	*Robinia pseudoacacia*	Black locust	13	Fair	Remove	2		
776	*Robinia pseudoacacia*	Black locust	14	Fair	Remove	2		
777	*Robinia pseudoacacia*	Black locust	8	Fair	Remove	1		
778	*Acer negundo*	Boxelder	11	Fair	Remove	1		
779	*Robinia pseudoacacia*	Black locust	17	Fair	Remove	2		
780	*Acer negundo*	Boxelder	9	Fair	Remove	1		
781	*Robinia pseudoacacia*	Black locust	16	Fair	Remove	2		
782	*Robinia pseudoacacia*	Black locust	9	Fair	Remove	1		
783	*Robinia pseudoacacia*	Black locust	17	Fair	Remove	2		
784	*Acer negundo*	Boxelder	10	Fair	Remove	1		
785	*Robinia pseudoacacia*	Black locust	19	Fair	Remove	2		
786	*Robinia pseudoacacia*	Black locust	16,18	Fair	Remove		5	
787	*Acer negundo*	Boxelder	9	Fair	Remove	1		
788	*Robinia pseudoacacia*	Black locust	10	Fair	Remove	1		
789	*Acer negundo*	Boxelder	8	Fair	Remove	1		
790	*Robinia pseudoacacia*	Black locust	12	Fair	Remove	2		
791	*Acer platanoides*	Norway maple	10,10,12	Fair	Remove		4	
792	*Populus deltoides*	Eastern cottonwood	10	Fair	Remove	1		
793	*Ulmus pumila*	Siberian elm	9	Fair	Remove	1		
794	*Ulmus pumila*	Siberian elm	8	Fair	Remove	1		
795	*Ulmus pumila*	Siberian elm	10	Fair	Remove	1		
796	*Ulmus americana*	American elm	8	Fair	Remove	1		
797	*Populus deltoides*	Eastern cottonwood	10	Fair	Remove	1		
798	*Acer negundo*	Boxelder	11	Fair	Remove	1		
799	*Robinia pseudoacacia*	Black locust	11	Fair	Remove	1		
800	*Ulmus americana*	American elm	10	Fair	Remove	1		
801	*Acer negundo*	Boxelder	8	Fair	Remove	1		
802	*Populus deltoides*	Eastern cottonwood	23	Fair	Remove	3		
803	*Robinia pseudoacacia*	Black locust	15	Fair	Remove	2		
804	*Robinia pseudoacacia*	Black locust	12	Fair	Remove	2		
805	*Robinia pseudoacacia*	Black locust	14	Poor	Remove	2		
806	*Prunus serotina*	Black cherry	9	Fair	Remove	1		
807	*Robinia pseudoacacia*	Black locust	15	Fair	Remove	2		
808	*Robinia pseudoacacia*	Black locust	16	Fair	Remove	2		
809	*Acer negundo*	Boxelder	8	Fair	Remove	1		
810	*Robinia pseudoacacia*	Black locust	11	Fair	Remove	1		
811	*Robinia pseudoacacia*	Black locust	13	Fair	Remove	2		
812	*Ulmus americana*	American elm	8	Fair	Remove	1		
813	*Ulmus americana*	American elm	9	Fair	Remove	1		
814	*Robinia pseudoacacia*	Black locust	13	Fair	Remove	2		
815	*Robinia pseudoacacia*	Black locust	13	Fair	Remove	2		
816	*Robinia pseudoacacia*	Black locust	13	Fair	Remove	2		
817	*Robinia pseudoacacia*	Black locust	13	Fair	Remove	2		
818	*Ulmus americana*	American elm	12	Fair	Remove	2		
819	*Robinia pseudoacacia*	Black locust	16	Fair	Remove	2		
820	*Robinia pseudoacacia*	Black locust	15	Fair	Remove	2		
821	*Robinia pseudoacacia*	Black locust	14	Fair	Remove	2		
822	*Robinia pseudoacacia*	Black locust	14	Fair	Remove	2		
823	*Robinia pseudoacacia*	Black locust	13	Fair	Remove	2		
824	*Robinia pseudoacacia*	Black locust	9	Fair	Remove	1		
825	*Robinia pseudoacacia*	Black locust	9	Fair	Remove	1		
826	*Robinia pseudoacacia*	Black locust	9	Fair	Remove	1		
827	*Robinia pseudoacacia*	Black locust	9	Fair	Remove	1		
828	*Robinia pseudoacacia*	Black locust	13	Fair	Remove	2		
829	*Acer negundo*	Boxelder	11	Fair	Remove	1		
830	*Acer negundo*	Boxelder	9	Fair	Remove	1		
831	*Robinia pseudoacacia*	Black locust	10	Fair	Remove	1		
832	*Robinia pseudoacacia*	Black locust	11	Fair	Remove	1		
833	*Robinia pseudoacacia*	Black locust	14	Fair	Remove	2		
834	*Robinia pseudoacacia*	Black locust	8	Fair	Remove	1		
835	*Robinia pseudoacacia*	Black locust	11	Poor	Remove	1		
836	*Prunus serotina*	Black cherry	8	Fair	Remove	1		
837	*Acer saccharinum*	Silver maple	40	Fair	Remove	4		
838	*Robinia pseudoacacia*	Black locust	8	Fair	Remove	1		
839	*Robinia pseudoacacia*	Black locust	8	Fair	Remove	1		
840	*Robinia pseudoacacia*	Black locust	13	Fair	Remove	2		
841	*Prunus serotina*	Black cherry	10	Fair	Remove	1		
842	*Robinia pseudoacacia*	Black locust	6,9	Fair	Remove	1		
843	*Robinia pseudoacacia*	Black locust	10	Fair	Remove	1		
844	*Robinia pseudoacacia*	Black locust	11	Fair	Remove	1		
845	*Robinia pseudoacacia*	Black locust	12	Poor	Remove	2		
846	*Robinia pseudoacacia*	Black locust	12	Fair	Remove	2		
847	*Robinia pseudoacacia*	Black locust	16	Fair	Remove	2		
848	*Prunus serotina*	Black cherry	11	Fair	Remove	1		
849	*Prunus serotina*	Black cherry	8	Fair	Remove	1		
850	*Robinia pseudoacacia*	Black locust	14	Fair	Remove	2		
851	*Robinia pseudoacacia*	Black locust	11	Fair	Remove	1		
852	*Robinia pseudoacacia*	Black locust	9	Fair	Remove	1		
853	*Robinia pseudoacacia*	Black locust	15	Fair	Remove	2		
854	*Robinia pseudoacacia*	Black locust	14	Fair	Remove	2		
855	*Robinia pseudoacacia*	Black locust	15	Fair	Remove	2		
856	*Robinia pseudoacacia*	Black locust	16	Fair	Remove	2		
857	*Robinia pseudoacacia*	Black locust	15	Fair	Remove	2		
858	*Robinia pseudoacacia*	Black locust	14	Fair	Remove	2		
859	*Robinia pseudoacacia*	Black locust	13	Fair	Remove	2		
860	*Robinia pseudoacacia*	Black locust	12	Fair	Remove	2		
861	*Robinia pseudoacacia*	Black locust	10	Fair	Remove	1		
862	*Robinia pseudoacacia*	Black locust	11	Fair	Remove	1		
863	*Robinia pseudoacacia*	Black locust	12	Fair	Remove	2		
864	*Robinia pseudoacacia*	Black locust	12	Fair	Remove	2		
865	*Robinia pseudoacacia*	Black locust	11	Fair	Remove	1		
866	*Robinia pseudoacacia*	Black locust	9	Fair	Remove	1		
867	*Robinia pseudoacacia*	Black locust	11	Fair	Remove	1		
868	*Robinia pseudoacacia*	Black locust	13	Fair	Remove	2		
869	*Robinia pseudoacacia*	Black locust	11	Fair	Remove	1		
870	*Robinia pseudoacacia*	Black locust	11	Fair	Remove	1		
871	*Robinia pseudoacacia*	Black locust	12	Fair	Remove	2		
872	*Robinia pseudoacacia*	Black locust	9	Fair	Remove	1		
873	*Robinia pseudoacacia*	Black locust	11	Fair	Remove	1		
874	*Robinia pseudoacacia*	Black locust	11	Fair	Remove	1		
875	*Robinia pseudoacacia*	Black locust	12	Fair	Remove	2		
876	*Robinia pseudoacacia*	Black locust	9	Fair	Remove	1		
877	*Acer negundo*	Boxelder	19	Fair	Remove	2		
878	*Acer rubrum*	Red maple	32	Fair	Remove	4		
879	*Robinia pseudoacacia*	Black locust	10	Fair	Remove	1		
880	*Robinia pseudoacacia*	Black locust	12	Fair	Remove	2		
881	*Robinia pseudoacacia*	Black locust	8,9	Fair	Remove		3	
882	*Robinia pseudoacacia*	Black locust	12	Fair	Remove	2		
883	*Robinia pseudoacacia*	Black locust	13	Fair	Remove	2		
884	*Robinia pseudoacacia*	Black locust	15	Fair	Remove	2		
885	*Robinia pseudoacacia*	Black locust	16	Fair	Remove	2		
886	*Robinia pseudoacacia*	Black locust	12	Fair	Remove	2		
887	*Robinia pseudoacacia*	Black locust	11	Fair	Remove	1		
888	*Robinia pseudoacacia*	Black locust	14	Fair	Remove	2		
889	*Robinia pseudoacacia*	Black locust	11	Fair	Remove	1		
890	*Robinia pseudoacacia*	Black locust	13	Fair	Remove	2		
891	*Robinia pseudoacacia*	Black locust	13	Poor	Remove	2		
892	*Robinia pseudoacacia*	Black locust	12	Fair	Remove	2		
893	*Robinia pseudoacacia*	Black locust	16	Fair	Remove	2		
894	*Robinia pseudoacacia*	Black locust	14	Fair	Remove	2		
895	*Robinia pseudoacacia*	Black locust	13	Fair	Remove	2		

ALLEN DESIGN
LAND PLANNING / LANDSCAPE ARCHITECTURE
557 Carpenter
Northville, Michigan 48167
e. jca@wideopenwest.com
t. 248.467.4668

THE GROVE

Seal:

Title:

Tree List

Project:

The Grove
Novi, Michigan

Prepared for:

Ivanhoe Companies
6689 Orchard Lake Road, Suite 314
West Bloomfield, Michigan 48322
248.626.6114

Revision:	Issued:
Review	March 28, 2024
Revised	July 26, 2024
PRO Submission	July 9, 2025
Revised PRO SUbmission	September 12, 2025

Job Number:

21-054

Drawn By:	Checked By:
jca	jca

Know what's below. Call before you dig.

Sheet No.

L-16

© 2025 Allen Design L.L.C.

Tree List

Tag	Scientific Name	Common Name	Dia.	Condition	Status	Required Replacement	Multi-Stem Replacement	Credits
896	Robinia pseudoacacia	Black locust	9	Fair	Remove	1		
897	Robinia pseudoacacia	Black locust	10	Fair	Remove	1		
898	Robinia pseudoacacia	Black locust	10	Fair	Remove	1		
899	Acer rubrum	Red maple	17	Fair	Remove	2		
900	Robinia pseudoacacia	Black locust	11	Fair	Remove	1		
901	Juglans nigra	Black walnut	16	Fair	Remove	2		
902	Prunus serotina	Black cherry	16	Fair	Remove	2		
903	Acer negundo	Boxelder	12	Fair	Remove	2		
904	Ulmus americana	American elm	10	Poor	Remove	1		
905	Ulmus americana	American elm	7,8	Fair	Remove	1		
906	Acer negundo	Boxelder	19	Fair	Remove	2		
907	Acer negundo	Boxelder	12,15	Fair	Remove		4	
908	Ulmus americana	American elm	6,8	Fair	Remove	1		
909	Ulmus americana	American elm	10	Fair	Remove	1		
910	Ulmus americana	American elm	11	Fair	Remove	1		
911	Ulmus americana	American elm	17	Fair	Remove	2		
912	Prunus serotina	Black cherry	14	Poor	Remove	2		
913	Acer rubrum	Red maple	11	Fair	Remove	1		
914	Prunus serotina	Black cherry	9	Fair	Remove	1		
915	Prunus serotina	Black cherry	11	Fair	Remove	1		
916	Acer negundo	Boxelder	13,15	Fair	Remove		4	
917	Robinia pseudoacacia	Black locust	13	Fair	Remove	2		
918	Prunus serotina	Black cherry	11	Fair	Remove	1		
919	Robinia pseudoacacia	Black locust	18	Fair	Remove	2		
920	Robinia pseudoacacia	Black locust	9	Fair	Remove	1		
921	Acer negundo	Boxelder	7,12	Fair	Remove	2		
922	Robinia pseudoacacia	Black locust	8	Fair	Remove	1		
923	Robinia pseudoacacia	Black locust	14	Fair	Remove	2		
924	Robinia pseudoacacia	Black locust	17	Fair	Remove	2		
925	Acer negundo	Boxelder	13	Very Poor	Exempt			
926	Robinia pseudoacacia	Black locust	13	Fair	Remove	2		
927	Robinia pseudoacacia	Black locust	15	Fair	Remove	2		
928	Acer negundo	Boxelder	13	Fair	Remove	2		
929	Robinia pseudoacacia	Black locust	18	Fair	Remove	2		
930	Robinia pseudoacacia	Black locust	14	Fair	Remove	2		
931	Acer rubrum	Red maple	11	Fair	Remove	1		
932	Prunus serotina	Black cherry	8	Fair	Remove	1		
933	Prunus serotina	Black cherry	11	Fair	Remove	1		
934	Robinia pseudoacacia	Black locust	17	Fair	Remove	2		
935	Robinia pseudoacacia	Black locust	19	Fair	Remove	2		
936	Robinia pseudoacacia	Black locust	14	Fair	Remove	2		
937	Robinia pseudoacacia	Black locust	14	Fair	Remove	2		
938	Robinia pseudoacacia	Black locust	14	Fair	Remove	2		
939	Robinia pseudoacacia	Black locust	12	Fair	Remove	2		
940	Ulmus americana	American elm	9	Fair	Remove	1		
941	Robinia pseudoacacia	Black locust	13	Fair	Remove	2		
942	Robinia pseudoacacia	Black locust	11	Fair	Remove	1		
943	Robinia pseudoacacia	Black locust	13	Fair	Remove	2		
944	Robinia pseudoacacia	Black locust	12	Fair	Remove	2		
945	Robinia pseudoacacia	Black locust	11	Fair	Remove	1		
947	Robinia pseudoacacia	Black locust	12	Fair	Remove	2		
948	Acer rubrum	Red maple	20	Fair	Remove	2		
949	Acer negundo	Boxelder	20	Fair	Remove	2		
950	Prunus serotina	Black cherry	9	Fair	Remove	1		
951	Robinia pseudoacacia	Black locust	14	Fair	Remove	2		
952	Robinia pseudoacacia	Black locust	14	Fair	Remove	2		
953	Prunus serotina	Black cherry	8	Fair	Remove	1		
954	Prunus serotina	Black cherry	11	Fair	Remove	1		
955	Ulmus americana	American elm	16	Fair	Remove	2		
956	Prunus serotina	Black cherry	12	Fair	Remove	2		
957	Prunus serotina	Black cherry	11	Fair	Remove	1		
958	Robinia pseudoacacia	Black locust	19	Fair	Remove	2		
959	Pinus sylvestris	Scots pine	12	Fair	Remove	2		
960	Acer negundo	Boxelder	13	Fair	Remove	2		
962	Juniperus virginiana	Eastern red cedar	9	Fair	Remove	1		
963	Prunus serotina	Black cherry	8	Fair	Remove	1		
964	Robinia pseudoacacia	Black locust	13	Fair	Remove	2		
965	Ulmus americana	American elm	10	Fair	Remove	1		
966	Sassafras albidum	Sassafras	9	Fair	Remove	1		
967	Robinia pseudoacacia	Black locust	13	Fair	Remove	2		
968	Robinia pseudoacacia	Black locust	16	Fair	Remove	2		
969	Prunus serotina	Black cherry	10	Fair	Remove	1		
970	Prunus serotina	Black cherry	10	Fair	Remove	1		
971	Juniperus virginiana	Eastern red cedar	10	Fair	Remove	1		
972	Robinia pseudoacacia	Black locust	11	Fair	Remove	1		
973	Robinia pseudoacacia	Black locust	9	Fair	Remove	1		
974	Ulmus americana	American elm	8	Fair	Remove	1		
975	Prunus serotina	Black cherry	8	Fair	Remove	1		
976	Prunus serotina	Black cherry	11	Fair	Remove	1		
977	Pinus sylvestris	Scots pine	13	Fair	Remove	2		
978	Acer saccharum	Sugar maple	8	Fair	Remove	1		
979	Prunus serotina	Black cherry	13	Fair	Remove	2		
980	Prunus serotina	Black cherry	9	Fair	Remove	1		
981	Prunus serotina	Black cherry	8,10,11	Fair	Remove		4	
982	Pinus sylvestris	Scots pine	13	Fair	Remove	2		
983	Pinus sylvestris	Scots pine	16	Fair	Remove	2		
984	Prunus serotina	Black cherry	10	Fair	Remove	1		
985	Pinus sylvestris	Scots pine	25	Good	Remove	3		
986	Malus pumila	Common apple	7	Fair	Save			
987	Pinus sylvestris	Scots pine	12	Fair	Remove	2		
988	Acer saccharum	Sugar maple	23	Fair	Save			
989	Acer rubrum	Red maple	15	Fair	Save			
990	Populus deltoides	Eastern cottonwood	15	Fair	Save			
991	Juniperus virginiana	Eastern red cedar	9	Fair	Remove	1		
992	Prunus serotina	Black cherry	9	Fair	Remove	1		
993	Pinus sylvestris	Scots pine	14	Fair	Remove	2		
994	Juniperus virginiana	Eastern red cedar	13	Good	Save			
995	Prunus serotina	Black cherry	11	Fair	Remove	1		
996	Pinus sylvestris	Scots pine	10,11	Fair	Remove		3	
997	Prunus serotina	Black cherry	12	Fair	Remove	2		
998	Ulmus americana	American elm	9	Fair	Remove	1		
999	Prunus serotina	Black cherry	11	Fair	Remove	1		
1000	Ulmus americana	American elm	11	Fair	Remove	1		
1923	Pinus sylvestris	Scots pine	8	Fair	Remove	1		
1924	Pinus sylvestris	Scots pine	8	Fair	Remove	1		
1925	Juniperus virginiana	Eastern red cedar	10	Fair	Remove	1		
1926	Prunus serotina	Black cherry	8,11,11	Fair	Remove		4	
1927	Prunus serotina	Black cherry	8	Fair	Remove	1		
1928	Juniperus virginiana	Eastern red cedar	13	Fair	Remove	2		
1929	Acer rubrum	Red maple	10	Fair	Remove	1		
1930	Rhamnus cathartica	Common buckthorn	8	Fair	Exempt			
1931	Juniperus virginiana	Eastern red cedar	10	Fair	Remove	1		
1932	Acer rubrum	Red maple	12,25	Fair	Remove		5	
1933	Populus deltoides	Eastern cottonwood	10	Fair	Remove	1		
1934	Pinus sylvestris	Scots pine	14	Fair	Remove	2		
1935	Pinus sylvestris	Scots pine	10	Fair	Remove	1		
1936	Prunus serotina	Black cherry	9	Fair	Remove	1		
1937	Acer rubrum	Red maple	8	Fair	Remove	1		
1938	Acer rubrum	Red maple	9	Fair	Remove	1		
1939	Juniperus virginiana	Eastern red cedar	9	Fair	Remove	1		
1940	Quercus macrocarpa	Bur oak	9	Fair	Remove	1		
1941	Prunus serotina	Black cherry	9	Fair	Remove	1		
1942	Ulmus americana	American elm	8	Fair	Remove	1		
1943	Prunus serotina	Black cherry	10	Fair	Remove	1		
1944	Prunus serotina	Black cherry	10	Fair	Remove	1		
1945	Juglans nigra	Black walnut	8	Fair	Remove	1		
1946	Juniperus virginiana	Eastern red cedar	8	Fair	Remove	1		
1947	Ulmus americana	American elm	12	Fair	Remove	2		
1948	Juniperus virginiana	Eastern red cedar	11	Fair	Remove	1		
1949	Juniperus virginiana	Eastern red cedar	10	Fair	Remove	1		
1950	Juniperus virginiana	Eastern red cedar	8	Fair	Remove	1		
1951	Prunus serotina	Black cherry	6,7,9	Fair	Remove	1		
1952	Prunus serotina	Black cherry	10,13	Fair	Remove		3	
1953	Acer rubrum	Red maple	10	Fair	Remove	1		
1954	Ulmus americana	American elm	9	Fair	Remove	1		
1955	Juglans nigra	Black walnut	9	Fair	Remove	1		
1956	Pinus sylvestris	Scots pine	12	Fair	Remove	2		
1957	Pinus sylvestris	Scots pine	12	Poor	Remove	2		
1958	Prunus serotina	Black cherry	8	Fair	Remove	1		
1959	Prunus serotina	Black cherry	9,10	Fair	Remove		3	
1960	Pinus sylvestris	Scots pine	8	Fair	Remove	1		
1961	Pinus sylvestris	Scots pine	11	Fair	Remove	1		
1962	Prunus serotina	Black cherry	9	Fair	Remove	1		
1963	Prunus serotina	Black cherry	8	Fair	Remove	1		
1964	Pinus sylvestris	Scots pine	11	Fair	Remove	1		
1965	Populus deltoides	Eastern cottonwood	16,17	Fair	Remove		5	
1966	Ulmus americana	American elm	11	Fair	Remove	1		
1967	Ulmus americana	American elm	11	Fair	Remove	1		
1968	Juniperus virginiana	Eastern red cedar	10,12	Fair	Remove		3	
1969	Prunus serotina	Black cherry	11	Fair	Remove	1		
1970	Acer rubrum	Red maple	32	Fair	Remove	4		
1971	Acer saccharinum	Silver maple	19	Good	Remove	2		
1972	Ulmus americana	American elm	10	Poor	Remove	1		
1973	Juglans nigra	Black walnut	16	Fair	Remove	2		
1974	Juniperus virginiana	Eastern red cedar	7	Fair	Exempt			
1975	Pinus sylvestris	Scots pine	9	Fair	Remove	1		
1976	Pinus sylvestris	Scots pine	12	Fair	Remove	2		
1977	Pinus sylvestris	Scots pine	12	Fair	Remove	2		
1978	Pinus sylvestris	Scots pine	10	Fair	Remove	1		

Tag	Scientific Name	Common Name	Dia.	Condition	Status	Required Replacement	Multi-Stem Replacement	Credits
1979	Prunus serotina	Black cherry	11	Poor	Remove	1		
1980	Ulmus americana	American elm	9	Fair	Remove	1		
1981	Ulmus americana	American elm	8	Fair	Remove	1		
1982	Ulmus americana	American elm	10	Fair	Remove	1		
1983	Ulmus americana	American elm	11	Poor	Remove	1		
1984	Acer saccharinum	Silver maple	23	Good	Remove	3		
1985	Acer saccharinum	Silver maple	19	Good	Remove	2		
1986	Rhamnus cathartica	Common buckthorn	9	Fair	Exempt			
1987	Ulmus americana	American elm	13	Poor	Remove	2		
1988	Prunus serotina	Black cherry	11	Good	Remove	1		
1989	Acer negundo	Boxelder	16	Dead	Exempt			
1990	Juglans nigra	Black walnut	9	Good	Remove	1		
1991	Pyrus communis	Cultivated pear	12	Fair	Remove	2		
1992	Pyrus communis	Cultivated pear	12	Fair	Remove	2		
1993	Pyrus communis	Cultivated pear	12	Good	Remove	2		
1994	Malus pumila	Common apple	10	Fair	Remove	1		
1995	Prunus serotina	Black cherry	12	Fair	Remove	2		
1996	Juglans nigra	Black walnut	7	Fair	Exempt			
1997	Prunus serotina	Black cherry	14,14	Fair	Remove		4	
1998	Prunus serotina	Black cherry	11	Fair	Remove	1		
1999	Robinia pseudoacacia	Black locust	10	Fair	Remove	1		
2000	Robinia pseudoacacia	Black locust	11	Fair	Remove	1		
2303	Acer rubrum	Red maple	22	Fair	Exempt			
2304	Prunus serotina	Black cherry	8,24	Fair	Remove		4	
2305	Juniperus virginiana	Eastern red cedar	15	Good	Remove	2		
2306	Prunus serotina	Black cherry	9	Poor	Remove	1		
2307	Prunus serotina	Black cherry	11	Poor	Remove	1		
2308	Prunus serotina	Black cherry	10	Fair	Remove	1		
2309	Robinia pseudoacacia	Black locust	13,14	Fair	Remove		4	
2310	Juglans nigra	Black walnut	9	Fair	Remove	1		
2311	Robinia pseudoacacia	Black locust	9	Fair	Remove	1		
2312	Robinia pseudoacacia	Black locust	12,16	Poor	Remove		4	
2313	Robinia pseudoacacia	Black locust	16	Fair	Remove	2		
2314	Robinia pseudoacacia	Black locust	11	Fair	Remove	1		
2315	Acer saccharinum	Silver maple	36	Fair	Remove	4		
2316	Robinia pseudoacacia	Black locust	26	Fair	Remove	3		
2317	Ulmus americana	American elm	9	Fair	Remove	1		
2318	Acer saccharinum	Silver maple	10,12	Fair	Remove		3	
2319	Prunus serotina	Black cherry	19	Poor	Remove	2		
2320	Juglans nigra	Black walnut	25	Fair	Remove	3		
2321	Ulmus americana	American elm	11	Poor	Remove	1		
2322	Prunus serotina	Black cherry	21	Fair	Remove	3		
2323	Prunus serotina	Black cherry	11	Very Poor	Exempt			
2324	Prunus serotina	Black cherry	8	Fair	Remove	1		
2325	Juglans nigra	Black walnut	10	Fair	Remove	1		
2326	Juglans nigra	Black walnut	9	Good	Remove	1		
2327	Ulmus americana	American elm	8	Fair	Remove	1		
2328	Populus deltoides	Eastern cottonwood	9	Fair	Remove	1		
2329	Populus deltoides	Eastern cottonwood	11	Fair	Remove	1		
2330	Ulmus americana	American elm	10	Fair	Remove	1		
2331	Prunus serotina	Black cherry	14	Fair	Remove	2		
2332	Ulmus americana	American elm	9	Fair	Remove	1		
2333	Ulmus americana	American elm	9	Fair	Remove	1		
2334	Robinia pseudoacacia	Black locust	9	Fair	Remove	1		
2335	Juglans nigra	Black walnut	10	Fair	Remove	1		
2336	Fraxinus americana	White ash	10	Fair	Remove	1		
2337	Acer negundo	Boxelder	8	Fair	Remove	1		
2338	Robinia pseudoacacia	Black locust	11	Fair	Remove	1		
2339	Robinia pseudoacacia	Black locust	12	Fair	Remove	2		
2340	Robinia pseudoacacia	Black locust	10	Fair	Remove	1		
2341	Acer saccharinum	Silver maple	9	Fair	Remove	1		
2342	Ulmus americana	American elm	9	Fair	Remove	1		
2343	Robinia pseudoacacia	Black locust	19	Fair	Remove	2		
2344	Robinia pseudoacacia	Black locust	10	Fair	Remove	1		
2345	Ulmus americana	American elm	17	Good	Remove	2		
2346	Robinia pseudoacacia	Black locust	13	Fair	Remove	2		
2347	Robinia pseudoacacia	Black locust	13	Fair	Remove	2		
2348	Robinia pseudoacacia	Black locust	10	Fair	Remove	1		
2349	Ulmus americana	American elm	8	Fair	Remove	1		
2350	Robinia pseudoacacia	Black locust	10	Poor	Remove	1		
2351	Robinia pseudoacacia	Black locust	8	Fair	Remove	1		
2352	Robinia pseudoacacia	Black locust	10	Fair	Remove	1		
2353	Robinia pseudoacacia	Black locust	10	Fair	Remove	1		
2354	Pinus sylvestris	Scots pine	10	Fair	Remove	1		
2355	Robinia pseudoacacia	Black locust	9	Fair	Remove	1		
2356	Ulmus americana	American elm	10	Fair	Remove	1		
2357	Ulmus americana	American elm	10	Poor	Remove	1		
2358	Robinia pseudoacacia	Black locust	7,10	Fair	Remove	1		
2359	Robinia pseudoacacia	Black locust	6,9	Fair	Remove	1		
2360	Robinia pseudoacacia	Black locust	9	Fair	Remove	1		
2361	Robinia pseudoacacia	Black locust	8,8	Fair	Remove		2	
2362	Robinia pseudoacacia	Black locust	12	Fair	Remove	2		
2363	Robinia pseudoacacia	Black locust	13	Fair	Remove	2		
2364	Ulmus americana	American elm	14	Fair	Remove	2		
2365	Robinia pseudoacacia	Black locust	8	Fair	Remove	1		
2366	Robinia pseudoacacia	Black locust	10	Fair	Remove	1		
2367	Robinia pseudoacacia	Black locust	10	Fair	Remove	1		
2368	Robinia pseudoacacia	Black locust	9	Fair	Remove	1		
2369	Robinia pseudoacacia	Black locust	8	Fair	Remove	1		
2370	Robinia pseudoacacia	Black locust	7,12	Fair	Remove	2		
2371	Acer saccharinum	Silver maple	8	Fair	Remove	1		
2372	Robinia pseudoacacia	Black locust	12	Fair	Remove	2		
2373	Robinia pseudoacacia	Black locust	10	Fair	Remove	1		
2374	Robinia pseudoacacia	Black locust	10	Fair	Remove	1		
2375	Robinia pseudoacacia	Black locust	12	Fair	Remove	2		
2376	Robinia pseudoacacia	Black locust	11	Fair	Remove	1		
2377	Robinia pseudoacacia	Black locust	12	Fair	Remove	2		
2378	Acer negundo	Boxelder	16	Fair	Save			
2379	Acer negundo	Boxelder	12,16	Fair	Save			
2381	Malus pumila	Common apple	5,6,8	Very Poor	Save			
2382	Acer negundo	Boxelder	7,9,9	Fair	Save			
2383	Acer negundo	Boxelder	15	Fair	Save			
2384	Acer negundo	Boxelder	8	Fair	Save			
2385	Acer negundo	Boxelder	6,9	Fair	Remove	1		
2386	Malus pumila	Common apple	5,8	Very Poor	Exempt			
2387	Tilia americana	Basswood	11	Fair	Remove	1		
2388	Acer negundo	Boxelder	8	Fair	Remove	1		
2389	Acer negundo	Boxelder	10	Fair	Save			
2601	Populus deltoides	Eastern cottonwood	13	Fair	Remove	2		
2602	Ulmus americana	American elm	10	Fair	Remove	1		
2603	Ulmus americana	American elm	9	Fair	Remove	1		
2604	Ulmus americana	American elm	8	Fair	Remove	1		
2605	Populus deltoides	Eastern cottonwood	9	Fair	Save			
2606	Populus deltoides	Eastern cottonwood	9	Fair	Save			
2607	Populus deltoides	Eastern cottonwood	11	Fair	Save			
2608	Populus deltoides	Eastern cottonwood	14	Fair	Save			
2609	Populus deltoides	Eastern cottonwood	9	Fair	Save			
2610	Populus deltoides	Eastern cottonwood	11	Fair	Save			
2611	Populus deltoides	Eastern cottonwood	12	Fair	Save			
2612	Populus deltoides	Eastern cottonwood	20	Fair	Save			
2613	Populus deltoides	Eastern cottonwood	11	Fair	Save			
2614	Populus deltoides	Eastern cottonwood	9	Fair	Save			
2615	Populus deltoides	Eastern cottonwood	14	Fair	Save			
2616	Populus deltoides	Eastern cottonwood	13	Fair	Save			
2617	Robinia pseudoacacia	Black locust	9	Fair	Save			
2618	Ulmus americana	American elm	12	Fair	Save			
2619	Populus deltoides	Eastern cottonwood	14	Fair	Save			
2620	Ulmus americana	American elm	10	Fair	Save			
2621	Populus deltoides	Eastern cottonwood	10	Fair	Save			
2622	Populus deltoides	Eastern cottonwood	13	Fair	Save			
2623	Populus deltoides	Eastern cottonwood	11	Fair	Save			
2624	Populus deltoides	Eastern cottonwood	11	Good	Save			
2625	Populus deltoides	Eastern cottonwood	10	Good	Remove	1		
2629	Juniperus virginiana	Eastern red cedar	8	Fair	Remove	1		
2630	Acer rubrum	Red maple	8	Fair	Remove	1		
2631	Pinus sylvestris	Scots pine	15	Fair	Remove	2		
2632	Populus deltoides	Eastern cottonwood	23	Good	Remove	3		
2633	Juniperus virginiana	Eastern red cedar	7	Fair	Exempt			
2634	Juniperus virginiana	Eastern red cedar	8	Good	Remove	1		
2635	Pinus sylvestris	Scots pine	13	Fair	Remove	2		
2636	Acer rubrum	Red maple	5,8	Fair	Remove	1		
2637	Acer negundo	Boxelder	9	Very Poor	Exempt			
2638	Prunus serotina	Black cherry	9	Fair	Remove	1		
2639	Acer saccharum	Sugar maple	18	Fair	Remove	2		
2640	Juglans nigra	Black walnut	14	Fair	Remove	2		
2641	Juglans nigra	Black walnut	10	Fair	Remove	1		
2642	Juglans nigra	Black walnut	8	Fair	Remove	1		
2643	Juniperus virginiana	Eastern red cedar	10	Good	Remove	1		
2644	Juglans nigra	Black walnut	10	Fair	Remove	1		
2645	Juglans nigra	Black walnut	13	Fair	Remove	2		
2646	Juglans nigra	Black walnut	18	Fair	Remove	2		
2647	Juglans nigra	Black walnut	14	Fair	Remove	2		
2648	Juglans nigra	Black walnut	10	Fair	Remove	1		
2649	Ulmus americana	American elm	8	Fair	Remove	1		
2650	Juglans nigra	Black walnut	11	Good	Remove	1		
2651	Juglans nigra	Black walnut	10	Fair	Remove	1		
2652	Juglans nigra	Black walnut	10	Fair	Remove	1		
2653	Juglans nigra	Black walnut	9	Fair	Remove	1		
2654	Juglans nigra	Black walnut	8	Fair	Remove	1		

Tag	Scientific Name	Common Name	Dia.	Condition	Status	Required Replacement	Multi-Stem Replacement	Credits
2655	Juglans nigra	Black walnut	22	Good	Remove	3		
2656	Juglans nigra	Black walnut	9	Fair	Remove	1		
2657	Juglans nigra	Black walnut	10	Good	Remove	1		
2658	Juglans nigra	Black walnut	12	Good	Remove	2		
2659	Juglans nigra	Black walnut	11	Good	Remove	1		
2660	Juglans nigra	Black walnut	25	Good	Remove	3		
2661	Juglans nigra	Black walnut	9	Fair	Remove	1		
2662	Juglans nigra	Black walnut	16	Fair	Remove	2		
2663	Juglans nigra	Black walnut	10	Good	Remove	1		
2664	Juglans nigra	Black walnut	11	Good	Remove	1		
2665	Pinus sylvestris	Scots pine	7	Fair	Exempt			
2666	Juglans nigra	Black walnut	17	Fair	Remove	2		
2667	Juglans nigra	Black walnut	19	Fair	Remove	2		
2668	Ulmus americana	American elm	8	Fair	Remove	1		
2669	Juniperus virginiana	Eastern red cedar	10	Fair	Remove	1		
2670	Prunus serotina	Black cherry	12	Fair	Remove	2		
2671	Prunus serotina	Black cherry	10	Fair	Remove	1		
2672	Robinia pseudoacacia	Black locust	9	Fair	Remove	1		
2673	Pinus sylvestris	Scots pine	16	Fair	Remove	2		
2674	Acer saccharinum	Silver maple	13	Good	Remove	2		
2675	Acer saccharinum	Silver maple	42	Good	Remove	4		
2676	Prunus serotina	Black cherry	10	Fair	Remove	1		
2677	Ulmus americana	American elm	9	Good	Remove	1		
2678	Acer saccharum	Sugar maple	16	Good	Remove	2		
2679	Robinia pseudoacacia	Black locust	9	Fair	Remove	1		
2680	Robinia pseudoacacia	Black locust	10	Fair	Remove	1		
2681	Robinia pseudoacacia	Black locust	15	Good	Remove	2		
2682	Robinia pseudoacacia	Black locust	14	Fair	Remove	2		
2683	Prunus serotina	Black cherry	15	Fair	Remove	2		
2684	Robinia pseudoacacia	Black locust	11	Fair	Remove	1		
2685	Robinia pseudoacacia	Black locust	11,12	Fair	Remove		3	
2686	Robinia pseudoacacia	Black locust	11	Fair	Remove	1		
2687	Robinia pseudoacacia	Black locust	10	Fair	Remove	1		
2688	Robinia pseudoacacia	Black locust	10	Fair	Remove	1		
2689	Robinia pseudoacacia	Black locust	10	Fair	Remove	1		
2690	Robinia pseudoacacia	Black locust	10	Fair	Remove	1		
2691	Robinia pseudoacacia	Black locust	10	Fair	Remove	1		
2692	Robinia pseudoacacia	Black locust	14	Fair	Remove	2		
2693	Ulmus pumila	Siberian elm	10	Fair	Remove	1		
2694	Populus deltoides	Eastern cottonwood	13	Good	Remove	2		
2695	Populus deltoides	Eastern cottonwood	9	Fair	Remove	1		
2696	Populus deltoides	Eastern cottonwood	9	Fair	Remove	1		
2697	Populus deltoides	Eastern cottonwood	9	Fair	Remove	1		
2698	Ulmus americana	American elm	8	Fair	Remove	1		
2699	Ulmus americana	American elm	8	Fair	Remove	1		
2700	Robinia pseudoacacia	Black locust	13	Fair	Remove	2		
2876	Prunus serotina	Black cherry	6,9	Fair	Remove	1		
2877	Prunus serotina	Black cherry	8	Fair	Remove	1		
2878	Prunus serotina	Black cherry	11	Fair	Remove	1		
2879	Prunus serotina	Black cherry	8,9	Fair	Remove		3	
2880	Pinus sylvestris	Scots pine	13	Fair	Remove	2		
2881	Pinus sylvestris	Scots pine	11	Fair	Remove	1		
2882	Prunus serotina	Black cherry	9	Fair	Remove	1		
2883	Juniperus virginiana	Eastern red cedar	12	Good	Remove	2		
2884	Pinus sylvestris	Scots pine	10	Good	Exempt			
2891	Ulmus americana	American elm	12,12	Fair	Remove		3	
2892	Fraxinus pennsylvanica	Green ash	10	Fair	Remove	1		
2893	Acer rubrum	Red maple	22	Fair	Remove	3		
2894	Acer rubrum	Red maple	19	Fair	Remove	2		
2895	Ulmus americana	American elm	8	Fair	Remove	1		
2896	Ulmus americana	American elm	8	Poor	Remove	1		
2897	Pinus sylvestris	Scots pine	9	Fair	Remove	1		
2898	Pinus sylvestris	Scots pine	11	Fair	Remove	1		
2899	Pinus sylvestris	Scots pine	9	Fair	Remove	1		
2900	Pinus sylvestris	Scots pine	14	Fair	Remove	2		
2901	Pinus sylvestris	Scots pine	11	Fair	Remove	1		
2902	Robinia pseudoacacia	Black locust	9	Fair	Remove	1		
2903	Robinia pseudoacacia	Black locust	12	Fair	Remove	2		
2904	Robinia pseudoacacia	Black locust	9	Fair	Save			
2905	Juniperus virginiana	Eastern red cedar	12	Fair	Remove	2		
2906	Ulmus americana	American elm	11	Fair	Remove	1		
2907	Ulmus americana	American elm	12	Fair	Remove	2		
2908	Ulmus americana	American elm	10	Fair	Remove	1		
2909	Ulmus americana	American elm	9	Fair	Remove	1		
2910	Robinia pseudoacacia	Black locust	10	Fair	Save			
2911	Ulmus americana	American elm	8	Fair	Save			
2912	Ulmus americana	American elm	8	Fair	Save			
2913	Robinia pseudoacacia	Black locust	13	Fair	Save			
2914	Ulmus americana	American elm	8	Fair	Save			
2915	Pinus sylvestris	Scots pine	8	Fair	Save			
2916	Pinus sylvestris	Scots pine	8	Fair	Save			
2917	Pinus sylvestris	Scots pine	8	Fair	Save			
2918	Pinus sylvestris	Scots pine	10	Fair	Save			
2919	Pinus sylvestris	Scots pine	9	Fair	Save			
2920	Pinus sylvestris	Scots pine	9	Fair	Save			
2921	Pinus sylvestris	Scots pine	10	Fair	Save			
2922	Pinus sylvestris	Scots pine	10	Fair	Save			
2923	Pinus sylvestris	Scots pine	8	Fair	Save			
2924	Ulmus americana	American elm	12	Fair	Save			
2925	Ulmus americana	American elm	11	Fair	Save			
2926	Pinus sylvestris	Scots pine	8	Fair	Save			
2927	Pinus sylvestris	Scots pine	8	Fair	Save			
2928	Pinus sylvestris	Scots pine	7	Fair	Save			
2929	Ulmus americana	American elm	10	Fair	Save			
2930	Ulmus americana	American elm	13	Fair	Save			
2931	Ulmus americana	American elm	9	Fair	Save			
2932	Ulmus americana	American elm	9	Fair	Save			
2933	Prunus serotina	Black cherry	8	Fair	Save			
2934	Prunus serotina	Black cherry	9	Fair	Save			
2935	Prunus serotina	Black cherry	12	Fair	Save			
2936	Acer rubrum	Red maple	13	Fair	Save			
2937	Ulmus americana	American elm	15	Fair	Remove	2		
2938	Acer negundo	Boxelder	9	Fair	Save			
2939	Acer negundo	Boxelder	8	Fair	Save			
2940	Acer negundo	Boxelder	9,12	Fair	Save			
2941	Malus pumila	Common apple	7,15	Fair	Save			
2942	Ulmus americana	American elm	9	Good	Save			
2943	Prunus serotina	Black cherry	9	Good	Remove	1		
2944	Ulmus americana	American elm	16	Good	Remove	2		
2945	Prunus serotina	Black cherry	14	Good	Remove	2		
2946	Acer rubrum	Red maple	28	Fair	Save			
2947	Rhamnus cathartica	Common buckthorn	8	Fair	Save			
2948	Juglans nigra	Black walnut	7	Good	Exempt			
2949	Prunus serotina	Black cherry	9	Very Poor	Exempt			
2950	Juniperus virginiana	Eastern red cedar	8	Fair	Remove	1		
2951	Fraxinus pennsylvanica	Green ash	9	Poor	Remove	1		
2952	Prunus serotina	Black cherry	8	Fair	Remove	1		
2953	Acer saccharinum	Silver maple	11	Fair	Remove	1		
2954	Ulmus americana	American elm	8	Fair	Remove	1		
2955	Ulmus americana	American elm	10	Good	Remove	1		
2956	Prunus serotina	Black cherry	8	Fair	Remove	1		
2957	Ulmus americana	American elm	9	Good	Remove	1		
2958	Prunus serotina	Black cherry	7,11	Good	Remove	1		
2959	Prunus serotina	Black cherry	8	Fair	Remove	1		
2960	Acer saccharinum	Silver maple	8	Fair	Remove	1		
2961	Acer saccharinum	Silver maple	13	Fair	Remove	2		
2962	Ulmus americana	American elm	14	Fair	Remove	2		
2963	Acer saccharinum	Silver maple	8,9	Good	Remove		3	
2964	Ulmus americana	American elm	8	Fair	Remove	1		
2965	Acer saccharinum	Silver maple	14,14	Good	Remove		4	
2966	Robinia pseudoacacia	Black locust	10	Fair	Remove	1		
2967	Prunus serotina	Black cherry	8	Fair	Remove	1		
2968	Ulmus americana	American elm	8	Fair	Remove	1		
2969	Prunus serotina	Black cherry	10	Fair	Remove	1		
2970	Robinia pseudoacacia	Black locust	14	Fair	Remove	2		
2971	Robinia pseudoacacia	Black locust	13	Fair	Remove	2		
2972	Prunus serotina	Black cherry	7	Fair	Exempt			
2973	Rhamnus cathartica	Common buckthorn	11	Fair	Exempt			
2974	Ulmus americana	American elm	9	Fair	Remove	1		
2975	Ulmus americana	American elm	9	Good	Remove	1		
2976	Prunus serotina	Black cherry	23	Fair	Remove	3		
2977	Pinus sylvestris	Scots pine	11	Fair	Remove	1		
2978	Pinus sylvestris	Scots pine	8	Fair	Remove	1		
2979	Fraxinus pennsylvanica	Green ash	10	Fair	Remove	1		
2980	Acer rubrum	Red maple	13	Fair	Remove	2		
2981	Prunus serotina	Black cherry	6,8	Fair	Remove	1		
2982	Juniperus virginiana	Eastern red cedar	10,11	Fair	Remove		3	
2983	Prunus serotina	Black cherry	14,15	Fair	Remove		4	
2984	Juniperus virginiana	Eastern red cedar	9	Fair	Remove	1		
2985	Juniperus virginiana	Eastern red cedar	10	Fair	Remove	1		
2986	Quercus macrocarpa	Bur oak	9	Fair	Remove	1		
2987	Prunus serotina	Black cherry	12	Fair	Remove	2		
2988	Acer rubrum	Red maple	14	Fair	Remove	2		
2989	Acer negundo	Boxelder	9	Fair	Remove	1		
2990	Juniperus virginiana	Eastern red cedar	14	Fair	Remove	2		
2991	Juglans nigra	Black walnut	11	Fair	Remove	1		
2992	Pinus sylvestris	Scots pine	8	Fair	Remove	1		
2993	Pinus sylvestris	Scots pine	12	Fair	Remove	2		
2994	Pinus sylvestris	Scots pine	11	Fair	Remove	1		

Tag	Scientific Name	Common Name	Dia.	Condition	Status	Required Replacement	Multi-Stem Replacement	Credits
2995	Acer rubrum	Red maple	21	Fair	Remove	3		
2996	Pinus sylvestris	Scots pine	12	Fair	Remove	2		
2997	Ulmus americana	American elm	10	Fair	Remove	1		
2998	Juniperus virginiana	Eastern red cedar	12	Fair	Remove	2		
2999	Populus deltoides	Eastern cottonwood	25	Fair	Save			
3000	Populus deltoides	Eastern cottonwood	24	Fair	Save			
3250	Acer rubrum	Red maple	13,31	Fair	Remove		7	
4238	Pinus sylvestris	Scots pine	10	Good	Remove	1		
4239	Pinus sylvestris	Scots pine	10	Fair	Remove	1		
4240	Pinus sylvestris	Scots pine	8	Fair	Remove	1		
4241	Pinus sylvestris	Scots pine	10	Good	Remove	1		
4242	Pinus sylvestris	Scots pine	9	Fair	Remove	1		
4243	Pinus sylvestris	Scots pine	14	Fair	Remove	2		
4244	Prunus serotina	Black cherry	11	Fair	Remove	1		
4245	Juniperus virginiana	Eastern red cedar	11	Good	Remove	1		
4246	Juniperus virginiana	Eastern red cedar	12	Good	Remove	2		
4247	Pinus sylvestris	Scots pine	10	Good	Remove	1		
4248	Prunus serotina	Black cherry	13,14	Fair	Remove		4	
4249	Prunus serotina	Black cherry	11	Good	Remove	1		
4250	Prunus serotina	Black cherry	8	Fair	Remove	1		
4251	Acer saccharum	Sugar maple	15	Good	Remove	2		
4252	Juniperus virginiana	Eastern red cedar	10	Good	Remove	1		
4253	Juniperus virginiana	Eastern red cedar	10	Good	Remove	1		
4254	Juniperus virginiana	Eastern red cedar	13	Good	Remove	2		
4255	Pinus sylvestris	Scots pine	8	Fair	Remove	1		
4256	Juniperus virginiana	Eastern red cedar	18	Good	Remove	2		
4257	Pinus sylvestris	Scots pine	11	Good	Exempt			
4258	Pinus sylvestris	Scots pine	9	Very Poor	Exempt			
4259	Juniperus virginiana	Eastern red cedar	10	Good	Remove	1		
4260	Pinus sylvestris	Scots pine	14	Good	Remove	2		
4261	Prunus serotina	Black cherry	7	Fair	Exempt			
4262	Pinus sylvestris	Scots pine	12	Good	Remove	2		
4263	Juniperus virginiana	Eastern red cedar	12	Good	Remove	2		
4264	Pinus sylvestris	Scots pine	12	Good	Remove	2		
4265	Pinus sylvestris	Scots pine	10	Good	Remove	1		
4266	Pinus sylvestris	Scots pine	9	Fair	Remove	1		
4267	Pinus sylvestris	Scots pine	9	Fair	Remove	1		
4268	Pinus sylvestris	Scots pine	9	Fair	Remove	1		
4269	Pinus sylvestris	Scots pine	13	Good	Remove	2		
4270	Prunus serotina	Black cherry	11	Fair	Remove	1		
4271	Juniperus virginiana	Eastern red cedar	13	Good	Remove	2		
4272	Pinus sylvestris	Scots pine	11	Good	Remove	1		
4273	Ulmus americana	American elm	11	Good	Remove	1		
4274	Prunus serotina	Black cherry	10	Fair	Remove	1		
4275	Pinus sylvestris	Scots pine	13	Good	Remove	2		
4276	Pinus sylvestris	Scots pine	14	Good	Remove	2		
4277	Pinus sylvestris	Scots pine	9	Good	Remove	1		
4278	Pinus sylvestris	Scots pine	10	Fair	Remove	1		
4279	Juniperus virginiana	Eastern red cedar	14	Fair	Remove	2		
4281	Juniperus virginiana	Eastern red cedar	10	Fair	Remove	1		
4282	Prunus serotina	Black cherry	12	Fair	Remove	2		
4283	Prunus serotina	Black cherry	8	Fair	Remove	1		
4284	Pinus sylvestris	Scots pine	11	Good	Remove	1		
4285	Juniperus virginiana	Eastern red cedar	10	Good	Remove	1		
4286	Pinus sylvestris	Scots pine	9	Fair	Remove	1		
4287	Pinus sylvestris	Scots pine	14	Good	Remove	2		
4288	Prunus serotina	Black cherry	10	Fair	Remove	1		
4289	Pinus sylvestris	Scots pine	8	Fair	Remove	1		
4290	Pinus sylvestris	Scots pine	12	Good	Remove	2		
4291	Juniperus virginiana	Eastern red cedar	9	Good	Remove	1		
4292	Acer saccharum	Sugar maple	8	Good	Remove	1		
4293	Juniperus virginiana	Eastern red cedar	10	Good	Remove	1		
4294	Acer rubrum	Red maple	16	Fair	Remove	2		
4295	Ulmus americana	American elm	9	Fair	Remove	1		
4296	Ulmus americana	American elm	8	Good	Remove	1		
4297	Pinus sylvestris	Scots pine	13	Fair	Remove	2		
4298	Pinus sylvestris	Scots pine	11	Fair	Remove	1		
4299	Acer saccharinum	Silver maple	25	Fair	Remove	3		
4300	Prunus serotina	Black cherry	8	Fair	Remove	1		
4301	Pinus sylvestris	Scots pine	15	Good	Remove	2		
4302	Fraxinus americana	White ash	11	Poor	Remove	1		
4303	Pinus sylvestris	Scots pine	8	Fair	Remove	1		
4304	Pinus sylvestris	Scots pine	9	Fair	Remove	1		
4305	Pinus sylvestris	Scots pine	13	Good	Remove	2		
4306	Pinus sylvestris	Scots pine	13	Fair	Remove	2		
4307	Acer rubrum	Red maple	9,10	Fair	Remove		3	
4308	Pinus sylvestris	Scots pine	8	Fair	Remove	1		
4309	Pinus sylvestris	Scots pine	11	Fair	Remove	1		
4310	Pinus sylvestris	Scots pine	9	Fair	Remove	1		
4311	Pinus sylvestris	Scots pine	11	Fair	Remove	1		
4312	Pinus sylvestris	Scots pine	12	Fair	Remove	2		
4313	Pinus sylvestris	Scots pine	11	Fair	Remove	1		
4314	Juniperus virginiana	Eastern red cedar	11	Fair	Remove	1		
4315	Pinus sylvestris	Scots pine	14	Fair	Remove	2		
4316	Pinus sylvestris	Scots pine	10	Fair	Remove	1		
4317	Acer negundo	Boxelder	10	Poor	Remove	1		
4318	Pinus sylvestris	Scots pine	9	Fair	Remove	1		
4319	Quercus velutina	Black oak	11	Fair	Remove	1		
4320	Pinus sylvestris	Scots pine	12	Fair	Remove	2		
4321	Pinus sylvestris	Scots pine	16	Fair	Remove	2		
4322	Prunus serotina	Black cherry	10	Fair	Remove	1		
4323	Sassafras albidum	Sassafras	8	Fair	Remove	1		
4324	Prunus serotina	Black cherry	9	Fair	Remove	1		
4325	Pinus sylvestris	Scots pine	10	Fair	Remove	1		
4326	Juniperus virginiana	Eastern red cedar	10	Fair	Remove	1		
4327	Juniperus virginiana	Eastern red cedar	9	Fair	Remove	1		
4328	Juniperus virginiana	Eastern red cedar	10	Fair	Remove	1		
4329	Juniperus virginiana	Eastern red cedar	10	Fair	Remove	1		
4330	Pinus sylvestris	Scots pine	8,14	Fair	Remove		3	
4331	Acer rubrum	Red maple	25	Fair	Remove	3		
4332	Acer rubrum	Red maple	10	Fair	Remove	1		
4333	Juniperus virginiana	Eastern red cedar	10	Fair	Remove	1		
4334	Pinus sylvestris	Scots pine	14	Fair	Remove	2		
4335	Pinus sylvestris	Scots pine	11	Fair	Remove	1		
4336	Pinus sylvestris	Scots pine	12	Fair	Remove	2		
4337	Acer saccharinum	Silver maple	16	Fair	Remove	2		
4338	Pinus sylvestris	Scots pine	12	Fair	Remove	2		
4339	Ulmus americana	American elm	8	Fair	Remove	1		
4340	Prunus serotina	Black cherry	10	Fair	Remove	1		
4341	Acer saccharinum	Silver maple	14	Good	Remove	2		
4342	Pinus sylvestris	Scots pine	14	Good	Remove	2		
4343	Pinus sylvestris	Scots pine	6,7	Fair	Exempt			
4344	Acer rubrum	Red maple	13	Fair	Remove	2		
4345	Acer saccharinum	Silver maple	7,10,11	Fair	Remove		3	
4346	Populus deltoides	Eastern cottonwood	13	Fair	Remove	2		
4347	Acer saccharinum	Silver maple	9	Fair	Remove	1		
4348	Acer saccharum	Sugar maple	16	Good	Remove	2		
4349	Juniperus virginiana	Eastern red cedar	11	Good	Remove	1		
4350	Acer saccharum	Sugar maple	7,22	Good	Remove	3		
4351	Acer saccharum	Sugar maple	12	Good	Remove	2		
4352	Juglans nigra	Black walnut	8	Good	Remove	1		
4353	Acer saccharum	Sugar maple	19	Good	Remove	2		
4354	Ulmus americana	American elm	8	Fair	Remove	1		
4355	Ulmus americana	American elm	5,6	Fair	Exempt			
4356	Juglans nigra	Black walnut	21	Good	Remove	3		
4357	Juglans nigra	Black walnut	14	Good	Remove	2		
4358	Juniperus virginiana	Eastern red cedar	9	Good	Remove	1		
4359	Acer saccharinum	Silver maple	8,11	Fair	Remove		3	
4360	Juglans nigra	Black walnut	9	Good	Remove	1		
4361	Juglans nigra	Black walnut	12	Good	Remove	2		
4362	Juglans nigra	Black walnut	9	Good	Remove	1		
4363	Juglans nigra	Black walnut	22	Good	Remove	3		
4364	Ulmus americana	American elm	12	Fair	Remove	2		
4365	Juglans nigra	Black walnut	16	Good	Remove	2		
4366	Ulmus americana	American elm	8	Poor	Remove	1		
4367	Juglans nigra	Black walnut	17	Fair	Remove	2		
4368	Juniperus virginiana	Eastern red cedar	11	Good	Remove	1		
4369	Prunus serotina	Black cherry	8	Fair	Remove	1		
4370	Pinus sylvestris	Scots pine	21	Good	Remove	3		
4371	Ulmus americana	American elm	13	Fair	Remove	2		
4372	Juniperus virginiana	Eastern red cedar	8	Good	Remove	1		
4373	Prunus serotina	Black cherry	11	Fair	Remove	1		
4374	Pinus sylvestris	Scots pine	10	Good	Remove	1		
4375	Pinus sylvestris	Scots pine	8	Fair	Remove	1		
4376	Pinus sylvestris	Scots pine	8	Good	Remove	1		
4377	Pinus sylvestris	Scots pine	11	Good	Remove	1		
4378	Pinus sylvestris	Scots pine	11	Fair	Remove	1		
4379	Pinus sylvestris	Scots pine	7,9	Good	Remove	1		
4380	Pinus sylvestris	Scots pine	10	Fair	Remove	1		
4381	Pinus sylvestris	Scots pine	9	Fair	Remove	1		
4382	Pinus sylvestris	Scots pine	11	Fair	Remove	1		
4383	Pinus sylvestris	Scots pine	13	Fair	Remove	2		
4384	Acer rubrum	Red maple	13	Fair	Remove	2		
4385	Pinus sylvestris	Scots pine	15	Fair	Remove	2		
4386	Acer rubrum	Red maple	11,12	Fair	Remove		3	
4387	Acer rubrum	Red maple	9	Fair	Remove	1		
4388	Pinus sylvestris	Scots pine	12	Fair	Remove	2		
4389	Pinus sylvestris	Scots pine	8	Fair	Remove	1		
4390	Pinus sylvestris	Scots pine	13	Fair	Remove	2		

ALLEN DESIGN
LAND PLANNING / LANDSCAPE ARCHITECTURE
557 Carpenter
Northville, Michigan 48167
e. jca@wideopenwest.com
t. 248.467.4668

THE GROVE

Seal:

JAMES C. ALLEN Landscape Architect No. 1366 — STATE OF MICHIGAN — REGISTERED LANDSCAPE ARCHITECT

Title:

Tree List

Project:

The Grove
Novi, Michigan

Prepared for:

Ivanhoe Companies
6689 Orchard Lake Road, Suite 314
West Bloomfield, Michigan 48322
248.626.6114

Revision:	Issued:
Review	March 28, 2024
Revised	July 26, 2024
PRO Submission	July 9, 2025
Revised PRO Submission	September 12, 2025

Job Number:

21-054

Drawn By:	Checked By:
jca	jca

Know what's below. Call before you dig.

Sheet No.

L-17

© 2025 Allen Design L.L.C.

Tree List

Tag	Scientific Name	Common Name	Dia.	Condition	Status	Required Replacement	Multi-Stem Replacement	Credits
4391	*Pinus sylvestris*	Scots pine	13	Good	Remove	2		
4392	*Prunus serotina*	Black cherry	8	Fair	Remove	1		
4393	*Pinus sylvestris*	Scots pine	9	Good	Remove	1		
4394	*Ulmus americana*	American elm	9	Good	Remove	1		
4395	*Acer saccharum*	Sugar maple	8	Good	Remove	1		
4396	*Pinus sylvestris*	Scots pine	17	Good	Remove	2		
4397	*Ulmus americana*	American elm	12	Good	Remove	2		
4398	*Acer saccharinum*	Silver maple	9	Fair	Remove	1		
4399	*Acer saccharinum*	Silver maple	9	Good	Remove	1		
4400	*Pinus sylvestris*	Scots pine	18	Good	Remove	2		
4401	*Robinia pseudoacacia*	Black locust	8	Good	Save			
4402	*Robinia pseudoacacia*	Black locust	8	Good	Save			
4403	*Robinia pseudoacacia*	Black locust	9	Fair	Save			
4404	*Prunus serotina*	Black cherry	10	Fair	Save			
4405	*Pinus sylvestris*	Scots pine	9	Good	Save			
4406	*Pinus sylvestris*	Scots pine	8	Fair	Save			
4407	*Pinus sylvestris*	Scots pine	7	Fair	Save			
4408	*Juniperus virginiana*	Eastern red cedar	8	Fair	Save			
4409	*Robinia pseudoacacia*	Black locust	9	Good	Save			
4410	*Malus pumila*	Common apple	8	Fair	Save			
4411	*Pinus sylvestris*	Scots pine	9	Good	Save			
4412	*Acer saccharum*	Sugar maple	8	Good	Save			
4413	*Pinus sylvestris*	Scots pine	7	Good	Save			
4414	*Pinus sylvestris*	Scots pine	9	Good	Remove	1		
4415	*Robinia pseudoacacia*	Black locust	8	Fair	Remove	1		
4416	*Pinus sylvestris*	Scots pine	8	Good	Remove	1		
4417	*Malus pumila*	Common apple	7,8	Poor	Remove	1		
4418	*Pinus sylvestris*	Scots pine	17	Good	Save			
4419	*Juniperus virginiana*	Eastern red cedar	8	Good	Save			
4421	*Populus deltoides*	Eastern cottonwood	31,35	Fair	Remove		9	
4422	*Ulmus americana*	American elm	20	Fair	Save			
4423	*Populus deltoides*	Eastern cottonwood	15	Fair	Exempt			
4424	*Populus deltoides*	Eastern cottonwood	19	Fair	Exempt			
4425	*Populus deltoides*	Eastern cottonwood	12	Fair	Exempt			
4426	*Populus deltoides*	Eastern cottonwood	9	Fair	Exempt			
4427	*Populus deltoides*	Eastern cottonwood	9	Fair	Exempt			
4429	*Picea abies*	Norway spruce	9	Fair	Exempt			
4430	*Picea abies*	Norway spruce	13	Fair	Exempt			
4431	*Picea abies*	Norway spruce	17	Fair	Exempt			
4432	*Populus deltoides*	Eastern cottonwood	8	Fair	Exempt			
4433	*Populus deltoides*	Eastern cottonwood	7,9	Fair	Exempt			
4434	*Populus deltoides*	Eastern cottonwood	10	Fair	Exempt			
4435	*Populus deltoides*	Eastern cottonwood	10	Fair	Exempt			
4436	*Populus deltoides*	Eastern cottonwood	14	Fair	Exempt			
4437	*Populus deltoides*	Eastern cottonwood	12	Fair	Exempt			
4438	*Quercus alba*	White oak	12	Fair	Exempt			
4439	*Quercus alba*	White oak	8,12	Fair	Exempt			
4440	*Populus deltoides*	Eastern cottonwood	12	Fair	Exempt			
4441	*Populus deltoides*	Eastern cottonwood	15	Fair	Exempt			
4442	*Populus deltoides*	Eastern cottonwood	12	Fair	Exempt			
4443	*Populus deltoides*	Eastern cottonwood	8	Fair	Exempt			
4444	*Pinus sylvestris*	Scots pine	9,10	Fair	Exempt			
4445	*Pinus sylvestris*	Scots pine	9	Fair	Exempt			
4446	*Juglans nigra*	Black walnut	11	Fair	Credit			2
4447	*Populus tremuloides*	Quaking aspen	11	Fair	Credit			2
4448	*Populus tremuloides*	Quaking aspen	10	Fair	Credit			2
4449	*Populus tremuloides*	Quaking aspen	9	Fair	Credit			2
4450	*Acer rubrum*	Red maple	41	Fair	Save			
4451	*Populus tremuloides*	Quaking aspen	8	Fair	Credit			2
4452	*Populus tremuloides*	Quaking aspen	8	Fair	Credit			2
4453	*Populus tremuloides*	Quaking aspen	8	Fair	Credit			2
4454	*Populus tremuloides*	Quaking aspen	10	Fair	Credit			2
4455	*Malus pumila*	Common apple	6,7,8	Fair	Credit			2
4456	*Populus deltoides*	Eastern cottonwood	18	Fair	Save			
4457	*Pinus sylvestris*	Scots pine	8	Fair	Credit			2
4458	*Malus pumila*	Common apple	16	Fair	Credit			3
4459	*Pinus strobus*	Eastern white pine	22	Fair	Save			
4460	*Pinus sylvestris*	Scots pine	9	Fair	Save			
4461	*Pinus strobus*	Eastern white pine	11	Fair	Save			
4462	*Malus pumila*	Common apple	12,13	Fair	Exempt			
4463	*Acer rubrum*	Red maple	12	Fair	Exempt			
4464	*Pyrus calleryana*	Callery pear	11	Fair	Exempt			
4465	*Pinus sylvestris*	Scots pine	20	Fair	Save			
4466	*Populus deltoides*	Eastern cottonwood	11	Fair	Save			
4467	*Populus deltoides*	Eastern cottonwood	14	Fair	Save			
4468	*Populus deltoides*	Eastern cottonwood	10	Fair	Exempt			
4469	*Populus deltoides*	Eastern cottonwood	10	Fair	Exempt			
4470	*Populus deltoides*	Eastern cottonwood	11	Fair	Exempt			
4471	*Pinus sylvestris*	Scots pine	8	Fair	Exempt			
4472	*Ulmus americana*	American elm	10	Fair	Credit			2
4473	*Acer rubrum*	Red maple	15	Fair	Exempt			
4474	*Quercus rubra*	Red oak	18	Fair	Exempt			
4475	*Populus tremuloides*	Quaking aspen	10	Fair	Exempt			
4476	*Pinus sylvestris*	Scots pine	9	Fair	Exempt			
4477	*Pinus sylvestris*	Scots pine	11	Fair	Exempt			
4478	*Juglans nigra*	Black walnut	12	Fair	Exempt			
4479	*Acer rubrum*	Red maple	16	Poor	Exempt			
4480	*Pinus sylvestris*	Scots pine	8	Fair	Exempt			
4481	*Pinus sylvestris*	Scots pine	10	Fair	Exempt			
4482	*Pinus sylvestris*	Scots pine	10	Fair	Exempt			
4483	*Rhamnus cathartica*	Common buckthorn	8	Fair	Exempt			
4484	*Acer rubrum*	Red maple	8	Fair	Exempt			
4485	*Juglans nigra*	Black walnut	12	Fair	Exempt			
4486	*Juglans nigra*	Black walnut	9	Fair	Exempt			
4487	*Juglans nigra*	Black walnut	11	Fair	Exempt			
4488	*Pinus sylvestris*	Scots pine	10	Fair	Exempt			
4489	*Pinus sylvestris*	Scots pine	9	Fair	Exempt			
4490	*Prunus serotina*	Black cherry	11	Poor	Exempt			
4491	*Salix amygdaloides*	Peachleaf willow	7,9,10	Fair	Exempt			
4492	*Pinus sylvestris*	Scots pine	9	Fair	Exempt			
4493	*Pinus sylvestris*	Scots pine	10	Good	Exempt			
4494	*Pinus sylvestris*	Scots pine	10	Fair	Exempt			
4495	*Pinus sylvestris*	Scots pine	10	Good	Exempt			
4496	*Pinus sylvestris*	Scots pine	8	Fair	Exempt			
4497	*Pinus sylvestris*	Scots pine	8	Fair	Exempt			
4498	*Pinus sylvestris*	Scots pine	8	Good	Exempt			
4499	*Juglans nigra*	Black walnut	8	Good	Exempt			
4500	*Acer negundo*	Boxelder	7,10,11	Fair	Remove		3	
4501	*Prunus serotina*	Black cherry	7	Fair	Exempt			
4502	*Prunus serotina*	Black cherry	9	Fair	Remove	1		
4503	*Pinus strobus*	Eastern white pine	18	Fair	Remove	2		
4504	*Pinus strobus*	Eastern white pine	12	Fair	Remove	2		
4505	*Pinus resinosa*	Red pine	11	Fair	Remove	1		
4506	*Pinus resinosa*	Red pine	9	Fair	Remove	1		
4507	*Ulmus americana*	American elm	8	Fair	Remove	1		
4508	*Picea abies*	Norway spruce	10	Fair	Remove	1		
4509	*Pinus strobus*	Eastern white pine	21	Fair	Remove	3		
4510	*Pinus strobus*	Eastern white pine	12	Fair	Remove	2		
4511	*Pinus strobus*	Eastern white pine	14	Fair	Remove	2		
4512	*Acer rubrum*	Red maple	17	Fair	Remove	2		
4513	*Pinus strobus*	Eastern white pine	24	Fair	Remove	3		
4514	*Pinus resinosa*	Red pine	9	Fair	Remove	1		
4515	*Pinus sylvestris*	Scots pine	9	Fair	Remove	1		
4516	*Pinus sylvestris*	Scots pine	11	Fair	Remove	1		
4517	*Pinus sylvestris*	Scots pine	12	Fair	Remove	2		
4518	*Pinus strobus*	Eastern white pine	15	Fair	Remove	2		
4519	*Pinus sylvestris*	Scots pine	12	Fair	Remove	2		
4520	*Pinus sylvestris*	Scots pine	8	Fair	Remove	1		
4521	*Pinus strobus*	Eastern white pine	18	Fair	Remove	2		
4522	*Pinus sylvestris*	Scots pine	13	Fair	Remove	2		
4523	*Ulmus americana*	American elm	12	Fair	Remove	2		
4524	*Pinus sylvestris*	Scots pine	15	Fair	Remove	2		
4525	*Pinus resinosa*	Red pine	8	Fair	Remove	1		
4526	*Pinus resinosa*	Red pine	8	Fair	Remove	1		
4527	*Pinus resinosa*	Red pine	8	Fair	Remove	1		
4528	*Pinus resinosa*	Red pine	10	Fair	Remove	1		
4529	*Pinus sylvestris*	Scots pine	11	Fair	Remove	1		
4530	*Pinus sylvestris*	Scots pine	10	Fair	Remove	1		
4531	*Ulmus americana*	American elm	19	Fair	Remove	2		
4532	*Picea abies*	Norway spruce	10	Fair	Remove	1		
4533	*Picea abies*	Norway spruce	12	Fair	Remove	2		
4534	*Picea abies*	Norway spruce	10	Fair	Remove	1		
4535	*Pinus resinosa*	Red pine	10	Fair	Remove	1		
4536	*Pinus resinosa*	Red pine	11	Fair	Remove	1		
4537	*Picea abies*	Norway spruce	12	Fair	Remove	2		
4538	*Picea abies*	Norway spruce	13	Fair	Remove	2		
4539	*Picea abies*	Norway spruce	14	Fair	Remove	2		
4540	*Picea abies*	Norway spruce	11	Fair	Remove	1		
4541	*Pinus sylvestris*	Scots pine	9	Fair	Remove	1		
4542	*Pinus strobus*	Eastern white pine	18	Fair	Remove	2		
4543	*Picea abies*	Norway spruce	18	Fair	Remove	2		
4544	*Picea abies*	Norway spruce	11	Fair	Remove	1		
4545	*Picea abies*	Norway spruce	12	Fair	Remove	2		
4546	*Picea abies*	Norway spruce	11	Fair	Remove	1		
4547	*Picea abies*	Norway spruce	14	Fair	Remove	2		
4548	*Picea abies*	Norway spruce	10	Fair	Remove	1		
4549	*Picea abies*	Norway spruce	14	Fair	Remove	2		
4550	*Picea abies*	Norway spruce	9	Fair	Remove	1		
4551	*Picea abies*	Norway spruce	18	Fair	Remove	2		

Tag	Scientific Name	Common Name	Dia.	Condition	Status	Required Replacement	Multi-Stem Replacement	Credits
4552	*Picea abies*	Norway spruce	12	Fair	Remove	2		
4553	*Pinus resinosa*	Red pine	9	Fair	Remove	1		
4554	*Picea abies*	Norway spruce	18	Fair	Remove	2		
4555	*Pinus strobus*	Eastern white pine	10	Fair	Remove	1		
4556	*Picea abies*	Norway spruce	13	Fair	Remove	2		
4557	*Pinus sylvestris*	Scots pine	19	Fair	Remove	2		
4558	*Pinus resinosa*	Red pine	13	Fair	Remove	2		
4559	*Pinus sylvestris*	Scots pine	12	Fair	Remove	2		
4560	*Picea abies*	Norway spruce	14	Fair	Remove	2		
4561	*Pinus sylvestris*	Scots pine	17	Fair	Remove	2		
4562	*Pinus sylvestris*	Scots pine	12	Fair	Remove	2		
4563	*Pinus resinosa*	Red pine	14	Fair	Remove	2		
4564	*Pinus sylvestris*	Scots pine	11	Fair	Remove	1		
4565	*Pinus sylvestris*	Scots pine	15	Fair	Remove	2		
4566	*Pinus sylvestris*	Scots pine	10	Fair	Remove	1		
4567	*Pinus sylvestris*	Scots pine	9	Fair	Remove	1		
4568	*Pinus sylvestris*	Scots pine	13	Fair	Remove	2		
4569	*Acer rubrum*	Red maple	17	Fair	Remove	2		
4570	*Pinus strobus*	Eastern white pine	9	Fair	Remove	1		
4571	*Pinus sylvestris*	Scots pine	11	Fair	Remove	1		
4572	*Pinus resinosa*	Red pine	12	Fair	Remove	2		
4573	*Pinus resinosa*	Red pine	12	Fair	Remove	2		
4574	*Pinus resinosa*	Red pine	9	Fair	Remove	1		
4575	*Picea abies*	Norway spruce	12	Fair	Remove	2		
4576	*Acer rubrum*	Red maple	22	Fair	Remove	3		
4577	*Pinus sylvestris*	Scots pine	14	Fair	Remove	2		
4578	*Pinus sylvestris*	Scots pine	11	Fair	Remove	1		
4579	*Pinus strobus*	Eastern white pine	14	Fair	Remove	2		
4580	*Pinus strobus*	Eastern white pine	12	Fair	Remove	2		
4581	*Pinus sylvestris*	Scots pine	8	Fair	Remove	1		
4582	*Pinus sylvestris*	Scots pine	10	Fair	Remove	1		
4583	*Pinus sylvestris*	Scots pine	18	Fair	Remove	2		
4584	*Picea abies*	Norway spruce	9	Fair	Remove	1		
4585	*Pinus sylvestris*	Scots pine	19	Fair	Remove	2		
4586	*Juglans nigra*	Black walnut	11	Good	Remove	1		
4587	*Acer saccharum*	Sugar maple	12	Good	Remove	2		
4588	*Populus deltoides*	Eastern cottonwood	11	Good	Remove	1		
4589	*Pinus strobus*	Eastern white pine	16	Fair	Remove	2		
4590	*Quercus alba*	White oak	8	Fair	Exempt			
4591	*Pinus sylvestris*	Scots pine	10	Fair	Remove	1		
4592	*Pinus sylvestris*	Scots pine	10	Fair	Remove	1		
4593	*Pinus strobus*	Eastern white pine	23	Fair	Remove	3		
4594	*Pinus sylvestris*	Scots pine	10	Fair	Remove	1		
4595	*Picea abies*	Norway spruce	12	Fair	Remove	2		
4596	*Pinus sylvestris*	Scots pine	11	Fair	Remove	1		
4597	*Pinus sylvestris*	Scots pine	9	Fair	Remove	1		
4598	*Pinus resinosa*	Red pine	12	Fair	Remove	2		
4599	*Pinus resinosa*	Red pine	11	Fair	Remove	1		
4600	*Picea abies*	Norway spruce	13	Fair	Remove	2		
4601	*Pinus sylvestris*	Scots pine	10	Fair	Remove	1		
4602	*Pinus sylvestris*	Scots pine	12	Fair	Remove	2		
4603	*Pinus sylvestris*	Scots pine	8	Fair	Remove	1		
4604	*Pinus sylvestris*	Scots pine	13	Fair	Remove	2		
4605	*Pinus sylvestris*	Scots pine	11	Fair	Remove	1		
4606	*Pinus resinosa*	Red pine	11	Fair	Remove	1		
4607	*Pinus resinosa*	Red pine	9	Fair	Remove	1		
4608	*Pinus sylvestris*	Scots pine	17	Fair	Remove	2		
4609	*Pinus strobus*	Eastern white pine	17	Fair	Remove	2		
4610	*Pinus strobus*	Eastern white pine	14	Fair	Remove	2		
4611	*Pinus sylvestris*	Scots pine	14	Fair	Remove	2		
4612	*Pinus strobus*	Eastern white pine	12	Fair	Remove	2		
4613	*Pinus sylvestris*	Scots pine	12	Fair	Remove	2		
4614	*Picea abies*	Norway spruce	9	Poor	Remove	1		
4615	*Pinus sylvestris*	Scots pine	10	Fair	Remove	1		
4616	*Pinus sylvestris*	Scots pine	10	Fair	Remove	1		
4617	*Picea abies*	Norway spruce	7	Fair	Exempt			
4618	*Picea abies*	Norway spruce	11	Fair	Remove	1		
4619	*Picea abies*	Norway spruce	16	Fair	Remove	2		
4620	*Picea abies*	Norway spruce	14	Fair	Remove	2		
4621	*Picea abies*	Norway spruce	13	Fair	Remove	2		
4622	*Picea abies*	Norway spruce	15	Fair	Remove	2		
4623	*Picea abies*	Norway spruce	10	Fair	Remove	1		
4624	*Picea abies*	Norway spruce	11	Fair	Remove	1		
4625	*Pinus strobus*	Eastern white pine	11	Fair	Remove	1		
4626	*Pinus sylvestris*	Scots pine	8	Fair	Remove	1		
4627	*Picea abies*	Norway spruce	16	Fair	Remove	2		
4628	*Picea abies*	Norway spruce	10	Fair	Remove	1		
4629	*Pinus strobus*	Eastern white pine	13	Fair	Remove	2		
4630	*Pinus strobus*	Eastern white pine	9	Fair	Remove	1		
4631	*Pinus strobus*	Eastern white pine	14	Fair	Remove	2		
4632	*Pinus strobus*	Eastern white pine	15	Fair	Remove	2		
4633	*Pinus strobus*	Eastern white pine	11	Fair	Remove	1		
4634	*Pinus strobus*	Eastern white pine	17	Fair	Remove	2		
4635	*Pinus resinosa*	Red pine	10	Fair	Remove	1		
4636	*Pinus resinosa*	Red pine	15	Fair	Remove	2		
4637	*Ulmus americana*	American elm	8	Fair	Remove	1		
4638	*Pinus resinosa*	Red pine	12	Fair	Remove	2		
4639	*Populus tremuloides*	Quaking Aspen	9	Good	Remove	1		
4640	*Pinus sylvestris*	Scots pine	9	Good	Exempt			
4641	*Pinus sylvestris*	Scots pine	7	Fair	Exempt			
4642	*Pinus resinosa*	Red pine	9	Fair	Remove	1		
4643	*Pinus strobus*	Eastern white pine	21	Fair	Remove	3		
4644	*Pinus sylvestris*	Scots pine	10	Fair	Remove	1		
4645	*Pinus strobus*	Eastern white pine	14	Fair	Remove	2		
4646	*Pinus resinosa*	Red pine	8	Fair	Remove	1		
4647	*Pinus strobus*	Eastern white pine	17	Fair	Remove	2		
4648	*Picea abies*	Norway spruce	8	Fair	Remove	1		
4649	*Picea abies*	Norway spruce	9	Fair	Remove	1		
4650	*Picea abies*	Norway spruce	16	Fair	Remove	2		
4651	*Picea abies*	Norway spruce	12	Fair	Remove	2		
4652	*Picea abies*	Norway spruce	16	Fair	Remove	2		
4653	*Pinus sylvestris*	Scots pine	10	Fair	Remove	1		
4654	*Pinus sylvestris*	Scots pine	8	Fair	Exempt			
4655	*Pinus sylvestris*	Scots pine	8	Fair	Exempt			
4656	*Malus pumila*	Common apple	10	Fair	Exempt			
4657	*Ulmus americana*	American elm	7	Fair	Exempt			
4658	*Populus tremuloides*	Quaking aspen	10	Fair	Save			
4659	*Salix amygdaloides*	Peachleaf willow	16	Fair	Save			
4660	*Populus deltoides*	Eastern cottonwood	41	Fair	Save			
4661	*Fraxinus pennsylvanica*	Green ash	9	Fair	Save			
4662	*Fraxinus pennsylvanica*	Green ash	8	Fair	Remove	1		
4663	*Robinia pseudoacacia*	Black locust	11	Fair	Save			
4664	*Robinia pseudoacacia*	Black locust	10	Fair	Save			
4665	*Robinia pseudoacacia*	Black locust	11	Fair	Save			
4666	*Robinia pseudoacacia*	Black locust	9	Fair	Save			
4667	*Robinia pseudoacacia*	Black locust	11	Fair	Save			
4668	*Robinia pseudoacacia*	Black locust	24	Poor	Save			
4669	*Pinus sylvestris*	Scots pine	13	Good	Save			
4670	*Pinus sylvestris*	Scots pine	12	Good	Save			
4671	*Prunus serotina*	Black cherry	12	Good	Save			
4672	*Juniperus virginiana*	Eastern red cedar	8	Good	Save			
4673	*Pinus sylvestris*	Scots pine	19	Good	Save			
4674	*Pinus sylvestris*	Scots pine	9	Good	Exempt			
4675	*Pinus sylvestris*	Scots pine	10	Fair	Exempt			
4676	*Pinus sylvestris*	Scots pine	8	Fair	Exempt			
4677	*Robinia pseudoacacia*	Black locust	11	Good	Exempt			
4678	*Robinia pseudoacacia*	Black locust	8	Good	Exempt			
4679	*Robinia pseudoacacia*	Black locust	7	Good	Exempt			
4680	*Pinus sylvestris*	Scots pine	8	Good	Exempt			
4681	*Pinus sylvestris*	Scots pine	9	Good	Exempt			
4682	*Pinus sylvestris*	Scots pine	10	Good	Exempt			
4683	*Pinus sylvestris*	Scots pine	8	Good	Exempt			
4684	*Robinia pseudoacacia*	Black locust	6,9	Good	Exempt			
4685	*Robinia pseudoacacia*	Black locust	11	Fair	Exempt			
4686	*Robinia pseudoacacia*	Black locust	12	Good	Exempt			
4687	*Robinia pseudoacacia*	Black locust	18	Fair	Exempt			
4688	*Pinus sylvestris*	Scots pine	9	Good	Exempt			
4689	*Pinus sylvestris*	Scots pine	8	Fair	Exempt			
4690	*Pinus sylvestris*	Scots pine	8	Good	Exempt			
4691	*Pinus sylvestris*	Scots pine	8	Good	Exempt			
4692	*Pinus sylvestris*	Scots pine	7	Fair	Exempt			
4693	*Pinus sylvestris*	Scots pine	8	Fair	Exempt			
4694	*Pinus sylvestris*	Scots pine	9	Good	Exempt			
4695	*Pinus sylvestris*	Scots pine	8	Poor	Exempt			
4696	*Robinia pseudoacacia*	Black locust	9,11,13	Good	Exempt			
4697	*Pinus sylvestris*	Scots pine	7	Good	Exempt			
4698	*Robinia pseudoacacia*	Black locust	14	Good	Exempt			
4699	*Pinus sylvestris*	Scots pine	8	Good	Exempt			
4700	*Pinus sylvestris*	Scots pine	9	Good	Exempt			
4701	*Pinus sylvestris*	Scots pine	8	Good	Remove	1		
4702	*Pinus sylvestris*	Scots pine	8	Good	Exempt			
4703	*Pinus sylvestris*	Scots pine	8	Good	Exempt			
4704	*Pinus sylvestris*	Scots pine	14	Good	Remove	2		
4705	*Pinus sylvestris*	Scots pine	10	Good	Exempt			
4706	*Pinus sylvestris*	Scots pine	10	Good	Exempt			
4707	*Robinia pseudoacacia*	Black locust	13	Good	Exempt			
4708	*Robinia pseudoacacia*	Black locust	23	Good	Exempt			
4709	*Robinia pseudoacacia*	Black locust	18	Good	Exempt			
4710	*Pinus sylvestris*	Scots pine	8	Good	Exempt			

Tag	Scientific Name	Common Name	Dia.	Condition	Status	Required Replacement	Multi-Stem Replacement	Credits
4711	*Prunus serotina*	Black cherry	8	Good	Credit			2
4712	*Juglans nigra*	Black walnut	11	Good	Credit			2
4713	*Ulmus americana*	American elm	8	Fair	Credit			2
4714	*Ulmus americana*	American elm	12	Good	Credit			2
4715	*Pinus sylvestris*	Scots pine	8	Good	Exempt			
4716	*Pinus sylvestris*	Scots pine	9	Fair	Credit			2
4717	*Pinus sylvestris*	Scots pine	8	Fair	Exempt			
4718	*Juglans nigra*	Black walnut	7,8,8	Good	Exempt			
4719	*Pinus sylvestris*	Scots pine	8	Good	Exempt			
4720	*Acer negundo*	Boxelder	10	Good	Exempt			
4721	*Juglans nigra*	Black walnut	9,9	Good	Exempt			
4722	*Pinus sylvestris*	Scots pine	7	Good	Exempt			
4723	*Pinus sylvestris*	Scots pine	9	Fair	Exempt			
4724	*Pinus sylvestris*	Scots pine	11	Fair	Exempt			
4725	*Pinus sylvestris*	Scots pine	8	Fair	Exempt			
4726	*Pinus sylvestris*	Scots pine	10	Fair	Exempt			
4727	*Pinus sylvestris*	Scots pine	8	Fair	Exempt			
4728	*Pinus sylvestris*	Scots pine	9	Fair	Exempt			
4729	*Pinus sylvestris*	Scots pine	9	Good	Exempt			
4730	*Pinus sylvestris*	Scots pine	7	Good	Exempt			
4731	*Pinus sylvestris*	Scots pine	9	Good	Exempt			
4732	*Pinus sylvestris*	Scots pine	9	Good	Exempt			
4733	*Pinus sylvestris*	Scots pine	8	Good	Exempt			
4734	*Pinus sylvestris*	Scots pine	9	Good	Exempt			
4735	*Pinus sylvestris*	Scots pine	8	Fair	Exempt			
4736	*Juglans nigra*	Black walnut	12	Very Poor	Exempt			
4737	*Pinus sylvestris*	Scots pine	9	Good	Exempt			
4738	*Juglans nigra*	Black walnut	11	Good	Exempt			
4739	*Pinus sylvestris*	Scots pine	10	Good	Exempt			
4740	*Pinus sylvestris*	Scots pine	10	Good	Exempt			
4741	*Pinus sylvestris*	Scots pine	10	Fair	Exempt			
4742	*Pinus sylvestris*	Scots pine	8	Fair	Exempt			
4743	*Pinus sylvestris*	Scots pine	9	Fair	Exempt			
4744	*Pinus sylvestris*	Scots pine	8	Fair	Exempt			
4745	*Pinus sylvestris*	Scots pine	9	Fair	Exempt			
4746	*Juglans nigra*	Black walnut	10,10	Good	Exempt			
4747	*Ulmus americana*	American elm	9	Poor	Save			
4748	*Juglans nigra*	Black walnut	9	Good	Save			
4749	*Juglans nigra*	Black walnut	22	Good	Save			
4750	*Ulmus americana*	American elm	14	Poor	Remove	2		
4751	*Acer negundo*	Boxelder	10	Fair	Remove	1		
4752	*Acer negundo*	Boxelder	11	Fair	Remove	1		
4753	*Pinus sylvestris*	Scots pine	12	Fair	Remove	2		
4754	*Juniperus virginiana*	Eastern red cedar	9	Fair	Remove	1		
4755	*Pinus sylvestris*	Scots pine	16	Fair	Remove	2		
4756	*Prunus serotina*	Black cherry	8	Fair	Remove	1		
4757	*Robinia pseudoacacia*	Black locust	12	Fair	Save			
4758	*Ulmus americana*	American elm	10	Fair	Remove	1		
4759	*Pinus sylvestris*	Scots pine	12	Fair	Remove	2		
4760	*Juniperus virginiana*	Eastern red cedar	9	Fair	Remove	1		
4761	*Prunus serotina*	Black cherry	10,11	Poor	Remove		3	
4762	*Juglans nigra*	Black walnut	11	Fair	Remove	1		
4763	*Pinus sylvestris*	Scots pine	11,12	Fair	Remove		3	
4764	*Pinus sylvestris*	Scots pine	10	Fair	Remove	1		
4765	*Pinus sylvestris*	Scots pine	9	Fair	Remove	1		
4766	*Pinus sylvestris*	Scots pine	9	Fair	Remove	1		
4767	*Malus pumila*	Common apple	6,7,7	Fair	Exempt			
4768	*Pinus sylvestris*	Scots pine	14	Fair	Remove	2		
4769	*Pinus sylvestris*	Scots pine	14	Fair	Remove	2		
4770	*Pinus sylvestris*	Scots pine	15	Fair	Remove	2		
4771	*Juniperus virginiana*	Eastern red cedar	9	Fair	Remove	1		
4772	*Pinus sylvestris*	Scots pine	15	Fair	Remove	2		
4773	*Pinus sylvestris*	Scots pine	12	Fair	Remove	2		
4774	*Robinia pseudoacacia*	Black locust	12	Fair	Save			
4775	*Malus pumila*	Common apple	9,9	Fair	Remove		3	
4776	*Ulmus americana*	American elm	12	Fair	Save			
4777	*Robinia pseudoacacia*	Black locust	13	Fair	Remove	2		
4778	*Malus pumila*	Common apple	8,11	Fair	Save			
4779	*Ulmus americana*	American elm	11	Fair	Remove	1		
4780	*Juniperus virginiana*	Eastern red cedar	7	Fair	Exempt			
4781	*Pinus sylvestris*	Scots pine	15	Fair	Remove	2		
4782	*Prunus serotina*	Black cherry	9	Fair	Remove	1		
4783	*Pinus sylvestris*	Scots pine	14	Fair	Remove	2		
4784	*Prunus serotina*	Black cherry	10	Fair	Remove	1		
4785	*Prunus serotina*	Black cherry	8,9,10	Fair	Remove		4	
4786	*Pinus sylvestris*	Scots pine	15	Fair	Remove	2		
4787	*Ulmus americana*	American elm	11	Fair	Save			
4788	*Acer rubrum*	Red maple	10	Fair	Remove	1		
4789	*Acer rubrum*	Red maple	9	Fair	Save			
4790	*Juniperus virginiana*	Eastern red cedar	8	Fair	Save			
4791	*Juniperus virginiana*	Eastern red cedar	9	Fair	Save			
4792	*Acer rubrum*	Red maple	10	Fair	Save			
4793	*Acer rubrum*	Red maple	9	Fair	Save			
4794	*Ulmus americana*	American elm	9	Fair	Save			
4795	*Acer saccharum*	Sugar maple	13	Good	Save			
4796	*Pinus sylvestris*	Scots pine	14	Fair	Remove	2		
4797	*Juglans nigra*	Black walnut	14	Fair	Remove	2		
4798	*Pinus sylvestris*	Scots pine	11	Fair	Remove	1		
4799	*Pinus sylvestris*	Scots pine	10,13	Fair	Remove		3	
4800	*Pinus sylvestris*	Scots pine	11	Poor	Remove	1		
4801	*Ulmus americana*	American elm	10	Fair	Remove	1		
4802	*Pinus sylvestris*	Scots pine	10	Fair	Remove	1		
4803	*Juglans nigra*	Black walnut	15	Fair	Remove	2		
4804	*Robinia pseudoacacia*	Black locust	14	Fair	Remove	2		
4805	*Juniperus virginiana*	Eastern red cedar	19	Fair	Remove	2		
4806	*Robinia pseudoacacia*	Black locust	11	Fair	Remove	1		
4807	*Juglans nigra*	Black walnut	11	Fair	Remove	1		
4808	*Juniperus virginiana*	Eastern red cedar	10	Fair	Remove	1		
4809	*Juniperus virginiana*	Eastern red cedar	13	Fair	Remove	2		
4810	*Ulmus americana*	American elm	11	Fair	Remove	1		
4811	*Prunus serotina*	Black cherry	9	Fair	Remove	1		
4812	*Prunus serotina*	Black cherry	10	Fair	Remove	1		
4813	*Pinus sylvestris*	Scots pine	10	Fair	Remove	1		
4814	*Prunus serotina*	Black cherry	8,8	Fair	Remove		2	
4815	*Pinus sylvestris*	Scots pine	9,11	Fair	Remove		3	
4816	*Pinus sylvestris*	Scots pine	20	Fair	Remove	2		
4817	*Pinus sylvestris*	Scots pine	12	Fair	Remove	2		
4818	*Pinus sylvestris*	Scots pine	9	Fair	Save			
4819	*Pinus sylvestris*	Scots pine	7	Fair	Exempt			
4820	*Prunus serotina*	Black cherry	13	Fair	Remove	2		
4821	*Prunus serotina*	Black cherry	11	Fair	Remove	1		
4822	*Juglans nigra*	Black walnut	8	Fair	Save			
4823	*Acer saccharinum*	Silver maple	14	Good	Save			
4824	*Acer saccharinum*	Silver maple	13	Good	Remove	2		
4825	*Prunus serotina*	Black cherry	11,11	Fair	Remove		3	
4826	*Prunus serotina*	Black cherry	8	Poor	Remove	1		
4827	*Pinus sylvestris*	Scots pine	9	Good	Remove	1		
4828	*Pinus sylvestris*	Scots pine	9	Good	Remove	1		
4829	*Prunus serotina*	Black cherry	13	Poor	Remove	2		
4830	*Prunus serotina*	Black cherry	9	Fair	Remove	1		
4831	*Ulmus americana*	American elm	10	Good	Remove	1		
4832	*Pinus sylvestris*	Scots pine	12	Fair	Remove	2		
4833	*Ulmus americana*	American elm	14	Good	Remove	2		
4834	*Pinus sylvestris*	Scots pine	9	Fair	Remove	1		
4835	*Pinus sylvestris*	Scots pine	7	Fair	Exempt			
4836	*Pinus sylvestris*	Scots pine	8	Fair	Remove	1		
4837	*Prunus serotina*	Black cherry	11	Fair	Remove	1		
4838	*Pinus sylvestris*	Scots pine	11	Fair	Remove	1		
4839	*Pinus sylvestris*	Scots pine	11	Fair	Remove	1		
4840	*Prunus serotina*	Black cherry	8,10,16	Fair	Remove		5	
4841	*Juniperus virginiana*	Eastern red cedar	12	Fair	Remove	2		
4842	*Prunus serotina*	Black cherry	9	Good	Remove	1		
4843	*Prunus serotina*	Black cherry	11,12	Fair	Remove		3	
4844	*Populus deltoides*	Eastern cottonwood	13	Fair	Remove	2		
4845	*Prunus serotina*	Black cherry	9	Fair	Remove	1		
4846	*Prunus serotina*	Black cherry	10	Good	Remove	1		
4847	*Juniperus virginiana*	Eastern red cedar	8	Good	Remove	1		
4848	*Ulmus americana*	American elm	12	Good	Remove	2		
4849	*Pinus sylvestris*	Scots pine	6,8	Fair	Remove	1		
4850	*Acer rubrum*	Red maple	9	Fair	Remove	1		
4851	*Pinus sylvestris*	Scots pine	22	Very Poor	Exempt			
4852	*Ulmus americana*	American elm	8	Very Poor	Exempt			
4853	*Pinus sylvestris*	Scots pine	11	Fair	Remove	1		
4854	*Pinus sylvestris*	Scots pine	10	Very Poor	Exempt			
4855	*Pinus sylvestris*	Scots pine	8	Fair	Remove	1		
4856	*Acer saccharum*	Sugar maple	13	Good	Remove	2		
4857	*Pinus sylvestris*	Scots pine	13	Dead	Exempt			
4858	*Prunus serotina*	Black cherry	8,9	Fair	Remove		3	
4859	*Pinus sylvestris*	Scots pine	7	Fair	Exempt			
4860	*Pinus sylvestris*	Scots pine	8	Fair	Remove	1		
4861	*Prunus serotina*	Black cherry	12	Good	Remove	2		
4862	*Acer saccharinum*	Silver maple	20	Good	Remove	2		
4863	*Pinus sylvestris*	Scots pine	11	Good	Remove	1		
4864	*Juglans nigra*	Black walnut	22	Excellent	Remove	3		
4865	*Juglans nigra*	Black walnut	9	Good	Remove	1		
4866	*Prunus serotina*	Black cherry	21	Fair	Remove	3		
4867	*Juglans nigra*	Black walnut	15	Good	Remove	2		
4868	*Juglans nigra*	Black walnut	21	Good	Remove	3		
4869	*Juglans nigra*	Black walnut	18	Good	Remove	2		

Tag	Scientific Name	Common Name	Dia.	Condition	Status	Required Replacement	Multi-Stem Replacement	Credits
4870	*Juglans nigra*	Black walnut	14	Good	Remove	2		
4871	*Juniperus virginiana*	Eastern red cedar	9	Good	Remove	1		
4872	*Juniperus virginiana*	Eastern red cedar	12	Good	Remove	2		
4873	*Prunus serotina*	Black cherry	7,9	Fair	Remove	1		
4874	*Pinus sylvestris*	Scots pine	12	Good	Remove	2		
4875	*Pinus sylvestris*	Scots pine	13	Good	Remove	2		
4876	*Pinus sylvestris*	Scots pine	8	Fair	Remove	1		
4877	*Pinus sylvestris*	Scots pine	8	Fair	Remove	1		
4878	*Pinus sylvestris*	Scots pine	8	Fair	Remove	1		
4879	*Pinus sylvestris*	Scots pine	11	Good	Remove	1		
4880	*Juniperus virginiana*	Eastern red cedar	13	Good	Remove	2		
4881	*Juniperus virginiana*	Eastern red cedar	9	Fair	Remove	1		
4882	*Pinus sylvestris*	Scots pine	9	Good	Remove	1		
4883	*Pinus sylvestris*	Scots pine	9	Good	Remove	1		
4884	*Pinus sylvestris*	Scots pine	7	Fair	Exempt			
4885	*Pinus sylvestris*	Scots pine	12	Good	Remove	2		
4886	*Pinus sylvestris*	Scots pine	9	Poor	Remove	1		
4887	*Acer saccharinum*	Silver maple	10,10,11	Fair	Remove		4	
4888	*Pinus sylvestris*	Scots pine	10	Fair	Remove	1		
4889	*Pinus sylvestris*	Scots pine	11	Good	Remove	1		
4890	*Pinus sylvestris*	Scots pine	13	Good	Remove	2		
4891	*Juniperus virginiana*	Eastern red cedar	9	Good	Remove	1		
4892	*Juniperus virginiana*	Eastern red cedar	9	Good	Remove	1		
4893	*Prunus serotina*	Black cherry	8	Fair	Remove	1		
4894	*Juniperus virginiana*	Eastern red cedar	8	Good	Remove	1		
4895	*Pinus sylvestris*	Scots pine	13	Good	Save			
4896	*Ulmus americana*	American elm	9	Fair	Save			
4897	*Ulmus americana*	American elm	8	Fair	Save			
4898	*Acer saccharinum*	Silver maple	9	Good	Save			
4899	*Populus deltoides*	Eastern cottonwood	8	Fair	Save			
4900	*Populus deltoides*	Eastern cottonwood	14	Fair	Save			
4901	*Populus deltoides*	Eastern cottonwood	18	Good	Save			
4902	*Populus deltoides*	Eastern cottonwood	10	Fair	Save			
4903	*Populus deltoides*	Eastern cottonwood	13	Good	Save			
4904	*Salix amygdaloides*	Peachleaf willow	8	Fair	Save			
4905	*Salix amygdaloides*	Peachleaf willow	13	Good	Save			
4906	*Acer saccharinum*	Silver maple	17	Good	Remove	2		
4907	*Pinus sylvestris*	Scots pine	14	Good	Remove	2		
4908	*Juniperus virginiana*	Eastern red cedar	11	Good	Remove	1		
4909	*Juniperus virginiana*	Eastern red cedar	10	Good	Remove	1		
4910	*Pinus sylvestris*	Scots pine	11	Fair	Remove	1		
4911	*Pinus sylvestris*	Scots pine	10	Good	Remove	1		
4912	*Pinus sylvestris*	Scots pine	9	Good	Remove	1		
4913	*Pinus sylvestris*	Scots pine	8	Good	Remove	1		
4914	*Populus deltoides*	Eastern cottonwood	21	Good	Remove	3		
4915	*Populus deltoides*	Eastern cottonwood	22	Good	Remove	3		
4916	*Populus deltoides*	Eastern cottonwood	15	Fair	Remove	2		
4917	*Prunus serotina*	Black cherry	12	Fair	Remove	2		
4918	*Juniperus virginiana*	Eastern red cedar	12	Good	Remove	2		
4919	*Juniperus virginiana*	Eastern red cedar	10	Good	Remove	1		
4920	*Juniperus virginiana*	Eastern red cedar	13	Good	Save			
4921	*Ulmus americana*	American elm	11	Fair	Save			
4922	*Ulmus americana*	American elm	8	Fair	Save			
4923	*Ulmus americana*	American elm	9	Good	Save			
4924	*Juniperus virginiana*	Eastern red cedar	10	Good	Remove	1		
4925	*Pinus sylvestris*	Scots pine	9	Fair	Remove	1		
4926	*Pinus sylvestris*	Scots pine	11	Good	Remove	1		
4927	*Pinus sylvestris*	Scots pine	10	Good	Remove	1		
4928	*Populus deltoides*	Eastern cottonwood	15	Fair	Remove	2		
4929	*Pinus sylvestris*	Scots pine	10	Good	Remove	1		
4930	*Pinus sylvestris*	Scots pine	9	Good	Remove	1		
4931	*Acer saccharinum*	Silver maple	9	Good	Remove	1		
4932	*Acer saccharinum*	Silver maple	13	Good	Remove	2		
4933	*Pinus sylvestris*	Scots pine	15	Good	Remove	2		
4934	*Pinus sylvestris*	Scots pine	12	Good	Remove	2		
4935	*Pinus sylvestris*	Scots pine	9	Good	Remove	1		
4936	*Pinus sylvestris*	Scots pine	10	Good	Remove	1		
4937	*Pinus sylvestris*	Scots pine	8	Good	Remove	1		
4938	*Pinus sylvestris*	Scots pine	10	Fair	Remove	1		
4939	*Juniperus virginiana*	Eastern red cedar	8	Good	Remove	1		
4940	*Pinus sylvestris*	Scots pine	10	Fair	Remove	1		
4941	*Juniperus virginiana*	Eastern red cedar	11	Good	Remove	1		
4942	*Pinus sylvestris*	Scots pine	14	Good	Remove	2		
4943	*Populus deltoides*	Eastern cottonwood	11	Good	Remove	1		
4944	*Pinus sylvestris*	Scots pine	9	Fair	Remove	1		
4945	*Acer saccharinum*	Silver maple	6,9,11	Good	Remove		3	
4946	*Pinus sylvestris*	Scots pine	10	Good	Remove	1		
4947	*Prunus serotina*	Black cherry	8	Good	Remove	1		
4948	*Acer saccharinum*	Silver maple	5,7,8	Fair	Remove	1		
4949	*Pinus sylvestris*	Scots pine	18	Good	Remove	2		
4950	*Pinus sylvestris*	Scots pine	9	Fair	Remove	1		
4951	*Pinus sylvestris*	Scots pine	10	Good	Remove	1		
4952	*Pinus sylvestris*	Scots pine	17	Good	Remove	2		
4953	*Ulmus americana*	American elm	8	Fair	Save			
4954	*Populus deltoides*	Eastern cottonwood	17	Good	Save			
4955	*Acer saccharinum*	Silver maple	25	Good	Save			
4956	*Acer saccharinum*	Silver maple	9,11	Good	Save			
4957	*Ulmus americana*	American elm	6,11	Good	Remove	1		
4958	*Acer saccharinum*	Silver maple	11,11	Good	Remove		3	
4959	*Juniperus virginiana*	Eastern red cedar	14	Good	Remove	2		
4960	*Juniperus virginiana*	Eastern red cedar	11	Good	Remove	1		
4961	*Pinus sylvestris*	Scots pine	13	Good	Remove	2		
4962	*Pinus sylvestris*	Scots pine	7	Fair	Exempt			
4963	*Pinus sylvestris*	Scots pine	8	Good	Remove	1		
4964	*Pinus sylvestris*	Scots pine	8	Fair	Remove	1		
4965	*Pinus sylvestris*	Scots pine	9	Fair	Remove	1		
4966	*Pinus sylvestris*	Scots pine	14	Good	Remove	2		
4967	*Acer saccharinum*	Silver maple	12	Good	Remove	2		
4968	*Acer saccharinum*	Silver maple	11,11	Good	Remove		3	
4969	*Pinus sylvestris*	Scots pine	9	Fair	Remove	1		
4970	*Pinus sylvestris*	Scots pine	9	Good	Remove	1		
4971	*Pinus sylvestris*	Scots pine	17	Good	Remove	2		
4972	*Ulmus americana*	American elm	8	Fair	Remove	1		
4973	*Malus pumila*	Common apple	8	Good	Remove	1		
4974	*Prunus serotina*	Black cherry	11	Good	Remove	1		
4975	*Pinus sylvestris*	Scots pine	16	Good	Remove	2		
4976	*Pinus sylvestris*	Scots pine	14	Good	Remove	2		
4977	*Populus deltoides*	Eastern cottonwood	21	Good	Save			
4978	*Ulmus americana*	American elm	12	Good	Save			
4979	*Populus deltoides*	Eastern cottonwood	18	Good	Save			
4980	*Populus deltoides*	Eastern cottonwood	20	Good	Save			
4981	*Populus deltoides*	Eastern cottonwood	12	Poor	Save			
4982	*Populus deltoides*	Eastern cottonwood	10	Fair	Save			
4983	*Populus deltoides*	Eastern cottonwood	9	Poor	Save			
4984	*Populus deltoides*	Eastern cottonwood	18	Good	Save			
4985	*Populus deltoides*	Eastern cottonwood	17	Fair	Save			
4986	*Populus deltoides*	Eastern cottonwood	22	Good	Save			
4987	*Populus deltoides*	Eastern cottonwood	21	Fair	Save			
4988	*Populus deltoides*	Eastern cottonwood	13	Poor	Save			
4989	*Populus deltoides*	Eastern cottonwood	13	Fair	Save			
4990	*Populus deltoides*	Eastern cottonwood	19	Fair	Save			
4991	*Populus deltoides*	Eastern cottonwood	29	Good	Save			
4992	*Populus deltoides*	Eastern cottonwood	9	Poor	Save			
4993	*Populus deltoides*	Eastern cottonwood	12	Poor	Save			
4994	*Populus deltoides*	Eastern cottonwood	11	Poor	Save			
4995	*Populus deltoides*	Eastern cottonwood	14	Fair	Save			
4996	*Salix amygdaloides*	Peachleaf willow	10,15,16	Fair	Save			
4997	*Populus deltoides*	Eastern cottonwood	14	Fair	Save			
4998	*Populus deltoides*	Eastern cottonwood	11	Poor	Save			
4999	*Populus deltoides*	Eastern cottonwood	19	Fair	Save			
5000	*Populus deltoides*	Eastern cottonwood	12	Fair	Save			
6001	*Acer rubrum*	Red maple	12	Fair	Remove	2		
6002	*Acer rubrum*	Red maple	18	Fair	Remove	2		
6003	*Acer rubrum*	Red maple	13	Fair	Remove	2		
6004	*Acer saccharinum*	Silver maple	12	Good	Remove	2		
6005	*Acer saccharinum*	Silver maple	10	Good	Remove	1		
6006	*Populus deltoides*	Eastern cottonwood	12	Fair	Save			
6007	*Populus deltoides*	Eastern cottonwood	30	Good	Save			
6008	*Acer rubrum*	Red maple	9	Fair	Remove	1		
6009	*Pinus sylvestris*	Scots pine	12	Fair	Remove	2		
6010	*Populus deltoides*	Eastern cottonwood	22	Good	Save			
6011	*Acer saccharinum*	Silver maple	14	Good	Save			
6012	*Populus deltoides*	Eastern cottonwood	28	Good	Save			
6013	*Populus deltoides*	Eastern cottonwood	10,31	Fair	Save			
6014	*Ulmus americana*	American elm	8	Fair	Save			
6015	*Ulmus americana*	American elm	10	Fair	Save			
6016	*Populus tremuloides*	Quaking Aspen	10	Good	Remove	1		
6017	*Acer saccharum*	Sugar maple	10	Good	Remove	1		
6018	*Acer saccharum*	Sugar maple	8	Good	Remove	1		
6019	*Pinus sylvestris*	Scots pine	10	Fair	Remove	1		
6020	*Pinus sylvestris*	Scots pine	9	Fair	Remove	1		
6021	*Pinus sylvestris*	Scots pine	8	Fair	Remove	1		
6022	*Pinus sylvestris*	Scots pine	10	Fair	Remove	1		
6023	*Pinus sylvestris*	Scots pine	9	Fair	Remove	1		
6024	*Populus deltoides*	Eastern cottonwood	21	Fair	Save			
6025	*Robinia pseudoacacia*	Black locust	15	Fair	Save			
6026	*Pinus sylvestris*	Scots pine	11	Fair	Remove	1		
6027	*Ulmus americana*	American elm	9	Fair	Remove	1		
6028	*Pinus sylvestris*	Scots pine	9	Fair	Remove	1		

ALLEN DESIGN
LAND PLANNING / LANDSCAPE ARCHITECTURE
557 Carpenter
Northville, Michigan 48167
e. jca@wideopenwest.com
t. 248.467.4668

THE GROVE

Seal:

STATE OF MICHIGAN · JAMES C. ALLEN · Landscape Architect · REGISTERED LANDSCAPE ARCHITECT

Title:

Tree List

Project:

The Grove
Novi, Michigan

Prepared for:

Ivanhoe Companies
6689 Orchard Lake Road, Suite 314
West Bloomfield, Michigan 48322
248.626.6114

Revision:	Issued:
Review	March 28, 2024
Revised	July 26, 2024
PRO Submission	July 9, 2025
Revised PRO Submission	September 12, 2025

Job Number:

21-054

Drawn By:	Checked By:
jca	jca

Know what's below. Call before you dig. 811

Sheet No.

L-18

© 2025 Allen Design L.L.C.

Tree List

Tag	Scientific Name	Common Name	Dia.	Condition	Status	Required Replacement	Multi-Stem Replacement	Credits
6029	*Juniperus virginiana*	Eastern red cedar	9	Fair	Save			
6030	*Pinus sylvestris*	Scots pine	9	Fair	Save			
6031	*Pinus sylvestris*	Scots pine	15	Fair	Save			
6032	*Acer rubrum*	Red maple	7,10	Fair	Save			
6033	*Acer rubrum*	Red maple	12	Fair	Save			
6034	*Prunus serotina*	Black cherry	10,11	Fair	Save			
6035	*Juniperus virginiana*	Eastern red cedar	9	Fair	Save			
6036	*Juglans nigra*	Black walnut	9	Fair	Save			
6037	*Pinus sylvestris*	Scots pine	8	Fair	Save			
6038	*Acer rubrum*	Red maple	7,14	Fair	Save			
6039	*Acer rubrum*	Red maple	8	Fair	Save			
6040	*Acer saccharum*	Sugar maple	9	Good	Save			
6041	*Ulmus americana*	American elm	8	Fair	Save			
6042	*Acer rubrum*	Red maple	14	Fair	Save			
6043	*Acer rubrum*	Red maple	19	Fair	Save			
6044	*Populus deltoides*	Eastern cottonwood	28	Fair	Save			
6045	*Ulmus americana*	American elm	10	Fair	Save			
6046	*Prunus serotina*	Black cherry	15	Fair	Save			
6047	*Ulmus americana*	American elm	8	Fair	Save			
6048	*Acer rubrum*	Red maple	9	Fair	Save			
6049	*Robinia pseudoacacia*	Black locust	11	Fair	Save			
6050	*Populus tremuloides*	Quaking aspen	8	Fair	Save			
6051	*Populus tremuloides*	Quaking aspen	9	Poor	Save			
6052	*Pinus sylvestris*	Scots pine	11	Fair	Remove	1		
6053	*Pinus sylvestris*	Scots pine	12	Fair	Remove	2		
6054	*Pinus sylvestris*	Scots pine	11	Fair	Remove	1		
6055	*Pinus sylvestris*	Scots pine	10	Fair	Remove	1		
6056	*Pinus sylvestris*	Scots pine	10	Poor	Remove	1		
6057	*Pinus sylvestris*	Scots pine	11	Good	Remove	1		
6058	*Prunus serotina*	Black cherry	8,11	Fair	Remove		3	
6059	*Ulmus americana*	American elm	10	Fair	Remove	1		
6060	*Prunus serotina*	Black cherry	10	Fair	Remove	1		
6061	*Prunus serotina*	Black cherry	10	Very Poor	Exempt			
6062	*Ulmus americana*	American elm	8	Fair	Remove	1		
6063	*Pinus sylvestris*	Scots pine	9	Fair	Remove	1		
6064	*Pinus sylvestris*	Scots pine	17	Fair	Remove	2		
6065	*Acer rubrum*	Red maple	9,13	Fair	Remove		3	
6066	*Pinus sylvestris*	Scots pine	9	Fair	Remove	1		
6067	*Pinus sylvestris*	Scots pine	12	Fair	Remove	2		
6068	*Pinus sylvestris*	Scots pine	10	Fair	Remove	1		
6069	*Pinus sylvestris*	Scots pine	8	Fair	Remove	1		
6070	*Pinus sylvestris*	Scots pine	11	Good	Remove	1		
6071	*Pinus sylvestris*	Scots pine	19	Good	Remove	2		
6072	*Pinus sylvestris*	Scots pine	8	Fair	Remove	1		
6073	*Pinus sylvestris*	Scots pine	8	Good	Remove	1		
6074	*Acer rubrum*	Red maple	9,11,12	Fair	Remove		4	
6075	*Pinus sylvestris*	Scots pine	10	Fair	Remove	1		
6076	*Acer rubrum*	Red maple	10	Fair	Remove	1		
6077	*Pinus sylvestris*	Scots pine	11	Fair	Remove	1		
6078	*Pinus sylvestris*	Scots pine	10	Fair	Remove	1		
6079	*Pinus sylvestris*	Scots pine	10	Good	Remove	1		
6080	*Pinus sylvestris*	Scots pine	10	Fair	Remove	1		
6081	*Pinus sylvestris*	Scots pine	10	Dead	Exempt			
6082	*Pinus sylvestris*	Scots pine	10	Good	Remove	1		
6083	*Pinus sylvestris*	Scots pine	9	Fair	Remove	1		
6084	*Pinus sylvestris*	Scots pine	8	Poor	Remove	1		
6085	*Acer saccharinum*	Silver maple	11	Good	Remove	1		
6086	*Pinus sylvestris*	Scots pine	12	Good	Remove	2		
6087	*Pinus sylvestris*	Scots pine	11	Fair	Remove	1		
6088	*Pinus sylvestris*	Scots pine	8	Fair	Remove	1		
6089	*Pinus sylvestris*	Scots pine	9	Fair	Remove	1		
6090	*Acer saccharinum*	Silver maple	9,10,14	Good	Remove		5	
6091	*Prunus serotina*	Black cherry	8	Fair	Remove	1		
6092	*Pinus sylvestris*	Scots pine	17	Good	Remove	2		
6093	*Quercus rubra*	Red oak	18	Good	Remove	2		
6094	*Pinus sylvestris*	Scots pine	14	Good	Remove	2		
6095	*Prunus serotina*	Black cherry	8	Fair	Remove	1		
6096	*Quercus rubra*	Red oak	14	Good	Remove	2		
6097	*Prunus serotina*	Black cherry	11	Fair	Remove	1		
6098	*Acer rubrum*	Red maple	9,10,13	Fair	Remove		4	
6099	*Prunus serotina*	Black cherry	16	Fair	Remove	2		
6100	*Acer saccharinum*	Silver maple	14	Fair	Remove	2		
6101	*Pinus sylvestris*	Scots pine	8	Fair	Remove	1		
6102	*Pinus sylvestris*	Scots pine	9	Fair	Remove	1		
6103	*Pinus sylvestris*	Scots pine	8	Fair	Remove	1		
6104	*Pinus sylvestris*	Scots pine	8	Fair	Remove	1		
6105	*Pinus sylvestris*	Scots pine	8	Fair	Remove	1		
6106	*Pinus sylvestris*	Scots pine	11	Fair	Remove	1		
6107	*Pinus sylvestris*	Scots pine	11	Fair	Remove	1		
6108	*Pinus sylvestris*	Scots pine	14	Good	Remove	2		
6109	*Pinus sylvestris*	Scots pine	10	Fair	Remove	1		
6110	*Pinus sylvestris*	Scots pine	10	Good	Remove	1		
6111	*Pinus sylvestris*	Scots pine	11	Fair	Remove	1		
6112	*Pinus sylvestris*	Scots pine	11	Fair	Remove	1		
6113	*Pinus sylvestris*	Scots pine	14	Good	Remove	2		
6114	*Pinus sylvestris*	Scots pine	14	Fair	Remove	2		
6115	*Prunus serotina*	Black cherry	19	Good	Remove	2		
6116	*Pinus sylvestris*	Scots pine	15	Good	Remove	2		
6117	*Prunus serotina*	Black cherry	9	Fair	Remove	1		
6118	*Pinus sylvestris*	Scots pine	10	Dead	Exempt			
6119	*Pinus sylvestris*	Scots pine	12	Good	Remove	2		
6120	*Pinus sylvestris*	Scots pine	16	Good	Remove	2		
6121	*Pinus sylvestris*	Scots pine	10	Good	Remove	1		
6122	*Pinus sylvestris*	Scots pine	11	Good	Remove	1		
6123	*Pinus sylvestris*	Scots pine	8	Good	Remove	1		
6124	*Pinus sylvestris*	Scots pine	11	Good	Remove	1		
6125	*Pinus sylvestris*	Scots pine	13	Good	Remove	2		
6126	*Pinus sylvestris*	Scots pine	9	Fair	Remove	1		
6127	*Pinus sylvestris*	Scots pine	10	Good	Remove	1		
6128	*Pinus sylvestris*	Scots pine	13	Fair	Remove	2		
6129	*Pinus sylvestris*	Scots pine	11	Good	Remove	1		
6130	*Pinus sylvestris*	Scots pine	12	Poor	Remove	2		
6131	*Pinus sylvestris*	Scots pine	8	Poor	Remove	1		
6132	*Prunus serotina*	Black cherry	7	Fair	Exempt			
6133	*Prunus serotina*	Black cherry	10	Fair	Remove	1		
6134	*Pinus sylvestris*	Scots pine	13	Fair	Remove	2		
6135	*Acer saccharinum*	Silver maple	17	Good	Remove	2		
6136	*Pinus sylvestris*	Scots pine	10	Good	Remove	1		
6137	*Pinus sylvestris*	Scots pine	10	Poor	Remove	1		
6138	*Acer saccharum*	Sugar maple	10	Good	Remove	1		
6139	*Acer rubrum*	Red maple	17	Fair	Remove	2		
6140	*Acer rubrum*	Red maple	10	Fair	Remove	1		
6141	*Pinus sylvestris*	Scots pine	8	Fair	Remove	1		
6142	*Pinus sylvestris*	Scots pine	10	Fair	Remove	1		
6143	*Acer rubrum*	Red maple	8	Fair	Remove	1		
6144	*Prunus serotina*	Black cherry	12	Fair	Remove	2		
6145	*Pinus sylvestris*	Scots pine	10	Fair	Remove	1		
6146	*Ulmus americana*	American elm	12	Fair	Remove	2		
6147	*Pinus sylvestris*	Scots pine	10	Fair	Remove	1		
6148	*Pinus sylvestris*	Scots pine	10	Fair	Remove	1		
6149	*Pinus sylvestris*	Scots pine	9	Fair	Remove	1		
6150	*Juniperus virginiana*	Eastern red cedar	8	Fair	Remove	1		
6151	*Pinus sylvestris*	Scots pine	8	Fair	Remove	1		
6152	*Pinus sylvestris*	Scots pine	9	Fair	Remove	1		
6153	*Pinus sylvestris*	Scots pine	7	Fair	Exempt			
6154	*Prunus serotina*	Black cherry	12	Fair	Remove	2		
6155	*Pinus sylvestris*	Scots pine	7	Fair	Exempt			
6156	*Pinus sylvestris*	Scots pine	9	Fair	Remove	1		
6157	*Pinus sylvestris*	Scots pine	9	Fair	Remove	1		
6158	*Pinus sylvestris*	Scots pine	9	Fair	Remove	1		
6159	*Acer rubrum*	Red maple	8	Fair	Remove	1		
6160	*Pinus sylvestris*	Scots pine	15	Fair	Remove	2		
6161	*Pinus strobus*	Eastern white pine	13	Good	Remove	2		
6162	*Prunus serotina*	Black cherry	10,13,13	Fair	Remove		5	
6163	*Pinus sylvestris*	Scots pine	10	Fair	Remove	1		
6164	*Pinus sylvestris*	Scots pine	9	Fair	Remove	1		
6165	*Acer rubrum*	Red maple	12	Fair	Remove	2		
6168	*Pinus sylvestris*	Scots pine	13	Fair	Remove	2		
6169	*Pinus sylvestris*	Scots pine	15	Fair	Remove	2		
6170	*Pinus sylvestris*	Scots pine	9	Fair	Remove	1		
6171	*Pinus sylvestris*	Scots pine	15	Fair	Remove	2		
6172	*Acer rubrum*	Red maple	14	Fair	Remove	2		
6173	*Acer saccharum*	Sugar maple	13	Good	Remove	2		
6174	*Acer saccharum*	Sugar maple	8	Good	Remove	1		
6175	*Acer saccharum*	Sugar maple	10	Good	Remove	1		
6176	*Pinus sylvestris*	Scots pine	14	Good	Remove	2		
6177	*Pinus sylvestris*	Scots pine	10	Good	Remove	1		
6178	*Pinus sylvestris*	Scots pine	10	Good	Remove	1		
6179	*Pinus sylvestris*	Scots pine	8	Good	Remove	1		
6180	*Pinus sylvestris*	Scots pine	13	Good	Remove	2		
6181	*Pinus sylvestris*	Scots pine	13	Fair	Remove	2		
6182	*Pinus sylvestris*	Scots pine	8	Poor	Remove	1		
6183	*Pinus strobus*	Eastern white pine	19	Excellent	Remove	2		
6184	*Pinus sylvestris*	Scots pine	12	Fair	Remove	2		
6185	*Pinus sylvestris*	Scots pine	9	Good	Remove	1		
6186	*Pinus sylvestris*	Scots pine	9	Fair	Remove	1		
6187	*Pinus sylvestris*	Scots pine	11	Fair	Remove	1		
6188	*Pinus sylvestris*	Scots pine	8	Fair	Remove	1		
6189	*Pinus strobus*	Eastern white pine	8	Good	Remove	1		

Tag	Scientific Name	Common Name	Dia.	Condition	Status	Required Replacement	Multi-Stem Replacement	Credits
6190	*Pinus sylvestris*	Scots pine	11	Good	Remove	1		
6191	*Pinus strobus*	Eastern white pine	14	Fair	Remove	2		
6192	*Pinus sylvestris*	Scots pine	12	Fair	Remove	2		
6193	*Pinus sylvestris*	Scots pine	10	Good	Remove	1		
6194	*Pinus sylvestris*	Scots pine	16	Good	Remove	2		
6195	*Prunus serotina*	Black cherry	15,16	Fair	Remove		4	
6196	*Acer saccharinum*	Silver maple	8,13,17	Good	Remove		5	
6197	*Acer saccharinum*	Silver maple	11	Good	Remove	1		
6198	*Pinus strobus*	Eastern white pine	29	Excellent	Remove	3		
6199	*Acer saccharum*	Sugar maple	10	Good	Remove	1		
6200	*Pinus strobus*	Eastern white pine	19	Good	Remove	2		
6201	*Malus pumila*	Common apple	8	Fair	Remove	1		
6202	*Pinus sylvestris*	Scots pine	8	Good	Remove	1		
6203	*Ulmus americana*	American elm	8	Fair	Remove	1		
6204	*Pinus sylvestris*	Scots pine	9	Fair	Remove	1		
6205	*Ulmus americana*	American elm	12	Good	Remove	2		
6206	*Juniperus virginiana*	Eastern red cedar	9	Poor	Remove	1		
6207	*Ulmus americana*	American elm	11	Good	Remove	1		
6208	*Pinus sylvestris*	Scots pine	12	Good	Remove	2		
6209	*Pinus sylvestris*	Scots pine	9	Fair	Remove	1		
6210	*Pinus sylvestris*	Scots pine	10	Fair	Remove	1		
6211	*Pinus sylvestris*	Scots pine	8	Good	Remove	1		
6212	*Pinus sylvestris*	Scots pine	9	Good	Remove	1		
6213	*Pinus sylvestris*	Scots pine	9	Fair	Remove	1		
6214	*Pinus sylvestris*	Scots pine	14	Good	Remove	2		
6215	*Prunus serotina*	Black cherry	9	Good	Remove	1		
6216	*Pinus sylvestris*	Scots pine	13	Fair	Remove	2		
6217	*Pinus sylvestris*	Scots pine	10	Fair	Remove	1		
6218	*Pinus sylvestris*	Scots pine	14	Good	Remove	2		
6219	*Pinus sylvestris*	Scots pine	12	Good	Remove	2		
6220	*Pinus sylvestris*	Scots pine	11	Dead	Exempt			
6221	*Pinus sylvestris*	Scots pine	7	Poor	Exempt			
6222	*Rhamnus cathartica*	Common buckthorn	8	Fair	Exempt			
6223	*Pinus sylvestris*	Scots pine	14	Good	Remove	2		
6224	*Pinus sylvestris*	Scots pine	12	Good	Remove	2		
6225	*Acer saccharum*	Sugar maple	13	Good	Remove	2		
6226	*Pinus sylvestris*	Scots pine	8	Poor	Remove	1		
6227	*Pinus sylvestris*	Scots pine	9	Good	Remove	1		
6228	*Pinus sylvestris*	Scots pine	14	Good	Remove	2		
6229	*Ulmus americana*	American elm	9	Fair	Remove	1		
6230	*Acer saccharum*	Sugar maple	11	Fair	Remove	1		
6231	*Ulmus americana*	American elm	15	Good	Remove	2		
6232	*Pinus strobus*	Eastern white pine	13	Good	Remove	2		
6233	*Pinus sylvestris*	Scots pine	9	Fair	Remove	1		
6234	*Quercus rubra*	Red oak	14	Good	Remove	2		
6235	*Prunus serotina*	Black cherry	11	Good	Remove	1		
6236	*Ulmus americana*	American elm	10	Good	Remove	1		
6237	*Pinus sylvestris*	Scots pine	9	Fair	Remove	1		
6238	*Pinus sylvestris*	Scots pine	11	Fair	Remove	1		
6239	*Pinus sylvestris*	Scots pine	11	Poor	Remove	1		
6240	*Ulmus americana*	American elm	9	Good	Remove	1		
6241	*Populus deltoides*	Eastern cottonwood	11	Fair	Remove	1		
6242	*Quercus rubra*	Red oak	9	Fair	Remove	1		
6243	*Acer saccharum*	Sugar maple	13	Good	Remove	2		
6244	*Tilia americana*	Basswood	12	Good	Remove	2		
6245	*Tilia americana*	Basswood	8	Good	Remove	1		
6246	*Populus deltoides*	Eastern cottonwood	19	Good	Remove	2		
6247	*Ulmus americana*	American elm	14	Good	Remove	2		
6248	*Acer saccharum*	Sugar maple	10	Poor	Remove	1		
6249	*Prunus serotina*	Black cherry	12	Fair	Remove	2		
6250	*Acer saccharum*	Sugar maple	14	Good	Remove	2		
6251	*Pinus sylvestris*	Scots pine	10	Poor	Remove	1		
6252	*Pinus sylvestris*	Scots pine	13	Fair	Remove	2		
6253	*Acer saccharum*	Sugar maple	8	Fair	Remove	1		
6254	*Populus deltoides*	Eastern cottonwood	23	Fair	Remove	3		
6255	*Tilia americana*	Basswood	12	Good	Remove	2		
6256	*Acer saccharum*	Sugar maple	9,10	Fair	Remove		3	
6257	*Populus deltoides*	Eastern cottonwood	18	Good	Remove	2		
6258	*Populus deltoides*	Eastern cottonwood	17	Good	Remove	2		
6259	*Acer saccharum*	Sugar maple	8	Good	Remove	1		
6260	*Acer saccharum*	Sugar maple	15	Good	Remove	2		
6261	*Acer saccharum*	Sugar maple	12	Good	Remove	2		
6262	*Pinus sylvestris*	Scots pine	16	Fair	Remove	2		
6263	*Acer saccharum*	Sugar maple	7	Fair	Exempt			
6264	*Juglans nigra*	Black walnut	8	Fair	Remove	1		
6265	*Acer saccharum*	Sugar maple	11	Fair	Remove	1		
6266	*Acer saccharum*	Sugar maple	8	Fair	Remove	1		
6267	*Prunus serotina*	Black cherry	9,9	Fair	Remove		3	
6268	*Quercus velutina*	Black oak	13	Fair	Remove	2		
6269	*Populus deltoides*	Eastern cottonwood	17	Fair	Remove	2		
6270	*Ulmus americana*	American elm	13	Fair	Remove	2		
6271	*Tilia americana*	Basswood	9	Fair	Remove	1		
6272	*Tilia americana*	Basswood	9	Fair	Remove	1		
6273	*Tilia americana*	Basswood	10	Fair	Remove	1		
6274	*Tilia americana*	Basswood	9	Fair	Remove	1		
6275	*Tilia americana*	Basswood	11	Fair	Remove	1		
6276	*Populus deltoides*	Eastern cottonwood	17	Fair	Remove	2		
6277	*Ulmus americana*	American elm	9	Fair	Remove	1		
6278	*Pinus sylvestris*	Scots pine	9	Fair	Remove	1		
6279	*Acer rubrum*	Red maple	12	Fair	Remove	2		
6280	*Ulmus americana*	American elm	8	Fair	Remove	1		
6281	*Ulmus americana*	American elm	8	Fair	Remove	1		
6282	*Acer rubrum*	Red maple	12	Fair	Remove	2		
6283	*Acer rubrum*	Red maple	10	Fair	Remove	1		
6284	*Juniperus virginiana*	Eastern red cedar	10	Fair	Remove	1		
6285	*Pinus sylvestris*	Scots pine	10	Fair	Remove	1		
6286	*Pinus sylvestris*	Scots pine	13	Fair	Remove	2		
6287	*Pinus sylvestris*	Scots pine	8	Fair	Remove	1		
6288	*Juglans nigra*	Black walnut	12	Fair	Remove	2		
6289	*Pinus sylvestris*	Scots pine	12	Fair	Remove	2		
6290	*Pinus sylvestris*	Scots pine	15	Poor	Remove	2		
6291	*Acer rubrum*	Red maple	9	Fair	Remove	1		
6292	*Ulmus americana*	American elm	11	Fair	Save			
6293	*Pinus sylvestris*	Scots pine	19	Fair	Remove	2		
6294	*Ulmus americana*	American elm	8	Fair	Save			
6295	*Ulmus americana*	American elm	8	Fair	Save			
6296	*Ulmus americana*	American elm	11	Fair	Save			
6297	*Ulmus americana*	American elm	9	Fair	Save			
6298	*Populus deltoides*	Eastern cottonwood	22	Fair	Save			
6299	*Acer rubrum*	Red maple	19	Fair	Save			
6300	*Populus tremuloides*	Quaking aspen	8,15	Fair	Save			
6301	*Populus tremuloides*	Quaking aspen	11	Fair	Save			
6302	*Prunus serotina*	Black cherry	12	Fair	Save			
6303	*Ulmus americana*	American elm	10	Fair	Remove	1		
6304	*Acer rubrum*	Red maple	30	Fair	Remove	4		
6305	*Fraxinus pennsylvanica*	Green ash	10	Fair	Remove	1		
6306	*Prunus serotina*	Black cherry	8	Fair	Save			
6307	*Ulmus americana*	American elm	10	Fair	Save			
6308	*Fraxinus pennsylvanica*	Green ash	14	Fair	Remove	2		
6309	*Fraxinus pennsylvanica*	Green ash	8	Fair	Remove	1		
6310	*Populus deltoides*	Eastern cottonwood	11	Fair	Remove	1		
6311	*Juglans nigra*	Black walnut	14	Fair	Remove	2		
6312	*Ulmus americana*	American elm	13	Fair	Remove	2		
6313	*Juglans nigra*	Black walnut	17	Fair	Remove	2		
6314	*Quercus alba*	White oak	8	Fair	Remove	1		
6315	*Tilia americana*	Basswood	21	Good	Remove	3		
6316	*Acer rubrum*	Red maple	8	Fair	Remove	1		
6317	*Acer rubrum*	Red maple	8	Fair	Remove	1		
6318	*Populus tremuloides*	Quaking aspen	9	Fair	Remove	1		
6319	*Tilia americana*	Basswood	12	Fair	Remove	2		
6320	*Tilia americana*	Basswood	15	Fair	Remove	2		
6321	*Ulmus pumila*	Siberian elm	11	Fair	Remove	1		
6322	*Tilia americana*	Basswood	12,13	Fair	Remove		4	
6323	*Tilia americana*	Basswood	10	Fair	Remove	1		
6324	*Tilia americana*	Basswood	15	Fair	Remove	2		
6325	*Tilia americana*	Basswood	11	Fair	Remove	1		
6326	*Prunus serotina*	Black cherry	10	Fair	Remove	1		
6327	*Tilia americana*	Basswood	8	Fair	Remove	1		
6328	*Juglans nigra*	Black walnut	18	Fair	Remove	2		
6329	*Tilia americana*	Basswood	12	Fair	Remove	2		
6330	*Tilia americana*	Basswood	12	Fair	Remove	2		
6331	*Tilia americana*	Basswood	8	Fair	Remove	1		
6332	*Tilia americana*	Basswood	10	Fair	Remove	1		
6333	*Tilia americana*	Basswood	9	Fair	Remove	1		
6334	*Tilia americana*	Basswood	11	Fair	Remove	1		
6335	*Quercus alba*	White oak	10	Fair	Remove	1		
6336	*Quercus alba*	White oak	9	Fair	Remove	1		
6337	*Prunus serotina*	Black cherry	12	Fair	Remove	2		
6338	*Tilia americana*	Basswood	15	Fair	Remove	2		
6339	*Tilia americana*	Basswood	12	Fair	Remove	2		
6340	*Tilia americana*	Basswood	11	Fair	Remove	1		
6341	*Tilia americana*	Basswood	11	Fair	Remove	1		
6342	*Tilia americana*	Basswood	12	Fair	Remove	2		
6343	*Populus tremuloides*	Quaking Aspen	12	Fair	Remove	2		
6344	*Tilia americana*	Basswood	18	Fair	Remove	2		
6345	*Tilia americana*	Basswood	9	Fair	Remove	1		
6346	*Tilia americana*	Basswood	11	Fair	Remove	1		
6347	*Ostrya virginiana*	Hop-hornbeam	7,10	Fair	Remove	1		
6348	*Prunus serotina*	Black cherry	12	Fair	Remove	2		

Tag	Scientific Name	Common Name	Dia.	Condition	Status	Required Replacement	Multi-Stem Replacement	Credits
6349	*Tilia americana*	Basswood	11	Fair	Remove	1		
6350	*Carya cordiformis*	Bitternut hickory	11	Fair	Remove	1		
6351	*Tilia americana*	Basswood	19	Fair	Remove	2		
6352	*Tilia americana*	Basswood	8	Fair	Remove	1		
6353	*Quercus alba*	White oak	10	Fair	Remove	1		
6354	*Tilia americana*	Basswood	21,23,34	Poor	Remove		10	
6355	*Tilia americana*	Basswood	18	Good	Remove	2		
6356	*Tilia americana*	Basswood	9	Good	Remove	1		
6357	*Quercus alba*	White oak	15	Good	Remove	2		
6358	*Carya cordiformis*	Bitternut hickory	9	Good	Remove	1		
6359	*Tilia americana*	Basswood	9	Good	Remove	1		
6360	*Juglans nigra*	Black walnut	18	Good	Remove	2		
6361	*Quercus alba*	White oak	8,8	Fair	Remove		2	
6362	*Carya cordiformis*	Bitternut hickory	8	Good	Remove	1		
6363	*Carya cordiformis*	Bitternut hickory	8	Good	Remove	1		
6364	*Tilia americana*	Basswood	21	Good	Remove	3		
6365	*Ulmus americana*	American elm	11	Fair	Remove	1		
6366	*Tilia americana*	Basswood	15	Fair	Remove	2		
6367	*Tilia americana*	Basswood	23	Good	Remove	3		
6368	*Tilia americana*	Basswood	21	Good	Remove	3		
6369	*Juglans nigra*	Black walnut	21	Good	Remove	3		
6370	*Ulmus americana*	American elm	9	Fair	Remove	1		
6371	*Ulmus americana*	American elm	12	Good	Remove	2		
6372	*Quercus rubra*	Red oak	17	Fair	Remove	2		
6373	*Acer rubrum*	Red maple	11,11,13	Fair	Remove		5	
6374	*Ulmus americana*	American elm	9	Fair	Remove	1		
6375	*Juglans nigra*	Black walnut	19	Fair	Remove	2		
6376	*Ulmus americana*	American elm	13	Good	Remove	2		
6377	*Juglans nigra*	Black walnut	15	Good	Remove	2		
6378	*Juglans nigra*	Black walnut	11	Fair	Remove	1		
6379	*Ulmus americana*	American elm	8	Fair	Remove	1		
6380	*Carya cordiformis*	Bitternut hickory	12	Good	Remove	2		
6381	*Juglans nigra*	Black walnut	11	Good	Remove	1		
6382	*Tilia americana*	Basswood	9,12	Good	Remove		3	
6383	*Juglans nigra*	Black walnut	20	Good	Remove	2		
6384	*Juglans nigra*	Black walnut	15	Good	Remove	2		
6385	*Juglans nigra*	Black walnut	8	Fair	Remove	1		
6386	*Juglans nigra*	Black walnut	10	Fair	Remove	1		
6387	*Acer saccharum*	Sugar maple	8	Very Poor	Exempt			
6388	*Quercus rubra*	Red oak	12	Fair	Remove	2		
6389	*Juglans nigra*	Black walnut	12	Fair	Remove	2		
6390	*Tilia americana*	Basswood	8,9	Fair	Remove		3	
6391	*Carya cordiformis*	Bitternut hickory	10	Fair	Remove	1		
6392	*Juglans nigra*	Black walnut	20	Fair	Remove	2		
6393	*Acer saccharum*	Sugar maple	11	Good	Remove	1		
6394	*Tilia americana*	Basswood	19	Fair	Remove	2		
6395	*Prunus serotina*	Black cherry	11	Fair	Remove	1		
6396	*Prunus serotina*	Black cherry	11	Fair	Remove	1		
6397	*Acer saccharum*	Sugar maple	7,7	Fair	Exempt			
6398	*Acer saccharum*	Sugar maple	12	Good	Remove	2		
6399	*Carya cordiformis*	Bitternut hickory	9	Good	Remove	1		
6400	*Acer saccharum*	Sugar maple	10	Fair	Remove	1		
6401	*Juglans nigra*	Black walnut	20	Good	Remove	2		
6402	*Juglans nigra*	Black walnut	9	Good	Remove	1		
6403	*Acer saccharum*	Sugar maple	9	Good	Remove	1		
6404	*Acer saccharum*	Sugar maple	8	Good	Remove	1		
6405	*Juglans nigra*	Black walnut	11	Good	Remove	1		
6406	*Acer saccharum*	Sugar maple	7	Good	Exempt			
6407	*Juglans nigra*	Black walnut	8	Good	Remove	1		
6408	*Juglans nigra*	Black walnut	12	Good	Remove	2		
6409	*Ulmus americana*	American elm	9	Fair	Remove	1		
6410	*Juglans nigra*	Black walnut	9	Good	Remove	1		
6411	*Tilia americana*	Basswood	13	Good	Remove	2		
6412	*Tilia americana*	Basswood	21	Fair	Remove	3		
6413	*Acer saccharum*	Sugar maple	13	Very Poor	Exempt			
6414	*Quercus rubra*	Red oak	17	Good	Remove	2		
6415	*Quercus rubra*	Red oak	11	Good	Remove	1		
6416	*Quercus rubra*	Red oak	14	Good	Remove	2		
6417	*Acer saccharum*	Sugar maple	9	Good	Remove	1		
6418	*Tilia americana*	Basswood	19	Good	Remove	2		
6419	*Acer saccharum*	Sugar maple	9	Fair	Remove	1		
6421	*Acer saccharum*	Sugar maple	11	Good	Remove	1		
6422	*Quercus rubra*	Red oak	14	Good	Remove	2		
6423	*Juglans nigra*	Black walnut	8	Fair	Remove	1		
6424	*Juglans nigra*	Black walnut	15	Good	Remove	2		
6425	*Tilia americana*	Basswood	11	Good	Remove	1		
6426	*Acer saccharum*	Sugar maple	18	Fair	Save			
6427	*Populus deltoides*	Eastern cottonwood	12	Good	Remove	2		
6428	*Juglans nigra*	Black walnut	12	Fair	Remove	2		
6429	*Carya cordiformis*	Bitternut hickory	10	Fair	Remove	1		
6430	*Ulmus americana*	American elm	15	Fair	Save			
6431	*Juglans nigra*	Black walnut	12	Fair	Save			
6432	*Juglans nigra*	Black walnut	13	Fair	Save			
6433	*Tilia americana*	Basswood	15	Fair	Save			
6434	*Juglans nigra*	Black walnut	9	Fair	Save			
6435	*Juglans nigra*	Black walnut	10	Fair	Save			
6436	*Juglans nigra*	Black walnut	18	Fair	Save			
6437	*Tilia americana*	Basswood	13	Fair	Save			
6438	*Juglans nigra*	Black walnut	18	Fair	Save			
6439	*Populus deltoides*	Eastern cottonwood	11	Fair	Remove	1		
6440	*Populus deltoides*	Eastern cottonwood	11	Fair	Remove	1		
6441	*Quercus velutina*	Black oak	12	Fair	Remove	2		
6442	*Populus deltoides*	Eastern cottonwood	8	Fair	Remove	1		
6443	*Tilia americana*	Basswood	8	Fair	Save			
6444	*Populus deltoides*	Eastern cottonwood	14	Fair	Remove	2		
6445	*Populus deltoides*	Eastern cottonwood	9	Fair	Save			
6446	*Acer saccharinum*	Silver maple	12	Fair	Save			
6447	*Acer saccharinum*	Silver maple	11	Fair	Save			
6448	*Tilia americana*	Basswood	12	Fair	Save			
6449	*Juglans nigra*	Black walnut	18	Fair	Save			
6450	*Quercus rubra*	Red oak	15	Fair	Save			
6451	*Tilia americana*	Basswood	12	Fair	Save			
6452	*Tilia americana*	Basswood	10	Fair	Save			
6453	*Carya cordiformis*	Bitternut hickory	10,11	Fair	Save			
6454	*Quercus rubra*	Red oak	22	Fair	Save			
6455	*Populus deltoides*	Eastern cottonwood	11	Fair	Remove	1		
6456	*Quercus rubra*	Red oak	16	Fair	Remove	2		
6457	*Tilia americana*	Basswood	9	Fair	Remove	1		
6458	*Quercus rubra*	Red oak	9,11	Fair	Remove		3	
6459	*Quercus alba*	White oak	8	Fair	Remove	1		
6460	*Quercus rubra*	Red oak	14	Fair	Save			
6461	*Quercus rubra*	Red oak	16	Fair	Save			
6462	*Acer saccharum*	Sugar maple	14	Fair	Save			
6463	*Quercus rubra*	Red oak	11	Fair	Save			
6464	*Quercus rubra*	Red oak	10	Fair	Save			
6465	*Quercus rubra*	Red oak	14	Fair	Remove	2		
6466	*Quercus rubra*	Red oak	13	Poor	Remove	2		
6467	*Quercus rubra*	Red oak	24	Fair	Remove	3		
6468	*Quercus rubra*	Red oak	19	Fair	Remove	2		
6469	*Quercus rubra*	Red oak	9	Fair	Remove	1		
6470	*Quercus alba*	White oak	13,13	Fair	Remove		4	
6471	*Ulmus americana*	American elm	15	Fair	Remove	2		
6472	*Quercus alba*	White oak	13	Fair	Remove	2		
6473	*Quercus alba*	White oak	16	Fair	Remove	2		
6474	*Quercus alba*	White oak	8	Fair	Save			
6475	*Quercus velutina*	Black oak	23	Fair	Save			
6476	*Quercus alba*	White oak	7	Fair	Save			
6477	*Quercus rubra*	Red oak	13	Poor	Remove	2		
6478	*Quercus rubra*	Red oak	8	Fair	Remove	1		
6479	*Quercus rubra*	Red oak	10	Fair	Save			
6480	*Acer saccharum*	Sugar maple	9,15	Fair	Save			
6481	*Carya cordiformis*	Bitternut hickory	14,16	Fair	Save			
6482	*Quercus velutina*	Black oak	12	Fair	Remove	2		
6483	*Quercus velutina*	Black oak	15	Fair	Remove	2		
6484	*Quercus rubra*	Red oak	15	Fair	Remove	2		
6485	*Quercus velutina*	Black oak	13	Fair	Remove	2		
6486	*Quercus rubra*	Red oak	10	Fair	Remove	1		
6487	*Quercus rubra*	Red oak	10	Fair	Remove	1		
6488	*Quercus velutina*	Black oak	16,28	Fair	Save			
6489	*Quercus velutina*	Black oak	8	Fair	Remove	1		
6490	*Tilia americana*	Basswood	9	Fair	Remove	1		
6491	*Quercus velutina*	Black oak	13	Fair	Remove	2		
6492	*Quercus rubra*	Red oak	15	Fair	Remove	2		
6493	*Quercus rubra*	Red oak	8	Fair	Remove	1		
6494	*Quercus rubra*	Red oak	16	Fair	Remove	2		
6495	*Tilia americana*	Basswood	10	Fair	Remove	1		
6496	*Juglans nigra*	Black walnut	21	Fair	Remove	3		
6497	*Ulmus americana*	American elm	8	Fair	Remove	1		
6498	*Tilia americana*	Basswood	14,14	Fair	Remove		4	
6499	*Tilia americana*	Basswood	11	Fair	Remove	1		
6500	*Quercus rubra*	Red oak	12,15	Fair	Remove		4	
6501	*Populus deltoides*	Eastern cottonwood	9	Poor	Exempt			
6502	*Carya cordiformis*	Bitternut hickory	19	Fair	Remove	2		
6503	*Tilia americana*	Basswood	15	Good	Remove	2		
6504	*Tilia americana*	Basswood	9	Fair	Save			
6505	*Quercus rubra*	Red oak	22	Fair	Remove	3		
6506	*Carya cordiformis*	Bitternut hickory	10,13,14	Fair	Remove		5	
6507	*Quercus alba*	White oak	11,15,16	Fair	Remove		6	
6508	*Quercus rubra*	Red oak	20	Fair	Remove	2		

Tag	Scientific Name	Common Name	Dia.	Condition	Status	Required Replacement	Multi-Stem Replacement	Credits
6509	*Prunus serotina*	Black cherry	10	Fair	Remove	1		
6510	*Ostrya virginiana*	Hop-hornbeam	8	Fair	Remove	1		
6511	*Tilia americana*	Basswood	20	Good	Remove	2		
6512	*Juglans nigra*	Black walnut	10	Fair	Remove	1		
6513	*Carya cordiformis*	Bitternut hickory	8,9	Good	Save			
6514	*Carya cordiformis*	Bitternut hickory	10	Fair	Save			
6515	*Carya cordiformis*	Bitternut hickory	11,13	Fair	Save			
6516	*Carya cordiformis*	Bitternut hickory	9	Fair	Save			
6517	*Tilia americana*	Basswood	12	Good	Save			
6518	*Acer negundo*	Boxelder	15	Fair	Save			
6519	*Carya cordiformis*	Bitternut hickory	11	Good	Save			
6520	*Carya cordiformis*	Bitternut hickory	9	Good	Save			
6521	*Carya cordiformis*	Bitternut hickory	10	Fair	Remove	1		
6522	*Ostrya virginiana*	Hop-hornbeam	7,8,8	Good	Remove		2	
6523	*Carya cordiformis*	Bitternut hickory	8,11	Good	Remove		3	
6524	*Carya cordiformis*	Bitternut hickory	12,15,19	Good	Remove		6	
6525	*Carya cordiformis*	Bitternut hickory	8	Good	Remove	1		
6526	*Ostrya virginiana*	Hop-hornbeam	7	Fair	Exempt			
6527	*Quercus rubra*	Red oak	11	Good	Remove	1		
6528	*Carya cordiformis*	Bitternut hickory	10	Fair	Remove	1		
6529	*Ulmus americana*	American elm	10	Fair	Remove	1		
6530	*Quercus alba*	White oak	31	Good	Remove	4		
6531	*Ostrya virginiana*	Hop-hornbeam	8,9	Good	Remove		3	
6532	*Carya cordiformis*	Bitternut hickory	13	Good	Save			
6533	*Quercus alba*	White oak	14	Good	Save			
6534	*Juglans nigra*	Black walnut	21	Good	Remove	3		
6535	*Carya cordiformis*	Bitternut hickory	12	Good	Save			
6536	*Acer negundo*	Boxelder	12,13	Fair	Save			
6537	*Juglans nigra*	Black walnut	9	Fair	Save			
6538	*Juglans nigra*	Black walnut	12	Good	Save			
6539	*Carya cordiformis*	Bitternut hickory	14	Good	Save			
6540	*Tilia americana*	Basswood	12	Good	Save			
6541	*Juglans nigra*	Black walnut	7	Poor	Save			
6542	*Ulmus americana*	American elm	9	Fair	Save			
6543	*Juglans nigra*	Black walnut	20	Good	Save			
6544	*Carya cordiformis*	Bitternut hickory	8	Good	Save			
6545	*Carya cordiformis*	Bitternut hickory	9	Good	Save			
6546	*Juglans nigra*	Black walnut	10	Good	Save			
6547	*Ulmus americana*	American elm	7	Fair	Exempt			
6548	*Quercus rubra*	Red oak	14	Good	Remove	2		
6549	*Ulmus americana*	American elm	9	Good	Remove	1		
6550	*Acer saccharum*	Sugar maple	10	Good	Remove	1		
6551	*Ulmus americana*	American elm	9	Fair	Remove	1		
6552	*Quercus rubra*	Red oak	14	Good	Remove	2		
6553	*Carya cordiformis*	Bitternut hickory	13,14	Good	Remove		4	
6554	*Quercus rubra*	Red oak	11	Good	Remove	1		
6555	*Quercus rubra*	Red oak	20	Good	Remove	2		
6556	*Juglans nigra*	Black walnut	12	Good	Remove	2		
6557	*Juglans nigra*	Black walnut	12	Good	Remove	2		
6558	*Juglans nigra*	Black walnut	8	Fair	Remove	1		
6559	*Juglans nigra*	Black walnut	17	Good	Remove	2		
6560	*Juglans nigra*	Black walnut	18	Good	Remove	2		
6561	*Juglans nigra*	Black walnut	8	Fair	Remove	1		
6562	*Pinus sylvestris*	Scots pine	9,11	Fair	Remove		3	
6563	*Pinus nigra*	Black pine	12	Very Poor	Exempt			
6564	*Acer saccharum*	Sugar maple	8	Good	Remove	1		
6565	*Juglans nigra*	Black walnut	12	Fair	Remove	2		
6566	*Acer saccharum*	Sugar maple	11	Good	Remove	1		
6567	*Juglans nigra*	Black walnut	13	Good	Remove	2		
6568	*Juglans nigra*	Black walnut	18	Good	Remove	2		
6569	*Juglans nigra*	Black walnut	14	Fair	Remove	2		
6570	*Juglans nigra*	Black walnut	14	Fair	Save			
6571	*Carya cordiformis*	Bitternut hickory	10	Fair	Save			
6572	*Juglans nigra*	Black walnut	11	Fair	Save			
6573	*Acer rubrum*	Red maple	39	Very Poor	Save			
6574	*Ulmus americana*	American elm	11	Fair	Save			
6575	*Juglans nigra*	Black walnut	11	Fair	Save			
6576	*Ulmus americana*	American elm	9	Fair	Save			
6577	*Carya cordiformis*	Bitternut hickory	14	Fair	Save			
6578	*Acer rubrum*	Red maple	16	Fair	Save			
6579	*Populus tremuloides*	Quaking Aspen	9	Fair	Save			
6580	*Acer rubrum*	Red maple	11,12,12	Fair	Save			
6581	*Juglans nigra*	Black walnut	10	Fair	Save			
6582	*Populus tremuloides*	Quaking Aspen	7	Fair	Save			
6583	*Juglans nigra*	Black walnut	14	Fair	Save			
6584	*Juglans nigra*	Black walnut	14	Fair	Save			
6585	*Juglans nigra*	Black walnut	9	Fair	Save			
6586	*Populus deltoides*	Eastern cottonwood	10	Fair	Save			
6587	*Acer rubrum*	Red maple	30	Fair	Save			
6588	*Ulmus americana*	American elm	10	Fair	Save			
6589	*Populus deltoides*	Eastern cottonwood	17	Fair	Save			
6590	*Juglans nigra*	Black walnut	19	Good	Remove	2		
6591	*Juglans nigra*	Black walnut	14	Good	Remove	2		
6592	*Juglans nigra*	Black walnut	14	Good	Save			
6593	*Acer saccharinum*	Silver maple	15	Very Poor	Save			
6594	*Populus tremuloides*	Quaking Aspen	11	Good	Save			
6595	*Populus tremuloides*	Quaking Aspen	12	Good	Save			
6596	*Populus deltoides*	Eastern cottonwood	13	Good	Remove	2		
6597	*Populus tremuloides*	Quaking Aspen	10	Good	Remove	1		
6598	*Populus tremuloides*	Quaking Aspen	8	Good	Remove	1		
6599	*Prunus serotina*	Black cherry	13	Good	Remove	2		
6600	*Prunus serotina*	Black cherry	7,11	Poor	Remove	1		
6601	*Ulmus americana*	American elm	10	Good	Remove	1		
6602	*Malus pumila*	Common apple	7,9	Fair	Remove	1		
6603	*Prunus serotina*	Black cherry	8	Fair	Remove	1		
6604	*Prunus serotina*	Black cherry	8	Fair	Remove	1		
6605	*Crataegus spp.*	Hawthorn spp.	8	Fair	Remove	1		
6606	*Quercus rubra*	Red oak	15	Good	Remove	2		
6607	*Prunus serotina*	Black cherry	13	Good	Remove	2		
6608	*Prunus serotina*	Black cherry	13	Fair	Remove	2		
6609	*Carya cordiformis*	Bitternut hickory	12	Good	Remove	2		
6610	*Quercus alba*	White oak	27	Good	Remove	3		
6611	*Prunus serotina*	Black cherry	10	Poor	Remove	1		
6612	*Ulmus americana*	American elm	8	Fair	Remove	1		
6613	*Carya cordiformis*	Bitternut hickory	14	Good	Remove	2		
6614	*Tilia americana*	Basswood	17	Good	Remove	2		
6615	*Tilia americana*	Basswood	16	Good	Remove	2		
6616	*Prunus serotina*	Black cherry	8	Fair	Remove	1		
6617	*Tilia americana*	Basswood	6,7,10	Good	Remove	1		
6618	*Prunus serotina*	Black cherry	13	Good	Remove	2		
6619	*Pinus sylvestris*	Scots pine	8	Fair	Remove	1		
6620	*Acer saccharinum*	Silver maple	5,13	Good	Remove	2		
6621	*Pinus sylvestris*	Scots pine	8	Fair	Remove	1		
6622	*Carya cordiformis*	Bitternut hickory	10	Good	Remove	1		
6623	*Populus deltoides*	Eastern cottonwood	15	Good	Remove	2		
6624	*Populus tremuloides*	Quaking Aspen	12	Good	Save			
6625	*Populus tremuloides*	Quaking Aspen	11	Good	Save			
6626	*Populus tremuloides*	Quaking Aspen	9	Dead	Save			
6627	*Populus tremuloides*	Quaking Aspen	8	Good	Remove	1		
6628	*Populus tremuloides*	Quaking Aspen	7	Good	Exempt			
6629	*Ulmus americana*	American elm	13	Fair	Save			
6630	*Tilia americana*	Basswood	10,11,12	Fair	Save			
6631	*Quercus rubra*	Red oak	14	Fair	Save			
6632	*Quercus velutina*	Black oak	21	Fair	Save			
6633	*Juglans nigra*	Black walnut	8	Fair	Save			
6634	*Juglans nigra*	Black walnut	24	Fair	Save			
6635	*Juglans nigra*	Black walnut	10	Fair	Save			
6636	*Juglans nigra*	Black walnut	12	Fair	Save			
6637	*Populus deltoides*	Eastern cottonwood	8	Fair	Save			
6638	*Populus deltoides*	Eastern cottonwood	16	Fair	Save			
6639	*Populus deltoides*	Eastern cottonwood	13	Fair	Save			
6640	*Populus deltoides*	Eastern cottonwood	8	Fair	Save			
6641	*Carya cordiformis*	Bitternut hickory	8	Fair	Save			
6642	*Juglans nigra*	Black walnut	29	Good	Save			
6643	*Juglans nigra*	Black walnut	9	Good	Save			
6644	*Juglans nigra*	Black walnut	10	Good	Remove	1		
6645	*Juglans nigra*	Black walnut	9	Fair	Remove	1		
6646	*Juglans nigra*	Black walnut	13	Good	Save			
6647	*Juglans nigra*	Black walnut	8	Very Poor	Exempt			
6648	*Juglans nigra*	Black walnut	9	Good	Remove	1		
6649	*Juglans nigra*	Black walnut	9	Fair	Remove	1		
6650	*Quercus rubra*	Red oak	8	Fair	Remove	1		
6651	*Juglans nigra*	Black walnut	9	Good	Remove	1		
6652	*Juglans nigra*	Black walnut	9	Fair	Remove	1		
6653	*Juglans nigra*	Black walnut	13	Fair	Remove	2		
6654	*Acer saccharinum*	Silver maple	12,33	Fair	Save			
6655	*Juglans nigra*	Black walnut	9	Fair	Save			
6656	*Juglans nigra*	Black walnut	10	Fair	Save			
6657	*Juglans nigra*	Black walnut	11	Good	Remove	1		
6658	*Juglans nigra*	Black walnut	19	Fair	Remove	2		
6659	*Tilia americana*	Basswood	13	Good	Remove	2		
6660	*Juglans nigra*	Black walnut	16	Fair	Remove	2		
6661	*Tilia americana*	Basswood	13	Good	Remove	2		
6662	*Tilia americana*	Basswood	10	Good	Remove	1		
6663	*Tilia americana*	Basswood	12	Good	Remove	2		
6664	*Tilia americana*	Basswood	6,16	Good	Remove	2		
6665	*Tilia americana*	Basswood	16	Good	Remove	2		
6666	*Ostrya virginiana*	Hop-hornbeam	13	Good	Remove	2		
6667	*Carya cordiformis*	Bitternut hickory	14,17	Good	Remove		4	

ALLENDESIGN
LAND PLANNING / LANDSCAPE ARCHITECTURE
557 Carpenter
Northville, Michigan 48167
e. jca@wideopenwest.com
t. 248.467.4668

THE GROVE

Seal:

STATE OF MICHIGAN · JAMES C. ALLEN · Landscape Architect · No. 1366 · REGISTERED LANDSCAPE ARCHITECT

Title:

Tree List

Project:

The Grove
Novi, Michigan

Prepared for:

Ivanhoe Companies
6689 Orchard Lake Road, Suite 314
West Bloomfield, Michigan 48322
248.626.6114

Revision:	Issued:
Review	March 28, 2024
Revised	July 26, 2024
PRO Submission	July 9, 2025
Revised PRO Submission	September 12, 2025

Job Number:

21-054

Drawn By:	Checked By:
jca	jca

Know what's below. Call before you dig.

Sheet No.

L-19

© 2025 Allen Design L.L.C.

Tree List

Tag	Scientific Name	Common Name	Dia.	Condition	Status	Required Replacement	Multi-Stem Replacement	Credits
6668	*Juglans nigra*	Black walnut	19	Fair	Remove	2		
6669	*Carya cordiformis*	Bitternut hickory	8	Good	Remove	1		
6670	*Tilia americana*	Basswood	18	Good	Remove	2		
6671	*Carya cordiformis*	Bitternut hickory	20	Good	Remove	2		
6672	*Tilia americana*	Basswood	11	Good	Remove	1		
6673	*Tilia americana*	Basswood	9	Good	Remove	1		
6674	*Juglans nigra*	Black walnut	9	Good	Remove	1		
6675	*Juglans nigra*	Black walnut	7	Fair	Exempt			
6676	*Tilia americana*	Basswood	11	Good	Remove	1		
6677	*Tilia americana*	Basswood	9	Good	Remove	1		
6678	*Tilia americana*	Basswood	14	Excellent	Remove	2		
6679	*Tilia americana*	Basswood	18	Excellent	Remove	2		
6680	*Tilia americana*	Basswood	11	Fair	Remove	1		
6681	*Carya cordiformis*	Bitternut hickory	14	Good	Remove	2		
6682	*Acer saccharinum*	Silver maple	13	Good	Remove	2		
6683	*Juglans nigra*	Black walnut	9	Fair	Remove	1		
6684	*Juglans nigra*	Black walnut	8	Good	Remove	1		
6685	*Carya cordiformis*	Bitternut hickory	15	Good	Remove	2		
6686	*Juglans nigra*	Black walnut	10	Fair	Remove	1		
6687	*Juglans nigra*	Black walnut	9	Fair	Remove	1		
6688	*Juglans nigra*	Black walnut	8	Fair	Remove	1		
6689	*Juglans nigra*	Black walnut	14	Very Poor	Exempt			
6690	*Juglans nigra*	Black walnut	11	Fair	Remove	1		
6691	*Juglans nigra*	Black walnut	15	Fair	Remove	2		
6692	*Carya cordiformis*	Bitternut hickory	10	Fair	Remove	1		
6693	*Juglans nigra*	Black walnut	12	Fair	Remove	2		
6694	*Juglans nigra*	Black walnut	19	Good	Remove	2		
6695	*Juglans nigra*	Black walnut	13	Fair	Remove	2		
6696	*Juglans nigra*	Black walnut	16	Good	Remove	2		
6697	*Juglans nigra*	Black walnut	15	Good	Remove	2		
6698	*Juglans nigra*	Black walnut	12	Fair	Remove	2		
6699	*Juglans nigra*	Black walnut	11	Fair	Remove	1		
6700	*Juglans nigra*	Black walnut	12	Good	Remove	2		
6701	*Juglans nigra*	Black walnut	8	Good	Remove	1		
6702	*Tilia americana*	Basswood	16	Excellent	Remove	2		
6703	*Juglans nigra*	Black walnut	11	Good	Remove	1		
6704	*Juglans nigra*	Black walnut	9	Good	Remove	1		
6705	*Juglans nigra*	Black walnut	10	Good	Remove	1		
6706	*Juniperus virginiana*	Eastern red cedar	15	Good	Remove	2		
6707	*Juglans nigra*	Black walnut	9	Good	Remove	1		
6708	*Juglans nigra*	Black walnut	11	Good	Remove	1		
6709	*Juglans nigra*	Black walnut	8	Fair	Remove	1		
6710	*Juglans nigra*	Black walnut	9	Good	Remove	1		
6711	*Juglans nigra*	Black walnut	9	Good	Remove	1		
6712	*Juglans nigra*	Black walnut	9	Good	Remove	1		
6713	*Juglans nigra*	Black walnut	10	Fair	Remove	1		
6714	*Juglans nigra*	Black walnut	9	Fair	Remove	1		
6715	*Populus deltoides*	Eastern cottonwood	8	Good	Remove	1		
6716	*Juglans nigra*	Black walnut	9	Fair	Remove	1		
6717	*Juglans nigra*	Black walnut	11	Fair	Remove	1		
6718	*Juglans nigra*	Black walnut	9	Fair	Remove	1		
6719	*Juglans nigra*	Black walnut	9	Fair	Remove	1		
6720	*Juglans nigra*	Black walnut	10	Good	Remove	1		
6721	*Juglans nigra*	Black walnut	8	Good	Remove	1		
6722	*Juglans nigra*	Black walnut	8	Fair	Remove	1		
6723	*Juglans nigra*	Black walnut	11	Fair	Remove	1		
6724	*Juglans nigra*	Black walnut	14	Good	Remove	2		
6725	*Juglans nigra*	Black walnut	10	Poor	Remove	1		
6726	*Juglans nigra*	Black walnut	16	Good	Remove	2		
6727	*Juglans nigra*	Black walnut	13,13	Good	Remove		4	
6728	*Populus tremuloides*	Quaking aspen	10	Fair	Save			
6729	*Carya cordiformis*	Bitternut hickory	12	Fair	Save			
6730	*Carya cordiformis*	Bitternut hickory	15,17	Fair	Save			
6731	*Quercus rubra*	Red oak	31	Fair	Save			
6732	*Tilia americana*	Basswood	13	Fair	Remove	2		
6733	*Tilia americana*	Basswood	13	Fair	Remove	2		
6734	*Quercus rubra*	Red oak	11	Fair	Save			
6735	*Ulmus americana*	American elm	9	Fair	Remove	1		
6736	*Juglans nigra*	Black walnut	10	Good	Remove	1		
6737	*Carya cordiformis*	Bitternut hickory	9	Good	Save			
6738	*Juglans nigra*	Black walnut	11	Good	Remove	1		
6739	*Juglans nigra*	Black walnut	11	Good	Remove	1		
6740	*Juglans nigra*	Black walnut	11	Good	Remove	1		
6741	*Juglans nigra*	Black walnut	9	Good	Remove	1		
6742	*Juglans nigra*	Black walnut	12	Fair	Remove	2		
6743	*Juglans nigra*	Black walnut	9	Fair	Save			
6744	*Juglans nigra*	Black walnut	8	Very Poor	Exempt			
6745	*Juglans nigra*	Black walnut	8	Good	Save			
6746	*Juglans nigra*	Black walnut	8	Poor	Remove	1		
6747	*Juglans nigra*	Black walnut	9	Fair	Remove	1		
6748	*Juglans nigra*	Black walnut	12	Fair	Remove	2		
6749	*Juglans nigra*	Black walnut	12	Fair	Remove	2		
6750	*Ulmus americana*	American elm	9	Fair	Remove	1		
6751	*Ulmus americana*	American elm	8	Fair	Remove	1		
6752	*Ulmus americana*	American elm	8	Fair	Remove	1		
6753	*Juglans nigra*	Black walnut	21	Fair	Remove	3		
6754	*Juglans nigra*	Black walnut	12	Fair	Remove	2		
6755	*Juglans nigra*	Black walnut	13	Fair	Remove	2		
6756	*Juglans nigra*	Black walnut	21	Fair	Remove	3		
6757	*Juglans nigra*	Black walnut	12	Fair	Remove	2		
6758	*Ulmus americana*	American elm	9	Fair	Remove	1		
6759	*Juglans nigra*	Black walnut	9	Fair	Remove	1		
6760	*Populus deltoides*	Eastern cottonwood	12	Fair	Remove	2		
6761	*Juglans nigra*	Black walnut	14	Fair	Remove	2		
6762	*Ulmus americana*	American elm	14	Fair	Remove	2		
6763	*Juglans nigra*	Black walnut	13	Fair	Remove	2		
6764	*Juglans nigra*	Black walnut	11	Poor	Remove	1		
6765	*Juglans nigra*	Black walnut	12	Fair	Remove	2		
6766	*Juglans nigra*	Black walnut	10	Fair	Remove	1		
6767	*Juglans nigra*	Black walnut	8	Fair	Remove	1		
6768	*Juglans nigra*	Black walnut	11	Fair	Remove	1		
6769	*Juglans nigra*	Black walnut	8	Fair	Remove	1		
6770	*Populus deltoides*	Eastern cottonwood	10	Fair	Remove	1		
6771	*Populus deltoides*	Eastern cottonwood	8	Fair	Remove	1		
6772	*Juglans nigra*	Black walnut	10	Fair	Remove	1		
6773	*Populus deltoides*	Eastern cottonwood	9	Fair	Remove	1		
6774	*Populus deltoides*	Eastern cottonwood	11	Fair	Remove	1		
6775	*Populus deltoides*	Eastern cottonwood	10	Fair	Remove	1		
6776	*Ulmus americana*	American elm	8	Fair	Remove	1		
6777	*Populus deltoides*	Eastern cottonwood	10	Fair	Remove	1		
6778	*Populus deltoides*	Eastern cottonwood	9	Fair	Remove	1		
6779	*Populus deltoides*	Eastern cottonwood	9	Fair	Remove	1		
6780	*Juglans nigra*	Black walnut	22	Fair	Remove	3		
6781	*Juglans nigra*	Black walnut	12	Fair	Remove	2		
6782	*Juglans nigra*	Black walnut	18	Fair	Remove	2		
6783	*Quercus velutina*	Black oak	20	Fair	Remove	2		
6784	*Quercus velutina*	Black oak	10	Fair	Remove	1		
6785	*Juglans nigra*	Black walnut	17	Fair	Remove	2		
6786	*Juglans nigra*	Black walnut	10	Fair	Remove	1		
6787	*Populus deltoides*	Eastern cottonwood	10	Fair	Remove	1		
6788	*Juglans nigra*	Black walnut	13	Fair	Remove	2		
6789	*Ulmus americana*	American elm	10	Fair	Remove	1		
6790	*Juglans nigra*	Black walnut	20	Fair	Remove	2		
6791	*Juglans nigra*	Black walnut	10	Fair	Remove	1		
6792	*Juglans nigra*	Black walnut	14	Fair	Remove	2		
6793	*Juglans nigra*	Black walnut	10	Fair	Remove	1		
6794	*Juglans nigra*	Black walnut	9	Fair	Remove	1		
6795	*Juglans nigra*	Black walnut	10	Fair	Remove	1		
6796	*Juglans nigra*	Black walnut	10	Fair	Remove	1		
6797	*Juglans nigra*	Black walnut	8	Fair	Remove	1		
6798	*Juglans nigra*	Black walnut	8	Fair	Remove	1		
6799	*Juglans nigra*	Black walnut	9	Fair	Remove	1		
6800	*Juglans nigra*	Black walnut	12	Fair	Remove	2		
6801	*Juglans nigra*	Black walnut	8	Fair	Remove	1		
6802	*Populus deltoides*	Eastern cottonwood	10	Fair	Remove	1		
6803	*Juglans nigra*	Black walnut	13	Fair	Remove	2		
6804	*Juglans nigra*	Black walnut	13	Fair	Remove	2		
6805	*Juglans nigra*	Black walnut	9	Fair	Remove	1		
6806	*Juglans nigra*	Black walnut	10	Fair	Remove	1		
6807	*Juglans nigra*	Black walnut	8	Fair	Remove	1		
6808	*Juglans nigra*	Black walnut	9	Good	Remove	1		
6809	*Juglans nigra*	Black walnut	9	Fair	Remove	1		
6810	*Juglans nigra*	Black walnut	10	Good	Remove	1		
6811	*Juglans nigra*	Black walnut	10	Good	Remove	1		
6812	*Juglans nigra*	Black walnut	13	Good	Save			
6813	*Juglans nigra*	Black walnut	10	Good	Remove	1		
6814	*Juglans nigra*	Black walnut	9	Fair	Remove	1		
6815	*Juglans nigra*	Black walnut	18	Good	Remove	2		
6816	*Juglans nigra*	Black walnut	8	Good	Remove	1		
6817	*Juglans nigra*	Black walnut	8	Fair	Remove	1		
6818	*Juglans nigra*	Black walnut	9	Good	Remove	1		
6819	*Juglans nigra*	Black walnut	9	Good	Remove	1		
6820	*Ulmus americana*	American elm	8	Good	Remove	1		
6821	*Juglans nigra*	Black walnut	11	Good	Remove	1		
6822	*Juglans nigra*	Black walnut	16	Good	Remove	2		
6823	*Juglans nigra*	Black walnut	13	Good	Remove	2		
6824	*Populus deltoides*	Eastern cottonwood	38	Good	Remove	4		
6825	*Pinus sylvestris*	Scots pine	9	Poor	Remove	1		
6826	*Juglans nigra*	Black walnut	9	Good	Remove	1		
6827	*Juglans nigra*	Black walnut	10	Fair	Remove	1		
6828	*Juglans nigra*	Black walnut	14	Good	Remove	2		
6829	*Salix amygdaloides*	Peachleaf willow	18	Good	Remove	2		
6830	*Salix matsudana*	Corkscrew willow	14	Fair	Save			
6831	*Acer saccharinum*	Silver maple	22	Good	Save			
6832	*Populus deltoides*	Eastern cottonwood	15	Good	Save			
6833	*Ulmus americana*	American elm	10	Fair	Save			
6834	*Acer saccharinum*	Silver maple	15	Good	Save			
6835	*Acer saccharinum*	Silver maple	10	Fair	Save			
6836	*Acer saccharinum*	Silver maple	10	Very Poor	Save			
6837	*Acer saccharinum*	Silver maple	8	Fair	Save			
6838	*Acer saccharinum*	Silver maple	15	Fair	Save			
6839	*Acer saccharinum*	Silver maple	25	Fair	Save			
6840	*Acer saccharinum*	Silver maple	23	Fair	Save			
6841	*Acer saccharinum*	Silver maple	29	Good	Save			
6842	*Acer saccharinum*	Silver maple	23	Good	Save			
6843	*Acer saccharinum*	Silver maple	9	Fair	Save			
6844	*Acer saccharinum*	Silver maple	20	Fair	Save			
6845	*Acer saccharinum*	Silver maple	20	Fair	Save			
6846	*Acer saccharinum*	Silver maple	13	Good	Save			
6847	*Acer saccharinum*	Silver maple	8,13	Good	Save			
6848	*Acer rubrum*	Red maple	25	Fair	Save			
6849	*Acer rubrum*	Red maple	19	Fair	Save			
6850	*Acer saccharinum*	Silver maple	7	Fair	Save			
6851	*Juglans nigra*	Black walnut	21	Fair	Save			
6852	*Carya cordiformis*	Bitternut hickory	9	Good	Save			
6853	*Juglans nigra*	Black walnut	22	Fair	Save			
6854	*Juglans nigra*	Black walnut	25	Fair	Save			
6855	*Salix amygdaloides*	Peachleaf willow	8	Good	Save			
6856	*Populus deltoides*	Eastern cottonwood	23	Fair	Save			
6857	*Ulmus americana*	American elm	10	Fair	Save			
6858	*Robinia pseudoacacia*	Black locust	18	Fair	Save			
6859	*Juglans nigra*	Black walnut	16	Fair	Save			
6860	*Robinia pseudoacacia*	Black locust	22	Fair	Save			
6861	*Ulmus americana*	American elm	19	Fair	Save			
6862	*Robinia pseudoacacia*	Black locust	18	Fair	Save			
6863	*Ulmus americana*	American elm	14	Fair	Save			
6864	*Quercus velutina*	Black oak	17	Fair	Save			
6865	*Acer rubrum*	Red maple	12	Fair	Save			
6866	*Prunus serotina*	Black cherry	16	Very Poor	Save			
6867	*Carya cordiformis*	Bitternut hickory	10	Good	Save			
6868	*Quercus alba*	White oak	15	Fair	Save			
6869	*Acer saccharinum*	Silver maple	31	Good	Save			
6870	*Acer saccharinum*	Silver maple	12	Fair	Save			
6871	*Acer saccharinum*	Silver maple	27	Poor	Save			
6872	*Acer saccharinum*	Silver maple	8	Fair	Save			
6873	*Acer saccharinum*	Silver maple	8	Fair	Save			
6874	*Acer saccharinum*	Silver maple	10	Fair	Save			
6875	*Acer saccharinum*	Silver maple	22	Fair	Save			
6876	*Acer saccharinum*	Silver maple	11	Fair	Save			
6877	*Acer saccharinum*	Silver maple	20	Fair	Save			
6878	*Acer saccharinum*	Silver maple	17	Fair	Save			
6879	*Acer saccharinum*	Silver maple	29,26	Fair	Save			
6880	*Acer saccharinum*	Silver maple	14	Poor	Save			
6881	*Acer saccharinum*	Silver maple	19	Fair	Save			
6882	*Acer saccharinum*	Silver maple	15	Fair	Save			
6883	*Acer saccharinum*	Silver maple	15	Fair	Save			
6884	*Acer saccharinum*	Silver maple	16	Fair	Save			
6885	*Acer saccharinum*	Silver maple	12	Good	Save			
6886	*Acer saccharinum*	Silver maple	22	Fair	Save			
6887	*Acer saccharinum*	Silver maple	12	Fair	Save			
6888	*Ulmus americana*	American elm	14	Fair	Save			
6889	*Acer saccharinum*	Silver maple	12	Fair	Save			
6890	*Acer saccharinum*	Silver maple	18	Fair	Save			
6891	*Acer saccharinum*	Silver maple	15	Fair	Save			
6892	*Acer saccharinum*	Silver maple	19	Fair	Save			
6893	*Acer saccharinum*	Silver maple	15	Fair	Save			
6894	*Acer saccharinum*	Silver maple	16,21	Fair	Save			
6895	*Acer saccharinum*	Silver maple	13	Fair	Save			
6896	*Acer saccharinum*	Silver maple	15	Fair	Save			
6897	*Acer saccharinum*	Silver maple	13	Good	Save			
6898	*Acer saccharinum*	Silver maple	13	Fair	Save			
6899	*Acer saccharinum*	Silver maple	9	Good	Save			
6900	*Acer saccharinum*	Silver maple	23	Poor	Save			
6901	*Acer saccharinum*	Silver maple	29	Fair	Save			
6902	*Acer saccharinum*	Silver maple	33	Good	Save			
6903	*Acer saccharinum*	Silver maple	8	Good	Save			
6904	*Ulmus americana*	American elm	11	Poor	Save			
6905	*Acer saccharinum*	Silver maple	24	Fair	Save			
6906	*Acer saccharinum*	Silver maple	22	Fair	Save			
6907	*Acer saccharinum*	Silver maple	15	Poor	Save			
6908	*Acer saccharinum*	Silver maple	15	Good	Save			
6909	*Acer saccharinum*	Silver maple	15	Fair	Save			
6910	*Acer saccharinum*	Silver maple	11	Good	Save			
6911	*Acer saccharinum*	Silver maple	21	Good	Save			
6912	*Acer saccharinum*	Silver maple	18	Good	Save			
6913	*Acer saccharinum*	Silver maple	20	Fair	Save			
6914	*Acer saccharinum*	Silver maple	17	Good	Save			
6915	*Acer saccharinum*	Silver maple	18	Poor	Save			
6916	*Acer saccharinum*	Silver maple	15	Fair	Save			
6917	*Acer saccharinum*	Silver maple	19	Fair	Save			
6918	*Acer saccharinum*	Silver maple	21	Fair	Save			
6919	*Acer saccharinum*	Silver maple	11,17	Fair	Save			
6920	*Acer saccharinum*	Silver maple	21	Fair	Save			
6921	*Acer saccharinum*	Silver maple	23	Fair	Save			
6922	*Acer saccharinum*	Silver maple	26	Fair	Save			
6923	*Acer saccharinum*	Silver maple	23	Fair	Save			
6924	*Acer saccharinum*	Silver maple	8	Fair	Save			
6925	*Acer saccharinum*	Silver maple	34	Fair	Save			
6926	*Acer saccharinum*	Silver maple	42	Fair	Save			
6927	*Acer saccharinum*	Silver maple	36	Fair	Save			
6928	*Ostrya virginiana*	Hop-hornbeam	9	Good	Save			
6929	*Ostrya virginiana*	Hop-hornbeam	9	Fair	Save			
6930	*Prunus serotina*	Black cherry	10	Good	Save			
6931	*Ostrya virginiana*	Hop-hornbeam	13	Good	Save			
6932	*Carya cordiformis*	Bitternut hickory	18	Fair	Save			
6933	*Ostrya virginiana*	Hop-hornbeam	9	Fair	Save			
6934	*Acer saccharinum*	Silver maple	7	Fair	Save			
6935	*Acer saccharinum*	Silver maple	9	Fair	Save			
6936	*Acer saccharinum*	Silver maple	10	Fair	Save			
6937	*Acer saccharinum*	Silver maple	9	Fair	Save			
6938	*Acer saccharinum*	Silver maple	16	Fair	Save			
6939	*Acer saccharinum*	Silver maple	15	Good	Save			
6940	*Acer saccharinum*	Silver maple	7,15	Fair	Save			
6941	*Acer saccharinum*	Silver maple	19	Fair	Save			
6942	*Acer saccharinum*	Silver maple	16	Good	Save			
6943	*Acer saccharinum*	Silver maple	10	Fair	Save			
6944	*Acer saccharinum*	Silver maple	10	Fair	Save			
6945	*Acer saccharinum*	Silver maple	25	Fair	Save			
6946	*Acer saccharinum*	Silver maple	11,18,28	Fair	Save			
6947	*Acer saccharinum*	Silver maple	10	Poor	Save			
6948	*Acer saccharinum*	Silver maple	10	Good	Save			
6949	*Acer saccharinum*	Silver maple	7,12	Good	Save			
6950	*Juglans nigra*	Black walnut	14	Good	Save			
6951	*Acer saccharinum*	Silver maple	20	Fair	Save			
6952	*Acer saccharinum*	Silver maple	9	Fair	Save			
6953	*Acer saccharinum*	Silver maple	14	Good	Save			
6954	*Acer saccharinum*	Silver maple	9	Good	Save			
6955	*Ulmus americana*	American elm	10	Fair	Save			
6956	*Acer saccharinum*	Silver maple	20	Good	Save			
6957	*Ulmus americana*	American elm	12	Good	Save			
6958	*Acer saccharinum*	Silver maple	17	Good	Save			
6959	*Acer saccharinum*	Silver maple	24	Fair	Save			
6960	*Acer saccharinum*	Silver maple	17	Fair	Save			
6961	*Acer saccharinum*	Silver maple	21	Good	Save			
6962	*Acer saccharinum*	Silver maple	21	Good	Save			
6963	*Acer saccharinum*	Silver maple	19	Fair	Save			
6964	*Acer saccharinum*	Silver maple	9,14,15	Fair	Save			
6965	*Acer saccharinum*	Silver maple	20	Good	Save			
6966	*Acer saccharinum*	Silver maple	9	Poor	Save			
6967	*Acer saccharinum*	Silver maple	10,17	Fair	Save			
6968	*Acer saccharinum*	Silver maple	9,22	Fair	Save			
6969	*Juglans nigra*	Black walnut	11	Fair	Save			
6970	*Ulmus americana*	American elm	10	Fair	Save			
6971	*Ulmus americana*	American elm	8	Fair	Save			
6972	*Salix amygdaloides*	Peachleaf willow	16	Good	Save			
6973	*Populus deltoides*	Eastern cottonwood	13	Good	Save			
6974	*Salix amygdaloides*	Peachleaf willow	8	Fair	Save			
6975	*Juglans nigra*	Black walnut	19	Good	Save			
6976	*Juglans nigra*	Black walnut	23	Fair	Save			
6977	*Acer saccharinum*	Silver maple	18	Fair	Save			
6978	*Carya cordiformis*	Bitternut hickory	13	Fair	Save			
6979	*Juglans nigra*	Black walnut	34	Good	Save			
					Total Regulated Trees	2789		
					Total Multi-Stem Trees		389	
					Credits			35

(1) Condition as per ISA Health Ratings, 9th Edition

Status Key

Save	Tree will be saved
Credit	Tree is located outside of a woodland area and will be saved.
CRZ	Grading Occurs within the Critical Root Zone. Tree Will Remain but Counted as Removed.
Mitigation	Trees to be Removed for Potential Wetland Mitigation
Remove	Tree is located in a regulated woodland and will be removed.
Exempt	Tree is dead or located outside of a woodland area.

Woodland Summary

Total Trees		2,857 Trees
Less Non - Regulated Trees:		
Non-Regulated Trees		82 Trees
Net Regulated Trees		2,775 Regulated Trees
Regulated Trees Removed		2,019 Trees
Replacement Required		
Trees 8" - 11"	1,126 trees x 1=	1,126 Trees
Trees 11" - 20"	715 trees x 2=	1,430 Trees
Trees 20" - 30"	59 trees x 3=	177 Trees
Trees 30"+	14 trees x 4=	56 Trees
Multi-Stemmed Trees (105 Trees)		389 Trees
Net Replacement Required		3,178 Trees
Less Credits		35 Trees
Replacement Required		3,143 Trees
Tree Fence Installation and Removal		$67,140 (11,190 l.f. x $6 l.f.)

Tree Protection Fencing

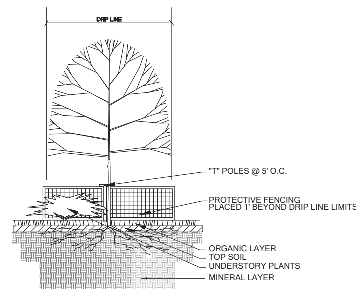

1. Either Plastic or Wood Orange Snow Fencing Shall be Installed at or Beyond the Dripline, Unless More Substantial Fencing is Required.
2. Stakes Shall be Metal "T" Poles Spaced no Further than 5' on Center.
3. Fencing Shall not be Installed Closer to the Tree than the Dripline of Those Trees to be Saved. Special Circumstances Shall be Reviewed by the City.
4. Fencing Shall be Erected Prior to Construction. The City Shall be Notified Once the Fencing is Instaled for Inspection.
5. Under no Circumstances Shall the Portective Fencing be Removed Without Proper Approval from the City.
6. No Person Shall Conduct any Activity Within Areas Proposed to Remain. This Shall Include, but not Limited to:
   a. No Solvents or Chemicals Within Protected Areas.
   b. No Building Materials or Construction Equipment Within Protected Areas.
   c. No Grade Changes, Including Fill, Within Protected Areas.
   d. No Removal of Vegetation from the Ground Up Without Permission from the Proper Reviewing Authority, Including the Woodlands Review Board.
   e. Any Required Swale Needs to be Directed Around the Protected Areas. Instances Where Swales are Approved Through a Protected Area, the Swales Need to be HAND DUG. Machinery of Any Kind is Prohibited.
7. Regulated Woodland or Regulated Trees Adjacent to the Property are Also Required to be Protected Whether or not they are Shown on the Plan.

ALLENDESIGN
LAND PLANNING / LANDSCAPE ARCHITECTURE
557 Carpenter
Northville, Michigan 48167
e. jca@wideopenwest.com
t. 248.467.4668

THE GROVE

Seal:

Title:

Tree List

Project:

The Grove
Novi, Michigan

Prepared for:

Ivanhoe Companies
6689 Orchard Lake Road, Suite 314
West Bloomfield, Michigan 48322
248.626.6114

Revision:	Issued:
Review	March 28, 2024
Revised	July 26, 2024
PRO Submission	Junly 9, 2025
Revised PRO Submission	September 12, 2025

Job Number:

21-054

Drawn By:	Checked By:
jca	jca

Know what's below. Call before you dig.

Sheet No.

L-20

© 2025 Allen Design L.L.C.

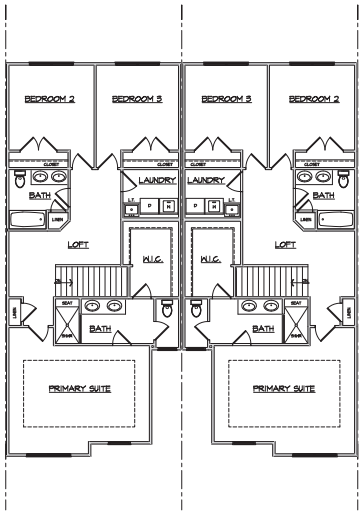

SECOND FLOOR PLAN
SCALE: 1/8" = 1'-0"

4-PLEX SECOND FLOOR PLAN

SCALE: 1/8" = 1'-0"

NOTES:

- 71'-0" - 75'-0" DEEP BUILDING ENVELOPE TO ALLOW FLEXIBILITY FOR UNIT OPTIONS AND FUTURE PLAN DESIGN VARIATIONS.
- THE 4-PLEX SHOWN IS AN ASSUMED UNIT LAYOUT. EACH UNIT AND OR BUILDING CONFIGURATION IS SUBJECT TO CHANGE BASED ON SITE PLAN AND FINAL GRADING.
- BUILDING CONFIGURATIONS MAY VARY BETWEEN 3,4,5,&6 UNIT BUILDINGS
- GROVE UNIT TYPES ARE INTERCHANGEABLE BETWEEN VILLAGES PER BUILDING ENVELOPES SHOWN ON SHEET SP-3

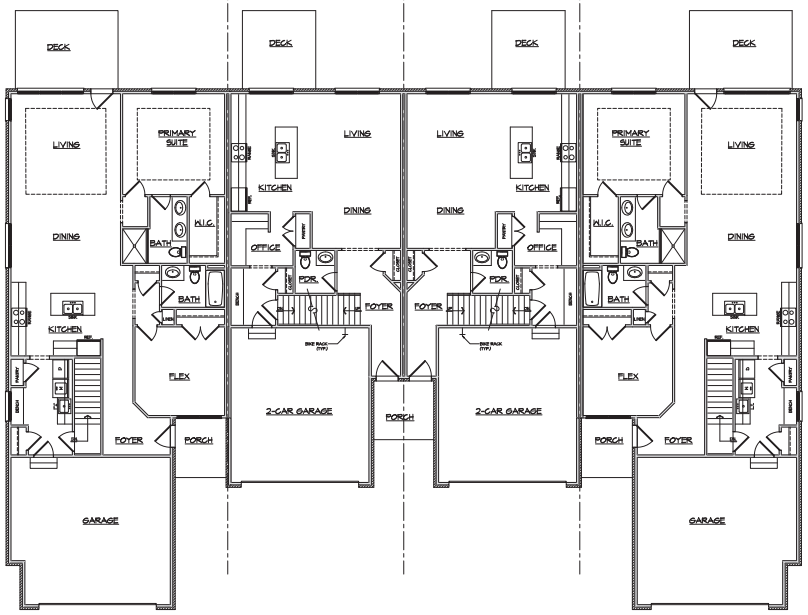

4-PLEX FIRST FLOOR PLAN

SCALE: 1/8" = 1'-0"

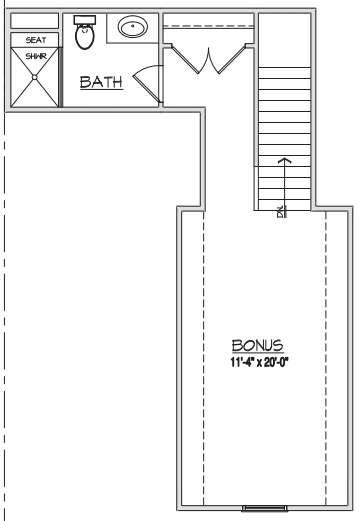

UNIT A - BONUS ROOM

SCALE: 1/4" = 1'-0"

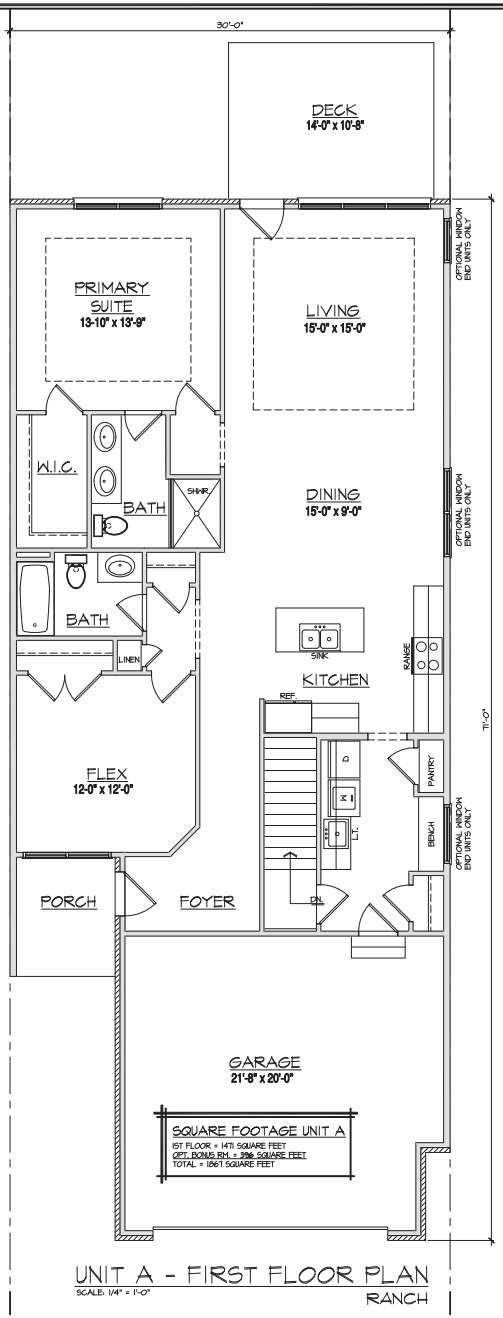

UNIT A - FIRST FLOOR PLAN

SCALE: 1/4" = 1'-0"

RANCH

Ivanhoe Companies
The Grove - Novi, Michigan
Village #1 - The Vistas

"THE" RESIDENTIAL DESIGN GROUP
6201 Adams Road, Suite 202 | Bloomfield Hills, MI 48304
(Office) 248-792-3258 | (Fax) 248-792-3280 | www.TR-DesignGroup.com

Drwn: S.C. | Chkd:

Review Set: 06/22/25 | Permit Set:
Final Set: NOT FOR CONSTRUCTION
Revisions:

23073
Job Number

A1 of 3
Sheet

© Copyright 2024 TR-Design Group, LLC

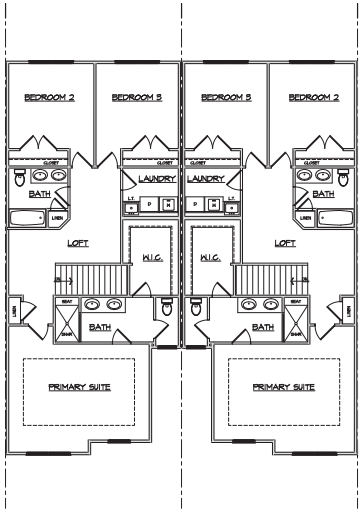

4-PLEX SECOND FLOOR PLAN

SCALE: 1/8" = 1'-0"

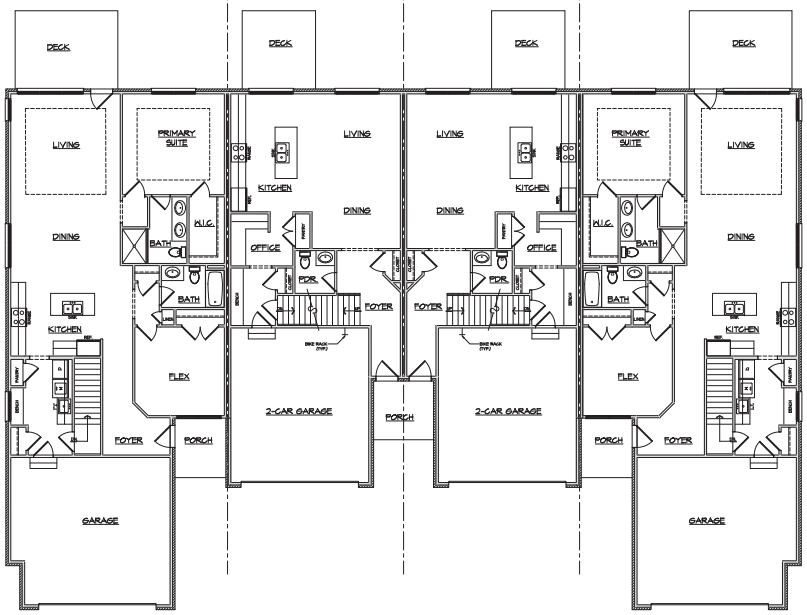

4-PLEX FIRST FLOOR PLAN

SCALE: 1/8" = 1'-0"

NOTES:

- 11'-0" - 19'-0" DEEP BUILDING ENVELOPE TO ALLOW FLEXIBILITY FOR UNIT OPTIONS AND FUTURE PLAN DESIGN VARIATIONS.
- THE 4-PLEX SHOWN IS AN ASSUMED UNIT LAYOUT. EACH UNIT AND OR BUILDING CONFIGURATION IS SUBJECT TO CHANGE BASED ON SITE PLAN AND FINAL GRADING.
- BUILDING CONFIGURATIONS MAY VARY BETWEEN 3,4,5,&6 UNIT BUILDINGS
- GROVE UNIT TYPES ARE INTERCHANGEABLE BETWEEN VILLAGES PER BUILDING ENVELOPES SHOWN ON SHEET SP-3

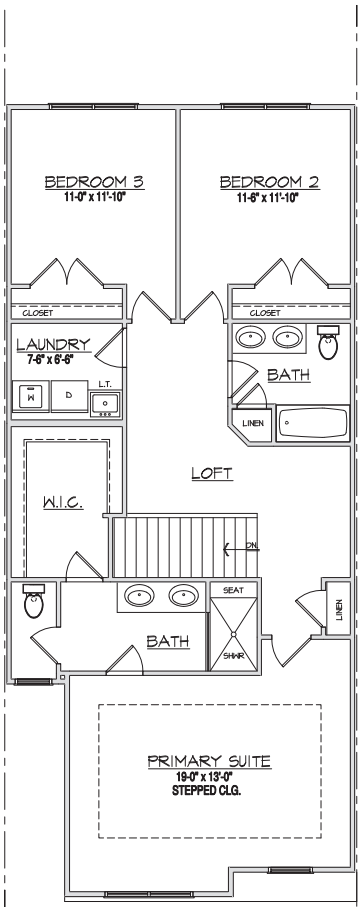

UNIT B- SECOND FLOOR PLAN

SCALE: 1/4" = 1'-0"

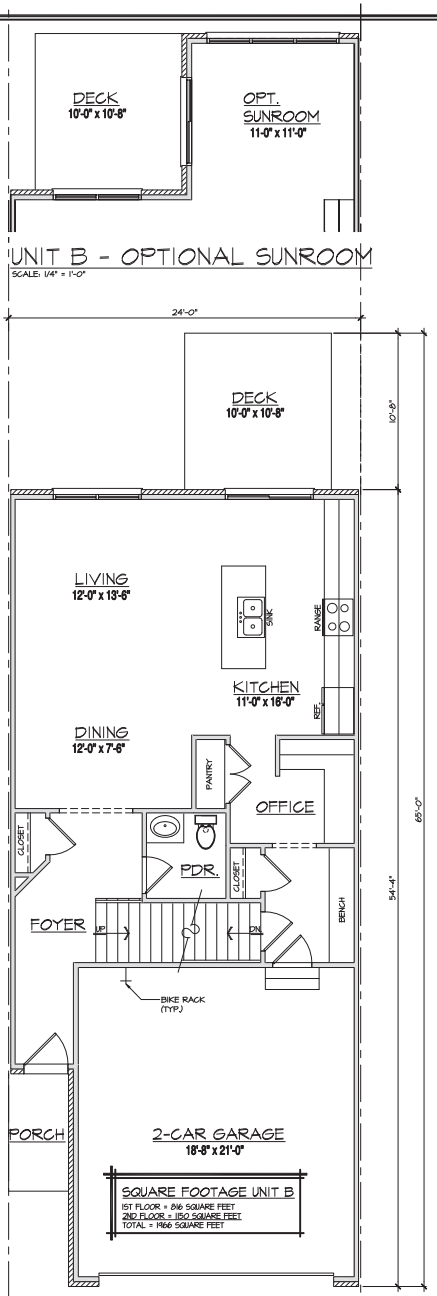

UNIT B - OPTIONAL SUNROOM

SCALE: 1/4" = 1'-0"

UNIT B- FIRST FLOOR PLAN

SCALE: 1/4" = 1'-0"

Ivanhoe Companies
The Grove - Novi, Michigan
Village #1 - The Vistas

"THE" RESIDENTIAL DESIGN GROUP
6201 Adams Road, Suite 202 | Bloomfield Hills, MI 48304
(Office) 248-792-3258 | (Fax) 248-792-3280 | www.TR-DesignGroup.com

Drwn: S.C. | Chkd:

Review Set: 06/22/25 | Permit Set:
Final Set: NOT FOR CONSTRUCTION
Revisions:

23073
Job Number

A2 of 3
Sheet

© Copyright 2024 TR-Design Group, LLC

NOTES:

- ALL RENDERING AND ELEVATIONS ARE ARTISTIC IN NATURE AND SUBJECT TO CHANGE. REFER TO CIVIL AND LANDSCAPE PLANS FOR BUILDING LAYOUT. MATERIAL COLORS ARE REPRESENTATIONAL OF MANUFACTURED PRODUCT.
- THE 4-PLEX SHOWN IS AN ASSUMED UNIT LAYOUT. EACH UNIT AND OR BUILDING CONFIGURATION IS SUBJECT TO CHANGE BASED ON SITE PLAN AND FINAL GRADING.
- BUILDING CONFIGURATIONS MAY VARY BETWEEN 3,4,5,&6 UNIT BUILDINGS
- GRADE IS SUBJECT TO CHANGE PER UNIT / BUILDING. REFER TO FINAL SITE AND GRADING PLAN
- GROVE UNIT TYPES ARE INTERCHANGEABLE BETWEEN VILLAGES PER BUILDING ENVELOPES SHOWN ON SHEET SP-3

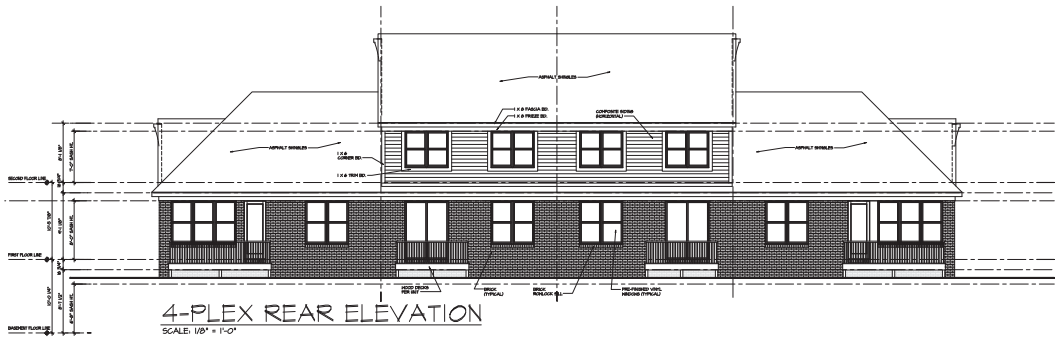

4-PLEX REAR ELEVATION

SCALE: 1/8" = 1'-0"

REAR ELEVATION MATERIAL QUANTITY:
BRICK VENEER = 147 SQ.FT. = 74%
COMPOSITE SIDING / WOOD TRIM = 269 SQ.FT. = 26%

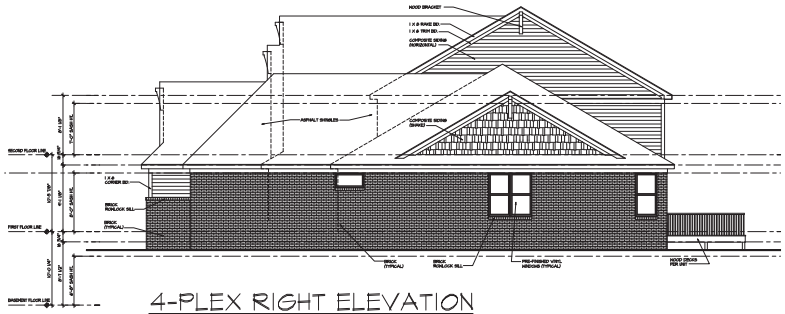

4-PLEX RIGHT ELEVATION

SCALE: 1/8" = 1'-0"

RIGHT ELEVATION MATERIAL QUANTITY:
BRICK / STONE VENEER = 665 SQ.FT. = 65%
COMPOSITE SIDING / WOOD TRIM = 366 SQ.FT. = 35%

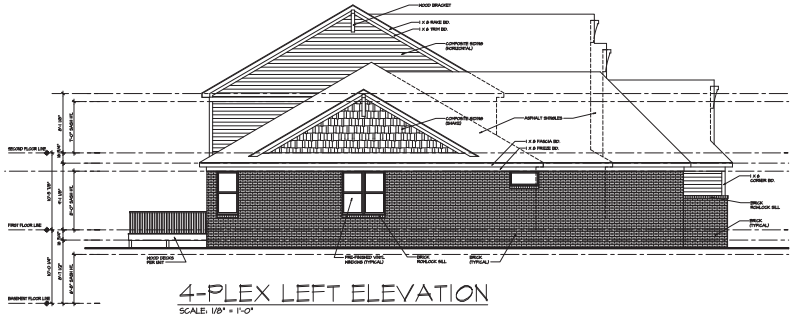

4-PLEX LEFT ELEVATION

SCALE: 1/8" = 1'-0"

LEFT ELEVATION MATERIAL QUANTITY:
BRICK / STONE VENEER = 665 SQ.FT. = 65%
COMPOSITE SIDING / WOOD TRIM = 366 SQ.FT. = 35%

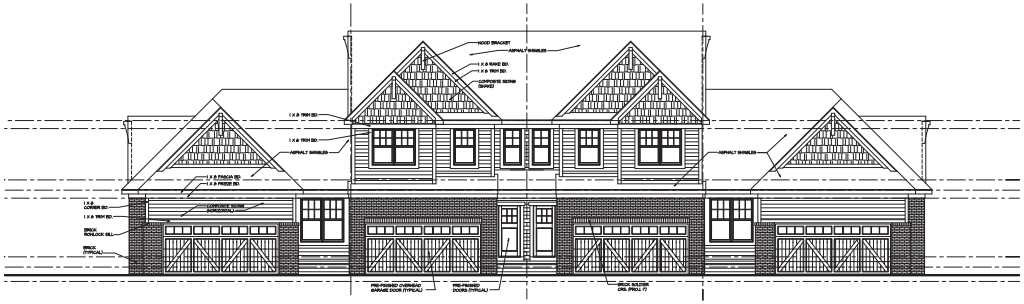

4-PLEX FRONT ELEVATION

SCALE: 1/8" = 1'-0"

FRONT ELEVATION MATERIAL QUANTITY:
BRICK / STONE VENEER = 355 SQ.FT. = 31%
COMPOSITE SIDING / WOOD TRIM = 792 SQ.FT. = 69%

Ivanhoe Companies
The Grove - Novi, Michigan
Village #1 - The Vistas

"THE" RESIDENTIAL DESIGN GROUP
6001 Adams Road, Suite 200 | Bloomfield Hills, MI 48304
(Office) 248-792-3258 | (Fax) 248-792-3280 | www.TR-DesignGroup.com

Drwn: S.C. | Chkd:

Review Set: 06/12/25 | Permit Set:
Final Set: NOT FOR CONSTRUCTION
Revisions:

23073
Job Number

A3 of 3
Sheet

© Copyright 2024 TR-Design Group, LLC

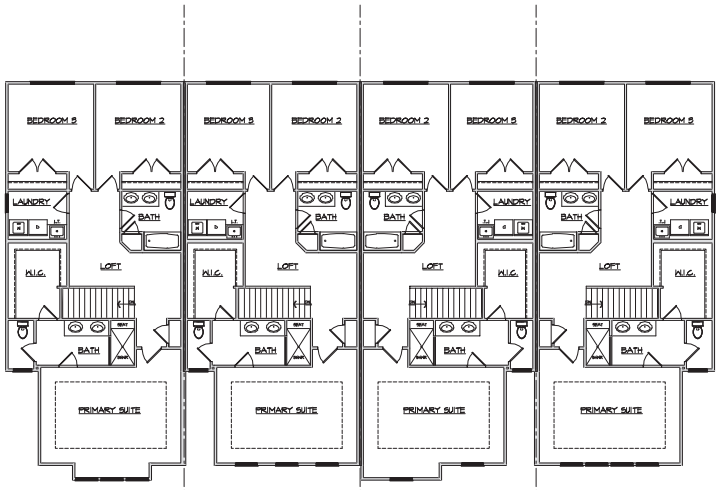

4-PLEX SECOND FLOOR PLAN

SCALE: 1/8" = 1'-0"

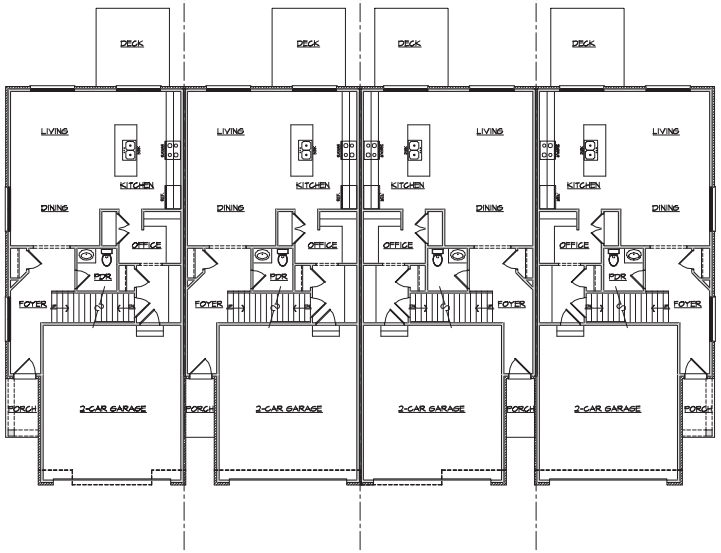

4-PLEX FIRST FLOOR PLAN

SCALE: 1/8" = 1'-0"

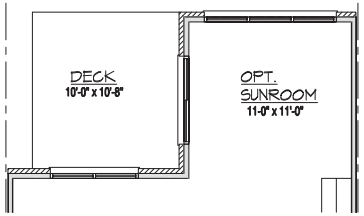

UNIT - OPTIONAL SUNROOM

SCALE: 1/4" = 1'-0"

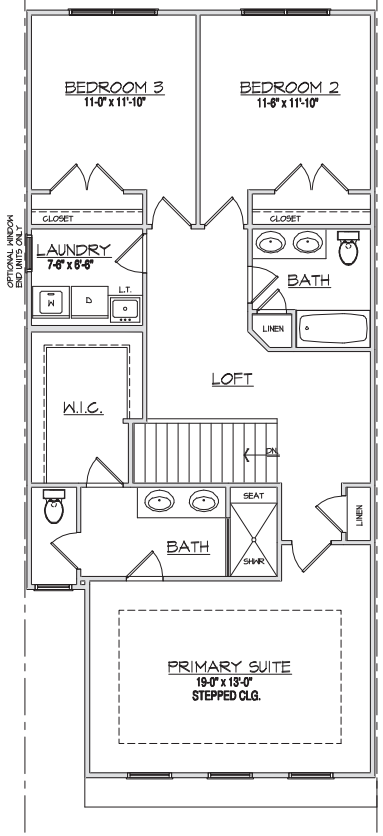

UNIT - SECOND FLOOR PLAN

SCALE: 1/4" = 1'-0"

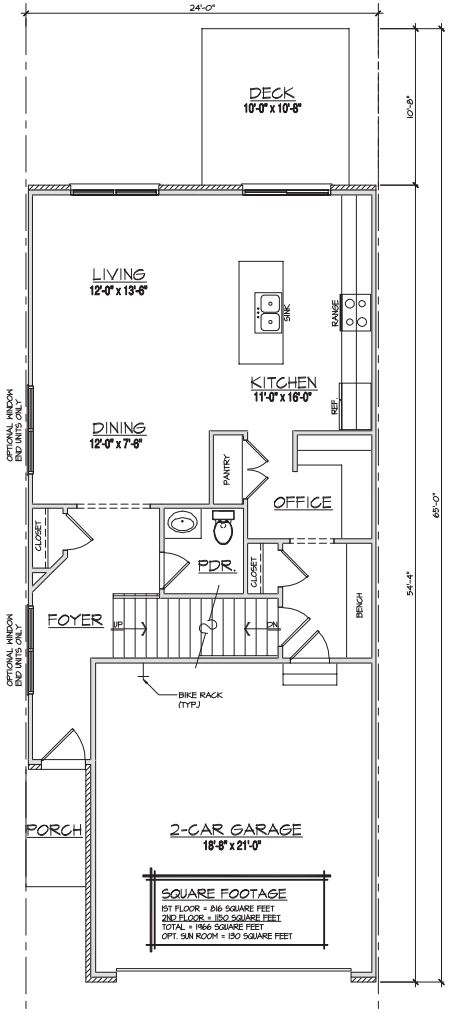

UNIT - FIRST FLOOR PLAN

SCALE: 1/4" = 1'-0"

NOTES:

- 71'-0" - 75'-0" DEEP BUILDING ENVELOPE TO ALLOW FLEXIBILITY FOR UNIT OPTIONS AND FUTURE PLAN DESIGN VARIATIONS.
- THE 4-PLEX SHOWN IS AN ASSUMED UNIT LAYOUT. EACH UNIT AND OR BUILDING CONFIGURATION IS SUBJECT TO CHANGE BASED ON SITE PLAN AND FINAL GRADING.
- BUILDING CONFIGURATIONS MAY VARY BETWEEN 3,4,5,& 6 UNIT BUILDINGS.
- GROVE UNIT TYPES ARE INTERCHANGEABLE BETWEEN VILLAGES PER BUILDING ENVELOPES SHOWN ON SHEET SP-3

SQUARE FOOTAGE

1ST FLOOR = 816 SQUARE FEET
2ND FLOOR = 1150 SQUARE FEET
TOTAL = 1966 SQUARE FEET
OPT. SUN ROOM = 130 SQUARE FEET

Ivanhoe Companies
The Grove - Novi, Michigan
Village #2 - The Meadows

"THE" RESIDENTIAL DESIGN GROUP
6201 Adams Road, Suite 202 | Bloomfield Hills, MI 48304
(Office) 248-792-3388 | (Fax) 248-792-3389 | www.TRDesignGroup.com

Drwn: B.H. | Chkd: J.R.

Review Set: 09/22/25 | Permit Set:
Final Set: NOT FOR CONSTRUCTION
Revisions:

Job Number: 23073

Sheet: A1 of 2

© Copyright 2024 TR-Design Group, LLC.

NOTES:

- ALL RENDERING AND ELEVATIONS ARE ARTISTIC IN NATURE AND SUBJECT TO CHANGE. REFER TO CIVIL AND LANDSCAPE PLANS FOR BUILDING LAYOUT. MATERIAL COLORS ARE REPRESENTATIONAL OF MANUFACTURED PRODUCT.
- THE 4-PLEX SHOWN IS AN ASSUMED UNIT LAYOUT. EACH UNIT AND OR BUILDING CONFIGURATION IS SUBJECT TO CHANGE BASED ON SITE PLAN AND FINAL GRADING.
- BUILDING CONFIGURATIONS MAY VARY BETWEEN 3,4,5,&6 UNIT BUILDINGS
- GRADE IS SUBJECT TO CHANGE PER UNIT / BUILDING. REFER TO FINAL SITE AND GRADING PLAN
- GROVE UNIT TYPES ARE INTERCHANGEABLE BETWEEN VILLAGES PER BUILDING ENVELOPES SHOWN ON SHEET SP-3

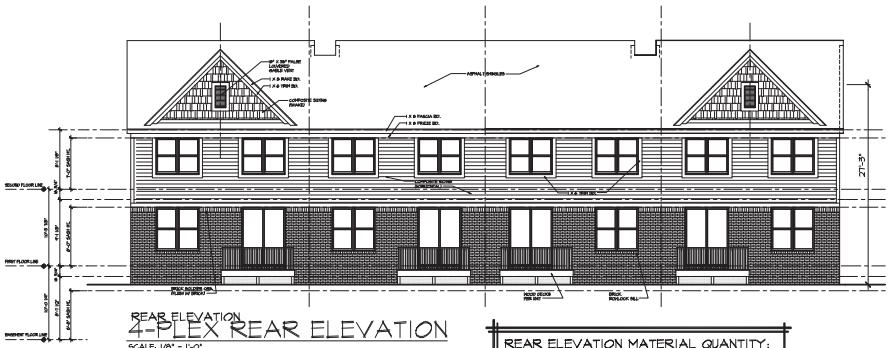

REAR ELEVATION
4-PLEX REAR ELEVATION
SCALE: 1/8" = 1'-0"

REAR ELEVATION MATERIAL QUANTITY:
BRICK VENEER = 675 SQ.FT. = 56%
COMPOSITE SIDING / WOOD TRIM = 1185 SQ.FT. = 44%

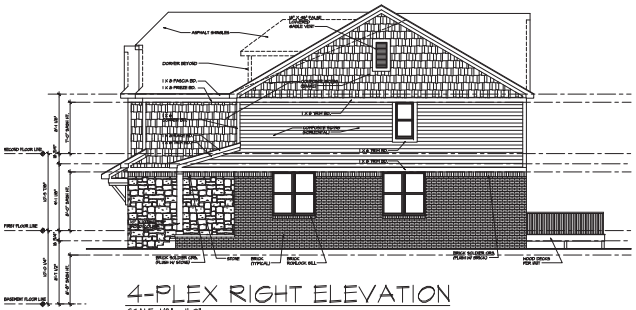

4-PLEX RIGHT ELEVATION
SCALE: 1/8" = 1'-0"

RIGHT ELEVATION MATERIAL QUANTITY:
BRICK / STONE VENEER = 441 SQ.FT. = 61%
COMPOSITE SIDING / WOOD TRIM = 711 SQ.FT. = 39%

4-PLEX LEFT ELEVATION
SCALE: 1/8" = 1'-0"

LEFT ELEVATION MATERIAL QUANTITY:
BRICK / STONE VENEER = 441 SQ.FT. = 61%
COMPOSITE SIDING / WOOD TRIM = 711 SQ.FT. = 39%

4-PLEX FRONT ELEVATION
SCALE: 1/8" = 1'-0"

FRONT ELEVATION MATERIAL QUANTITY:
BRICK / STONE VENEER = 470 SQ.FT. = 37%
COMPOSITE SIDING / WOOD TRIM = 815 SQ.FT. = 63%

Ivanhoe Companies
The Grove - Novi, Michigan
Village #2 - The Meadows

"THE" RESIDENTIAL DESIGN GROUP
6201 Adams Road, Suite 202 | Bloomfield Hills, MI 48304
(Office) 248-792-3588 | (Fax) 248-792-3589 | www.TRA-DesignGroup.com

Drwn: B.H. | Chkd: J.R.

Review Set: 09/22/25 | Permit Set:
Final Set: NOT FOR CONSTRUCTION
Revisions:

23073
Job Number

A2 of 2
Sheet

© Copyright 2024 TR-Design Group, LLC

NOTES:

- 11'-0" - 75'-0" DEEP BUILDING ENVELOPE TO ALLOW FLEXIBILITY FOR UNIT OPTIONS AND FUTURE PLAN DESIGN VARIATIONS
- THE 4-PLEX SHOWN IS AN ASSUMED UNIT LAYOUT, EACH UNIT AND OR BUILDING CONFIGURATION IS SUBJECT TO CHANGE BASED ON SITE PLAN AND FINAL GRADING
- BUILDING CONFIGURATIONS MAY VARY BETWEEN 3, 4, 5 & 6 UNIT BUILDINGS
- GROVE UNIT TYPES ARE INTERCHANGEABLE BETWEEN VILLAGES PER BUILDING ENVELOPES SHOWN ON SHEET SP-3

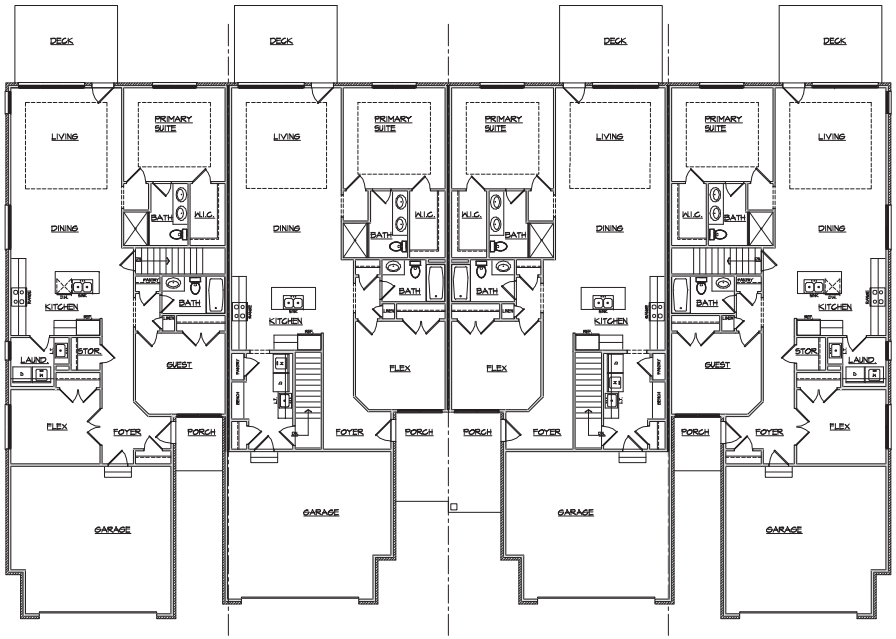

4-PLEX FIRST FLOOR PLAN

SCALE: 1/8" = 1'-0"

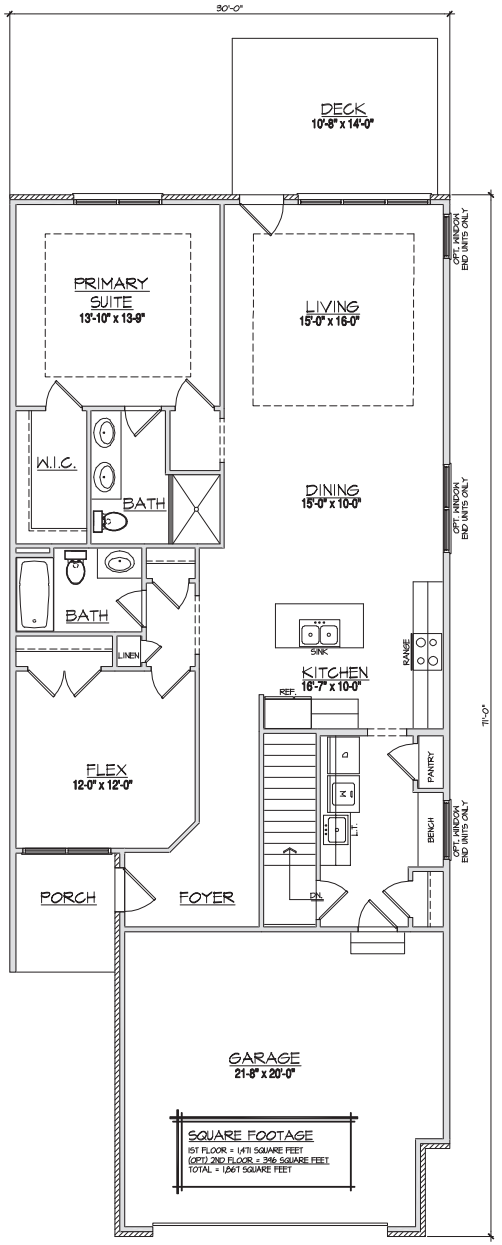

71' UNIT - FIRST FLOOR PLAN

SCALE: 1/4" = 1'-0"

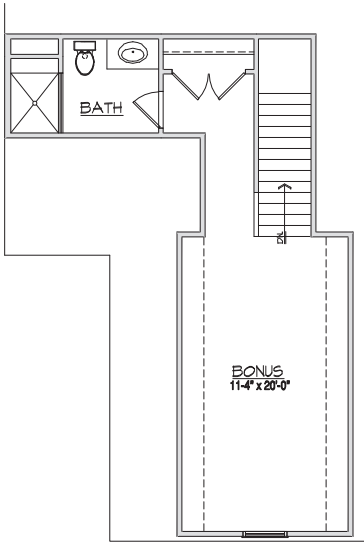

71' UNIT - OPTIONAL BONUS

SCALE: 1/4" = 1'-0"

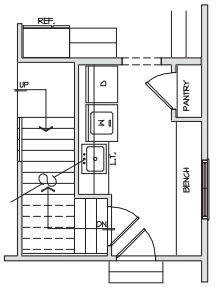

71' UNIT - OPTIONAL MUD

SCALE: 1/4" = 1'-0"

"THE" RESIDENTIAL DESIGN GROUP
6201 Adams Road, Suite 202 | Bloomfield Hills, MI 48304
(Office) 248-792-3388 | (Fax) 248-792-3389 | www.TRA-DesignGroup.com

Ivanhoe Companies
The Grove - Novi, Michigan
Village #3 - The Woods

Drwn: C.M. | Chkd:

Review Set: 07/15/25 | Permit Set:
Final Set: NOT FOR CONSTRUCTION
Revisions: 08/22/25 Added Brick to Front Elevation.

23073
Job Number

A1 of 3
Sheet

© Copyright 2024 TR-Design Group, LLC.

NOTES:

- 71'-0" - 75'-0" DEEP BUILDING ENVELOPE TO ALLOW FLEXIBILITY FOR UNIT OPTIONS AND FUTURE PLAN DESIGN VARIATIONS
- THE 4-PLEX SHOWN IS AN ASSUMED UNIT LAYOUT, EACH UNIT AND OR BUILDING CONFIGURATION IS SUBJECT TO CHANGE BASED ON SITE PLAN AND FINAL GRADING
- BUILDING CONFIGURATIONS MAY VARY BETWEEN 3, 4, 5 & 6 UNIT BUILDINGS
- GROVE UNIT TYPES ARE INTERCHANGEABLE BETWEEN VILLAGES PER BUILDING ENVELOPES SHOWN ON SHEET SP-3

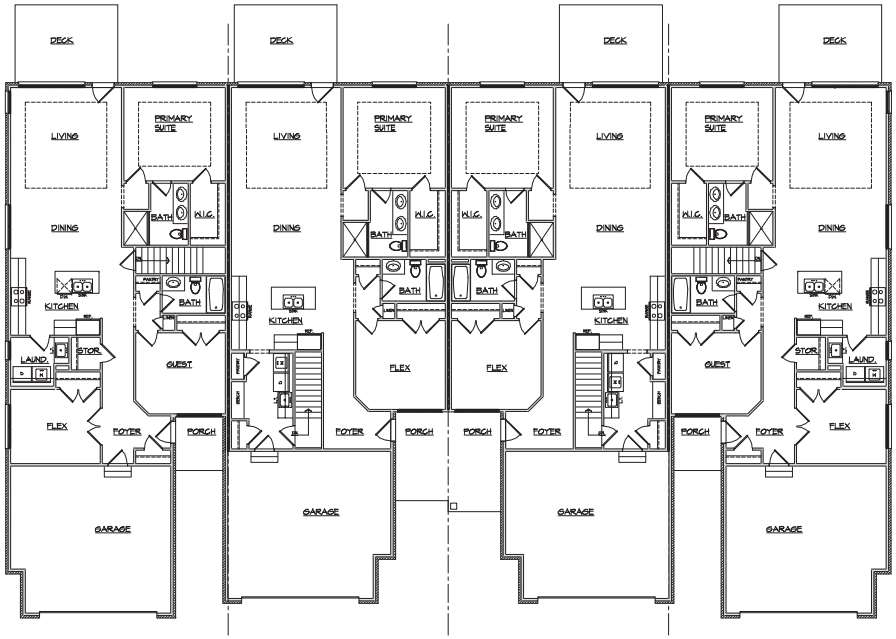

4-PLEX FIRST FLOOR PLAN

SCALE: 1/8" = 1'-0"

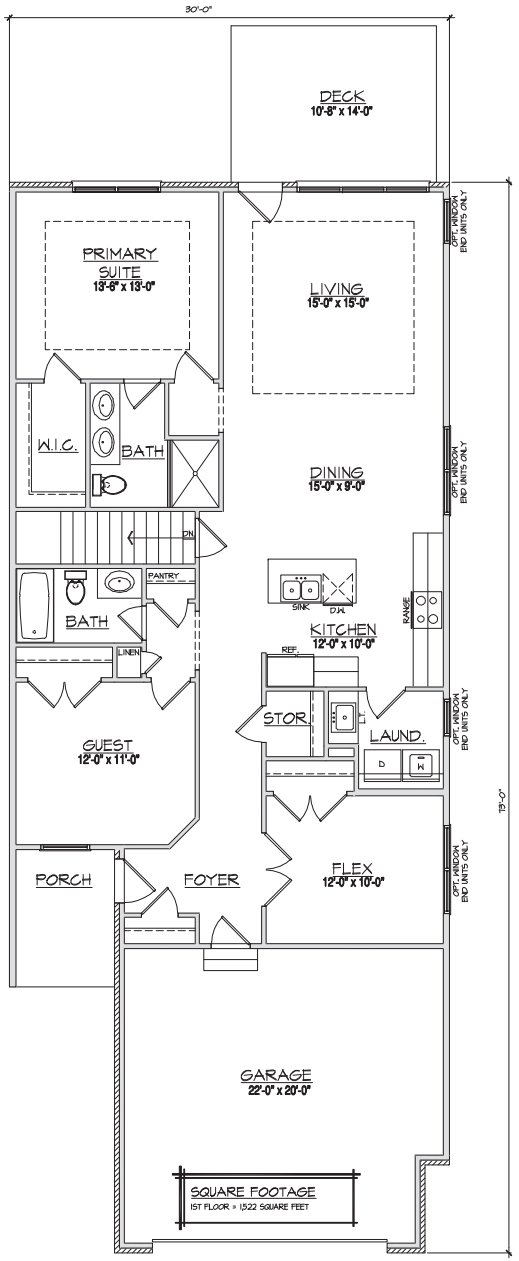

73' RANCH UNIT - FIRST FLOOR PLAN

SCALE: 1/4" = 1'-0"

"THE" RESIDENTIAL DESIGN GROUP
6201 Adams Road, Suite 202 | Bloomfield Hills, MI 48304
(Office) 248-792-3388 | (Fax) 248-792-3389 | www.TRA-DesignGroup.com

Ivanhoe Companies
The Grove - Novi, Michigan
Village #3 - The Woods

Drwn: C.M. | Chkd:

Review Set: 07/15/25 | Permit Set:
Final Set: NOT FOR CONSTRUCTION
Revisions: 08/22/25 Added Brick to Front Elevation

23073
Job Number

A2 of 3
Sheet

© Copyright 2024 TR-Design Group, LLC

NOTES:

- ALL RENDERING AND ELEVATIONS ARE ARTISTIC IN NATURE AND SUBJECT TO CHANGE. REFER TO CIVIL AND LANDSCAPE PLANS FOR BUILDING LAYOUT. MATERIAL COLORS ARE REPRESENTATIONAL OF MANUFACTURED PRODUCT.
- THE 4-PLEX SHOWN IS AN ASSUMED UNIT LAYOUT. EACH UNIT AND OR BUILDING CONFIGURATION IS SUBJECT TO CHANGE BASED ON SITE PLAN AND FINAL GRADING.
- BUILDING CONFIGURATIONS MAY VARY BETWEEN 3,4,5,&6 UNIT BUILDINGS
- GRADE IS SUBJECT TO CHANGE PER UNIT / BUILDING. REFER TO FINAL SITE AND GRADING PLAN
- GROVE UNIT TYPES ARE INTERCHANGEABLE BETWEEN VILLAGES PER BUILDING ENVELOPES SHOWN ON SHEET SP-3

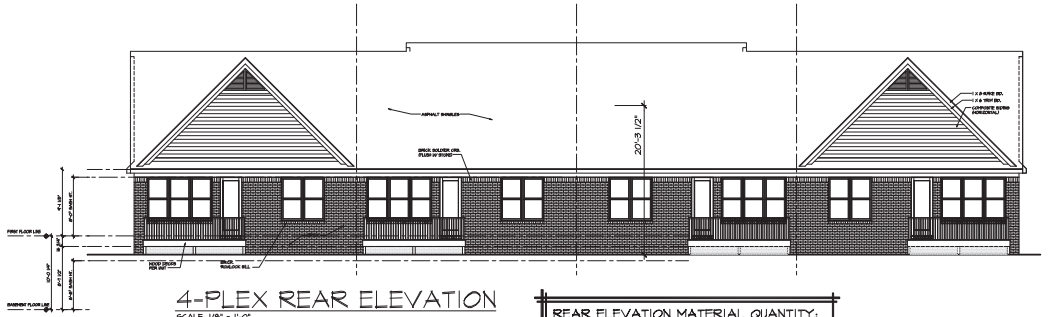

4-PLEX REAR ELEVATION

SCALE: 1/8" = 1'-0"

REAR ELEVATION MATERIAL QUANTITY:

BRICK VENEER = 816 SQ.FT. = 66%
COMPOSITE SIDING / WOOD TRIM = 425 SQ.FT. = 34%

4-PLEX RIGHT ELEVATION

SCALE: 1/8" = 1'-0"

RIGHT ELEVATION MATERIAL QUANTITY:

BRICK / STONE VENEER = 625 SQ.FT. = 53%
COMPOSITE SIDING / WOOD TRIM = 562 SQ.FT. = 47%

4-PLEX LEFT ELEVATION

SCALE: 1/8" = 1'-0"

LEFT ELEVATION MATERIAL QUANTITY:

BRICK / STONE VENEER = 625 SQ.FT. = 53%
COMPOSITE SIDING / WOOD TRIM = 562 SQ.FT. = 47%

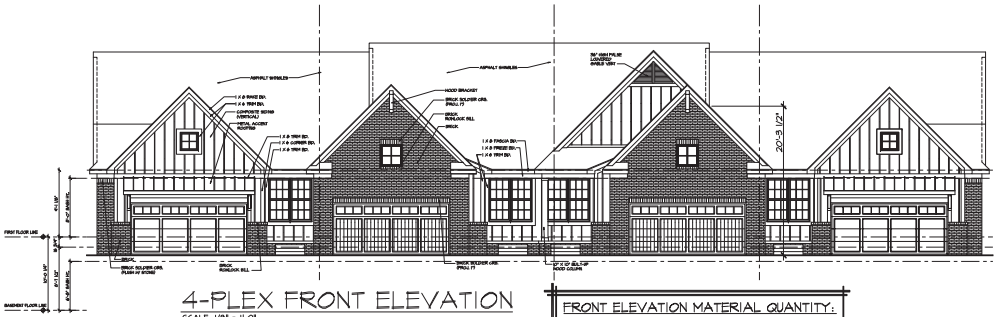

4-PLEX FRONT ELEVATION

SCALE: 1/8" = 1'-0"

FRONT ELEVATION MATERIAL QUANTITY:

BRICK / STONE VENEER = 1093 SQ.FT. = 34%
COMPOSITE SIDING / WOOD TRIM = 1685 SQ.FT. = 61%

Ivanhoe Companies
The Grove - Novi, Michigan
Village #3 - The Woods

"THE" RESIDENTIAL DESIGN GROUP
6001 Adams Road, Suite 202 | Bloomfield Hills, MI 48304
(Office) 248-792-5588 | (Fax) 248-792-5589 | www.TRA-DesignGroup.com

Drwn: C.M. | Chkd:

Review Set: 07/15/25 | Permit Set:
Final Set: NOT FOR CONSTRUCTION
Revisions: 08/22/25 Added Brick to Front Elevation.

23073
Job Number

A3 of 3
Sheet

© Copyright 2024 TR-Design Group, LLC.

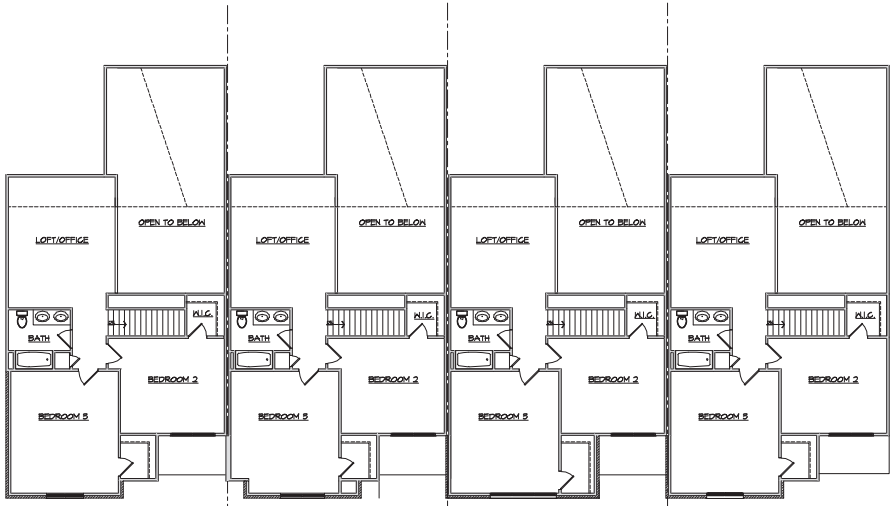

4-PLEX SECOND FLOOR PLAN

SCALE: 1/8" = 1'-0"

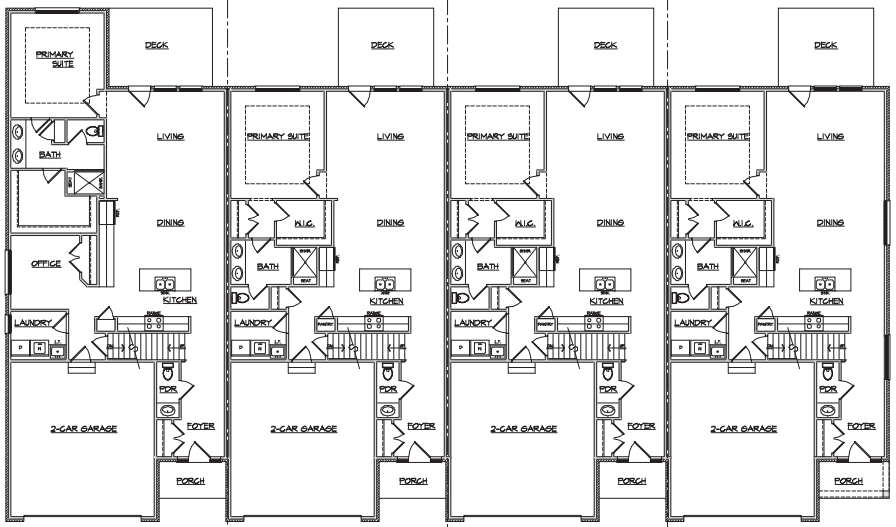

4-PLEX FIRST FLOOR PLAN

SCALE: 1/8" = 1'-0"

NOTES:

- 11'-0" - 15'-0" DEEP BUILDING ENVELOPE TO ALLOW FLEXIBILITY FOR UNIT OPTIONS AND FUTURE PLAN DESIGN VARIATIONS.
- THE 4-PLEX SHOWN IS AN ASSUMED UNIT LAYOUT. EACH UNIT AND OR BUILDING CONFIGURATION IS SUBJECT TO CHANGE BASED ON SITE PLAN AND FINAL GRADING.
- BUILDING CONFIGURATIONS MAY VARY BETWEEN 3,4,5,&6 UNIT BUILDINGS
- GROVE UNIT TYPES ARE INTERCHANGEABLE BETWEEN VILLAGES PER BUILDING ENVELOPES SHOWN ON SHEET SP-3

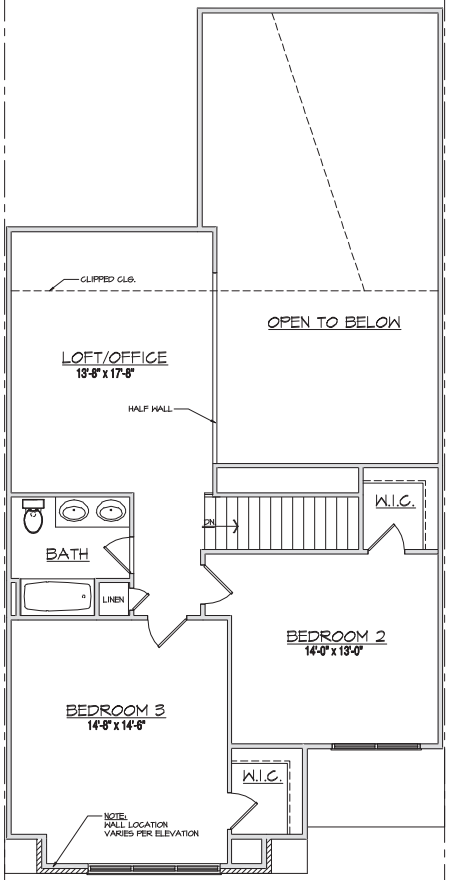

UNIT A - SECOND FLOOR PLAN

SCALE: 1/4" = 1'-0"

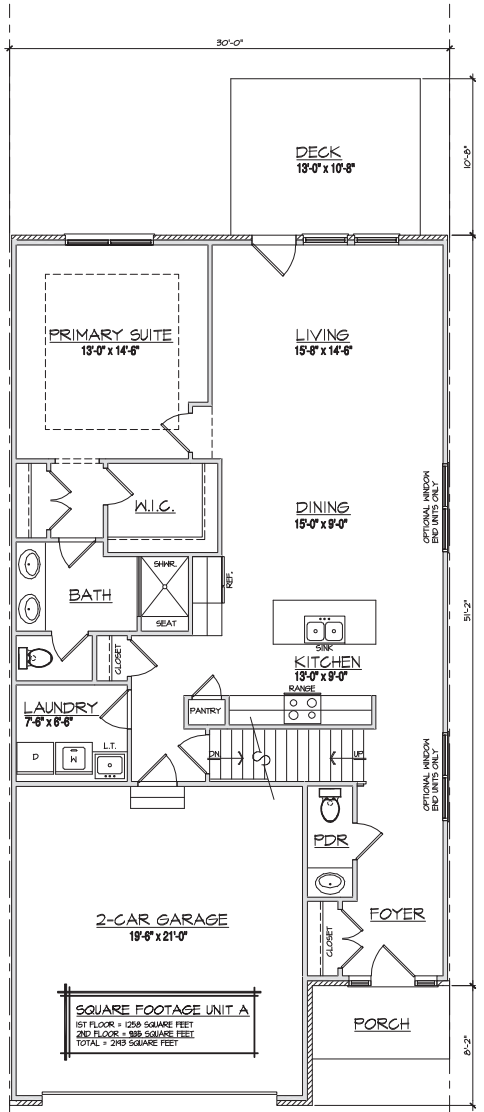

UNIT A - FIRST FLOOR PLAN

PRIMARY DOWN

SCALE: 1/4" = 1'-0"

Ivanhoe Companies
The Grove - Novi, Michigan
Village #4 - The Pointe

"THE" RESIDENTIAL DESIGN GROUP
6201 Adams Road, Suite 202 | Bloomfield Hills, MI 48304
(Office) 248-792-3388 | (Fax) 248-792-3389 | www.TRA-DesignGroup.com

Drwn: S.C. | Chkd:

Review Set: 08/22/25 | Permit Set:
Final Set: NOT FOR CONSTRUCTION
Revisions:

23073
Job Number

A1 of 3
Sheet

© Copyright 2024 TR-Design Group, LLC.

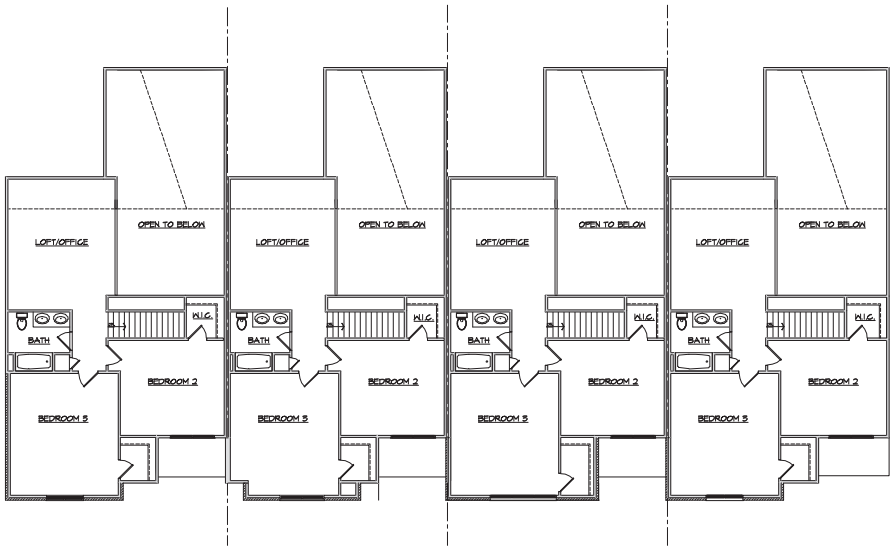

4-PLEX SECOND FLOOR PLAN

SCALE: 1/8" = 1'-0"

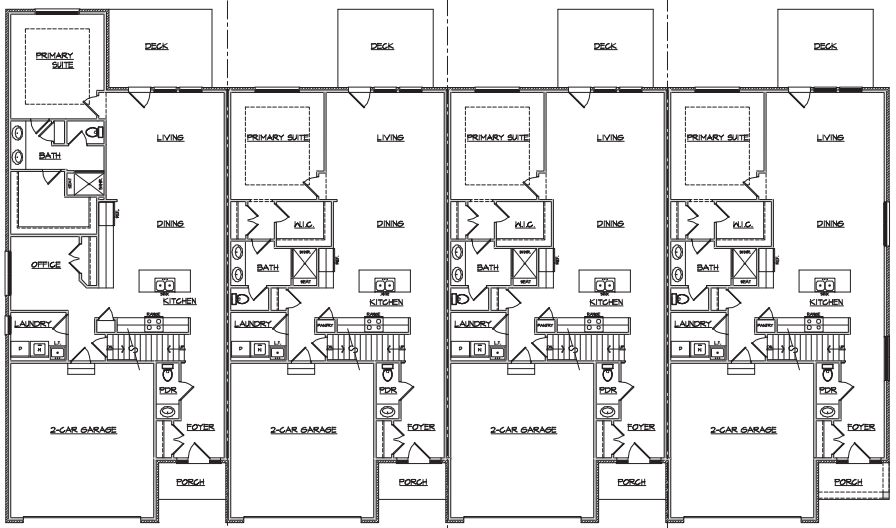

4-PLEX FIRST FLOOR PLAN

SCALE: 1/8" = 1'-0"

NOTES:

- 71'-0" - 75'-0" DEEP BUILDING ENVELOPE TO ALLOW FLEXIBILITY FOR UNIT OPTIONS AND FUTURE PLAN DESIGN VARIATIONS.
- THE 4-PLEX SHOWN IS AN ASSUMED UNIT LAYOUT. EACH UNIT AND OR BUILDING CONFIGURATION IS SUBJECT TO CHANGE BASED ON SITE PLAN AND FINAL GRADING.
- BUILDING CONFIGURATIONS MAY VARY BETWEEN 3,4,5,&6 UNIT BUILDINGS
- GROVE UNIT TYPES ARE INTERCHANGEABLE BETWEEN VILLAGES PER BUILDING ENVELOPES SHOWN ON SHEET SP-3

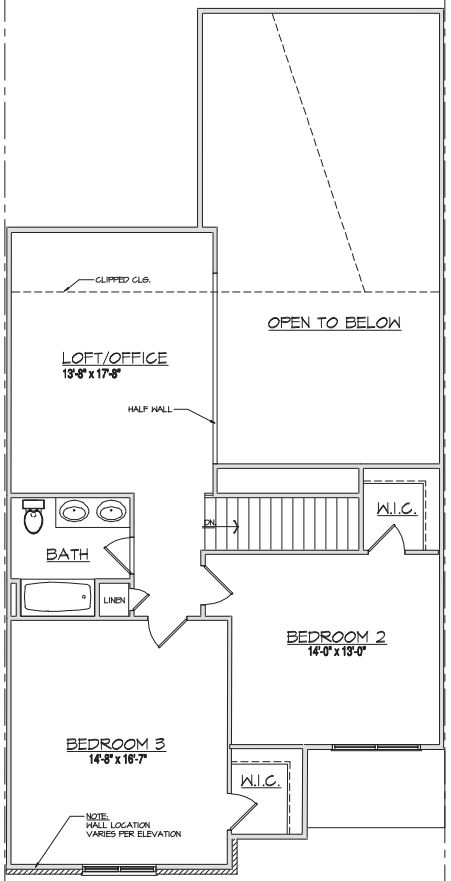

UNIT B- SECOND FLOOR PLAN

SCALE: 1/4" = 1'-0"

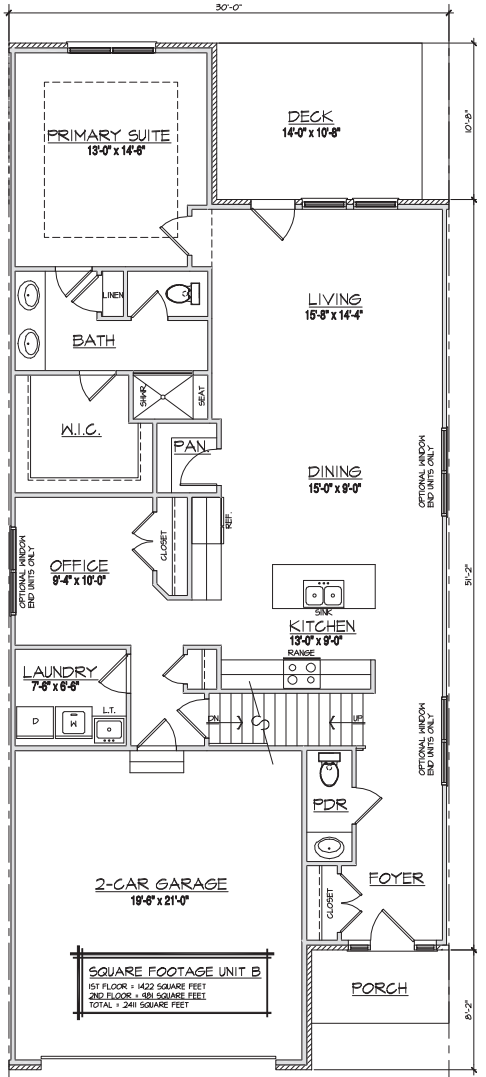

UNIT B- FIRST FLOOR PLAN w/ OFFICE

PRIMARY DOWN W/ OFFICE

SCALE: 1/4" = 1'-0"

Ivanhoe Companies
The Grove - Novi, Michigan
Village #4 - The Pointe

"THE" RESIDENTIAL DESIGN GROUP
6201 Adams Road, Suite 202 | Bloomfield Hills, MI 48304
(Office) 248-792-3388 | (Fax) 248-792-3389 | www.TRA-DesignGroup.com

Drwn: S.C. | Chkd:

Review Set: 09/22/25 | Permit Set:
Final Set: NOT FOR CONSTRUCTION
Revisions:

23073
Job Number

A2 of 3
Sheet

© Copyright 2024 TR-Design Group, LLC.

NOTES:

- ALL RENDERING AND ELEVATIONS ARE ARTISTIC IN NATURE AND SUBJECT TO CHANGE. REFER TO CIVIL AND LANDSCAPE PLANS FOR BUILDING LAYOUT. MATERIAL COLORS ARE REPRESENTATIONAL OF MANUFACTURED PRODUCT.

- THE 4-PLEX SHOWN IS AN ASSUMED UNIT LAYOUT. EACH UNIT AND OR BUILDING CONFIGURATION IS SUBJECT TO CHANGE BASED ON SITE PLAN AND FINAL GRADING.

- BUILDING CONFIGURATIONS MAY VARY BETWEEN 3,4,5,&6 UNIT BUILDINGS

- GRADE IS SUBJECT TO CHANGE PER UNIT / BUILDING. REFER TO FINAL SITE AND GRADING PLAN

- GROVE UNIT TYPES ARE INTERCHANGEABLE BETWEEN VILLAGES PER BUILDING ENVELOPES SHOWN ON SHEET SP-3

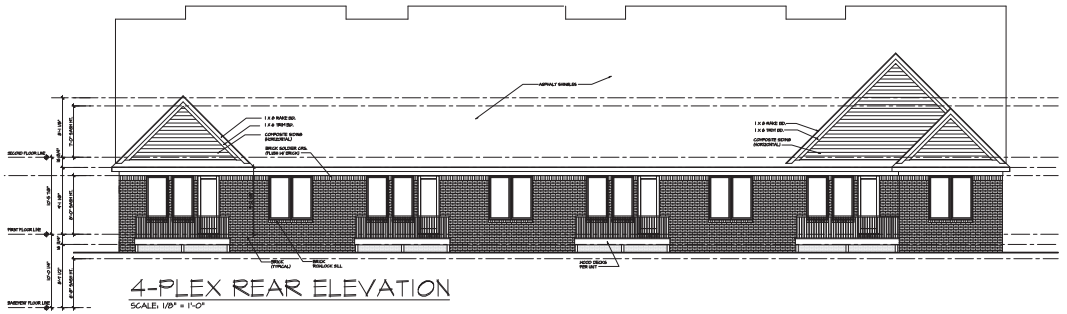

4-PLEX REAR ELEVATION

SCALE: 1/8" = 1'-0"

REAR ELEVATION MATERIAL QUANTITY:

BRICK VENEER = 881 SQ.FT. = 78%
COMPOSITE SIDING / WOOD TRIM = 244 SQ.FT. = 22%

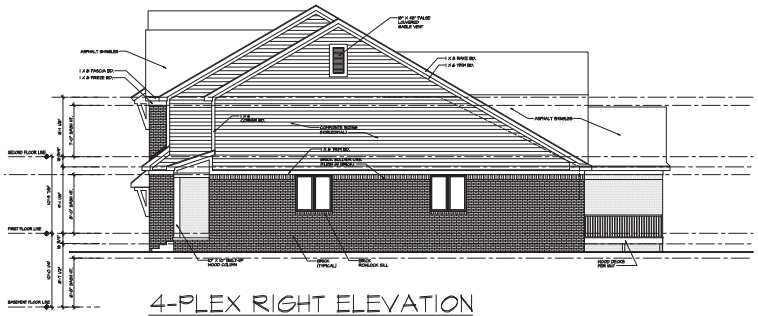

4-PLEX RIGHT ELEVATION

SCALE: 1/8" = 1'-0"

RIGHT ELEVATION MATERIAL QUANTITY:

BRICK / STONE VENEER = 701 SQ.FT. = 48%
COMPOSITE SIDING / WOOD TRIM = 751 SQ.FT. = 52%

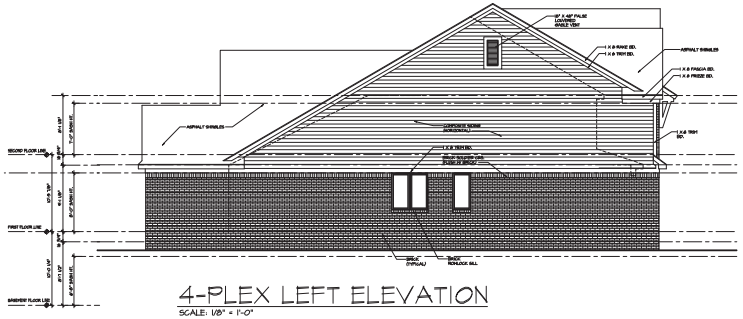

4-PLEX LEFT ELEVATION

SCALE: 1/8" = 1'-0"

LEFT ELEVATION MATERIAL QUANTITY:

BRICK / STONE VENEER = 700 SQ.FT. = 47%
COMPOSITE SIDING / WOOD TRIM = 787 SQ.FT. = 53%

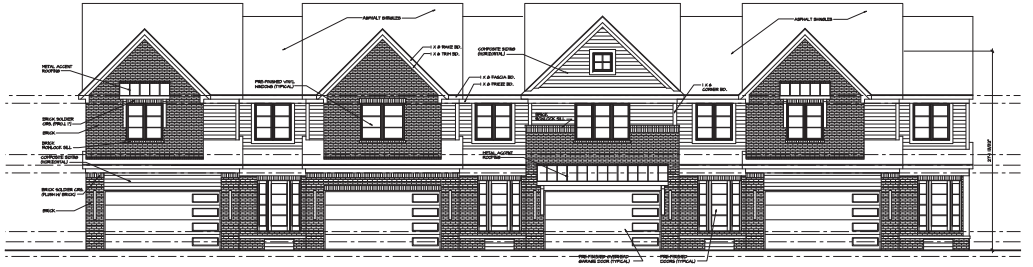

4-PLEX FRONT ELEVATION

SCALE: 1/8" = 1'-0"

FRONT ELEVATION MATERIAL QUANTITY:

BRICK / STONE VENEER = 1114 SQ.FT. = 74%
COMPOSITE SIDING / WOOD TRIM = 384 SQ.FT. = 26%

Ivanhoe Companies
The Grove - Novi, Michigan
Village #4 - The Pointe

"THE" RESIDENTIAL DESIGN GROUP
6001 Adams Road, Suite 202 | Bloomfield Hills, MI 48304
(Office) 248-792-3388 | (Fax) 248-792-3389 | www.TRA-DesignGroup.com

Drwn: S.C. | Chkd:

Review Set: 09/22/25 | Permit Set:
Final Set: NOT FOR CONSTRUCTION
Revisions:

23073
Job Number

A3 of 3
Sheet

© Copyright 2024 TR-Design Group, LLC

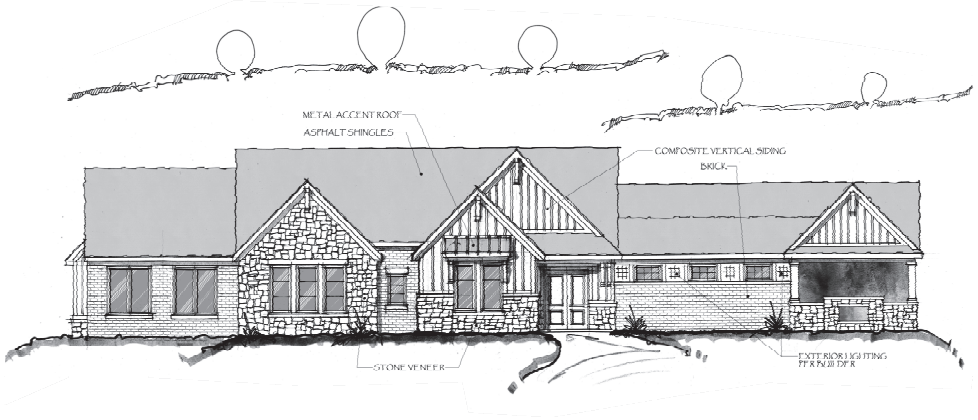

CLUBHOUSE ELEVATION - OPT. 1

SCALE: 1/8" = 1'-0"

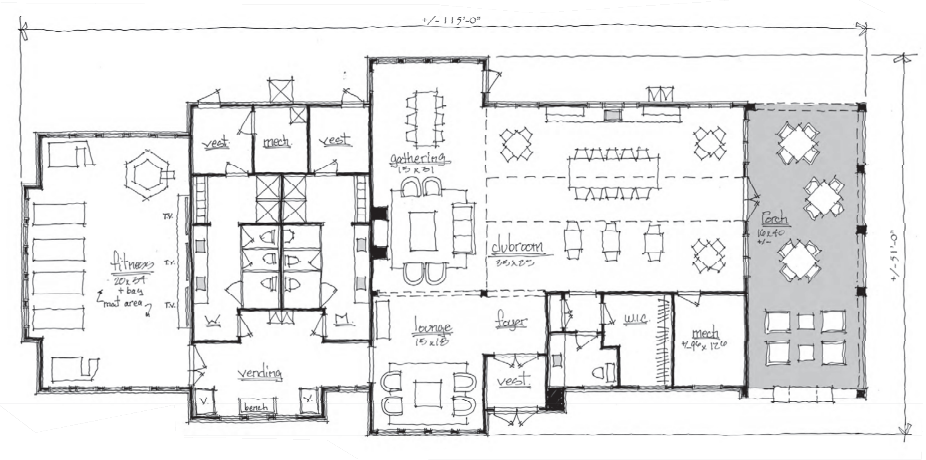

CLUBHOUSE FLOOR PLAN - OPT. 1

SCALE: 1/8" = 1'-0"

SQUARE FOOTAGE

4,025 SQUARE FEET

Ivanhoe Companies
The Grove - Novi, Michigan
Optional Clubhouse

"THE" RESIDENTIAL DESIGN GROUP
6201 Adams Road, Suite 200 | Bloomfield Hills, MI 48304
(Office) 248-792-9266 | (Fax) 248-792-9265 | www.TRA-DesignGroup.com

Drwn: C.M. | Chkd:

Review Set: 07/9/25 | Permit Set:
Final Set: NOT FOR CONSTRUCTION
Revisions: 08/22/25 Added Brick & Stone

23073
Job Number

C1 of 3
Sheet

© Copyright 2024 TR-Design Group, LLC

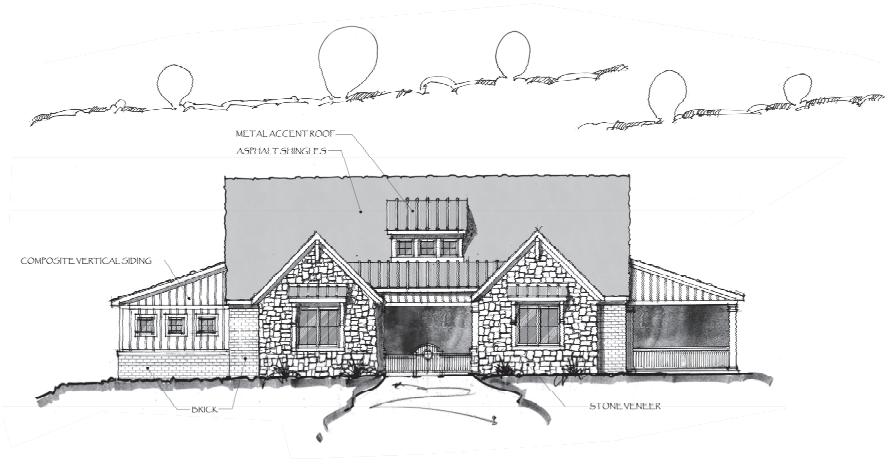

CLUBHOUSE ELEVATION - OPT. 2

SCALE: 1/8" = 1'-0"

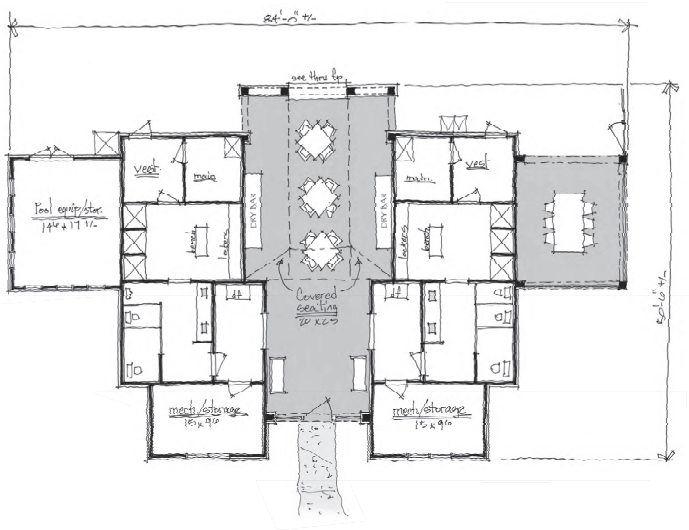

CLUBHOUSE FLOOR PLAN - OPT. 2

SCALE: 1/8" = 1'-0"

SQUARE FOOTAGE

+/- 1830 SQUARE FEET

Ivanhoe Companies
The Grove - Novi, Michigan
Optional Clubhouse

"THE" RESIDENTIAL DESIGN GROUP
6201 Adams Road, Suite 200 | Bloomfield Hills, MI 48304
(Office) 248-792-3200 | (Fax) 248-792-3280 | www.TR-DesignGroup.com

Drwn: C.M. | Chkd:

Review Set: 07/9/25 | Permit Set:
Final Set: NOT FOR CONSTRUCTION
Revisions: 08/22/25 Added Brick & Stone

23073
Job Number

C2 of 3
Sheet

© Copyright 2024 TR-Design Group, LLC

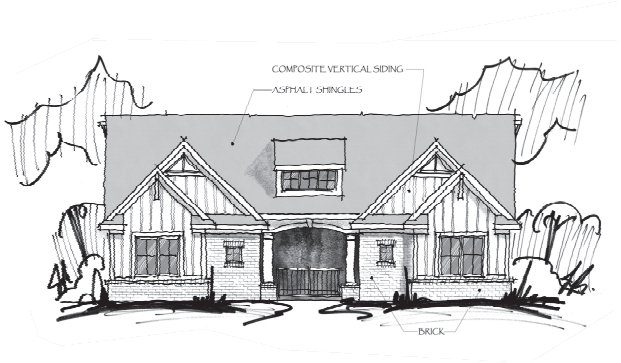

CLUBHOUSE ELEVATION - OPT. 3

SCALE: 1/8" = 1'-0"

CLUBHOUSE ELEVATION - OPT. 4

SCALE: 1/8" = 1'-0"

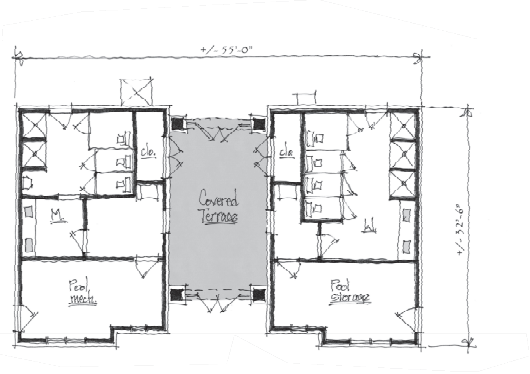

CLUBHOUSE FLOOR PLAN - OPT. 3

SCALE: 1/8" = 1'-0"

SQUARE FOOTAGE
1,350 SQUARE FEET

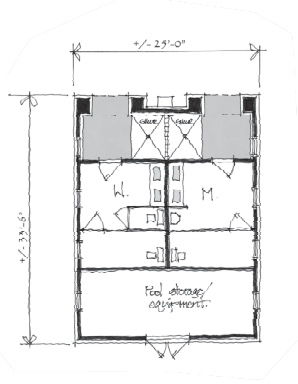

CLUBHOUSE FLOOR PLAN - OPT. 4

SCALE: 1/8" = 1'-0"

SQUARE FOOTAGE
+/- 620 SQUARE FEET

Ivanhoe Companies
The Grove - Novi, Michigan
Optional Clubhouse

"THE" RESIDENTIAL DESIGN GROUP
6201 Adams Road, Suite 200 | Bloomfield Hills, MI 48304
(Office) 248-792-3200 | (Fax) 248-792-3250 | www.TRDesignGroup.com

Drawn: C.M. | Chkd:

Revision Set: 07/9/25 | Permit Set:
Final Set: NOT FOR CONSTRUCTION
Revisions: 08/22/25 Added Brick & Stone

23073
Job Number

C3 of 3
Sheet

© Copyright 2024 TR-Design Group, LLC

PROJECT NARRATIVE

IVANHOE

6689 Orchard Lake Rd. - #314
West Bloomfield, MI 48323
248-626-6114 (office)
248-626-6104 (fax)

GARY SHAPIRO
gshapiro@ivanhoecompanies.com

September 30, 2025 **Via Email**

Lindsay Bell, Senior Planner
City of Novi
45175 Ten Mile Road
Novi, Michigan 48375

Re: Application for Rezoning to RM-1 with Planned Rezoning Overlay for the Grove
Southeast Corner of 12 Mile Road and Meadowbrook Road

Dear Lindsay:

I am submitting this updated letter in support of the ongoing application of the Ivanhoe Companies' ("Ivanhoe") to rezone to RM-1 with a planned rezoning overlay (PRO) twelve parcels of land located at the southeast corner of 12 Mile Rd. and Meadowbrook Rd. (the "Project" or the "Grove"). This letter is inclusive of the information provided in my prior letters of July 9 and August 26, with all information updated to reflect further revisions to public benefits and other review items discussed with Planning Staff. This letter and the enclosed Executive Summary outlines Ivanhoe's vision for the Project, developed after substantial planning and analysis over several years of study and after participating in public hearings before the Planning Commission and City Council. It is intended as the project narrative describing the proposed rezoning and addressing the PRO eligibility requirements.

Ivanhoe has revised its original concept plans based on input from the City Council and City Staff and our own design refinements. Some of the key changes following the City's mostly positive reaction include a substantial reduction in density, the conversion of all rental units to for-sale units, changing the rezoning from RM-2 to RM-1, materially reduced the requested deviations, added more public benefits and added substantially more units with first floor master bedrooms to appeal to seniors.

A. Project Summary and Procedural Background

Ivanhoe entered into a Purchase Agreement with Trinity Health-Michigan ("Trinity") on November 18, 2022, for the purchase of approximately 69.65 acres (the "Grove Property") of the land owned by Trinity south of 12 Mile Road and east of Meadowbrook Road. Trinity would retain approximately 7.8 acres of land at the intersection of Meadowbrook and 12 Mile Road for future business development (the "Trinity Retained Parcel"). All of the property is zoned OST (office, service, technology). The Grove Property, however, contains extensive wetlands and woodlands, which makes it less desirable and not practicable or usable for OST development. The property is most suitable, however, for residential development that better preserves and takes advantage of the natural features of the site. The location and condition of the Property are ideal for the creation of a desirable residential living environment with much less traffic than an OST development in close proximity to many recreational amenities and some of the finest commercial shopping districts in Oakland County.

Before creating any concept design plans, Ivanhoe conducted a great deal of investigation and studies, including wetland and woodland investigations, topographic and drainage surveys, traffic studies, community impact statements and multiple market studies. A full tree survey was undertaken, and wetlands were marked and surveyed and agreed to by the City's outside wetland consultant. The market studies, prepared by outside professionals (CBRE, Chesapeake Group, etc.), demonstrated both the need for additional multi-family residential and the lack of demand for OST uses at this location. With this information in hand, the design process began. The objective was to create an integrated, mixed use residential development with multiple housing types and options, all connected by recreational amenities and preserved natural features.

On April 19, 2024, Ivanhoe submitted to the City a pre-application package that included a concept plan and comprehensive supporting documents. On May 7, 2024, Ivanhoe received a comprehensive written response from all key City Departments setting forth comments and observations regarding the proposal. Also on May 7, 2024, Ivanhoe participated in a pre-application meeting with City Staff. At the time, we proposed a rezoning to RM-2 with a planned rezoning overlay. The plan depicted four distinct villages of multi-family residential homes. The Grove Project contemplated a total of 430 residences, which included rental and for-sale units, along with extensive preserved open space, recreational amenities and public benefits.

After receiving and incorporating Staff input from the pre-application meeting, Ivanhoe submitted its formal application for rezoning to RM-2 with PRO on or about August 12, 2024. Extensive supporting material was included, which is best summarized by the cover letter narrative we submitted with the application dated August 12, 2024, and the letter from Brad Strader, our municipal planning consultant from C2G Consulting dated August 12, 2024. Both letters are included again in **Appendix 1** because they support in detail the basis for this rezoning.

The material was reviewed by the City planning staff, engineering department, traffic engineer and landscape architect. Another "Planning Review Center Report" dated September 11, 2024, was prepared by the City in response to our application. Ivanhoe prepared a comprehensive response which was submitted to the City on or about October 7, 2024. The Planning Commission held a public hearing on October 24, 2024, at which time Ivanhoe and its team presented a comprehensive power point presentation of the Grove Project.

The City Council also held a public hearing on the Project on December 16, 2024. (*See, e.g.*, City Community Development Summary for the meeting given to City Council by its Professional Staff, attached as **Appendix 2**.) Ivanhoe again made a comprehensive presentation to City Council in support of the Project. The City Council and members of the public provided their observations and comments.

The reaction was very favorable. No member of the public appeared to express any opposition to the Project. There was general agreement that the proposed residential use was a good alternative use for the Property. The plans have now been revised to address various comments and direction given by both the Planning Commission and City Council, including for, among other things, more mitigation of unregulated, small pockets of wetlands, reduction in density, use of enhanced and more expensive building materials, include all attached garages, the desire for more units targeting senior living and for more expansive public benefits.

B. <u>The Revised Grove Rezoning Request and Preliminary Site Plan</u>

Continuing our collaborative process, Ivanhoe has materially revised the plans for the Grove in a manner that addresses each of the comments received from the Planning Commission and City

Council. We have also continued to monitor and evaluate market conditions so that the Project will be both successful and an important asset to the community. The key material changes made to the plans are summarized as follows:

1. **Reduction in Density**. The density had been materially reduced from **438** residential units to **232** residential units. In fact, this has allowed us to seek a rezoning to RM-1 rather than the higher density RM-2 classification. The overall density is now only 4.2 units per acre. Even under the RM-1 classification, approximately 400 residential units could have been designed for the Property. Although traffic was not an issue for the 438-unit plan (which was already less than an OST development on the Property), this reduced density will materially decrease the traffic generated even further.

2. **For Sale Housing Units and Product Diversity.** The revised plan continues the concept of interconnected residential villages containing diverse housing options and architectural details, but we are now proposing that all the units be for sale products rather than rental housing.

3. **Enhanced Design and Building Materials**. We had 2 different architectural firms design the original buildings to provide unique designs and architectural diversity, but the building materials did not comply with the City's ordinances, and we were seeking a variance for the building material deviations. The designs have been modified to comply with all the building material and other City Ordinance design requirements, and a variance is no longer requested.

4. **Senior Living Options**. The City Council asked that we consider providing more housing suitable for seniors and ageing in place. In this regard, we have now included over 50% of the units which can accommodate first floor primary suites suitable for senior or age in place living opportunities.

5. **Wetland Mitigation and Open Space.** The plans have been modified to provide all the wetland preservation and mitigation requested by the City's wetland consultant. Usable open space areas now consist of approximately 8.6 acres, more than the amount required by City Ordinances.

6. **Enhanced Public Benefits.** At the suggestion of City Council and discussions with City Staff thereafter, we included more public benefits and modified other benefits (see Public Benefits Plan Sheet SP-3.5). The Project benefits now include:

    a. 12 Mile Road Park and Open Space. An approximate one-acre park area and open space, accessible to residents and the general public, with pedestrian and bike rest stop area, at the northeast corner of the site along 12 Mile Road;

    b. Grove Nature Area Trail. A one-mile loop Grove nature area trail, accessible to residents and the public, that extends from the newly created 12 Mile Road park area described above, along the east property line of the Property, providing scenic views of the adjacent 30-acre natural wetland area as well as natural features on the Property;

    c. Beacon Hill Park Improvements. In order to address the impact of additional use of Beacon Hill Park by the new residents and the planned access and interconnectivity for Novi residents to use the 12 Mile Road Park and Grove Nature

Trail, Developer agrees to provide the City with $25,000 to be used by the City at its discretion, for Beacon Hill Park improvements, including landscaping, art, new seating, and other services and/or maintenance.

d. Novi Off-Site Pathway. Consistent with Novi's mobility plans, over 700 feet of 10' wide pathway/sidewalk, off-site on the south side of 12 Mile Rd. to create a connection from the existing Beacon Hill Park and parking lot to the Grove 12 Mile Road Park and open space and the new connectivity sidewalk described below;

e. New Novi Public Bus Stop. Construct a new "Coverage Stop" bus stop in accordance with the SMART Bus Stop Design Manuel, dated January 2025. This bus stop is supported by SMART, and will include adjacent seating, bike racks, and a perennial garden along 12 Mile Road to provide transportation options for the entire Novi community;

f. Increase Usable Open Space. Increase useable open space by over 260% from the required 1.65 acres to 5.97 acres. Total open space is approximately 1/3 of the property;

g. Novi Connectivity Sidewalk. Construct a new 8' wide sidewalk along the arterial road within The Grove to provide pedestrian and bike connectivity between Meadowbrook Road and 12 Mile Road, which will allow pedestrians and bikers to bypass the corner business property and allow easier access to the 12 Mile Road Park and Nature Trail. This is an objective of the City of Novi's 2023 Active Mobility Plan;

h. Dedication of Woodland and Wetland Conservation Areas. Protect approximately 10.2 acres of 10 separate Woodlands and Woodland replacement areas and approximately 15.6 acres of 10 separate Wetlands and Wetland Mitigation areas with conservation easements. The combined conservation easements will ensure that over 47% of the property remains untouched for future generations;

i. Decreased Density. Decrease density from 7.3 units per acre, which is the maximum allowed for three-bedroom units in the now proposed RM-1 zoning district criteria, to 4.23 units per acre. This provides the opportunity to increase open space and decrease wetland and woodland impact; and

j. Meadowbrook Road Right-of-Way Dedication. Dedicate right-of-way along the entire Meadowbrook Road frontage (2,166 feet). The total land area to be dedicated is approximately 2.5 acres.

7. **Material Reduction in Deviations.** In its last submission, Ivanhoe requested 16 deviations, many of which were are deviations routinely approved by the City over the last several years for other projects, as discussed and reflected in the City Staff reviews previously mentioned. Without focusing on an objection to any specific deviation, one or more members of City Council expressed a generalized concern about the number of deviations requested. Several of these deviations were already supported by Staff in the prior review letters. As discussed in more detail in **Appendix 3**, the number of requested deviations has been cut in half and is now limited to 7 in total.

8. **Compliance with Master Plan**. The Project is also fully consistent with the City's new Master Plan adopted by the Planning Commission on June 25, 2025. The new Future Land Use Map places the Trinity Property in a new general mixed-use classification, which is characterized as the most flexible classification available. The planned uses now specifically include multi-family residential use. Thus, the development of the Trinity property for both multi-family residential and other business uses on the Trinity Retained Parcel, is fully consistent with the Master Plan and the planning objectives contained therein and will achieve a true mixed-use development on the Trinity Property.

9. **Attached Garages**. In the original plan some of the rental, multi-family units were served by separate carports rather than garages. Now, each residential unit has a two-car-attached garage prepped for charging stations and bike rack/storage.

C. Additional Project Narrative

Although this information was largely presented in the previous submissions, we wanted to reiterate some additional points in support of the RM-1 rezoning with PRO. As previously stated, the Trinity Property, which totals about 78 acres, is close to a variety of offices, retail, recreation, entertainment and residential land uses. To the north, across 12 Mile Rd., there are residential enclaves, with planned commercial uses, plus the MSU Tollgate Farms, and a City of Novi trailhead and park developed and deeded to the City by Ivanhoe as part of the Beacon Hill mixed-use project. There is an older office/type building on the southwest corner of 12 Mile Road and Meadowbrook. Twelve Oaks Mall and Twelve Mile Crossing at Fountain Walk are located a short distance to the west along 12 Mile Road. A substantial amount of office/commercial is located to the east; across M-5. Adjacent to the south is a small office park and then the I-96/M-5 interchanges. The entire eastern boundary of the Property abuts approximately 32 acres of MDOT right-of-way adjacent to the M-5 expressway, which is an undeveloped natural area containing wetlands and woodlands.

The Property has scattered small wetlands throughout, in which invasive species are present. The location, topography, and natural features present development challenges which is why it remains one of the larger pieces of undeveloped properties left in the City, particularly considering the size and configuration of buildings typically developed for OST uses. These environmental challenges also provide opportunities to create something unique, impactful and synergistic with the key nearby, large-scale retail shopping areas in the City of Novi.

With both current and future City planning objectives in mind, Ivanhoe spent months developing multiple iterations of potential development plans for the Property. We believe that the revised preliminary site plan submitted and illustrated in the enclosed materials satisfies the key City objectives and presents an exciting modern, mixed residential development and reflects current and future market trends. The natural features and constraints on the Property and the nature of nearby uses guided the design of the development plan.

The overall Property development is divided into two parts—Parcel A is the portion of the land that will be retained by Trinity and is targeted for business development as described further below; and Parcel B, which will be developed by Ivanhoe as a unique master-planned residential community containing four (4) villages integrated with parks, woodlands and other natural features, with multiple housing types, now providing substantially more first floor master bedroom homes for seniors. The Grove is intended to provide a range of flexible housing options catering to diverse, multi-generational residents, ranging from younger residents, families and older residents to age in the community.

There are three key factors that drive this development. First, the size of the Property offers the opportunity to provide diverse, but integrated housing options. Second, the isolated location of the Property and the natural features on and around the site are ideal and attractive for a successful residential project. Moreover, the entire west side of the property—over 2,200 hundred feet—abuts the M-5 right-of-way which will remain undeveloped. That MDOT-controlled property contains wetlands, woodlands, and storm drainage features. A pathway with observation areas on the Property adjacent to the MDOT wetland mitigation conservation easement will allow residents and the general public to appreciate the natural area. The Grove will include a non-motorized system that connects to pathways along the roads that will provide easy and direct access to MSU's Tollgate Farms and the Beacon Hill Park access trail.

An equally important consideration is the proximity to some of the premiere shopping areas in Oakland County—Twelve Oaks Mall, Fountain Walk and Novi Town Center. The stress on brick-and-mortar stores is well documented. Many shopping malls around the country and in Michigan are failing and some have closed (such as Lakeside Mall in Sterling Heights). Oversaturation of commercial lands and loss of on-site sales means that new residential areas are needed to support the retailers and restaurants. The Grove is perfectly positioned to provide easy access to these shopping districts. The residents would benefit from easily accessible retail and commercial services, and the commercial business would benefit from the additional customers living in close proximity.

The Preliminary Site Plan for the Grove calls for four residential villages all interconnected and governed by common themes of high quality and compatible designs and an open-space park area available for recreational use. The proposed *density has been reduced from 438 units proposed in the concept plan to 232 units*, all of which are for-sale condominium units with 2-car attached garages. A majority of the units are ranches or units with first floor primary bedrooms suitable for senior residents.

The Villages are tied together by an extensive pathway system and recreational and natural amenities, including an approximate 1.37 acre central gathering park, pocket parks, a nature area, pickleball court, playground and a designated Grove Park recreation area. Ivanhoe has also included an optional recreation plan that includes a clubhouse and pool, in the event it is later determined that such amenities would be desired by the residents. In total there are approximately 40 acres of green space with extensive internal sidewalks and walking and hiking trails. Almost all of the residences will abut or overlook open space areas.

Finally, consistent with the City's objectives and goals for sustainable development and Ivanhoe's own development philosophy, the Project will include numerous sustainable design features, such as: EV charging; numerous bike racks and bike storage space; use of native vegetation and strategically placed canopy trees; applicable plumbing fixtures shall be Water Sense labeled or equivalent standard; use of energy efficient exterior building materials, glass/glazing and insulation; installing smart scheduling technology for water use; and LED exterior lighting.

D. <u>Trinity Parcel A Development</u>

While there is no specific use now proposed for Parcel A at the southeast corner of 12 Mile Rd. and Meadowbrook Rd., Parcel A has been included in all the due diligence and planning analysis for the overall Property. The potential uses for Parcel A as reflected in the new Master Plan general mixed-use classification of the property, include without limitation, corporate headquarters and offices, healthcare facilities for Trinity, commercial, high-tech research and office, high-end health club, hotel and other mixed uses. The residential development has been

carefully situated to provide appropriate setbacks and screening for future business uses and to be compatible with them. Ivanhoe's consultants undertook a complete wetland analysis of Parcel and Ivanhoe has provided land for wetland mitigation on Parcel B (the Grove) in order to enhance the development potential of Parcel A. With an appropriate plan in place and synergistic uses, Ivanhoe and Trinity anticipate that Trinity Parcel A will attract development that would be an asset for the City and integrate and enhance the development or redevelopment of nearby properties.

E. Next Steps and Conclusion

To summarize, the proposed RM-1 rezoning with PRO will satisfy, among other things, the following objectives and conditions:

1. It will permit the development of multigenerational housing options in unique villages, in a single integrated development with vehicular and pedestrian connections serving diverse populations in close proximity to the City's extensive commercial corridors and served by public transportation, which will also benefit those commercial shopping areas;

2. It specifically addresses the City's desire and demand for housing suitable for seniors and aging in place;

3. Because of the challenging topographical, wetland and woodland conditions, the Property is less suitable for an OST development. Such a development would have an extensive adverse impact on the natural features, while a carefully designed residential project would preserve and enhance the natural features for the use and enjoyment of the residents;

4. It provides the ability to view an extensive preserved wetland/woodland system owned by MOOT and other adjacent preserved natural areas;

5. It will create substantially less traffic congestion than an OST development and, with the density restrictions stated below, less traffic than a traditional RM-2 development as previously proposed and further reduced in half again under RM-1 zoning limited to 232 units;

6. The prior proposal under the RM-2 zoning would permit approximately 1,235 two-bedroom residences or 926 three-bedroom residences. The revised proposed rezoning to RM-1 would reduce substantially the allowable density to approximately 400 units, the PRO plan under RM-1 zoning presented here is further limited to only 232 units;

7. All of the wetlands, which are generally small in size, are full of invasive species. Under the PRO, Ivanhoe will remove invasive species and upgrade the wetland features as to both function and aesthetics. We have revised the plan to allow for more upland land to increase mitigation per Novi's review;

8. The Grove's 40 acres of strategically located green space, combined with the adjacent MDOT property to the east (34 acres) and land included in a conservation easement to the south (around 6 acres abutting The Grove), create 80 acres of contiguous natural wildlife habitat;

9. The design of the Villages will be integrated, consistent, and complimentary including high quality and diverse materials. It is designed through setbacks, buffering, and connectivity to be supportive of, and compatible with, a commercial development at the retained Trinity Property;

10. An extensive list of sustainable design features as to both structures and landscape features will be included in the proposed PRO; and

11. Numerous public benefits including extensive pathways, park areas, public bus stop, increased open space, decreased density, diverse housing options, and conservation easements, will be provided.

Thank you for considering all this information and we look forward to continuing to work collaboratively with the City to make this development a reality.

Sincerely,

The Ivanhoe Companies

Gary Shapiro

Enclosures

cc: Barb McBeth
Alan M. Greene
Andy Wozniak
Brad Strader

APPENDIX 1

Via E-Mail and Hand Delivery

IVANHOE

(248) 626-6114

Barb McBeth - City Planner
City of Novi
45175 Ten Mile Road
Novi, Michigan 48375

August 12, 2024

RE: Application for Rezoning to RM-2 with Planned Rezoning Overlay for The Grove--Northeast Corner of 12 Mile Rd. and Meadowbrook Rd.

Dear Barb:

I am submitting this letter and the enclosed application and supporting information in connection with the Ivanhoe Companies' ("Ivanhoe")[1] proposed rezoning to RM-2 with a planned rezoning overlay (PRO) for 12 parcels of land located at the southeast corner of 12 Mile Rd. and Meadowbrook Rd. (the "Project" or the "Grove"). This letter outlines some project background and Ivanhoe and its design team's vision for the Project, developed after substantial planning and analysis over several years of study. It is intended as the project narrative describing the proposed rezoning and addressing the PRO eligibility requirements. The Presentation Booklet that accompanies the application provides visual depictions of the matters described in this narrative.

As you may recall, we had our concept plan meeting for the Project on December 14, 2023. We then submitted comprehensive materials for the pre-application review required by the Zoning Ordinance. The current revised plans and supporting materials also address the comments in the various City staff and department review letters and reflect the collaborative process we have embarked on with the City.

A. <u>Description of the Property and Background</u>.

The subject property (the "Property") consists of approximately 62 acres and has frontage along both 12 Mile and Meadowbrook Roads. The property is currently zoned OST (Office Service Technology) and is owned by Trinity Health-Michigan ("Trinity"). Ivanhoe entered into an agreement with Trinity in November 2022 to acquire approximately 62 acres of the nearly 70 acres of land owned by Trinity. While Trinity is retaining ownership of approximately 8 acres at the corner of 12 Mile and Middlebelt Roads, Ivanhoe has included that land in its development due diligence, planning and design work, including with respect to woodlands, wetlands and connectivity, so that any future development of that land could be integrated into the whole at the appropriate time.

[1] The Ivanhoe Companies, working with a diverse development team of community planners, designers and engineers, are creative community developers and have developed over 100 residential communities in Oakland, Wayne, Washtenaw and Livingston Counties. In the last decade we have specialized in unique sites in suburban infill locations in developed or partially developed areas to meet growing residential housing needs. We are proud of our reputation as environmentally sensitive developers and are the only three-time winner of the Michigan Society of Planning Officials award for best new project design.

The Property is close to a variety of offices, retail, recreation, entertainment and residential land uses. To the north, across 12 Mile Rd., there are residential enclaves, with planned commercial uses, plus the MSU Tollgate Farms, and a City of Novi trailhead and park developed and deeded to the City by Ivanhoe as part of the Beacon Hill mixed-use project. There is an older office/type building on the southwest corner of 12 Mile Road and Meadowbrook. Twelve Oaks Mall and Twelve Mile Crossing at Fountain Walk are located a short distance to the west along 12 Mile Road. A substantial amount of office/commercial is located to the east; across M-5 Adjacent to the south is a small office park and then the I-96/M-5 interchanges. The entire eastern boundary of the Property abuts approximately 32 acres of MDOT right-of-way adjacent to the M-5 expressway, which is an undeveloped natural area containing wetlands and woodlands.

The Property has scattered small wetlands throughout, in which invasive species are present. The location, topography, and natural features present development challenges which is why it remains one of the larger pieces of undeveloped properties left in the City, particularly considering the size and configuration of buildings typically developed for OST uses. As explained in more detail in the accompanying materials, there are sufficient and more suitable areas available for OST development. These environmental challenges also provide opportunities to create something unique, impactful and synergistic with the key nearby, large-scale retail shopping areas in the City—Twelve Oaks Mall, Fountain Walk and Novi Town Center.

With both current and potential future City planning objectives in mind, Ivanhoe spent months developing multiple iterations of potential development plans for the Property. We believe that the plan described below and illustrated in the enclosed materials satisfies the key City objectives and presents an exciting modern, mixed-use development and reflects current and future market trends. The natural features and constraints on the Property and the nature of nearby uses guided the design of the development plan.

B. <u>The Grove PRO Development Plan—A Multi-Generational Destination Community</u>

The overall Property development is divided into two parts—Parcel A is the portion of the land that will be retained by Trinity and is targeted for business development as described further below; and Parcel B, which will be developed by Ivanhoe as a unique master-planned residential community containing four (4) villages integrated with parks, woodlands and other natural features, with multiple housing types, including a mixture of for sale and rental housing options. The Grove is intended to provide a full range of flexible housing options catering to diverse, multi-generational residents, ranging from younger residents and families to active seniors.

Per the Master Plan "A variety of housing options will welcome younger residents and families as well as older residents to age in the community." The corresponding objective is to "Attract new residents to the city by providing a full range of quality housing opportunities that meet the housing needs of all demographic groups including but not limited to singles, couples, first time home buyers, families and the elderly." The plan for The Grove is guided by these Master Plan objectives and will be a unique multi-generational community.

There are three key factors that drive this development. First, the size of the property offers the opportunity to provide diverse, but integrated housing options. Second, the isolated location of the Property and the natural features on and around the site are ideal and attractive for a successful residential project. Moreover, the entire west side of the property—over 2,200 hundred feet—abuts the M/5 right-of-way which will remain undeveloped. That MDOT-controlled property contains wetlands, woodlands, and storm drainage features. A pathway with observation areas on the Property adjacent to the MDOT wetland mitigation conservation easement will allow residents to appreciate the natural area. The Grove will include a non-motorized system that connects to pathways along the roads that will provide easy and direct access to MSU's Tollgate Farms and the Beacon Hill Park access trail, which was developed by Ivanhoe as part of the Beacon Hill mixed-use project on the north side of 12 Mile Road.

An equally important consideration is the proximity to some of the premiere shopping areas in Oakland County—Twelve Oaks Mall, Fountain Walk and Novi Town Center. The stress on brick and mortar stores is well documented. Many shopping malls around the country and in Michigan are failing and some have closed (such as Lakeside Mall in Sterling Heights). Oversaturation of commercial lands and loss of on-site sales means that new residential areas are needed to support the retailers and restaurants. The Grove is perfectly positioned to provide easy access to these shopping districts. In fact, Twelve Oaks would be less than a mile walk or bike ride from the project along a bike path fronting the Property. The residents would benefit from easily accessible retail and commercial services, and the commercial business would benefit from the additional customers living in close proximity.

The Concept Plan for the Grove calls for four distinct villages all interconnected and governed by common themes of high quality and compatible designs. Two of the villages—the Woods and the Pointe—are targeted for condominiums. The other two villages—the Vistas and Meadows—can be offered for sale or rent depending on the market and demand. Current plans envision homes with flex space for home office or library use, 2 or 3 bedrooms, and 2.5 baths. The quality and nature of the design and development of these units would make them suitable for sale, either initially or as a later conversion. Thus, the Grove has the ultimate flexibility to address multiple housing targets within an interconnected project, responsive to market conditions, and fully consistent with both the current and proposed new Master Plan housing objectives.

The Villages are tied together by an extensive pathway system and recreational and natural amenities, including an approximate 5.5 acre central gathering park, pocket parks, a nature area, clubhouse and pool facilities, pickleball courts and a dog park. In total there are approximately 39 acres of green space with extensive internal sidewalks and walking and hiking trails.

Additionally, our traffic engineers at Fleis & VandenBrink, compared the number of expected trips in the peak hours for a typical office use with the number of trips expected with the residential use. A typical OST development, for example, would generate far more traffic during an average weekday versus the proposed residential development. Peak hour traffic differences are even more dramatic. The traffic benefits could be even greater if people walk or bike ride to nearby retail and restaurants in the area.

Finally, consistent with the City's objectives and goals for sustainable development and Ivanhoe's own development philosophy, the Project will include numerous sustainable design features, such as: EV charging stations; numerous bike racks and bike storage space; use of native vegetation and strategically placed canopy trees; applicable plumbing fixtures shall be Water Sense labeled or equivalent standard; use of energy efficient exterior building materials, glass/glazing and insulation; installing smart scheduling technology for water use; and LED exterior lighting.

C. <u>Trinity Parcel A Development</u>.

While there is no specific use now proposed for Parcel A at the southeast corner of 12 Mile Rd. and Meadowbrook Rd., Parcel A has been included in all the due diligence and planning analysis for the overall Property. The potential uses for Parcel A include without limitation, corporate headquarters and offices, healthcare facilities for Trinity, commercial, high-tech research and office, high-end health club, hotel and other mixed uses. The residential villages have been carefully situated to provide appropriate setbacks and screening for future business uses and to be compatible with them. With an appropriate plan in place and synergistic uses, Ivanhoe and Trinity anticipate that Trinity Parcel A will attract business uses that would be an asset for the City and integrate and enhance the development or redevelopment of nearby properties.

D. <u>Next Steps—Rezoning to RM-2 with PRO Development Approval</u>.

As the City knows, it currently has limited zoning tools available to accomplish the alternative and mixed-use approach envisioned for the Property. The City has two multiple family zoning classifications. Both ordinances are not targeted for development of the multiple housing options within a single development. The RM-1 density is insufficient for the development, while the RM-2 provides greater

density than proposed. Therefore Ivanhoe is proposing a rezoning of approximately 62 acres of the property to the RM-2 zoning district with a PRO (planned rezoning overlay) similar to the procedure used for the development of the Beacon Hill project across 12 Mile Road from the Grove, which included single-family housing, a public park dedicated to the City and future commercial/retail development. The conditions and circumstances supporting the PRO include at least the following:

1. It will permit the development of multiple housing options in a single integrated development with vehicular and pedestrian connections serving diverse populations in close proximity to the City's extensive commercial corridors, which will also benefit those commercial shopping areas;
2. Because of the challenging topographical, wetlands and woodlands conditions, the Property is less suitable for an OST development. Such a development would have an extensive adverse impact on the natural features, while a carefully designed residential project would preserve and enhance the natural features for use and enjoyment of the residents;
3. It provides the ability to view an extensive preserved wetland/woodland system owned by MDOT and other adjacent preserved natural areas;
4. It will create substantially less traffic congestion than an OST development and, with the density restriction stated below, less traffic than a traditional RM-2 development;
5. Although the RM-2 zoning would permit approximately 1,235 two-bedroom residences or 926 three-bedroom residences, the proposed PRO would limit the density to only 438 residences;
6. All of the wetlands, which are generally small in size, are full of invasive species. Under the PRO Ivanhoe will remove invasive species and upgrade the wetland features as to both function and aesthetics;
7. The Grove's 39 acres of strategically located green space, combined with the adjacent MDOT property to the east (34 acres) and land included in a conservation easement to the south (around 6 acres abutting The Grove), create 80 acres of contiguous natural wildlife habitat;
8. Extensive pathways, view features and recreational and exercise amenities will be included, including 4 places of interest for general public use along the main roads;
9. An extensive list of sustainable design features as to both structures and landscape features will be included in the proposed PRO; and
10. The design of the Villages will be integrated, consistent and complimentary and will include high quality and diverse materials.

E. <u>Conclusion</u>.

Ivanhoe is very excited about this new development and expects it to be a successful and unique place-making destination for living within the community, and an asset to the City.

Sincerely,

Gary Shapiro
Ivanhoe Companies

cc: Lindsay Bell (via email: lbell@cityofnovi.org)
Brad Strader (via email: Brad.Strader@itsc2g.com)
Andy Wozniak (via email: awozniak@zeimetwozniak.com)
Alan M. Greene (via email: agreene@dykema.com)

C2G
CINCAR CONSULTING GROUP

400 Renaissance Center
Suite 2600
Detroit, MI 48243

17199 N. Laurel Park Drive
Suite 204
Livonia, MI 48152

August 12, 2024

City of Novi
Attn: City of Novi Planning Commission
45175 Ten Mile Road
Novi, Michigan 48375

Re: The Grove Proposed Rezoning and PRO Concept Plan – Planning Recommendation

Dear Planning Commissioners,

I have been working with the Ivanhoe team on The Grove project for around two years. I have been involved in the design and development of many of the materials that have been submitted. This letter supports why I believe, as an experienced professional planner, the Commission should approve the rezoning using the Planned Rezoning Overlay (PRO) process.

The PRO option allows a conditional rezoning, to be used when a site and project has something unique where the typical zoning standards do not apply. That is certainly true for this site. The property contains large, forested wetlands that can be integrated into the design, but does require deviations that allow the buildings and parking to be clustered, rather than spread throughout the site in a more traditional layout.

This letter begins with a few statements about my professional experience and expertise. This is followed by a summary of all the benefits that the project will provide that may not otherwise be possible within the existing zoning district.

My Qualifications
As some of you may know, I am a Planning Consultant with over 40 years of experience. I was President of a planning firm (LSL Planning) that worked for more than 50 communities in Michigan, plus projects in many other states. My municipal clients included Farmington, Farmington Hills, Northville Township and Wixom. I was also selected by the City of Novi to assist with some special zoning districts.

Throughout my career I have often been selected as an instructor on planning, zoning, and transportation related topics. For around 15 years, I was the instructor for the annual Oakland County Planning and Economic Development Department, which was attended by some Novi Planning Commissioners.

I have spent most of my career working for the public sector. Because of my strong relationships with cities in Oakland County, and my reputation, I must be very selective when working for developers. I have been working with Ivanhoe for about 25 years, including two prior projects in the City of Novi. I enjoy working with the Ivanhoe team because they study the site and surrounding area as well as take the time to explore options and develop innovative designs. Several of the projects I have done with Ivanhoe have won awards from the Michigan Association of Planning (MAP), along with other organizations.

I currently work for Cincar Consulting Group (C2G) as the Planning Director. At C2G, we partner with clients and communities to collaboratively create great spaces to live, work, and play. While we work mostly for public agencies, we also carefully select to work with top quality developers like Ivanhoe.

Before I joined C2G a year ago, I worked at MKSK. MKSK is a talented landscape architecture and design firm with award-winning projects throughout the Eastern United States. Haley Wolfe and Brian Kinzelman (former CEO) at MKSK have, like me, been involved in this project for over two years. We all support this project due to the integration of development with the environment, and to help meet the need for more attainable housing with all the locational attributes outlined below. Some of the features we helped create include elements that turn this into a special place – parks and amenities, non-motorized pathways, sustainability features, convenient access to a new SMART stop and more.

Cincar Consulting Group and MKSK worked with the rest of this creative team of landscape architects, planners, architects, designers, engineers and others to develop a cohesive proposal.

Why Multiple-Family instead of Office Service Technology (OST)?

The team has been working with Ivanhoe for around two years on this project. The general sequencing of the project is outlined below.

Ivanhoe has been working with the owner, Trinity Health, to explore development options for several years. Even when the office market was robust, this site remained vacant. There are just too many natural resource obstacles to develop this site with office buildings and their required parking. Ivanhoe and Trinity consulted with CBRE, one of the top experts in office developments in SE Michigan. CBRE confirmed that the OST market was soft for the Property, due to overall lack of demand and the site's imposing environmental features.

Trinity will retain ownership of the corner parcel, believing that could be a visible, landmark location for an office or other more intense business or commercial development in the future. They wanted to ensure that development on the Ivanhoe section would be compatible with whatever may occur on the corner parcel in the future.

Then Ivanhoe explored different use options for the site. Gary Shapiro from Ivanhoe personally attended several meetings with the City's subcommittee working to update the City's Master Plan. The experienced Project Manager from Becket-Rader noted that a flexible approach was needed for our site in terms of use and design (defined as a potential Mixed Use or "MXD"). I believe the Ivanhoe proposal is consistent with the approach offered by the City's planning consultant.

Ivanhoe reached out to various market consultants to define what type of use would be appropriate for this location. Those market consultants reached the same conclusion:, low-rise multiple-family that preserves much of the site as open space and wetlands. The market consultants noted that housing was needed to attract younger professionals, and to retain 2nd generation Novi residents, who are not yet ready to purchase a home but want to live in Novi.

Two creative residential architects were engaged to design buildings that would be unique in the market and provide timeless design. Hobbs & Black from Ann Arbor designed the buildings in the Meadows and the Woodlands. Preliminary renderings are featured in the booklet. TR Architects was engaged to

design buildings in The Woods and The Point. Using two acclaimed architects helps ensure that the Villages have a distinct character while retaining an overall consistent design theme.

As the site evaluation and housing design were merged, Ivanhoe's team developed a master-planned, multiple-family community containing different villages, providing a mixture of unit types. The residential villages are integrated through a series of non-motorized connections, with a large open space park, pocket parks, woodland corridors and other natural features. Per the City's Master Plan, an objective is to "*Attract new residents to the city by providing a full range of quality housing opportunities that meet the housing needs...*" In response, The Grove will target young professionals and families (generation X, Y, Z) providing a variety of housing options that will meet the goals of the Master Plan.

What the PRO Zoning Provides

The attractive features on the site, especially the wetland corridors, make it very difficult to construct buildings and parking using the zoning standards developed for a flat featureless piece of land. The City's Zoning Ordinance allows a PRO to be used in situations where a more creative design approach is needed. This allows "deviations" from the typical setback and spacing standards, to allow a design that fits the site conditions. The City also requires that the project "benefit" the City.

We have reviewed the City's Zoning Ordnance and the PRO criteria. You will see in our materials those criteria and how we address them, a listing of the many benefits this project provides, and support for the deviations requested. Many of these benefits, shown below, would not otherwise be possible for this site as currently zoned, or for a project without the requested deviations:

1. *Benefit to the commercial development in the area:* The project is near a variety of offices, retail, recreation, entertainment, and residential land uses. For example, the property is located within easy biking or driving distance to Twelve Oaks Mall and Twelve Mile Crossing at Fountain Walk. Residential will also support the planned commercial across 12 Mile (part of the Ivanhoe mixed use project) and businesses on the other side of M-5.

2. *Meets the housing needs in the City:* The project promotes high quality standards for residential uses compatible with the surrounding area of the City. Given the size of the property, there is an opportunity to provide a wide range of flexible housing options that are also integrated into the site.

3. *Sustainable development:* The Grove is also consistent with the City's objectives and goals for sustainable development. This project's close proximity to nearby commercial areas can also help reduce the reliance on vehicles and promote more walking and biking to surrounding areas. The Project will include numerous sustainable design features that will create positive community impacts, including EV charging stations, bike racks and bike storage, native vegetation, energy efficient exterior building materials, amongst other sustainable design aspects.

4. *Less traffic impacts than OST:* The traffic impact study shows that a typical OST development office park (which would be permitted under the current zoning) would generate more traffic than the proposed residential development. Additionally, peak hour traffic differences show that development under the OST zoning would be more than four times traffic associated with The Grove development.

5. *Consistent with the "Walkable Novi" Plan and the City's new Mobility Plan*: The Grove development will be walkable and interconnected into the regional non-motorized network. Meadowbrook Pathway connects adjacent to our site at Meadowbrook and 12 Mile Road which then connects to the Michigan Air Line Trail, M-5 Metro Trail as well as the I-275 Metro Trail. There will be connections to a new bus stop for residents to connect to SMART's Route 740 along 12 Mile Road.

   Internally, the development has three miles of internal pathways and sidewalks. These pathways provide connections to the regional non-motorized system plus the 5.5-acre central gathering park, pocket parks, a nature area, clubhouse and pool facilities, pickleball courts and a dog park.

In summary, and on behalf of the entire design team, we believe the Grove development is a perfect application of the City's PRO zoning. We have all spent considerable time exploring options for the layout of the homes, circulation, parking, a comprehensive non-motorized system, and a series of amenities to set this project apart from other multiple-family developments in the City.

We hope after you review the plans, that you will agree. We look forward to meeting with you to hear your comments.

Respectfully Submitted,

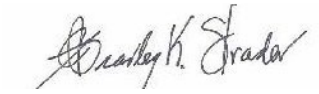

Brad Strader, AICP, PTP
Planning Director
Cincar Consulting Group

APPENDIX 2

CITY OF NOVI CITY COUNCIL
DECEMBER 16, 2024

SUBJECT: Initial review of eligibility of The Grove, to rezone property at the southeast corner of Twelve Mile Road and Meadowbrook Road to High-Density Multiple Family with a Planned Rezoning Overlay.

SUBMITTING DEPARTMENT: Community Development – Planning Division

KEY HIGHLIGHTS:

- Rezoning 62 acres on Meadowbrook Road to allow a 438-unit multi-generational development with attached townhomes and apartments and open space amenities.
- Former agricultural site contains regulated woodlands and an extensive system of wetland areas.
- Proposed PRO Conditions include four pedestrian seating areas along Meadowbrook and Twelve Mile, and off-site 10-foot-wide pathway along Twelve Mile, which the applicant indicates are in the public interest.
- Planning Commission reviewed the Initial PRO Plan and provided feedback on October 30, 2024.

BACKGROUND INFORMATION:

The applicant is requesting a Zoning Map Amendment for approximately 62 acres of property on the south side of Twelve Mile Road, east of Meadowbrook Road (Section 13). The applicant is proposing to rezone the property from Office Service Technology (OST) to High-Density Multiple Family (RM-2) using the City's Planned Rezoning Overlay (PRO) option.

The current zoning of the property is OST – Office Service Technology. The properties to the east, west and south are also zoned OST. The area to the north is B-3 General Business and RA Residential Acreage.

The Future Land Use Map identifies this property and those around it in blue as Office, R&D and Technology, which is consistent with the current zoning. The area to the north is single family and community commercial.

The natural features map shows there are significant wetland and woodland areas on this property as well as to the east and south. The tree and wetland surveys provided by the applicant confirm these features.

The applicant is proposing to utilize the Planned Rezoning Overlay to rezone the property to RM-2 High Density Multiple Family. The initial PRO plan shows four "villages" offering different types of residential units. The Vistas are 3-bedroom townhome units – a total of 49 units in 3-story buildings. The Woods and The Point are 2-story townhome buildings with a total of 133 units, each with three bedrooms. The Meadows are residential apartment buildings with a total of 256 units. These would offer a mix of studio, 1-bedroom and 2-bedroom units. There is also a clubhouse building and central park area with amenities, including an outdoor pool, pickleball courts, a playground and a dog park.

The development is accessed by two entrances off Meadowbrook Road, and one from Twelve Mile Road.

Rezoning to the RM-2 category would permit the use proposed, however the multifamily zoning is not in compliance with the current Master Plan designation as Office Research Development and Technology. The current update to the Master Plan is under review, and the land use designation for this area may change.

The conditions in the interest of the public offered by the applicant include:

1. Four "focal areas" – two along Meadowbrook and two along Twelve Mile, which would be publicly available from the sidewalk. These are small seating areas with landscaping. One of these could serve as a bus stop for the new SMART service along Twelve Mile.
2. Construction of a 10-foot pathway on Twelve Mile on the Trinity site adjacent (off-site)
3. A corner feature at the southeast corner of Meadowbrook and Twelve Mile.
4. The usable open space and general open space significantly exceeds the requirements of the Ordinance.
5. Other conditions as listed in the Summary of Conditions section below.

Staff thinks that given the size of the development proposed, additional benefits to the public could be considered to off-set the detrimental impacts of the project.

As described in the Wetland Review, each of the delineated wetlands on the site meet the criteria of providing wildlife habitat as well as flood and storm control. Wetland review notes that the proposed development appears to result in a total permanent wetland impact area of 1.71 acres out of the total 9.64 acres present on site (about 18% impact). Approximately 1.4 acres of on-site mitigation area is noted on the plan, which is not likely to meet the full requirement for mitigation. The City has determined that all wetlands on the site are regulated, and therefore the wetland impacts, and mitigation calculation requirements should be updated accordingly on future submittals.

For woodlands, the plan appears to remove about 75% of the regulated trees on the woodland survey.

As noted in the Façade Review, the façade materials proposed do not conform to the Ordinance requirements. The building designs show extensive use of "luxury" vinyl siding, which is not permitted. Most of the building facades do not meet the 30% minimum brick requirement. The façade materials should be reconsidered to bring the units into substantial compliance.

Some other issues identified include questions of compatibility and buffering from the adjacent uses that will remain OST. Being adjacent to a residential development can require additional setbacks or other restrictions, which can be an added burden to surrounding non-residential landowners, however this would primarily be an issue to the south, but that parcel is largely developed. Dense landscaping is proposed in that area to provide buffering.

A residential development may result in smaller wetland and woodland impacts compared to an OST development due to the typical size of buildings and parking needs. OST-permitted uses include offices, research & development, data processing, and hotels, which all typically have a larger footprint than the RM-2 uses proposed. The Traffic study notes that the number of residential units proposed would likely result in fewer daily vehicle trips compared to an OST development, but there is a net increase during peak hours.

PRO ORDINANCE

The PRO option creates a "floating district" with a conceptual plan attached to the rezoning of a parcel. As part of the PRO, the underlying zoning is proposed to be changed and the applicant enters into a PRO agreement with the City, whereby the City and the applicant agree to a conceptual plan for development of the site. Following final approval of the PRO concept plan, conditions for the development, and a PRO agreement, the applicant will submit for Preliminary and Final Site Plan approval under standard site plan review procedures. The PRO runs with the land (unless terminated), so future owners, successors, or assignees are bound by the terms of the agreement, absent modification by the City of Novi. If the development has not begun within two (2) years, the rezoning and PRO concept plan expires, and the agreement becomes void.

City Council adopted revisions to the Planned Rezoning Overlay ordinance. Under the terms of the new ordinance, the Planning Commission does <u>not</u> make a formal recommendation to City Council after the first public hearing. Instead, the initial review is an opportunity for the members of the Planning Commission, and then City Council, to hear public comment, and to review and comment on whether the project meets the requirements of eligibility for Planned Rezoning Overlay proposal. Section 7.13.2.B.ii states:

> *In order to be eligible for the proposal and review of a rezoning with PRO, an applicant must propose a rezoning of property to a new zoning district*

classification, and must, as part of such proposal, propose clearly-identified site-specific conditions relating to the proposed improvements that,

(1) are in material respects, more strict or limiting than the regulations that would apply to the land under the proposed new zoning district, including such regulations or conditions as set forth in Subsection C below; and

(2) constitute an overall benefit to the public that outweighs any material detriments or that could not otherwise be accomplished without the proposed rezoning.

(See chart at the end of this motion sheet for example conditions from Subsection C)

Ultimately, the applicant will have the burden of demonstrating that the following requirements and standards are met by the PRO Plan, Conditions, and PRO Agreement:

a. *The PRO accomplishes the integration of the proposed land development project with the characteristics of the project area in such a manner that* ***results in an enhancement of the project area as compared to the existing zoning that would be unlikely to be achieved, or would not be assured, in the absence of the use of a PRO****.*
b. ***Sufficient* conditions *have been included*** *on and in the PRO Plan and the PRO Agreement such that the City Council concludes, in its discretion, that,* ***as compared to the existing zoning and considering the site-specific land use proposed by the applicant, it would be in the public interest to grant the rezoning with PRO.*** *In determining whether approval of a proposed application would be in the public interest,* ***the benefits which would reasonably be expected to accrue from the proposal shall be balanced against, and be found to clearly outweigh the reasonably foreseeable detriments thereof, taking into consideration reasonably accepted planning, engineering, environmental and other principles, as presented to the City Council****, following recommendation by the Planning Commission, and also taking into consideration the special knowledge and understanding of the City by the City Council and Planning Commission.*

In other words, an applicant needs to establish that its proposed project can integrate with the other development in the area, that it results in an enhancement of the project area as compared to the existing zoning, one that couldn't happen without the rezoning and the PRO, and that it would be in the public interest.

After this initial round of comments by the public bodies, the applicant may choose to make any changes, additions or deletions to the proposal based on the feedback received. The applicant will then submit their formalized PRO Plan, which will be reviewed by City staff and consultants. The project would then be scheduled for a 2nd public hearing before Planning Commission. Following the 2nd public hearing the Planning Commission will make a recommendation on the project to City Council. City Council would then consider the rezoning with PRO, and if it determines it may approve it, would direct the City Attorney to work with the applicant on a PRO Agreement. Once completed, that final PRO Agreement would go back to Council for final determination.

PLANNING COMMISSION

The Planning Commission held a Public Hearing on October 30, 2024, to review and make comments on the proposal's eligibility for using the Planned Rezoning Overlay option. Comments made at that time are reflected in the meeting minutes included in this packet, and summarized here:

- Commissioners stated they were concerned about changing the character of this area from Office Service Technology to more residential, especially since it isn't in line with the 2016 Master Plan.
- Commissioners thought the layout was thoughtfully designed to take into account the wetland areas.
- Commissioners thought the facades should be brought into compliance with the Façade Ordinance.
- Commissioners reiterated that additional public benefits would be needed to justify the PRO.
- Commissioners liked the look of the amenities within the development.
- Commissioners stated that providing the type of housing that would benefit the underserved senior housing market could be a public benefit to consider.

SUMMARY OF CONDITIONS OFFERED

Below is a summary of possible conditions from applicant, or staff and consultant's review letters *that may be considered to meet the standard of clearly identified site-specific conditions that are more strict or limiting than the regulations that would apply to the land under the proposed new zoning district*:

1. Preservation of City regulated woodlands
2. Preservation of City regulated wetlands
3. Density shall not exceed 8.0 dwelling units per acre (More limiting than the dwelling units per acre allowed in the RM-2 District)
4. Providing the community amenities shown in the PRO Plan, including the provision of 11 acres of usable open space, which significantly exceeds the requirement of about 2 acres.
5. Design and construction of an off-site 10-foot multi-use pathway on the adjacent property retained by Trinity (approximately 730 linear feet).
6. Dedication of 1,652 linear feet of Right of Way along Meadowbrook Road.
7. Building height will be limited to 41 feet.
8. Exceeding landscaping requirements, such as in the use of native species.
9. Improvements or other measures to improve traffic congestion or vehicular movement with regard to existing conditions or conditions anticipated to result from the development.
10. Creation or preservation of public or private parkland or open space.
11. Completion of a project recommended in the 2023 Active Mobility Plan in the nearby area.

Below is a summary of conditions that may be considered to reach the conclusion that, as compared to the existing zoning and considering the site-specific land use proposed

by the applicant, it is in the public interest to grant the rezoning with PRO *(taken from the applicant's narrative):*

Open Space and Parks – The Project design and layout is intended to create a "Placemaking" destination. These benefits will provide the City and its residents with great views, open space, pathways available to the public and, linked with the adjacent MDOT preserve, a large open space for wildlife habitat.

1. Over 1/3 of the site will be open space.
2. The open space includes "pocket parks" and an internal "Central" park community gathering area with many amenities (pool, clubhouse, Pickleball courts, picnic areas, playground, and a dog park).
3. Landscaping will focus on the use of native Michigan vegetation.
4. Setbacks, buffering and connectivity to support the eventual development of the corner parcel.
5. Views along Meadowbrook and 12 Mile Roads will have four places of interest, with extensive tree envelopes, benches and other amenities. Almost 50% of the frontage along those streets will be open space. The developer would be responsible for maintaining these amenities.
6. Preserves wetland and woodland corridors by mingling development into pockets. This is in contrast to development of OST uses that likely would have greater disruption of the natural features. Major wetlands will be preserved through a Conservation Easement.

Housing – Housing demand has changed. To address the market trends and need for more choices, we will offer multi-generational housing, geared toward young professionals and those looking for a more maintenance-free lifestyle.

1. Converts a long vacant OST parcel into a type of development that the public needs.
2. A more "attainable" housing cost compared to other options prevalent in the City.
3. Attractive, flexible housing types – townhomes, residential flats, designed for rent, sale or conversion to condominiums.

Mobility and Transportation – Connections to the Regional Pathways and the various internal non-motorized connections are consistent with "Walkable Novi" and the City's new Mobility Plan.

1. Combining 12 parcels, which could be developed with individual access points, into one unified destination with just two access points. **There are two access points on Meadowbrook, and one on 12 Mile Road. The retained Trinity parcel at the corner would likely have at least two access points as well.**
2. Connections to a new bus stop for residents of the area for SMART's Route 740 along 12 Mile Road. **Would a bus shelter be provided?**
3. An integrated pathway system that links to the regional non-motorized system along 12 Mile and Meadowbrook Roads, that connects to the Michigan Air Line Trail, M-5 and I-275 systems.
4. Our internal non-motorized system includes sidewalks, pathways, compacted limestone and natural hiking trails. We are providing a wider, 10-foot wide, circular pathway system in the area where we believe the demand will be highest.

5. Significant reductions in traffic compared to development of the site with typical OST uses (as noted in the Community Impact Statement and Traffic Impact Study).
6. Additional right-of-way will be dedicated along the Meadowbrook Road frontage.

DEVIATIONS

The proposed PRO Concept Plan includes the following ordinance deviation requests (Note these are based on the Initial PRO Plan, **with Staff comments in bold**):

1. **Building Setbacks** *(Sec 3.1.7.D):* A Zoning Ordinance deviation is requested to reduce the building setbacks from 75 feet to 50 feet along the east, west and south property lines. The applicant indicates the property to the east will not be developed as it is the MDOT wetland and stormwater natural area, so the reduced setback will not impact this property. The applicant states that much of the property to the south is in a conservation easement, and a berm with landscaping for additional screening is proposed. **The conservation easement area is not in the area adjacent to the proposed homes.** On the western side, the applicant states the 50-foot setback is consistent with existing developments along Meadowbrook, and that Trinity Health has endorsed the design of the site, including the setbacks. **The setbacks from the Trinity Health parcel observe a 75-foot setback as is required. Most of the existing buildings along this segment of Meadowbrook are set back more than 70 feet from the road right-of-way. The only building setback that is less than 70 feet is the University of Detroit Mercy building, which is approximately 30 feet from Meadowbrook ROW.**

2. **Parking Setback** *(Sec 3.1.7.D):* A Zoning Ordinance deviation is requested to reduce the parking setback from 75 feet to 50 feet along the west property lines. The deviation is requested as it is similar to other developments along Meadowbrook Road, and ample landscaping will provide a screening buffer. **Parking areas along Meadowbrook Road are in the 30-to-50-foot range for setbacks. There is only one location on the proposed plan with parking this close to the road, and it is shown to be covered by a carport structure.**

3. **Total Number of Rooms** (Sec. 3.8.1.A): A Zoning Ordinance deviation is requested to allow a greater number of rooms than the RM-2 District permits for buildings less than 4-stories (1,389 rooms proposed, 1,195 permitted). The applicant states while the proposed number of rooms exceeds the number allowed, the proposed density for each unit type is less than the allowed density, and the proposed unit mix is consistent with current market conditions and demand. **The RM-2 district allows a greater number of rooms for buildings 4 stories or taller, with corresponding higher units. This deviation has been permitted previously, as the overall density permitted by the district is not exceeded.**

4. **Building Length** (Sec. 3.8.2.C): The maximum building length in The Meadows is 216 feet, which exceeds the allowed length of 180 feet. The applicant states that the buildings are smaller than most modern multi-family buildings of this

type. **Architectural details like changes in building materials, as well as over a third of the front façade of the building being landscaped, there is visual interest that helps to break up the bulk of the building**.

5. **Building Orientation** *(Sec. 3.8.2.D):* A Zoning Ordinance deviation is requested to revise the required orientation of the buildings from a minimum of 45 degrees in certain locations. This allows for a more uniform site layout with all of the units backing up to open space/wooded areas. **All buildings are either parallel or perpendicular to property lines abutting non-residential districts. This deviation has been requested and granted for many residential projects in the City in the last 5 years.**

6. **Distance between Buildings** *(Sec 3.8.2.H): A Zoning Ordinance deviation is requested to reduce the building separation distance from the calculated formula as follows: The Vistas (side to side: 25 feet minimum proposed, 34.8 feet required; rear to rear: 50 feet proposed, 56 feet required); Woods and Meadows: (side to side: 25-feet proposed, 39.6 feet required); between Building 9 and 10 (32.8 feet proposed, 41.3 feet required).* **This deviation enables the layout of this project to fit within the available space while minimizing wetland and woodland impacts.**

7. **Parking along Major Drives** *(Sec. 5.10):* A Zoning Ordinance deviation is requested to allow for perpendicular parking on a major drive. This deviation is requested to due to the impracticality of providing a minor road (defined as less than 600 feet in length) given the site constraints (woodlands, wetlands, and property configuration). **Perpendicular parking for guests is proposed on two Major Drives (Simi Drive and Beckham Drive) in several locations, where driveways are also proposed. The parking spaces will not cause any more disruption on the roadway than cars that will be backing out of the driveways.**

8. **Wetland Mitigation** (Code of Ordinances, Chapter 12, Sec 12-173): At this time, it appears the applicant would need to request deviations from the requirements of the Wetland and Watercourse Protection ordinance based on the information provided in the plan**. The applicant should reevaluate their calculated impacts and mitigation plans based on comments in the Wetland Review. Current deviations needed would not be supported by staff.**

9. **Section 9 Waiver** (Section 5.15): Proposed elevations for residential buildings have an underage of minimum required brick (0% proposed on some buildings, 30% minimum required), and an overage of Vinyl Siding on all buildings (0% allowed). **This waiver is not supported. As a minimum, the amount of brick should be increased to more closely match the 30% required. As vinyl siding is not permitted, the applicant should consider wood of fiber cement siding.**

10. **Parking Distance to Buildings** (Sec. 3.8.2.F): In two locations, off-street parking spaces are within 13-17 feet from the adjacent building. The ordinance requires 25-feet between parking spaces and a dwelling structure that contains openings involving living areas. **The parking spaces are further away than the**

driveways where parking is permitted, so it does not appear they will have a greater impact.

11. **Number of Accessory Buildings** (Sec. 4.19.1.J): For lots greater than ½ acre, not more than 2 detached accessory buildings are permitted. The PRO plan shows 4 detached garages. **A recent text amendment allows the number of carports to exceed 2. This deviation to allow a greater number of garages is supported as it is a large site, provides covered parking options for a greater number of residents, and will not be detrimental to the area.**

12. **Landscape Berms** (Sec. 5.5.3.A.ii): A landscape deviation is requested to not provide a 4-foot, 6-inch to 6-foot-high landscape berm on a proposed RM-2 district adjacent to an OST district on the east and south side. This deviation is supported by staff because of topography and the provision of dense landscaping along both property lines**.**

13. **Right-of-Way Landscaping** (Sec. 5.5.3.B.ii): A deviation to the required greenbelt berm and plantings along 12 Mile and Meadowbrook Road due to the existing natural areas to be preserved, and a heavily landscaped detention basin.

14. **Right-of-Way Landscaping** (Sec. 5.5.3.B.ii): A landscape deviation to allow a deficiency in street trees along Meadowbrook Road. **This may be supported by staff depending on the justification. The applicant is asked to provide rationale for this deficiency.**

15. **Building Foundation Landscaping** (Sec. 5.5.3.F.iii): A landscape deviation for the deficiency in building foundation landscaping. **This deviation is not supported by staff as there are opportunities to more closely comply with the ordinance standards. The applicant states that additional plantings will be added to the building corners and sides.**

CITY COUNCIL ACTION: This is City Council's opportunity to comment on the eligibility of the proposal according to the standards of the PRO Ordinance and offer feedback to the applicant. No motion is necessary at this time, but the table below contains examples of **conditions** (as listed in the Ordinance) that might assist the Council in reaching a conclusion that, as compared to the existing zoning and considering the site-specific land use proposed by the applicant, it is in the public interest to grant the rezoning with PRO.

Types of PRO Conditions (Section 7.13.2.C.ii.b)	Proposed	Notes
(1) Establishment of development features such as the location, size, height, area, or mass of buildings, structures, or other improvements in a manner that cannot be required under the Ordinance or the City's Code of Ordinances, to be shown in the PRO Plan.	Yes	Buildings and layout to be as shown in the PRO Plan.
(2) Specification of the maximum density or intensity of development and/or use, as shown on the PRO Plan and expressed in terms fashioned for the particular development and/or use (for example, and in no respect by way of limitation, units per acre, maximum usable floor area, hours of operation, and the like).	Yes	Number of units can be stated as maximum allowed. Additional restrictions could include limits on parking, height of buildings.
(3) Provision for setbacks, landscaping, and other buffers in a manner that exceeds what the Zoning Ordinance can require.	Yes	Open space exceeds requirements
(4) Exceptional site and building design, architecture, and other features beyond the minimum requirements of the Ordinance or the Code of Ordinances.	No	The building materials currently do not comply with minimum standards and should be revised.
(5) Preservation of natural resources and/or features, such as woodlands and wetlands, in a manner that cannot be accomplished through the Ordinance or the Code of Ordinances and that exceeds what is otherwise required. If such areas are to be affected by the proposed development, provisions designed to minimize or mitigate such impact.	Yes	While significant areas of wetland and woodlands are proposed to be preserved, the impacts are also significant. Wetland ordinance will require mitigation, which is proposed but will not meet full requirements.
(6) Limitations on the land uses otherwise allowed under the proposed zoning district, including, but not limited to, specification of uses that are permitted and those that are not permitted.	Yes	Use to be limited to multi-family residential
(7) Provision of a public improvement or improvements that would not otherwise be required under the ordinance or Code of Ordinances to further the public health, safety, and welfare, protect existing or planned uses, or alleviate or lessen an existing or potential problem related to public facilities. These can include, but are not limited to, road and infrastructure improvements; relocation of overhead utilities; or other public facilities or improvements.	Yes	10-foot wide shared-use pathway proposed within the site, and along 12 Mile Road

(8) Improvements or other measures to improve traffic congestion or vehicular movement with regard to existing conditions or conditions anticipated to result from the development.	No	Not proposed.
(9) Improvements to site drainage (storm water) or drainage in the area of the development not otherwise required by the Code of Ordinances.		
(10) Limitations on signage.	No	
(11) Creation or preservation of public or private parkland or open space.	Yes	Enhanced pedestrian seating areas proposed along Meadowbrook and 12 Mile, other areas are not publicly accessible
(12) Other representation, limitations, improvements, or provisions approved by the City Council.	TBD	

Appendix 3

Ordinance Deviations for the PRO Plan based on the RM-1 Zoning Classification. (7 total deviations)

1. **Building Setbacks** *(Sec 3.1.7.D):* A Zoning Ordinance deviation is requested to reduce the building setbacks from 75 feet to 50 feet. **Staff supports the deviation as sufficient screening is proposed.**

2. **Building Orientation** *(Sec. 3.8.2.D):* A Zoning Ordinance deviation is requested to revise the required orientation of the buildings from a minimum of 45 degrees in certain locations. **Staff supports the deviation.**

3. **Distance between Buildings** *(Sec 3.8.2.H): A Zoning Ordinance deviation is requested to reduce the building separation distance from the calculated formula.* **As noted by City Staff, this deviation "enables the layout of this project to fit within the available space while minimizing wetland and woodland impacts".**

4. **Parking along Major Drives** *(Sec. 5.10):* A Zoning Ordinance deviation is requested to allow for perpendicular parking on a major drive. **Perpendicular parking for guests is proposed on two Major Drives (Simi Drive and Beckham Drive) in several locations, where driveways are also proposed. This deviation is requested due to the impracticality of providing a minor road (defined as less than 600 feet in length) given the site constraints (woodlands, wetlands, and property configuration). As noted by City Staff "The parking spaces will not cause any more disruption on the roadway than cars that will be backing out of the driveways".**

5. **Parking along Curves** *(Sec. 5.10):* A Zoning Ordinance may be required to allow on-street parking on curves with less than a 230-foot centerline radius. **Perpendicular parking for guests is proposed along curves in several locations. These parking spaces will not cause any more disruption along the curves than cars that will be backing out of the driveways.**

6. **Landscape Berms** (Sec. 5.5.3.A.ii): A landscape deviation is requested to not provide a 4-foot, 6- inch to 6-foot high landscape berm on a proposed RM-2 district adjacent to an OST district on the east and south side. **This deviation is supported by staff because of topography and the provision of dense landscaping along both property lines.**

7. **Right-of-Way Landscaping** (Sec. 5.5.3.B.ii): A deviation to the required greenbelt berm and plantings along 12 Mile and Meadowbrook Road due to the existing natural areas to be preserved, and a heavily landscaped detention basin. **This deviation is supported by staff.**

APPLICANT'S "EXECUTIVE SUMMARY"

THE GROVE

A PLACEMAKING DESTINATION

NOVI - MICHIGAN

09/16/2025

EXECUTIVE SUMMARY

IVANHOE COMPANIES

EXPERIENCE

+ previous developments

IVANHOE COMPANIES

- Proven track record of high-quality development and creative master planned communities.

- Environmentally-sensitive, award-winning projects in development, construction, and planning

- 3-time winner of the Michigan Association of Planning Best Project Award

- 2020 Home Builders Association of Southeast Michigan Developer of the Year Award

2020 HBA HOME BUILDERS ASSOCIATION OF SOUTHEASTERN MICHIGAN DEVELOPER OF THE YEAR

OUR VISION

A DESTINATION COMMUNITY WITH FOUR UNIQUE VILLAGES

- Diverse options, including Townhomes, first floor master bedrooms.
- Centralized park/recreation gathering area.
- 7.8-acre, user-ready site for a multitude of typologies or demands for Trinity Health.
- Our market profile is to meet the needs of a variety of home buyers within a single community.
- Goal is to create a compatible community integrated with the environment.

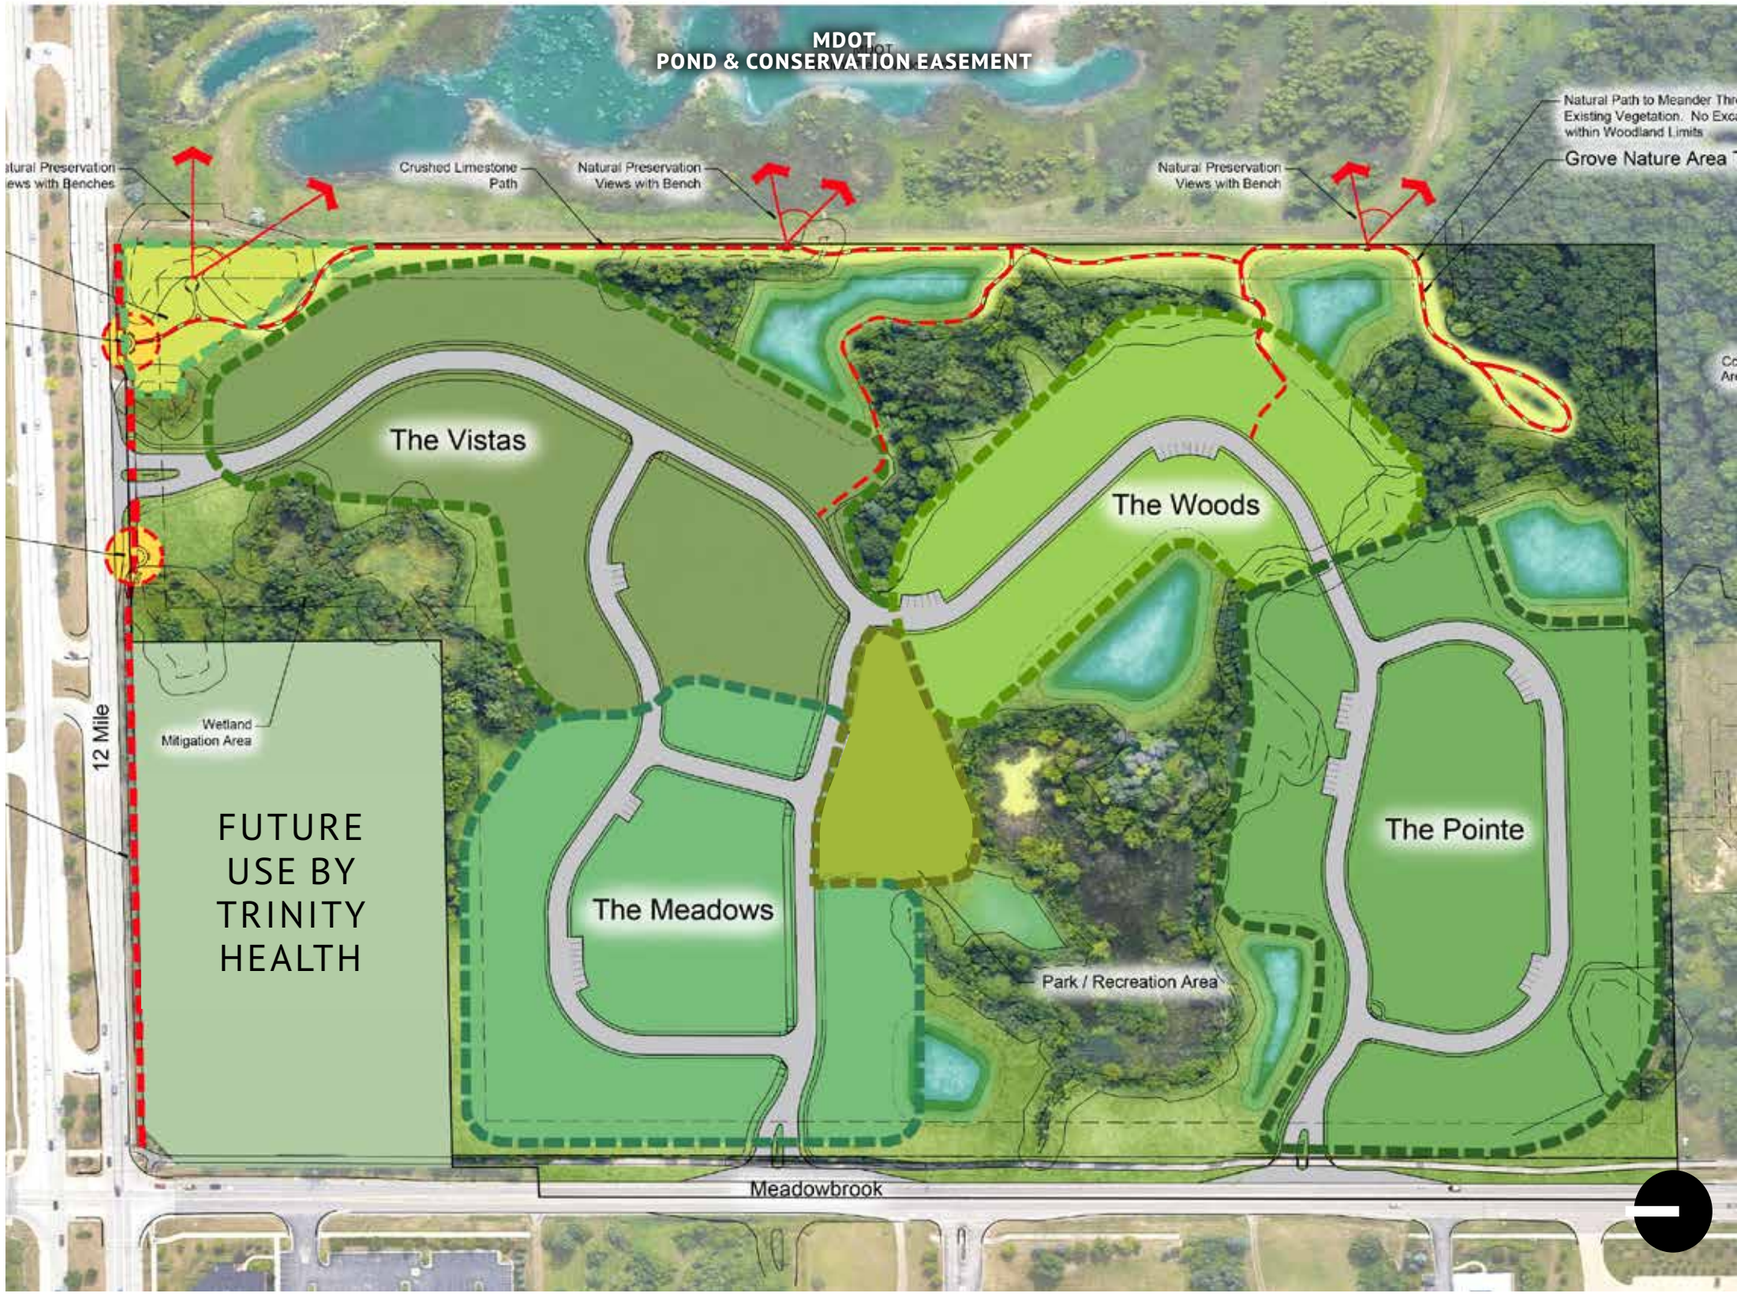

THE GROVE
" A placemaking destination "

REVISIONS FROM OUR PREVIOUS PROPOSAL

Many improvements were made based on input from the Planning Commission, City Council, City Staff and our continued due diligence:

- Reduced density from 438 to 232 homes
- Rezoning changed from RM-2 to lower RM-1
- All homes will be for sale, no rental units
- Added housing more suitable for seniors, over 50% of the units can accommodate first story primary bedroom
- Building architecture will now have enhanced facade materials - no vinyl and more brick (removed request for variance)
- All homes will have garages, carports eliminated
- Modified design to integrate changes suggested by the City's wetland consultant
- Public access to Grove Nature Area Trail
- Rearranged the open space and parks, enlarged park on NE corner with public access
- Deviations reduced by half
- Added more public benefits

THE GROVE

" A placemaking destination "

ACCESSIBILITY TO COMMERCIAL & RECREATION

- Site has great locational advantages – convenient access to freeways
- Site convenient to shopping, along a SMART route
- Integrated into non-motorized network, including M-5 Metro Trail
- Twelve Oaks Mall and other shopping and personal care establishments within walking, biking, and scootering distance
- Proximity to accessible wetland and woodland areas for passive recreational activities- including hiking, biking, and nature-viewing

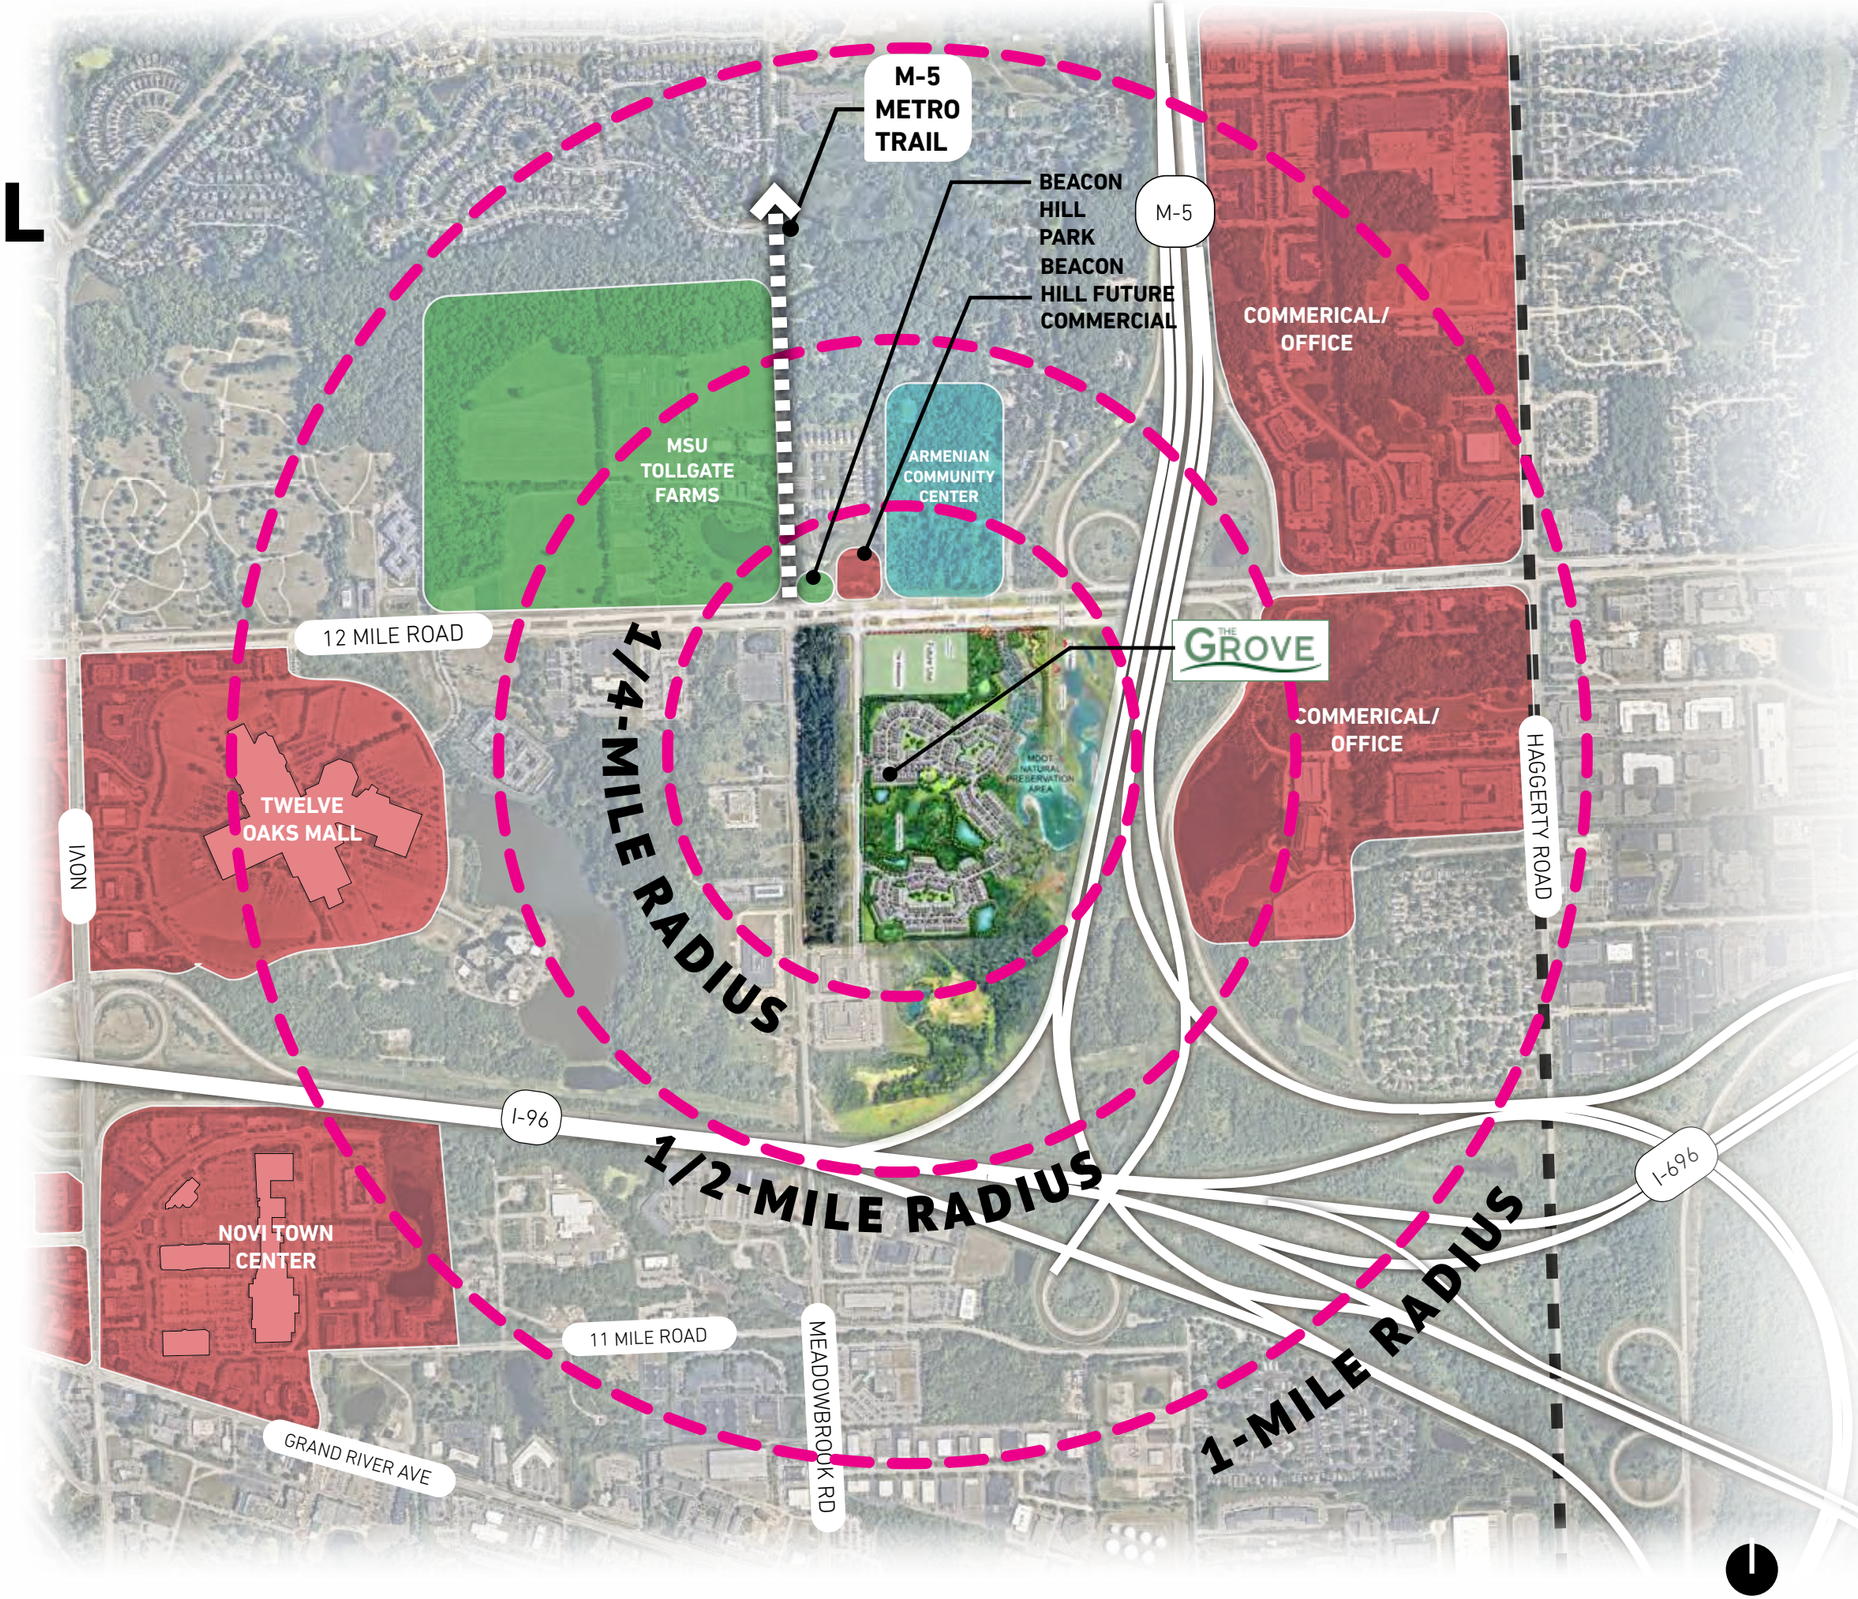

DEMAND FOR DIVERSE RESIDENTIAL OPTIONS

- Ivanhoe engaged numerous market consultants to evaluate potential uses
- Market studies concluded that there is a need for more diverse housing
  - Singles
  - Young Couples
  - First-Time Home Buyers
  - Active Seniors
- Housing that appeals to Generation X, Y, Z including those who grew up in the City
- Housing for seniors in Novi who want to downsize but stay in the City
- A walkable, environmentally sensitive design with ample open space and amenities
- Aligns with Master Plan goals for more diverse housing options

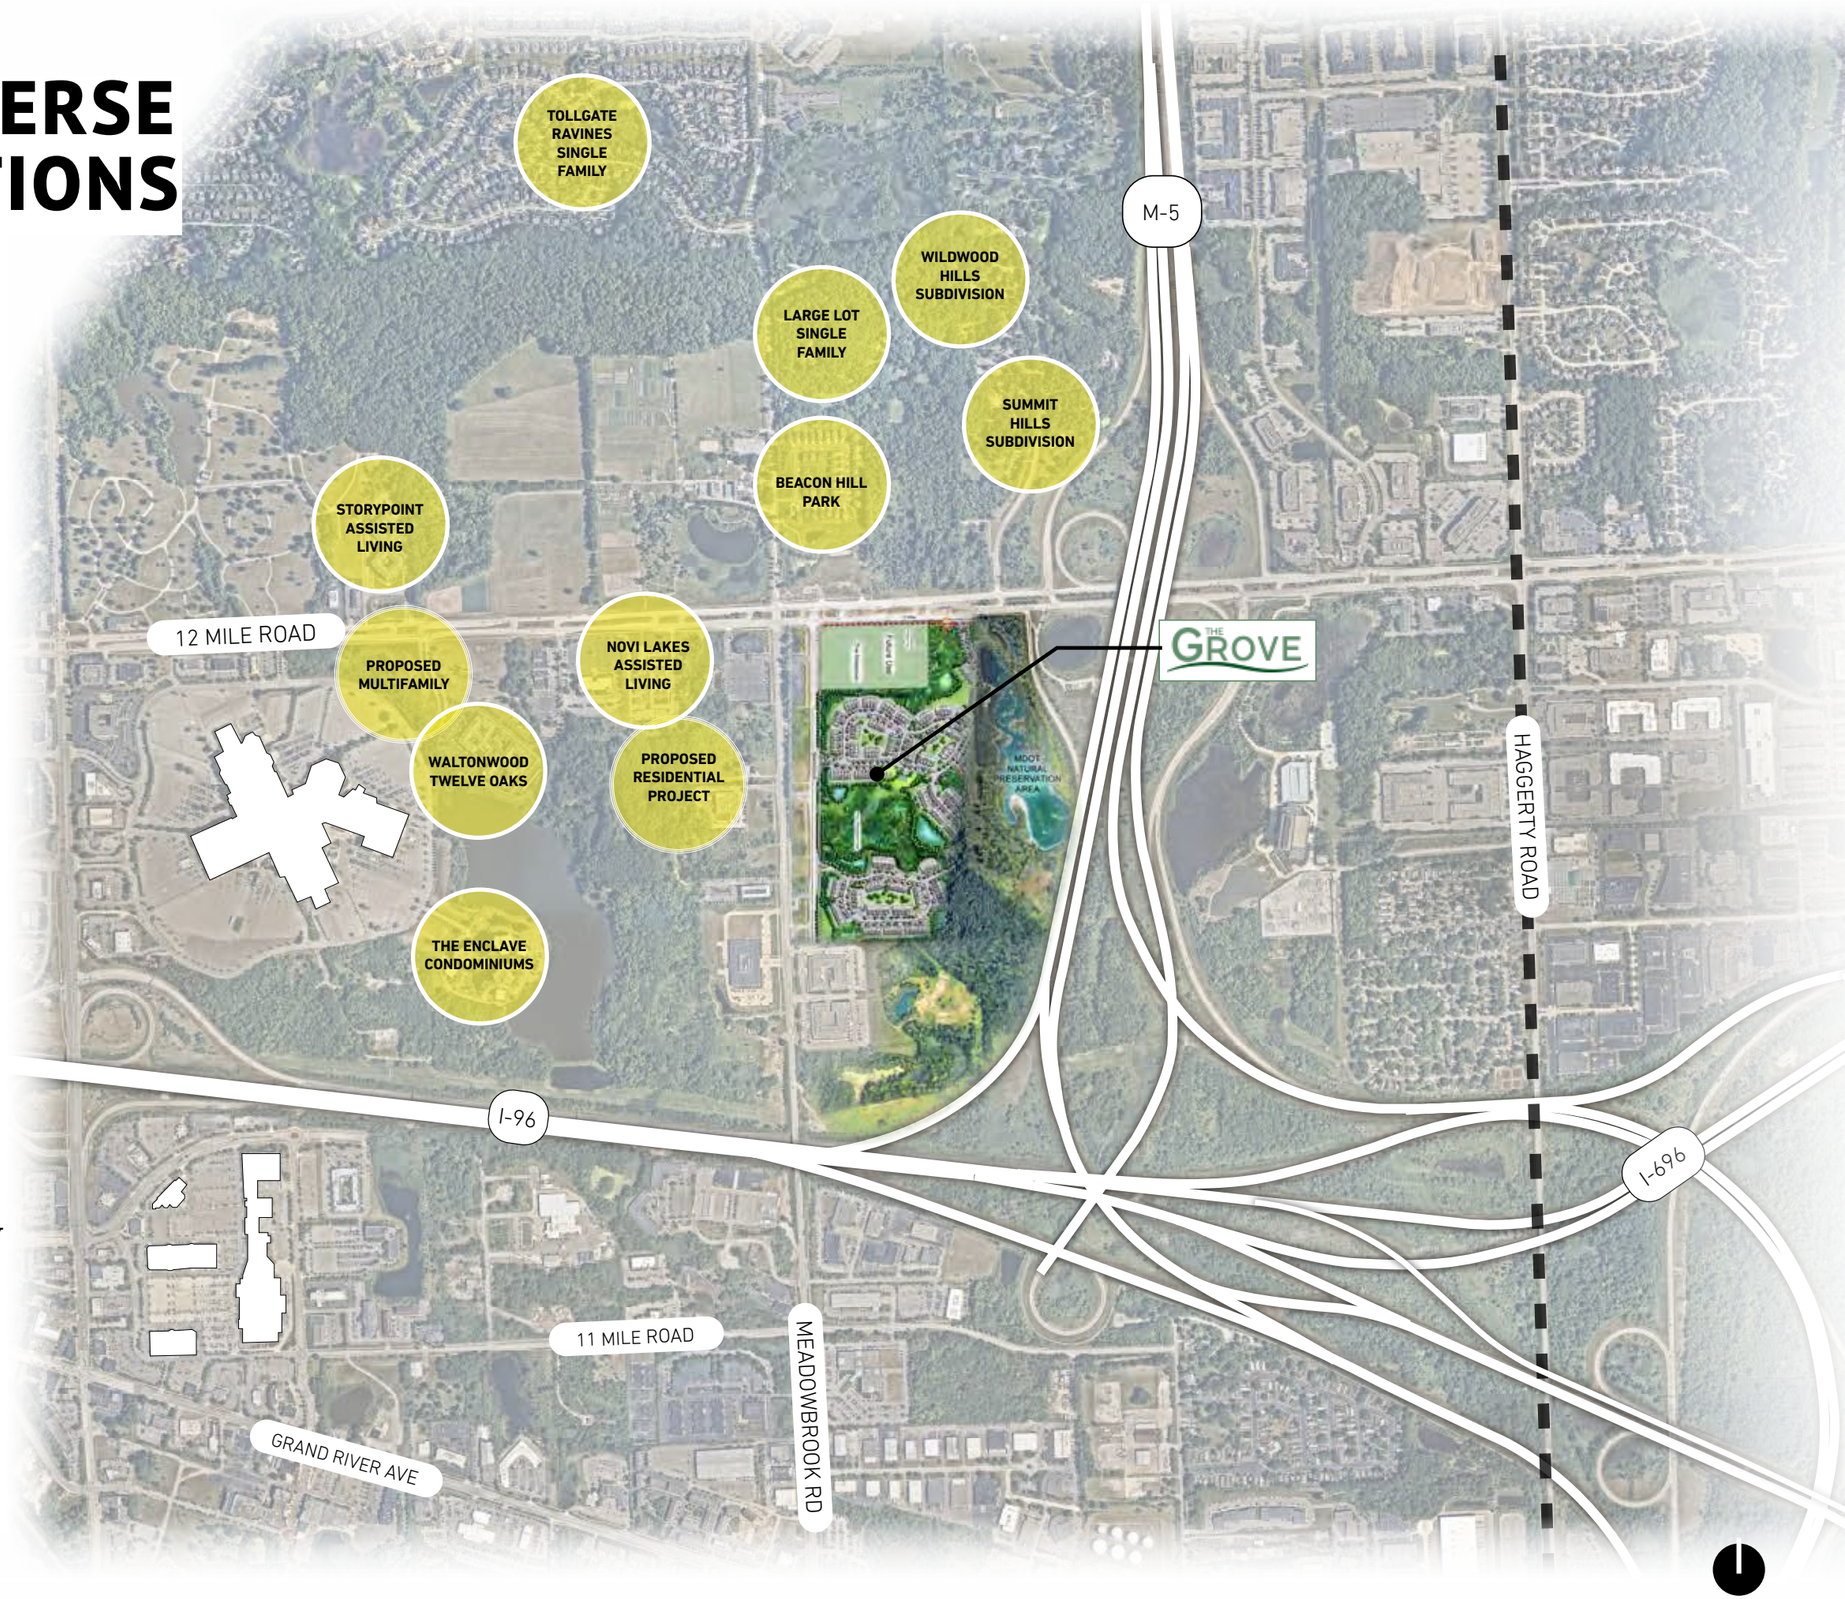

WHY OST IS NOT APPROPRIATE FOR THE ENTIRE SITE

- Limited market for OST uses, even when the office market was strong there was no interest
- Wetlands on our site makes it difficult to develop with OST uses and their parking
- Various sites, more attractive in Novi, remain available for development or redevelopment, especially along the M-5/Haggerty Corridor
- Northwest corner is more attractive for business development under the new GMX designation for the property

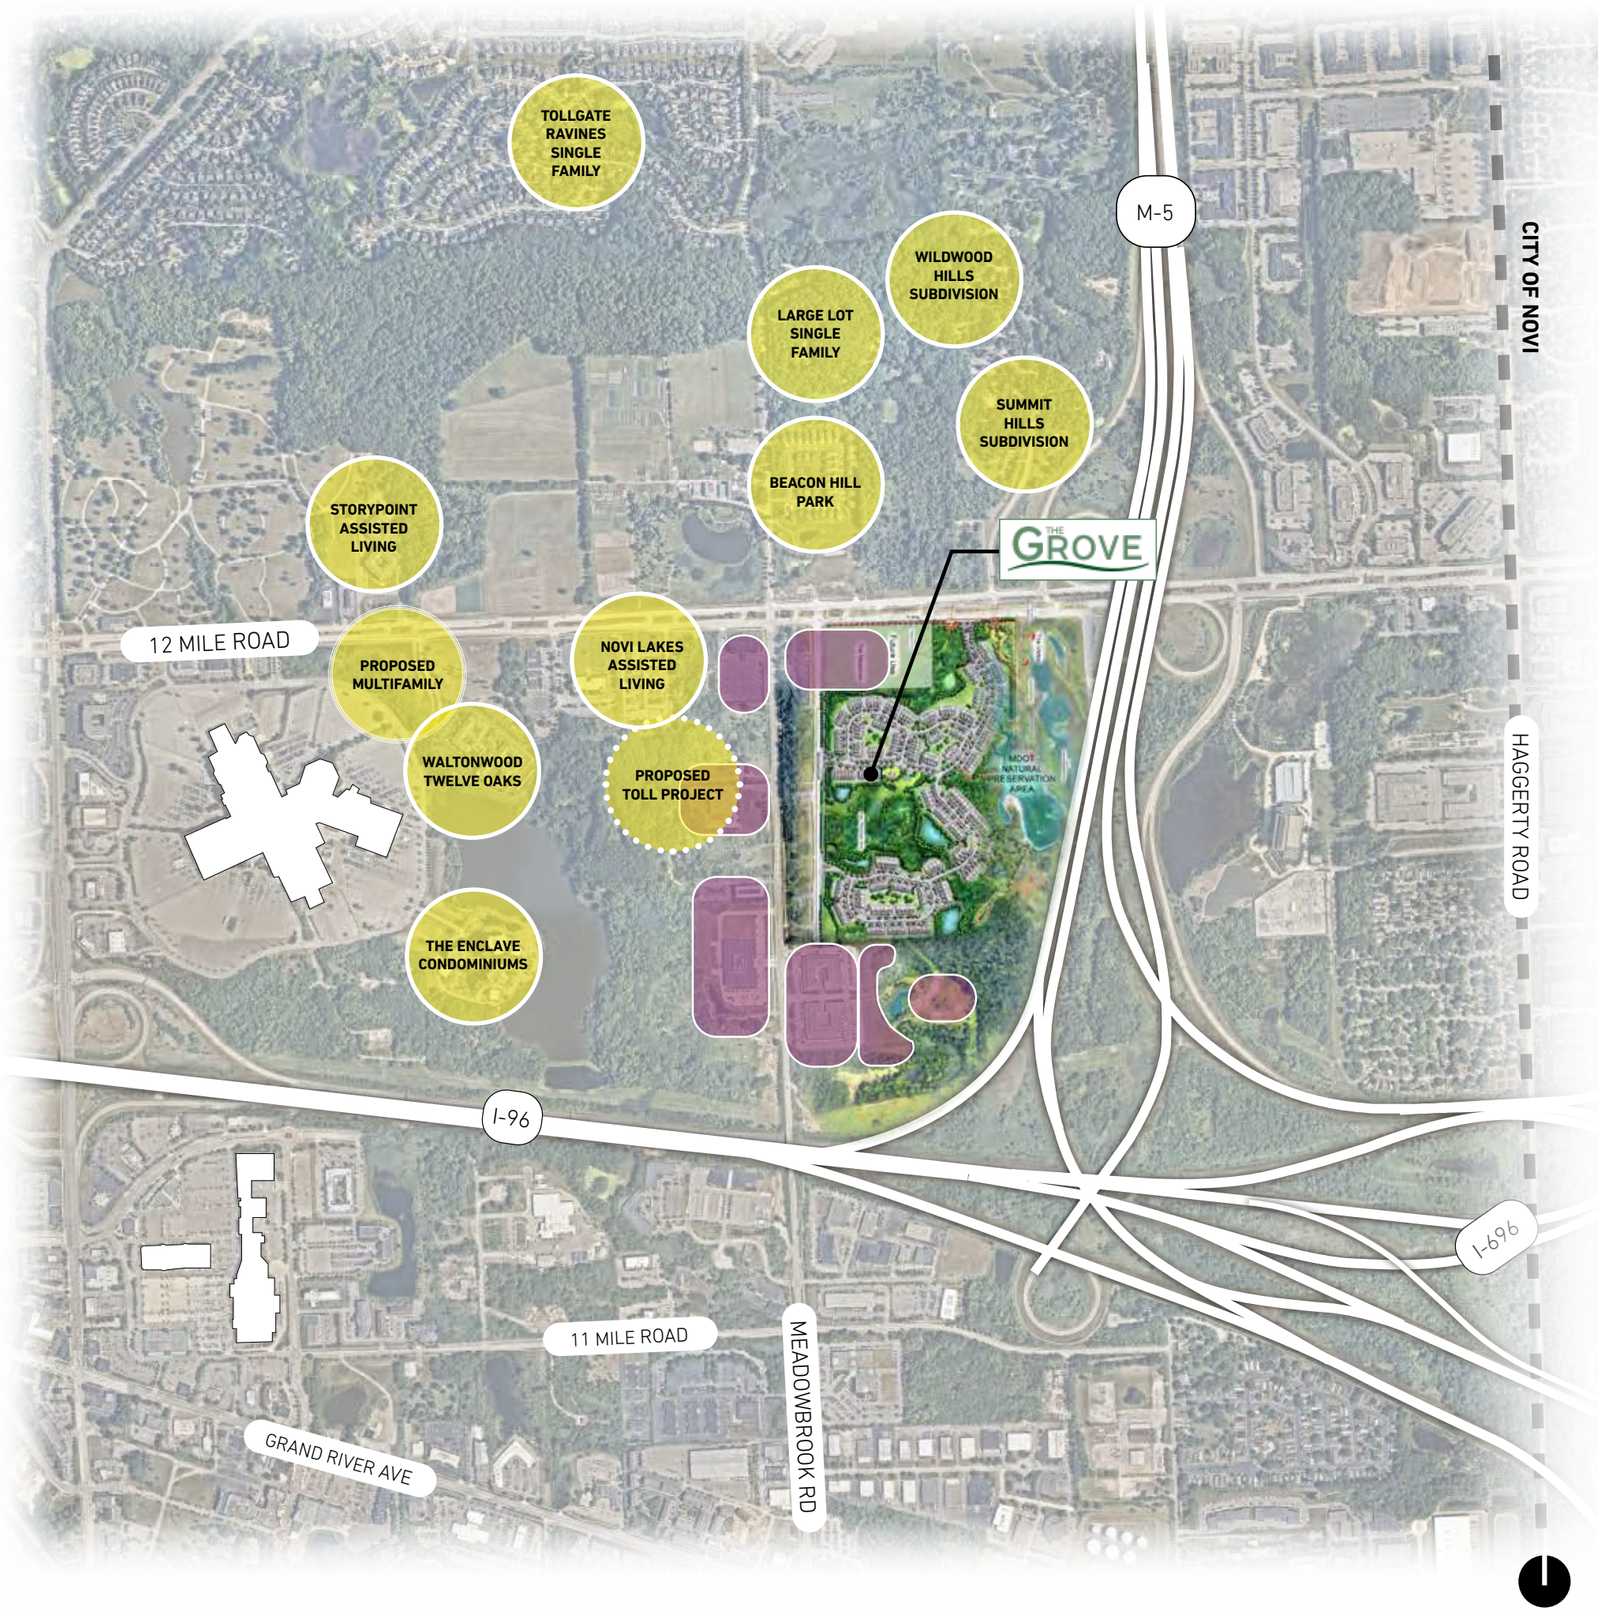

FUTURE LAND USE DESIGNATION

City of Novi 2023 Master Plan

- The location, size and environmental features make the site unique.
- Our proposal is consistent with the Master Plan GMX designation.
- Provide attainable and desirable housing essential to support the existing and evolving retail and entertainment hub of Novi.

> *The GMX land use category provides the highest flexibility of the categories. It recognizes that certain properties will be developed based on the prevailing market trends utilizing a site-specific master plan to guide development reserving certain portions of the subject property for different land use typologies.*
>
> *-Adopted Master Plan*

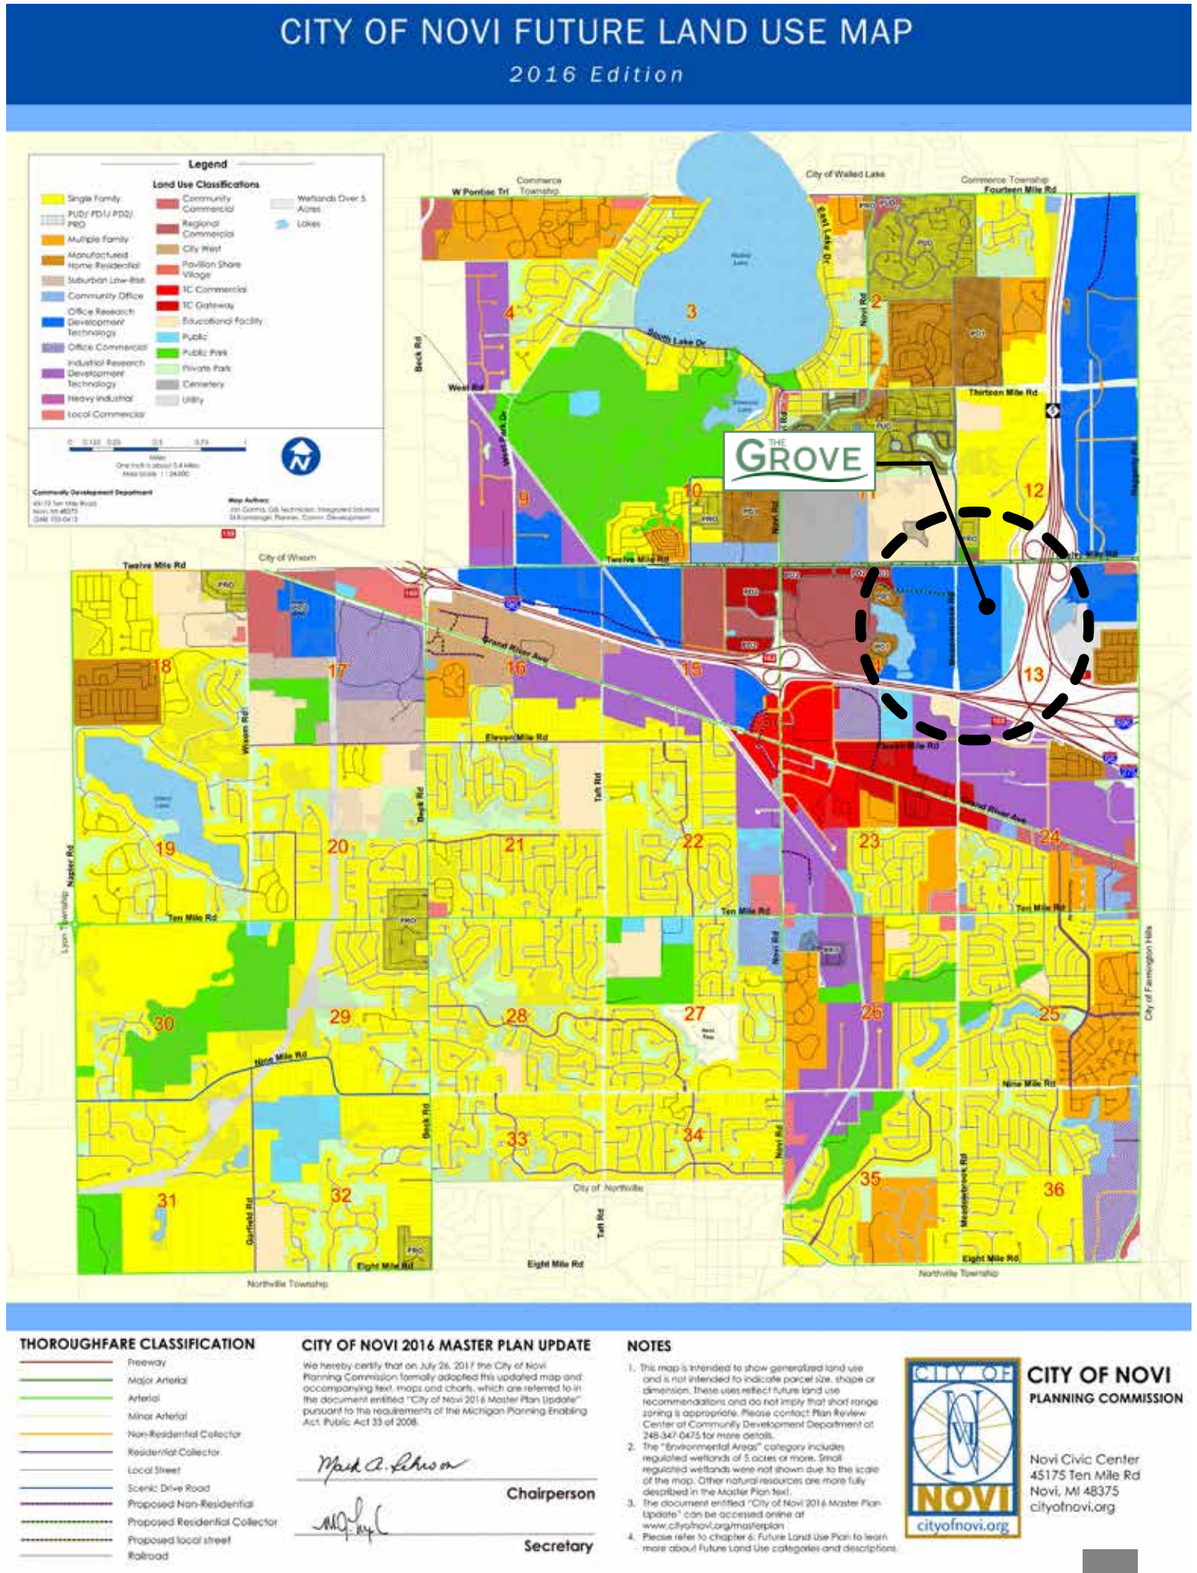

THE CORNER

A signature site

- **18% of developable area** for future business uses, user-ready site for a multitude of uses or demands for Trinity Health or future use.
- Flexibilty to address evolving market trends and land use typologies.
    - Corporate office
    - Commercial
    - Retail / shopping
    - Other headquarters use
    - Healthcare facility
    - Integrated mixed-use
    - Hotel
    - Other complementary uses
- Setbacks and buffering to support office/business use at the corner.

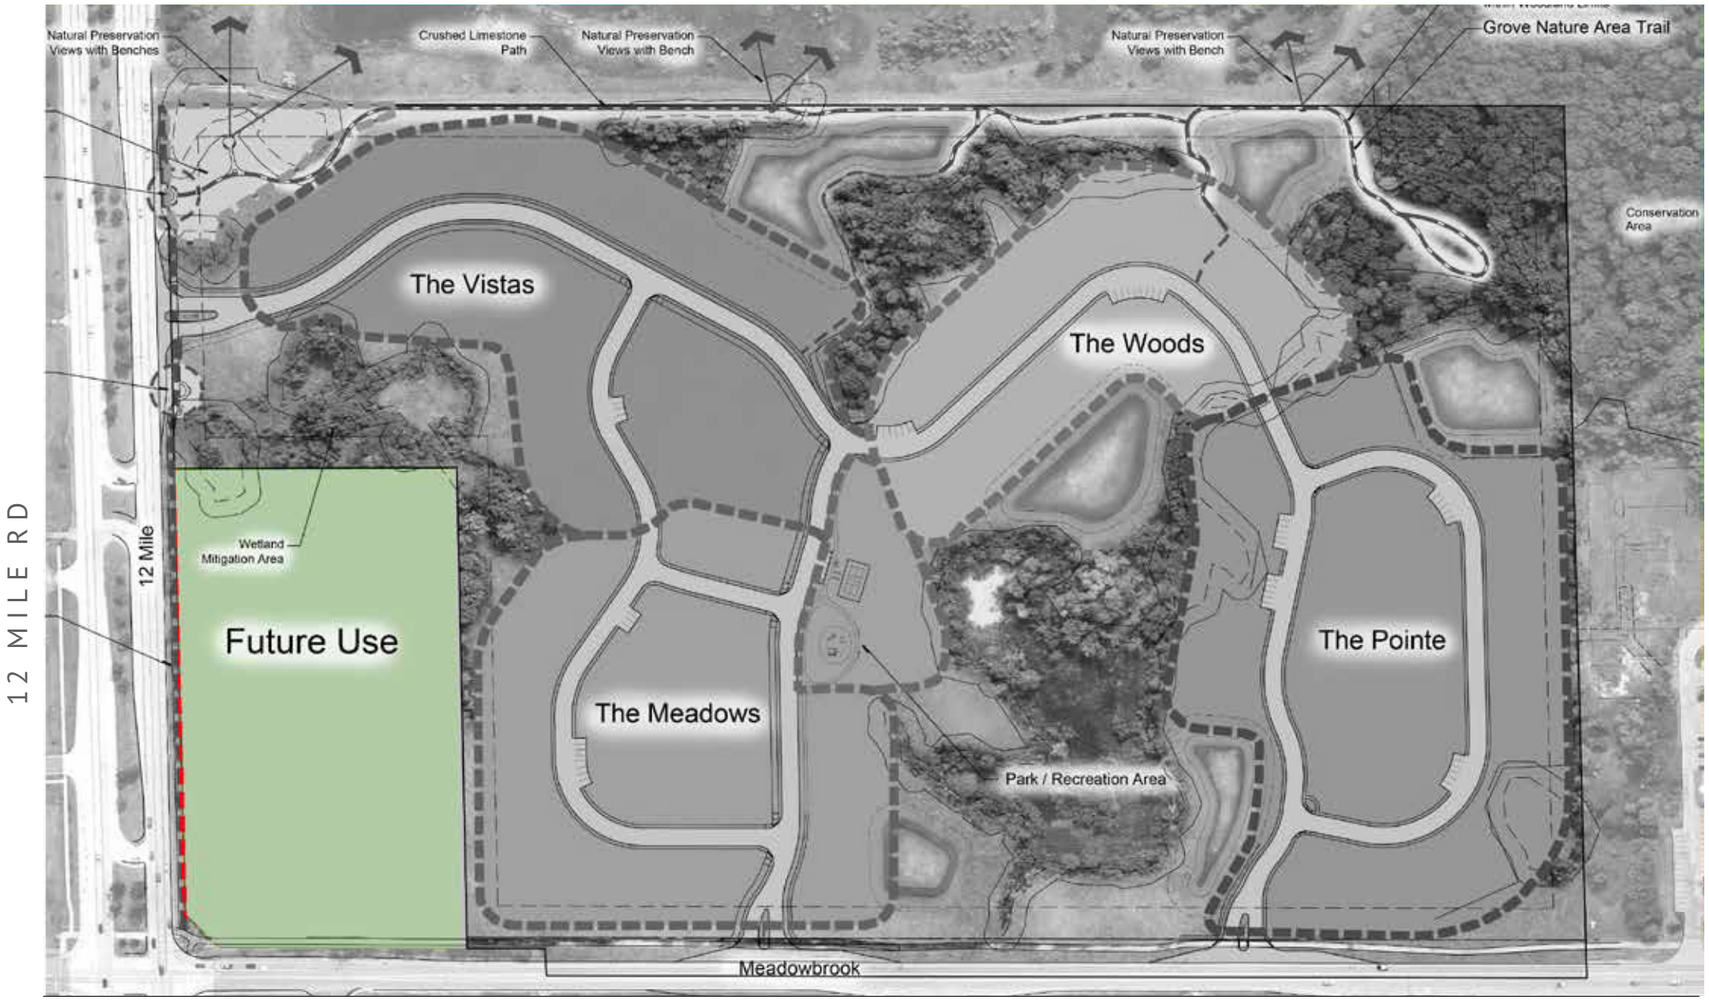

THE GROVE
" A placemaking destination "

PUBLIC/PRIVATE OPEN SPACE & PATHWAYS PLAN

- **32.5 %** total open space.
- Connected network of sidewalks, compacted stone walking trails, and natural hiking trails
- Novi public SMART bus stop
- Public access to Grove Nature Area Trail along the MDOT Pond and Conservation Easement to the east with scenic overlook.
- When combined with adjacent open space protected by conservation easements, our open space creates a large, contiguous habitat area.
- Public access to 12 Mile Rd Park and Open Space

THE GROVE
" A placemaking destination "

PARK/RECREATION AREA

- Centralized park/ recreation area.
- Sidewalks, gravel walking trails, and natural hiking trails.
- Setbacks and buffering to support office/businesses.
- Outdoor parks and gathering areas.
- Amenities included:
    - Pocket parks
    - Pickleball court
    - Playscape
    - Picnic areas
    - Natural features
    - Bike racks

FOUR DISTINCT VILLAGES

THE GROVE
" A placemaking destination "

The Woods

The Pointe

- Various home styles
- Diversity- vary by color, materials, height
- Include 1st floor bedroom ranches to appeal to seniors

Artist renderings are for illustration purposes only and are subject to change. There are 3,4,5,&6 unit buildings. Each unit and or building configuration is subject to change and Grove unit types are interchangeable between Villages per building envelopes shown.

The Vistas

The Meadows

- Various home styles
- Diversity- vary by color, materials, height
- Include 1st floor bedroom ranches to appeal to seniors

Artist renderings are for illustration purposes only and are subject to change. There are 3,4,5,&6 unit buildings. Each unit and or building configuration is subject to change and Grove unit types are interchangeable between Villages per building envelopes shown.

PRO PUBLIC BENEFITS

1. 12 Mile Road Park and Open Space

1 acre open space park/rest stop, accessible to the public

2. Grove Nature Area Trail

One mile loop trail along the east property line, providing scenic views of MDOT wetland, open to the public

3. Beacon Hill Park Improvements

A provision of funding towards the buildout of the Beacon Hill Public Park

4. Off-Site Pathway (per the 2023 Active Mobility Plan)

Over 700 ft of new off-site pathway along 12 Mile Rd.

5. New Novi Public Bus Stop

New SMART bus stop with seating, bike racks, and landscape area

6. Increased Usable Open Space

5.97 acres of “useable” open space, 260% more than the required 1.65 acres

7. Novi Connectivity Sidewalk

New 8 ft, wide internal loop bypass connecting 12 Mile Rd. with Meadowbrook Rd

8. Dedication of Woodland and Wetland Conservation Areas

Conservation easement for Woodlands and Wetlands is 25.8 acres. Over 47% of the site.

9. Decreased density

Density capped at 4.23 units per acre, 60% less than the 7.3 units allowed for 3-bedrooms

10. Meadowbrook Road Right-of-Way Dedication

Dedicate the right-of-way along the entire Meadowbrook Rd frontage (2,166 ft), totaling 2.5 acres.

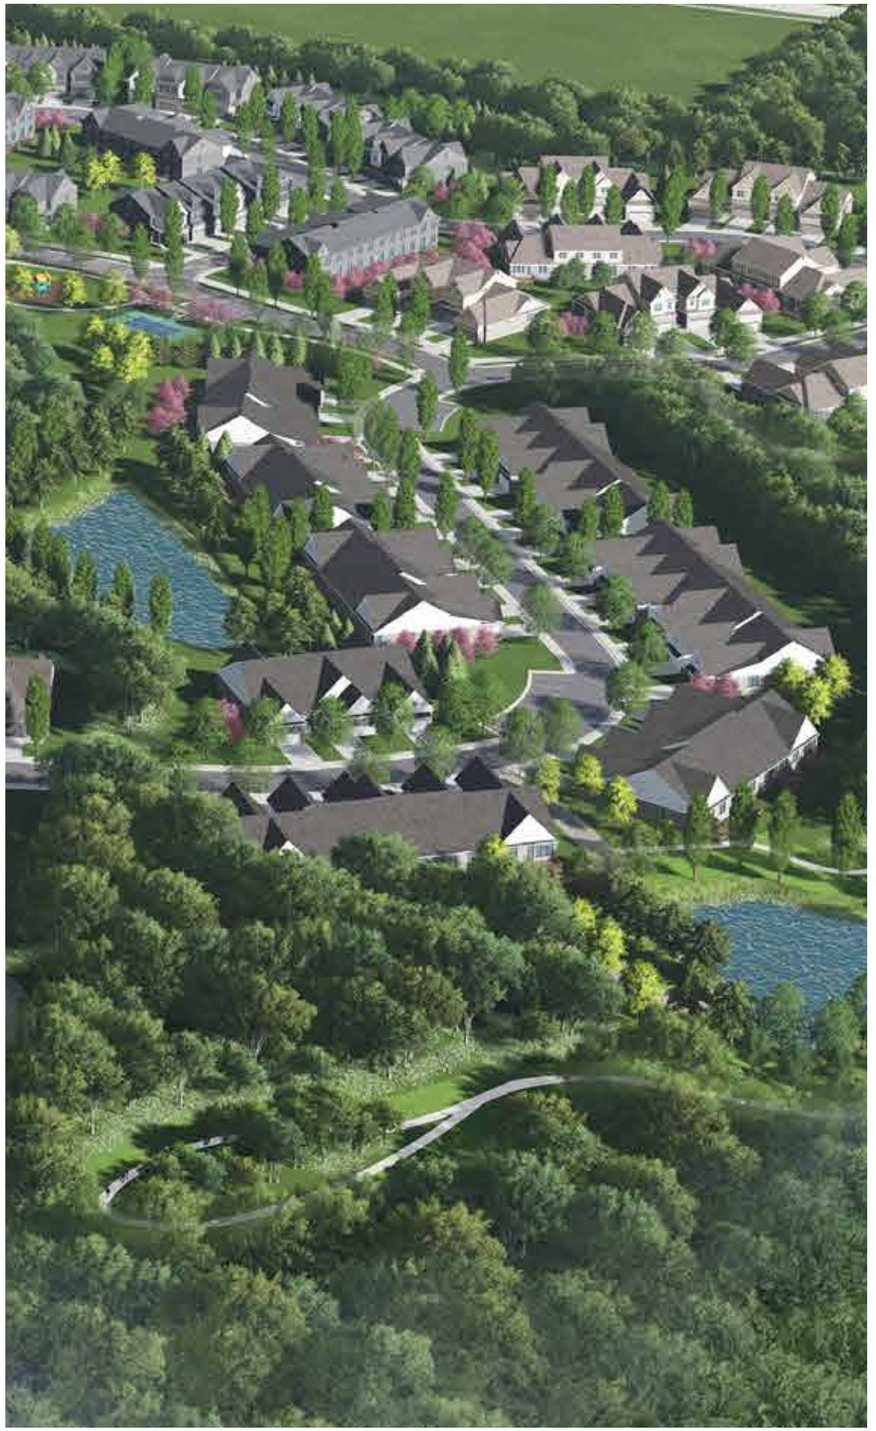

ADDITIONAL BENEFITS

- Diverse Housing Options. Provide more housing options, particularly for multigenerational housing, including over 50% of the units which can accommodate first floor primary suites suitable for senior living
- Variety of housing styles- 80% front open space
- For sale homes (removed rental units)
- Varied designs with garages (removed car ports)
- Flexible floor plans, homebuyers can select their floor plan
- 80% less traffic than OST (and 40% less that initial plan)
- Creative design intended to preserve and enhance natural features of the site, unlike OST zoning
- High quality landscaping and natural buffers to enhance the viewsheds along Meadowbrook Rd

THE GROVE
" A placemaking destination "

CONCLUSION

- OST uses are not the best fit for this property
- Design is consistent with the evolving character of the area
- Retains OST zoning for the prime corner
- Meets the need for unique, diverse housing in the City
- Adds population into the existing commercial market area
- Residential nestled among the ample open space (33%)

THE GROVE
" A placemaking destination "

SITE PLAN

Typical Building Envelopes

1st floor Primary Suite (end units)
2-Story Townhomes with optional sunroom (interior units)

71' deep Ranch

1st floor Primary Suite

2-Story Townhomes with optional sunroom

Notes for all Residential Envelopes:

1. Unit mix, size, and location are representative and may vary within the building envelope. Each building envelope will accommodate 3 – 6 units.
2. Unit type (ranch, 1st floor primary, exercise) are interchangeable between villages.
3. Building envelope depth may increase in some location's to accomodate a 75' deep unit. All minimum setback requirements will be maintained.
4. Decks or patios may extend a maximum of 10' beyond the building envelope into the perimeter, side to side, and side to rear setbacks.
5. Minimum Building Width is 24'.
6. Maximum Building Depth is 75'.
7. All units will have 2 or 3 bedrooms.
8. Minimum Driveway Length is 20' from Sidewalks.

Site Summary

Existing Zoning	OST	Unit Breakdown		Parking	
Proposed Zoning	PRD RM4	The Meadows	67 Units	The Meadows	
		The Vistas	68 Units	Parking Required	168 Spaces (2.5 per Unit)
Gross Site Area	69.96 Acres	The Woods	36 Units	Parking Provided	280 Spaces
Less ROW	2.48 Ac	The Pointe	61 Units	Off-Street Parking	12 Spaces
Net Site Area	67.18 Acres	Total	232 Units	Garage and Drives	268 Spaces
Parcel Breakdown					
Parcel A		Max. Net Density Allowed	3.4 Du/Ac (290 + 3 Bedroom Units)	The Vistas	
Site Area	7.8 Acres	Max. Net Density Allowed	7.3 Du/AC (603 - 2 Bedroom Units)	Parking Required	170 Spaces (2.5 per Unit)
Less ROW	0.16 Acres	Net Density Provided	4.23 Dua/c (232 Units / 54.85 Acres)	Parking Provided	276 Spaces
Net Site Area	7.64 Acres			Off-Street Parking	4 Spaces
The Grove		2 br Units Shown	99 Units (43%)	Garage and Drives	272 Spaces
Site Area	61.98 Acres	3+ Units Shown	133 Units (57%)		
Less Wetlands 2 ac+	4.69 Acres			The Woods	
Less ROW	2.32 Acres			Parking Required	90 Spaces (2.5 per Unit)
Net Site Area	54.85 Acres	Room Breakdown		Parking Provided	199 Spaces
		The Meadows	3 bdrm. (1,935 s.f. min)	Off-Street Parking	15 Spaces
		The Vistas	2 - 3 bdrm. (1,935 s.f. min)	Garage and Drives	144 Spaces
		The Woods	2 - 3 bdrm. (1,935 s.f. min)		
		The Pointe	2 - 3 bdrm. (1,056 s.f. min)	The Pointe	
				Parking Required	153 Spaces (2.5 per Unit)
				Parking Provided	268 Spaces
				Off-Street Parking	24 Spaces
				Garage and Drives	244 Spaces
				Clubhouse	
				Parking Provided	21 Spaces

Open Space Summary		
Total Green Space Provided	45.95 Acres	(73.8%)
Usable Open Space Required	1.10 Acres	(2.1% 232 units x 200 s.f.)
Usable Open Space Provided	9.64 Acres	(15.8%)
Additional Open Space Provided	9.21 Acres	(16.8%)
Total Open Space Provided	17.85 Acres	(32.5%)

Minimum Setbacks Provided	
Front Yard Min.	25'
Side to Side	20'
Side to Rear	30'
Rear to Rear	60'
Perimeter	50'

Building Lot Coverage
Allowed 25%
Proposed 21% (403,629 s.f. / 2,389,266 s.f. (54.85 Acres))

Bicycle Parking
Units
Parking Required 67 Spaces
Parking Provided 202 Spaces

Clubhouse
Parking Required 8 Spaces
Parking Provided 8 Spaces

ISSUED FOR	DATE	ISSUED FOR	DATE	ISSUED FOR	DATE	ISSUED FOR	DATE	ISSUED FOR	DATE
SUBMITTAL	7/26/24								
PRO. SUBMITTAL	7/05/25								

ZEIMET WOZNIAK & ASSOCIATES
Professional Civil Engineers
Transportation Engineers
Surveyors
Environmental Consultants
Landscape Architects
Planners

MISS DIG 811

PROJECT SPONSOR:
IVANHOE COMPANIES
6689 ORCHARD LAKE ROAD, SUITE 314
WEST BLOOMFIELD, MI 48322 (248) 626-6114

OVERALL SITE PLAN
THE GROVE
NOVI, MICHIGAN

DATE 1/14/24	SCALE HOR: 1" = 100' VER: 1" = N/A
DESIGNED BY SRD	JOB NO. 22149
DRAWN BY DAB	SHEET SP-3

THE GROVE

" A placemaking destination "

PLANNING REVIEW

PLAN REVIEW CENTER REPORT

Planning Review

September 17, 2025

JZ 24-31 The Grove

Zoning Map Amendment No. 18.745

PETITIONER

Ivanhoe Companies

REVIEW TYPE

Revised Formal PRO Concept Plan
Rezoning Request from OST Office Service Technology to RM-1 Low-Density Multiple Family with a Planned Rezoning Overlay

PROPERTY CHARACTERISTICS

Section	13	
Site Location	East side of Meadowbrook, south of Twelve Mile Road;	
Site School District	Novi Community School District	
Current Site Zoning	OST, Office Service Technology	
Proposed Site Zoning	RM-2, High-Density Multiple Family	
Adjoining Zoning	North	R-4 and B-3 with a PRO; RA Residential Acreage
	East	OST, Office Service Technology
	West	OST, Office Service Technology
	South	OST, Office Service Technology
Current Site Use	Vacant	
Adjoining Uses	North	Vacant, Beacon Hill park
	East	MDOT-owned natural area
	West	U of D Mercy, vacant, Single Family, Office Buildings
	South	Office Complex
Site Size	Gross: 61.86 Acres; Net: 54.85 acres (ROW: 2.32, Wetlands > 2: 4.69)	
Parcel ID's	22-13-100-024; 22-13-100-026; 22-13-100-030; 22-13-100-028; 22-13-100-005; 22-13-100-006; 22-13-100-007; 22-13-100-008; 22-13-100-009; 22-13-100-010; 22-13-100-020; 22-13-100-021	
Plan Date	August 22, 2025	

PROJECT SUMMARY

The subject property is located on the east side of Meadowbrook Road, south of Twelve Mile Road in Section 13 of the City of Novi. The property to be rezoned totals about 61.86 acres and contains a significant amount of regulated woodland and wetland areas. The applicant is proposing to develop a 232-unit multiple-family residential development (reduced from 438 units in the Initial PRO). The development consists of four "villages" of homes: The Meadows (67 attached units in 14 buildings), The Vistas (68 attached units in 15 buildings), The Woods (36 attached units in 8 buildings) and The Pointe (61 attached units in 12 buildings). Wetland mitigation is proposed on-site to replace impacted wetland areas. The development utilizes a private street network with two entrances off Meadowbrook Road, and one entrance off Twelve Mile Road. The applicant is requesting to rezone the site from Office Service Technology (OST) to Low-Density Multiple Family (RM-1) with a Planned Rezoning Overlay.

PRO OPTION

The PRO option creates a "floating district" with a conceptual plan attached to the rezoning of a parcel. As part of the PRO, the underlying zoning is proposed to be changed (in this case from OST to RM-1), and the applicant submits a conceptual plan for development of the site, along with site-specific conditions relating to the proposed improvements. After staff and consultant review, the proposed request goes through initial consideration by the Planning Commission and City Council to review and comment on whether the project meets the requirements of eligibility for a PRO. The applicant can then make any changes to the Concept Plan based on the feedback received, and resubmit for formal review. The Planning Commission holds a public hearing and makes a recommendation to City Council. The City Council reviews the Concept Plan, and if the plan receives tentative approval, it directs the preparation of an agreement between the City and the applicant, which also requires City Council approval. Following final approval of the PRO Plan and Agreement, the applicant will submit for Preliminary and Final Site Plan approval under standard site plan review procedures. If development is not commenced within two years from the effective date of the PRO Agreement it will expire, unless otherwise agreed to by the parties.

PROJECT HISTORY

The project was submitted and reviewed by staff and consultants in a pre-application submittal in May 2024. Comments were provided on the concept plans submitted, but no recommendations for approval were made at that time.

The initial PRO plan was submitted and reviewed in August/September 2024. At that time, the applicant was proposing to develop a 438-unit multiple-family residential development with a mix of townhomes and apartment buildings. The Planning Commission held a public hearing on October 30, 2024, and provided feedback on the proposal. On December 16, 2024, City Council considered the request and provided feedback to the applicant. Minutes from both meetings are available on the city website.

RECOMMENDATION

Staff supports the rezoning to RM-1 with the PRO Plan. There are conditions proposed that are more strict or limiting than the RM-1 standards, and that could be found to provide an overall benefit to the public. The identified benefits of rezoning appear to outweigh the anticipated detriments of introducing residential use to this section of Meadowbrook Road.

PLANNING COMMISSION

The Planning Commission held a Public Hearing on October 30, 2024, to review and make comments on the proposal's eligibility for using the Planned Rezoning Overlay option. Comments made at that time are reflected in the meeting minutes and are summarized here:

- Commissioners said they thought the use proposed could make sense, and could be compatible with adjacent uses if other concerns are addressed.
- Commissioners stated that more meaningful benefits to the public were needed.
- Commissioners were concerned about whether sufficient buffers or screening to adjacent non-residential properties are included, and would like to see better screening along Meadowbrook Road and Twelve Mile Road.
- Commissioners thought the façade materials need to be addressed to better conform to the Ordinance. ***(Note: The revised elevations are now fully compliant with the Ordinance. The designs show a high level of character and attention to detail.)***
- Commissioners stated they thought the density of the proposed development was too high. ***(Note: The revised proposal has 206 fewer units than the previous plan, reducing the density***

from 7.9 to 4.2 dwellings per acre. They have also revised the requested zoning from RM-2 to RM-1.)

- Commissioners encouraged the applicant to consider units that would accommodate senior housing. ***(Note: The revised proposal now includes over 50% of the units to be single-level living, which would enable aging in place.)***
- Commissioners thought the amount of green space and walkability were positive aspects of the proposal.
- Commissioners stated the change from the use recommended in the 2016 Master Plan was a significant issue. ***(Note: The recently adopted 2025 Master Plan recommends mixed-use planned development. See further discussion in this review.)***
- Commissioners encouraged the applicant to rethink the number of deviations requested, and should better conform to ordinance requirements. ***(Note: The number of requested deviations is now 8 as opposed to the previous proposal which had 16.)***

CITY COUNCIL

The City Council provided feedback at its meeting on December 16, 2024, on the proposal's eligibility for using the Planned Rezoning Overlay option. Comments made at that time are reflected in the meeting minutes, and comments are summarized here:

- Councilmembers thought positive aspects of the proposal are the amount of open space, conservation easements to protect natural features, and the focus on connectivity.
- Councilmembers were in favor of protecting the existing wetland and woodland areas as much as possible. ***(Note: The revisions in the design result in less wetland impacts, and the mitigation can now be fully provided on-site.)***
- Councilmembers thought the use of multiple types of housing was beneficial. ***(Note: The revised proposal includes two housing types (ranch and 2-story townhomes), rather than 3 types proposed previously.)***
- Councilmembers were in favor of having for-sale units that would accommodate senior housing. ***(Note: All units are now for-sale. The revised proposal now includes over 50% of the units to be single-level living, which would accommodate aging in place.)***
- Councilmembers expressed concerns about the departure from Façade Ordinance standards. ***(Note: The revised elevations are now fully compliant with the Ordinance. The designs show a high level of character and attention to detail.)***
- Councilmembers stated that greater effort to provide meaningful benefits to the public was needed, and clarified that amenities that are not available to the general public are not considered public benefits. ***(Note: In the revised plan the applicant has refined the list of benefits offered. See discussion of benefits on page 15 of this review.)***
- Councilmembers suggested public art, SMART bus amenities, incorporating best practices for sustainable building materials and energy efficiency, as well as recommendations from the Active Mobility Plan, could be public benefits to consider. ***(Note: See the discussion of benefits offered on page 15 of this review).***
- Councilmembers encouraged the applicant to consider adding fiber internet infrastructure at the outset.
- Councilmembers expressed concerns about screening from future development on the Trinity parcel, and thought it would be beneficial if that parcel was part of the development proposal to allow better coordination. ***(Note: While the development of the parcel is not included in this proposal, additional landscape screening is provided where the closest homes are located, and some existing trees are to remain.)***

- Councilmembers wanted to see more garage parking as opposed to open lots or carport parking. ***(Note: In the revised plan each unit has a two-car attached garage and no large parking lots are proposed.)***
- Councilmembers stated that building heights could be taller in this part of the city, especially if it offered an opportunity to preserve more natural features. ***(Note: In the revised plan the buildings are shorter, and all will comply with the 35-foot height limit of the RM-1 District.)***

REVIEW CONCERNS

This project was reviewed for conformance with the Zoning Ordinance with respect to Article 3 (Zoning Districts), Article 4 (Use Standards), Article 5 (Site Standards), Section 7.13 (Amendments to Ordinance) and any other applicable provisions of the Zoning Ordinance. **Please see the attached chart for additional information pertaining to ordinance requirements.** Items in **bold** below must be addressed and incorporated as part of the next submittal:

1. Supporting Documentation: The applicant has provided the following studies as part of their application packet
   a. **Narrative:** The statement provided states Rezoning allows for development of an otherwise very difficult parcel to develop, and that a residential development will result in significantly less impact on the existing natural features as compared to an OST development. The applicant notes office market challenges that restrict the desirability of office development on this site. The proposed development will offer "diverse housing options within a single residential community, geared toward young professionals, families, and those looking for a maintenance-free lifestyle." The proposed community will be organized into 4 "villages". The narrative indicates the isolated location of the Property and the natural features on and around the site are ideal and attractive for a successful residential project, and will help buffer the project from OST-zoned properties around it.
   b. The statement also notes the conditions and deviations proposed, as well as public benefits. Those are detailed later in this review.
   c. **Traffic Impact Study** (Fleis & Vandenbrink, 10/11/24 and Memo 7/1/25): The City's review of the submitted study notes that the change of use should result in fewer vehicle trips on the traffic system compared to development under OST standards. A tapered right-hand turning lane is recommended to be provided on Twelve Mile Road. **AECOM's review of the October 2024 revised TIS recommends approval.**
   d. **Community Impact Statement** (8/7/24): This document describes the property and its relationship to adjacent land uses. It also discusses the environmental features on the site, as well as open space and stormwater disposal strategies. Economic benefits, community and social impacts are mentioned. Finally, the impacts on City services and utilities are covered, including police and fire demand, utilities, and traffic/mobility networks. **As requested by members of the Planning Commission, the applicant attempted to request data to compare the impacts of the proposed development with the parallel plan under OST development for Fire and Police responses, but were told the City's emergency services do not keep that type of data. The CIS has been updated to reflect the changes to the plan made since the Initial PRO plan.**
   e. **Commercial Market Study** (CBRE, INC. 12/13/23): The study area includes a map of OST-zoned property in Novi, which encompasses areas zoned for Regional Commercial. The study concludes that there is little interest in OST-type uses on this site due to the overall depressed office market, more attractive locations, and the environmental factors on the subject property. The extensive presence of both woodland and wetland areas on this particular site are not attractive to OST development because of the development limitations and high costs associated with developing large-scale uses and needing to mitigate for those impacts.

f. **Residential Market Evaluation** (The Chesapeake Group, INC. 8/9/24): The document notes a strong demand for multi-family housing types in Novi and Oakland County, like that proposed by The Grove. A survey found that the majority of respondents who indicated they may move within 5 years would seek homes that are smaller or the same size as their current home. The most dominant factors in determining where to live are safety and walkability. "The Grove's housing mix, walkability, ownership-rental options, and proximity to the region's amenities are consistent with the market's desires. Inclusion of townhomes provides attainable housing even for those who want to purchase. The Grove's longer-term success is extremely probable due to the variety of options."

g. **Sign Location Plan:** Location and size of signage was previously approved, and has been posted on the site.

2. Eligibility for PRO (Section 7.13.2): *"In order to be eligible for the proposal and review of a rezoning with PRO, an applicant must propose a rezoning of property to a new zoning district classification, and must, as part of such proposal, propose clearly-identified site-specific conditions relating to the proposed improvements that (1) are in material respects, more strict or limiting than the regulations that would apply to the land under the proposed new zoning district, including such regulations or conditions as set forth in Subsection C [of the Ordinance]; and (2) constitute an overall benefit to the public that outweighs any material detriments or that could not otherwise be accomplished without the proposed rezoning."* **The applicant provided a request to rezone to RM-1, along with a PRO Plan. The conditions proposed that are more strict or limiting than typical RM-1 standards include providing much greater open space, limiting the density, greater number of parking spaces, and providing conservation easements over a large portion of the project area. The applicant states that their proposal constitutes an overall enhancement of the area because they intend to make a majority of the units have first-floor primary bedrooms to enable single-floor living and provide an 8-foot pathway through the community that is available to the public. Other benefits to the public include construction of an off-site missing pathway segment (on Trinity parcel), relocation and enhancement of a SMART bus stop, the provision of public art for nearby Beacon Hill Trailhead, and a publicly-accessible park in the northeast corner of the site with seating and access to a 1-Mile nature trail overlooking MDOT's wetland area. See page 15 for further discussion of benefits to the general public.**

3. Detrimental Effects of Rezoning: Compared to the types of commercial establishments that could be developed by-right in the current OST District, the multiple-family development proposed may create some undesirable impacts on the adjacent parcels, such as:
   a. Development Limitations: Adjacent undeveloped properties will now be required to construct a 4-6 foot berm between their property and the proposed residential district.
   b. Greater Setbacks: When adjacent to a residential district, the OST district requires a building setback of 100 feet, rather than 50 feet.
   c. Employment Impact: Compared to an OST development, a residential development will not create long-term employment opportunities on the site, but will provide homes for workers.

   If the PRO rezoning were to be approved, the City would want to ensure that these detriments are minimized or offset to a large extent to protect the existing OST Landowners as well as future residents of the development. Additional conditions have been included in the formal submittal that are more strict or limiting than would be permitted under the RM-1 district to minimize these negative impacts.

4. Façade Materials (Sec. 5.15): As noted in the Façade Review, the façade materials proposed now conform to the Ordinance requirements. **The building designs have eliminated vinyl siding, which is not permitted, and now meet or exceed the 30% minimum brick requirement. In addition, the attention to detail and character of the building designs qualify as an**

enhancement of the area beyond what could be required by the ordinance. These characteristics will need to be shown to carry through on the Preliminary and Final Site Plans.

5. Pickleball Court: The plan and narrative indicates a pickleball court will be one of the amenities to be developed, along with a playscape, in a central area of the project. As shown on the plan, the court would be 100 feet from the nearest residence. **While pickleball is a very popular and growing sport, we have heard reports from Novi residents and other communities that the sound produced during play is very disruptive/disturbing to those living in proximity to these facilities. Consideration of sound buffering around the pickleball court would need to be a condition to protect future residents from this nuisance. A condition could be included in the PRO Agreement that a noise impact study be provided in the site plan process for any pickleball courts proposed to ensure it and any noise mitigation will comply with the performance standards of Section 5.14 of the Zoning Ordinance.**

6. Plan Review Chart: **See the attached chart for additional comments on many of the Ordinance review standards. Identified deviations from ordinance standards are listed in detail on pages 16-17 of this review letter.**

LAND USE AND ZONING: FOR SUBJECT PROPERTY AND ADJACENT PROPERTIES

The maps below show both the current zoning of the subject property and adjacent areas, and the Future Land Use map which was recently updated by the 2025 Master Plan. The General Mixed Use designation is new with the adopted 2025 Master Plan. See further discussion on pages 10-11 of this review.

Figure 1: Current Zoning

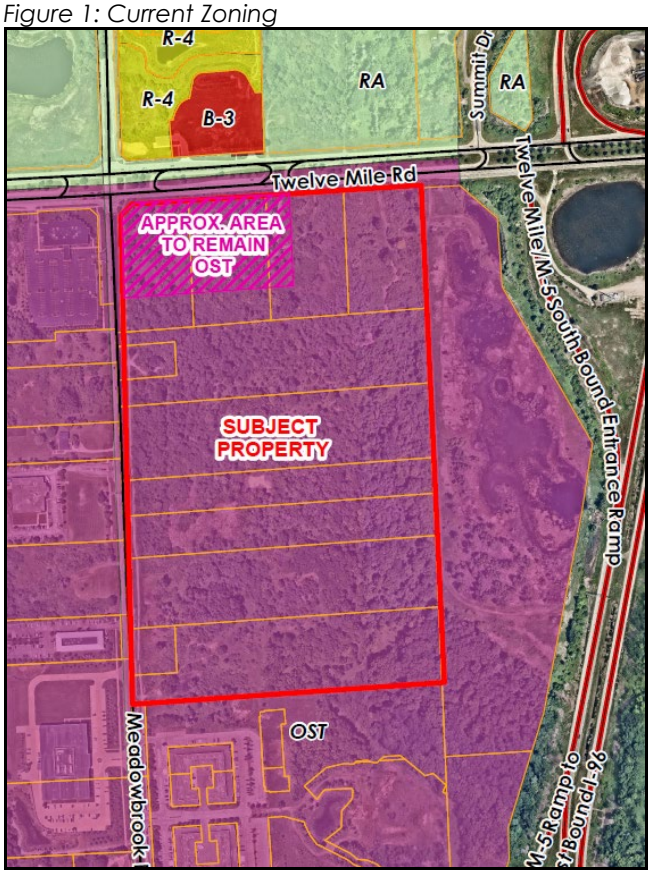

Figure 2: Future Land Use (2025 Master Plan)

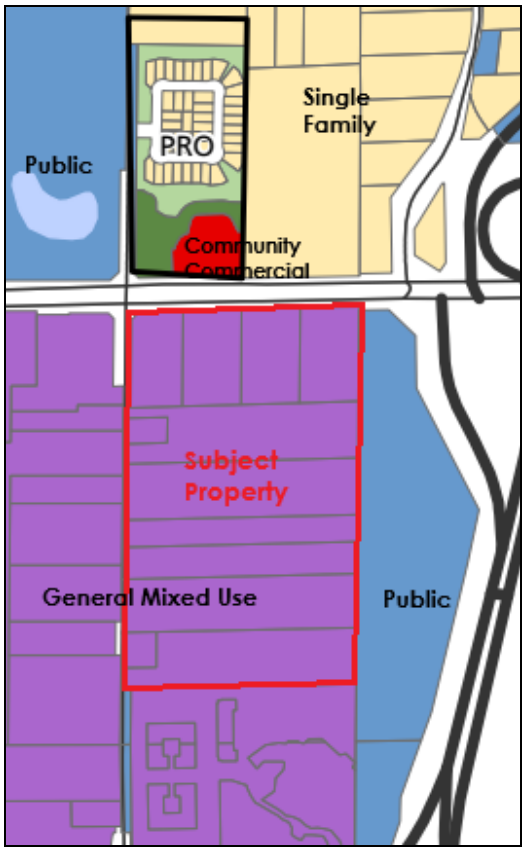

The following table summarizes the zoning and land use status for the subject property and surrounding properties.

	Existing Zoning	Existing Land Use	Master Plan Land Use Designation
Subject Property	OST: Office Service Technology and RM-1 Multiple Family	Vacant	General Mixed Use (GMX)
Northern Parcels	RA, R-4: One Family Residential and B-3 General Business	Public Park and Vacant	Public Park, Community Commercial, and Single Family
Eastern Parcels	OST: Office Service Technology	M-DOT wetland/stormwater area	Public
Western Parcels	OST: Office Service Technology and RM-1: Multiple Family (proposed)	Single family; Multi-family residential (proposed) and Office/warehouse uses	General Mixed Use (GMX)
Southern Parcels	OST: Office Service Technology	Office park	General Mixed Use (GMX)

Compatibility with Surrounding Land Use

The subject property is located along the east side of Meadowbrook Road, south of Twelve Mile Road and west of M-5. There are existing office developments to the south and west in areas zoned OST. On the west side of Meadowbrook the Elm Creek PRO is under consideration for RM-1 zoning to allow a townhome development. The area to the east is a 30-acre property owned by M-DOT that is used for wetland mitigation and stormwater management. To the north across Twelve Mile Road is the City's Beacon Hill Trailhead Park and a vacant area zoned B-3 which was part of the Beacon Hill PRO. To the northeast is area zoned Residential Acreage, which has been approved for the Armenian Church and Cultural Center. Most of the surrounding properties are developed, but there are some parcels that are currently vacant. The proposed use is not consistent with the surrounding existing uses to the north, west and south based on current Zoning requirements. However, it would be complementary with the open space to the east and the proposed Elm Creek development on the west side of Meadowbrook Road.

The applicant's narrative notes that the target market of the proposed development is multi-generational. "The Grove is intended to provide a full range of flexible housing options catering to diverse, multi-generational residents, ranging from younger residents, families and older residents to age in the community.

The current concept plan proposes a development of 232 units (density of 4.2 dwellings per net acre) for a mid-density multifamily development which is below the 15.2 density recommended in the current Master Plan, and less than the 5.4 dwellings per acre maximum in the RM-1 District for 3-bedroom units. The buildings are clustered in 4 different "villages," thoughtfully arranged to allow for the preservation of extensive wetland and woodland areas on the site. The applicant is proposing a deviation to allow 50-foot setbacks where adjacent to other OST properties, which are consistent with the current OST zoning, rather than the 75 feet requirement for RM-1 zoning. This also places the units closer to the existing office uses in the surrounding area than would be expected in the RM-1 district.

The site is adjacent to high tech office developments to the west and south, where the zoning will remain OST. Some potential conflicts with the adjacent users could be the noise and disruption of truck traffic, including loading and unloading functions, on the future residents. The adjacent OST property owners may be affected in the future being adjacent to a residential zoning district: additional berms and screening are required, and building setbacks are increased to 100 feet. The closest residential unit would be about 125 feet from a potential future building site in the office park to the south. To the north, there are approved but not yet built projects that will eventually be built on the north side of 12 Mile Road: the B-3 portion is subject to a PRO Agreement that allows

about 11,000 square feet of retail uses to be developed, and on the R-A zoned property the multi-phased Armenian Church and Cultural Center is anticipated to be developed.

Figure 3: Names of surrounding developments and businesses

The narrative states that there are natural buffers in place that will shield the residential units from the surrounding commercial uses. The undisturbed woodland and wetland areas on the site and surrounding properties would allow the proposed use to "remain relatively secluded" from the commercial properties, as well as provide natural spaces contiguous with adjacent preserved areas. The remaining undeveloped properties in the area that could develop under the OST zoning district are not likely to cause significantly greater conflicts with residential use on this site since they are located on the other side of Meadowbrook. The applicant has proposed a berm and dense landscaping along the southern portion of the property, which will provide an adequate screening buffer to that office complex. The area to the east of the property will remain undeveloped as it is an MDOT stormwater and wetland mitigation site.

Comparison of Zoning Districts

The following table provides a comparison of the current (OST) and proposed (RM-1) zoning classifications. It is not a direct comparison between the two uses, given that the two uses are

clearly distinct from each other. It is a change of use from Office to Residential. The requirements for building setbacks, buffering and lot coverage are also different between the two districts.

	OST (EXISTING)	RM-1 (PROPOSED)
Principal Permitted Uses	Professional and Medical offices; Data processing and computer centers; Laboratories; Research, testing, design & development, technical training; Hotels; Higher learning institutions; Motion picture, TV, & radio production facilities; Facilities for human care; Public parks/parkways, outdoor recreation; Public utilities; Financial institutions; Indoor/outdoor recreation facilities; Day care centers and adult day care; Sit down restaurants	Multiple-family dwellings; Independent and congregate elderly living facilities; Two-family dwellings; Shared elderly housing; One-family dwellings; Farms & greenhouses; Public parks, parkways, and outdoor recreation; Cemeteries; Home occupations; Family day care homes
Special Land Uses	Retail business and retail service; Restaurants, sit down and drive-through	Convalescent homes, assisted living facilities, hospice care facilities and child care centers
Lot Size	Except where otherwise provided in this Ordinance, the minimum lot area and width, and the maximum percent of lot coverage shall be determined on the basis of off-street parking, loading, greenbelt screening, yard setback or usable open space requirements as set forth in this Ordinance.	See Section 3.8.1
Lot Coverage		25%
Usable Open Space	NA	200 sf per unit
Building Height	46 ft. or 3 stories, whichever is less	35 ft or 2 stories, whichever is less
Building Setbacks	Front: 50 feet Rear: 50 feet Side: 50 feet Exterior side yard setbacks same as front yard Building setbacks increased to 100 feet when adjacent to residential	Front: 50 feet Rear: 75 feet Side: 75 feet Exterior side yard setbacks same as front yard
Parking Setbacks See 3.6.2. for additional conditions	Front: 20 feet Rear: 20 feet Side: 20 feet Exterior side yard setbacks same as front yard	Subject to 3.8 RM-1 and RM-2 Required Conditions

DEVELOPMENT POTENTIAL

Like much of the City of Novi, this area was formerly agricultural land. Based on aerial imagery, the land was no longer plowed for crops after 1960. There were 5 homes present for many years, but all were demolished by 2010. Land records indicate that all 12 properties were purchased by Mercy Health in 1997-1998. The land is currently vacant.

Development under the current OST zoning could result in a substantial amount of Office or Research & Development building space being constructed on this large parcel. In the narrative provided, the applicant states that a commercial development on this property would result in significantly greater disturbance of the woodlands and wetlands on the site due to the typically large footprint of the buildings and the parking lots that are required to support them. A parallel

plan is provided (Sheet SP-3.8) that shows a potential OST development scenario, which includes nearly 1,000,000 square feet of building, with nearly 3,000 parking spaces. Underground stormwater detention and bioswales would be used. This parallel plan has not been fully reviewed to determine feasibility, such as accommodating wetland mitigation.

There have been no formal submittals for development proposals in the last 30 years for the subject property. The City's records show a development called Sinai Park was proposed on the property in the mid-1990s, proposing a 540,000 square foot medical health care and office complex. The developer has provided a market study that concludes that there is a lack of development potential for OST-type uses on this site due to the overall depressed office market, more attractive locations, and the environmental factors on the subject property would make this location very expensive. The extensive presence of both woodland and wetland areas on this particular site are not, the Developer contends, attractive to OST development because of the development limitations and high costs associated with developing large-scale uses and needing to mitigate for those impacts.

2025 MASTER PLAN FOR LAND USE: GOALS AND OBJECTIVES

Since the review of the Initial PRO plan, the City has adopted the 2025 Master Plan. The subject area was included in the Land Use Framework plan as an "Area of Transformation" (page 93). These areas are generally located south of Twelve Mile Road, north of Grand River Avenue between Beck Road on the west and Haggerty Road on the east. Another map titled "Potential Opportunities" (page 94) indicates the subject site for new development.

The Future Land Use map now designates the subject area and those surrounding it as General Mixed Use (GMX). This new land use category is meant to provide a high degree of flexibility in development, with a site-specific master plan to guide development. "Properties within this designated land use category can also utilize the PUD (Planned Unit Development Option) as a development tool to provide a variety of uses within an approved master plan development."

GENERAL MIXED USE (GMX)		
Purpose	The GMX land use category provides the highest flexibility of the categories. It recognizes that certain properties will be developed based on prevailing market trends utilizing a site-specific master plan to guide development, reserving certain portions of the subject property for different land use typologies. Properties within this designated land use category can also utilize the PUD option as a development tool to provide a variety of uses within an approved master plan development.	
Regulated Uses	**Non-Residential** » Retail; General » Exhibition and Conference Facilities » Research and Development » Scientific and Technical Services » Healthcare Facilities » Professional Offices » Restaurants » Open Space and Plazas	**Residential** » Attached Single Family » Multiple Family » Upper Story Apartments and Lofts
Built Form	Unique properties that may have environmental limitations (wetlands, brownfields, etc.) Development is focused on maximizing the site while creating a unique and integrated development. Pedestrian walkability and connectivity would be desirable. Building height could vary between 2 to 5 stories.	

The following Action Plan items (<u>underlined</u>) as listed in the Master Plan are applicable to the proposed development. **Please refer to staff comments in bold and revisions recommended in <u>bold and underline.</u>**

1. **General Goal A: Quality and Variety of Housing.** *The City of Novi is known for its high-quality residential neighborhoods. It should strive to ensure the availability of a wide range of attractive housing choices protected from noise, traffic, and other impacts of non-residential development. Encourage the development of neighborhood open space and neighborhood commercial goods and services to minimize motorized travel.*
    a. <u>Amend the zoning ordinance to encourage "age-in-place" housing types, considering experts' recommendations, to include affordable options such as low-maintenance detached single-family homes, attached single-family homes and townhouses.</u>
    b. <u>Explore opportunities to increase housing density in the proposed mixed-use planned unit development area to create "walkable density" environments (A6).</u> **The development proposes the required sidewalks along the private streets, as well as a 10-foot mutli-use pathway along the main internal roadway. Pathways are present along Meadowbrook Road, and will be constructed on 12 Mile Road on-site and off-site on the adjacent Trinity parcel. Additional recreational amenities shown on the plans are a pickleball court, a playscape, and nature trails. A clubhouse is also included as an optional facility.**

2. **General Goal B: Community Identity.** *The City's identity is largely based on its high-quality residential neighborhoods and schools, destination retail and convention space, and its parks. The City should supplement that identity by enhancing the preservation of its historic resources and expanding its cultural opportunities. New development of land should continue to be of high-quality design and materials.*

a. Encourage the use of high-quality right-of-way plantings, site landscaping, and building materials to enhance the appearance of the community. **The proposed elevations are mostly compliant with Façade Ordinance. Please refer to the façade review letter for opportunities to achieve full compliance. The landscaping has been improved to comply with standards, with only two supported waivers now needed.**
b. As development and redevelopment occur, incentivize the use of LEED-certified buildings, water resources, and energy-efficient best practices, and green infrastructure techniques through zoning and permit bonuses. **The applicant indicates they will utilize sustainable, energy-efficient and best-practice design for site elements and building materials. See Conditions section for further discussion.**

3. **General Goal C: Environmental Stewardship.** *The City of Novi is significantly enhanced by the preservation of natural resources in both residential and non-residential areas. Maintain public and private stewardship of the natural environment using low-impact development techniques.*
   a. Utilize a general Planned Unit Development ordinance provision to encourage the preservation of natural features, such as woodlands, wetlands, and wildlife habitats. **While the City does not currently have a general PUD ordinance of the sort discussed in the Master Plan, the PRO ordinance is a kind of PUD and provides a similar mechanism for the City to authorize a master-planned development tied to a rezoning. The applicant is proposing as a condition of the PRO protection of a significant portion of existing and mitigated woodland and wetland areas.**
   b. Implement the Active Mobility Plan's Near-Term Network recommendations to create continuous walking and biking networks to reach key destinations. **The Concept plan proposes recreational opportunities for the residents. The applicant proposes a clubhouse with a pool and park area with pickleball courts and a playground. A 10-foot pathway along their 12 Mile frontage is shown, as required. The applicant has also included an internal 10-foot multiuse pathway and a network of walking trails and nature overlooks. Along Meadowbrook and 12 Mile the plan also proposes a rest/seating areas that would be available to the general public. The seating areas appear to consist of landscaping and benches. One would serve as a SMART bus stop on 12 Mile and the Meadowbrook area would have a public art piece.**
   c. Implement the recommendations of the Active Mobility Plan with a focus on reducing vehicle miles traveled (VMT) and providing residents with alternative modes of transportation.

4. **General Goal D: Infrastructure.** *Invest wisely in the ongoing maintenance and improvements to existing infrastructure, including utilities and the transportation network. Ensure that new development appropriately relates to the City's existing and planned infrastructure. Support the entire transportation network through the development and enhancement of non-motorized transportation facilities and amenities***.**
   a. Apply the Active Mobility Plan's Long-Term Network recommendations to public and private development projects to continue to enhance safety and connectivity of the non-motorized network. **A bus stop is proposed along 12 Mile Road frontage, which would need to be coordinated with SMART.**

5. **General Goal E: Economic Development.** *The City's developed land, infrastructure, and natural resources are interconnected and collectively impact the daily lives of the City's residents and business owners. The City should strive to maintain the balance between the economy, the environment, and the community to ensure sustainable development that meets the needs of today while ensuring that the needs of future generations can be met.*

2023 ACTIVE MOBILITY PLAN (AMP)

There is an existing 10-foot wide pathway along the Meadowbrook Road frontage. This pathway connects the I-275 Metro Trail (Meadowbrook & Eleven Mile) to the Beacon Hill Trailhead Park at the northeast corner of Meadowbrook and Twelve Mile. From there, connections are also available to the Airline Trail in Commerce Township, north of the City's boundary, via the M-5 Metro Trail.

The applicant is proposing to construct the missing pathway gap along their Twelve Mile Road frontage as well as the Trinity Parcel, which is a *Near-term priority* in the AMP. This would result in approximately 1,300 feet of new 10-foot pathway. To the east, the M-5 interchange presents a significant barrier to continuing the pathway – there will remain a 2,060 foot gap in the non-motorized network. Existing pathway to the west would connect this area to the Twelve Oaks, West Oaks and Fountain Walk commercial areas.

With the presence of SMART transit stops on Twelve Mile Road, the recommendations to better connect non-motorized users to transit are particularly relevant in this area. These recommendations include:

- Coordinate crosswalks with transit stops
- Incorporate streetscape amenities to create an inviting and pedestrian-friendly environment at transit locations
- Establish mobility hubs, a place where people can connect to multiple modes of transportation

Meadowbrook Road is classified as a cross-town corridor in the AMP, while 12 Mile Road is a multi-modal thoroughfare. The recommended baseline pedestrian facility improvements for minor road stops (where the pathway crosses the entrances to the development) on both roads would include crosswalk lighting, a raised high visibility crossing and recessed crossings where feasible. For bicycle facility improvements, separated bike lanes are preferred, or a 12-foot shared-use pathway to accommodate both bikes and pedestrians. Mid-block crossings might be considered on 12 Mile Road – the AMP contains an example of a Median U-turn on page 77, which would need to be controlled with traffic signals.

INFRASTRUCTURE

Engineering

The Staff Engineer has reviewed the rezoning request and expressed concerns regarding the REU calculations provided. These inconsistencies have been corrected in the current submittal. It appears the impacts of RM-1 land use on the utilities in this area are expected to be similar or somewhat less than the utility demands if developed under OST uses.

Traffic

City Traffic consultants estimated the vehicle trips of the proposed use. The proposed development is expected to result in significantly fewer trips than alternative land uses under the current OST zoning. Based on the TIS, the site warrants a right-turn tapered lane on Twelve Mile Road. A weave analysis concludes that there is adequate distance between the site driveway and the boulevard crossover location. **The Traffic consultant's September 2025 review of the TIS recommends approval of the study, and that the applicant coordinate with RCOC if the project moves forward.** See the traffic review letter for additional information.

NATURAL FEATURES

Wetlands: The survey shows 21 wetlands, ranging in size from 0.02 – 4.79 acres, with a total of 9.64 acres on-site. Chapter 12 of the City Code (Section 12-174(b)), indicates that any wetland in the City that meets one or more of the 10 criteria listed in that section would be considered essential, and therefore would be regulated. As described in the Wetland Review, each of the delineated wetlands on the site meet the criteria of providing wildlife habitat as well as flood and storm control.

The proposed development results in a total permanent wetland impact area of 1.44 acres out of

the total 9.64 acres present (~15 percent). **Approximately 2.47 acres of on-site mitigation area is noted on the plan, which slightly exceeds the 2.46-acre requirement. The applicant indicates that they intend to accommodate the required wetland mitigation that will be needed for the parcel retained by Trinity Health. See detailed comments in the Wetland review letter. The applicant notes that approximately 8 acres of wetlands are regulated by the State of Michigan.**

Woodlands: The woodland survey indicates a total of 2,775 City-regulated trees on the site. There are a wide variety of species listed, including Scots Pine, Black Cherry, Silver Maple, Eastern Cottonwood, Bitternut hickory, Black locust, Black walnut, American Elm, and Eastern Red Cedar. The plans show 2,019 regulated trees to be removed (73 percent), which will require 3,143 tree replacement credits under the Woodland Protection Ordinance. The plans show approximately 250 credits to be planted on-site.

MAJOR CONDITIONS OF PLANNED REZONING OVERLAY AGREEMENT

The Planned Rezoning Overlay process involves a PRO concept plan and specific PRO conditions in conjunction with a rezoning request. The submittal requirements and the process are codified under the PRO ordinance (Section 7.13.2). Within the process, which is initiated by the applicant, the applicant and City Council can agree on a series of conditions to be included as part of the approval which must be reflected in the Concept Plan and or the PRO agreement.

The PRO conditions must be in material respects, more strict or limiting than the regulations that would apply to the land under the proposed new zoning district. *Development and use of the property shall be subject to the more restrictive requirements shown or specified on the PRO Plan, and/or in the PRO Conditions imposed, and/or in other conditions and provisions set forth in the PRO Agreement.*

The applicant could consider the following conditions for development to be included in the PRO Agreement:

1. Preservation of approximately 10 acres of City regulated woodlands and woodland replacements in a conservation easement.
2. Preservation of approximately 15.5 acres of City regulated wetlands and wetland mitigation areas in a conservation easement.
3. Removal of invasive species within the existing wetlands on site.
4. Density shall not exceed 4.2 dwelling units per acre (More limiting than the dwelling units per acre allowed in the RM-1 District).
5. Providing the community amenities shown in the PRO Plan.
6. As an option, a clubhouse could be placed where the pickleball court and playscape are currently shown. The design of the clubhouse would need to meet Façade ordinance requirements at the time of site plan approval.
7. Dedication of 1,650 linear feet of Right of Way on Meadowbrook Road.
8. Building height will be limited to 30 feet, which is more limiting than the 35 feet permitted in the RM-1 District.
9. The traffic improvements as shown on the PRO Plan.
10. If pickleball court(s) are proposed at the time of Preliminary Site Plan submittal, a noise impact statement shall be submitted showing that the activity, with any noise mitigation measures required, will comply with the City's Performance Standards.
11. Sustainable design features will include:
    a. Pre-wire all garages for one 240-volt EV chargers.
    b. All appliances used within the development must be EnergyStar-rated or applicable equivalent standards.
    c. All applicable plumbing fixtures shall be WaterSense labeled or applicable equivalent standard.

d. Building material on the exterior façade of a majority of the exterior elevations are energy-efficient, durable, and low maintenance, including brick and composite siding.
e. Use of energy-efficient glass/glazing.
f. Use of energy-efficient insulation materials.
g. Offer a tankless water heater option.
h. Install smart scheduling technology for sprinklers.
i. Multi-modal non-motorized pathway network and infrastructure as shown on the PRO plan that reduces emissions and promotes pedestrian connectivity with bike/pedestrian friendly streets, and bicycle parking in units throughout the site.
j. Benches will be made with recycled materials will be used throughout the open space areas.

Additional conditions to be included in the PRO Agreement, if it should be approved, may be added during review by the public bodies.

APPLICANT'S BURDEN UNDER PRO ORDINANCE

The Planned Rezoning Overlay ordinance (PRO) requires the applicant to demonstrate that certain requirements and standards are met. The applicant should be prepared to discuss these items, especially in number 1 below, where the ordinance suggests that the enhancement under the PRO request would be unlikely to be achieved or would not be assured without utilizing the Planned Rezoning Overlay. Section 7.13.2.D.ii states the following:

1. *(Sec. 7.13.2.D.ii.a) The PRO accomplishes the integration of the proposed land development project with the characteristics of the project area in such a manner that results in an enhancement of the project area as compared to the existing zoning that would be unlikely to be achieved or would not be assured in the absence of the use of a Planned Rezoning Overlay.*
2. *(Sec. 7.13.2.D.ii.b) Sufficient conditions shall be included on and in the PRO Plan and PRO Agreement such that the City Council concludes, in its discretion, that, as compared to the existing zoning and considering the site specific land use proposed by the applicant, it would be in the public interest to grant the Rezoning with Planned Rezoning Overlay. In determining whether approval of a proposed application would be in the public interest, the benefits which would reasonably be expected to accrue from the proposal shall be balanced against, and be found to clearly outweigh the reasonably foreseeable detriments thereof, taking into consideration reasonably accepted planning, engineering, environmental and other principles, as presented to the City Council, following recommendation by the Planning Commission, and also taking into consideration the special knowledge and understanding of the City by the City Council and Planning Commission.*

The following conditions/benefits are suggested by the applicant as listed in their narrative **(Staff comments in Bold)**:

a. A larger one-acre active park, accessible to residents and the general public, with pedestrian and bike rest stop area, at the northeast corner of the site along 12 Mile Road. The applicant states a public access easement will be placed over the park area. **The "active" description seems to refer to the presence of a walking path, as no other activities appear to be planned. Staff suggests that without automobile parking, it is unlikely that many members of the public will utilize this park, and it will mostly serve as an attractive amenity to the residents of The Grove. Perhaps some signage at the Beacon Hill Trailhead could be provided that alerts visitors to the presence of this park and the nature trail.**

b. A one-mile loop Grove nature area trail, accessible to residents and the public, that extends from the newly created park area described above, along the east property line of the Property, providing scenic views of the adjacent 30-acre natural wetland area as well as natural features of the Property. The applicant states a public access easement will be placed over the trail area. **As mentioned above, without the availability of automobile or bike parking, it is unlikely that many members of the public will utilize this trail, and it will mostly serve as an amenity to the residents of The Grove. The trail could be further enhanced with additional benches at other points along the path. Signage at the Beacon Hill Trailhead could be provided that alerts visitors to the presence of the park and the nature trail.**

c. In order to address the impact of additional use of Beacon Hill Park by the new residents and planned access and interconnectivity for Novi residents and Grove Nature Trail, Developer agrees to provide the City with $25,000 to be used by the City at its discretion, for Beacon Hill Park improvements, art, services and/or maintenance. **In the past the applicant has discussed with PRCS Director Muck the idea of art installation at the Beacon Hill Trailhead. A specific sculpture to be donated, or plans and construction of site amenities at the park could be proposed by the applicant as opposed to a cash donation. This might include a "comfort station" with seating area(s), a wetland overlook platform with connecting pathways, bike repair station, or other amenities in this public park.**

d. Consistent with Novi's mobility plans, over 700 feet of 10-foot wide pathway/sidewalk, off-site on the south side of 12 Mile Road to create a connection from the existing bike path, located along the east side of Meadowbrook Road, and the new sidewalk being constructed with The Grove. **Staff agrees and supports the provision of this missing sidewalk segment, which would enhance the project and be a benefit to the public.**

e. Relocating the SMART bus stop to the east, and enhancing the area with landscaping and seating along 12 Mile Road, which is supported by SMART. **Additional bike parking has also been added for a total of 8 spaces. The applicant states that SMART standards do not call for a covered shelter in this location. Maintenance and public access agreements would likely be required. This would be considered a benefit to the public.**

f. Approximately 1/3 of the property will be open space with most of the units abutting or overlooking open space and nature areas (1.65 acres usable open space required, 5.97 acres proposed). **Exceeding the Ordinance requirement for usable open space would qualify as an enhancement that could not otherwise be required.**

g. Consistent with Novi's mobility plans, construct an 8-foot wide shared-use pathway within The Grove to provide pedestrian and bicycle connectivity between Meadowbrook Road and 12 Mile Road. **The applicant states a public access easement will be placed over the pathway, so the pathway would be considered a benefit to the public at large.**

h. Proposed conservation easements protecting approximately 10 acres of woodland and woodland replacement areas and 15.5 acres of wetland and wetland mitigation areas. **Staff supports the provision of conservation easements to protect the natural features, which represents over 47% of the property. This would be considered an enhancement that will benefit the public at large.**

i. Decrease in density from what would be permissible in the RM-1 zoning district (4.2 units per acre proposed, up to 7.3 units per acre permitted). **This condition of the PRO Agreement would be considered an enhancement of the project.**

j. Dedicate right-of-way (60-foot width) along the entire Meadowbrook Road frontage, an approximate length of 2,166 feet. The total land area to be dedicated is approximately 2.5 acres. **This would be considered an additional benefit in the interest of the public.**

k. **The Façade review notes that the design of the buildings meet or exceed the requirements of the Façade Ordinance, and the high level of character and attention to detail represents an enhancement of the project that would be unlikely in the absence of a PRO.**

This is a PRO in which the applicant seeks both a rezoning and a list of ordinance deviations. In Staff's opinion the proposed benefits to the community at large appear to outweigh the detriments.

ORDINANCE DEVIATIONS

Section 7.13.2.D.i.c(2) permits deviations from the strict interpretation of the Zoning Ordinance within a PRO agreement. These deviations must be accompanied by a finding by City Council that "***each Zoning Ordinance provision sought to be deviated would, if the deviation were not granted, prohibit an enhancement of the development that would be in the public interest, and that approving the deviation would be consistent with the Master Plan and compatible with the surrounding areas.***" Such deviations must be considered by City Council, who will make a finding of whether to include those deviations in a proposed PRO agreement. A proposed PRO agreement would be considered by City Council only after tentative approval of the proposed concept plan and rezoning.

The Initial Concept Plan submitted required 16 deviations from Ordinance standards. **The Formal PRO Plan requires 7 deviations as listed below. All deviations are supported by Staff. Staff comments are in bold.**

1. **Building Setbacks** *(Sec 3.1.7.D):* A Zoning Ordinance deviation is requested to reduce the building setbacks from 75 feet to 50 feet along the north, east, and south property lines. **The property to the north, the Trinity parcel, is currently undeveloped. North of the units have a section of berm, along with new and existing trees to provide screening. Additional screening may be required by developer of Trinity parcel. Future development of the retained Trinity parcel (and adjacent parcel to the south) would be subject to increased building setbacks of 100 feet where adjacent to residential districts. The applicant indicates the property to the east will not be developed as it is the MDOT stormwater and natural wetland area, so the reduced setback will not impact this property. Along the southern boundary significant landscaping for additional screening is proposed. The applicant states this additional flexibility for building locations allows them to preserve additional wetland and woodland areas. Staff supports the deviation as sufficient screening appears to be proposed.**

2. **Building Orientation** *(Sec. 3.8.2.D):* A Zoning Ordinance deviation is requested to revise the required orientation of the buildings from a minimum of 45 degrees in certain locations. This allows for a more uniform site layout with all of the units backing up to open space/wooded areas. **This deviation has been requested and granted for many residential projects in the City in the last 5 years. Staff supports the deviation.**

3. **Distance between Buildings** *(Sec 3.8.2.H): A Zoning Ordinance deviation is requested to reduce the building separation distance from the calculated formula as shown on the Building Separation Table on Sheet SP-3.6 of the PRO Plan).* **This deviation enables the layout of this project to fit within the available space while minimizing wetland and woodland impacts.**

4. **Parking along Major Drives** *(Sec. 5.10):* A Zoning Ordinance deviation is requested to allow for perpendicular parking on the major drives. This deviation is requested to due to the impracticality of providing a minor road (defined as less than 600 feet in length) given the site constraints (woodlands, wetlands, and property configuration). **Perpendicular parking for**

guests is proposed on four Major Drives (Simi Drive, Beckham Drive, Elle Parkway, and Ari Crest) in several locations, where driveways are also proposed. The parking spaces will not cause any more disruption on the roadway than cars that will be backing out of the driveways.

5. **Parking along Curves** (Sec. 5.10): A Zoning Ordinance deviation may be required to allow on-street parking on curves with less than a 230-foot centerline radius. **The deviation is supported as the parking spaces will not cause any more disruption on the roadway than cars that will be backing out of the driveways.**

6. **Landscape Berms** (Sec. 5.5.3.A.ii): A landscape deviation is requested to not provide a 4-foot, 6-inch to 6-foot high landscape berm on a proposed RM-1 district adjacent to an OST district on the east and south side. **This deviation is supported by staff because of topography and the provision of dense landscaping along both property lines.**

7. **Right-of-Way Landscaping** (Sec. 5.5.3.B.ii): A deviation to the required greenbelt berm and plantings along 12 Mile and Meadowbrook Road due to the existing natural areas to be preserved, and a heavily landscaped detention basin. **This deviation is supported by staff.**

See other review letters for deviations that have been identified other reviewers. Deviations from Ordinance standards may continue to be identified during the PRO Review process. All deviations from the ordinance requirements shall be identified and included in PRO Agreement. Any additional deviations identified during Site Plan Review (after the Concept Plan and PRO Agreement is approved), will require amendment of the PRO Agreement unless otherwise stated in the agreement.

SUMMARY OF OTHER REVIEWS:

a. **Engineering:** Engineering recommends approval of the PRO Plan. See detailed comments in their review letter.
b. **Landscape:** Landscape review recommends approval of the rezoning and PRO Plan. Two deviations from landscape ordinance standards are needed for the current design – these are supported by staff in order to preserve existing natural features.
c. **Traffic:** Traffic review recommends approval. Traffic review notes that the applicant would need a deviation for the parking areas on the major drive, and possibly for parking on a curve.
d. **Traffic Study Review:** The traffic study is recommended for approval. Please see the review letter for additional comments.
e. **Woodlands:** The tree survey indicates 2,775 trees within the regulated woodland areas. The plan proposes a total of 2,019 tree removals (73%) requiring about 3,180 Woodland Replacement Credits. Approximately 250 credits are to be planted on-site, with the remainder to be paid into the Tree Fund. Woodland review does not object to the rezoning request if the Woodland Ordinance requirements will be followed.
f. **Wetlands:** Wetland review notes that the proposed development appears to result in a total permanent wetland impact area of 1.44 acres out of the total 9.64 acres present on site. Approximately 2.47 acres of on-site mitigation area is noted on the plan, which slightly exceeds the requirement.
g. **Façade:** Façade notes that the elevations provided are now fully compliant with ordinance standards, and the building designs represent an enhancement of the area.
h. **Fire**: No objections to the rezoning at this time.

NEXT STEP: PLANNING COMMISSION PUBLIC HEARING

Now that all reviewers recommend approval or conditional approval, the public hearing before the Planning Commission will be scheduled. Following the public hearing, they may make a recommendation to City Council whether to approve or deny the request, or may postpone

making a recommendation if they determine additional information or changes are needed. **This project is scheduled for public hearing on Wednesday, October 8, 2025.**

CITY COUNCIL CONSIDERATION

After the Planning Commission makes its recommendation, the PRO Concept Plan will be scheduled for consideration by the City Council. If the City Council grants tentative approval at that time, they will direct the City Attorney to draft a PRO Agreement describing the terms of the rezoning approval. Once the PRO Agreement has been drafted and approved by the applicant's attorney, it will return City Council for final approval.

If the applicant has any questions concerning the above review or the process in general, do not hesitate to contact me at 248.347.0484 or lbell@cityofnovi.org.

Lindsay Bell, *AICP,* Senior Planner

PLANNING REVIEW CHART: RM-2 with PRO

Review Date: September 18, 2025
Review Type: Revised Formal PRO Plan
Project Name: **JZ24-31 THE GROVE**
Plan Date: August 22, 2025
Prepared by: Lindsay Bell, *AICP*, Senior Planner
E-mail: lbell@cityofnovi.org; **Phone:** (248) 347-0484

Bold	To be addressed in Formal PRO Plan submittal
Underline	To be addressed with Preliminary Site Plan submittal
Bold and Underline	Possible deviations to be included as part of PRO agreement
Italics	Items to be noted

Item	Required Code	Proposed	Meets Code	Comments
Zoning and Use Requirements				
Master Plan *(adopted July 26, 2017)*	General Mixed Use	Multiple Family Residential	Yes	*The proposed rezoning is supported by the 2025 Master Plan. See further discussion in the Planning Review letter*
Area Study	The site does not fall under any special category	NA	NA	
Zoning *(Effective January 8, 2015)*	OST Office Service and Technology	RM-1 Low-density Multiple Family with a PRO	No	*Rezoning requested*
Uses Permitted (Sec 3.1.21.B & C)	Office and Service Uses Sec. 3.1.21.B. - Principal Uses Permitted. Sec. 3.1.21.C. – Special Land Uses Permitted.	Sec. 3.1.8. Multi-Family Residential	**No**	*The proposed rezoning category would allow Multi-family uses of various types.*
Phasing	If proposed, show proposed phasing lines on the plan. Each phase should be able to stand on its own with regards to utilities, open space, parking, etc.	Clarify whether the project would be phased	**TBD**	**If proposed, Phasing should be discussed in the PRO Agreement – provide information about any proposed phasing plans/conditions**
Planned Rezoning Overlay Document Requirements *(SDM link: Site Plan & Development Manual)*				
Written Statement *(Site Plan & Development manual)* *The statement should describe the following*	Potential development under the proposed zoning and current zoning	Provided	Yes	*See Planning Review letter for detailed comments*
	Identified benefit(s) of the development	Provided	Yes	
	Conditions proposed for inclusion in the PRO Agreement (i.e., Zoning Ordinance deviations, limitation on total units, etc.)	Provided	Yes	
Sign Location Plan *(Page 23,SDM)*	Installed within 15 days prior to public hearing Located along all road frontages	Provided and previously installed	Yes	

Item	Required Code	Proposed	Meets Code	Comments
Traffic Impact Study *(Site Plan & Development manual)*	A Traffic Impact Study as required by the City of Novi Site Plan and Development Manual.	Provided – by Fleis & Vandenbrink, 10/2024	Yes	**See AECOM review**
Community Impact Statement *(Sec. 2.2)*	- Over 30 acres for permitted non-residential projects - Over 10 acres in size for a special land use - All residential projects with more than 150 units - A mixed-use development, staff shall determine	Provided – dated 8/25/25	Yes	*See Planning Review letter for detailed comments*
Market Study	Optional: a Market study to provide a market demand analysis for the proposed project.	Provided – • Office Market Report, 12/13/23 by CBRE • Housing Report, 8/9/24 by The Chesapeake Group	Yes	*See Planning Review letter for detailed comments*
Height, bulk, density and area limitations *(Sec 3.1.8.D)*				
Frontage on a Public Street. *(Sec. 5.12)*	Frontage on a Public Street is required	The site has frontage and access to Meadowbrook and 12 Mile Roads	Yes	
Minimum Zoning Lot Size for each Unit: in Acres *(Sec 3.8.1)*	RM-1 and RM-2 Required Conditions	61.86 acres gross 54.85 acres net	Yes	
Minimum Zoning Lot Size for each Unit: Width in Feet *(Sec 3.8.1)*			NA	
Usable Open Space Area *(Sec 3.1.8.D) Article 2: Definitions*	200 sf of Minimum usable open space per dwelling unit For a total of 232 dwelling units, <u>required Open Space: 46,400 SF (~1.15 acre)</u> <u>Refer to definitions for Usable Open Space and Open Space</u>	Sheet SP3.4 – Usable OS: 5.97 acres "Additional Open Space" = 11.99 acres	Yes	**This could be a condition of development as it represents an enhancement of the project beyond what would be required**
Maximum % of Lot Area Covered (By All Buildings)	*25%*	21%	Yes	
Building Height	35 ft. or 2 stories whichever	2 stories proposed	Yes	

Item	Required Code		Proposed	Meets Code	Comments
(Sec. 3.1.7)	is less		1-story units: 20 ft 3 in 2-story towns: ~28 ft		
Minimum Floor Area per Unit *(Sec. 3.1.7.D)*	Efficiency	400 sq. ft.			
	1 bedroom	500 sq. ft.			
	2 bedroom	750 sq. ft.	1905 sf	Yes	
	3 bedroom	900 sq. ft.	1958 sf	Yes	
	4 bedroom	1,000 sq. ft.		NA	
Maximum Dwelling Unit Density/Net Site Area *(Sec. 3.1.7.D)* ***Per Sec. 3.8.2.B, all buildings less than four stories should comply with RM-1 regulations for limits on percent of 1 bedroom units and number of rooms.***	Efficiency	Max 5%	0	Yes	*Overall proposed is 4.2 du/ac*
	1 bedroom	Max 20% 10.9 du/ac	0		
	2 bedroom	7.3 du/ac			
	3+ bedroom	5.4 du/ac			
Residential Building Setbacks *(Sec 3.1.7.D)*					
Front @ Meadowbrook Rd	50 ft. (Sec. 3.6.B)		50 ft	Yes	**Deviation requested for east, north and south side setbacks**
Exterior Side at 12 Mile	50 ft.		~135 ft	Yes	
Side - East	75 ft.		50 ft	**No**	
Side - South	75 ft.		50 ft	**No**	
Side – North (adj to Trinity parcel)	75 ft.		50 ft.	**No**	
Parking Setback *(Sec 3.1.8.D) (Sec 3.1.12.D)Refer to applicable notes in Sec 3.6.2*					
Front *(3.6.2.B)*	75 ft.			NA	
Exterior side	75 ft.			NA	
Rear *(3.6.2.B)*	20 ft.			NA	
Side *(3.6.2.B)*	20 ft.			NA	
Note To District Standards *(Sec 3.6.2)*					
Exterior Side Yard Abutting a Street *(Sec 3.6.2.C)*	All exterior side yards abutting a street shall be provided with a setback equal to front yard.		12 Mile Road considered exterior side yard	Yes	
Off-Street Parking in Front Yard *(Sec 3.6.2.E)*	Off-street parking is allowed in front yard		Parking is not proposed in the front yard	NA	
Distance between buildings *(Sec 3.6.2.H)*	It is governed by sec. 3.8.2 or by the minimum setback requirements, whichever is greater		RM-1 code has additional requirements for distance between buildings.		**See Comments later in the review**

Item	Required Code	Proposed	Meets Code	Comments
Wetland/Watercourse Setback *(Sec 3.6.2.M)*	A setback of 25ft from wetlands and from high watermark course shall be maintained	Extensive wetland areas exist –buffer impacts likely	**TBD**	**Refer to wetland review letter for more detail**
Parking setback screening *(Sec 3.6.2.P)*	Required parking setback area shall be landscaped per sec 5.5.3.			**Refer to landscape review for comments**
Modification of parking setback requirements *(Sec 3.6.2.Q)*	The Planning Commission may modify parking setback requirements based on its determination according to Sec 3.6.2.Q		NA	
RM-1 and RM-2 Required Conditions *(Sec 3.8)*				
Total number of rooms *(Sec. 3.8.1.A)*	For RM-1 District, Total No. of rooms < Net site area in SF/2000	2,389,266 sf/2000 = **1,195 rooms allowed** **Total number of rooms Proposed: ~928**	Yes	*Note: assumes a room count of 4 for each unit on average*
Public Utilities *(Sec. 3.8.1)*	All public utilities should be available	All public utilities are available	Yes	**Refer to Engineering review for more details**
Maximum Number of Units *(Sec. 3.8.1.A.ii)* *Applicable for RM-1 building and RM-2 buildings less than four stories*	Efficiency < 5 percent of the units		NA	
	1 bedroom units < 20 percent of the units		NA	
	Balance should be at least 2 bedroom units	Proposed	Yes	
Room Count per Dwelling Unit Size *(Sec. 3.8.1.C)* **An extra room such as den count towards an extra room*	**Dwelling Unit Size** / **Room Count ***		Yes	*Floorplans are provided. The plans indicate a combined living/dining, The Vistas include Office/Flex room as 5th room*
	Efficiency / 1	NA		
	1 bedroom / 2	NA		
	2 bedroom / 3	3		
	3 or more bedrooms / 4	4		
For the purpose of determining lot area requirements and density in a multiple-family district, a room is a living room, dining room or bedroom, equal to at least eighty (80) square feet in area. A room shall not include the area in kitchen, sanitary facilities, utility provisions, corridors, hallways, and storage. Plans presented showing one (1), two (2), or three (3) bedroom units and including a "den," "library," or other extra room shall count such extra room as a bedroom for the purpose of computing density.				
Setback along natural shore line *(Sec. 3.8.2.A)*	A minimum of 150 feet along natural lake shore line is required.	No natural lake shore line exists within the property	NA	
Structure frontage *(Sec. 3.8.2.B)*	Each structure in the dwelling group shall front either on a dedicated public street or approved private drive.	Proposed Private Drives	Yes	**Subject to City Council approval**

Item	Required Code	Proposed	Meets Code	Comments
Maximum length of the buildings *(Sec. 3.8.2.C)*	A single building or a group of attached buildings cannot exceed 180 ft.	~150 feet max (The Woods & The Pointe)	Yes	
Modification of maximum length *(Sec. 3.8.2.C)*	Planning Commission may modify the extra length up to 360 ft. if		NA	
	Common areas with a minimum capacity of 50 persons for recreation or social purposes			
	Additional setback of 1 ft. for every 3 ft. in excess of 180 ft. from all property lines abutting a residential district or major thoroughfare			
Building Orientation *(Sec. 3.8.2.D)*	Where any multiple dwelling structure and/ or accessory structure is located along an outer perimeter property line adjacent to another residential or nonresidential district, said structure shall be oriented at a minimum angle of forty-five (45) degrees to said property line.	Buildings 1-5, 24-26, 40-44 do not appear to meet the minimum requirement for 45-degree orientation	**No**	**Deviation requested**
Yard setback restrictions *(Sec. 3.8.2.E)*	Within any front, side or rear yard, off-street parking, maneuvering lanes, service drives or loading areas cannot exceed 30% of yard area	Complies –parking areas are all internal to the site	Yes	
Off-Street Parking or related drives *(Sec. 3.8.2.F)* Off-street parking and related drives shall be	No closer than 25 ft. to any wall of a dwelling structure that contains openings involving living areas or	Off-street parking spaces are placed greater than 25 feet from buildings	Yes	
	No closer than 8 ft. for other walls or	Complies	Yes	
	No closer than 20 ft. from ROW and property line	Minimum of 20 ft. is maintained	Yes	
Pedestrian Connectivity *(Sec. 3.8.2.G)*	5 feet sidewalks on both sides of the Private drive are required to permit safe and convenient pedestrian access.	5-ft sidewalks mostly proposed, 10-ft pathway on one side of Elle Pkwy and part of Simi Lane	Yes?	
	Where feasible sidewalks shall be connected to other pedestrian features	Provides connectivity to Meadowbrook and 12 Mile Road	Yes	

Item	Required Code	Proposed	Meets Code	Comments
	abutting the site.			
	All sidewalks shall comply with barrier free design standards	Details not yet provided	Yes?	Will be verified during Site Plan review
Minimum Distance between the buildings *(Sec. 3.8.2.H)*	**(**Total length of building A **+** total length of building B **+** 2(height of building **+** height of building B)**)/**6	Table provided on sheet SP3.6 – several proposed distances are less than the calculated requirement	**No**	**Deviation requested for overall requirement – Table updated on sheet 3.6**
Minimum Distance between the buildings *(Sec. 3.8.2.H)*	In no instance shall this distance be less than thirty (30) feet unless there is a corner-to-corner relationship in which case the minimum distance shall be fifteen (15) feet.	Corner to corner relationships are min. of 25 feet	Yes	
5.10 Additional Road Design, Building Setback, And Parking Setback Requirements, Multiple-Family Uses				
Road standards *(Sec. 5.10)*	A private drive network within a cluster, two -family, multiple-family, or non-residential uses and developments shall be built to City of Novi Design and Construction Standards for local street standards (twenty-eight (28) feet back-to-back width	Major and minor drive network shown	Yes	

For the purpose of this review, staff categorized the drives as follows:

1. Major Drive: Blue line
2. Minor Drive: Red line

Item	Required Code	Proposed	Meets Code	Comments
Major Drives	– Width: 28 feet	Elle Pkwy, Ari Crest, Simi Ln, and Beckham Dr are 28-feet and greater than 600 feet length	Yes	
Minor Drive	– Cannot exceed 600 feet – Width: 24 feet with no on-street parking – Width: 28 feet with parking on one side – Parking on two sides is not allowed – Needs turn-around if longer than 150 feet	Leo Drive would be considered minor, 28-ft width	Yes	**Provide road length of each drive proposed to confirm classification**
Parking on Major and Minor Drives	– Angled and perpendicular parking, permitted on minor drive, but not from a major drive; – minimum centerline radius: 100 feet – Adjacent parking and on-street parking shall be limited near curves with less than two-hundred thirty (230) feet of centerline radius	**On-street perpendicular parking is proposed on the Major Drives (Simi Ln, Elle Pkwy, Ari Crest and Beckham Dr)** Centerline radius: 125', 140', 150'	**No**	**<u>Deviation requested</u>** **Consider allowing on-street parking along 1 side of 28-foot wide streets for extra visitor parking? Especially on Simi Dr north of Elle Pkwy where there are no visitor spots provided**
Driveways, Parking, Loading and Dumpster Requirements				
Number of Parking Spaces *(Sec.5.2.12.A & B)*	For 2 or less bedroom units: 2 spaces each **For 3 or more bedroom units: 2 ½ spaces each** 232 x 2.5 = **TOTAL REQUIRED: 581 spaces**	Meadows: 280 spaces Vistas: 276 spaces (garage, driveways and on-street) The Woods: 159 spaces, & the Pointe: 268 (garage, driveways and on-street) Park/Recreation area: 5 spaces **TOTAL PROPOSED: 988**	Yes	
Landbank Parking *(Sec.5. 2.14)*	Maximum number of Landbank spaces: 25% of required parking		NA	
Parking Space Dimensions and Maneuvering Lanes *(Sec. 5.3.2)*	- 90° Parking: 9 ft. x 19 ft. - 24 ft. two way drives - 9 ft. x 17 ft. parking spaces allowed along 7 ft. wide interior sidewalks as long as detail indicates a 4" curb at these locations and along landscaping	Appears to comply	Yes	

Item	Required Code	Proposed	Meets Code	Comments
Parking stall located adjacent to a parking lot entrance(public or private) *(Sec. 5.3.13)*	- shall not be located closer than twenty-five (25) feet from the street right-of-way (ROW) line, street easement or sidewalk, whichever is closer	Not applicable	NA	
End Islands *(Sec. 5.3.12)*	- End Islands with landscaping and raised curbs are required at the end of all parking bays that abut traffic circulation aisles. - The end islands shall generally be at least 8 feet wide, have an outside radius of 15 feet, and be constructed 3' shorter than the adjacent parking stall as illustrated in the Zoning Ordinance	End Islands not needed for small parking bays	Yes	**Refer to Traffic comments.**
Barrier Free Spaces *Barrier Free Code*			**TBD**	
Barrier Free Space Dimensions *Barrier Free Code*	- 8' wide with an 8' wide access aisle for van accessible spaces - 8' wide with a 5' wide access aisle for regular accessible spaces		**TBD**	
Barrier Free Signs *Barrier Free Code*	One sign for each accessible parking space.			Traffic Signage will be verified during site plan review
Minimum number of Bicycle Parking *(Sec. 5.16.1)*	One (1) space for each five (5) dwelling units For 232 units, 47 bike spaces are required	8 spaces at recreation area 8 spaces at Bus stop 4 spaces at 12 Mile Park 232 in unit garages	Yes	
Bicycle Parking General requirements *(Sec. 5.16)*	No farther than 120 ft. from the entrance being served	Complies	Yes	
	When 4 or more spaces are required for a building with multiple entrances, the spaces shall be provided in multiple locations	Complies	Yes	
	Spaces to be paved and the bike rack shall be inverted "U" design Shall be accessible via 6 ft. paved sidewalk			

Item	Required Code	Proposed	Meets Code	Comments
Covered Bicycle Parking *(Sec 5.16.4)*	When 20 or more bike parking spaces are required, 25% shall be in covered locations	232 parking spaces provided in unit garages	Yes	
Bicycle Parking Lot layout *(Sec 5.16.6)*	Parking space width: 7 ft. One tier width: 11 ft. Two tier width: 18 ft. Maneuvering lane width: 4 ft. Parking space depth: 32 in	Not provided	**TBD**	Provide the bike layout plan as required at the time of final site plan. It shall meet the requirements.
Exterior lighting *Sec. 5.7*	Photometric plan and exterior lighting details needed at time of Final Site Plan submittal	A lighting and photometric plan is not provided at this time	**TBD**	
Accessory Use (Sec. 4.19)				
Accessory Buildings *Sec. 2.2. Definitions*	Any structure, either temporary or permanent, having a roof supported by columns or walls, and intended for the shelter, or enclosure of persons, animals, chattels, or property of any kind.	Clubhouse – shown as optional sheet L-11	**TBD**	
Location: Accessory Building *Sec. 4.19.1.B*	They shall not be erected in any required front yard or in any required exterior side yard.			
Setbacks: Detached Accessory Building *Sec. 4.19.1.G*	- It shall not be located closer than ten (10) feet to any main building - It shall not be located closer than six (6) feet to any interior side lot or rear lot line.			
Height: Detached Accessory Building *Sec. 4.19.1.G*	The height equal to the maximum permitted height of the district; provided, if the accessory building exceeds one (1) story or fourteen (14) feet in height, the building shall be set back one (1) foot for each foot the building exceeds fourteen (14) feet in height.			**Location proposed for clubhouse would comply**
Façade requirements for Carport Canopies *Sec. 5.15.12.b*	- Not greater than 12' tall - <40 ft width - Powder coated steel or aluminum material, neutral in color to harmonize with primary buildings		NA	

Item	Required Code	Proposed	Meets Code	Comments
	- Solar photo voltaic and EV charging integration strongly encouraged			
Canopies and Carports *Sec. 4.19.2.C*	Two or more carports permitted on any lot greater than 2 acres, provided they comply with accessory building setback and height		NA	
Maximum number of Accessory buildings *Sec. 4.19.1.J*	Lots more than 21,780 SF: 2		NA	
Dumpster *Sec 4.19.2.F*	- Located in rear yard - Attached to the building or - No closer than 10 ft. from building if not attached - Not located in parking setback - If no setback, then it cannot be any closer than 10 ft, from property line. - Away from Barrier free Spaces		NA	
Dumpster Enclosure *Sec. 21-145. (c) Chapter 21 of City Code of Ordinances*	- Screened from public view - A wall or fence 1 ft. higher than height of refuse bin - And no less than 5 ft. on three sides - Posts or bumpers to protect the screening - Hard surface pad. - Screening Materials: Masonry, wood or evergreen shrubbery		NA	
Roof top equipment and wall mounted utility equipment *Sec. 4.19.2.E.ii*	All roof top equipment must be screened and all wall mounted utility equipment must be enclosed and integrated into the design and color of the building		NA	
Roof top appurtenances screening	Roof top appurtenances shall be screened in accordance with applicable facade regulations, and shall not be visible from any street,		NA	

Item	Required Code	Proposed	Meets Code	Comments
	road or adjacent property.			
Accessory Structures *(Sec. 4.19.2)*	Anything constructed or erected, the use of which requires location on the ground or attachment to something having location on the ground. Flagpoles, solar structures, transformers and utility boxes	The plan does not appear to propose any other accessory structures	NA	Contact Planning department if any accessory structures are proposed Any future proposed structures are expected to comply with the requirements if not approved as part of the PRO plan
Sidewalks				
Active Mobility Plan	Proposed Off-Road Trails, enhanced road crossings, Shared-use Path of 10 feet on S side of 12 Mile, support new transit route on 12 Mile	10-foot pathway along S side of 12 Mile Road; 8-foot pathway along N side of Elle Pkwy and part of Simi Lane	Yes	**See new Active Mobility Plan for other guidelines/recommendations, especially for 12 Mile and Meadowbrook**
Internal Sidewalks *Sec. 3.8.2.G*	Five foot sidewalks required on both sides of internal public or private drives	5-ft Sidewalk provided on both sides for most part, 8-foot pathway along Elle Pkwy.	Yes	**See comment above regarding**
Public Sidewalks *(Chapter 11, Sec.11-276(b))*	A 10- foot sidewalk is required along 12-Mile Road; Existing pathway on Meadowbrook	Pathway proposed along 12 Mile Road	Yes	
Other Requirements				
Residential Entryway lighting *Sec. 5.7*	One street light is required per entrance.	Not provided at this time	**TBD**	Will be verified during site plan process
Design and Construction Standards Manual	Land description, Sidwell number (metes and bounds for acreage parcel, lot number(s), Liber, and page for subdivisions).	Legal description provided SP 7.3	Yes	
General layout and dimension of proposed physical improvements	Location of all existing and proposed buildings, proposed building heights, building layouts, (floor area in square feet), location of proposed parking and parking layout, streets and drives, and indicate square footage of pavement area (indicate public or private).	Generally Provided		Please provide additional information as requested in this and other review letters
Economic Impact	- Total cost of the proposed building & site improvements - Number of anticipated jobs created (during	Numbers not provided	No	

Item	Required Code	Proposed	Meets Code	Comments
	construction & after building is occupied, if known)			
Other Permits and Approvals				
Development/ Business Sign *(City Code Sec 28.3)*	Signage if proposed requires a permit.	Signage is not proposed at this time.		For sign permit information contact Ordinance Division at **248-735-5678.**
Development and Street Names	Development and street names must be approved by the Street Naming Committee	Not received	**TBD**	**Project and Street Name application; Contact Stacey Choi at 248-347-0475 to schedule consideration by the Committee**
Property Split or Combination	The proposed property split must be submitted to the Assessing Department for approval.	12 parcels are supposed to be combined, with one 7-acre area at the corner of 12 Mile and Meadowbrook to be split off and remain OST	NA	The parcel combination must be completed prior to final stamping set approval.
Other Legal Requirements				
PRO Agreement *(Sec. 7.13.2.D(3)*	A PRO Agreement shall be prepared by the City Attorney and the applicant (or designee) and approved by the City Council, and which shall incorporate the PRO Plan and set forth the PRO Conditions and conditions imposed	Not applicable at this moment	NA	PRO Agreement would need to be approved by the City Council if the Concept Plan is tentatively approved
Master Deed/Covenants and Restrictions	Applicant is required to submit this information for review with the Final Site Plan submittal	Not applicable at this moment	NA	If one is proposed, then a Master Deed draft shall be submitted prior to Stamping Set approval.
Conservation easements	Conservation easements may be required for woodland/wetlands	Not applicable at this moment	NA	Applicant proposes conservation easements over remaining woodlands and wetland areas, as well as wetland mitigation areas
Lighting and Photometric Plan (Sec. 5.7)				
Intent *(Sec. 5.7.1)*	Establish appropriate minimum levels, prevent unnecessary glare, reduce spillover onto adjacent properties & reduce unnecessary transmission of light into the night sky	Not provided at this time	**TBD**	*A lighting and photometric plan is typically required during site plan review. If deviations are anticipated, we recommend providing one with the Concept Plan submittal*

Item	Required Code	Proposed	Meets Code	Comments
Lighting Plan *(Sec. 5.7.A.i)*	Site plan showing location of all existing & proposed buildings, landscaping, streets, drives, parking areas & exterior lighting fixtures			
Building Lighting *(Sec. 5.7.2.A.iii)*	Relevant building elevation drawings showing all fixtures, the portions of the walls to be illuminated, illuminance levels of walls and the aiming points of any remote fixtures.			
Lighting Plan Elements *(Sec.5.7.2.A.ii)*	Specifications for all proposed & existing lighting fixtures			
	Photometric data			
	Fixture height			
	Mounting & design			
	Glare control devices *(Also see Sec. 5.7.3.D)*			
	Type & color rendition of lamps			
	Hours of operation			
Maximum Height *(Sec. 5.7.3.A)*	Height not to exceed maximum height of zoning district (or 25 ft. where adjacent to residential districts or uses.			
Required Conditions *(Sec. 5.7.3.B)*	- Electrical service to light fixtures shall be placed underground - Flashing light shall not be permitted - Only necessary lighting for security purposes & limited operations shall be permitted after a site's hours of operation			
Indoor Lighting *(Sec. 5.7.3.H)*	- Indoor lighting shall not be the source of exterior glare or spillover			
Security Lighting *(Sec. 5.7.3.I)* Lighting for security purposes shall be directed only onto the area to be secured.	- All fixtures shall be located, shielded and aimed at the areas to be secured. - Fixtures mounted on the building and designed to illuminate the facade are preferred			
Color Spectrum Management	Non-Res and Multifamily: For all permanent lighting			

Item	Required Code	Proposed	Meets Code	Comments
(Sec. 5.7.3.F)	installations - minimum Color Rendering Index of 70 and Correlated Color Temperature of no greater than 3000 Kelvin			
Parking Lot Lighting *(Sec. 5.7.3.J)*	- Provide the minimum illumination necessary to ensure adequate vision and comfort. - Full cut-off fixtures shall be used to prevent glare and spillover.			
Min. Illumination *(Sec. 5.7.3.L)*	Parking areas: 0.2 min			
	Loading & unloading areas: 0.4 min			
	Walkways: 0.2 min			
	Building entrances, frequent use: 1.0 min			
	Building entrances, infrequent use: 0.2 min			
Average Light Level *(Sec.5.7.3.L)*	Average light level of the surface being lit to the lowest light of the surface being lit shall not exceed 4:1			
Max. Illumination adjacent to Non-Residential *(Sec. 5.7.3.L)*	When site abuts a non-residential district, maximum illumination at the property line shall not exceed 1 foot candle			
Max. Illumination adjacent to Residential *(Sec. 5.7.3.M)*	- Fixture height not to exceed 25 feet - Cut off angle of 90 degrees or less - No direct light source shall be visible at the property line adjacent to residential at ground level - Maximum illumination at the prop line not to exceed 0.5 fc.			
Residential Developments *(Sec. 5.7.3.O)*	- Provide sufficient illumination (0.2 fc min) at each entrance from major thoroughfare - Residential projects may deviate from the min. illumination levels and uniformity requirements of 5.7.3.L so long as site lighting for parking lots,			

Item	Required Code	Proposed	Meets Code	Comments
	property lines and security lighting is provided			

NOTES:
1. This table is a working summary chart and not intended to substitute for any Ordinance or City of Novi requirements or standards.
2. The section of the applicable ordinance or standard is indicated in parenthesis. Please refer to those sections in Article 3, 4 and 5 of the zoning ordinance for further details
3. Please include a written response to any points requiring clarification or for any corresponding site plan modifications to the City of Novi Planning Department with future submittals.

ENGINEERING REVIEW

PLAN REVIEW CENTER REPORT

9/10/2025

Engineering Review

The Grove
JZ24-0031

APPLICANT

Ivanhoe Companies

REVIEW TYPE

Formal PRO Plan

PROPERTY CHARACTERISTICS

- Site Location: Located on the south side of 12 Mile Road east of Meadowbrook Road, in section 13 of the City of Novi
- Site Size: +/- 67 acres
- Plan Date: 8/22/2025
- Design Engineer: Zeimet Wozniak & Associates

PROJECT SUMMARY

- Proposed rezoning from OST to RM-1. The Grove shall consist of 4 residential zones with a total of 232 units proposed:
    - Zone 1: The Vistas 68 Units
    - Zone 2: The Meadows 67 Units
    - Zone 3: The Woods 36 Units
    - Zone 4: The Pointe 61 Units
- Site access shall be provided by two entrances on Meadowbrook Road and one entrance on 12 Mile Road. The residential development shall be on 61.83 acres, and 7.74 acres shall be left for future development.
- Three water main connections are proposed; one connection is proposed to the existing 24-inch water main on the south side of 12 Mile Road. Two connections are proposed to the 16-inch water main on the east side of Meadowbrook Road.
- One sanitary sewer connection is proposed to the existing 21-inch sanitary sewer located on-site on the southeast corner of the property.
- Storm water would be collected by the proposed storm sewer system; there are six total detention basins proposed on-site. All the proposed detention basins outlet to the on-site wetlands.

RECOMMENDATION

Approval of the Revised Formal PRO submittal is **recommended**. At this time, the plan meets the general requirements of the design and construction standards as set forth in Chapter 11 of the City of Novi Code of Ordinances, the Storm Water Management Ordinance, and the Engineering Design Manual, with the following items to be addressed at the time of Site Plan submittal:

THE FOLLOWING ITEMS TO BE ADDRESSED WITHIN THE PRO AGREEMENT:

1. The proposed bus stop is located on private property; the PRO agreement should address maintenance of this amenity, and the applicant should indicate if they will provide a public access easement.
2. Applicant shall reach out to SMART to coordinate the relocation of the existing bus stop on the west side of Meadowbrook Road. SMART also offers an Adopt-a-Stop program to enhance bus stops (https://www.smartbus.org/Services/Adopt-A-Stop).
3. The applicant shall coordinate with SMART for any improvements. The SMART website has a bus stop updates/improvement plan for any benches, trash cans, public call phones, and real-time information displays added to bus stops. If any of these items are proposed, the applicant should coordinate with SMART and include information about maintenance and easements in the PRO agreement.

ITEMS TO BE ADDRESSED AT TIME SITE PLAN SUBMITTAL:

1. Provide sight distance measurements for the Twelve Mile Road and Meadowbrook Road entrances in accordance with Figure VIII-E of the Design and Construction Standards, Chapter 11 of the City of Novi Code of Ordinances.
2. Sheet SP-3 indicates that decks and patios may extend a maximum of 10' beyond the building to envelope the perimeter of the building. Show deck and patios for each building to ensure there is no conflict with the detention basin drives, wetland buffers, or the retaining walls.
3. Provide a traffic control sign table listing the quantities of each ***permanent*** sign type proposed for the development. Provide a note along with the table stating all traffic signage will comply with the current MMUTCD standards.
4. Traffic signs in the Road Commission for Oakland County (RCOC) right-of-way will be installed by RCOC.
5. Provide a traffic control plan for the proposed road work activity on 12 Mile and Meadowbrook Road.
6. Provide a note stating if dewatering is anticipated or encountered during construction, then a dewatering plan must be submitted to the Engineering Division for review.
7. Generally, all proposed trees shall remain outside utility easements. Where proposed trees are required within a utility easement, the trees shall maintain a

minimum 5-foot horizontal separation from the water main and storm sewer and 10-foot horizontal separation from the sanitary sewer. All utilities shall be shown on the landscape plan or other appropriate sheet to confirm the separation distance.

8. Show the locations of all light poles on the utility plan and indicate the typical foundation depth for the pole to verify that no conflicts with utilities will occur. Light poles in a utility easement will require a License Agreement.
9. The dedication of the master-planned 60-foot-wide right-of-way is requested for the project on Meadowbrook Road; there is an existing sidewalk easement. It is requested that the applicant provide a right-of-way easement instead of a sidewalk easement in this location.
10. A right-of-way permit will be required from the City of Novi and Oakland County.
11. **Only at the time of the printed Stamping Set submittal,** provide the City's standard detail sheets for water main (5 sheets), sanitary sewer (3 sheets), storm sewer (2 sheets), and paving (2 sheets). The most updated details can be found on the City's website under Engineering Standards and Construction Details.

WATER MAIN

12. Provide a water main basis of design for the development on the utility plan sheet. Indicate the material of the water main where the connections are proposed.
13. Provide a profile for all proposed public water main 8-inch or larger.
14. Show existing hydrants on Meadowbrook Road and 12 Mile Road and indicate if any hydrants must be relocated.
15. In general, valves shall be arranged so that no single line failure will require more than eight hundred (800) feet of main, twenty-four (24) homes, or thirty (30) multiple units to be out of service.
16. All public water main easements shall be 20 feet wide. Show 20-foot-wide proposed easement.
17. Water Systems must have the ability to serve at least three thousand (3,000) gallons per minute in apartments, cluster residential, and similar complexes.
18. A tapping sleeve, valve and well is required at the connection to the existing water main.
19. 6-inch hydrant leads are allowed for leads less than or equal to 25 feet in length. 8-inch leads are required for leads greater than 25 feet in length.
20. Valves shall be arranged so that no single line failure will require more than eight hundred (800) feet of main to be out of service.

IRRIGATION

21. If a common irrigation system is proposed, irrigation plans must be approved with final site plan submittal.

SANITARY SEWER

22. All public sanitary sewer shall be within a dedicated sanitary sewer easement unless proposed in the right-of-way. Show proposed 20-foot-wide sanitary sewer easement.
23. Illustrate all pipes intersecting with manholes on the sanitary profiles.

STORM SEWER

24. Wetland crossing culvert must be able to withstand a fire truck's 35-ton weight requirements. Provide additional information about culvert sizing with the site plan submittal.
25. Additional rear yard catch basins and storm sewer may be required at the time of site plan submittal. The proposed retaining wall behind building 2 may cause drainage issues.

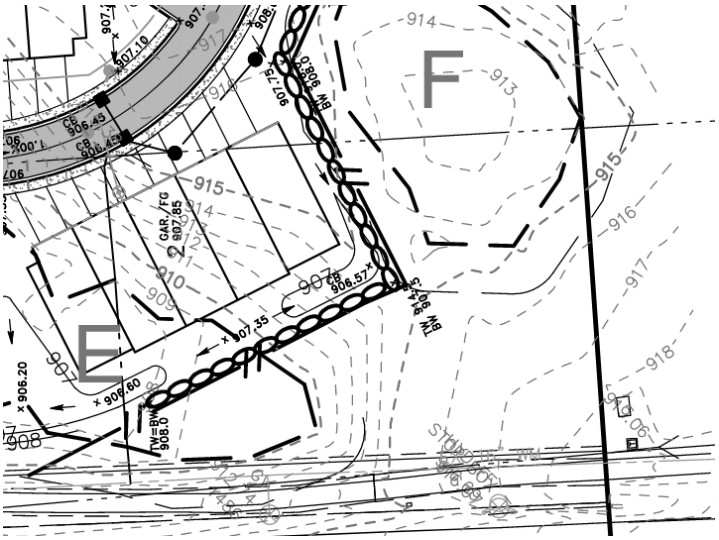

26. The grading in the rear yard of buildings 4 and 5 should be routed towards the storm sewer near the road or detention basin G. Storm water shall not flow toward the property line.

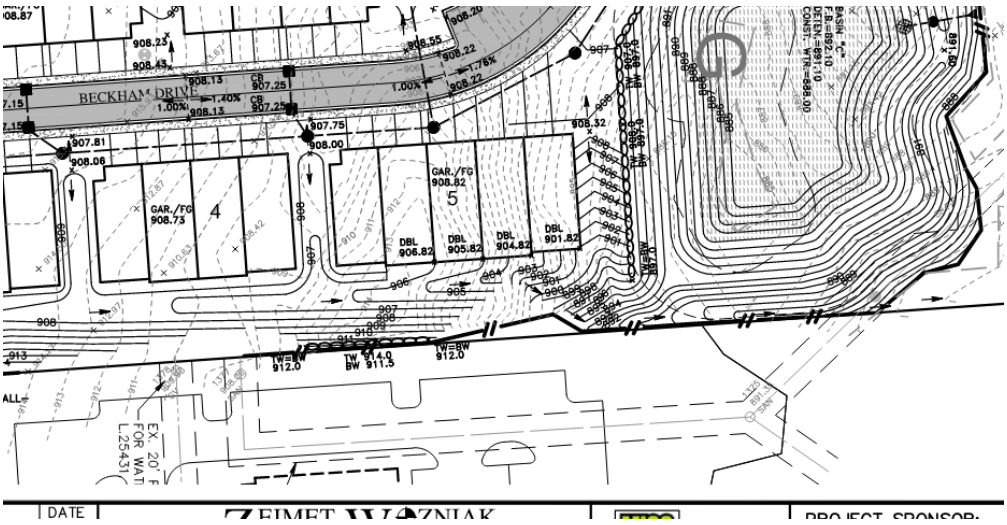

27. A minimum cover depth of 3 feet shall be maintained over all proposed storm sewer. Currently, a few pipe sections do not meet this standard. Grades shall be elevated, and minimum pipe slopes shall be used to maximize the cover depth.
28. Storm manholes with differences in invert elevations exceeding two feet shall contain a 2-foot-deep plunge pool.
29. Provide a four-foot-deep sump and an oil/gas separator in the last storm structure prior to discharge to the storm water basin.
30. Provide profiles for all storm sewer 12-inch and larger. All storm pipes accepting surface drainage shall be 12-inch or larger.
31. Illustrate all pipes intersecting storm structures on the storm profiles.
32. An easement is required over the storm sewer accepting and conveying off-site drainage.
33. Provide a schedule listing the casting type, rim elevation, diameter, and invert sizes/elevations for each proposed, adjusted, or modified storm structure on the utility plan. Round castings shall be provided on all catch basins except curb inlet structures.
34. Show and label all roof conductors and show where they tie into the storm sewer.
35. Provide a storm sewer basis of design table at time of final site plan submittal.

STORM WATER MANAGEMENT PLAN

36. The Storm Water Management Plan (SWMP) for this development shall be designed in accordance with the Storm Water Ordinance and Chapter 5 of the **Engineering Design Manual (updated Jan 31, 2024).**
37. At the time of preliminary site plan submittal, the applicant should submit an infiltration study along with the soil borings. If infiltration is possible, it is recommended that the applicant design the landscaping to promote infiltration through rain gardens, bioretention, or permeable pavement.
38. Post-Development Drainage Master Plan table on sheet SP-5.1 must be updated; C factors do not match calculations on the next sheet.
39. Must obtain approval from the City's wetland consultant and EGLE for the proposed discharge into the wetlands

40. QVRP must be multiplied by the area in order to obtain the Q100P value; calculations should be updated at the time of site plan submittal.

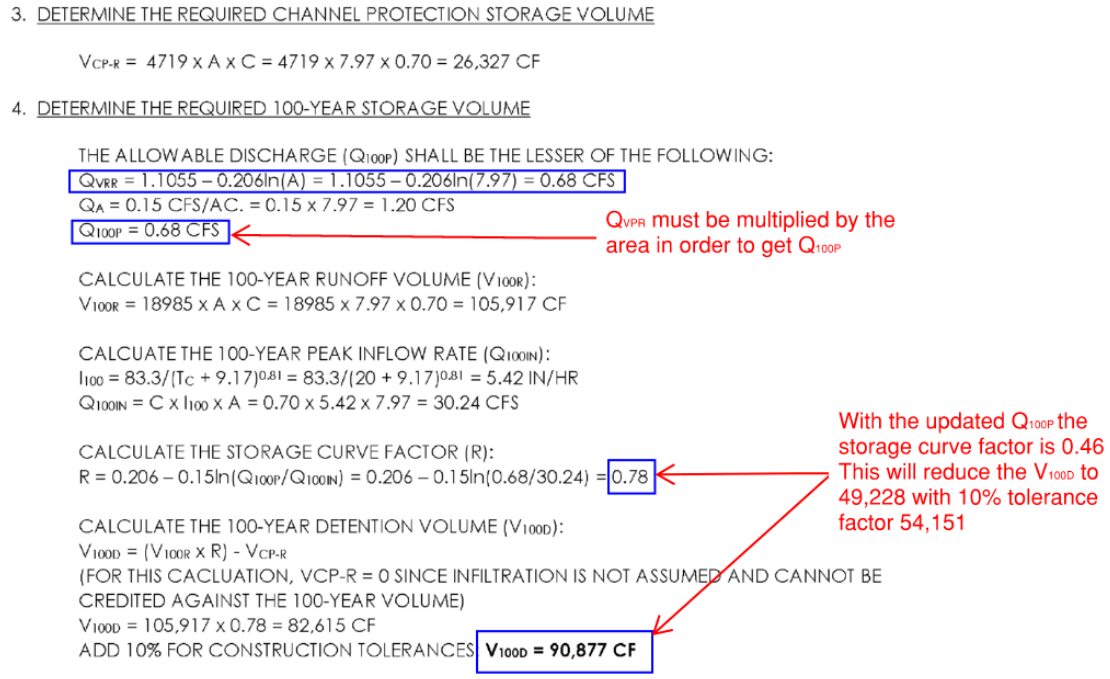

41. Provide pre vs post flow calculations for the 12" culvert located at wetland L to ensure that proposed flow and volume is not greater than the existing flow and volume.

42. The applicant should revise drainage areas; all rear yard stormwater shall be routed to storm sewer or swales that ultimately discharge into on-site detention basins.
    a) Approximately 1-acre drainage area behind buildings 24, 25, and 26 is routed towards wetland L. This untreated stormwater flows off-site. Provide information for pre- vs. post-development discharge at this location.
    b) Basin A outlets into wetland H, while wetland H flows towards Basin B. Pass-through drainage is allowed, but a pre-treatment unit shall be required for Basin B, as the permanent pool for this basin will not be effective with pass-through drainage. The route should also be reinforced to avoid erosion. Ensure that the outlet pipe for basin B can accommodate the design outlet release rate and the pass-through volume for wetland H.
    c) Rear yard stormwater between buildings 42, 41, 40, 39, 29, and 30 is all currently shown outside of any of the proposed drainage areas; this is approximately 2 acres. Stormwater from this area is not being routed towards a basin/treated prior to discharging towards wetland T. Indicate the impact of this additional drainage area on wetland T as well.

d)

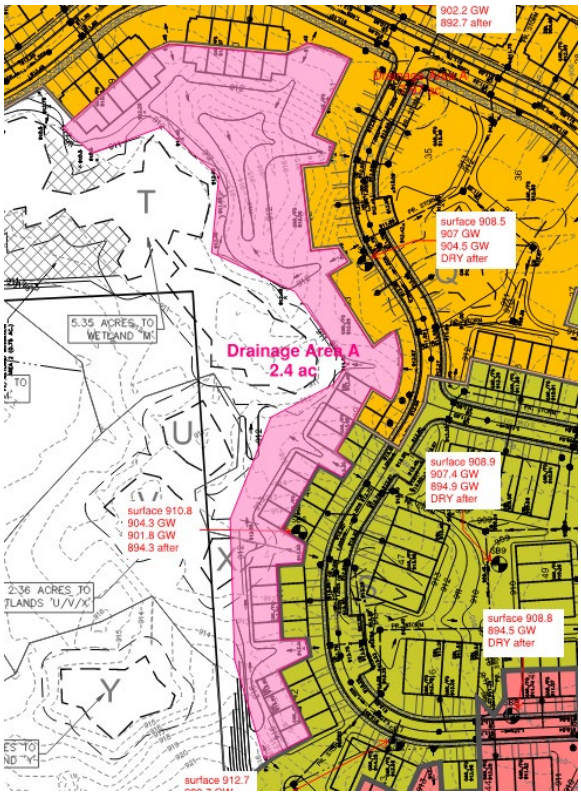

43. As part of the Storm Drainage Facility Maintenance Easement Agreement, provide an access easement for maintenance over the storm water detention system and the pretreatment structure. Also, include an access easement to the detention area from the public road right-of-way.

44. Provide a soil boring in the vicinity of each storm water basin to determine soil conditions and to establish the high-water elevation of the groundwater table. Note that the bottom of the detention facility/permanent pool must be a minimum of **three (3) feet** above the groundwater elevation.

PAVING & GRADING

45. Provide a construction materials table on the Paving Plan listing the quantity and material type for each pavement cross-section being proposed.

46. Site grading shall be limited to 1V:4H (25-percent), excluding landscaping berms.

47. The grade of the drive approach shall not exceed 2 percent within the first 25 feet of the intersection. Provide spot grades as necessary to establish this grade.

48. Provide top of curb/walk and pavement/gutter grades to indicate the height of curb adjacent to parking stalls or drive areas.

49. Dimensions of parking stalls abutting a curb or sidewalk are to the face of curb or walk. All other dimensions are to back of curb unless otherwise indicated.

50. The retaining wall proposed at the wetland crossing area is located within proposed water main easement. A License Agreement will be required for the proposed retaining wall within any utility easements. A plan view and cross-

section shall be included with the agreement showing the relationship between the wall foundation and the existing/proposed utility.

51. Retaining walls that are 48-inches or larger shall need a permit from the Building Department. Ensure that retaining walls do not conflict with the patio and decks that are allowed for each building.

To the extent this review letter addresses items and requirements that require the approval of or a permit from an agency or entity other than the City, this review shall not be considered an indication or statement that such approvals or permits will be issued.

Please contact Humna Anjum at (248) 735-5632 or email at hanjum@cityofnovi.org with any questions.

Humna Anjum,
Project Engineer

cc: Lindsay Bell, Community Development
Milad Alesmail, Engineering
Kate Purpura, Engineering
Ben Croy, City Engineer

LANDSCAPE REVIEW

PLAN REVIEW CENTER REPORT

July 24, 2025

The Grove

Formal PRO Site Plan - Landscaping

Review Type	**Job #**
Formal PRO Site Plan Landscape Review	JZ24-31

Property Characteristics

- Site Location: Southwest corner of Meadowbrook and 12 Mile Road
- Site Acreage: 54.85 ac.
- Site Zoning: OST
- Proposed Zoning: RM-1 with PRO
- Adjacent Zoning: North: RA, R-4, R-3; East, South, West: OST
- Plan Date: 7/9/2025

Ordinance Considerations

This project was reviewed for conformance with Chapter 37: Woodland Protection, Zoning Article 5.5 Landscape Standards, the Landscape Design Manual and any other applicable provisions of the Zoning Ordinance. Items in **bold** below must be addressed and incorporated as part of the Preliminary Site Plan submittal. Underlined items must be addressed on the Final Site Plans. Please follow guidelines of the Zoning Ordinance and Landscape Design Guidelines. This review and the accompanying Landscape Chart are summaries and are not intended to substitute for any Ordinance.

RECOMMENDATION:

This project is **recommended for approval for the proposed rezoning**. Some site plan-related corrections need to be made, but there are no serious unsupported deviations from the landscape ordinances.

LANDSCAPE DEVIATIONS THAT ARE REQUIRED FOR THE PROPOSED LAYOUT:

- Deficiency in required screening berms between the site and Office Service/Tech – *supported by staff for east and south property lines because of topography and the provision of dense landscaping along both areas.*
- Lack of greenbelt berms – *supported by staff for 12 Mile Road and for the areas with a heavily landscaped detention bond, preserved natural areas along Meadowbrook Road and sufficiently dense landscaping between Meadowbrook and Buildings 1 and 2.*
- No greenbelt plantings in preserved areas – *supported by staff to preserve the natural areas*

GENERAL NOTES:

- Please reduce the width of the 10 foot walk down to no more than 8 feet or whatever width Planning and Engineering request. The 10-foot width does not leave sufficient room for the street trees and would not be attractive along the interior street.
- Please use a symbol for woodland replacement evergreen trees that is very different from that used for multifamily unit trees. When they are small they are too hard to distinguish.
- If the clubhouse option is used, please reorient the clubhouse/pool layout to keep it out of the wetland buffer.
- Please switch the numbering of Sheets L-5 and L-6 to keep the greenbelt planting details together.

Ordinance Considerations

Existing Trees (Sec 37 Woodland Protection, Preliminary Site Plan checklist #17 and LDM 2.3 (2))

1. Tree survey and wetland surveys are provided.
2. Please see the Merjent letter for a detailed review of the woodlands and wetlands.
3. A total of 248 trees are shown as being planted, with a deposit to the tree fund being made to the remaining 2895 credits required.
4. When species are assigned to the symbols shown, please use species that are similar to those removed as much as possible.

Adjacent to Residential - Buffer (Zoning Sec. 5.5.3.B.ii and iii)

1. The project is adjacent to OST property on the east and south so a 4.5-6 foot tall landscaped berm is required for buffering.
2. The plan proposes dense landscaping as a buffer around the site instead of the required berm where significant existing landscaping is not preserved and where site grading makes a berm impractical. **This requires a landscape deviation**. *It is supported by staff due to the nature of the adjacent uses, and the landscaping provided*.

Adjacent to Public Rights-of-Way – Berm/Wall, Buffer and Street Trees (Zoning Sec. 5.5.3.B.ii, iii)

1. The required greenbelt widths are proposed for both 12 Mile Road and Meadowbrook Road.
2. No berm is proposed along 12 Mile Road. **This requires a landscape deviation**. *It is supported due to the existing preserved wetlands that would prevent a consistent berm from being provided.*
3. Berms are proposed along Meadowbrook except in the areas to be preserved in a natural condition, and where sitting areas are proposed. **This requires a landscape deviation**. *It is supported by staff to preserve the natural areas.*
4. The required greenbelt plantings are proposed for all developed areas with some minor corrections required. **Landscape deviations are required for the areas being preserved in their natural state**. *They are supported by staff.*
5. The required street trees are proposed along 12 Mile Road with one minor correction to be made that is discussed on the landscape chart.
6. The required street trees are proposed along Meadowbrook Road.

Parking Lot Landscaping (Zoning Sec. 5.5.3.C.)

1. There are no parking lots except for the clubhouse option.
2. Please include the widths of the guest parking bays in the calculation of the interior street trees and use interior street trees along the perimeter of the bays instead of having a separate calculation for the bays.

Multi-family Residential Landscaping (Zoning Sec 5.5.3.F.iii)

1. **Multi-family unit trees**
   a. 232 units are proposed, so 696 trees are required. It appears that all of the required trees are provided, but please double-check the counts and add more if required.
   b. Tree species should be provided on the Preliminary Site Plans if possible, but no later than Final Site Plans.
   c. No more than 25% of the trees used may be subcanopy trees
2. **Interior roadway trees**
   a. The plan proposes all of the required 248 trees are proposed, plus 24 parking lot perimeter trees. See the above discussion related to the perimeter trees.
   b. When species are assigned, all of them should be deciduous canopy trees.
3. **Foundation landscaping**

The detailed plans indicate that all of the buildings have the required landscaping, either entirely on the front of the building or a combination of mostly the front plus some on the sides facing the roads. This is acceptable.

Building Foundation Landscaping (Zoning Sec 5.5.3.D)

1. It appears from the calculations and shading shown around the building that the required foundation landscaping for the clubhouse will be provided.
2. Please provide detailed foundation planting plans on Final Site Plans.

Plant List (LDM 4, 10)

1. **Please provide a plant list on the Preliminary Site Plans if possible.**
2. At least 50% of the non-woodland replacement species used must be species native to Michigan.
3. The non-woodland tree diversity should have no more than 10% of the trees planted composed of a single species, and no more than 15% of them composed of a single genus.

Planting Notations and Details (LDM 10)

Provided

Storm Basin Landscape (Zoning Sec 5.5.3.E.iv and LDM 3)

1. All required landscaping appears to be proposed.
2. **Please see the notes on the landscape chart for a more detailed discussion of the detention landscaping.**

Irrigation (LDM 10)

1. If an irrigation system will be used, a plan for it must be provided with Final Site Plans.
2. If alternative means of providing water to the plants for their establishment and long-term survival, information regarding that is also required with Final Site Plans.

If the applicant has any questions concerning the above review or the process in general, do not hesitate to contact me at 248.735.5621 or rmeader@cityofnovi.org.

Rick Meader – Landscape Architect

LANDSCAPE REVIEW SUMMARY CHART – Initial PRO Concept Plan

Review Date: July 24, 2025
Project Name: JZ24-31: The Grove
Plan Date: July 9, 2025
Prepared by: Rick Meader, Landscape Architect E-mail: rmeader@cityofnovi.org; Phone: (248) 735-5621

Items in **Bold** need to be addressed by the applicant before approval of the Preliminary Site Plan. Underlined items need to be addressed on the Final Site Plan.

LANDSCAPE DEVIATIONS THAT MAY BE REQUIRED FOR PROPOSED LAYOUT:

- Deficiency in required screening berms between the site and Office Service/Tech – *supported by staff for east and south property lines because of topography and the provision of dense landscaping along both areas.*
- Lack of greenbelt berms – *supported by staff for 12 Mile Road and for the areas with a heavily landscaped detention bond, preserved natural areas along Meadowbrook Road and sufficiently dense landscaping between Meadowbrook and Buildings 1 and 2.*
- No greenbelt plantings in preserved areas – *supported by staff to preserve the natural areas*

GENERAL NOTES:

- Please reduce the width of the 10 foot walk down to no more than 8 feet or whatever width Planning and Engineering request. The 10-foot width does not leave sufficient room for the street trees and would not be attractive along the interior street.
- Please use a symbol for woodland replacement evergreen trees that is very different from that used for multifamily unit trees. When they are small they are too hard to distinguish.
- If the clubhouse option is used, please reorient the clubhouse/pool layout to keep it out of the wetland buffer.
- Please switch the numbering of Sheets L-5 and L-6 to keep the greenbelt planting details together.

Item	Required	Proposed	Meets Code	Comments
Landscape Plan Requirements – Basic Information (LDM (2))				
Landscape Plan *(Zoning Sec 5.5.2, LDM 2.e)*	• New commercial or residential developments • Addition to existing building greater than 25% increase in overall footage or 400 SF whichever is less. • 1"-20' minimum with proper North. Variations from this scale can be approved by LA	• Overall site (Sheets L-1 – L-3 and L-7): 1"=50 ft • Greenbelt & Entry Plans, Amenity Plan (Sheets L-4 -, L-6, L-11): 1" = 30 ft • Detention Ponds (Sheets L-8, L-9): 1" = 40 ft • Building foundation landscaping plans (Sheet L-10): 1"=40'	Yes	
Owner/Developer Contact Information *(LDM 2.a.)*	Name, address and telephone number of the owner and	Ivanhoe Companies - on Cover Sheet and	Yes	

Item	Required	Proposed	Meets Code	Comments
	developer or association	on the landscape plan title block		
Project Information *(LDM 2.d.)*	Name and Address	Location map on Cover Sheet and Sheet L-1	Yes	
Survey information *(LDM 2.c.)*	Legal description or boundary line survey	• Boundary: Sheets SP7-SP7.3 • Ex. Topo: Sheet 5, Sheets 9-9.4	Yes	
Landscape Architect contact information *(LDM 2.b.)*	Name, Address and telephone number of RLA/PLA/LLA who created the plan	Jim Allen – Allen Design	Yes	
Sealed by LA. *(LDM 2.g.)*	Requires original signature	Copy of seal and signature	Yes	
Miss Dig Note (800) 482-7171 *(LDM.3.a.(8))*	Show on all plan sheets	On Landscape Plan Title block	Yes	
EXISTING CONDITIONS				
Existing plant material Existing woodlands or wetlands *(LDM 2.e.(2), Sec 12, 37))*	• Show location type and size. • Label to be saved or removed. • Plan shall state if none exists.	• Tree survey is provided on Sheets SP9-9.8. • Tree survey and removals are also provided on Sheets L-13 -L-20. • Woodland replacement calculations are provided on L-20. • Wetland boundaries are indicated on SP-8 and topographic survey sheets • Trees to remain are shown on the landscape plan • Wetland impacts and mitigation areas are shown on Sheets W-1 – W-4.	• Yes • Yes • Yes • Yes • Yes • Yes	**1. See Merjent letter for detailed reviews of wetlands and woodlands** **2. As long as the information is the same between the tree survey in the civil plans and that shown in the landscape plans, there isn't a need for the same information to be included in the set.** **3. If the civil sheets are kept, the removals and replacement calculations must be clearly shown and provided with either the tree chart or the landscape plans.** 4. When species are attached to the woodland replacements, please remember that the diversity requirement is not required for them, and it would be

Item	Required	Proposed	Meets Code	Comments
				desirable to use similar species as those removed as much as possible to restore the lost habitat as much as possible.
Natural Features protection				**Please show tree fencing at trees' actual CRZ, not the edge of the tree symbol.**
Phragmites and Japanese Knotweed Control *(Sec 6.B.i)*	• Any/all populations of *Phragmites australis* and/or Japanese knotweed and related species shall be noted on plans. • If any is found, instructions for their complete removal should be added to the plans. • If none is found, a note stating that shall be added.	• Phragmites locations are shown on L-2 • Methods for its removal are also on L-2 • No mention is made of Japanese knotweed	• Yes • Yes • TBD	Please either show locations of Japanese knotweed on the same sheet or add a note stating that no Knotweed was found on the site.
Soil type *(LDM.2.r.)*	As determined by Soils survey of Oakland County	• Soils boundaries and types are shown on SP-2 • Soil Boring locations are also shown on SP-2 • Soil Boring charts are provided on Sheets, SP-9.9 and SP-9.10	• Yes • Yes	
Zoning *(LDM 2.f.)*	Site: OST Proposed: RM-1 with PRO North: RA, R-4, B-3, East: OST, South: OST, West: OST	Shown on L-1	Yes	
PROPOSED IMPROVEMENTS				
Existing and proposed improvements *(LDM 2.e.(4))*	Existing and proposed buildings, easements, parking spaces, vehicular use areas, and R.O.W	• Site plan shows locations of buildings and drives • All proposed improvements are shown on the landscape plans.	• Yes • Yes	
Existing and	• Overhead and	• Utilities are shown	• Yes	Please add all

Item	Required	Proposed	Meets Code	Comments
proposed utilities *(LDM 2.e.(4))*	underground utilities, including hydrants • Show all proposed light posts	on SP-6.1 and SP-6.2 • Utilities are included on the landscape plans • Light posts are not provided yet	• Yes • No	proposed light posts to the landscape plans on the Final Site Plans at the latest and resolve all tree/post conflicts.
Proposed topography - 2' contour minimum *(LDM 2.e.(1))*	Provide proposed contours at 2' interval	• Proposed spot elevations and berms are shown on SP-4.0 - SP-4.2 • Berms are shown on landscape plans • Retaining wall TW/BW elevations are given for all of the walls except for the one near the intersection of Simi Lane and Elle Parkway	• Yes • Yes • Yes	Please add TW/BW elevations for the unlabeled retaining wall.
Clear Zones *(LDM 2.e.(5))*	• Show clear vision zones for all entry points. • Use RCOC clear vision guidelines for 12 Mile Road and City clear vision guidelines for Meadowbrook. • Refer to exhibits at end of this chart.	• City clear vision zones are shown for all entries. • No trees or shrubs are shown within the zones.	Yes	
LANDSCAPING REQUIREMENTS				
Berms and ROW Planting				
• All berms shall have a maximum slope of 33%. Gradual slopes are encouraged. Show 1ft. contours • Berm should be located on lot line except in conflict with utilities. • Berms should be constructed with 6" of topsoil.				
Residential Adjacent to Non-residential (Sec 5.5.3.A) & (LDM 1.a)				
Berm requirements *(Zoning Sec 5.5.A)*	Residential adjacent to Office Service/Tech residential requires: • 4.5-6 foot high landscaped berm with 5 foot wide crest. • Opacity 80% winter, 90% summer.	• No berms are provided along the east side where there is just a large wetland mitigation/detenti on area. • Dense plantings are provided east of Buildings 24-26 and over 140 feet of existing trees or densely planted	No	1. **The lack of a screening berm along the east property line requires a landscape deviation.** 2. *Since there are no actual Office Service/ Tech buildings east of the site, and either new or existing trees will provide screening*

Item	Required	Proposed	Meets Code	Comments
		detention basins are provided between the remaining buildings near the east property line. • No screening berms are provided along the south property line. • Buildings 3-5 are about 50 feet north of the property line and the industrial park to the south. Dense evergreen plantings are provided as screening for those buildings. • 108' and more of undisturbed area is south of Building 2.		*from M-5, it would be supported by staff.* **3. A landscape deviation is also required for the south property line.** **4.** *As the proposed plantings and/or preserved natural areas appear to provide sufficient screening the deviation for that area is also supported by staff.*
Planting requirements *(LDM 1.a.)*	LDM Novi Street Tree List	Many trees are shown but are not identified yet	TBD	**Add tree labels to the plans, no later than the Final Site Plans but preferably on the Preliminary Site Plans.**
Adjacent to Public Rights-of-Way (Sec 5.5.B) and (LDM 1.b)				
ROW Landscape Screening Requirements Chart *(Sec 5.5.3.B. ii)* ***(RM-1)***				
Greenbelt width (2)(3) (5)	• Adj to parking: 20 ft • Not adj to parking: 34 ft • **12 Mile Road**: 34 ft • **Meadowbrook Road**: 20 feet/34 feet	**12 Mile Rd:** 135 feet **Meadowbrook Rd:** 50 feet	• Yes • Yes	
Min. berm crest width	**2 feet** • **12 Mile Road**: 4 ft • **Meadowbrook Road**: 4 ft	**12 Mile Rd:** 0 ft **Meadowbrook Rd:** • 3-4 ft when a berm exists • Berm does not exist for 550 lf between Elle Parkway and Simi Lane where there are no homes	• No • Yes/No	1. **A landscape deviation is required for the lack of berms.** 2. *It would be supported for the 12 Mile Road frontage since wetlands occupy most of the frontage.* 3. *It would also be supported for the*

Item	Required	Proposed	Meets Code	Comments
		and most of the frontage is preserved natural landscape • There is also no berm south of Simi Lane (approx. 420lf). Dense landscaping is proposed in place of the berm due to grading issues.		*sections of Meadowbrook Road where existing natural areas are being preserved and the detention pond near Meadowbrook.* *4. It would also be supported for the section between Meadowbrook and Buildings 1 and 2 if the proposed landscaping provides sufficient buffering. It appears that it does but if, upon planting, it is found that the screening is too sparse, additional plants may be required.*
Min. berm height (9)	• **12 Mile Road**: 3 ft • **Meadowbrook Road**: 3 ft	• **12 Mile Rd**: 0 feet • **Meadowbrook Rd:** 3-4 ft	• No • No	**Where berms are proposed, please increase the minimum height to 4 feet.**
3' wall	(4)(7)	No walls are proposed in the greenbelts	NA	
Canopy deciduous or large evergreen trees Notes (1) (10)	**1 tree per 35 lf** **12 Mile Road:** • Developed frontage: (577-226-60)/35 = 8 trees • Preserved frontage: 226lf/35 = 8 trees **Meadowbrook Road:** • Developed frontage: (1771-60-60-584)/35 = 30 trees • Preserved frontage: 584/35 = 17 trees	**12 Mile Rd:** 8 trees **Meadowbrook Rd:** 31 trees	• Yes • Yes	**1. A landscape deviation would be required for deducting the preserved areas from the calculation.** *It would be supported by staff.* **2.** Please check the tree counts shown as provided on each sheet – the total provided is correct but only 21 were found on L-4. **3.** Please adjust the positioning of the canopy tree at the edge of the walk on the northern Elle Parkway sidewalk. **4.** Please show the

Item	Required	Proposed	Meets Code	Comments
				proposed green belt plantings (lightly) on Sheets L-2, L-3 and L-4 so it is clear where they are versus the multifamily unit trees that are shown near the greenbelt.
Sub-canopy deciduous trees Notes (2)(10)	**1 tree per 25 lf** **12 Mile Road:** • Developed frontage: (577-226-60)/25= 12 trees • Preserved frontage: 226lf/25=9 trees **Meadowbrook Road:** • Developed frontage: (1771-60-60-584)/25 = 43 trees • Preserved frontage: 584/25 = 23 trees	**12 Mile Rd:** 9 trees + 3 in ROW **Meadowbrook Rd:** 41 trees	• No • No	**1. See above regarding the landscape deviation.** **2. Please move the 3 trees in the 12 Mile Road ROW into the greenbelt.** **3. Please add the missing trees to the plan.** *Shortages would not be supported.*
Canopy deciduous trees in area between sidewalk and curb	**1 tree per 35 lf** **12 Mile Road:** • (577-260)/35 = 9 trees **Meadowbrook Road:** • (1771-240-300)/35 = 35 trees	**12 Mile Rd:** 8 canopy trees in ROW + 3 subcanopy trees in ROW + 4 canopy trees behind the park **Meadowbrook Rd:** 24 canopy trees + 29 subcanopy trees under/near overhead wires = 43.33 trees	• No • Yes	**1. Please remove the subcanopy trees from the 12 Mile Road ROW and add one canopy tree.** 2. The remaining three canopy trees behind the park can be counted as multi-family unit trees. 3. If the RCOC does not allow some or all of the trees along 12 Mile Road they do not need to be planted, but a copy of their decision must be provided to the City. 4. The excess trees can be removed from the plan. If the City of Novi Engineering department agrees that street trees should not be planted in the sections of Meadowbrook due

Item	Required	Proposed	Meets Code	Comments
				to a lack of space, then a waiver for those trees will be supported by staff. Otherwise they should be planted.
Multi-Family Residential (Sec 5.5.3.F.ii)				
Building Landscaping *(Zoning Sec 5.5.3.E.ii.)*	• 3 deciduous canopy trees or large evergreen trees per dwelling unit on the first floor. • # units * 3 = # trees • Up to 25% of requirement can be subcanopy trees 232 units * 3 = 696 trees	• 696 trees • At this point it can't be determined if the 25% maximum subcanopy tree limit is met.	• Yes • TBD	**1. Please verify the unit tree count add any missing trees.** 2. On the final site plans, the species must be provided and the percentage of subcanopy trees provided.
Interior Street Landscaping	• 1 deciduous canopy tree along interior roads for every 35 lf (both sides), excluding driveways, interior roads adjacent to public rights-of-way and parking entry drives. • Trees in boulevard islands do not count toward street tree requirement • (12450-3770)/35 = 248 trees	248 trees + 24 parking lot perimeter trees	Yes	**1. Since the parking is just bays along one side of the drive, the widths of the bays can just be added to the interior street landscaping basis and interior street trees can be used along their perimeter instead of calculating the parking lot perimeter calculation separately and providing parking lot perimeter trees. This may decrease the total required.** 2. Please put the clubhouse parking calculations on Sheet L-11.
Foundation Landscaping	35% of building façades facing road must be landscaped	• All of the units have sufficient landscaping, either at the building face or around on the face and some on the side of the building facing the road • According to the	• Yes • Yes	Plant labels must be provided no later than the Final Site Plans

Item	Required	Proposed	Meets Code	Comments
		conceptual clubhouse plan, sufficient foundation landscaping will be provided		
Parking Area Landscape Requirements (Zoning Sec 5.5.3.C & LDM 5)				
General requirements *(LDM 1.c)*	• Clear sight distance within parking islands • No evergreen trees	No parking lots are proposed	NA	
Name, type and number of ground cover (LDM 1.c.(5))	As proposed on planting islands	NA	NA	
General *(Zoning Sec 5.5.3.C)*				
Parking lot Islands *(a, b. i)*	• A minimum of 200 SF to qualify • 200sf landscape space per tree planted in island. • 6" curbs • Islands minimum width 10' BOC to BOC	No parking lots are proposed, only single-sided parking bays	NA	
Curbs and Parking stall reduction *(c)*	Parking stall can be reduced to 17' with 4" curb adjacent to a sidewalk of minimum 7 ft.	Spaces are 17' long with either a 7' wide sidewalk or open space at the end	Yes	
Contiguous space limit *(i)*	Maximum of 15 contiguous spaces	No bay is more than 15 spaces.	Yes	
Category 1: For OS-1, OS-2, OSC, OST, B-1, B-2, B-3, NCC, EXPO, FS, TC, TC-1, RC, Special Land Use or non-residential use in any R district *(Zoning Sec 5.5.3.C.iii)*				
A = Total square footage of vehicular use areas x 7.5%	A = x SF x 7.5%	No parking lots are proposed, only single-sided parking bays	NA	**Show the interior parking lot requirement and trees for the Clubhouse on Sheet L-11.**
B = Total square footage of additional paved vehicular use areas over 50,000 SF x 1 %	B = x SF x 1% = B sf	No parking lots are proposed, only single-sided parking bays	NA	
All Categories				
C = A+B Total square footage of landscaped islands	C = A + B	NA	NA	
D = C/200 Number of canopy trees required	D = C/200	None	NA	
Parking Lot Perimeter Trees	• 1 Canopy tree per 35 lf • Sub-canopy trees can	24 trees	Yes	As the extra parking is just provided in single

Item	Required	Proposed	Meets Code	Comments
	be used under overhead utility lines. • Perimeter within 20 feet of a building does not need to be included in the basis			bays along the drives, the interior drive tree calculation should include those bays and the interior drive trees for those stretches should be located along the perimeter of those bays.
Parking land banked	None			
Miscellaneous Landscaping Requirements				
Plantings around Fire Hydrant *(d)*	• No plantings with matured height greater than 12' within 10 ft. of fire hydrants, manholes, catch basins or other utility structures. • Trees should not be planted within 5 feet of underground lines.	• For the most part, trees are properly spaced • There appears to be a tree on top of a structure southeast of Building 7.	Yes	Please doublecheck to be sure that the required spacing from utility lines and structures is provided.
Landscaped area *(g)*	Areas not dedicated to parking use or driveways exceeding 100 sq. ft. shall be landscaped	Yes	Yes	
Name, type and number of ground cover (LDM 1.c.(5))	As proposed on planting islands	No indication is given	Yes	Please indicate groundcovers on landscape plan
Snow deposit *(LDM.2.q.)*	Show leave snow deposit areas on plan in locations where landscaping won't be damaged	A note indicates that the snow will be deposited along the drives except when the sidewalk is adjacent to the road. In that case the snow shall be deposited elsewhere.	Yes	Please be sure that that information is included in the master deed and is passed along to the snow removal contractors.
Transformers/Utility boxes *(LDM 1.e from 1 through 5)*	• A minimum of 2 ft. separation between box and the plants • Ground cover below 4" is allowed up to pad. • No plant materials within 8 ft. from the doors	• No utility boxes or utility box landscaping is shown • Landscaping detail is provided	TBD	1. Please show transformers and other utility boxes when their locations are determined. 2. Please add an allowance of 10 shrubs per box on the plant list and label as such
Detention/Retention Basin Planting requirements *(Sec.*	• Clusters of large native shrubs shall cover 70-75% of the basin rim	• The required shrub and tree symbols are	• Yes • Yes/No	**1.** Please add the shrub and tree species on the Final Site Plans.

Item	Required	Proposed	Meets Code	Comments
5.5.3.E.iv)	area at 10 ft away from the permanent water line. • Canopy trees must be located at 1 per 35lf of the pond rim 10 feet away from the permanent water level • 10" to 14" tall grass along sides of basin • Refer to wetland for basin mix • Include seed mix details on landscape plan	provided • A stormwater seed mix is called out on the pond details but no seed mix is provided for the areas around the ponds.		**2.** Please add all appropriate seed mixes to the plans on the Final Site Plans.
Landscape Notes and Details– Utilize City of Novi Standard Notes				
Plant List (LDM 4) – Include all cost estimates				
Quantities and sizes		No plant list is given	TBD	**Provide plant list on landscape plans, preferably on the Preliminary Site Plans but no later than Final Site Plans.**
Root type		No plant list is given	TBD	**See above**
Botanical and common names	• At least 50% of plant species used, not including seed mixes or woodland replacement trees, must be species native to Michigan. • The non-woodland replacement tree diversity must meet the standards of the Landscape Design Manual section 4. As the number of trees will be more than 200, no more than 10% of the trees planted shall be of a given species, and no more than 15% shall be from a single genus. • Woodland replacements do not need to meet the LDM diversity requirements, and should resemble the percentages of	No plant list is provided	TBD	**See above**

Item	Required	Proposed	Meets Code	Comments
	trees removed as much as possible.			
Type and amount of lawn		No		Need for final site plan
Cost estimate (LDM 2.t)	For all new plantings, mulch and sod as listed on the plan	No		Need for final site plan
Planting Details/Info (LDM 2.i) – Utilize City of Novi Standard Details				
Canopy Deciduous Tree	Refer to LDM for detail drawings	Yes	Yes	
Evergreen Tree		Yes	Yes	
Shrub		Yes	Yes	
Multi-stem tree		Yes	Yes	
Perennial/ Ground Cover		Yes	Yes	
Tree stakes and guys	Wood stakes, fabric guys.	Yes	Yes	
Cross-Section of Berms (LDM 2.j)				
Slope, height and width	• Label contour lines • Maximum 33% slope • Constructed of loam • 6" top layer of topsoil	A standard berm cross section detail is provided	Yes	
Type of Ground Cover		Lawn is noted	Yes	
Walls (LDM 2.k & Zoning Sec 5.5.3.vi)				
Material, height and type of construction footing	Freestanding walls should have brick or stone exterior with masonry or concrete interior	A number of retaining walls are proposed		
Walls greater than 3 ½ ft. should be designed and sealed by an Engineer				If walls are taller than 3 ½ feet, please have engineer design, sign and seal.
Notes (LDM 2.i) – Utilize City of Novi Standard Details				
Installation date *(LDM 2.l. & Zoning Sec 5.5.5.B)*	• Provide intended date • Between Mar 15 – Nov 15	Between March 15 and November 15	Yes	
Maintenance & Statement of intent *(LDM 2.m & Zoning Sec 5.5.6)*	• Include statement of intent to install and guarantee all materials for 2 years. • Include a minimum one cultivation in June, July and August for the 2-year warranty period.	Notes are provided	Yes	
Plant source	Shall be northern nursery	Noted	Yes	

Item	Required	Proposed	Meets Code	Comments
(LDM 2.n & LDM 3.a.(2))	grown, No.1 grade.			
Establishment period *(Zoning Sec 5.5.6.B)*	**2 yr. Guarantee**	Noted	Yes	
Approval of substitutions. *(Zoning Sec 5.5.5.E)*	City must approve any substitutions in writing prior to installation.	Noted	Yes	
Miscellaneous Landscape Requirements (LDM 3)				
General Conditions *(LDM 3.a)*	Plant materials shall not be planted within 4 ft. of property line	Note has been added	Yes	
Irrigation plan *(LDM 2.s.)*	A fully automatic irrigation system and a method of draining is required with Final Site Plan	No		**1.** Please add an irrigation plan or information as to how plants will be watered sufficiently for establishment and long- term survival on the final site plans **2.** The plan should meet the requirements listed at the end of this chart. **3.** If xeriscaping is used, please provide information about plantings included.
Other information *(LDM 2.u)*	Required by Planning Commission	NA		
Landscape tree credit *(LDM11.b.(d))*	• Substitutions to landscape standards for preserved canopy trees outside woodlands/ wetlands should be approved by LA. • Refer to Landscape tree Credit Chart in LDM	None		
Plant Sizes for ROW, Woodland replacement and others *(LDM 11.b)*	• Canopy Deciduous shall be 3" and sub-canopy deciduous shall be 2.5" caliper. • Refer to LDM section 11.b for more details	No plant list is provided	TBD	Include correct sizes on plant list.
Plant size credit *(LDM11.b)*	NA	None taken		
Prohibited Plants *(LDM 11.b)*	Do not use any plants on the Prohibited Species List	No plant list is provided	TBD	

Item	Required	Proposed	Meets Code	Comments
Recommended trees for planting under overhead utilities *(LDM 3.e)*		Overhead lines are not labeled on the landscape plans		
Collected or Transplanted trees *(LDM 3.f)*		None indicated		
Nonliving Durable Material: Mulch *(LDM 4)*	• Trees shall be mulched to 3" depth and shrubs, groundcovers to 2" depth • Specify natural color, finely shredded hardwood bark mulch. • Include in cost estimate.	Shown on planting details		

NOTES:
1. This table is a working summary chart and not intended to substitute for any Ordinance or City of Novi requirements or standards.
2. The section of the applicable ordinance or standard is indicated in parenthesis. For the landscape requirements, please see the Zoning Ordinance landscape section 5.5 and the Landscape Design Manual for the appropriate items under the applicable zoning classification.
3. Please include a written response to any points requiring clarification or for any corresponding site plan modifications to the City of Novi Planning Department with future submittals.

Irrigation System Requirements

- Any booster pump installed to connect the project's irrigation system to an existing irrigation system must be downstream of the RPZ.
- The RPZ must be installed in accordance with the 2015 Michigan Plumbing Code.
- The RPZ must be installed in accordance with the manufacture installation instructions for winterization that includes drain ports and blowout ports.
- The RPZ must be installed a minimum of 12-inches above FINISHED grade.
- Attached is a handout that addresses winterization installation requirements to assist with this.
- A plumbing permit is required.
- The assembly must be tested after installation with results recorded on the City of Novi test report form.

WOODLAND & WETLAND REVIEW

merjent

p 612.746.3660 ▪ f 612.746.3679 ▪ www.merjent.com

1 Main Street SE ▪ Suite 300 ▪ Minneapolis, Minnesota ▪ 55414

August 8, 2025

Lindsay Bell
Planner – Community Development
City of Novi
45175 Ten Mile Road
Novi, MI 48375

Submitted electronically to lbell@cityofnovi.org

Re: The Grove Formal Planned Rezoning Overlay Submittal Wetland and Woodland Review (Formal PRO; JZ24-31)

Dear Lindsay,

Merjent, Inc. (Merjent) has conducted a site plan review of the formal planned rezoning overlay (PRO) submittal for The Grove (site). Two sets of plans were provided:

- One plan prepared by Zeimet Wozniak and Associates dated July 9, 2025. This plan contains the primary design/engineering information for the Formal PRO submittal.
- One plan prepared by Allen Design dated July 9, 2025 This plan contains the landscape and woodland replacement information for the Formal PRO submittal.

Merjent reviewed the plans for conformance with the City of Novi's (City) current Woodland Protection Ordinance, Chapter 37, and Wetlands and Watercourse Protection Ordinance, Chapter 12 Article V. The site is located southeast of the intersection of Meadowbrook Road and Twelve Mile Road in Section 13 of the City. Development is proposed within and is identified by approximately 12 different parcel numbers in the City of Novi records. The site contains City-regulated woodlands and City-regulated wetlands (**Figure 1** and **Figure 2**).

Woodlands

Woodland Recommendation: Merjent **recommends approval** of The Grove Formal PRO Submittal. A list of comments is provided below to meet the requirements of the Woodland Protection Ordinance. The following Woodland Regulations apply to this site:

Woodland Regulation	Required
Woodland Permit (Chapter 37, Section 37-26)	Yes
Tree Replacement (Chapter 37, Section 37-8)	Yes
Tree Protection (Fence; Chapter 37, Section 37-9)	Yes
Woodland Conservation Easement (Chapter 37-30[e])	Yes, if feasible

Woodland Review Comments

1. City-regulated woodlands, as identified on the City of Novi Woodlands interactive map website, are present onsite (**Figure 1**)**.** A site visit was performed on August 23, 2024 to verify and review the extent of woodlands on-site. Due to the extent of invasive species on-site, such as European buckthorn

(*Rhamnus cathartica*), it is Merjent's opinion that the extent of the Woodlands listed in the map viewer is accurate. Select photos from the site visit were included in the initial concept plan submittal.

2. When a proposed site plan is located within a regulated woodland, any tree proposed for removal with a diameter at breast height (DBH) greater than or equal to eight inches will require tree replacement and a Woodland Use Permit per Section 37-8. This also applies to any tree that will be preserved, but where impacts to critical root zones are proposed.

3. Regardless of the presence of regulated woodlands onsite, a Woodland Use Permit is required to perform construction on any site containing the removal of trees larger than 36 inches in diameter at breast height (DBH).

4. The plans have proposed the cumulative removal of 2,019 regulated trees (does not include dead or dying [very poor] trees). A **Woodland Use Permit** is required to perform construction on any site containing regulated woodlands. The permit for this site would require Planning Commission approval because there are more than three trees proposed to be impacted/removed by construction.

5. **Woodland Replacement**. Based on review of the plans, the following woodland replacements are currently listed:

Tree Size (DBH, inches)	Number of Trees	Ratio Replacement/Removed Tree	Total Replacements Required
8-11	1,126	1	1,126
12-20	715	2	1,430
21-29	59	3	177
30+	14	4	56
Multi-stem	105	Sum of Stem DBH/8 (rounded up)	389
Total	**2,019**	**-**	**3,178**
Less Credits (for trees saved outside of current woodland areas)			**-35**
Total Replacements Required			**3,143**

- **Requested edit for future submittals:** on Sheet SP-9.4, a "10" (10-inch) Pine" is displayed south of Wetland I/K that may not be counted for in the tree list and may not be listed in the landscape plan. This pine should be clarified in future submittals to be given a unique identifier, classified down to species and condition, and given a similar symbol to other trees on-site.

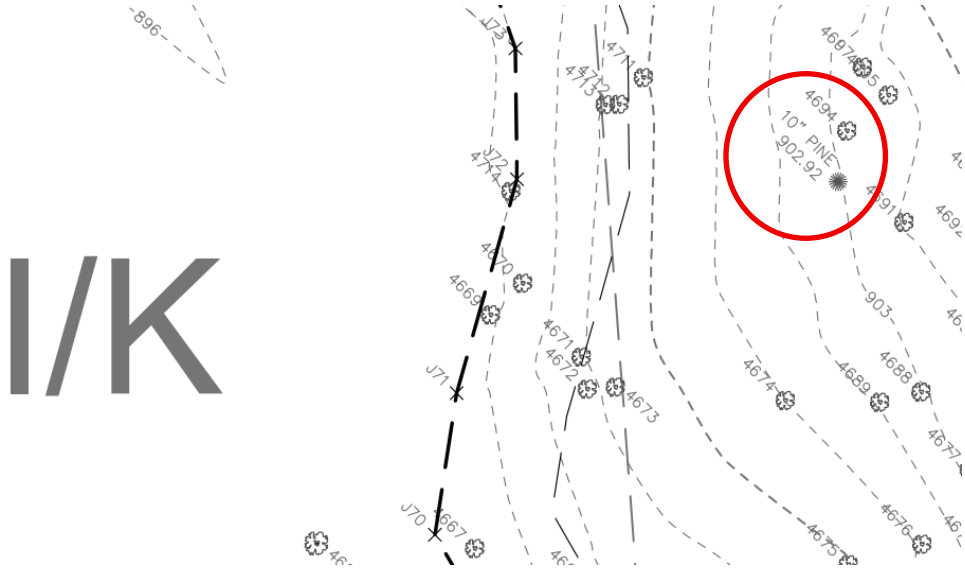

6. For tree replacement credits that will be planted on-site, a financial guarantee of $400/tree replacement credit is required to ensure the planting of the on-site woodland replacement credits. The financial guarantee will be released after trees have been planted and approved by the City of Novi. The applicant must request a tree planting inspection. For The Grove PRO, the applicant has proposed planting 248 replacement trees on-site. A **Woodland Replacement Financial Guarantee of $99,200** (248 trees x $400/tree) is required as part of the Woodland Use Permit fees to ensure a successful planting of on-site Woodland Replacement Tree Credits.

   The Applicant shall guarantee trees for two growing seasons after installation and the City's acceptance, per the City's Performance Guarantees Ordinance. A **two-year maintenance bond in the amount of 25% ($24,800)** of the value of the trees, but in no case less than $1,000, shall be required to ensure the continued health of the trees following acceptance (Chapter 26.5, Section 26.5-37).

   Note that the Applicant is responsible for requesting an inspection of the installed on-site Woodland Replacement Trees.

   While not necessary for the formal PRO approval, a list of trees proposed for replacement will need to be provided in the preliminary site plan. Approximate locations are provided in the associated landscape plans. Section 37-8 of the City of Novi Woodlands Protection Ordinance and the City of Novi Landscape Design Manual provide guidelines for replacement trees.

   - **Requested edit/clarification:** Sheet L-1 states that 248 trees will be provided on-site and a summary of subsequent sheets states that Sheet L-1 provides 56 trees, Sheet L-2 provides 110 trees, and Sheet L-3 provides 82 trees. Upon further review, Sheet L-2 provides 141 trees and Sheet L-3 provides 112 trees. In further submittals, this discrepancy may be fixed by providing the species, locations, and total number of each species for replacement.

7. The Applicant will be required to pay into the **City of Novi Tree Fund $1,158,000** for the remaining 2,895 woodland replacements not planted on site (2,895 woodland replacement credits x $400/credit). This fee is non-refundable.

a. Merjent understands that a small amount of tree replacements are required for the creation of a potential wetland mitigation site. It should be noted that any trees planted specifically to meet the requirements of the wetland mitigation performance standards (see wetland comments) cannot be double counted to meet the requirements of woodland replacement credits and vice-versa. Therefore, any trees planted for potential wetland mitigation sites will only be counted toward either wetland mitigation performance standards or woodland replacement credits. Additional/supplemental plantings in these areas that exceed wetland mitigation performance standards can then be counted toward woodland replacement credits.

8. **Critical root zone**. Accurate critical root zones must be depicted on the site plan for all regulated trees within 50 feet of the proposed grading or construction activities. Tree symbols are present on the plan but are relatively small. Additionally, it is unclear whether the tree symbol on the plan represents the trunk, dripline, or critical root zone of the tree. The tree symbol should be clarified in the legend or elsewhere on the plan. Critical root zones should be identified using a separate symbol on the site plans. These impacts may have already been accounted for in the removal table provided, but the symbol should be clarified prior to the final site plan approval.

9. Regulated woodland disturbance includes impacts to the critical root zone of regulated trees, including but not limited to encroachment by grading, landscaping, and construction. If impacts to the critical root zone of regulated woodland trees are proposed – woodland replacements are required. Revised woodland replacement calculations or plan revisions may be necessary to address any unclear encroachments into the critical root zone.

10. A **woodland fence guarantee of $6,000** ($5,000 x 120%) is required per Chapter 26.5-37. The financial guarantee shall be paid prior to issuance of the City of Novi Woodland Use Permit.

11. **Woodland Replacement Inspection** – The Applicant is responsible for walking the entire site to confirm that all woodland replacement trees/shrubs have been planted on site according to the approved site plan stamping set. If any material is missing, dead or dying, replacements should be made prior to requesting the inspection. The applicant should also provide an as-built landscape plan if the trees planted do not match the species and/or location shown on the approved site plan stamping set. Once this occurs the Applicant should contact the Bond Coordinator to schedule the inspection (Angie Sosnowski at asosnowski@cityofnovi.org; 248-347-0441) and complete the inspection request form. If additional inspections are needed, then additional inspection fees will be required to be paid by the applicant.

12. **Woodland Guarantee Inspection –** Prior to requesting the 2-year woodland guarantee inspection, the Applicant is responsible for walking the entire site to confirm that all plant material has survived and is healthy. If any material is missing, dead or dying, replacements should be made prior to requesting the inspection. Once this occurs the Applicant should contact the Bond Coordinator to schedule the 2-year guarantee inspection (Angie Sosnowski at asosnowski@cityofnovi.org / 248-347-0441) and complete the inspection request form. If additional inspections are needed, then additional inspection fees will be required to be paid by the applicant. Based upon a successful inspection for the 2-year warranty the Landscape/Woodland/Street trees financial guarantee will be returned to the Applicant.

    If the woodland replacements, street trees, or landscaping guarantee period is scheduled to end during the period when inspections are not conducted (November 15th – April 15th) the Applicant is

responsible for contacting the Bond Coordinator and Woodland/Landscape Inspector in the late summer/early fall prior to the 2-year expiration to schedule an inspection.

13. The Applicant may be required to provide preservation/conservation easements as directed by the City of Novi Community Development Department for any areas of woodland replacement trees. The applicant shall demonstrate that all proposed woodland replacement trees and existing regulated woodland trees to remain will be guaranteed to be preserved as planted with a conservation easement or landscape easement to be granted to the city. This language shall be submitted to the City Attorney for review. The executed easement must be returned to the City Attorney within 60 days of the issuance of the City of Novi Woodland permit. Any associated easement boundaries shall be indicated on the Plan.
    a. An existing conservation easement is present southeast of the site associated with Meadowbrook Investments LLC. A map of conservation easements is provided as **Attachment A**.

14. It should be noted that based off the wetland impacts information (see below) – wetland impacts are proposed to all wetlands within the area identified as "Parcel A." If the applicant intends to impact Parcel A as a part of this submittal, a tree survey should be conducted and provided in addition to woodland impacts similar to the information presented in the comments above.

Wetlands

Wetland Recommendation: Merjent **recommends approval** of the The Grove Formal PRO submittal based on the comments provided below. However, if the project moves toward a formal application, several comments should be addressed to meet the requirements of the City's Wetlands and Watercourse Protection Ordinance.

Upon review of published resources, the Site appears to contain or immediately borders:

☒ City-regulated wetlands, as identified on the City of Novi interactive map website. Note that both wetland and property limits depicted on the City's map are considered approximations (**Figure 2**).

☒ Wetlands that are regulated by the Michigan Department of Environment, Great Lakes, and Energy (EGLE).

☒ Wetlands as identified on National Wetland Inventory (NWI) and Michigan Resource Inventory System (MIRIS) maps, as identified on the EGLE Wetlands Viewer interactive map website (map provided in Wetland Boundary Review). NWI and MIRIS wetlands are identified by the associated governmental bodies' interpretation of topographic data and aerial photographs.

☒ Hydric (wetland) soil as mapped by the U.S. Department of Agriculture, Natural Resources Conservation Service, as identified on the EGLE Wetlands Viewer interactive map website (map provided in Wetland Boundary Review).

Permits and Regulatory Status

Due to the comments below, the following wetland-related items will be required for this project:

Item	Required/Not Required
Wetland Permit (specify Non-minor or Minor)	Required, Non-minor
Wetland Mitigation	Required

Item	Required/Not Required
Environmental Enhancement Plan	Required, Mitigation Plan
Wetland Buffer Authorization	Required
EGLE Wetland Permit	Likely Required*
Wetland Conservation Easement	Required

*Final determination is at the discretion of EGLE

Wetland Review Comments

1. Impacts have been proposed to 17 wetlands on-site, totaling approximately 1.44 acres loss of wetland. The impacts are summarized below.

Table 1. Wetland Summary and Impact Table

Wetland ID	Classification*	Acres On-site	Wetland Impact Area (acre)	Wetland Impact Volume (cu. yd.)	Permanent Buffer Impact Area (acre)	Temporary Buffer Impact Area (acre)	Buffer Impact Volume (cu. ft.)
C	Emergent	0.10	0.100	525	Not Provided	Not Provided	Not Provided
E	Emergent	0.44	0.361	400	0.368	0.000	Not Provided
F	Emergent/Forested	0.29	0.000	0	0.137	0.000	Not Provided
G	Forested	0.07	0.060	190	0.230	0.000	Not Provided
H	Forested	1.12	0.000	0	0.115	0.030	Not Provided
I/K	Emergent/Scrub-shrub/Forested	4.79	0.016	161	0.234	0.402	Not Provided
J	Scrub-shrub/Forested	0.04	0.034	68	0.140	0.000	Not Provided
L	Scrub-shrub	0.29	0.000	0	0.002	0.052	Not Provided
M	Emergent/Forested	0.21	0.060	267	0.107	0.000	Not Provided
N	Emergent/Scrub-shrub	0.06	0.000	0	0.022	0.000	Not Provided
O	Emergent/Scrub-shrub	0.39	0.000	0	0.000	0.000	Not Provided
P	Scrub-shrub	0.03	0.030	130	0.130	0.000	Not Provided
Q	Forested	0.23	0.230	805	0.390	0.000	Not Provided
R	Emergent/Scrub-shrub	0.04	0.040	152	0.140	0.000	Not Provided
S	Forested	0.05	0.050	379	0.160	0.000	Not Provided
T	Emergent/Scrub-shrub	0.97	0.000	0	0.040	0.289	Not Provided
U	Forested	0.12	0.070	45	0.100	0.000	Not Provided
V	Forested	0.14	0.140	775	0.200	0.000	Not Provided

Wetland ID	Classification*	Acres On-site	Wetland Impact Area (acre)	Wetland Impact Volume (cu. yd.)	Permanent Buffer Impact Area (acre)	Temporary Buffer Impact Area (acre)	Buffer Impact Volume (cu. ft.)
X	Scrub-shrub	0.07	0.022	31	0.070	0.000	Not Provided
Y	Emergent	0.21	0.210	777	0.280	0.000	Not Provided
Z	Scrub-shrub	0.02	0.020	47	0.120	0.000	Not Provided
Total	-	**9.64**	**1.44**	**4,752**	**1.875**	**0.484**	--

*Classification per Sheet SP-8.1

- **Requested edit/clarification**: Wetland C is shown to have grading and a portion of the proposed Simi Lane to be within the setback/buffer.
    - **Similar to woodlands above**, Wetlands M, U, V, Y, and Z are proposed to be impacted on the listed "Parcel A." However, no development plans are shown in the provided site plan. Additionally, the portion of Wetland U within Parcel A is shown to be impacted but is shown to be undisturbed on The Grove Parcels. Inversely, Wetland X is shown to be disturbed on the Grove Parcels, but is undisturbed on Parcel A. In future submittals, if the applicant is not proposing to develop Parcel A, reducing these proposed impacts may reduce the amount of required mitigation for the project.

2. In addition to wetlands, the City of Novi regulates wetland and watercourse buffers/setbacks. Article 24 of the Zoning Ordinance, Schedule of Regulations, states: "There shall be maintained in all districts a wetland and watercourse setback, as provided herein, unless and to the extent, it is determined to be in the public interest not to maintain such a setback. The intent of this provision is to require a minimum setback from wetlands and watercourses". The established wetland and watercourse buffer/setback limit is 25 horizontal feet, regardless of grade change.
    a. Appropriate setbacks have been incorporated into the site plans. Prior to the site plan review process, the applicant should provide the buffer impact area for all wetlands on-site (see **Table 1**). Additionally, buffer impact volumes should be provided for all impacts.

3. The City of Novi requires the boundary lines of any watercourses or wetlands on the Site to be clearly flagged or staked and such flagging/staking shall remain in place throughout the conduct of permit activity. During Merjent's site visit on May 31, 2024 it was noted that the flagging from the delineation was still present. Select photos were provided in the Initial Concept Plan Review. The site does not need to be re-flagged during the site plan review process, but prior to granting a Wetland Use Permit and construction the wetlands should be verified as being accurately staked or flagged.

4. The cost to perform any wetland protection and restoration shall be listed on the site plan, per Chapter 26.5, Section 26.5-7 (b) of the City of Novi Code of Ordinances. A **Wetland Financial Performance Guarantee** in the amount of 120% of the cost to perform any wetland protection, restoration, and development will be collected prior to the granting of a Wetland Use Permit.

5. When a project permanently impacts 0.25 acre or more of essential wetland, the City of Novi requires mitigation at a ratio of 2:1 for forested wetlands and 1.5:1 for emergent and scrub-shrub wetlands.

Current wetland classifications in **Table 1** above reflect the classifications noted on Sheet SP-8.1. The total proposed impact to City-regulated wetlands is approximately 1.44 acres.

6. According to the City Ordinance Section 12-176 (Mitigation), "Mitigation shall be provided onsite where practical and beneficial to the wetland resources. If onsite mitigation is not practical and beneficial, mitigation in the immediate vicinity, within the same watershed, may be considered. Mitigation at other locations within the city will only be considered when the above options are impractical."
    a. The applicant is required to provide 2.46 acres of mitigation on-site and has proposed 2.47 acres.
    b. City-regulated mitigations will follow the City of Novi Mitigation Performance Standards (**Attachment B**), which are similar to EGLE's typical Mitigation Performance Standards.
    c. During the preliminary site plan review process, the applicant will need to provide a conceptual mitigation plan. The conceptual mitigation plan should contain the following information:
        - The location of the proposed wetland mitigation site in relation to the proposed The Grove site. A location map for the mitigation site should be provided with the nearest crossroads and/or identifiable landmarks.
        - The total acreage and ecological type of the wetland that will be created and/or expanded.
        - A brief description of existing conditions at the proposed mitigation site. Existing conditions include but are not limited to, general topography, soils, vegetation, and any existing hydrology.
        - A brief description of the method with which the mitigated wetland will be created and/or expanded. A detailed engineering design is not required, but the source of water for the mitigated wetland should be identified.
    d. For final site plan approval, the applicant will need to provide all required criteria stated in Section 12-176 in the final site plan or appended to the final site plan review submission.

7. The Applicant is encouraged to provide wetland conservation easements for any areas of remaining wetland and 25-foot wetland buffer. The Applicant shall provide wetland conservation easements as directed by the City of Novi Community Development Department for any areas of proposed wetland mitigation areas (if necessary). Additionally, EGLE may request conservation easements around remaining wetlands on-site if a permit is required from EGLE. This requirement would be unrelated to the requirements of the City of Novi Wetland Use Permit. This language shall be submitted to the City Attorney for review. The executed easement must be returned to the City Attorney within 60 days of the issuance of the City of Novi Wetland Use Permit.
    a. An existing conservation easement is present southeast of the site associated with Meadowbrook Investments LLC. A map of conservation easements is provided as **Attachment A**.

Should you have any questions or concerns with this review, please contact me via email at jason.demoss@merjent.com or via phone at (619) 944-3835.

Sincerely,

Merjent, Inc.

Jason DeMoss, PWS
Environmental Consultant

Enclosures:

Figure 1 – City of Novi Woodlands Map
Figure 2 – City of Novi Wetlands Map
Attachment A – Site Photographs
Attachment B – Conservation Easement Map
Attachment C – Wetland Mitigation Performance Standards

CC:
Stacey Choi, City of Novi, schoi@cityofnovi.org
Rick Meader, City of Novi, rmeader@cityofnovi.org
Barbara McBeth, City of Novi, bmcbeth@cityofnovi.org
Matt Pudlo, Merjent, matt.pudlo@merjent.com

Figure 1. City of Novi Regulated Woodlands Map
Approximate Site boundary is shown in red.
(Approximate) Regulated Woodland areas are shown in green.

Figure 2. City of Novi Regulated Wetlands Map
Approximate Site boundary is shown in red.
(Approximate) Regulated Wetland areas are shown in turquoise.

Attachment A
Conservation Easement Map

City of Novi Conservation Easements

9/4/2024

1:9,046

Conservation Easement

Wetland

Wetland & Woodland

World Imagery

Low Resolution 15m Imagery

High Resolution 60cm Imagery

High Resolution 30cm Imagery

Citations

2.4m Resolution Metadata

0 0.05 0.1 0.2 mi

0 0.07 0.15 0.3 km

Maxar, Esri Community Maps Contributors, City of Novi, MI, Province of Ontario, Oakland County, Michigan, Esri, TomTom, Garmin, SafeGraph, GeoTechnologies, Inc, METI/NASA, USGS, EPA, NPS, US Census Bureau, USDA, USFWS

Attachment B
Wetland Mitigation Performance Standards

a. Construction has been completed in accordance with the City of Novi's approved plans and specifications included in the permit and mitigation plan (and associated approved site plan).

b. The mitigation wetland is characterized by the presence of water at a frequency and duration sufficient to support a predominance of wetland vegetation and the wetland types specified at the end of the monitoring period. The monitoring period will follow the U.S. Army Corps of Engineers definition of the growing season as stated in the 1987 *Wetland Delineation Manual*:

   i. "The portion of the year when soil temperatures at 19.7 inches (50 cm) below the soil surface are higher than biological zero (5°C [41°F]). For ease of determination, this period can be approximated by the number of frost-free days."

   ii. "Estimating starting and ending dates for the growing season are based on 28°F (-2.2°C) air temperature thresholds at a frequency of five years in 10."

c. A layer of high-quality topsoil, from the A horizon of an organic or loamy surface texture soil, is placed (or exists) over the entire wetland mitigation area at a minimum thickness of six inches.

d. The mitigation wetland shall be free of oil, grease, debris, and all other contaminants.

e. A minimum of six wildlife habitat structures, consisting of at least three types, have been placed per acre of mitigation wetland. At least 50 percent of each structure shall extend above the normal water level. The types of acceptable wildlife habitat structures are:

   i. Tree stumps laid horizontally within the wetland area. Acceptable stumps shall be a minimum of six feet long (log and root ball combined) and 12 inches in diameter.

   ii. Logs laid horizontally within the wetland area. Acceptable logs shall be a minimum of 10 feet long and six inches in diameter.

   iii. Whole trees laid horizontally within the wetland area. Acceptable whole trees shall have all of their fine structure left intact (i.e., not trimmed down to major branches for installation), be a minimum of 20 feet long (tree and root ball), and a minimum of 12 inches in diameter.

   iv. Snags which include whole trees left standing that are dead or dying, or live trees that will be flooded and die, or whole trees installed upright into the wetland. A variety of tree species should be used for the creation of snag habitat. Acceptable snags shall be a minimum of 20 feet tall (above the ground surface) and a minimum of 12 inches in diameter at breast height. Snags should be grouped together to provide mutual functional support as nesting, feeding, and perching sites.

   v. Sand mounds at least 18 inches in depth and placed so that they are surrounded by a minimum of 30 feet of water measuring at least 18 inches in depth. The sand mound shall have at least a 200 square foot area that is 18 inches above the projected high-water level and oriented to receive maximum sunlight.

f. The mean percent cover of native wetland species in the herbaceous layer at the end of the monitoring period is not less than:

   i. 60 percent for emergent wetland.

   ii. 80 percent for scrub-shrub wetland.

iii. 80 percent for forested wetland.

g. Extensive areas of open water and submergent vegetation areas having no emergent and/or rooted floating vegetation shall not exceed 20 percent of the mitigation wetland area. Extensive areas of bare soil shall not exceed five percent of the mitigation wetland area. For the purposes of these performance standards, extensive refers to areas greater than 0.01 acre (436 square feet) in size.

h. The total percent cover of wetland species in each plot shall be averaged for plots taken in the same wetland type to obtain a mean percent cover value for each wetland type. For the purposes of this standard, total percent cover is the percent cover of the ground surface covered by vegetation, bare soil, and open water, when viewed from above. Total percent cover cannot exceed 100 percent. Plots within identified extensive open water and submergent areas, bare soil areas, and areas without a predominance of wetland vegetation shall not be included in this average. Wetland species refers to species listed as facultative and wetter (FAC, FACW, OBL) on the U.S. Army Corps of Engineer's 2020 Regional Plant List (version 3.5) for the Midwest Region.

i. The mitigation wetland supports a predominance of wetland (hydrophytic) vegetation (as defined in the 2010 U.S. Army Corps of Engineers “Regional Supplement to the Corps of Engineers Wetland Delineation Manual: Midwest Region [Version 2.0]”) in each vegetative layer, represented by a minimum number of native wetland species, at the end of the monitoring period. The minimum number of native wetland species per wetland type shall not be less than:

   i. 15 species within the emergent wetland.

   ii. 15 species within the scrub-shrub wetland.

   iii. 15 species within the forested wetland.

   The total number of native wetland plant species shall be determined by a sum of all species identified in sample plots of the same wetland type.

j. At the end of the monitoring period, the mitigation wetland supports a minimum of:

   i. 300 individual surviving, established, and free-to-grow trees per acre in the forested wetland that are classified as native wetland species and consisting of at least three different species.

   ii. 300 individual surviving, established, and free-to-grow shrubs per acre in the scrub-shrub wetland that are classified as native wetland species and consisting of at least four different species.

   iii. *Optional*: Eight native wetland species of grasses, sedges, or rushes per acre in the wet meadow wetland.

k. Physiognomic classification of trees and shrubs shall be in accordance with the most updated resource from the following list:

   i. The Michigan Floristic Quality Assessment

   ii. Michigan Flora (also referred to as the University of Michigan Herbarium)

   iii. The U.S. Army Corps of Engineer's Regional Plant List for the Midwest Region.

l. The mean percent cover of invasive species including, but not limited to, *Phragmites australis* (Common Reed), *Lythrum salicaria* (Purple Loosestrife), and *Phalaris arundinacea* (Reed Canary Grass) shall in combination be limited to no more than 10 percent within each wetland type. Invasive species shall not dominate the vegetation in any extensive area of the mitigation wetland. A more exhaustive list of invasive species that are known to be in Michigan can be found on the State of Michigan’s Invasive Species plant list (https://www.michigan.gov/invasives/id-report/plants)

If the mean percent cover of invasive species is more than 10 percent within any wetland type or if there are extensive areas of the mitigation wetland in which an invasive species is one of the dominant plant species, the permittee shall submit an evaluation of the problem to the City of Novi and/or the. If the permittee determines that it is infeasible to reduce the cover of invasive species to meet the above performance standard, the permittee must submit an assessment of the problem, a control plan, and the projected percent cover that can be achieved for review by the City of Novi. Based on this information, the City of Novi may approve an alternative invasive species standard. Any alternative invasive species standard must be approved in writing by the City of Novi.

If the mitigation wetland does not satisfactorily meet these standards by the end of the monitoring period, or is not satisfactorily progressing during the monitoring period, the permittee will be required to take corrective

Consultant review of Monitoring Reports will be split into the following sections:

1. Vegetation
2. Invasive Species
3. Hydrology
4. Wildlife Observations
5. Topsoil
6. Pollutants
7. Signage
8. Wetland Recommendations (as applicable)
    a. Financial Guarantee Release

TRAFFIC REVIEW

AECOM
39575 Lewis Dr, Ste. 400
Novi
MI, 48377
USA
aecom.com

Project name:
JZ24-31 – The Grove Formal PRO Traffic Review

To:
Barbara McBeth, AICP
City of Novi
45175 10 Mile Road
Novi, Michigan 48375

From:
AECOM

Date:
October 2, 2025

CC:
Lindsay Bell, Dan Commer, Humna Anjum, Diana Shanahan, Milad Alesmail, Stacey Choi, Kate Purpura

Memo

Subject: JZ24-31 – The Grove Formal PRO Traffic Review

The formal PRO site plan was reviewed to the level of detail provided, and AECOM recommends **approval** as long as the comments provided below and the Traffic Impact study are adequately addressed to the satisfaction of the City.

GENERAL COMMENTS

1. The applicant, Ivanhoe Companies, is proposing a residential development consisting of 232 units.
2. The development is located on the southeast corner of Twelve Mile Road and Meadowbrook Road. Twelve Mile Road is under the jurisdiction of the Road Commission for Oakland County and Meadowbrook Road is under the jurisdiction of the City of Novi.
3. The site is zoned OST (Office Service Technology) and the applicant is requesting a PRO for RM-2 (High-Density Multiple-Family).
4. The following traffic related deviations have been requested by the applicant:
    a. Parking on a major drive.
5. The following traffic related waivers may be required if revisions are not made to the plans:
    a. Parking along street with centerline radius less than 230'.

TRAFFIC IMPACTS

1. AECOM performed an initial trip generation based on the ITE Trip Generation Manual, 11th Edition, as follows.

    ITE Code: 220 – Multifamily Housing (Low-Rise)
    Development-specific Quantity: 232 Units
    Zoning Change: OST to RM-2 PRO

Trip Generation Summary	Estimated Trips	Estimated Peak-Direction Trips	City of Novi Threshold	Above Threshold?
AM Peak-Hour Trips	95	72	100	**No**
PM Peak-Hour Trips	120	76	100	**Yes**
Daily (One-Directional) Trips	1564	N/A	750	**Yes**

2. The City of Novi generally requires a traffic impact study/statement if the number of trips generated by the proposed development exceeds the City's threshold of more than 750 trips per day or 100 trips per either the AM or PM peak

hour, or if the project meets other specified criteria.

Trip Impact Study Recommendation	
Type of Study:	**Justification**
Traffic Impact Statement (TIS) And Rezoning Traffic Impact Statement (RTIS)	Proposed rezoning from OST to RM-2, and estimated trips are above the City's threshold. The applicant submitted a revised Trip Generation Comparison Study dated July 1, 2025. Trip Generation Comparison is concluding lower total trips compared to Existing OST land use and the October 2024 Site plan, but higher than the threshold set for the Traffic Impact Study (TIS). **The applicant is to update and submit the Traffic Impact Study for approval that was previously submitted and denied approval in 2024.**

TRAFFIC REVIEW

The following table identifies the aspects of the plan that were reviewed. Items marked O are listed in the City's Code of Ordinances. Items marked with ZO are listed in the City's Zoning Ordinance. Items marked with ADA are listed in the Americans with Disabilities Act. Items marked with MMUTCD are listed in the Michigan Manual on Uniform Traffic Control Devices.

The values in the 'Compliance' column read as 'met' for plan provision meeting the standard it refers to, 'not met' stands for provision not meeting the standard and 'inconclusive' indicates applicant to provide data or information for review and 'NA' stands for not applicable for subject Project. The 'remarks' column covers any comments reviewer has and/or 'requested/required variance' and 'potential variance'. A potential variance indicates a variance that will be required if modifications are not made or further information provided to show compliance with the standards and ordinances. The applicant should put effort into complying with the standards; the variances should be the last resort after all avenues for complying have been exhausted. Indication of a potential variance does not imply support unless explicitly stated.

EXTERNAL SITE ACCESS AND OPERATIONS				
No.	**Item**	**Proposed**	**Compliance**	**Remarks**
1	Driveway Radii | O Figure IX.3	35'	Met	
2	Driveway Width | O Figure IX.3	28' and 23' at boulevard entrances	Met	
3	Driveway Taper | O Figure IX.11			
3a	Taper length	100' and 75'	Met	
3b	Tangent	50'	Met	
4	Emergency Access | O 11-194.a.19	3 access points	Met	

EXTERNAL SITE ACCESS AND OPERATIONS				
No.	**Item**	**Proposed**	**Compliance**	**Remarks**
5	Driveway sight distance | O Figure VIII-E	1065.11' along 12 Mile Rd; 665.95', 649.13', 1421.94', 516.97' along Meadowbrook Rd	Met	
6	Driveway spacing			
6a	Same-side | O 11.216.d.1.d	N/A	-	
6b	Opposite side | O 11.216.d.1.e	235.35' 12 Mile Rd, 199.51' and 493.08' Meadowbrook Rd	Met	
7	External coordination (Road agency)	RCOC	Met	
8	External Sidewalk | Master Plan & EDM	Proposed 10' along Twelve Mile Rd and tying into existing on Meadowbrook Rd	Met	
9	Sidewalk Ramps | EDM 7.4 & R-28-K	Indicated	**Partially Met**	**Include current R-28 detail in future submittal.**
10	Any Other Comments:	**Label island length at each entrance/exit to ensure it meets the requirements shown in Figure IX.3.**		

INTERNAL SITE OPERATIONS				
No.	**Item**	**Proposed**	**Compliance**	**Remarks**
11	Loading zone | ZO 5.4	N/A	-	
12	Trash receptacle | ZO 5.4.4	Trash collection will be at each driveway	Met	
13	Emergency Vehicle Access	Provided	Met	
14	Maneuvering Lane | ZO 5.3.2	N/A	-	
15	End islands | ZO 5.3.12			
15a	Adjacent to a travel way	N/A	-	
15b	Internal to parking bays	N/A	-	
16	Parking spaces | ZO 5.2.12	Perpendicular spaces, garage and driveway parking		See Planning review letter. **The applicant is seeking a waiver for parking along a major drive.**

INTERNAL SITE OPERATIONS				
No.	**Item**	**Proposed**	**Compliance**	**Remarks**
17	Adjacent parking spaces | ZO 5.5.3.C.ii.i	<15 spaces in all parking bays	Met	
18	Parking space length | ZO 5.3.2	17’	Met	
19	Parking space Width | ZO 5.3.2	9’	Met	
20	Parking space front curb height | ZO 5.3.2	4” in front of 17’ spaces, 6” everywhere else	Met	
21	Accessible parking – number | ADA	1 proposed at pickleball courts	Met	
22	Accessible parking – size | ADA	Not dimensioned	**Inconclusive**	**Dimension accessible space and aisle in future submittal.**
23	Number of Van-accessible space | ADA	1 indicated, 1 required	**Partially Met**	**Dimension accessible space and aisle in future submittal.**
24	Bicycle parking			
24a	Requirement | ZO 5.16.1	47 required, provided in units and 4 provided at pickleball courts	Met	
24b	Location | ZO 5.16.1	Indicated	Met	
24c	Clear path from Street | ZO 5.16.1	7’	**Not Met**	**6’ clear path required, note 2’ overhang is not part of clear path.**
24d	Height of rack | ZO 5.16.5.B	3’	Met	
24e	Other (Covered / Layout) | ZO 5.16.1	Indicated	Met	
25	Sidewalk – min 5’ wide | Master Plan	5’ minimum	Met	
26	Sidewalk ramps | EDM 7.4 & R-28-K	Indicated	**Partially Met**	**Include current R-28 detail in future submittal.**
27	Sidewalk – distance back of curb | EDM 7.4	0’ and not dimensioned, 5’ standard in residential areas	**Inconclusive**	**Dimension in future submittal. The applicant could consider providing an offset where parking is not present to increase pedestrian safety.**
28	Cul-De-Sac | O Figure VIII-F	N/A	-	
29	EyeBrow | O Figure VIII-G	N/A	-	

INTERNAL SITE OPERATIONS				
No.	**Item**	**Proposed**	**Compliance**	**Remarks**
30	Minor/Major Drives | ZO 5.10	28' wide, over minimum 100' radius proposed	**Partially Met**	**Per Section 5.10.1.B.iv – "Adjacent parking and on-street parking shall be limited near curves with less than 230' centerline radius". The applicant could review the areas where parking is in a curve with a centerline radius of less than 230', and either move to a different location or review to ensure a safe and adequate sight distance is provided. An administrative waiver may be required.**
31	Any Other Comments:			

SIGNING AND STRIPING				
No.	**Item**	**Proposed**	**Compliance**	**Remarks**
32	Signing: Sizes | MMUTCD	Indicated	Met	
33	Signing table: quantities and sizes	Indicated	Met	**Review the quantity of speed limit signs proposed, they are not needed at several locations.**
34	Signs 12" x 18" or smaller in size shall be mounted on a galvanized 2 lb. U-channel post | MMUTCD	Indicated	Met	
35	Signs greater than 12" x 18" shall be mounted on a galvanized 3 lb. or greater U-channel post | MMUTCD	Indicated	Met	
36	Sign bottom height of 7' from final grade | MMUTCD	Indicated	Met	
37	Signing shall be placed 2' from the face of the curb or edge of the nearest sidewalk to the near edge of the sign | MMUTCD	Indicated	Met	
38	FHWA Standard Alphabet series used for all sign language | MMUTCD	Indicated	Met	
39	High-Intensity Prismatic (HIP) sheeting to meet FHWA retro-reflectivity | MMUTCD	Indicated	Met	
40	Parking space striping notes	Indicated	Met	
41	The international symbol for accessibility pavement markings | ADA	Provided	Met	
42	Crosswalk pavement marking detail	None proposed	N/A	

SIGNING AND STRIPING				
No.	**Item**	**Proposed**	**Compliance**	**Remarks**
43	Any Other Comments:	**Provide maintaining traffic information for Meadowbrook Road and Twelve Mile Road entrance work in future submittal.**		

Note: Hyperlinks to the standards and Ordinances are for reference purposes only, the applicant and City of Novi to ensure referring to the latest standards and Ordinances in its entirety.

Should the City or applicant have questions regarding this review, they should contact AECOM for further clarification.

Sincerely,

AECOM

Paula K. Johnson, PE
Senior Transportation Engineer

Saumil Shah, PE
Project Manager

TRAFFIC STUDY REVIEW

AECOM
39575 Lewis Drive
Suite 400
Novi, MI 48377
T 248.204.5900
www.aecom.com

Project name:
JZ24-31 – The Grove PRO TIS Traffic Review

To:
Barbara McBeth, AICP
City of Novi
45175 10 Mile Road
Novi, Michigan 48375

From:
AECOM

Date:
September 9, 2025

CC:
Lindsay Bell, Heather Zeigler, Diana Shanahan, Dan Commer

Memo

Subject: JZ24-31 – The Grove PRO Updated TIS Traffic Review (10/11/2024)

The Traffic Impact Study was reviewed to the level of detail provided, and AECOM recommends **approval of the Traffic Impact Study**. The previous review letter is attached as **Appendix A**.

GENERAL COMMENTS

The memo will provide an update on comments raised during the previous review, as the applicant submitted an updated study.

COMMENTS AND REVISIONS

- We do not agree with the consultant's proposal of restriping the northbound through as shared through and right. The analysis that the consultant carried out to evaluate this mitigation at the Meadowbrook Road and 12 Mile Road Intersection considered a very low volume of traffic on the northbound through (5 cars in AM peak hour and 10 cars in PM peak hour, Figure 3). It seems these volumes are influenced by the construction (GLWA 54-Inch Water Main Loop) that has been ongoing for a very long period (Feb 2022 to Aug 2024) on Meadowbrook Road between 12 Mile Road and 13 Mile Road. Consult should perform a sensitivity analysis with the volumes growing to the future year by applying a growth rate to a set of volumes when there was no construction, and then confirm/explore mitigations.

Updated traffic study 10/11/24: The revised report adjusted the volume for non-construction time. The proposal of restriping has been removed from the updated report. No further comment.[1]

- Sight Distance: The applicant needs to show the sight distance triangle and details on the plan set for further review and confirmation.

Updated traffic study 10/11/24: The updated report includes sight distance analysis and confirms that "The results of the sight distance analysis indicate that a driver waiting to egress the proposed site driveway onto 12-Mile Road will not experience any visual obstruction, provided the sight distance triangle area shown in the attached site plan is free of vegetation and a clear line of sight is provided." No further comment.

[1] **Please note that we do not agree with the TIS preparer's response to the City's consultant to identify any closure or condition on the ground for the count. TIS preparer(s) to ensure that in every project, counts represent a typical weekday operation (that includes no inclement weather, no school holidays, no detours, no construction, no major crash, etc.).**

- Right-tun lane: There is currently an existing center two-way left-turn lane (TWLTL) on Meadowbrook Road, adjacent to the project site, and 12-Mile Road is median-divided, with left-turns accommodated via median U-turns (crossovers) at intersections. Therefore, only the right-turn treatment criteria were evaluated at the proposed site driveways. The traffic study concluded that, due to traffic volumes along 12 Mile Road, the driveway qualifies for a right-turn lane according to the RCOC warrant graph. However, the applicant needs to coordinate with RCOC for geometrical standards and approval for the right-turn taper. And applicant needs to show the right-turn lane details with dimensions and adherence to the applicable standards on the plan set for further review and confirmation.

Updated traffic study 10/11/24: The applicant noted the comments for coordination with RCOC. The applicant is to provide RCOC coordination and approval for taper and access during the site plan reviews.

- The study indicated the site trip distribution for westbound 12 Mile Road to be 33% AM (63 trips) and 28% PM (66 trips). RCOC has some concerns related to the ability of vehicles to weave across the 3 lanes of 12 Mile Rd to enter/exit the site. The applicant should conduct a weave analysis from the nearest cross-overs. This is particularly concerning for the WB to EB 12 Mile Road movement, as the M-5/I-696 ramp traffic utilizes this same crossover.

Updated traffic study 10/11/24: The updated report includes a weave analysis and concludes that "The results of the weaving analysis indicate that there is adequate distance between the proposed Site Drive #1 and the existing crossover locations to accommodate the projected traffic volumes." No further comment.

Should the City or applicant have questions regarding this review, they should contact AECOM for further clarification.

Sincerely,

AECOM

Saumil Shah
Project Manager

Appendix A: Previous Review Letter

AECOM

AECOM
39575 Lewis Drive
Suite 400
Novi, MI 48377
T 248.204.5900
www.aecom.com

Project name:
JZ24-31 – The Grove PRO TIS Traffic Review

To:
Barbara McBeth, AICP
City of Novi
45175 10 Mile Road
Novi, Michigan 48375

From:
AECOM

Date:
September 6, 2024

CC:
Lindsay Bell, Heather Zeigler, Diana Shanahan, Dan Commer

Memo

Subject: JZ24-31 – The Grove PRO TIS Traffic Review

This Traffic Impact Study was reviewed by AECOM to the level of detail provided below and AECOM recommends **denial of the Traffic Impact Study**; the applicant should review the comments provided below and provide a revised study to the City of Novi.

GENERAL COMMENTS

1. This memo will provide comments on a section-by-section basis following the format of the submitted report.
2. The project is located on the southeast quadrant of the 12 Mile Road and Meadowbrook Road intersection.
3. The development consists of 182 single family attached housing and 256 multi-family housing.
4. The development is a Planned Rezoning Overlay (PRO) plan, and the project site is currently zoned OST (Office Service Technology) and is proposed to be rezoned RM-2 (High-Density Multiple-Family).

BACKGROUND DATA

1. Applicant elaborated on uses permitted under the existing OST zoning and calculated trip generation based on the General Office Building land use category within the *ITE Trip Generation Manua 11th Edition*. The study concluded that the number of trips under existing OST zoning is estimated to be higher compared to the proposed rezoning to RM-2
2. The following roadways were included in the study:
    a. 12 Mile Road: 45 mph, four (4) lanes divided, east/west
    b. Meadowbrook Road: 35/40 mph, two (2) lanes, north/south
    c. The following intersections were included in the study:
        - 12 Mile Road at Meadowbrook Road
        - 12 Mile Road eastbound to westbound crossover east of Meadowbrook Road
        - 12 Mile Road westbound to eastbound crossover west of Meadowbrook Road
        - 12 Mile Road westbound to eastbound crossover west of Summit Drive
        - 12 Mile Road westbound to eastbound crossover east of Meadowbrook Road
3. Applicant collected turning movements that occurred between the 7:00 AM to 9:00 AM and 4:00 PM to 6:00 PM peak periods at the study intersections on Tuesday, June 11, 2024.
4. Novi Schools were not in session when the data collection was performed; therefore, the data was reviewed to determine if adjustments to the AM peak hour traffic volumes are necessary to consider the impact of school traffic volumes. The result of the evaluation indicates that the data collection performed was greater than the historical traffic volume data when the school was in session. Therefore, the performed data collection was utilized in the analysis and no adjustments were applied to AM peak hour traffic counts.

EXISTING CONDITIONS

1. The overall levels of service (LOS) at the study area intersections is LOS D or better with no movements experiencing a delay of LOS E or F (Table 2).

BACKGROUND (NO BUILD) CONDITIONS 2024

1. A 0.5% annual growth rate was used to project the existing 2024 traffic volumes to the site buildout year of 2030.
2. Overall operations at the intersections are not expected to change significantly compared to existing conditions except the LOS C in existing conditions is expected to be LOS D in future background conditions (Table 3) at the following intersection:
    a. 12 Mile Road at Meadowbrook Road
    b. Westbound 12 Mile Road through Meadowbrook Road in the PM peak hour
    c. Westbound u-turn for 12 Mile Road at the eastbound to westbound crossover east of Meadowbrook Road in the PM peak hour

SITE TRIP GENERATION

1. A total of 3,052 daily trips are anticipated based on the *ITE Trip Generation Manual 11th Edition* (Table 4).
2. A net increase of 191 trips during the morning peak hour and 236 trips during the evening peak hour are considered for a traffic impact study on the surrounding road network (Table 4).

SITE TRAFFIC ASSIGNMENT

1. Adjacent street peak hour volumes were used to calculate site trip distribution.
    a. The largest portion of the traffic is assumed to be coming from/going to 12 Mile Road with approximately 74% in morning peak hours and 60% in evening peak hours (Table 6).

FUTURE CONDITIONS

1. Overall operations at the intersections are not expected to change significantly compared to background conditions, except at the following locations:
    a. LOS C in background conditions are expected to be LOS D in future build conditions:
        i. Westbound 12 Mile Road u-turn at the westbound to eastbound crossover west of Meadowbrook Road in the PM peak hour
        ii. Eastbound Meadowbrook Road at Elm Creek Drive/Site Driveway in the PM peak hour
    b. LOS D in background conditions are expected to be LOS E in future build conditions:
        i. Northbound Meadowbrook Road right-turn at 12 Mile Road in the PM peak hour
2. Eastbound 12 Mile Road at Site Drive #1 has a LOS E (44 seconds), however, the queue analysis indicated a small queue of only two (2) to three (3) vehicles.
3. The following major movements are estimated to experience or continue to experience a relatively higher delay in the future:
    a. Westbound 12 Mile Road through at Meadowbrook Road would have a LOS D in the AM peak hour (20 seconds existing versus 46 seconds in the future).
    b. Southbound M-5 Off-ramp southbound left-turn and right-turn at 12 Mile Road would have a LOS D in the AM (36 seconds in Existing and build conditions) and PM (42 seconds in existing and build conditions) peak hours.
    c. Eastbound 12 Mile Road u-turn at the eastbound to westbound crossover east of Meadowbrook Road would have a LOS D in the PM peak hour (22 seconds existing versus 29 seconds in the future).

CONCLUSIONS

1. The study concluded with a recommendation that would improve the failing levels of service and traffic conditions as shown below. However, it is not clear if the applicant has coordinated such improvement with the Road Commission for Oakland County (RCOC).
    - 12 Miler Road and Meadowbrook Road intersection: Re-stripe the northbound approach (currently provides a through lane and a right-turn lane) to provide dual right-turn lanes; with a shared through/right lane and an exclusive right-turn lane.

2. **AECOM does not agree with the consultant's proposal of restriping the northbound through as a shared through and right-turn lane. The analysis that the consultant carried out to evaluate this mitigation at Meadowbrook Road at 12 Mile Road Intersection is considered a very low volume of traffic on northbound through (5 cars in AM peak hour and 10 cars in PM peak hour, Figure 3). It seems these volumes were influenced by the detour and closing of northbound through traffic due to construction (GLWA 54-Inch Water Main Loop) that has been ongoing for a very long period (February 2022 to August 2024) on Meadowbrook Road between 12 Mile Road and 13 Mile Road as per the image below. The consultant should perform a sensitivity analysis with the volumes growing to the future year by applying a growth rate to a set of volumes when there was no construction (pre-pandemic) and then confirm/explore the mitigation measures.**

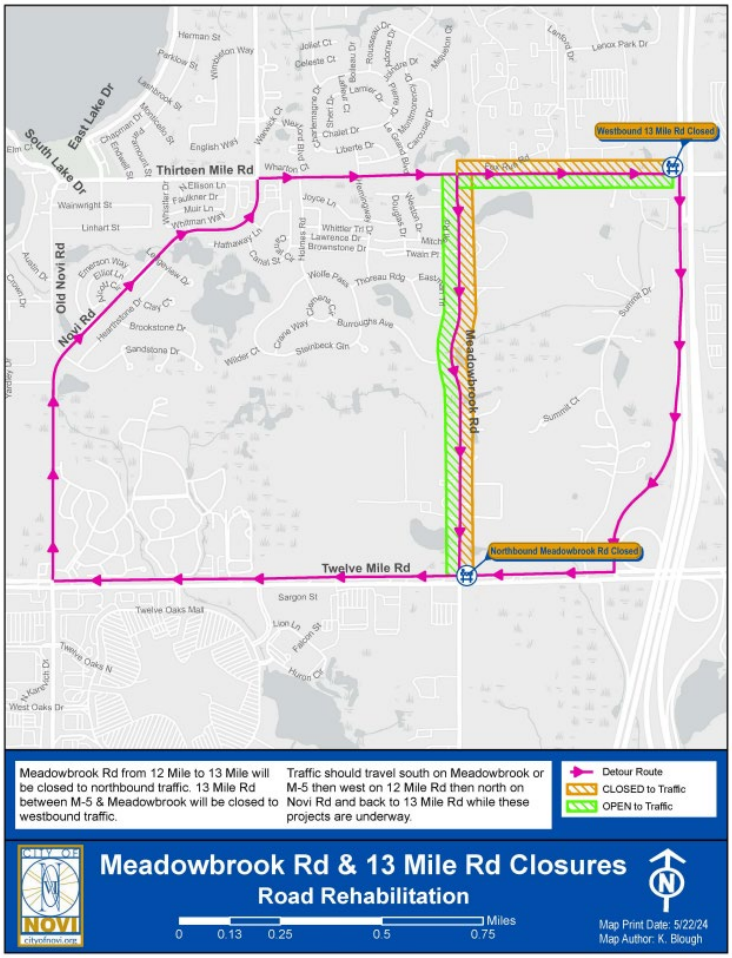

Access: Sight Distance, Right-turn Lane and Left-turn Lane

Accesses will also be reviewed under the site plan review and please refer comments provided in the site plan review letter. Please provide detailed drawings showing sight distances and right-turn and left-turn lanes for the proposed site driveways as part of the site plan review. The comments here are based on the level of detail provided as part of the Traffic Impact Study:

- Sight Distance: **The applicant needs to show the sight distance triangle and details on the plan set for further review and confirmation.**
- Right-tun lane: There is currently an existing center two-way left-turn lane (TWLTL) on Meadowbrook Road adjacent to the project site. 12 Mile Road is median divided with left-turn movements accommodated via median U-turns (crossovers) intersections. Therefore, only the right-turn treatment criteria were evaluated at the proposed site driveways. The traffic study concluded that due to high traffic volumes along 12 Mile Road (Table 8), this site driveway qualifies for a right-turn lane according to the RCOC warrant graph. **However, the applicant needs to coordinate with RCOC for geometrical standards and approval for the right-turn taper. The applicant will need to show the right-turn taper details with dimensions and adherence to the applicable standards on the plan set for further review and confirmation.**

RCOC Comments:

The study indicated the site trip distribution for westbound 12 Mile Road to be 33% AM (63 trips) and 28% PM (66 trips). RCOC has some concerns related to the ability of vehicles to weave across the 3 lanes of 12 Mile Rd to enter/exit the site. The applicant should conduct a weave analysis from the nearest cross-overs. This is particularly concerning for the WB to EB 12 Mile Road movement as the M-5/I-696 ramp traffic utilizes this same cross-over.

Should the City or applicant have questions regarding this review, they should contact AECOM for further clarification.

Sincerely,

AECOM

Saumil Shah
Project Manager

Sarah Binkowski, PE, PTOE
Michigan Traffic Engineering Manager

FAÇADE REVIEW

DRN & ASSOCIATES, ARCHITECTS, PC
Phone: (248) 880-6523
E-Mail: dnecci@drnarchitects.com
Web: drnarchitects.com
50850 Applebrooke Dr., Northville, MI 48167

September 10, 2025

City of Novi Planning Department
45175 W. 10 Mile Rd.
Novi, MI 48375-3024

Attn: Ms. Barb McBeth – City Planner

Re: FACADE ORDINANCE
The Grove PRO, JZ24-31, Formal PRO, Revised
Façade Region: 1
Zoning District - Current: OST, Proposed: PRO RM-2.

Dear Ms. McBeth:

The following is the Facade Review for the above referenced project based on the drawings prepared by The Residential Design Group, dated 8/22/25. The applicant has revised The Woods and Clubhouse Options 1 & 2 in response to our prior review. This project is subject to the Façade Ordinance Section 5.15, and the Planned Rezoning Overlay Ordinance (PRO) Section 7.13. The percentages of materials proposed for each façade are as shown in the tables below. Materials in non-compliance are highlighted in bold.

The Vistas	Front	Left	Right	Rear	Ordinance Maximum (Minimum)
Brick or Stone	31%	37%	37%	38%	100% (30% Minimum)
Composite Siding, Horizontal	15%	12%	12%	12%	50%
Composite Siding, Shake	13%	5%	5%	0%	50%
Trim	10%	5%	5%	5%	15%
Asphalt Shingles	31%	41%	41%	45%	50% (Note 14)

The Meadows	Front	Left	Right	Rear	Ordinance Maximum (Minimum)
Brick or Stone	32%	37%	37%	38%	100% (30% Minimum)
Composite Siding, Horizontal	7%	12%	12%	12%	50%
Composite Siding, Shake	19%	5%	5%	0%	50%
Trim	8%	5%	5%	5%	15%
Asphalt Shingles	34%	41%	41%	45%	50% (Note 14)

The Woods	Front	Left	Right	Rear	Ordinance Maximum (Minimum)
Brick or Stone	30%	37%	37%	36%	100% (30% Minimum)
Composite Siding, Vertical	20%	12%	12%	0%	50%
Composite Siding, Horizontal	0%	25%	25%	11%	15%
Trim	7%	6%	6%	5%	15%
Standing Seam Roof	3%	0%	0%	0%	25%
Asphalt Shingles	40%	32%	32%	48%	50% (Footnote 14)

The Pointe	Front	Left	Right	Rear	Ordinance Maximum (Minimum)
Brick or Stone	35%	37%	37%	31%	100% (30% Minimum)
Composite Siding, Horizontal	12%	36%	36%	6%	50%
Trim	9%	5%	5%	3%	15%
Standing Seam Roof	1%	0%	0%	0%	
Asphalt Shingles	43%	22%	22%	60%	50% (Note 14)

All Above Residential Units - As shown above all models are now in full compliance with the Façade Ordinance.

Clubhouse, Option 1 (4,025 SF)	Front	Left	Right	Rear	Ordinance Maximum (Minimum)
Brick or Stone	22%	Not Provided			100% (30% Minimum)
Composite Siding, Vertical	24%				50%
Trim	10%				15%
Standing Seam Roof	1%				25%
Asphalt Shingles	42%				50% (Footnote 14)

Clubhouse, Option 2 (1,830 SF)	Front	Left	Right	Rear	Ordinance Maximum (Minimum)
Brick or Stone	32%	Not Provided			100% (30% Minimum)
Composite Siding, Vertical	21%				50%
Trim	9%				15%
Standing Seam Roof	6%				25%
Asphalt Shingles	32%				50% (Footnote 14)

Clubhouse, Option 3 (1,350 SF)	Front	Left	Right	Rear	Ordinance Maximum (Minimum)
Brick or Stone	36%	Not Provided			100% (30% Minimum)
Composite Siding, Vertical	15%				50%
Trim	11%				15%
Standing Seam Roof	0%				
Asphalt Shingles	38%				50% (Note 14)

Clubhouse, Option 4 (620 SF)	Front	Left	Right	Rear	Ordinance Maximum (Minimum)
Brick or Stone	60%	Not Provided			100% (30% Minimum)
Composite Siding, Vertical	0%				50%
Trim	5%				15%
Standing Seam Roof	0%				
Asphalt Shingles	35%				50% (Note 14)

Clubhouse - As shown above all options are now in full compliance with the Façade Ordinance.

Rezoning Overlay Ordinance (PRO) Section 7.13 Section 7.13.2.D.ii.a of the PRO Ordinance requires that the application shall result in an enhancement of the project as compared to the existing zoning and such enhancement would be unlikely in the absence of the use of a PRO." The design of all buildings now meet or exceed the minimum requirements of the Façade Ordinance. Moreover, the designs show a high level of character And attention to detail. We believe the designs for all buildings now meets the requirements of the PRO Ordinance.

Sincerely,
DRN & Associates, Architects PC

Douglas R. Necci, AIA

FIRE REVIEW

July 22, 2025

TO: Barbara McBeth - City Planner
Lindsay Bell - Plan Review Center
Dan Commer – Plan Review Center
Diana Shanahan – Plan Review Center
Stacey Choi – Planning Assistant

RE: The Grove

PRZ24-003
JZ24-31

Project Description:
New Multi residential building complex

Comments:

1. All previous items in letter from developer dated 7/26/2024 are to be addressed. Previous approval was granted by FM Copeland in review dated Aug 28, 2024.
2. Building numbers will need to be corrected/adjusted for final plan set. Numbers need to follow a better sequence while driving through complex for emergency access.
3. Fire truck turning radii will need to be re-calculated for a truck length of 48' and adjusted for 50' outside swing radii. Plan set page #SP3.7 indicated a measurement of only 38' truck length. Have this page re-submitted for final review.
4. Plans show a vehicle crossing over wetland area. If this is a vehicular bridge – then this will need to be engineered for Fire lane & Fire Truck access. Bridge will need to support 35 ton weight specifications. Indicate this on final plans.

Recommendation:
Approved with the following conditions, that all items noted above are addressed before final stamping set.

Sincerely,

Andrew Copeland – Fire Marshal
City of Novi Fire Department

cc: file

CITY COUNCIL

Mayor
Justin Fischer

Mayor Pro Tem
Laura Marie Casey

Dave Staudt

Brian Smith

Ericka Thomas

Matt Heintz

Priya Gurumurthy

City Manager
Victor Cardenas

Director of Public Safety
Chief of Police
Erick W. Zinser

Fire Chief
John B. Martin

Assistant Chief of Police
Scott R. Baetens

Assistant Fire Chief
Todd Seog

Novi Public Safety Administration
45125 Ten Mile Road
Novi, Michigan 48375
248.348.7100
248.347.0590 fax

cityofnovi.org

CITY COUNCIL MINUTES

DECEMBER 16, 2024 EXCERPT

REGULAR MEETING OF THE COUNCIL OF THE CITY OF NOVI
MONDAY, DECEMBER 16, 2024, AT 7:00 P.M.

Mayor Fischer called the meeting to order at 7:00 P.M.

PLEDGE OF ALLEGIANCE

ROLL CALL: Mayor Fischer, Mayor Pro Tem Casey, Council Members Gurumurthy, Heintz (absent/excused until 7:08 PM), Smith, Staudt, Thomas

ALSO PRESENT: Victor Cardenas, City Manager
Danielle Mahoney, Assistant City Manager
Tom Schultz, City Attorney

APPROVAL OF AGENDA:

CM 24-12-167 **Moved by Smith, seconded by Casey; MOTION CARRIED: 6-0**

To approve the agenda as presented.

Roll call vote on CM 24-12-167

Yeas: Casey, Gurumurthy, Smith, Staudt, Thomas, Fischer
Nays: None
Absent: Heintz

PUBLIC HEARINGS: None

PRESENTATIONS:

Environmental Sustainability Committee Presentation – Member Smith explained that environmental sustainability is based on a simple principle of everything that we need for survival and wellbeing depends on, directly or indirectly, the natural environment. The City was awarded a $100,000 Community Energy Management Grant this past summer. Novi's commitment to sustainability includes a Bee City USA designation, Arbor Day, LED lighting, educational programs, and annual tree plantings & seedling giveaways. The Committee came up with vision and mission statements. The four pillars of the Committee are Resource Efficiency, Clean Energy, Environmental Preservation and Community Engagement, being the most important. The Committee has met with Stewarts Sustainability Leadership Institute, Royal Oak & Ann Arbor Sustainability Managers and the Northville Sustainability Team to find out what those communities were doing. They met with community leaders at a HOA breakfast and talked to the Oakland County community. The next steps for the Committee include expansion of the Committee to included four additional residential members, work with City staff on the creation of an Environmental Action Plan, leverage existing City events to build awareness, and introduce the Solarize Pilot Program for Novi. Member Smith spoke about where they are with the Environmental Action Plan approach and what still needs to be accomplished.

Mayor Fischer said that in regard to the additional resident members, he thinks that getting out and getting that interest in the community is important. He'd like the Council to think about whether there is the right number of opportunities that match up with the number of people volunteering. The City may want to ask residents to spend more time on environmental sustainability but that may mean needing to take other areas or other board positions where

Member Thomas commented that this community will need some kind of connection. The green space is a huge benefit and simply removing the connection is not sufficient for her.

Roll call vote on CM 24-12-174 **Yeas: Casey, Gurumurthy Heintz, Smith, Staudt, Thomas, Fischer**
Nays: None

6. Initial review of eligibility of The Grove, to rezone property at the southeast corner of Twelve Mile Road and Meadowbrook Road to High-Density Multiple Family with a Planned Rezoning Overlay.

Gary Shapiro, a representative from Ivanhoe was present and said his company takes pride in doing environmentally sensitive developments. They've hired outside consultants so they could be as professional as possible and be prepared. This site is 70 acres on the corner of Twelve Mile and Meadowbrook and is zoned OST. They've known about this property for 25 years and nothing's happened on it. They entered into an agreement with Trinity Hospital when they came to realize, after they bought it 30 years ago, that all of the OST uses at that time, they didn't consider. This is a very environmentally sensitive site. They began to study it and what the proper use is. They concluded that site is designed to be changed. It's clearly not OST. We sought out to use the highest and best use and put together a proposal under our zoning, restricting it from 1,000 units to 400 units with four distinct communities of multi-generational housing and a fifth area that's strictly for residential. A major focus is our awareness of connectivity and bike path. They did the Beacon Hill project across the street and donated to this community a public park and they spent far in excess cleaning up the wetland situation there, remediated the rivers to make sure they were proper and put in a trailhead. Brad Strader, of Cincar Consulting, is a land use planner. He has 40 years of experience and has worked for communities all around Novi. The vision is to take the former OST property and make a planned rezoning overlay to add what's needed in this area. We know that there's a demand for residential and the demand for OST has gone down in different areas. One thing we want to feature is the connectivity that we have. We are within an easy mile of e-bike, walking or jogging for a lot of this residential or commercial area. We know from studies that you need residential in the market area to keep the sustainability of your commercial area. We're right in the middle of commercial, including the proposed commercial on the north side of Twelve Mile. This is zoned as office service or technology by the real area is multi-use or mixed use. Approved residential includes the Lakes Health Assisted Living so there's already mixed-use residential development in the area. We are trying to appeal to the millennials and the independent seniors that aren't ready to move into assisted living but want to downsize. We've got 64 units that are geared toward independent seniors. We are keeping 7.8 acres at the corner and Trinity Health will maintain that and we are designing it in context with Trinity Health. OST isn't appropriate for this site because the market for OST has changed and because of all the wetlands. The uses of OST will obliterate the wetlands and the natural features on the site if you build the buildings and the parking and so forth. The regulations for wetlands are different than when Trinity bought it and the City's regulations are very different. Beckett-Rader came to the same conclusion and basically said the location and size and environmental features means that this site is unique and there needs to be a unique approach. They will be preserving 7.8 acres at the corner for Trinity Health which will be developed with OST uses. About 50% of the frontage on Meadowbrook and Twelve Mile will be open space. Our units will be tucked in behind and

we'll have beautiful landscaping along Meadowbrook and pathways. North of Twelve Mile is the residential area that was just approved under another PRO and then commercial in the front. There's Tollgate Farms, residential and commercial to the north. There's MDOT open space detention area from along the M5 connector to the east. There's OST and a conservation easement to the south and a combination of uses to the west. Again, we're in the middle of a mixed-use zone and we're proposing a mixed-use type of project. He wanted to note that they'll have a pathway among the eastern property line and overlook in the MDOT conservation easement that right now nobody can enjoy. Adding the conservation easement to the south, our open space and the MDOT open, we're really increasing the habitat area. Amenities that we're providing are things like a pickleball court, pocket parks, playground, dog park, picnic areas, natural features, EV charging stations, and bike racks. We also have four landmarks along either Twelve Mile or Meadowbrook including relocating the SMART bus stop to a more advantageous location if the project is approved. One of the amenities is a clubhouse with a swimming pool. We use two different architects so there are some differences in design that adds variety. The Vistas will have about half of the units abutting open space. They are three-story town homes with a two-stall garage and flex space and then kind of a living area on the first floor and then the bedrooms above. These are for either sale or for rent. The Woods and The Pointe offer two-story condominiums. The Pointe has about half of the units backing to open space and the others are in shared courtyards. The Meadows are more like a traditional multiple family, and they are unique because there's no corridors and everyone has an individual entrance. The first floor, 64 units are going to be single story. The second and third floor are a separate unit, and they have separate garages. One of the PRO benefits is just the use itself because it appeals to the independent seniors and people you're trying to retain or attract in Novi. We also note that compared to the OST, the traffic generation is going to be about half or a third of OST compared to this type of use. We're going for RM-2 but that is mostly because of the setbacks. The units we're requesting are about half of what the RM-2 would allow. We've carved out that these units will preserve like 83% of the regulated wetlands and we've tried to tuck into preserve the best parts of the woodland features. There's a pathway on Meadowbrook but nothing on Twelve Mile. Even if we put the pathway on Twelve Mile, there's a gap so we're going to fill in the gap. That's a public benefit. One thing that's consistent with the recent City plans is improving transit so we've talked to SMART and suggested moving a stop from the west side of Meadowbrook to the east side. It's easier and more convenient for our residents and SMART said that sounds great. That's another public benefit. The ordinance required two acres of open space, and we'll have twelve acres of open space.

Mayor Pro Tem Casey said when looking at the development, the pluses are the use of open space, the wetland conservation easement, the focus on connectivity, and the multiple types of housing within the development. Staff would not support deviations regarding building materials that aren't right, so she'll defer to them. In regard to public benefit, she does not consider anything that benefits only the residents but does like the SMART bus suggestions. If something isn't accessible to the general public, then it's not a public benefit. She suggested public art at the corner features. She acknowledged the planting of trees but noted that a lot of trees would also be removed. She asked if it was known when these units would be for sale or rent, and Mr. Shapiro said it would depend on when they came to market. The Mayor Pro Tem confirmed which units would have the first-floor bedrooms, which would be the 64 units in the Meadows. She said she is focused on the ability for Novi residents who currently have family homes, aren't ready for assisted living but would like to downsize. She would also like to see some of the onus on the

applicants for proper screening between this development and whatever Trinity builds on the 7.8 acres that they will be developing at some point.

Member Smith commented that a consideration might be is to have access to the second and third floors for people who don't want to go upstairs in the Meadows. In regard to the impact on wetlands, he asked that trading height of the buildings for more preservation to also be considered. He also mentioned solar panels, geothermal heat pumps and LEED standards. He considers energy savings a public benefit. He thinks it's good to have the EV charging stations and confirmed that they'll be in all the garages. He said it would be an important consideration for the new residence to make sure they get fiber in there.

Member Heintz seconded the comments of Member Smith regarding energy savings as a public benefit. He appreciates the environmental sensitivity.

Member Thomas said it looked like the applicants paid a lot of attention to preserving the wetlands. She'd like to see the mitigation in the plan get down to as little as possible. She addressed the ability to do something else to save more of those environmental features and hates the idea of all of the protected trees or the wetlands being destroyed. She confirmed that it is unknown if the community for seniors would be available for purchase. She addressed that close attention should be paid to the traffic and Mr. Strader said the site was designed to have three access points to minimize traffic impacts.

Member Staudt said he won't support anything with covered parking. He asked what the original intention was for the OST portion of the property. Mr. Shapiro said people who want to develop on the site can come to them. They will work to get it development ready which means having it wetland mitigated. Alan Green, attorney, said he's been working with Trinity from the beginning, and they are retaining that parcel, so they won't be doing anything to in terms of development. The Trinity site has the least amount of wetlands. Member Staudt said there's no public benefit here. He does like a lot of what he's seen but there's a lot that still needs to be thought out. He'd rather have taller buildings and fewer of them. The green space looks great. The wetlands look great. He's perplexed about what portion will be for sale and what will be for rent. Most people who have condos want a garage, not a covered parking space. From his perspective, there's a lot to like but garage optional isn't one of them. It's a great location and it's definitely not an OST location.

Member Gurumurthy said she was happy to see the senior specific area but would like to see them be able to be for purchase. In regard to wetland impact, she would like to see that come down as much as possible and would like the setbacks they've asked for to move from 75 to 50 across the east west. The sustainable energy, she like to see that mention and looks forward to more detail. In terms of public benefit, she encourages them to look at the active mobility plan and see how they can build a walkable community. She asked if the intent was to do a phased approach and Mr. Shapiro stated that it is their hope to do it all one time.

Mayor Fischer said he did his own research and to have residential there wouldn't be out of character. He thinks a plan like this is more environmental. He asked if there is a way to mitigate more wetland and preserve more green space. In this area of the City, building height may be less of an issue. If there is an opportunity to make some of the first-floor bedroom units be owner occupied that would go a long way. He needs to see more

creativity in regard to public benefits. He would be interested to see the Trinity parcel built into their parcel or encourage Trinity to move along faster with developing their parcel. He wants to very clear, and he'll be watching what happened with that because he doesn't want residents in the future to come before Council saying they were told nothing would ever be built there.

COMMITTEE REPORTS:

Public Utilities & Technology Committee – Member Thomas said they met last Tuesday and discussed the Broadband Master Plan.

MAYOR AND COUNCIL ISSUES: None

COMMUNICATIONS: None

ADJOURNMENT – There being no further business to come before Council, the meeting was adjourned at 10:26 P.M.

Cortney Hanson, City Clerk

Justin Fischer, Mayor

Date approved: January 6, 2025

Transcribed by Becky Dockery,
Account Clerk

PLANNING COMMISSION MINUTES

OCTOBER 8, 2025 EXCERPT

into the City of Novi Tree Fund for any outstanding Woodland Replacement Credits.

Planner Commer stated it is staff's suggestion that the Planning Commission approve the Woodland Use Permit. The applicant and applicant's representative are here tonight and available to answer any questions. Staff and the City's Woodland Consultant are also available to answer any questions.

Chair Pehrson invited the applicant to address the Planning Commission.

The applicant stated they did not wish to address the Planning Commission.

Chair Pehrson opened the public hearing and invited members of the audience who wished to speak to approach the podium. Seeing no one. Chair Pehrson requested Member Lynch read into the record the correspondence received. Member Lynch relayed correspondence was received from Mr. Michael Husak who is in support. Chair Pehrson closed the public hearing and turned the matter over to the Planning Commission.

Member Lynch had no comment.

Member Verma had no comment.

Member Roney expressed compliments to the plan as only twelve trees will be removed.

Member Avdoulos had no comment.

Motion to approve Woodland Use Permit PBR25-0258 made by Member Avdoulos and seconded by Member Lynch.

In the matter of Woodland Use Permit, PBR25-0258, motion to approve the removal of 12 regulated woodland trees within an area mapped as City Regulated Woodland at 51270 Nine Mile Road to build a single-family home. The approval is subject to on-site planting to the extent possible of 12 required woodland replacement credits. If necessary, any outstanding credits may be paid into the City's Tree Fund. In addition, any other conditions as listed in the Woodland Consultant's review letter shall be addressed.

ROLL CALL VOICE VOTE ON MOTION TO APPROVE WOODLAND USE PERMIT PBR25-0258 MOVED BY MEMBER AVDOULOS AND SECONDED BY MEMBER LYNCH. Motion carried 5-0.

3. **JZ24-31 THE GROVE PRO PLAN WITH REZONING 18.745**
   Public hearing at the request of Ivanhoe Development for a Zoning Map Amendment from Office Service Technology to Low-Density Multiple Family with a Planned Rezoning Overlay. The subject site is approximately 62 acres and is located east of Meadowbrook Road, south of Twelve Mile Road (Section 13). The applicant is proposing to develop a 232-unit townhome development.

Senior Planner Lindsay Bell stated that the applicant is proposing to rezone about 62 acres south of Twelve Mile Road utilizing the Planned Rezoning Overlay option. To the north of Twelve Mile is largely vacant but approved for a retail area and the Armenian Cultural Center. On the east side of Meadowbrook are some office buildings and the proposed Elm Creek PRO project which is residential townhomes. South of the property is the Meadowbrook Corporate Park, and to the east is a large area owned by MDOT with stormwater facilities and wetland mitigation, and the M-5 access ramp.

The current zoning of the property is OST – Office Service Technology. The properties to the east, west and

south are also zoned OST. The area to the north is B-3, R-4 Single Family and RA Residential Acreage.

The recently adopted Master Plan identifies this property and those around it in purple as General Mixed Use. The area to the east is Public/Quasi-Public, and north of 12 Mile is Public Park, Community Commercial, and Single Family.

The natural features map shows there are significant wetland and woodland areas on this property as well as to the east and south. The tree and wetland surveys provided by the applicant confirm these features.

Planner Bell stated the initial PRO plan had proposed rezoning to RM-2 High Density Residential with 438 units, including both rental and for-sale options. In the formal PRO Plan, the applicant has revised the request to rezone the property to RM-1 Low Density Multiple Family and the number of units has also been reduced by over 200 units to 232. All of the units are now for-sale townhome units, with over 50 percent of those having a primary bedroom on the ground level to accommodate aging-in-place. The development consists of four "villages" of homes: The Meadows (67 attached units in 14 buildings), The Vistas (68 attached units in 15 buildings), The Woods (36 attached units in 8 buildings) and The Pointe (61 attached units in 12 buildings). There is also a central park area with amenities, including a pickleball court and a playground park, with an option to locate a clubhouse in the area shown on the right side of this image. A couple different design styles are provided for the clubhouse.

The development is accessed by two entrances off Meadowbrook Road, and one from Twelve Mile Road. The stormwater plan shows an interconnected system with six detention ponds of various sizes, along with the existing wetland system.

As described in the Wetland Review, each of the delineated wetlands on the site meet the criteria of providing wildlife habitat as well as flood and storm control. Wetland review notes that the proposed development appears to result in a total permanent wetland impact area of 1.44 acres out of the total 9.64 acres present on site (about 15 percent impact). The full requirement for mitigation is proposed to be provided.

For woodlands, the plan appears to remove about 73 percent of the regulated trees on the woodland survey. Approximately 250 credits are proposed to be planted on-site, with the remaining credits to be paid into the Tree Fund.

As noted in the Façade Review, the façade materials have been revised and now the proposed buildings are in full compliance with the standards. In addition, the level of detail and overall character of the designs qualify as an enhancement of the area beyond what could be required by the ordinance.

Planned Bell stated rezoning to the RM-1 category would permit the use proposed. As mentioned, the recently adopted Master Plan designates this area as General Mixed Use. This new category is meant to provide a high degree of flexibility in development, with a site-specific master plan to guide development. "Properties within this designated land use category can also utilize the PUD (Planned Unit Development Option) as a development tool to provide a variety of uses within an approved master plan development." Since the City has not adopted a Planned Unit Development ordinance, the Planned Rezoning Overlay represents the closest option available to achieve the intended vision.

Planner Bell noted some of the detriments of the proposal we identified include questions of compatibility and buffering from the adjacent uses that will remain OST. Being adjacent to a residential development will require additional setbacks and possible use restrictions, which can be an added burden to adjacent non-residential landowners, however this would primarily be an issue to the south and north which are not separated by a thoroughfare. The applicant has proposed a berm and dense landscaping along both borders, which will provide screening buffers. The area to the east of the property will remain undeveloped as it is an MDOT stormwater and wetland mitigation site.

DRAFT

The undisturbed woodland and wetland areas on the site and surrounding properties would allow the proposed use to remain relatively secluded from the commercial properties, as well as provide natural spaces contiguous with adjacent preserved areas. The remaining undeveloped properties in the area that could develop under the OST zoning district are not likely to cause significantly greater conflicts with residential use on this site since they are located on the other side of Meadowbrook.

A residential development is likely to result in smaller wetland and woodland impacts compared to an OST development due to the typical size of buildings and parking needs. OST permitted uses include offices, research & development, data processing, and hotels, which all have a larger footprint and greater surface parking than the RM-1 uses proposed. The Traffic study notes that the number of residential units would result in fewer vehicle trips compared to an OST development, including during peak hours.

The public benefits offered by the applicant include a one-acre park area, accessible to residents and the general public, with pedestrian and bike rest stop area, at the northeast corner of the site along 12 Mile Road. A one-mile loop Grove nature area trail, accessible to residents and the public, that extends from the newly created park area along the east property line of the Property, providing scenic views of the adjacent 30-acre natural wetland area as well as natural features of the Property. In order to address the impact of additional use of Beacon Hill Park by the new residents and planned access and interconnectivity for Novi residents and Grove Nature Trail, the Developer agrees to provide the City with $25,000 to be used by the City at its discretion, for Beacon Hill Park improvements, art, services and/or maintenance. The applicant proposes to construct over 700 feet of 10-foot-wide pathway gap on the south side of 12 Mile Road to create a connection from the existing bike path, located along the east side of Meadowbrook Road, and the new sidewalk being constructed with The Grove. Additional benefits include relocating the SMART bus stop to the east and enhancing the area with landscaping and seating along 12 Mile Road, which is supported by SMART. Additional bike parking has also been added for a total of 8 spaces. Approximately 1/3 of the property will be open space with most of the units abutting or overlooking open space and nature areas which significantly exceeds the Ordinance requirement for usable open space. Consistent with Novi's mobility plans, construction an 8-foot wide shared-use public pathway within The Grove to provide pedestrian and bicycle connectivity between Meadowbrook Road and 12 Mile Road is proposed. Conservation easements are proposed which would protect approximately 10 acres of woodland and woodland replacement areas and 15.5 acres of wetland and wetland mitigation areas, which represents over 47 percent of the property. The applicant has proposed decreased density from what would be permissible in the RM-1 zoning district (4.2 units per acre proposed, up to 7.3 units per acre permitted) and dedication right-of-way (60-foot width) along the entire Meadowbrook Road frontage, a total land area of about 2.5 acres. As well as additional overall benefits previously mentioned and as listed in the suggested motion.

Planner Bell stated staff supports the requested rezoning with the stated benefits, conditions and deviations listed. There are conditions proposed that are more strict or limiting than the RM-1 standards and are found to have an overall benefit to the public. The identified benefits of rezoning appear to outweigh the anticipated detriments of introducing residential use to this section of Meadowbrook Road. The number of deviations has been reduced from 16 to 7 as listed in your suggested motion, with each being supported by staff.

Tonight, the Planning Commission is asked to hold the public hearing and consider making a recommendation for approval or denial to City Council on the PRO request. The applicant Gary Shapiro from Ivanhoe, is here representing the project tonight, along with other members of the team. Staff and our environmental consultant are also available to answer any questions you may have.

Chair Pehrson invited the applicant to address the Planning Commission.

Mr. Gary Shapiro with The Ivanhoe Companies stated it is great to be back in Novi. Ivanhoe has been proud developers of multiple developments in Novi over the last twenty years and take pride in working with communities to arrive at excellent end results. Mr. Shapiro noted he has been aware of this particular

DRAFT

piece of property for thirty years. It was expressed that Trinity Health purchased the property not knowing the environmental sensitivities of the parcel. In order to put a hospital on the parcel, much of the woodlands and wetlands would be destroyed. It was stated that Ivanhoe takes a lot of pride in their expertise of working with woodlands and wetlands.

Mr. Shapiro stated it was very productive to watch what Beckett and Raeder did in the City of Novi's new Master Plan. It was noted they were in attendance at many of those meetings and read the entirety of the meeting minutes. As you know, the new Master Plan was recently adopted acknowledging that OST in this area is not appropriate. Half of the land across the street is still vacant and the land to the south has been bankrupt three times.

It was stated that The Ivanhoe Companies took on a great challenge and that this is the best use for the land. Mr. Shapiro noted that the adjacency to MDOT is a source of excitement because the woodlands and wetlands can be developed and connected to achieve a cohesive ecosystem. After meeting with the Planning Commission the last time, the team felt well received at a community of 438 units. The previous project presented consisted of stacked flats of for rent condos. However, there were a few issues that the team was asked to consider. After much consideration, the project presented this evening has brought the number of units down from 438 to 232 units. Mr. Shapiro expressed his team has taken a lot of pride in listening to feedback from both the Planning Commission and City staff. He noted they are not only developers and builders but also land planners who really do their homework. He expressed that they are here tonight with much pride after listening to all the comments and more, noting that the public benefits have been improved.

It was highlighted that the proposed park on Twelve Mile adjacent to MDOT will be less than a quarter mile walk to Beacon Hill Park. Additionally, the sidewalk over the Trinity Health piece will be completed. Mr. Shapiro noted they were selected by Trinity Health to dive into this site in collaboration. The GMX Newzoning was considered which proposes to have sites available for new typologies not yet perceived. Everything was done in a cohesive fashion resulting in a development which would be world class with the proper buffers to any use of accord. It was noted their collaboration with Trinity Health extended to mitigation, in such that the mitigation is provided ahead of time. It was noted the roadmap has been laid to have quality development adjacent to this development. Mr. Shapiro stated he is available to answer any questions and introduced Mr. Brad Strader who will share a PowerPoint presentation.

Mr. Brad Strader from Cincar Consulting stated they have been working hard as a team since they appeared before the Planning Commission a year ago. The Planning Commission had several suggestions for looking at things. He stated the team took those suggestions and made a lot of changes to the plan; some of which were easy to accomplish with others taking a significant amount of consideration.

Mr. Strader stated some of the changes include reducing the density significantly, replacing the apartments with for sale homes resulting in a reduction from RM-2 to RM-1, designing units for seniors, removing the proposed carports, revising the architecture to meet City standards for building materials, modifying the wetland design to reduce the impact with all wetland mitigation occurring on site, rearranging the parks and open space, and reducing the requested deviations.

Next, Mr. Strader expressed the demand for residential developments in the area was considered and shared a map showing the development's proximity to commercial and recreation areas in the vicinity. Mr. Strader expressed this development will fit right in and provide support for some of the commercial uses that are facing the challenges of online shopping.

Market studies were conducted exploring why OST may not be appropriate. It was noted that the parcel is significantly environmentally challenged, even for residential development. This challenge is the reason it took significant time to rework the plan. Particular attention was given in order to fit the plan into the fabric of the wetlands and to preserve as much as possible. This was a difficult task for residential; it would be nearly impossible for some OST uses without having a major impact on the wetlands. A second component as to why OST may not be appropriate is there has been a lot of change in the need for OST

DRAFT

uses. Mr. Strader noted there are more appropriate locations for OST in the City and in this part of the City. In particular, the corner parcel that Trinity Health has retained is more appropriate for OST than their part of the combined parcel.

Mr. Strader stated it was important to Ivanhoe to be consistent with the new Master Plan. He noted they waited for the Master Plan to be adopted knowing it would be favorable. Trinity will retain six acres at the corner that will remain OST. The site has been designed in conjunction with Trinity looking at their wetlands and buffering the area for Trinity in the future.

Next, Mr. Strader touched on the open space and stated Mr. Shapiro and his team spent a lot of time looking at the wetlands and some of the key woodlands. Approximately, one third of the site will be open space with eighty percent of the units abutting open space in the rear. Key features include a nature trail along the eastern portion with an overlook which allows the views of the wetlands to be enjoyed. Residents and the public alike can access the Twelve Mile park to utilize and enjoy the wetland views. Trails, pathways, and sidewalks are provided within and along the development. It was noted they have worked with SMART to add a SMART bus stop with the location to be determined at a later date while going through the site plan process. Additionally, conservation easements, which were a feature recommended by the Planning Commission and City Council, will be part of the PRO Agreement. Further benefits include improvements to the Beacon Hill trail head, generous pathway widths, and the addition of 700 feet of sidewalk along Twelve Mile Road. A pickleball court will be included as an integrated feature of the development. Additionally, a play scape, picnic area, and bike racks throughout the open space will provide a variety of amenities. It was noted the area in which the previous plan contained carports has now been revised into green space. Generous buffers are placed adjacent to the Trinity parcel as well as the Meadowbrook office plaza to the south. Mr. Strader highlighted how the open space is integrated within the residential clusters.

Mr. Strader stated the architecture had been redesigned, noting the previously proposed flats have been removed. The architecture now meets all the City's architectural standards. The different villages will have different home styles; this allows a mixture of uses and styles within the development. First floor bedrooms that appeal to seniors is a notable change.

In summary, some of the PRO benefits that are provided with this development that may not be provided with a more traditional development include improvements to Beacon Hill Park, a pathway along the Trinity parcel, a SMART bus stop, open space which is two and a half times the City's requirement, network of non-motorized pathways and trails, conservation easements, and providing additional right of way along Meadowbrook. Additional benefits which are not technically PRO benefits but are still notable include diversity of housing within the development including first floor suites, for sale home as opposed to rentals, removing the carports, providing flexible floor plans, less traffic as opposed to OST uses, and high-quality landscaping along Meadowbrook.

Chair Pehrson opened the public hearing and invited members of the audience who wished to speak to approach the podium.

Mr. Paul Hatcher from Oliver Hatcher Construction at 27333 Meadowbrook Road stated he has submitted a letter to the Planning Department and is opposed to the proposed rezoning. Mr. Hatcher explained when he purchased the property approximately twenty years ago it was anticipated there would be an OST use across the street. He noted he had been in front of the Planning Commission previously as it was related to a proposed residential use to the west, and in that case did not desire to see residential units up against Meadowbrook Road. That developer has since redesigned the site to allow access off Meadowbrook Road and created all their residential units to the west. Most importantly, this proposal creates an island of OST between Twelve Oaks Mall and Meadowbrook Road. It was stated surrounding OST with residential is not compatible.

DRAFT

Mr. Hatcher stated when purchasing the property, he anticipated the surrounding uses to be similar to his building and noted the property owner to the north had also submitted a letter in opposition. He stated the developer has done a nice job of designing the project, however, would like to see an OST use on the property as planned when he purchased his property.

Seeing no one else, Chair Pehrson requested Member Lynch read into the record the correspondence received. Member Lynch relayed correspondence was received from Mr. Hatcher who objects. Additionally, Stephen Carey at 27421 Meadowbrook Road objects due to the negative impact on the commercial corridor that currently exists on Meadowbrook Road between Grand River Avenue and Twelve Mile Road. The development of low-density multi-family housing will add considerable congestion into the area, devalue the existing development, and limit future commercial development and job creation within the City of Novi. Chair Pehrson closed the public hearing and turned the matter over to the Planning Commission.

Member Lynch stated the applicant has done a lot of work since presenting last time. Regarding the carport in the previous proposal, he noted he had not approved a carport since being on the Planning Commission. It was stated that the conservation easements surrounding The Woods and The Pointe are a nice feature. It was suggested the townhome units next to the trail be provided with a buffer. Overall, it was stated this is a good use and it was nice to see single floor ranch units.

Mr. Shapiro stated The Woods units are a ranch, and The Pointe units have a first-floor master bedroom.

Member Lynch stated the ranch is impressive and inquired if the interior units can have first floor master bedrooms.

Mr. Shapiro stated the units can be interchanged and the public will determine what they want.

Member Lynch stated this project is much more consistent with what one would expect in Novi than the previous proposal and he is in support. He inquired why the clubhouse and pool are optional.

Mr. Shapiro stated attainability is being considered in regard to the clubhouse and pool as these amenities will increase dues.

Member Verma inquired if there would be an activity center for seniors.

Mr. Shapiro stated there is an area where units could have been built that has been left as open space with passive trails, park benches, and sitting areas throughout. He stated a clubhouse is on the threshold of being able to be supported economically.

Member Verma stated he likes the first floor living option.

Member Roney stated overall he likes how the project has a different personality depending on where you chose to live within the development. Additionally, the strong use of conservation easements is nice to see. He inquired if there is parking at the Beacon Hill trail head.

Planner Bell stated there are approximately four parking spaces at the Beacon Hill trail head.

Member Roney expressed he appreciates all the adjustments that were made based on the input from

DRAFT

the Planning Commission and the City Council. Since this has a future land use designation of mixed use, he stated he like this project.

Member Avdoulos stated he takes the concerns of the neighbors across the street into consideration. However, looking at the property, if it were developed into OST, it would be difficult to fit something in. The residential use allows the project to fit in and meander throughout the site a little bit better. He stated as this develops, he would like to ensure the residents understand there will be a development on the Trinity parcel in the future. It is important to enable the future residents to understand what could be developed on the adjacent parcel. The open space, lowered density, and aging in place component are appreciated. He noted compatibility with the site as opposed to OST has been considered. Utilizing a residential format for the use and development of this property will work best. Additionally, the sidewalk connection along Twelve Mile is important, as it gives residents of the development as well as people in the surrounding area the option to get their steps in outdoors.

Motion to recommend approval of JZ24-31 The Grove with Zoning Map Amendment 18.745 to City Council made by Member Avdoulos and seconded by Member Lynch.

In the matter of JZ24-31 The Grove, with Zoning Map Amendment 18.745 motion to recommend approval to City Council to rezone the subject property from Office Service Technology (OST) to Low-Density Multiple Family (RM-1) with a Planned Rezoning Overlay Concept Plan.

A. The recommendation includes the following ordinance deviations for consideration by the City Council, for the reasons noted:

1. **Building Setbacks *(Sec 3.1.7.D):* A Zoning Ordinance deviation is requested to reduce the building setbacks from 75 feet to 50 feet along the north, east, and south property lines, *as sufficient screening appears to be proposed.***
2. **Building Orientation *(Sec. 3.8.2.D):* A Zoning Ordinance deviation is requested to revise the required orientation of the buildings from a minimum of 45 degrees in certain locations. This allows for a more uniform site layout with all of the units backing up to open space/wooded areas.**
3. **Distance between Buildings *(Sec 3.8.2.H):* A Zoning Ordinance deviation is requested to reduce the building separation distance from the calculated formula as shown on the Building Separation Table on Sheet SP-3.6 of the PRO Plan). *This deviation enables the layout of this project to fit within the available space while minimizing wetland and woodland impacts.***
4. **Parking along Major Drives *(Sec. 5.10):* A Zoning Ordinance deviation is requested to allow for perpendicular parking on the major drives. This deviation is requested to due to the impracticality of providing a minor road (defined as less than 600 feet in length) given the site constraints (woodlands, wetlands, and property configuration). *Perpendicular parking for guests is proposed on four Major Drives (Simi Drive, Beckham Drive, Elle Parkway, and Ari Crest) in several locations, where driveways are also proposed. The parking spaces will not cause any more disruption on the roadway than cars that will be backing out of the driveways.***
5. **Parking along Curves (Sec. 5.10): A Zoning Ordinance deviation to allow on-street parking on curves with less than a 230-foot centerline radius. *The deviation is supported as the parking spaces will not cause any more disruption on the roadway than cars that will be backing out of the driveways.***
6. **Landscape Berms (Sec. 5.5.3.A.ii): A landscape deviation is requested to not provide a 4-foot, 6-inch to 6-foot high landscape berm on a proposed RM-1 district adjacent to an OST**

DRAFT

district on the east and south side. *This deviation is supported because of topography and the provision of dense landscaping along both property lines.*

7. **Right-of-Way Landscaping (Sec. 5.5.3.B.ii): A deviation to the required greenbelt berm and plantings along 12 Mile and Meadowbrook Road due to the existing natural areas to be preserved, and a heavily landscaped detention basin.**

B. If the City Council approves the rezoning, the Planning Commission recommends the following conditions be made part of the PRO Agreement:

1. **Preservation of approximately 10 acres of City regulated woodlands and woodland replacements in a conservation easement.**
2. **Preservation of approximately 15.5 acres of City regulated wetlands and wetland mitigation areas in a conservation easement.**
3. **Removal of invasive species within the existing wetlands on site.**
4. **Density shall not exceed 4.2 dwelling units per acre (More limiting than the dwelling units per acre allowed in the RM-1 District).**
5. **Providing the community amenities shown in the PRO Plan.**
6. **As an option, a clubhouse could be placed where the pickleball court and playscape are currently shown. The design of the clubhouse would need to meet Façade ordinance requirements at the time of site plan approval.**
7. **Dedication of 1,650 linear feet of Right of Way on Meadowbrook Road.**
8. **Building height will be limited to 30 feet, which is more limiting than the 35 feet permitted in the RM-1 District.**
9. **The traffic improvements as shown on the PRO Plan.**
10. **If pickleball court(s) are proposed at the time of Preliminary Site Plan submittal, a noise impact statement shall be submitted showing that the activity, with any noise mitigation measures required, will comply with the City's Performance Standards.**
11. **Sustainable design features will include:**
    a. **Pre-wire all garages for one 240-volt EV chargers.**
    b. **All appliances used within the development must be EnergyStar-rated or applicable equivalent standards.**
    c. **All applicable plumbing fixtures shall be WaterSense labeled or applicable equivalent standard.**
    d. **Building material on the exterior façade of a majority of the exterior elevations are energy-efficient, durable, and low maintenance, including brick and composite siding.**
    e. **Use of energy-efficient glass/glazing.**
    f. **Use of energy-efficient insulation materials.**
    g. **Offer a tankless water heater option.**
    h. **Install smart scheduling technology for sprinklers.**
    i. **Multi-modal non-motorized pathway network and infrastructure as shown on the PRO plan that reduces emissions and promotes pedestrian connectivity with bike/pedestrian friendly streets, and bicycle parking in units throughout the site.**
    j. **Benches will be made with recycled materials will be used throughout the open space areas.**

C. This motion is made because the proposed RM-1 zoning district is a reasonable alternative to the current OST zoning and fulfills the intent of the Master Plan for Land Use, and because:

a. **A one-acre park area, accessible to residents and the general public, with pedestrian and bike rest stop area, at the northeast corner of the site along 12 Mile Road. The applicant states a public access easement will be placed over the park area. *This would be considered a benefit to the public*.**
b. **A one-mile loop Grove nature area trail, accessible to residents and the public, that extends from the newly created park area described above, along the east property line of the Property, providing scenic views of the adjacent 30-acre natural wetland area as well as natural features of the Property. The applicant states a public access easement will be placed over the trail area. *This would be considered a benefit to the public*.**
c. **In order to address the impact of additional use of Beacon Hill Park by the new residents**

DRAFT

and planned access and interconnectivity for Novi residents and Grove Nature Trail, Developer agrees to provide the City with $25,000 to be used by the City at its discretion, for Beacon Hill Park improvements, art, services and/or maintenance. *Enhancements of the public trailhead would benefit the overall community*.

d. Consistent with Novi's mobility plans, over 700 feet of 10-foot wide pathway/sidewalk, off-site on the south side of 12 Mile Road to create a connection from the existing bike path, located along the east side of Meadowbrook Road, and the new sidewalk being constructed with The Grove. *The provision of this missing sidewalk segment enhances connectivity of the project area and benefits the public.*

e. Relocating the SMART bus stop to the east, and enhancing the area with landscaping and seating along 12 Mile Road, which is supported by SMART. Additional bike parking has also been added for a total of 8 spaces. Maintenance and public access agreements would likely be required. *This would be considered a benefit to the public.*

f. Approximately 1/3 of the property will be open space with most of the units abutting or overlooking open space and nature areas (1.65 acres usable open space required, 5.97 acres proposed). *Exceeding the Ordinance requirement for usable open space qualifies as an enhancement that could not otherwise be required.*

g. Consistent with Novi's mobility plans, construct an 8-foot wide shared-use pathway within The Grove to provide pedestrian and bicycle connectivity between Meadowbrook Road and 12 Mile Road. *The applicant states a public access easement will be placed over the pathway, so the pathway would be considered a benefit to the public at large.*

h. Proposed conservation easements protecting approximately 10 acres of woodland and woodland replacement areas and 15.5 acres of wetland and wetland mitigation areas. *The provision of conservation easements to protect the natural features, which represents over 47 percent of the property, is considered an enhancement that will benefit the public at large.*

i. Decrease in density from what would be permissible in the RM-1 zoning district (4.2 units per acre proposed, up to 7.3 units per acre permitted), *which is considered an enhancement of the project.*

j. Dedicate right-of-way (60-foot width) along the entire Meadowbrook Road frontage, an approximate length of 2,166 feet. The total land area to be dedicated is approximately 2.5 acres, *which is a benefit in the interest of the public.*

k. The Façade review notes that the design of the buildings meet or exceed the requirements of the Façade Ordinance, and the high level of character and attention to detail represents an enhancement of the project that would be unlikely in the absence of a PRO.

l. The benefits to the City from the proposed multiple family development as proposed outweigh the detriments.

ROLL CALL VOICE VOTE ON MOTION TO RECOMMEND APPROVAL OF JZ24-31 THE GROVE WITH ZONING MAP AMENDMENT 18.745 TO CITY COUNCIL MOVED BY MEMBER AVDOULOS AND SECONDED BY MEMBER LYNCH. *Motion carried 5-0.*

MATTERS FOR CONSIDERATION

1. **<u>JSP25-24 FELDMAN KIA</u>**
   Consideration of the request of Feldman Automotive for Preliminary Site Plan and Storm Water Management Plan. The subject property is zoned B-3 with a Planned Rezoning Overlay (PRO), which conditions development to the terms of a PRO Plan and Agreement. The applicant is proposing to develop a Kia dealership.

Planner Bell stated the petitioner has received approval of the rezoning to B-3 utilizing the Planned Rezoning Overlay option, so the development is subject to the terms of the PRO Agreement.

In this area of Grand River, there are professional offices, small strip retail centers, sit down restaurants and the US Energy fuel supplier. Single family residential homes are located to the south of the property. As you'll remember from the PRO process, the applicant proposes to redevelop the approximately 5-acre

APPLICANT RESPONSE LETTERS

ZEIMET WOZNIAK & ASSOCIATES
Consulting Civil Engineers
55800 Grand River Avenue, Suite 100
New Hudson, Michigan 48165-9318
248.437.5099 · 248.437.5222 fax
www.zeimetwozniak.com

September 30, 2025

Ms. Lindsay Bell, AICP, Senior Planner
City of Novi Community Development Department – Planning Division
45175 Ten Mile Road
Novi, MI 48375

Re: The Grove
PRO Plan JZ24-31
Planning Review Response

Dear Ms. Bell:

This letter is in response to the Plan Review Center Report dated September 17, 2025.

We offer the following responses to the few outstanding review comments summarized in your report.

As noted in the Façade Review, "The design of all buildings now meet or exceed the minimum requirements of the Façade Ordinance. Moreover, the designs show a high level of character and attention to detail. We (DRN & Associates) believe the designs for all buildings now meets the requirements of the PRO Ordinance.

The updated layout addresses the Planning Commission and City Council comments regarding multiple types of housing types and senior housing. The Grove will offer 2-story townhomes, 1st floor primary suite, and ranch units. Over 50% of the units can accommodate first floor primary suites as an option.

The Traffic review prepared by AECOM, dated 9/9/25, recommends approval of the Traffic Impact Study.

The Community Impact Statement has been updated to reflect the current reduced density.

We are cognizant of your concern regarding the proposed pickleball court and have located it over 100 feet away from the nearest unit. Additional landscaping and a fence sound barrier will be added to reduce the sound produced during play.

As noted in your letter, the required wetland mitigation will be provided for all wetland impact. This includes the impacts to wetlands M, U, V, Y, and Z on Parcel A. The wetlands impacts are shown on Sheet SP-8.1. To address the Mergent wetland review comments regarding Parcel A, the undisturbed portion of wetland U on the Grove is a natural area that will remain as a buffer. A portion of wetland X in the Grove will be impacted for the proposed buildings while the balance of the wetland will remain as a buffer.

An area on the Grove parcel, adjacent to Parcel A, has been set aside to accommodate the required wetland mitigation for Parcel A, when it is developed. Combining Parcel A wetland mitigation with the Grove mitigation will create a large, contiguous, high-quality wetland. Separate permits applications for wetland impacts in the Grove and Parcel A have been submitted to EGLE and plan Sheets W-1 through W-4 are included in the PRO plan set. A variation of the Parallel Plan was used for the EGLE application and will be submitted with the city wetland permit application during the review process.

The conditions for development suggested in your review letter will be included in the PRO Agreement. Please note that the woodland and wetland preservation areas totaling 10.2 acres and 15.6 acres respectively, are approximate and may vary slightly once the conservation easements are written. Also, the maximum building height will be increased from 28 feet to 30 feet to allow for potential adjustments as the plans are developed. This height is more limited than the 35 feet permitted in the RM-1 District.

Per staff recommendation, additional benches have been added along the path and bike racks have been added at the 12 Mile Park and Open Space (the "Grove Park") to encourage the public to use the park and to access the Grove Nature Area Trail. Documentation describing the public right of access and use of certain

open space and pathways will be reflected either in the Master Deed for the Condominium or by separate document in connection with final site planning.

The Grove Park is an easy, less than a 1/4 mile walk or bike ride from Beacon Hill Park and parking lot. These parks have been designed in concert with Novi's walkability, mobility, and pathway system. A 10' wide pathway along the 12 Mile Road frontage of the Grove and an additional off-site 700 feet pathway along the corner parcel, provides a direct connection between the two parks. In addition, an 8' wide sidewalk looping through the Grove will provide further connection to Beacon Hill Park. The Public Benefits Plan (Sheet SP-3.5) illustrates the connectivity between the Grove Park and Beacon Hill Park and parking lot. Signage at the entrance to the Grove Park will indicate public access to the Grove Nature Area Trail. Additional signage will be installed at Beacon Hill Park to indicate connectivity to The Grove Park and Nature Trail Area.

Per staff suggestion, and to address the impact of the use of Beacon Hill Park by the new residents of the Grove due to the close proximity of the Grove to the Beacon Hill Park and the planned access and interconnectivity for Novi residents to utilize the new Grove 12 Mile Park and Nature Trail, Developer agrees to provide $25,000 to the City to be used by the City, at its discretion, for Beacon Hill Park improvements, including landscaping, art, new seating and other services and/or maintenance.

We are working with SMART to determine the location and design of a new bus stop. A copy of our initial engagement letter with SMART is attached. As noted in the SMART Bus Stop Standards Design Manual, dated January 2025, there are six different types of bus stops within SMART's network. The type of bus stop selected for a chosen location is based on "how many people and routes the stop has the capacity to serve, and the streetscape it is most appropriate within." The current east bound SMART bus stop, located west of the Grove is a Coverage Stop. A Coverage Stop, as defined in the SMART standards, does not include a covered seating area. We are proposing to construct a new Coverage Stop and add the adjacent seating and landscape area for passenger safety and comfort while they wait for the bus. We will continue to work with SMART during the site plan process to finalize the design. The number of bike racks near the bus stop has been increased to accommodate eight bikes.

The 10-foot pathway providing connectivity between Meadowbrook Road and 12 Mile Road has been reduced to 8-foot wide to address the Landscape review concern that a 10-foot pathway does not leave enough room to provide healthy street trees. As stated above, public rights of access and use will be provided.

As noted in your review, the Façade review notes that the design of the buildings meet or exceed the requirements of the Façade Ordinance, and the high level of character and attention to detail represents an enhancement of the project that would be unlikely in the absence of a PRO. This would be an added benefit to the PRO.

As requested, a revised building separation chart has been added to Sheet SP- 3.6.

The number of deviations has been reduced to seven and all are supported by staff.

A detailed response letter addressing the Engineering review comments are attached. Again, we thank staff and all consultants for their unanimous recommendations for approval. We look forward to working with you on this exciting project.

Please let me know if you have any questions or comments.

Sincerely,

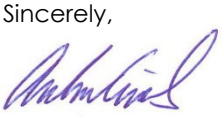

Andrew Wozniak

ZEIMET WOZNIAK & ASSOCIATES
Consulting Civil Engineers
55800 Grand River Avenue, Suite 100
New Hudson, Michigan 48165-9318
248.437.5099 · 248.437.5222 fax
www.zeimetwozniak.com

September 30, 2025

Ms. Humna Anjum, Project Engineer
City of Novi Public Works – Engineering Division
23600 Lee Begole Drive
Novi, MI 48375

Re: The Grove
PRO Plan Review Response

Dear Ms. Anjum:

Thank you for your recommendation of approval. In response to your Engineering Review letter, dated August 13, 2025, Items to be addressed within the PRO Agreement, we offer the following:

- The proposed "Coverage" bus stop will be located within the 12 Mile Rd. right-of-way. An easement for public access to the seating area and bike racks will be provided. Maintenance of the seating area and bike racks will be the responsibility of the Condominium Association and will be included in the PRO Agreement.
- The Applicant has been in contact with SMART regarding the bus stop and will continue to work with them throughout the site plan process.

Please let me know if you have any questions or comments.

Sincerely,

Andrew Wozniak

COMMUNITY IMPACT STATEMENT

The Grove

Proposed Rezoning & PRO Concept Plan

Walkable Residential Development

Community Impact Statement

August 25, 2025 (Revised September 16, 2025)

Prepared for:

Ivanhoe Companies
6689 Orchard Lake Road, Suite 314
West Bloomfield, MI 48322

Introduction

The Community Impact Statement for The Grove Planned Rezoning Overlay was prepared by a group of consultants based, in part, on information prepared by others on the Ivanhoe project design team. Some of the information noted in this report was provided by the City of Novi. Ivanhoe specialists who contributed information included civil engineers, landscape architects, architects, a woodlands and wetlands consulting firm, traffic engineers, local real estate experts, and a national marketing firm noted on the cover page. Many of those firms and individuals prepared separate reports that go into more detail.

Contents of this report are based on the City of Novi's requirements for a Community Impact Statement, as listed in the Zoning Ordinance. This report also responds to a series of City staff requests during a pre-application meeting and review comments.

Project Description

Ivanhoe proposes a unique master-planned residential community containing four villages with for sale housing options. The residential villages are integrated through a comprehensive pathway system, a large open space park, two pocket parks, woodland corridors and other natural features.

Per the City's Master Plan Update (2025), *"Novi's housing stock is growing, [but] housing demand outpaces supply…Novi supports a diverse array of housing typologies across housing tenures."* In addition, "*it is evident that the City is actively diversifying the housing typologies to further improve affordability and accessibility. It will be critical to adapt and match the current and upcoming housing stock with demand."* The Master Plan also notes that *"Novi's highest [residential] density is 30 dwellings per acre, [but that] the walkable density threshold is targeted at 40 dwelling units per acre."* In the Future Land Use Framework Plan, The Grove site is located within the *"Area of Transformation"* and in the Future Land Use Map, the site is noted as *"General Mixed Use" which "provides the highest flexibility of the [land use] categories. It recognizes that certain properties will be developed based on prevailing market trends utilizing a site-specific master plan to guide development, reserving certain portions of the subject property for different land use typologies. Properties within this designated land use category can also utilize the PUD option as a development tool…"* The plan for the Grove is guided by these Master Plan objectives and analysis and will be a unique multi-generational community. Our marketing plan is targeted at providing different housing types to attract seniors, young residents and families and professionals.

Site and Relationship to the Adjacent Trinity Parcels

The subject property consists of the majority of the land owned by Trinity Health-Michigan located on 12 Mile and Meadowbrook Roads (the "Trinity Health Property"). The Trinity Health Property is currently zoned OST (Office Service Technology). Ivanhoe entered into an agreement with Trinity Health in November 2022 to acquire 62 acres of the Trinity Health Property, leaving an approximate eight-acre parcel at the corner of 12 Mile and Meadowbrook Roads for future business development for the creation of a compatible mixed-use development of the overall Trinity Health Property.

While Trinity is retaining ownership of the corner, Ivanhoe has discussed options with Trinity during Ivanhoe's due diligence including the best complementary uses for the sites. Ivanhoe also conferred with Trinity during a review of use options, initial planning and design, evaluation of woodlands and

wetlands, overall connectivity, and the setbacks/buffering needed. Ivanhoe's layout of residential buildings and landscaping buffers ensures that any future development of the corner parcel can be integrated to create a unified development. Based on those discussions, Trinity Health supports the uses and site plan layout, including the deviations Ivanhoe is requesting for the setbacks and landscaping that will separate the two properties Trinity agrees that our uses, open space configuration, series of non-motorized pathways, and design features will be complementary to future users of the remainder of the Trinity Health Property.

Adjacent Land Uses

The Property is close to a variety of office, retail, recreation, entertainment, and residential land uses. The entire eastern boundary of the Property abuts approximately 32 acres of MDOT right-of-way adjacent to the M-5 expressway, which is an undeveloped open space natural area containing wetlands complex and woodlands corridor and which is used, in part, for storm drainage for the highway.

To the north, across 12 Mile Road is the Beacon Hill Mixed Use project (which contains residential, future commercial and a City park, which was also developed by Ivanhoe) and MSU's Tollgate Farms. Ivanhoe's site is linked by pathways anchored by a City of Novi trailhead and park, developed and previously deeded to the City by Ivanhoe as part of the Beacon Hill mixed-use project. There is also an older office/type building on the southwest corner of 12 Mile Road and Meadowbrook.

The property is located within easy biking or driving distance to many commercial uses, including Twelve Oaks Mall and Twelve Mile Crossing at Fountain Walk. A substantial amount of office/commercial is located to the east and across M-5 there is a small office park, and the I-96/M-5 interchange.

Environmental Factors and Open Space

About 40 acres of the site will be green space. Approximately 15% of the site will useable open space, which far exceeds what the City's Zoning Ordinance requires. Other green areas that will be viewed as open space by our residents and visitors include 16 acres of natural forested areas, wetland areas and attractive detention areas.

The design of the Grove specifically included consideration of how the open spaces on the Property would relate to preserved open spaces on adjacent properties. Thus, The Grove's 40 acres of total green space, combined with the adjacent MDOT property to the east (34 acres) and land included in a conservation easement to the south (around 6 acres abutting The Grove), create 80 acres of connected natural wildlife habitat. In addition to the aesthetic appeal of this cumulative open space, it provides an extensive habitat for squirrels, raccoons, rabbits, other small mammals, and a variety of small birds. A pathway with observation areas on the Property adjacent to the MDOT wetland mitigation conservation easement will allow residents to appreciate this natural area.

Scattered small wetlands are located throughout the Property, in which invasive species are present. These wetlands have been flagged and were reviewed by the City's environmental consultant, who concurred that the highest quality wetlands are being conserved, with only the low-quality wetlands being disturbed by the proposed residential development. 100% of the required wetland mitigation will be provided.

As noted in the survey, the development will be saving high quality wetlands and impact low quality wetlands that contain invasive species. The location, topography, and natural features present development challenges which is why it remains one of the larger pieces of undeveloped properties left in the City, particularly considering the size and configuration of buildings typically developed for OST uses. These challenges also provide opportunities to create something unique, impactful, and synergistic with the key nearby, large-scale retail shopping areas in the City—Twelve Oaks Mall, Fountain Walk and Novi Town Center.

There is no known environmental contamination history of the site. There are also no known above or underground storage tanks of any kind. No hazardous or toxic chemicals will be stored on-site. No underground storage tanks, wells, or septic tanks are proposed and none will be permitted.

Storm Water Disposal
Stormwater will be collected by sewers and directed to a series of on-site forebays and detention basins. The water will be held in the basins and released to the on-site wetlands at a controlled rate.

Economic Benefit
There are many reasons that the Property has not been developed with OST uses in the past. On a site-specific basis, there are scattered wetlands and woodland corridors that significantly inhibit the area available for development of OST buildings and the large parking lots required. The need for additional office spaces in Novi, Southeast Michigan, and nationally have changed in the last few years. The office vacancy rate has increased, with more people working from home or virtually. Thus, the demand for office uses has decreased. And there is available land more suitably situated in the City to accommodate any future demand for OST uses. Conversely, as reflected in the marketing consultant reports submitted by Ivanhoe with its PRO application materials, the demand for different types of residential uses has increased.

As noted earlier, the new Master Plan (2025) recommends more flexible uses for this site, including residential, which is more appropriate and has less adverse environmental impact for the Property in order to respond to these changing trends.

As noted in our marketing reports, the stress in recent years on brick-and-mortar stores is well documented. Many shopping malls around the country and in Michigan are failing and some have closed. Oversaturation of commercial lands and loss of on-site sales means that new residential areas are needed to support the existing and future retailers and restaurants. The Grove is perfectly positioned to provide easy access to Twelve Oaks Mall, Fountain Walk, Novi Town Center and other uses within a convenient walking, bike or driving distance (refer to the maps in the submittal booklet).

In addition to the substantial property tax revenue to be achieved from Property that has sat vacant for many years, there will also be an economic benefit to the City during construction. There will be jobs in the construction industry, and with businesses that provide supplies or support services. We anticipate hundreds of contractors on site at various times during each of the phases.

For more detail, see the separate economic market studies was prepared by CBRE (confirms the lack of office market), and the nationally known The Chesapeake Group (highlights various market factors) provided with our submission.

Community and Social Impact

There are three key factors that drive this development. First, the size of the Property offers the opportunity to provide diverse, multi-generational, but integrated housing options in one development. Second, the isolated location of the Property and the natural features on and around the site are ideal and attractive for a successful residential project. The Property is also currently vacant and undeveloped and therefore there is no relocation of existing uses or persons required as part of this development.

Moreover, the entire east side of the property—over 2,200 hundred feet—abuts the M/5 right-of-way which will remain undeveloped. That MDOT-controlled property contains a wetlands complex, woodland corridors, and storm drainage features. A pathway with observation areas on the Property adjacent to the MDOT wetland mitigation conservation easement will allow residents to appreciate the natural area. (See also our Mobility Plan section at the end of this report).

Finally, consistent with the City's objectives and goals for sustainable development and Ivanhoe's own development philosophy, the Project will include numerous sustainable design features that will create positive community impacts, such as: bike racks and bike storage space; use of native vegetation and strategically placed canopy trees; applicable plumbing fixtures shall be Water Sense labeled or an equivalent standard; use of energy efficient exterior building materials, glass/glazing and insulation; installing smart scheduling technology for water use; and LED exterior lighting.

Demands on Police Services
Based on Police Department records, the per capita response was one Police Department response for every 2.63 persons. Based on the expected residential population of 344 to 423 persons, it is estimated that between 130 to 160 annual Police Department calls would be made from this project. These numbers are similar to other residential areas.

Demands on Fire Services
Between 2002 and 2017, the Novi Fire Department responded to 25-30 structure fires per year (for a population of roughly 60,000 persons). Based on the estimated Grove population in Novi of 344 to 423 persons (a small overall increase in population to the City), the total projected annual Fire Department responses are one or less calls based on previous data collected. The project is also located approximately 2.5 miles from Fire Station No. 1 at 42975 Grand River Avenue, Novi, Mi 48375. Due to the proximity of the fire station, response time is expected to be only a few minutes.

Additional Notes on Police and Fire Services
At the initial review meeting for the Project, when the project was 432 units, one Planning Commissioner asked about police and fire impacts with a change from OST to residential. We reviewed the Community Impact Statements of recent projects that the City had approved, looked at the City's website, and also sent a FOIA request to the City's Police and Fire Department. The FOIA request was to see if they had additional studies or information that compared costs of different land uses or other metrics that we could apply to an analysis of our proposal compared to OST uses. The City's Police and Fire Departments noted that, while they monitor crime, crashes, fire and EMS runs, they do not have any studies the compare costs for different types of uses (see their letter dated June 23, 2025). We have also not found any recent project in which such information was sought or provided for any other project. The analysis would be complicated by the fact that numerous uses are permitted in the OST district and even more uses under the Master Plan designation for the

property, which includes multi-family residential. With density reduced by almost one-half and the elimination of rental housing, there is no indication anywhere that the City's police and fire services are not fully sufficient to handle the additional residential as opposed to a large commercial, office or industrial use. Moreover, the voters just approved a massive bond financing for police and fire service improvements that would serve the City for generations to come.

City Performance Standards
The proposed Grove development shall comply with all existing City Performance Standards found in Section 5.14 of the Novi Zoning Ordinance.

Utility Connections
It is anticipated that the project will require approximately 51 sewer and water taps. The Grove will connect to the existing 24" and 16" watermain at three locations and the existing 21" and 12" sanitary sewer at two locations. These facilities have adequate capacity to accommodate the increased demand. Detailed sanitary and water needs will be determined as the engineering design process evolves.

Refuse and Solid Waste Disposal
The units will use individual receptacles which will be stored in the individual units' garage.

Traffic and Transportation Impacts
Ivanhoe's traffic engineers at Fleiss & VandenBrink compared the number of expected trips in the peak hours for a typical office use with the number of trips expected with the residential use. A typical OST development, for example, would generate far more traffic. Peak hour traffic differences are even more dramatic as shown in the table below (this Table 2 is from the Trip Generation Comparison. The traffic benefits could be even greater if people walk or bike to nearby retail and restaurants in the area. Ultimately, the Grove development's close proximity to nearby commercial areas can slightly help reduce the overall Vehicle Miles Traveled (VMT) since there are established and proposed walking and biking trail connections.

Notably, the development combines 12 parcels, which could otherwise be developed into individual access points, into one unified destination and just three access points. This means less conflicts with people traveling along the 12 Mile and Meadowbrook pathways, and less potential for crashes for all types of travelers.

Table 2: Rezoning Trip Generation Comparison

Zoning	Land Use	ITE Code	Amount	Units	Average Daily Traffic	AM Peak Hour (vph)			PM Peak Hour (vph)		
						In	Out	Total	In	Out	Total
Existing (OST)	General Office Building	710	984,600	SF	8,487	1,053	144	1,197	188	920	1,108
	General Office Building	710	738,450	SF	6,608	822	112	934	148	725	873
	General Office Building	710	492,300	SF	4,643	580	79	659	106	517	623
Maximum for Existing Zoning			*984,600*	*SF*	*8,487*	*1,053*	*144*	*1,197*	*188*	*920*	*1,108*
Proposed (RM-1 w/ PRO)	Single-Family Attached Housing	215	232	DU	1,717	29	86	115	80	55	135
				Difference	-6,770	-1,024	-58	-1,082	-108	-865	-973

Mobility Plan

The Grove will be a walkable and interconnected community consistent with the "Walkable Novi" Plan and the City's new Mobility Plan. The Grove will contribute to the completion of over 3,540 feet of bike and walking paths along 12 Mile Road and Meadowbrook Road. These pathways allow easy access to the Michigan Air Line Trail, M-5 Metro Trail as well as the I-275 Metro Trail (refer to the submittal booklet for a map). These pathway connections also provide access to the MSU's Tollgate Farms, and the Beacon Hill Park access trail, which was developed by Ivanhoe as part of the Beacon Hill mixed-use project on the north side of 12 Mile Road.

Internally, The Villages are tied together by an extensive pathway system and recreational and natural optional amenities, including a central gathering park, pocket parks, a nature area, clubhouse and pool facilities, pickleball court and a playscape.

In addition to the walking and bicycling pathways, we are also promoting the use of transit. There will be access to a new bus stop for residents to connect to SMART's Route 740 along 12 Mile Road. If approved by SMART and the City, Ivanhoe will construct a new bus stop as part of its public contributions.

Noise Impact Statement (Waiver Request)

The development will not create additional levels of noise that are not otherwise normally associated with residential areas. The level of noise from the residential development will be much less in comparison to potential noise levels that would come from OST use of the Property. The noise generated from the residential area is also much less significant than noise from the nearby freeway. There are no other single family uses adjacent to the development. Therefore, we are requesting a waiver for the Noise Impact Statement that is required for Special Land Uses.

MARKET STUDY

COMMERCIAL REAL ESTATE SERVICES

CBRE

Charles M. Ginster
Senior Vice President
Industrial & Logistics
CBRE, Inc

2000 Town Center
Suite 2200
Southfield, MI 48075

248 351 2063 Tel
248 353 5400 Fax

chuck.ginster@cbre.com
www.cbre.com

The Ivanhoe Companies
6689 Orchard Lake Road,
West Bloomfield, MI 48322

December 13, 2023

Gary,

Per your interest in an overview of OST zoned property in Novi including available land, please review my findings below. This is only my opinion based on my observations and years of experience in commercial real estate.

Overview of Novi OST Zoned Land- 12 Mile and Meadowbrook Road

The sum of Novi, MI, developed and undeveloped OST Zoned acres is +/- 535 (22,869,000 SF of Land). Attached #1 is a general outlined aerial outline map depicting most of the OST Zoned land in Novi.

Novi Michigan Office/OST Zoned Existing and Developed SF

There has been Negative Absorption to date in 2023. Attachment #2 is the CBRE third Quarter Repot substantiating the negative absorption.

Climbing Office vacancies in general in Metro Detroit (attachment #3) are increasing quarterly at historic rates and again are at historic negative absorption rates. This trend will continue remain for the foreseeable future as home related working with AI, Cloud and other Computer-Generated Systems enable this.

The redevelopment of Office buildings will be very long and tenuous process. Many of these buildings will be demolished and redeveloped into Data Centers and Residential Development.

Summary

In my opinion, the balance of the OST undeveloped land, especially the larger tracts, will take years, if ever, to being absorbed under this current zoning.

The 12 Mile and Meadowbrook southeast corner is not ideal for OST zoning due to its location and geo-environmental features.

In my opinion, a high-density residential community coupled with a hard corner-12 and Meadowbrook special use would be the best use of the property.

Charles M. Ginster
Senior Vice President

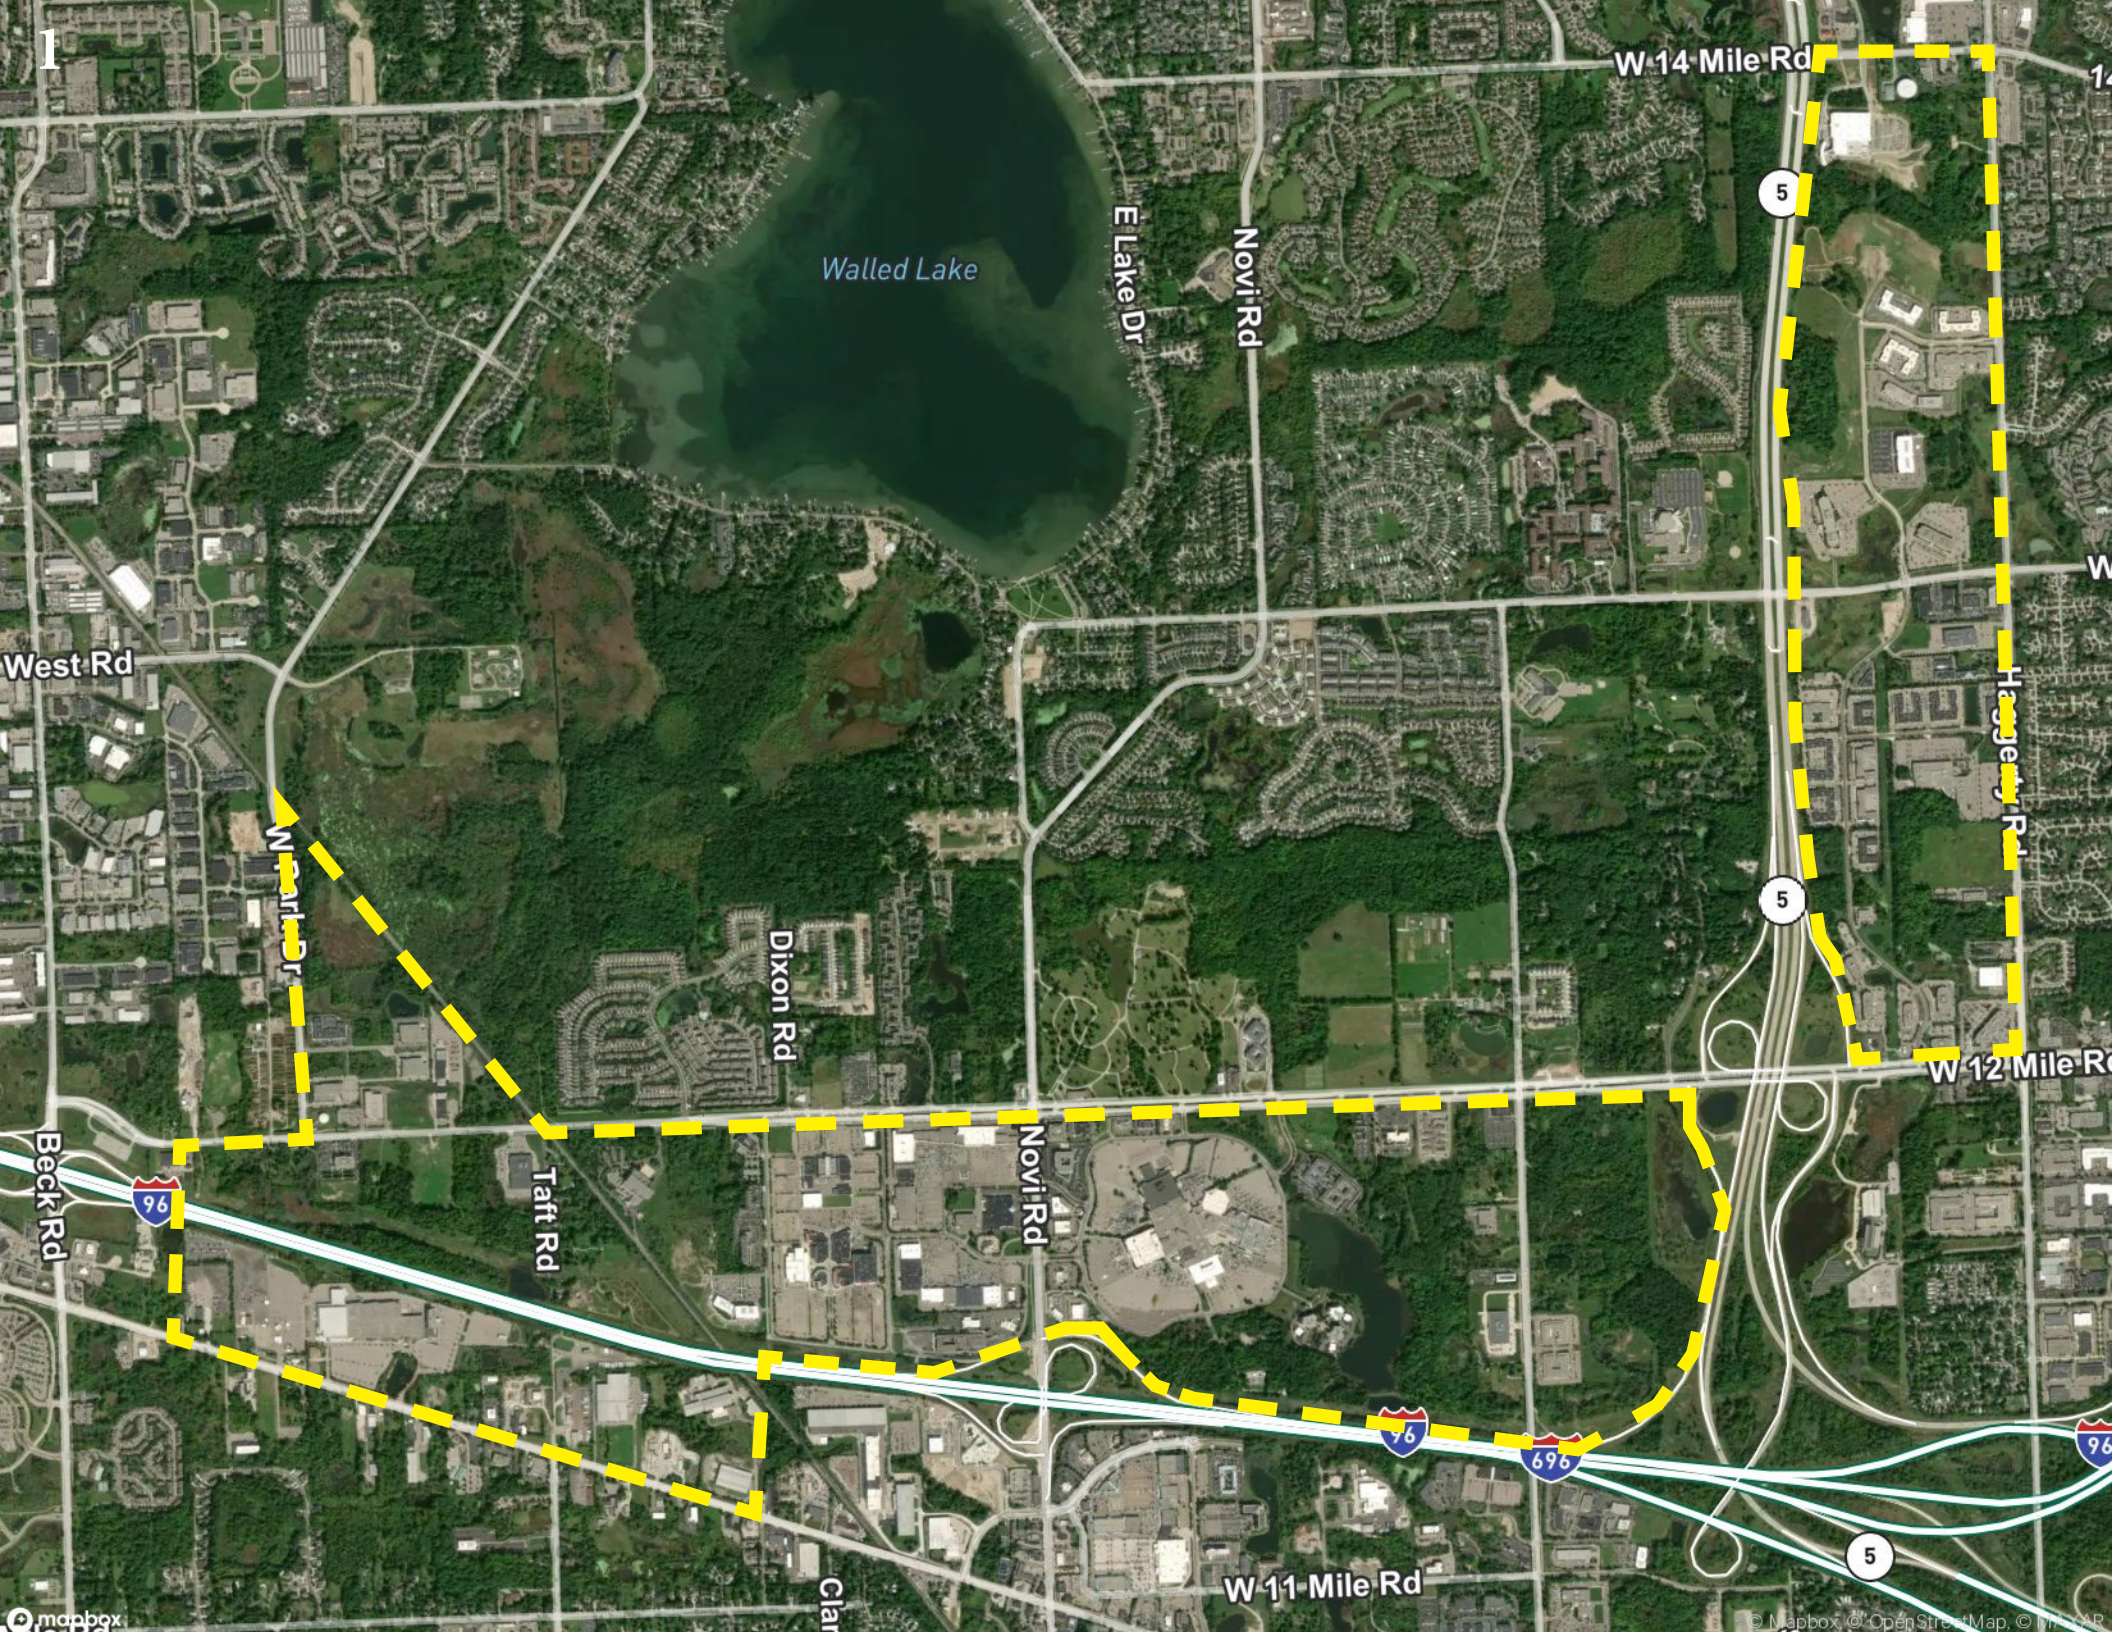
1
W 14 Mile Rd
Walled Lake
E Lake Dr
Novi Rd
5
West Rd
W Park Dr
Dixon Rd
Haggerty Rd
W 12 Mile Rd
Beck Rd
96
Taft Rd
Novi Rd
696
W 11 Mile Rd
mapbox
© Mapbox © OpenStreetMap © Maxar

FIGURES | DETROIT OFFICE | Q3 2023

Negative absorption continues as average lease size dips below 6K sq. ft.

▲ 20.3%	▲ 26.8%	▼ (1,216,683)	▼ $19.09
Vacancy Rate	Availability Rate	SF Net Absorption	Lease Rate

Note: Arrows indicate change from previous quarter.

Market Summary

- Q3 leasing activity was comprised of smaller sized deals highly prevalent in the Southfield and Troy submarkets. Transactions in these submarkets consisted of Dinsmore & Shohl LLP occupying 19,400 sq. ft. at the PNC Center in Troy and Motor & Equipment Manufactures Association occupying 14,299 sq. ft. at the Riverside Center in Southfield.
- Negative absorption experienced an uptick for the 4th consecutive quarter. Several large tenants vacated or downsized significantly. The Detroit submarket was hit hardest with negative absorption in Q3 (-495,145 SF) as 1 Campus Martius saw Meridian and Compuware vacate space which combined for over 130,000 sq. ft. of negative absorption. Overall, Class A buildings experienced (-713,973 SF) of absorption, more negative absorption than Class B and Class C buildings combined.
- The construction pipeline consists of 4 buildings totaling 1,776,376 sq. ft. highlighted by the Hudson Site, scheduled to deliver in Q3 2024.
- Southfield, Troy and Detroit each displayed negative absorption over 150,000 sq. ft.
- Sublease availability saw repeated growth with over 2.3 million sq. ft. of space available on the market.

FIGURE 1: Net Absorption and Average Asking Lease Rate

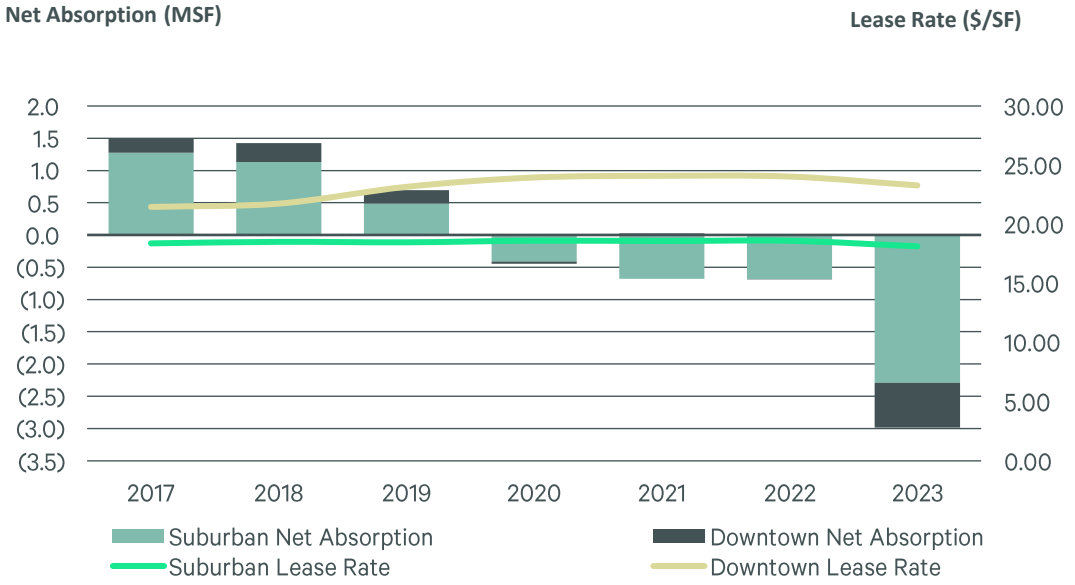

Source: CBRE Research, Q3 2023

© 2023 CBRE, INC.

Suburban

The suburban office market displayed 721,538 sq. ft. of negative net absorption. While still negative absorption, the suburban market experienced a positive increase in absorption compared to Q2 (-1,220,511 SF). Overall average asking lease rates for the suburban market continue to decline, as Q3 closed out with an average asking lease rate of $18.13/SF. Notably, Ann Arbor ($25.73/SF) and Birmingham/Bloomfield ($24.47) displayed the highest average asking lease rates which follows the historic trend for those respective submarkets. Available sublease space experienced another quarter of growth with just under 2 million sq. ft. of space available within the suburban market.

Downtown

Office vacancy in the downtown market continued to trend upwards in Q3, closing out at 19%. Available sublease space dropped for the 3rd consecutive quarter and direct asking lease rates fell to $23.28/SF. Downtown negative absorption totaling just under 500,000 sq. ft. in Q3 was largely due to big tenants such as Meridian and Compuware, vacating space at 1 Campus Martius. As tenants continue to navigate the return to office, the market has experienced downsizing office footprints, along with short-term leases as a post-pandemic trend.

FIGURE 2: Key Transactions

Transaction Type	Tenant / Buyer	Location	Transaction Size (SF)	Industry
Renewal	Umlaut	1225-1235 Spartan St, Madison Heights	35,497	Engineering
New Lease	Dinsmore & Shohl LLP	755 W Big Beaver Rd, Troy	19,400	Legal Services
Renewal	Motor & Equipment Manufacturers Association	25925 Telegraph Rd, Southfield	14,299	Manufacturing
Renewal	Entrega Systems Group	900 Wilshire Dr, Troy	13,190	Technology Systems
Renewal	Simons-Michelson-Zieve Inc.	1200 Kirts Blvd, Troy	11,706	Advertising

Source: CBRE Research, Q3 2023

FIGURE 3: Vacancy, Availability, and Average Asking Lease Rate

Source: CBRE Research, Q3 2023

© 2023 CBRE, INC.

Construction

Q3 experienced no construction completions, and the construction pipeline consists of 4 buildings. Highlights within the construction pipeline include Ford Motor Company's Michigan Central Station, which is set to see first occupancy shortly after the beginning of 2024. Also, The Hudson Site at 1208 Woodward Avenue will add 655K SF to the market and is expected to deliver in Q3 2024. In total, the Detroit market closed out Q3 with 1,776,376 SF of space under construction.

Vacancy and Absorption

Vacancy rates saw an increase from 19.1% in Q2 to 20.3% in Q3. Net absorption remained in the red at (-1,216,683 SF). While employers continue to navigate what the future of office work looks like, the market continues to experience these trends. Although this is the 4th consecutive quarter of negative absorption in the Detroit market, the growing pace of these numbers appears to be slowing down.

FIGURE 4: Net Absorption, Under Construction Sq. Ft., and Vacancy Rate

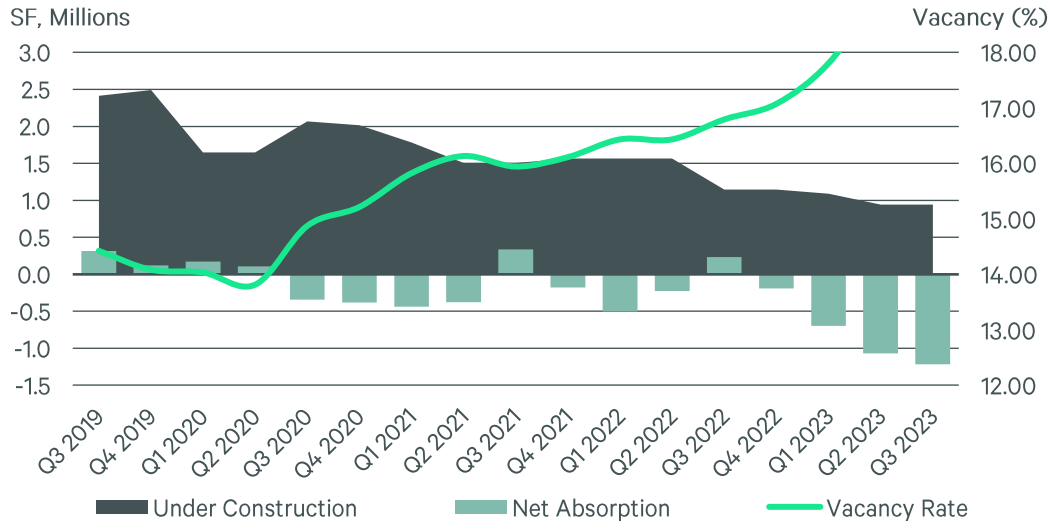

Source: CBRE Research, Q3 2023

FIGURE 5: Net Absorption and Lease Rate by Class

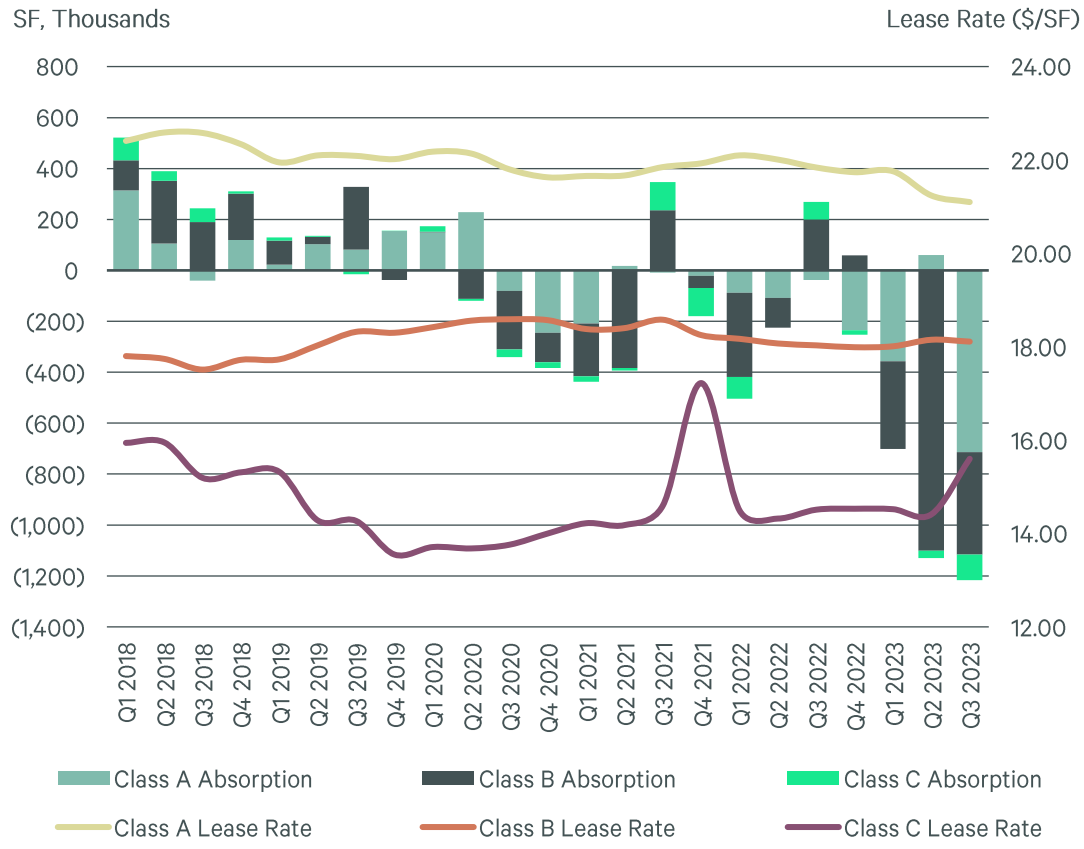

Source: CBRE Research, Q3 2023

© 2023 CBRE, INC.

FIGURE 6: Detailed Market Statistics by Submarket

Submarket	Market Size (SF)	Vac. Rate (%)	Avail. Rate (%)	Avail. Sublease (SF)	Q3 2023 Net Absorption (SF)	2023 Net Absorption (SF)	Gross Asking Lease Rate ($/SF)
Ann Arbor	5,800,735	17.4	22.2	258,504	(84,742)	(376,862)	$25.73
Auburn Hills	2,152,118	20.4	23.9	92,850	21,069	12,977	$19.14
Birmingham /Bloomfield	5,841,723	13.5	17.3	69,298	(45,698)	(8,056)	$24.47
*Birmingham	1,525,550	8.0	9.0	38,820	(6,150)	583	$32.38
Dearborn	4,120,297	21.8	24.5	0	(9,491)	(170,094)	$16.62
Farmington Hills/West Bloomfield	6,594,374	17.3	21.8	170,751	(33,944)	(249,020)	$17.77
I-275 Corridor	5,548,296	16.8	25.4	147,943	(44,970)	(86,745)	$18.27
Macomb	1,331,663	7.7	9.6	0	364	1,998	$16.25
Rochester	543,803	6.6	8.9	0	(12,419)	(19,313)	$15.80
Southfield	16,881,776	26.5	38.5	801,276	(183,908)	(864,375)	$16.35
Troy	12,836,496	22.7	30.9	424,300	(327,799)	(531,686)	$16.94
SUBURBAN TOTAL	**61,651,281**	**20.5**	**28.1**	**1,964,922**	**(721,538)**	**(2,291,203)**	**$18.13**
DOWNTOWN TOTAL	**18,954,779**	**19.0**	**22.4**	**371,358**	**(495,145)**	**(693,449)**	**$23.28**
METRO DETROIT TOTAL	**80,606,060**	**20.3**	**26.8**	**2,336,280**	**(1,216,683)**	**(2,984,652)**	**$19.09**

*Birmingham market is broken out from its primary submarket and its totals respectively are not included in the total at the bottom of the chart.

Source: CBRE Research, Q3 2023

FIGURE 7: Detailed Market Statistics by Index and Class

Index and Class	Market Size (SF)	Vac. Rate (%)	Avail. Rate (%)	Avail. Sublease (SF)	Q3 2023 Net Absorption (SF)	2023 Net Absorption (SF)	Gross Asking Lease Rate ($/SF)
Class A	23,173,809	18.8	24.9	868,968	(338,926)	(614,049)	$20.15
Class B	33,228,025	23.3	32.0	1,093,512	(334,002)	(1,658,331)	$17.30
Class C	5,249,447	12.1	17.2	2,442	(38,522)	(8,735)	$14.12
SUBURBAN TOTAL	**61,651,281**	**20.7**	**28.1**	**1,964,922**	**(721,538)**	**(2,281,115)**	**$18.13**
Class A	9,731,754	21.6	23.5	341,990	(375,047)	(397,427)	$24.21
Class B	7,139,750	18.1	23.4	20,124	(57,967)	(178,624)	$22.74
Class C	2,083,275	10.4	14.1	9,244	(62,131)	(117,398)	$20.68
DOWNTOWN TOTAL	**18,954,779**	**19.0**	**22.4**	**371,358**	**(495,145)**	**(693,449)**	**$23.28**
Class A	32,905,563	19.6	24.5	1,210,958	(713,973)	(1,011,476)	$21.10
Class B	40,367,775	22.4	30.5	1,113,636	(402,057)	(1,847,043)	$18.11
Class C	7,332,722	11.6	16.3	11,686	(100,653)	(126,133)	$15.60
METRO DETROIT TOTAL	**80,606,060**	**20.3**	**26.8**	**2,336,280**	**(1,216,683)**	**(2,984,652)**	**$19.09**

Source: CBRE Research, Q3 2023

© 2023 CBRE, INC.

Market Area Overview

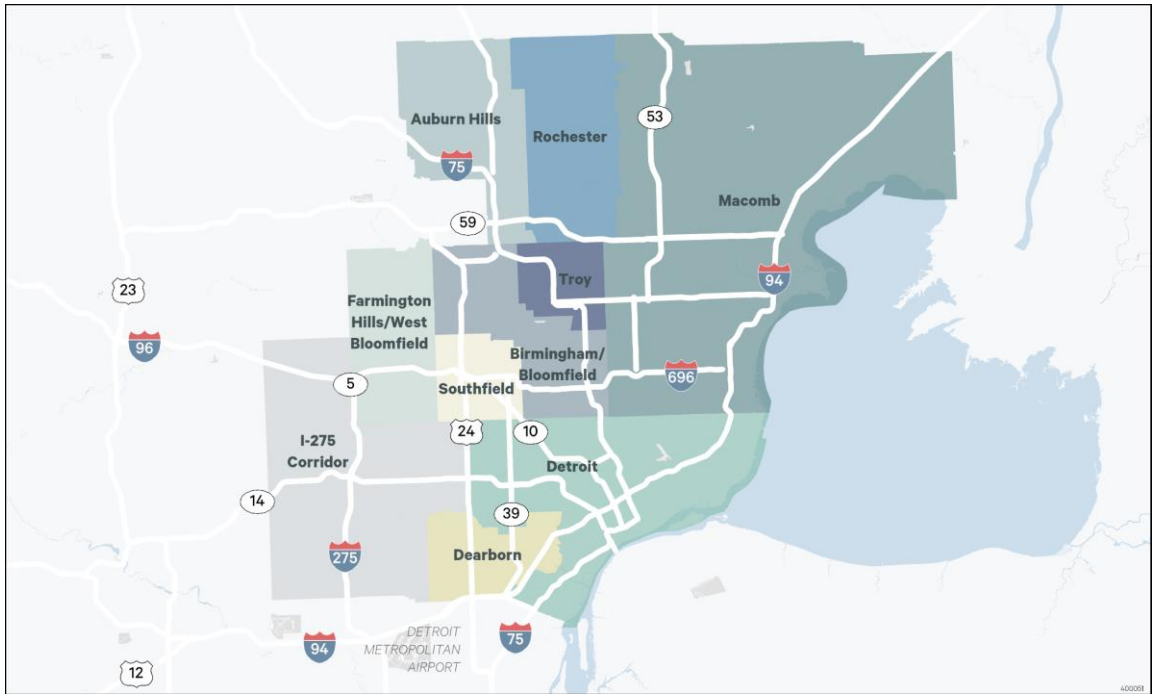

Definitions

Available Sq. Ft.: Space in a building, ready for occupancy within six months; can be occupied or vacant. Availability Rate: Total Available Sq. Ft. divided by the total building Area. Average Asking Lease Rate: A calculated average that includes net and gross lease rate, weighted by their corresponding available square footage. Building Area: The total floor area sq. ft. of the building, typically taken at the "drip line" of the building. Gross Activity: All sale and lease transactions completed within a specified time period. Excludes investment sale transactions. Gross Lease Rate: Rent typically includes real property taxes, building insurance, operating expenses, and common area maintenance. Net Absorption: The change in Occupied Sq. Ft. from one period to the next. Net Lease Rate: Rent excludes one or more of the "net" costs (real property taxes, building insurance, operating expenses, and common area maintenance) typically included in a Gross Lease Rate. Occupied Sq. Ft.: Building Area not considered vacant. Vacancy Rate: Total Vacant Sq. Ft. divided by the total Building Area. Vacant Sq. Ft.: Space that can be occupied within 30 days.

Survey Criteria

Includes office buildings 30,000 sq. ft. and greater in size. Excludes single-tenant owner-occupied buildings, government-owned-and-occupied buildings, and medical buildings. Buildings which have begun construction as evidenced by site excavation or foundation work.

Contact

Eric Horwitz
Senior Field Research Analyst
+1 248 936 6866
eric.horwitz@cbre.com

Paul Van Devender
Managing Director
+1 248 351 2030
paul.vandevender@cbre.com

© Copyright 2023 All rights reserved. Information contained herein, including projections, has been obtained from sources believed to be reliable, but has not been verified for accuracy or completeness. CBRE, Inc. makes no guarantee, warranty or representation about it. Any reliance on such information is solely at your own risk. This information is exclusively for use by CBRE clients and professionals and may not be reproduced without the prior written permission of CBRE's Global Chief Economist.

Search Analytics

INVENTORY SF	UNDER CONSTRUCTION SF	12 MO NET ABSORPTION SF	VACANCY RATE	MARKET RENT/SF	MARKET SALE PRICE/SF	MARKET CAP RATE
7.7M +0.5%	0 -100.0%	90.8K +275.9%	11.8% -0.7%	$21.31 -0.4%	$146 -5.3%	9.9% +0.8%
Prior Period 7.6M	Prior Period 40.7K	Prior Period (51.6K)	Prior Period 12.5%	Prior Period $21.39	Prior Period $155	Prior Period 9.1%

Key Metrics

Availability	
Vacant SF	905K
Sublet SF	202K
Availability Rate	15.7%
Available SF Total	1.2M
Available Asking Rent/SF	$24.60
Occupancy Rate	88.2%
Percent Leased Rate	89.9%

Inventory	
Existing Buildings	218
Under Construction Avg SF	-
12 Mo Demolished SF	0
12 Mo Occupancy % at Delivery	6.4%
12 Mo Construction Starts SF	0
12 Mo Delivered SF	40.7K
12 Mo Avg Delivered SF	17.4K

Sales Past Year	
Asking Price Per SF	$155
Sale to Asking Price Differential	-41.8%
Sales Volume	$15.7M
Properties Sold	10
Months to Sale	3.4
For Sale Listings	13
Total For Sale SF	257K

Demand	
12 Mo Net Absorp % of Inventory	1.2%
12 Mo Leased SF	239K
Months on Market	14.9
Months to Lease	22.1
Months Vacant	2.3
24 Mo Lease Renewal Rate	59.6%
Population Growth 5 Yrs	2.1%

© 2023 CoStar Realty Information Inc.

Search Analytics

Key Performance Indicators

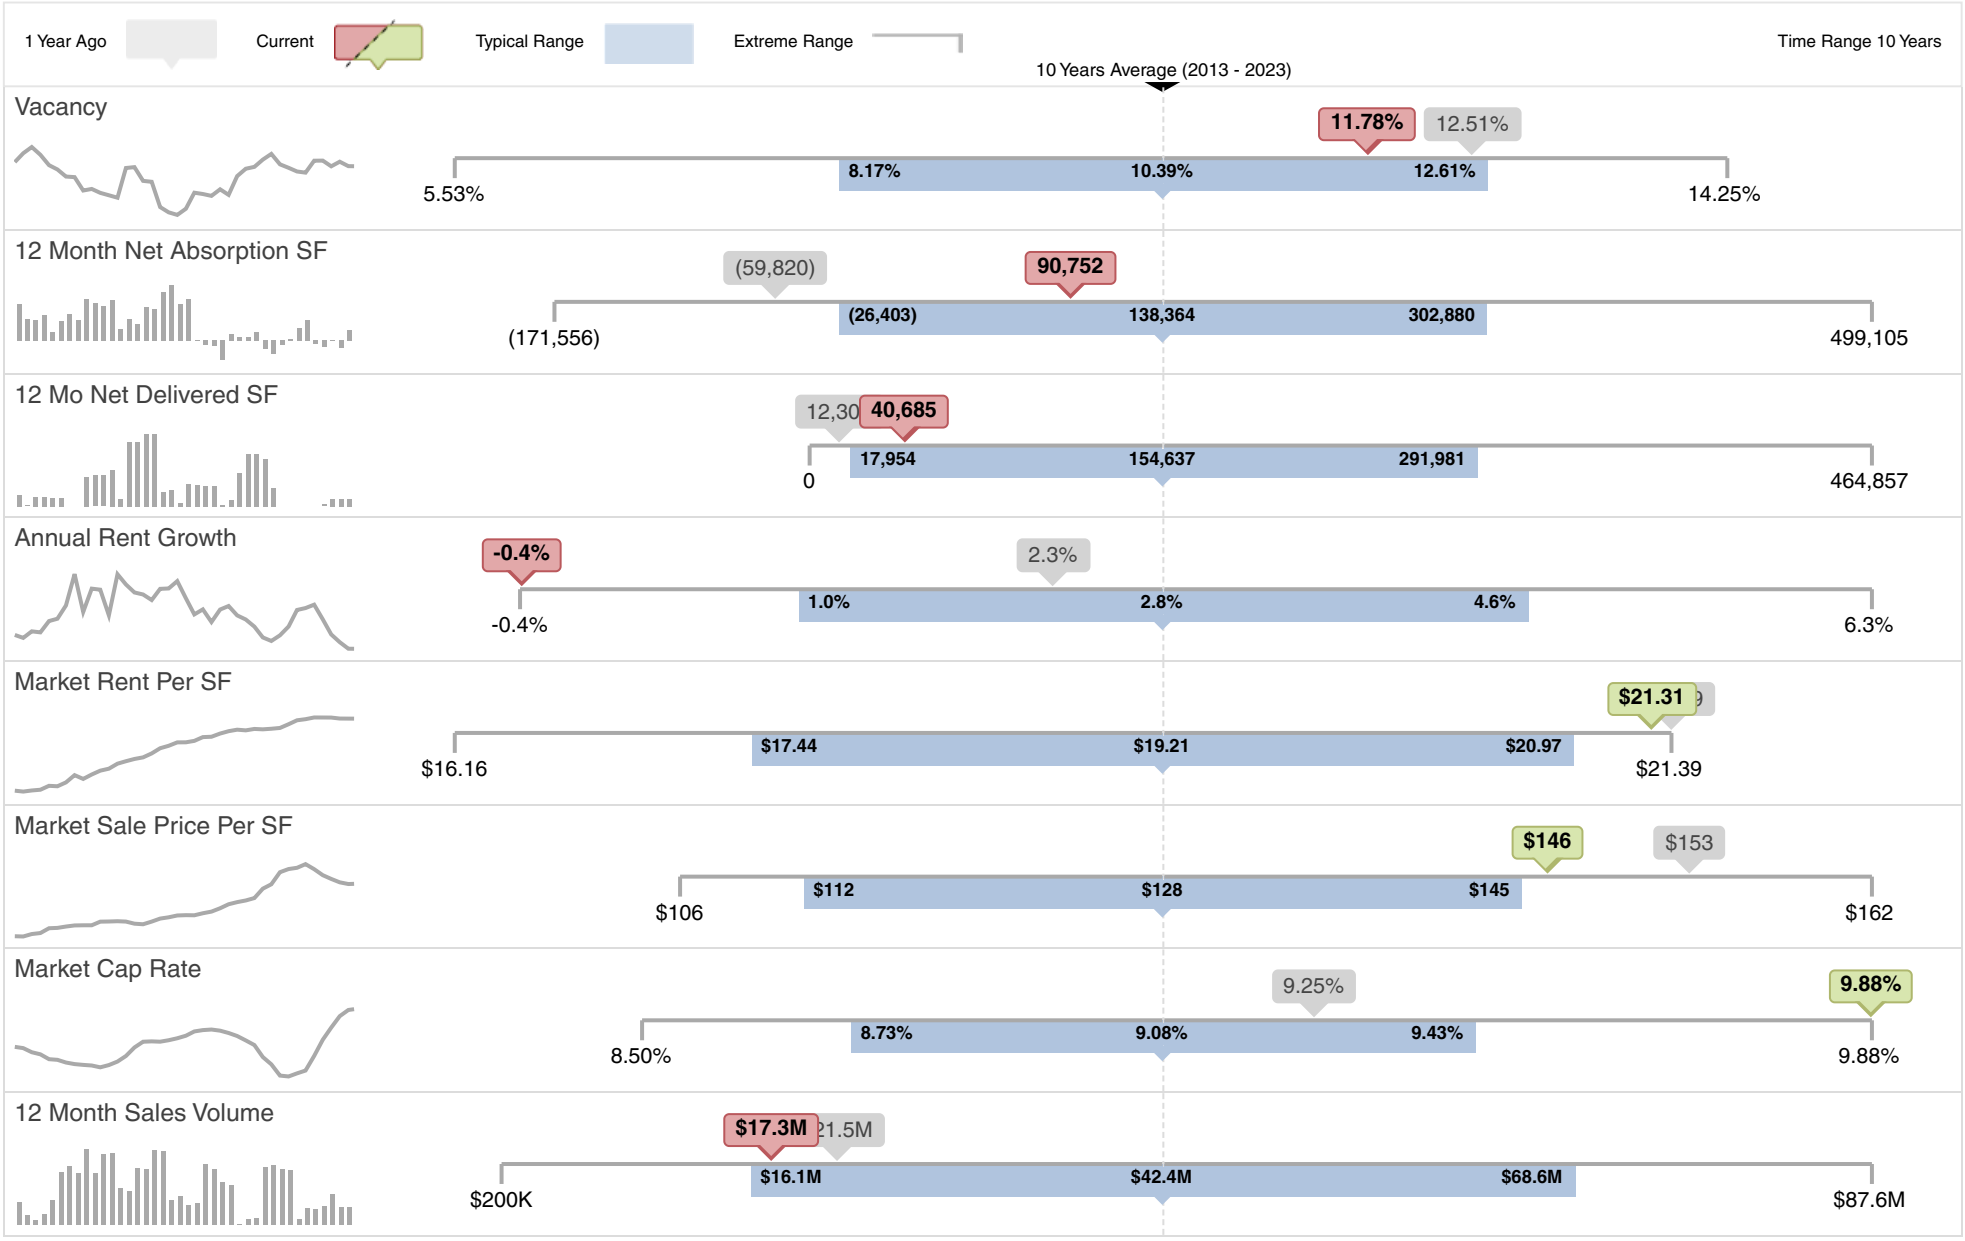

© 2023 CoStar Realty Information Inc.

Search Analytics

Market Rent Per SF

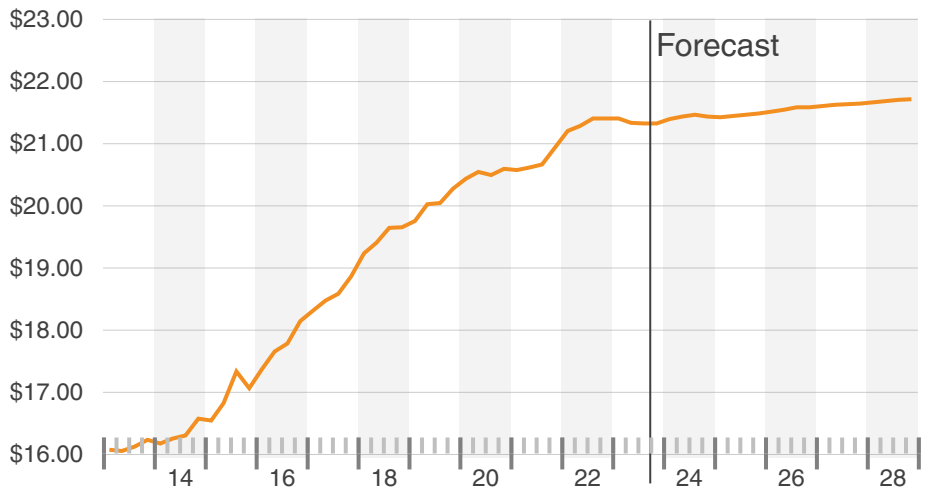

Market Rent Growth (YOY)

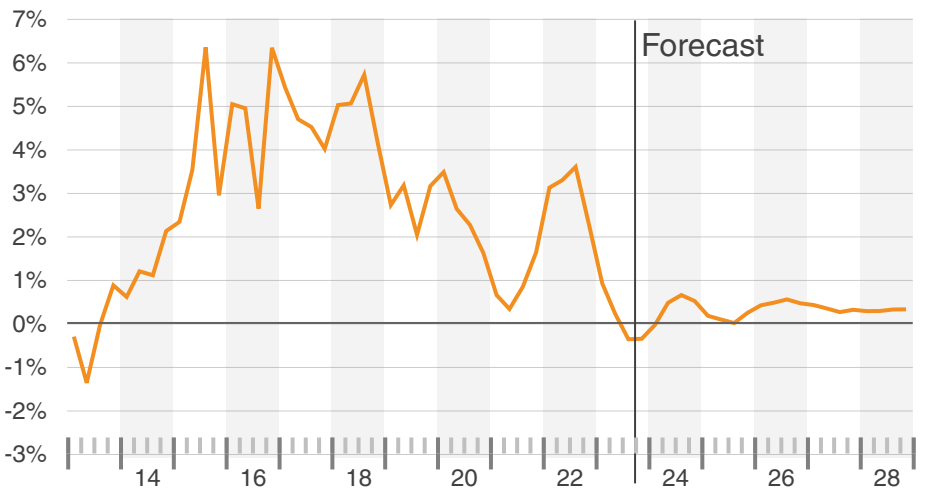

Market Rent & Asking Rent Per SF

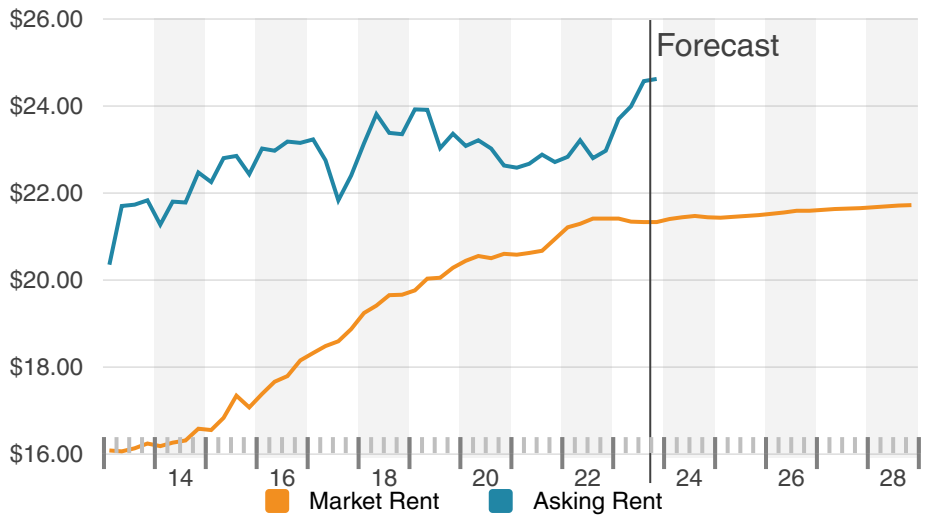

Asking Rent Per SF

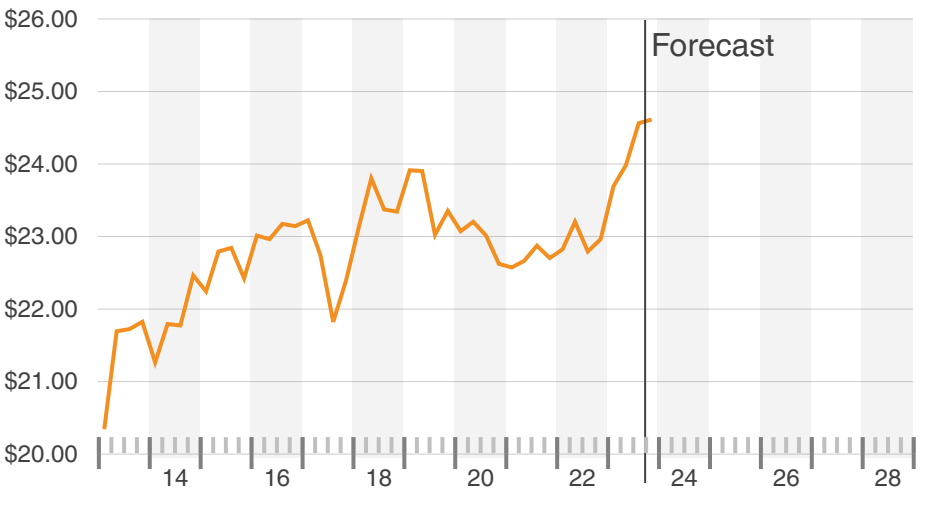

© 2023 CoStar Realty Information Inc.

Search Analytics

Daily Asking Rent Per SF

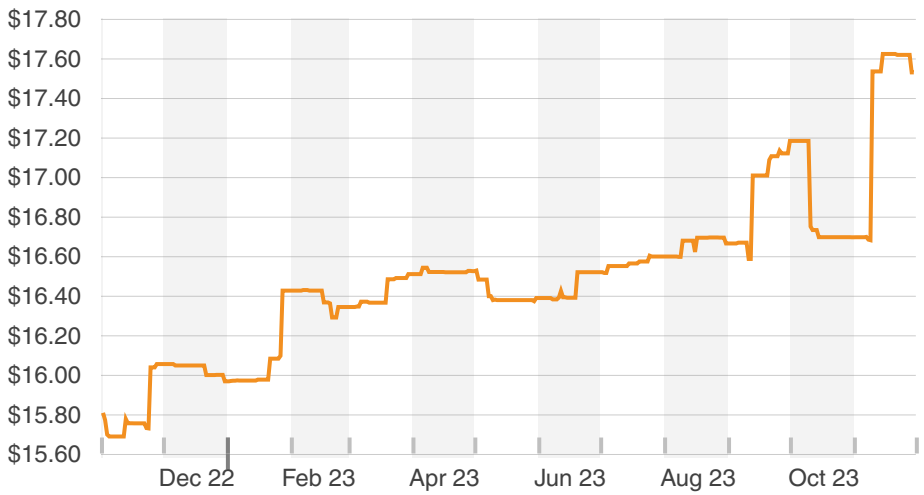

Direct & Sublet Rent Per SF

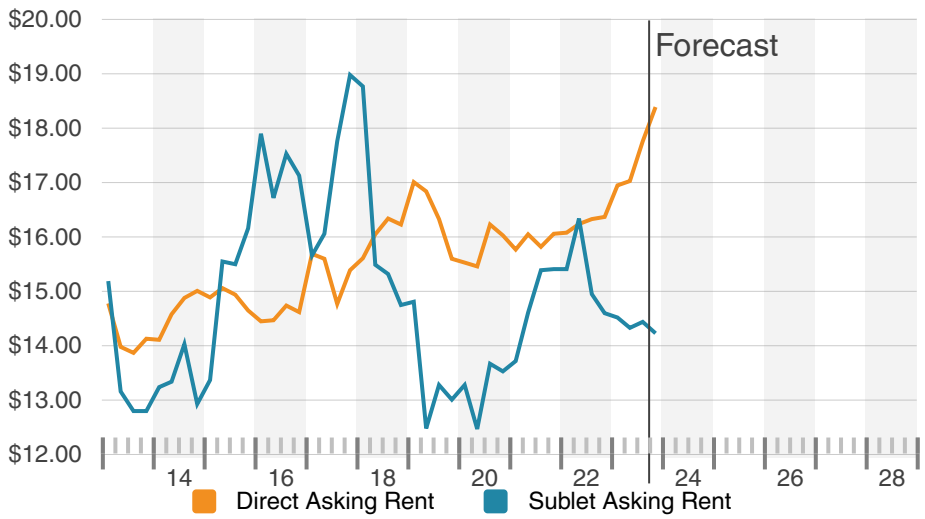

Direct Rent Per SF

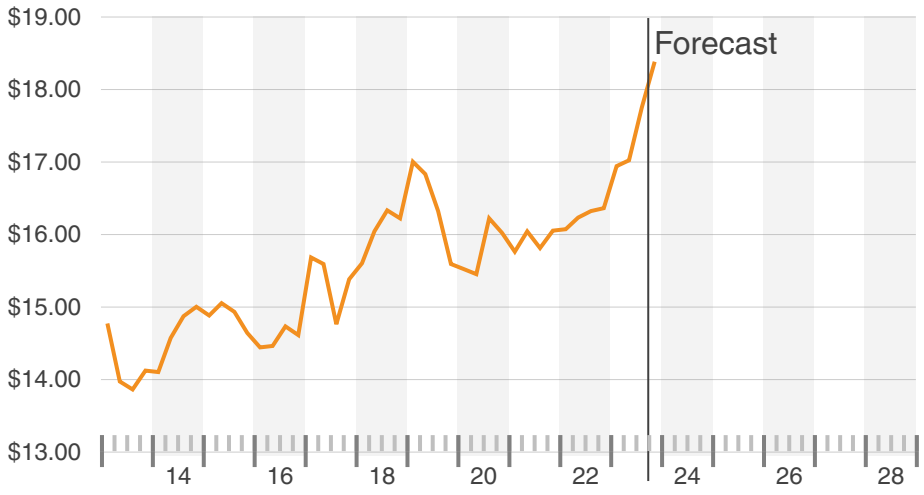

Sublet Rent Per SF

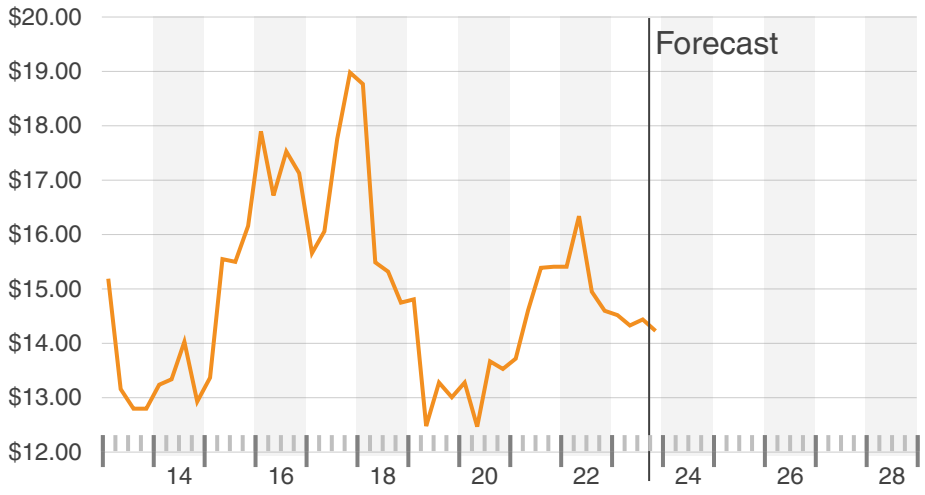

© 2023 CoStar Realty Information Inc.

Search Analytics

Daily Vacancy Rate

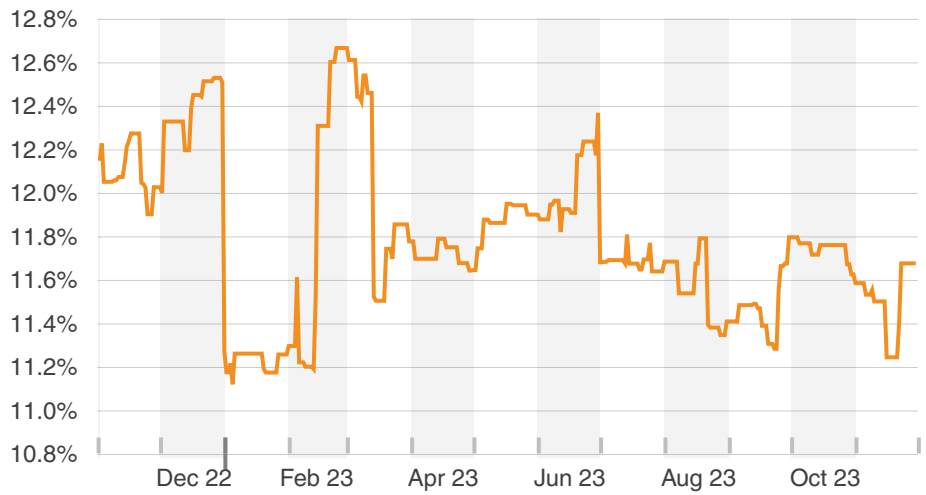

Vacancy Rate

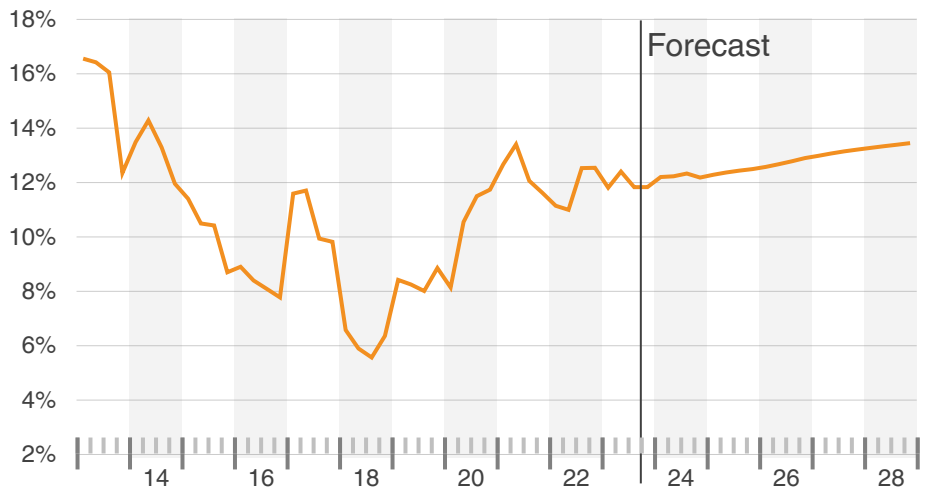

Vacant SF

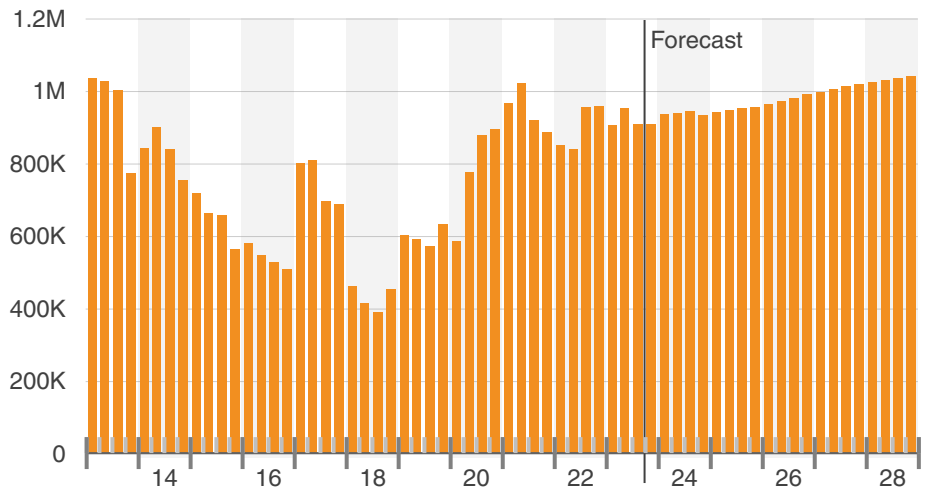

Occupancy Rate

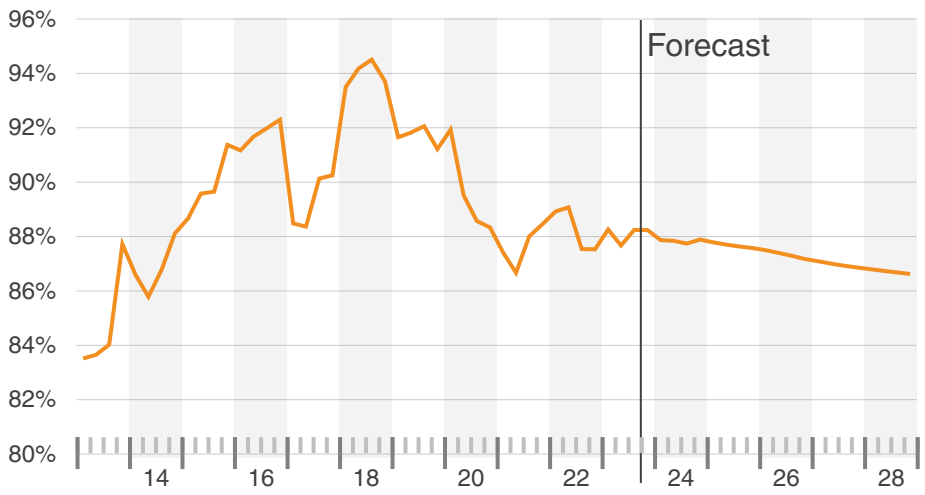

© 2023 CoStar Realty Information Inc.

Search Analytics

Sublet Vacancy Rate

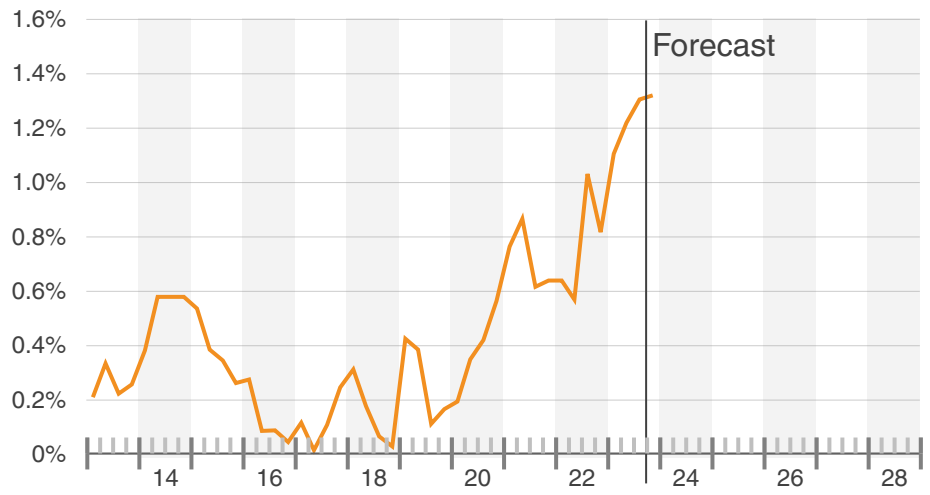

Direct Vacancy Rate

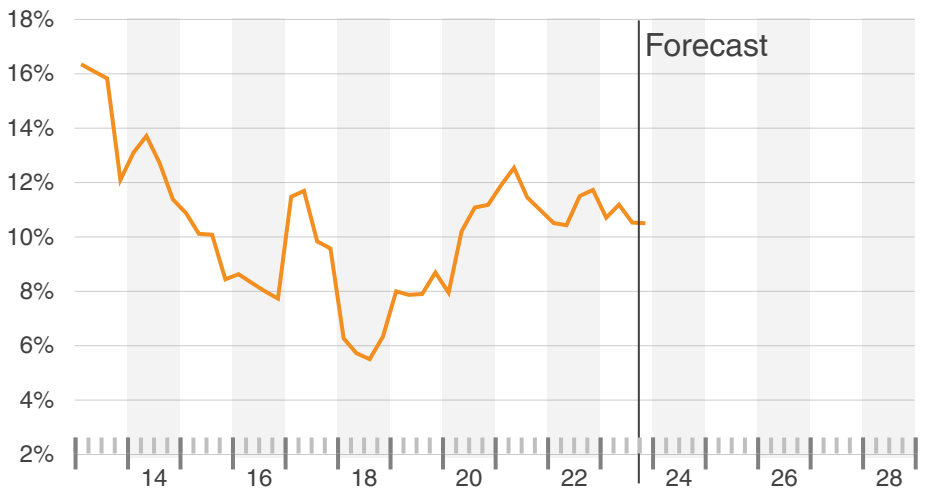

Direct, Sublet & Total Vacancy Rate

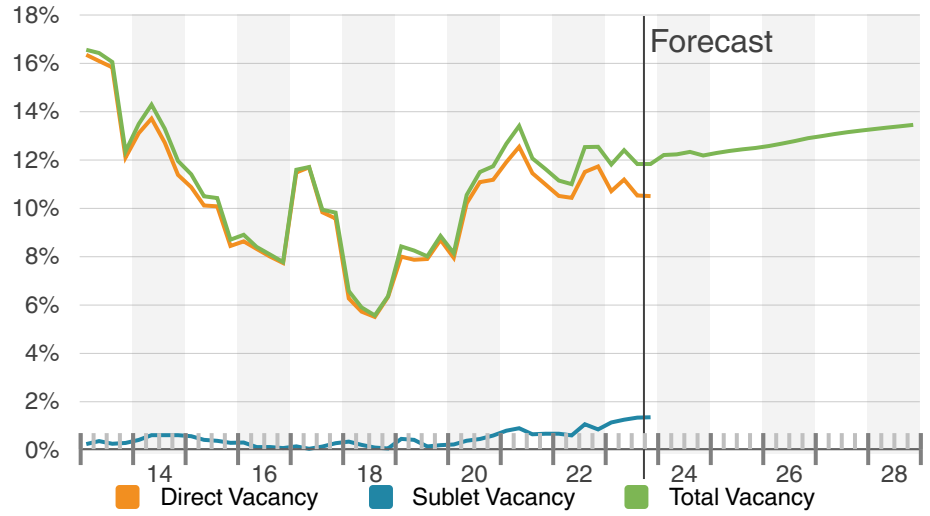

Availability Rate

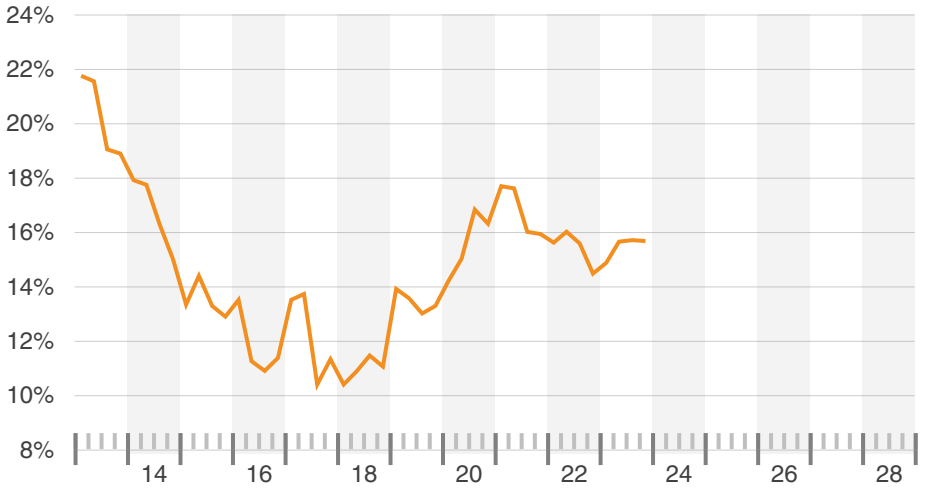

© 2023 CoStar Realty Information Inc.

Search Analytics

Available SF

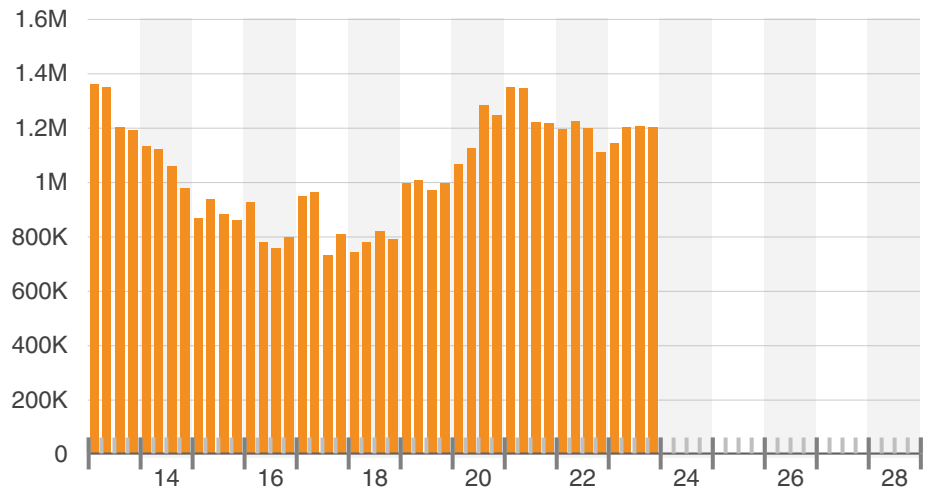

Availability & Vacancy Rate

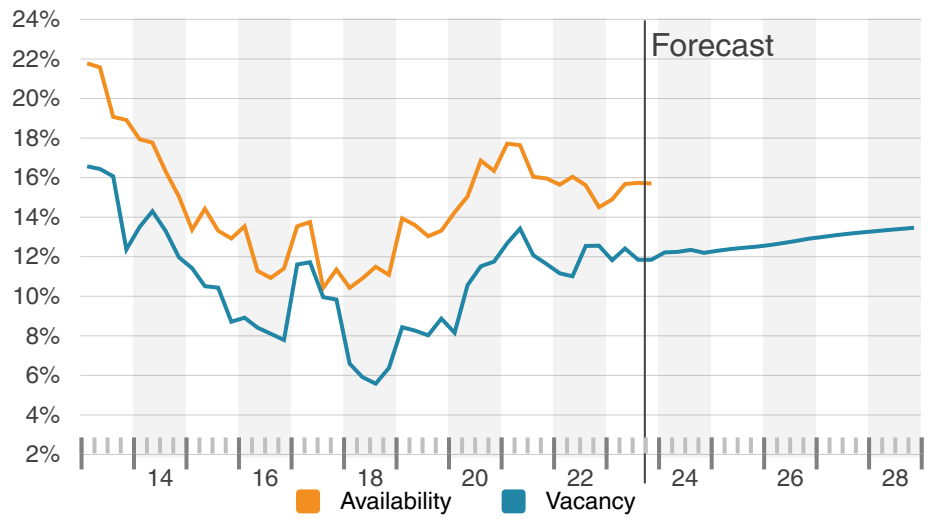

Available & Vacant SF

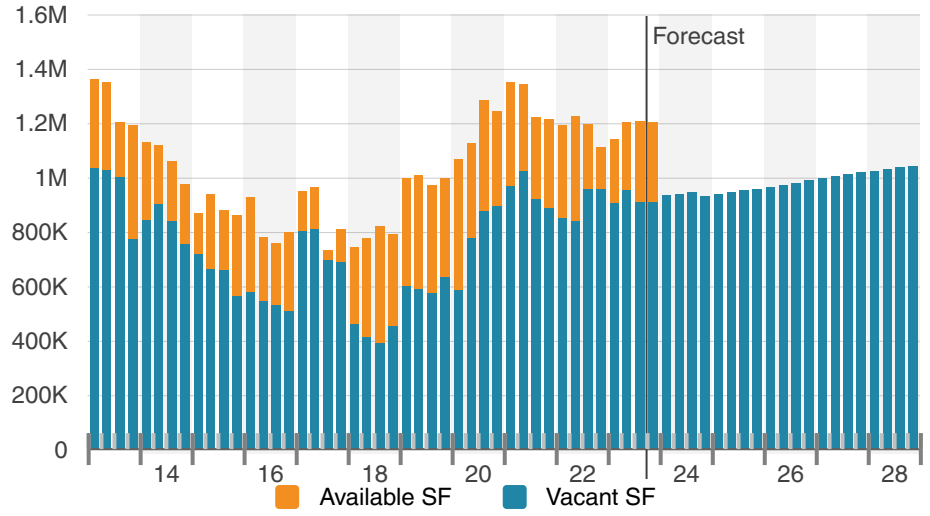

Available SF Total & Sublet Share %

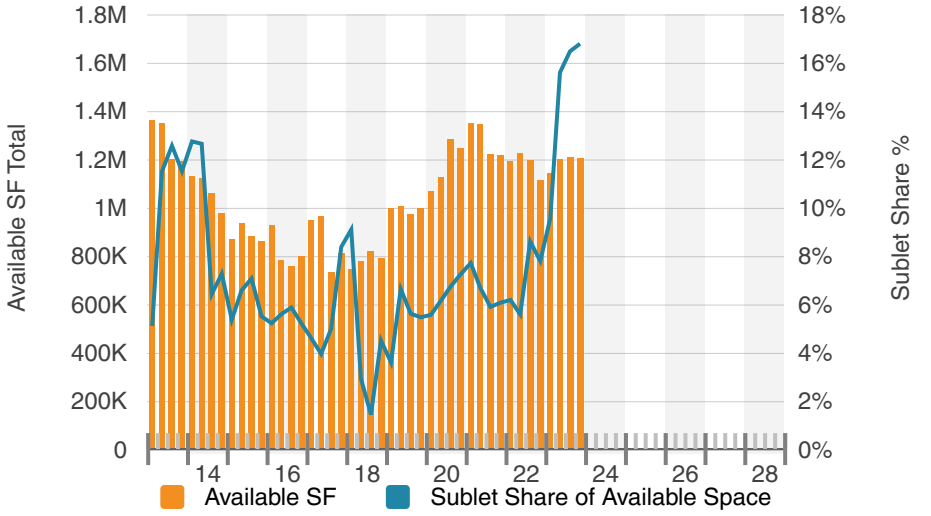

© 2023 CoStar Realty Information Inc.

Search Analytics

Occupancy At Delivery

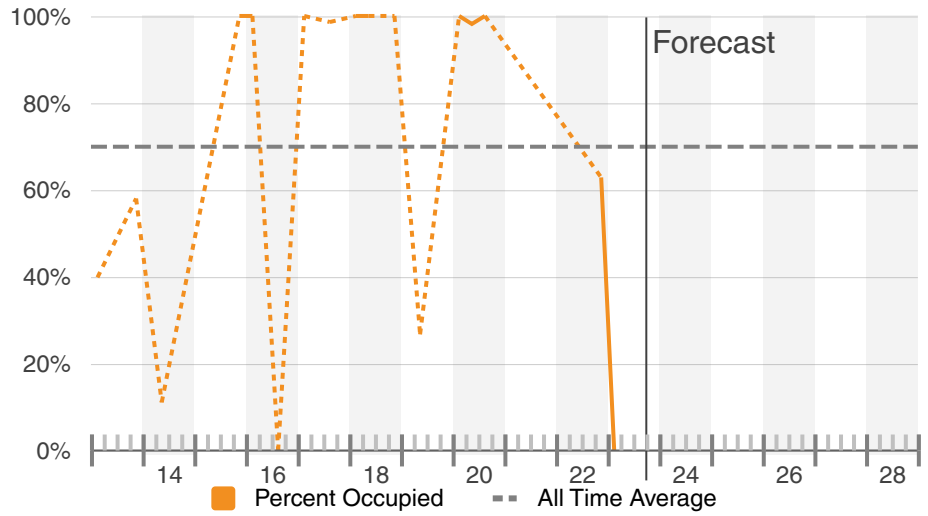

Net Absorption, Net Deliveries & Vacancy

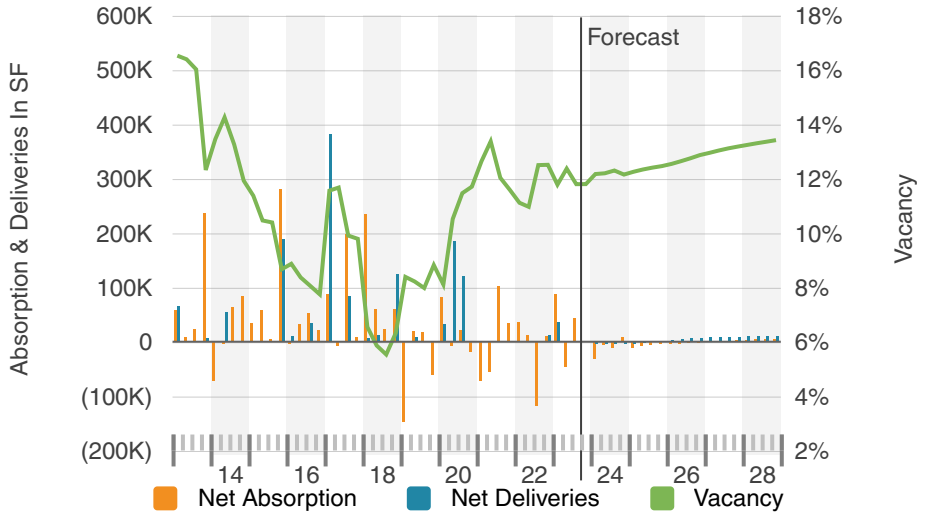

Vacancy & Market Rent Per SF

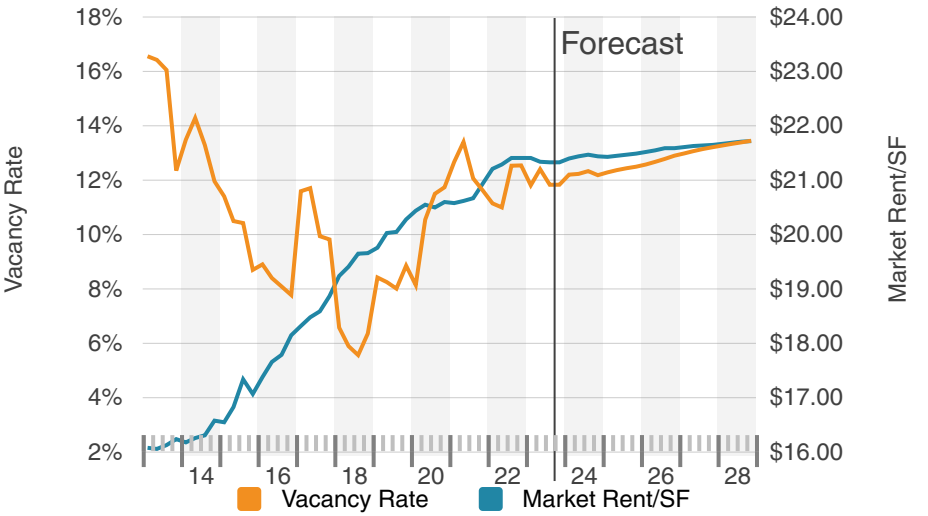

Occupancy & Market Rent Per SF

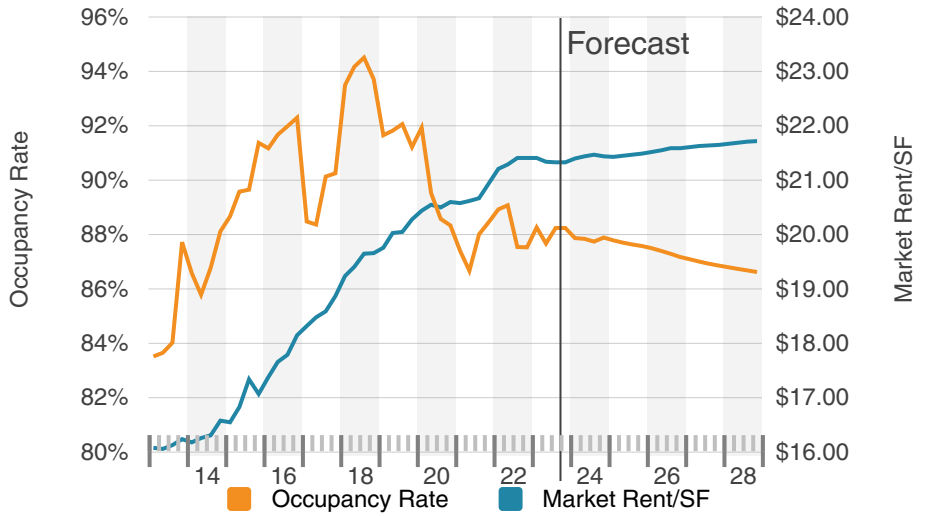

© 2023 CoStar Realty Information Inc.

Search Analytics

Net Absorption

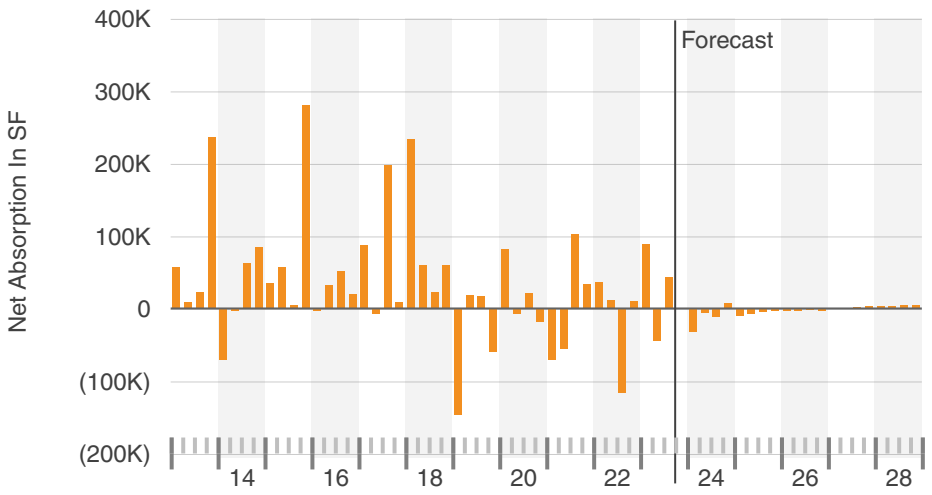

Leasing Activity

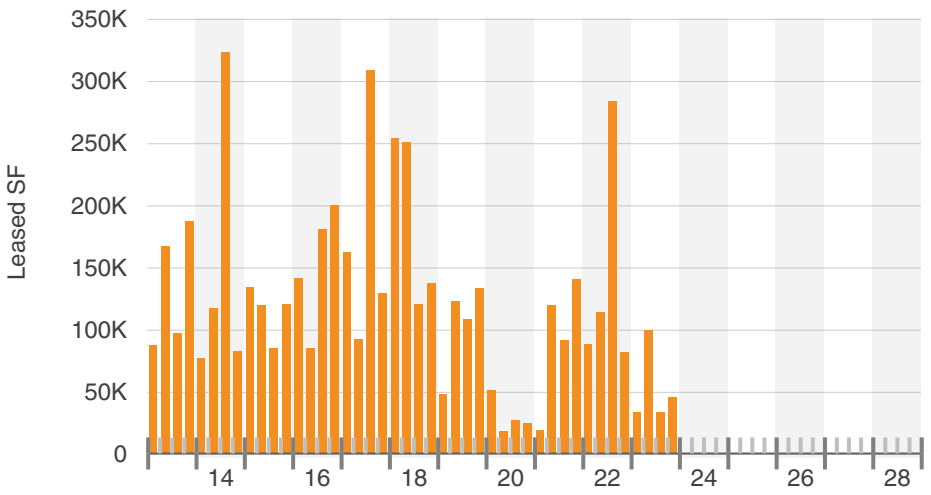

Months On Market

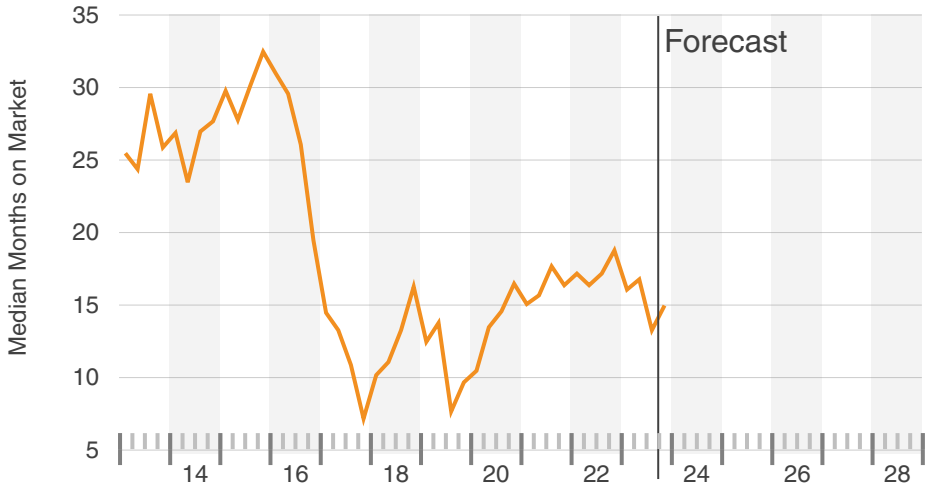

Months To Lease

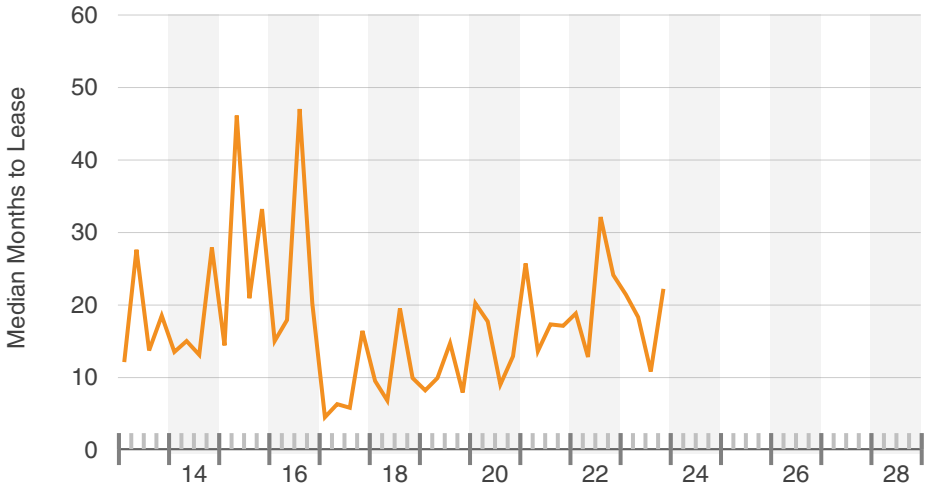

© 2023 CoStar Realty Information Inc.

Search Analytics

Months Vacant

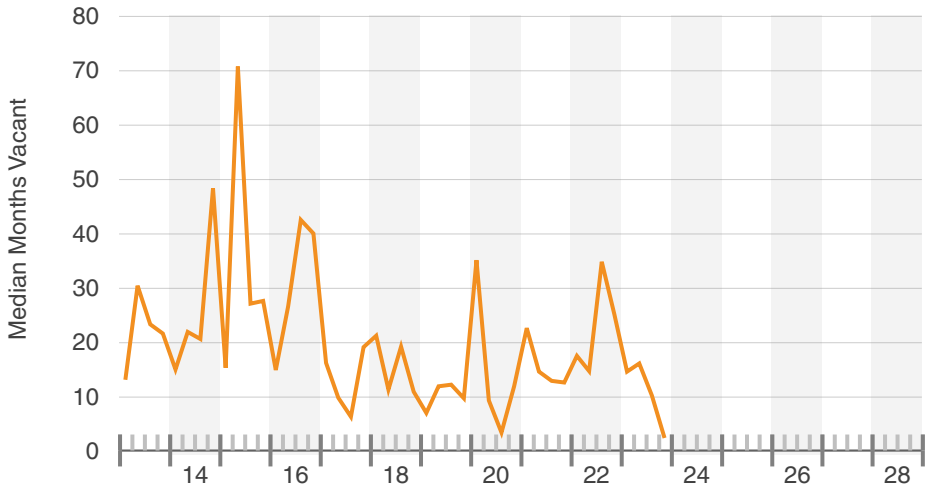

Probability Of Leasing In Months

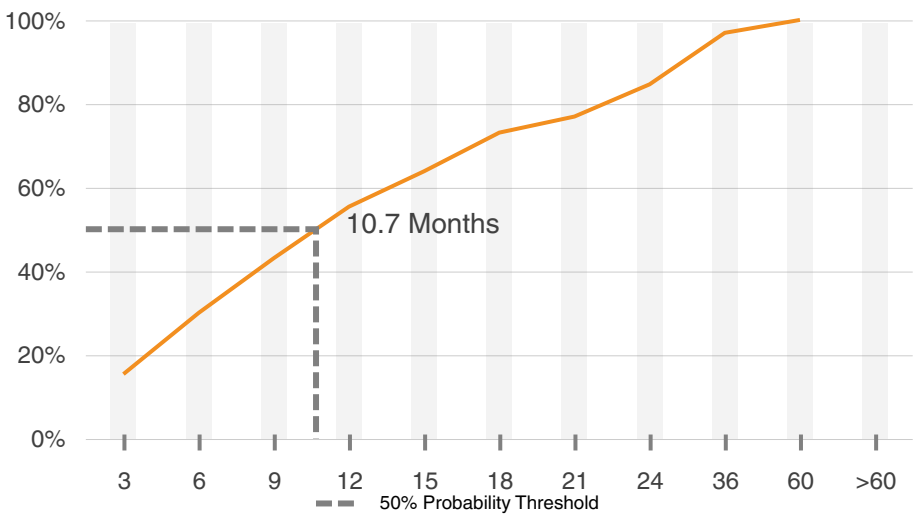

Construction Starts

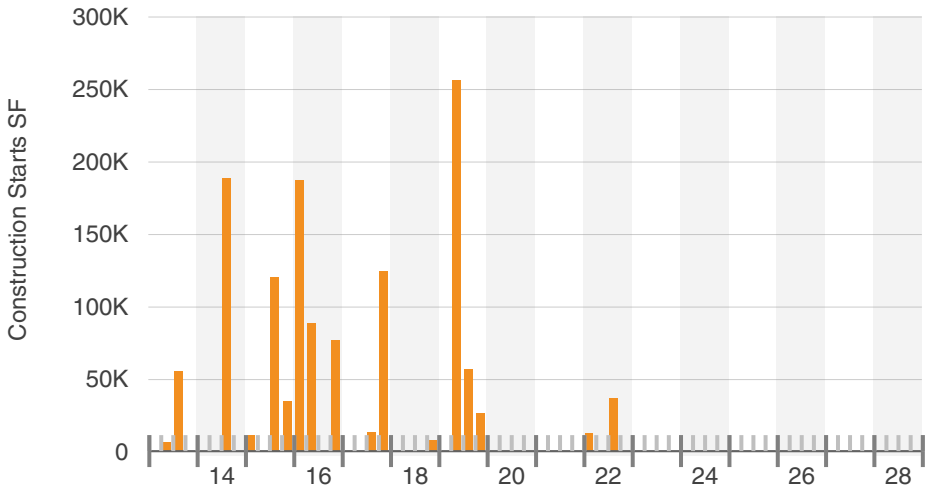

Under Construction

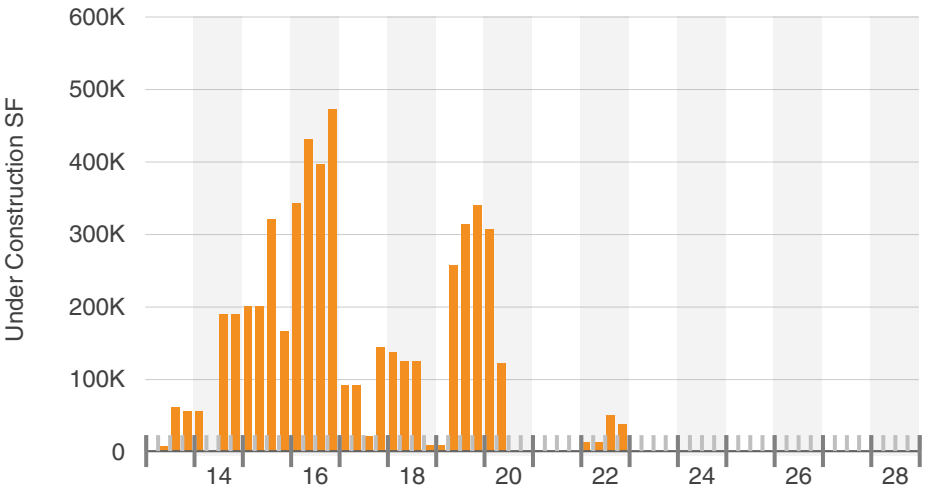

© 2023 CoStar Realty Information Inc.

Search Analytics

Deliveries & Demolitions

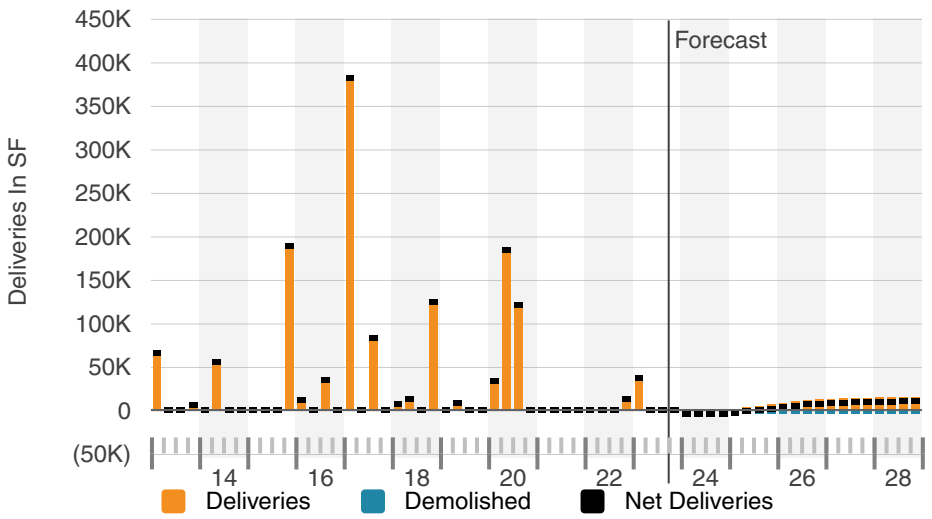

Deliveries

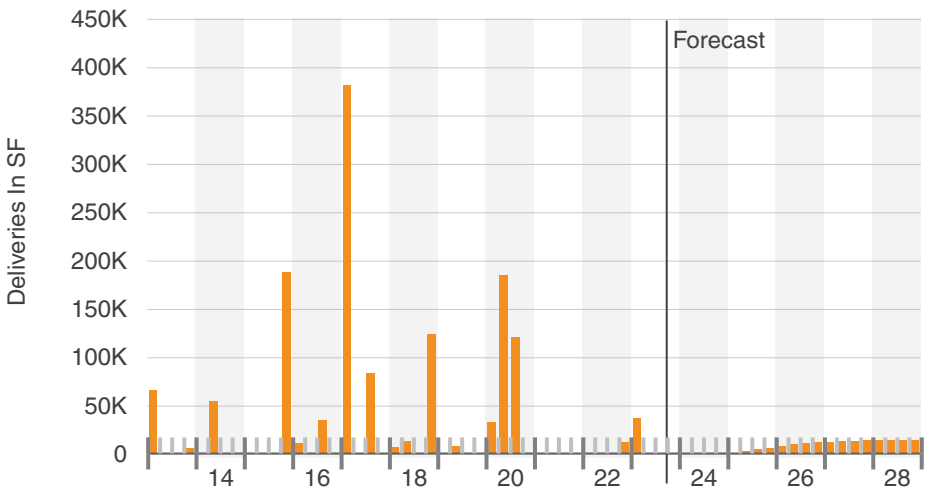

Demolitions

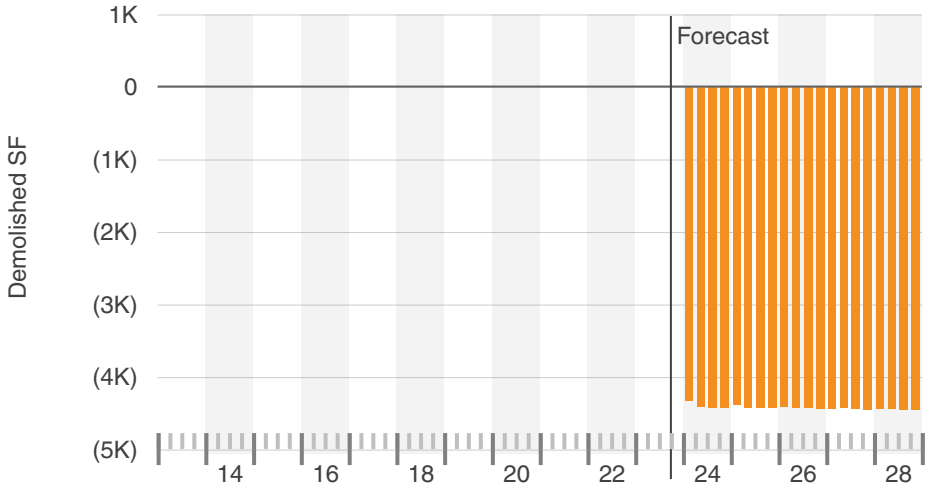

Sales Volume & Market Sale Price Per SF

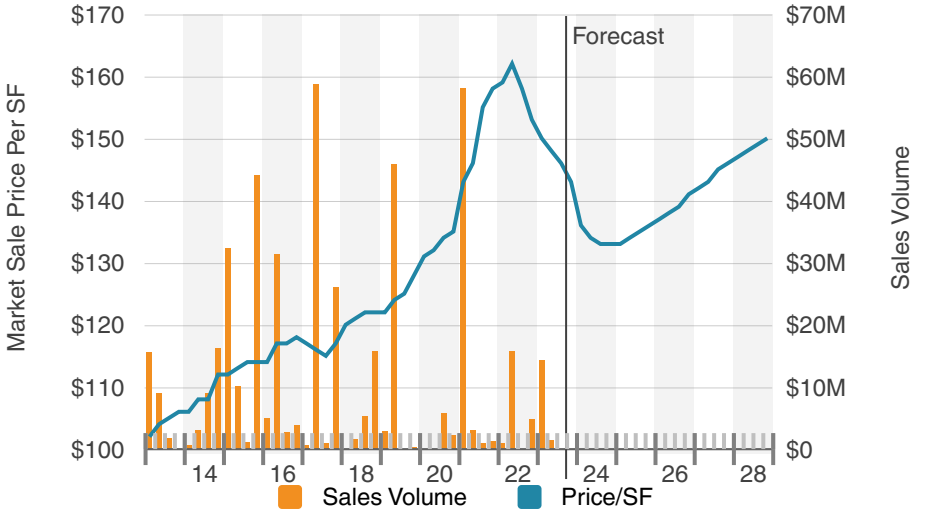

© 2023 CoStar Realty Information Inc.

Search Analytics

Sales Volume

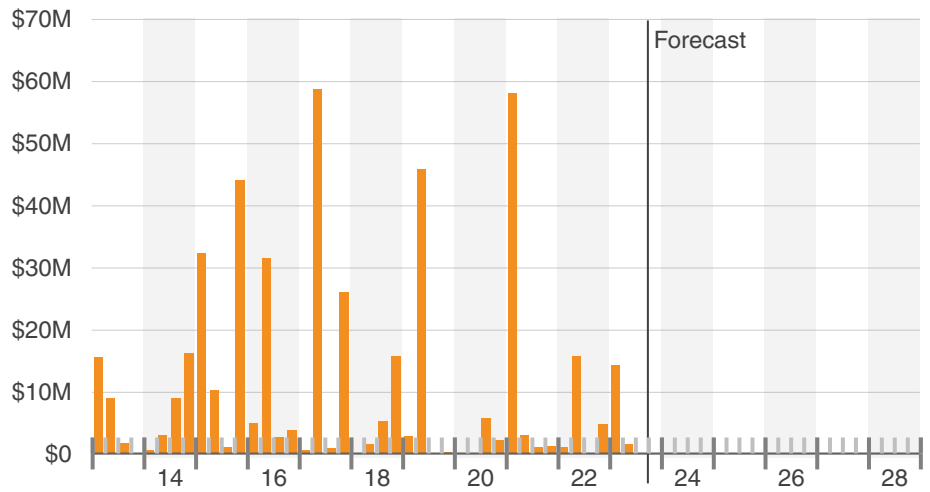

Sales Volume By Transaction Type

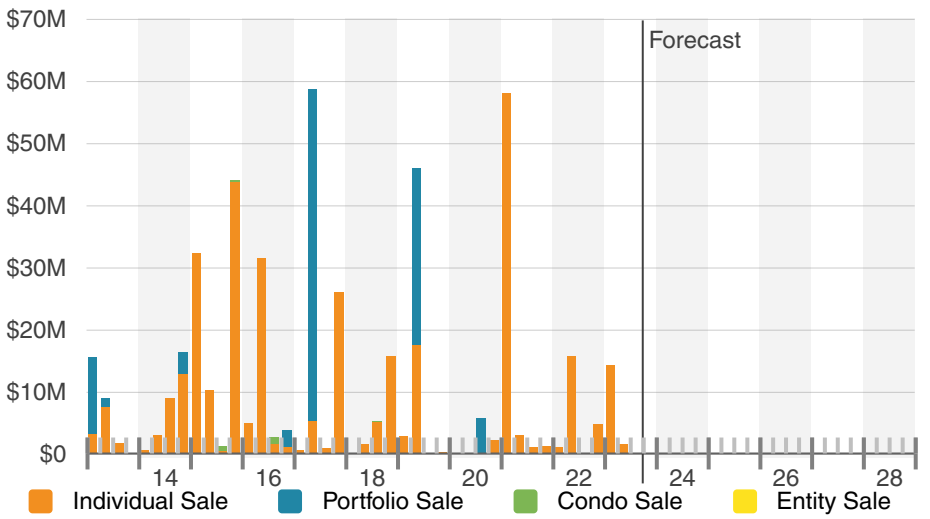

Sale Price Per SF

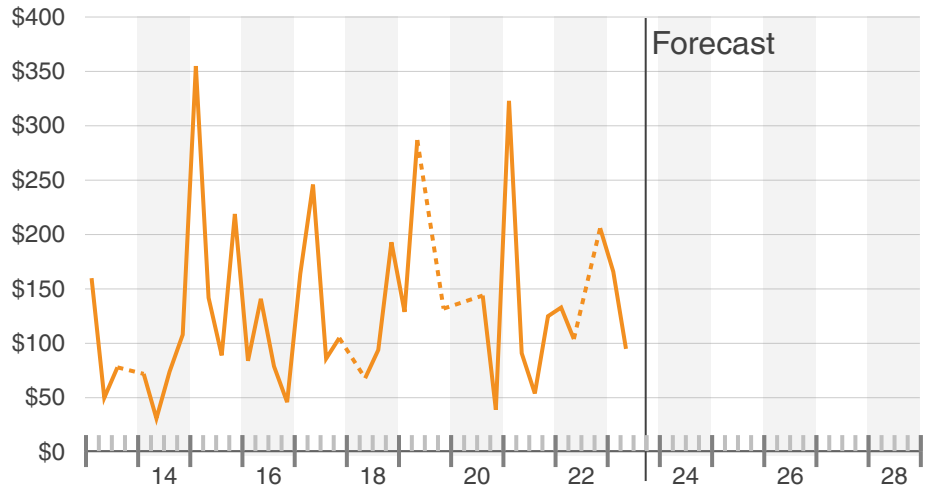

Sale Price Per SF By Transaction Type

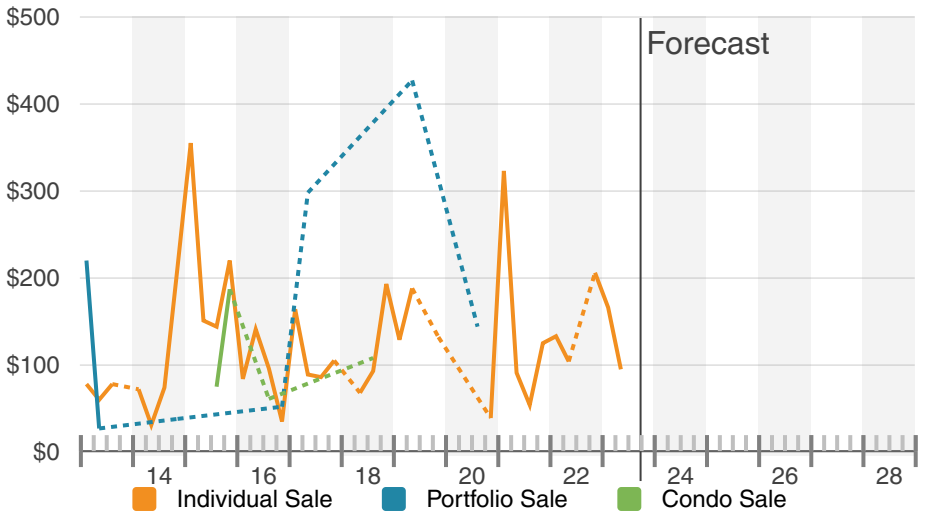

© 2023 CoStar Realty Information Inc.

Search Analytics

Sale Price Per SF By Location Type

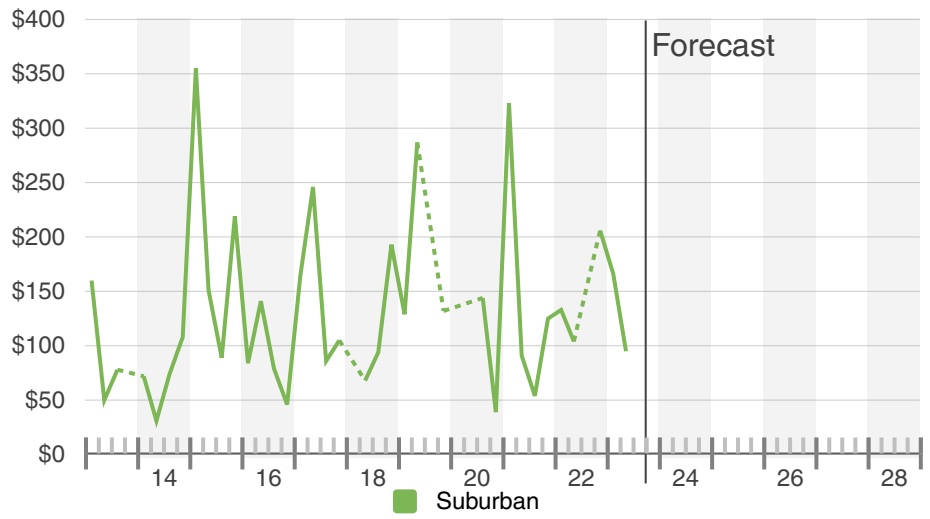

Cap Rate

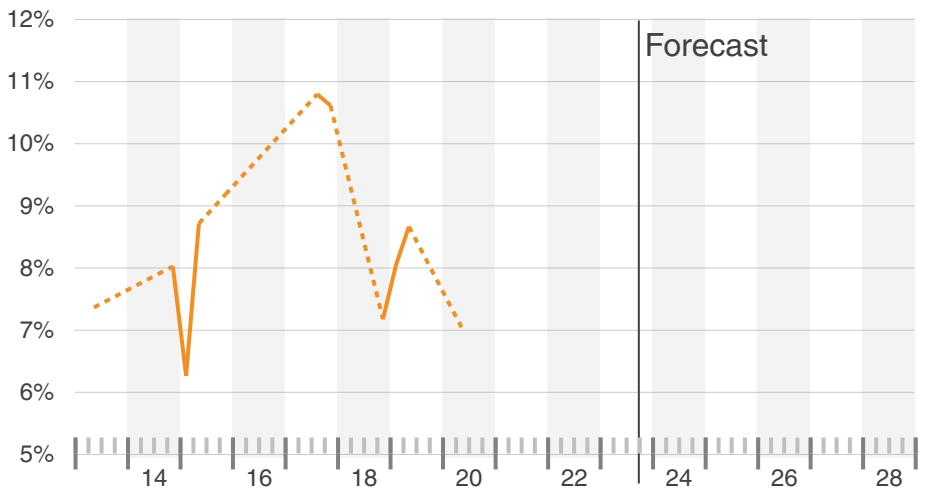

Cap Rate By Transaction Type

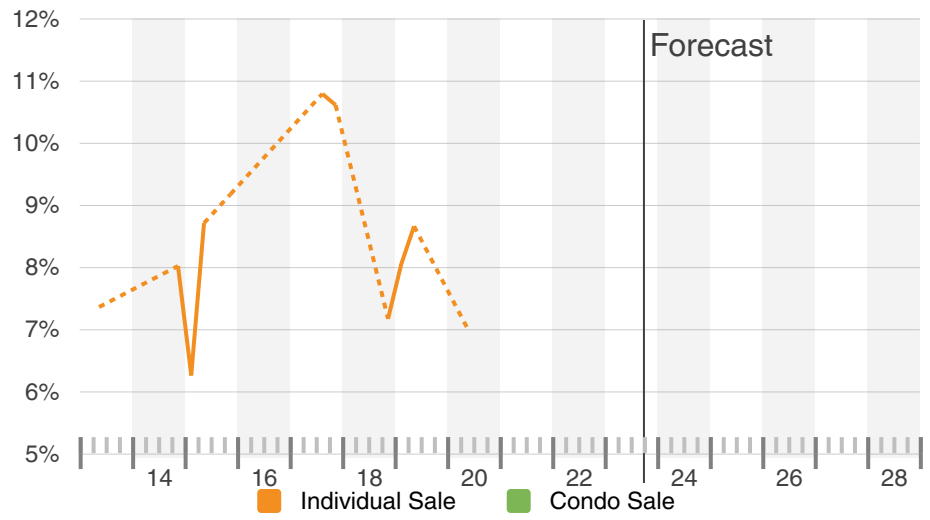

Cap Rate By Location Type

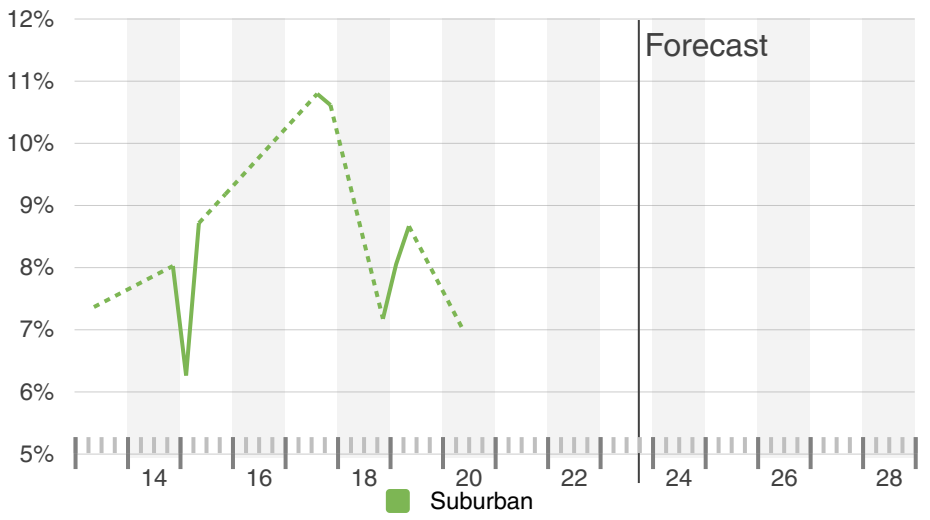

© 2023 CoStar Realty Information Inc.

Search Analytics

Market Cap Rate & Transaction Cap Rate

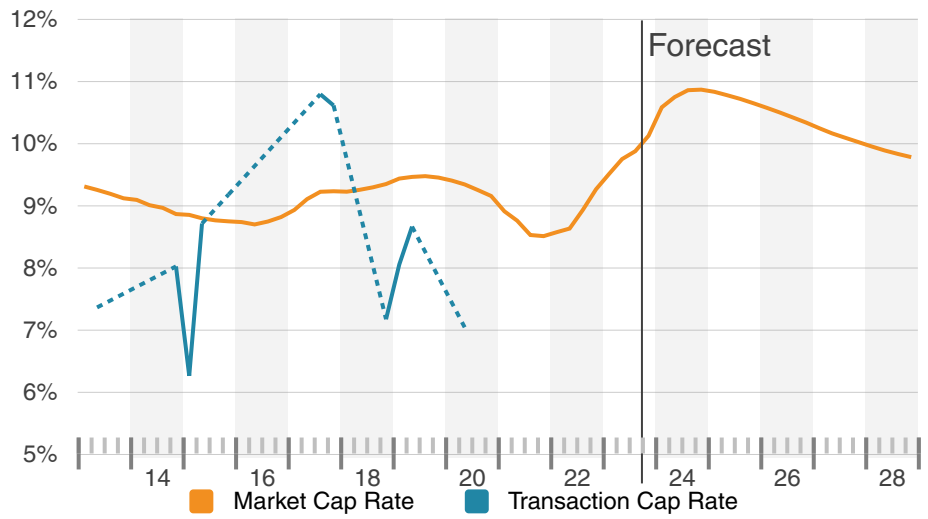

Market Cap Rate

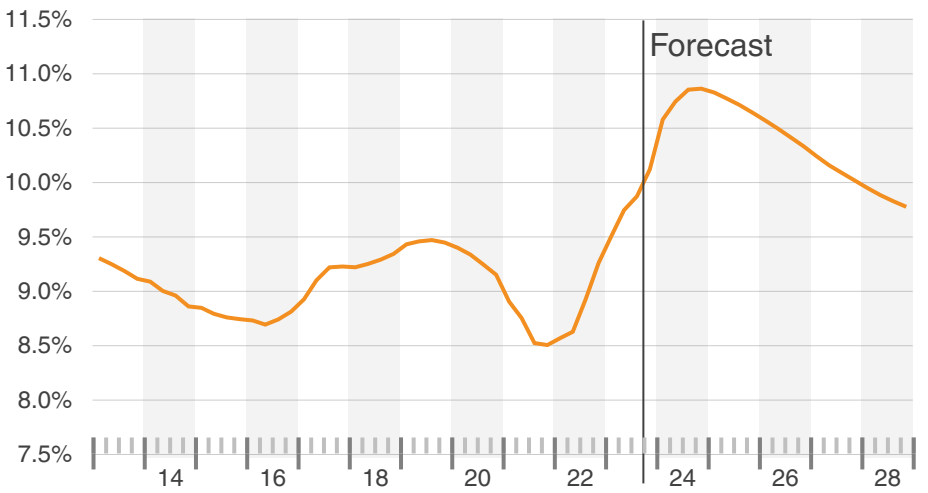

Market Cap Rate Distribution

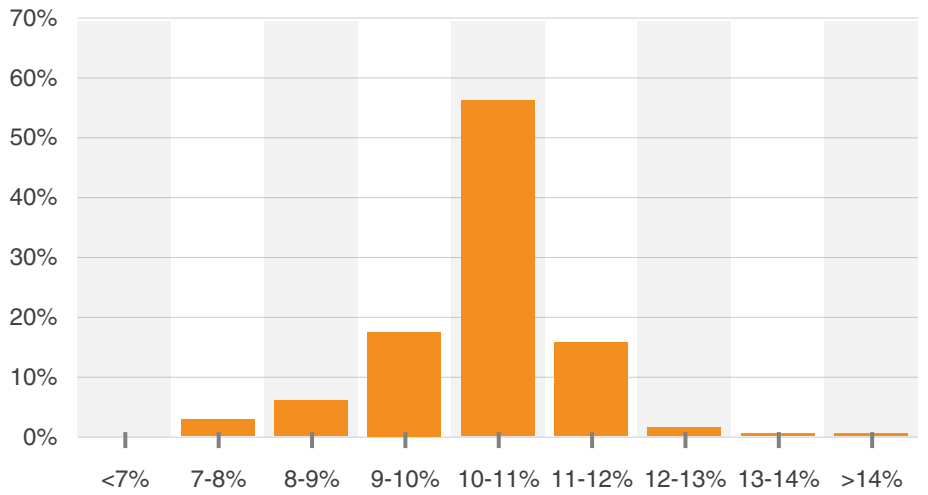

Market Cap Rate By Location Type

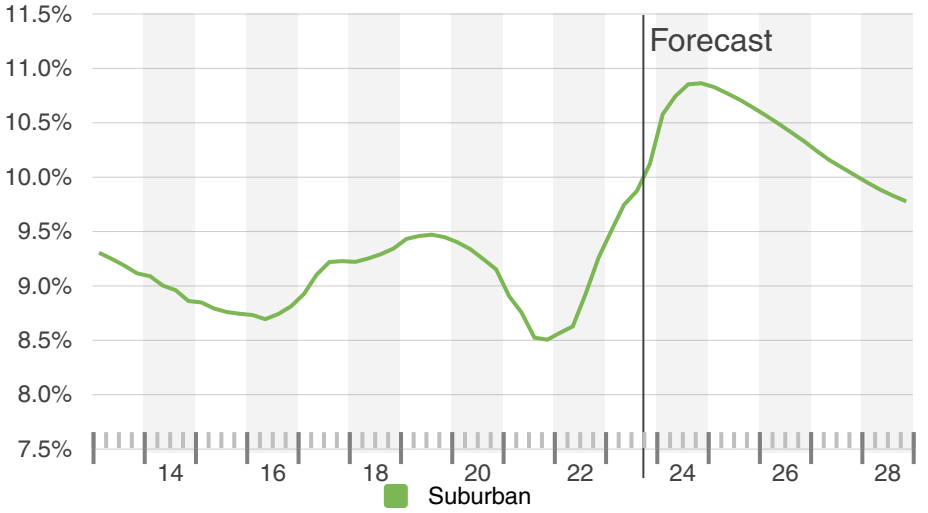

© 2023 CoStar Realty Information Inc.

Search Analytics

Market Cap Rate By Star Rating

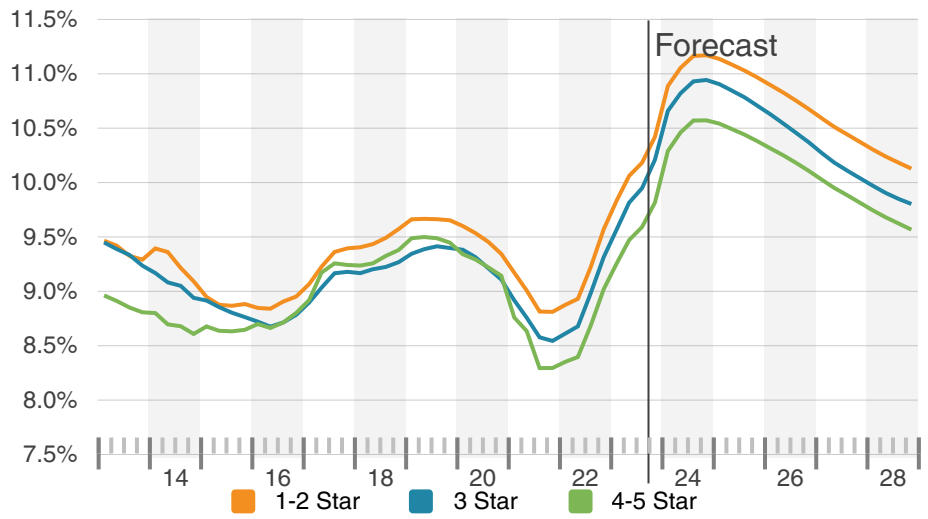

Market Sale Price & Transaction Sale Price Per SF

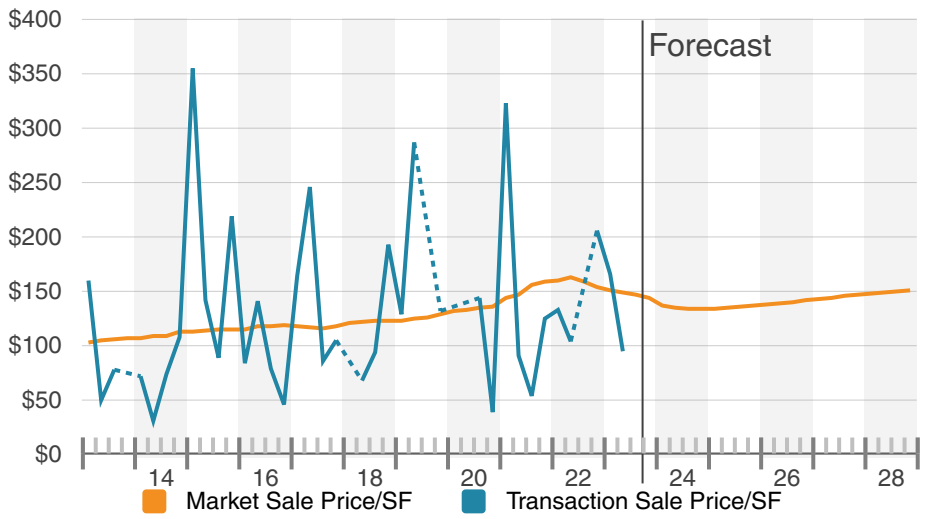

Market Sale Price Per SF

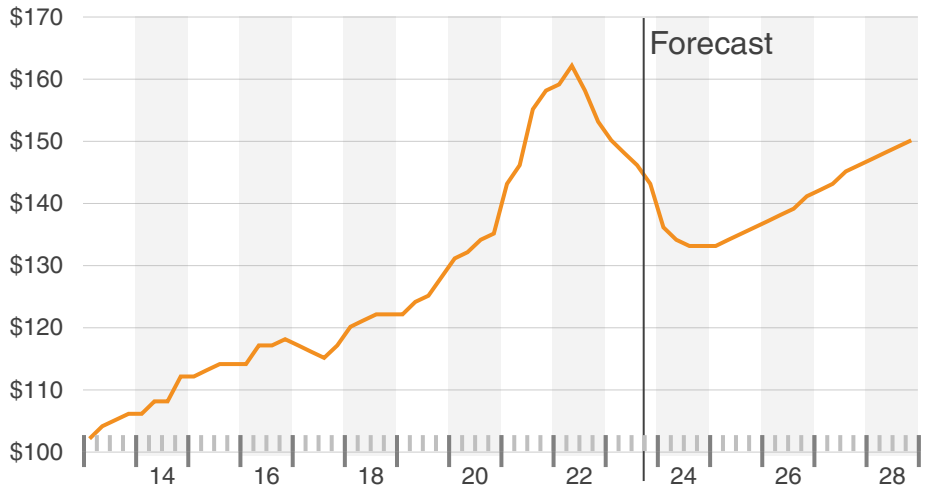

Market Sale Price Per SF Distribution

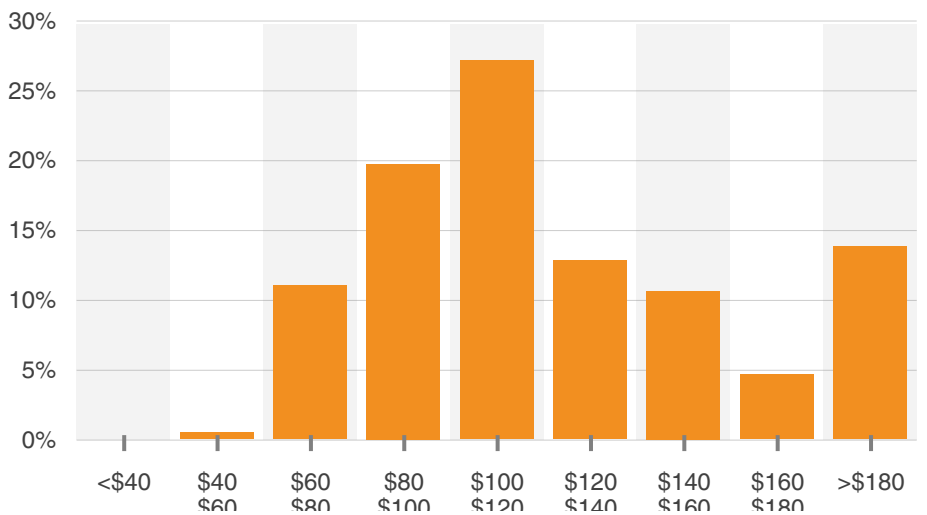

© 2023 CoStar Realty Information Inc.

Search Analytics

Market Sale Price Per SF By Location Type

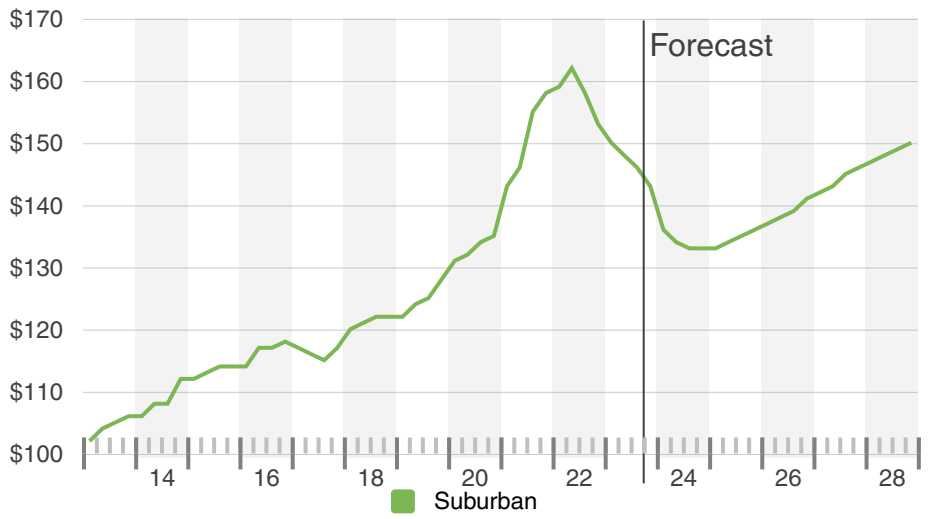

Market Sale Price Per SF By Star Rating

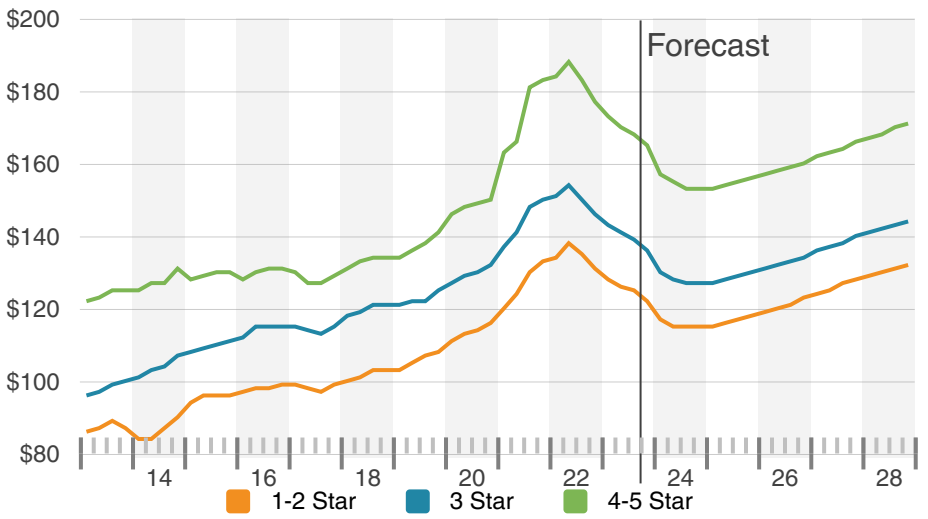

Sale To Asking Price Differential

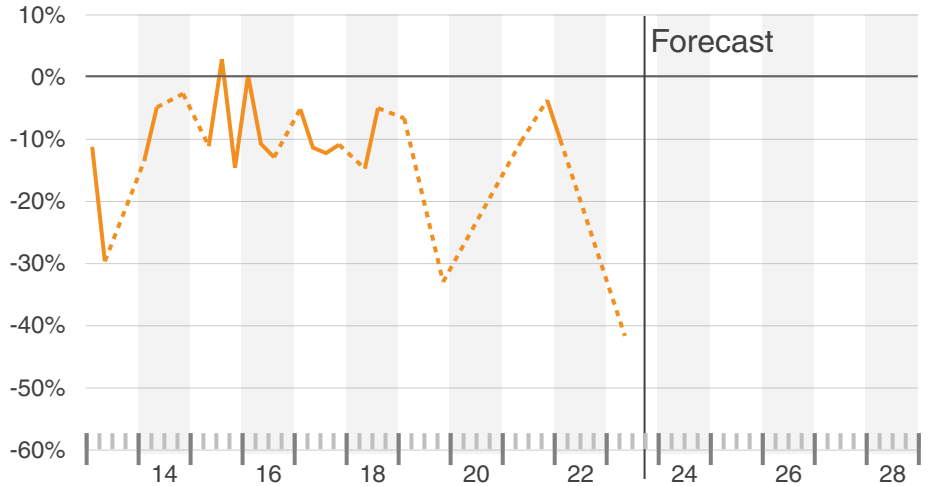

Probability Of Selling In Months

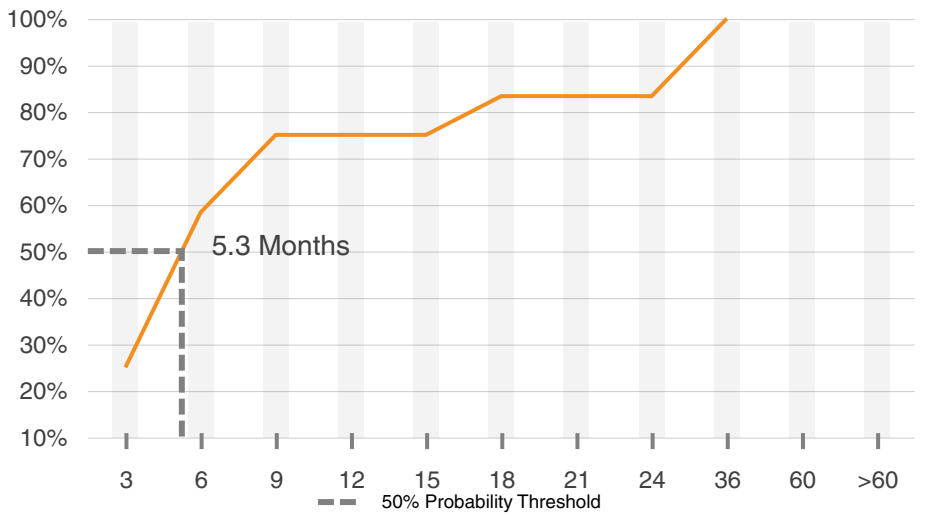

© 2023 CoStar Realty Information Inc.

Search Analytics

For Sale Total Listings

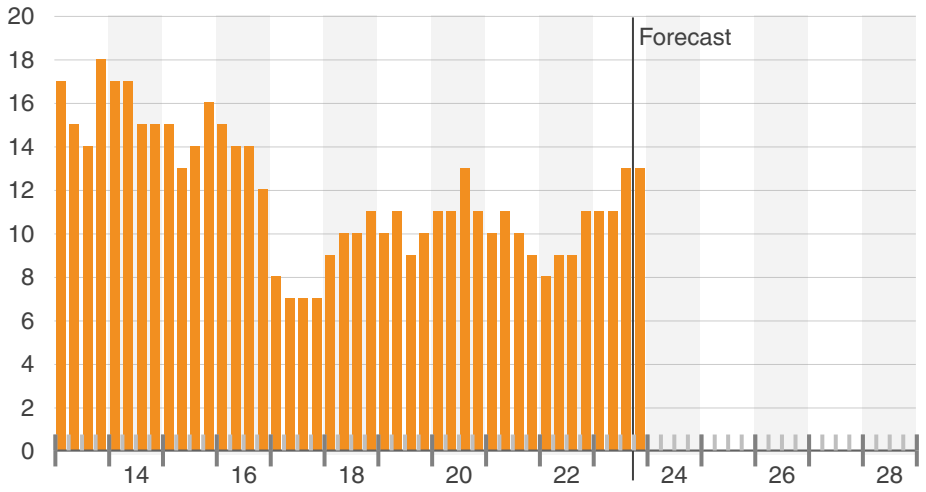

For Sale Total SF

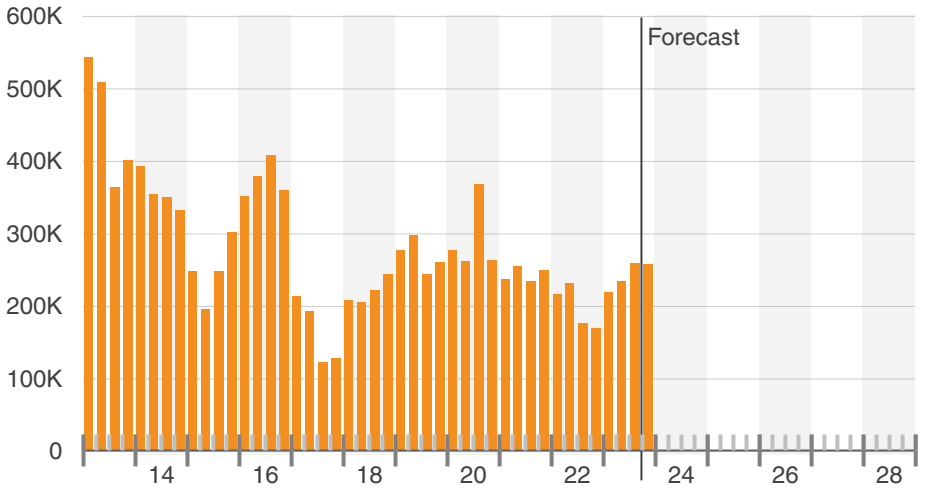

For Sale Asking Price Per SF

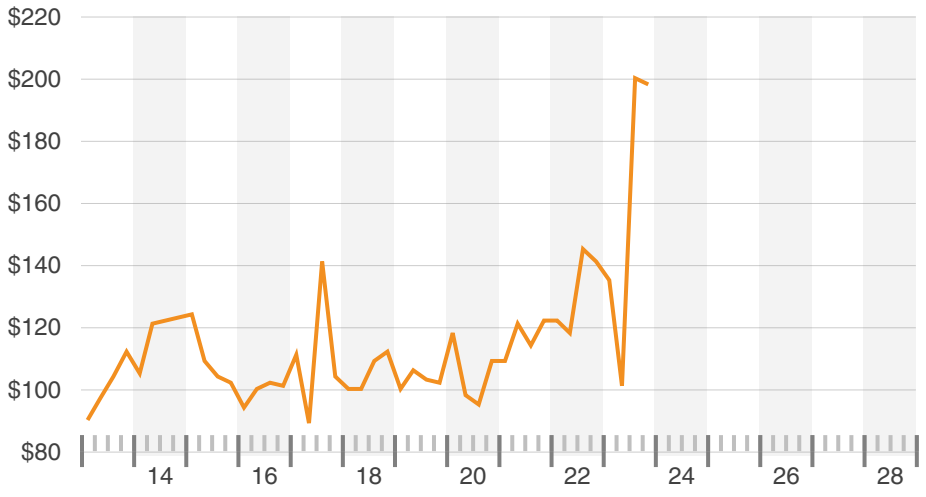

Top Buyers

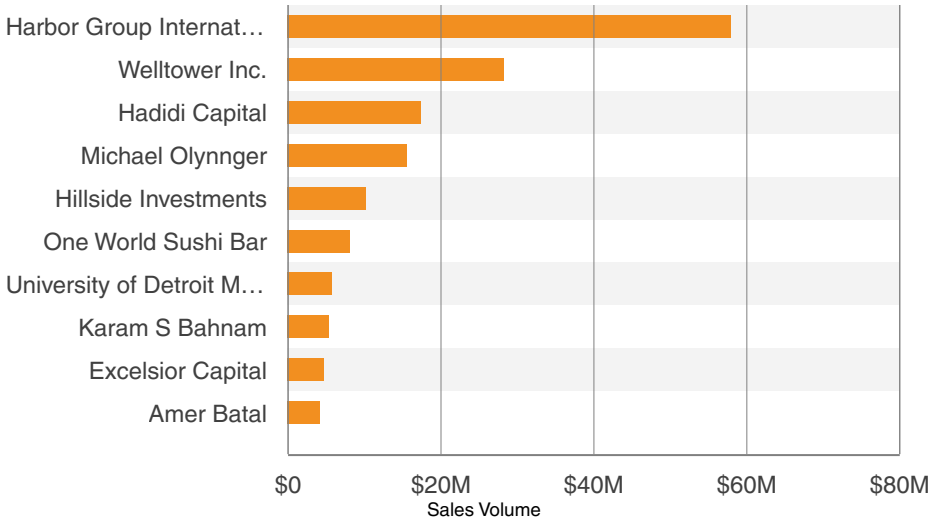

© 2023 CoStar Realty Information Inc.

Search Analytics

Top Sellers

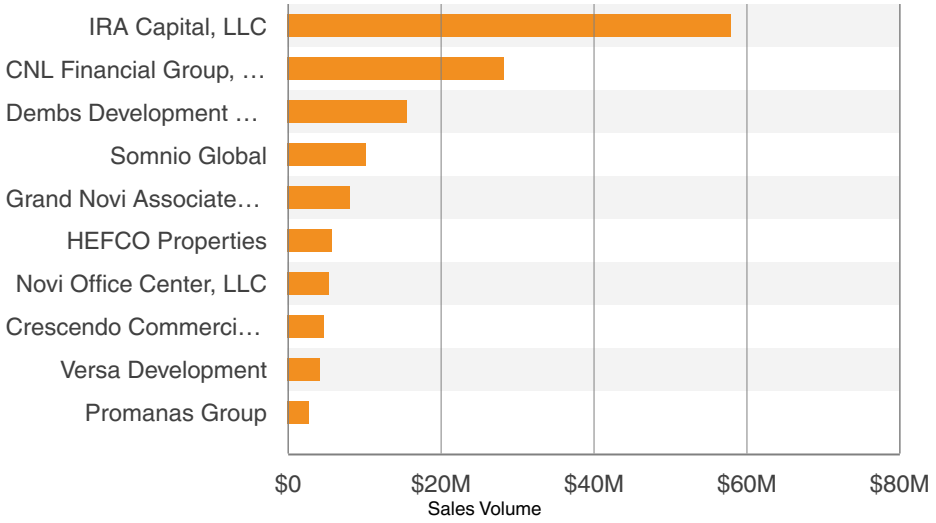

Top Buyer Brokers

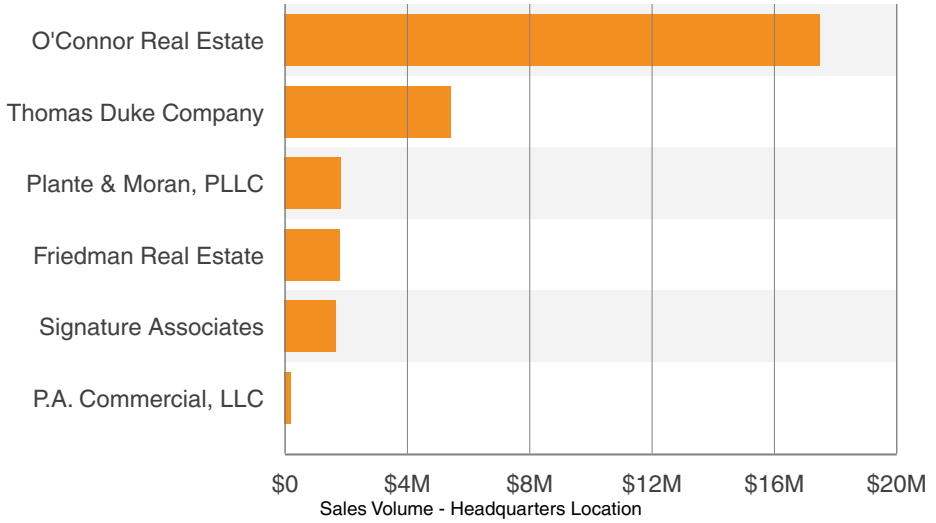

Top Seller Brokers

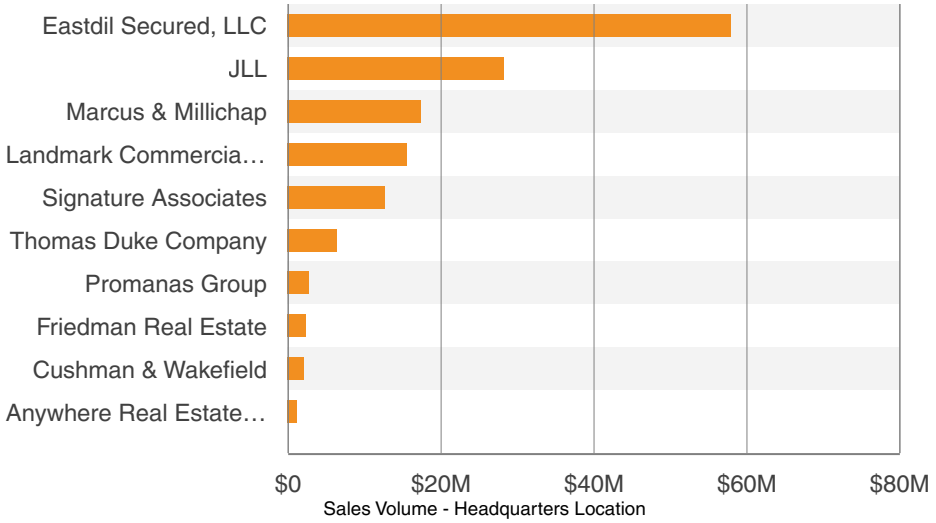

Asset Value By Owner Type

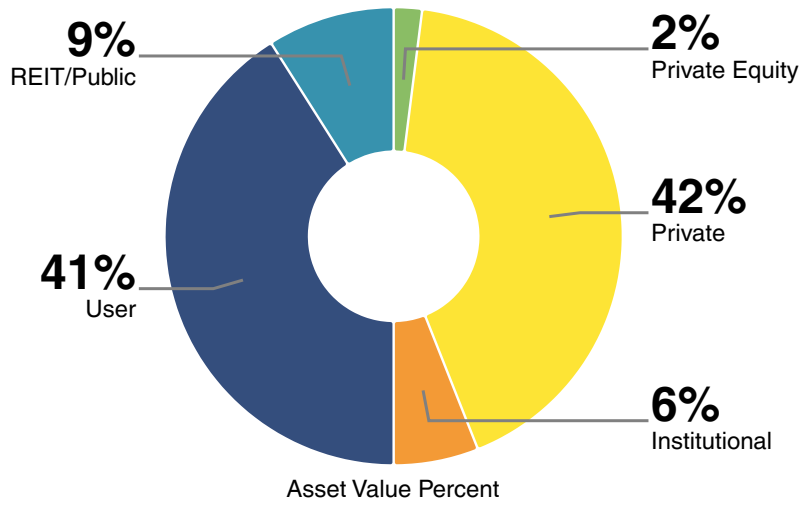

© 2023 CoStar Realty Information Inc.

Search Analytics

Sales By Buyer Type

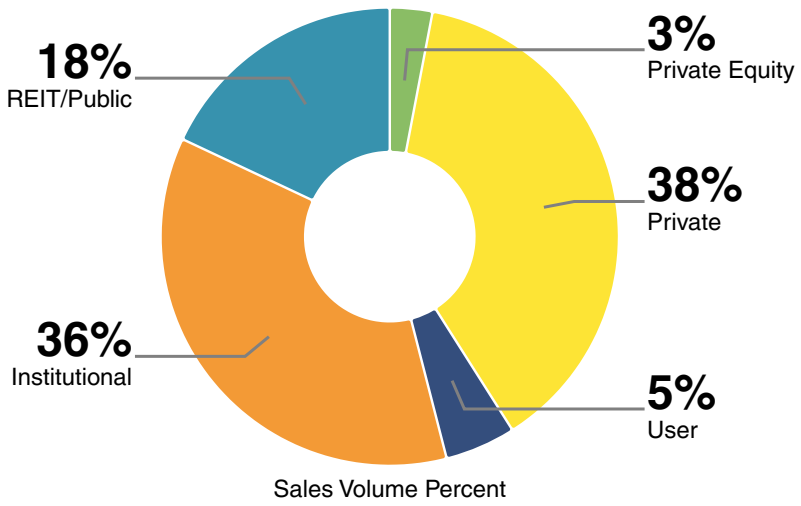

Sales By Seller Type

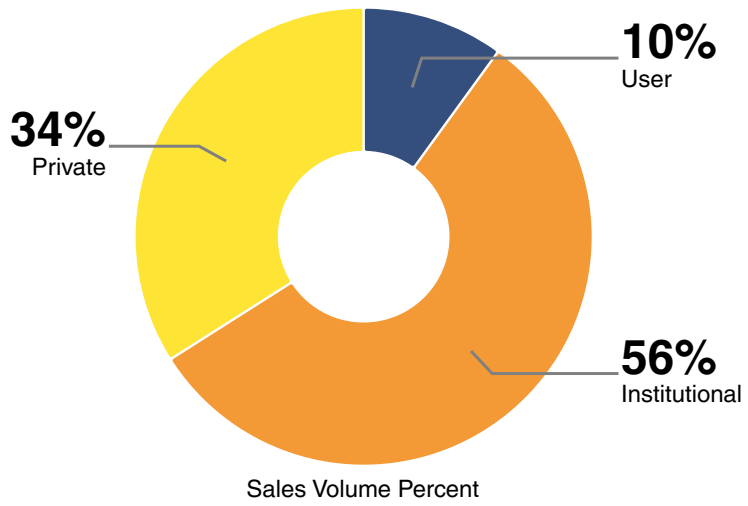

Sales Volume By Buyer Type

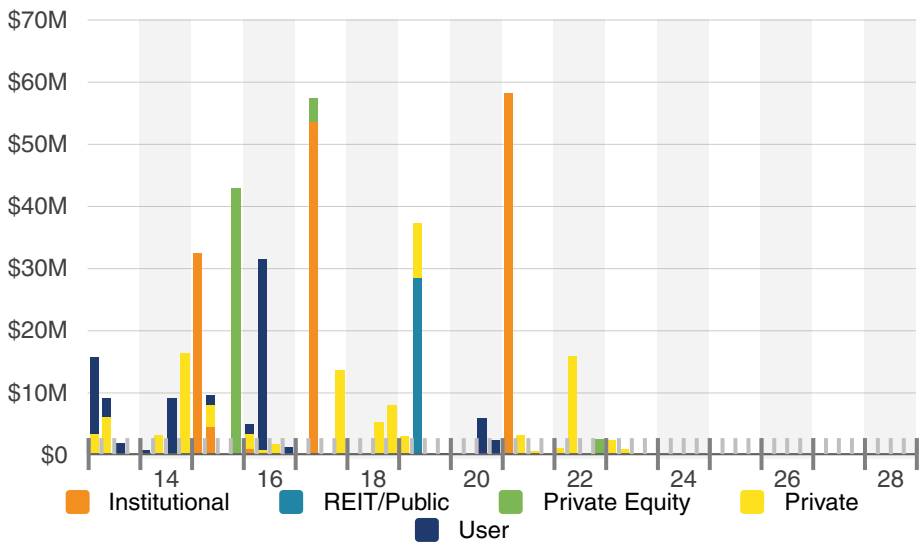

Sales Volume By Seller Type

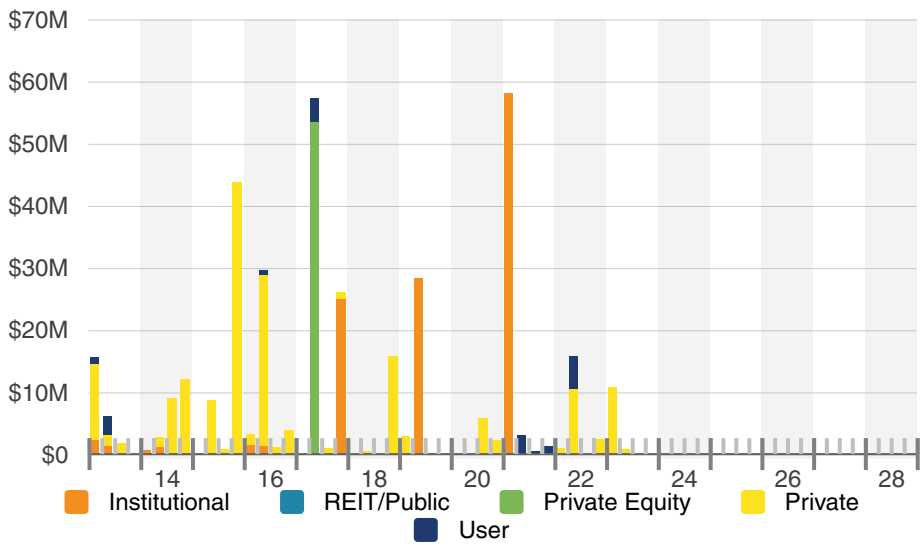

© 2023 CoStar Realty Information Inc.

Search Analytics

Net Buying & Selling By Owner Type

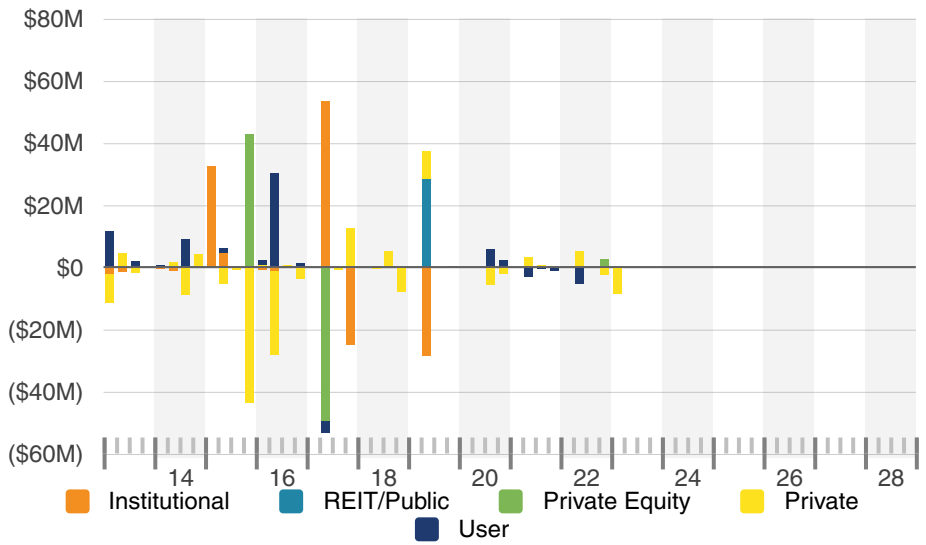

Asset Value By Owner Origin

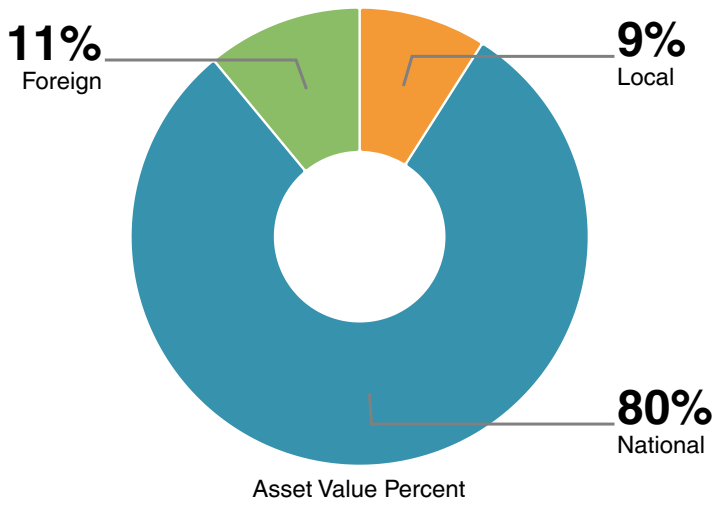

Sales Volume By Buyer Origin

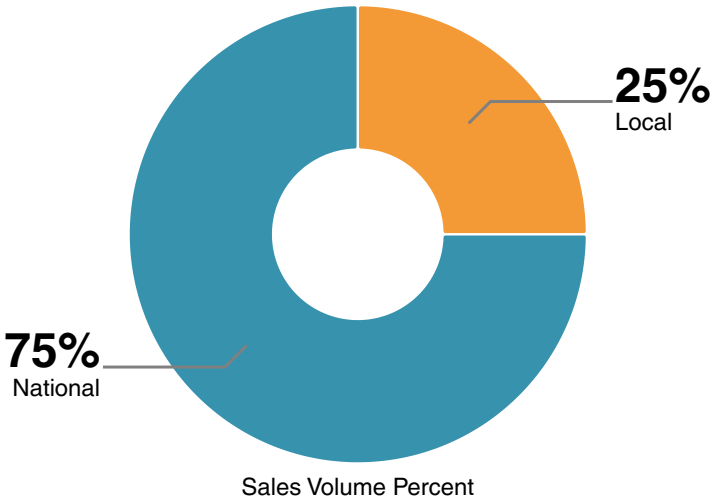

Sales Volume By Seller Origin

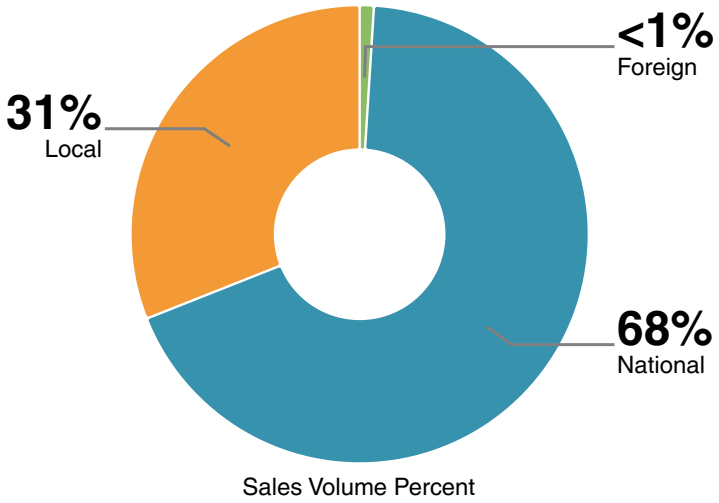

© 2023 CoStar Realty Information Inc.

Search Analytics

Average Price Per SF By Buyer Origin

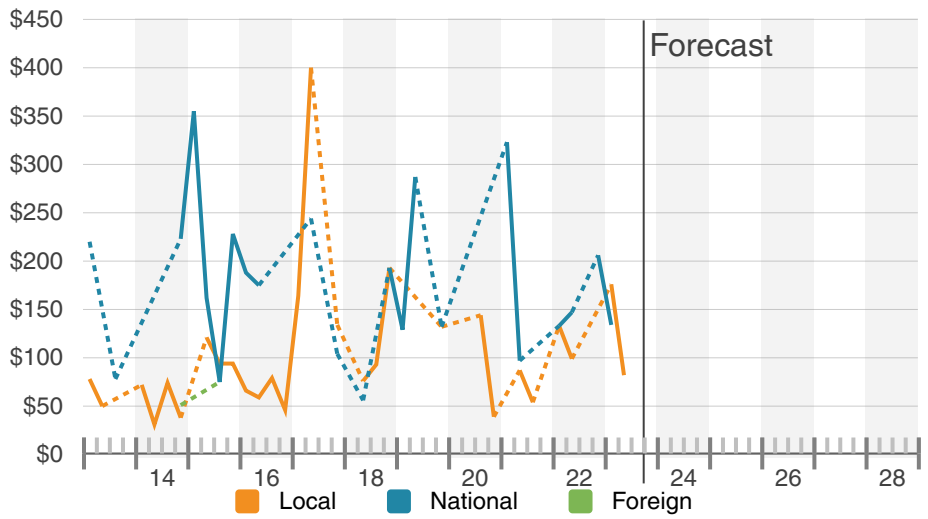

Average Cap Rate By Buyer Origin

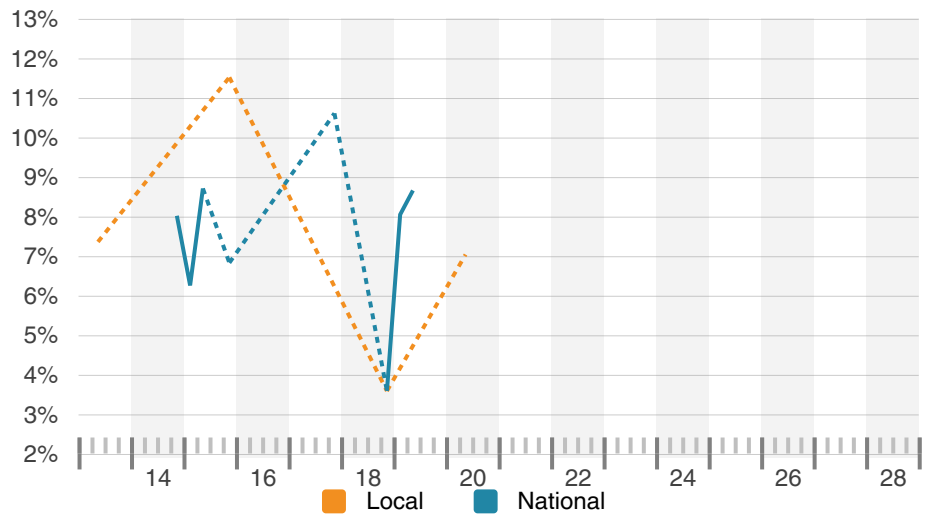

© 2023 CoStar Realty Information Inc.

Report Criteria

- 218 Properties / 182 Spaces
- Property Type: Office +1
- Construction Status: Existing
- City: Novi, MI

© 2023 CoStar Realty Information Inc.

THE CHESAPEAKE GROUP, INC
BUILDING A FOUNDATION FOR THE FUTURE

To: Gary Shapiro, The Ivanhoe Companies, LLC
From: Howard Kohn, The Chesapeake Group, Inc.
Re: Market Evaluation for The Grove Residential Project in Novi, Michigan
Dated: August 9, 2024

The following is a market evaluation for the development of the proposed Grove project along 12 Mile Road, west of M-5 and north of I-96, in Novi, Michigan As explained below, all of the data indicate that there is more than sufficient market demand for the specific kinds and mix of housing options proposed for the Grove project.

The proposed development consists of 438 residences in four distinct villages. Two villages are targeted for for-sale condominiums, and two are villages with a range of housing offered for rent or sale. The four villages of the development and the associated units follow:

- ✓ The Vista has 49 three bedroom residences available for rent with ownership options.
- ✓ The Woods has 56 three bedroom condominiums.
- ✓ The Pointe has 77 three bedroom condominiums.
- ✓ The Meadows has 256 units available for rent with ownership options, in 32 buildings:

  - 21 studios.
  - 86 one-bedroom.
  - 149 two-bedrooms.

This assessment was prepared by The Chesapeake Group (TCG). TCG is the premier economic analysis and development firm in the United States, having prepared more than 1,700 analyses and plans since its inception. TCG has established a national reputation for all residential, commercial, industrial, entrepreneurial, entertainment, arts, technology, and institutional development in established and emerging communities.

TCG's mission is to facilitate sustainable land use, business development, redevelopment, and expansion in rural, suburban, and urban settings. TCG has been involved in numerous projects in Michigan for more than twenty-five years and maintains an office in the state. Current public sector client efforts in Michigan are in Battle Creek, Oshtemo Township, Rochester Hills, Sterling Heights, Dearborn, Delhi Township, and Detroit. TCG has completed projects for cities, economic development organizations and developers in many other Michigan communities, including Novi.

TCG is also the only consultant engaged with the State of Michigan's Redevelopment Ready Community Certification Program for recent administrations and the former "Cool Cities Neighborhood Program" during previous administrations. TCG has been involved with this effort throughout its evolution, guiding the conceptual development from a market perspective and assisting with reaching a viable conclusion that serves the community's needs.

RECENT HISTORICAL HOUSING CONTEXT

Novi is one of the most dynamic cities with growing households in Oakland County. Investments made in building new housing units are one sign of a community's health.

Oakland County has seen substantial household growth since 2011, or the close of the Great Recession. The lowest number of units permitted was in 2011, and the largest number permitted in 2017.

*Table 1 - Oakland County Permitted New Homes from 2011 through 2023**

Oakland County	2023	2022	2021	2020	2019	2018	2017	2016	2015	2014	2013	2012	2011
Total Units	2,328	2,329	3,174	2,475	2,842	2,642	3,707	3,196	2,645	2,458	2,705	1,901	1,277
Units in Single-Family Structures	1764	1,797	2,044	1,935	1,976	2,482	2,744	2,143	2,180	2,114	2,296	1,880	1,266
Units in All Multi-Family Structures	564	532	1,130	540	866	160	963	1,053	465	344	409	21	11
Units in 2-unit Multi-Family Structures	8	14	20	14	0	16	4	60	58	16	14	6	0
Units in 3- and 4-unit Multi-Family Structures	26	98	127	111	83	71	105	49	44	49	60	15	11
Units in 5+ Unit Multi-Family Structures	530	420	983	415	783	73	854	944	363	279	335	0	0

*Developed by The Chesapeake Group, Inc., 2024. Based on the HUD database.

Over 33,600 new housing units were permitted in Oakland County between 2011 and 2023. About 26,600 were "single-family" or detached homes, and roughly 7,000 were attached multi-family units.

✓ Detached units accounted for 79% of the total, averaging about 2,200 units annually.

✓ Attached units accounted for 21% of the total, averaging about 590 units annually.

*Table 2 -Units Permitted, Share of Units Permitted, and Annual Average for Oakland County for 2011 to 2023**

Oakland County	Totals	% of County	Annual Average
Total Units	33,679	100%	2807
Units in Single-Family Structures	26,621	79%	2218
Units in All Multi-Family Structures	7,058	21%	588
Units in 2-unit Multi-Family Structures	230	1%	19
Units in 3- and 4-unit Multi-Family Structures	849	3%	71
Units in 5+ Unit Multi-Family Structures	5,979	18%	498

*Developed by The Chesapeake Group, Inc., 2024. Based on the HUD database.

Novi reported growth in housing units permitted between 2011 and 2021. A total of just over 2,750 new homes were permitted during those years. The increase represents about 9.5 percent of the Oakland County total.

Future growth in rooftops can be based on recent history. Utilizing the historical patterns indicates a range of new units for Oakland County and Novi. For Oakland County, the range in annual average units permitted is from about 2,640 to 2,780. Utilizing the lower estimate for future projects results in the potential growth by 2030 of about 23,760 new permitted units. Utilizing the lower figure allows short-term downturns due to fluctuating national and regional economic conditions.

For Novi, the average annual permits issued was 251 from 2011 through 2021, and the yearly average number permitted between 2018 and 2021 was 193. Employing the lesser number results in the potential for about an additional 1,740 units by 2030.

*Table 3 – Novi Permitted New Homes from 2011 through 2023**

Novi	2023	2022	2021	2020	2019	2018	2017	2016	2015	2014	2013	2012	2011
Total Units	63	46	114	321	190	147	516	184	289	203	197	322	275
Units in Single-Family Structures	63	46	114	218	190	147	181	184	173	198	197	316	275
Units in All Multi-Family Structures	0	0	0	103	0	0	335	0	116	5	0	6	0
Units in 2-unit Multi-Family Structures	0	0	0	0	0	0	0	0	0	0	0	6	0
Units in 3- and 4-unit Multi-Family Structures	0	0	0	0	0	0	32	0	0	0	0	0	0
Units in 5+ Unit Multi-Family Structures	0	0	0	103	0	0	303	0	116	5	0	0	0

*Developed by The Chesapeake Group, Inc., 2024. Based on the HUD database.

The patterns for Novi generally meshed with the County's pattern.

✓ Novi permitted 2,867 homes.

- ✓ Novi averaged over 230 homes yearly.
- ✓ Eighty percent of all homes permitted were detached units.
- ✓ Twenty percent of all permitted homes were attached.

*Table 4 -Units Permitted, Share of Units Permitted, and Annual Average for Novi for 2011 t0 2023**

Novi	Total	% Novi	Annual Average
Total Units	2867	100%	239
Units in Single-Family Structures	2302	80%	192
Units in All Multi-Family Structures	565	20%	47
Units in 2-unit Multi-Family Structures	6	0%	1
Units in 3- and 4-unit Multi-Family Structures	32	1%	3
Units in 5+ Unit Multi-Family Structures	527	18%	44

*Developed by The Chesapeake Group, Inc., 2024. Based on the HUD database.

As an established community, Novi naturally permitted a greater proportion of attached housing units than the County. On the other hand, Novi's share of the County's units permitted between 2011 and 2023 was the same proportion of attached units. One would have expected the share of attached units permitted in Novi to be greater if not for the potential need to "play catch-up."

*Table 5 – Share of the Type of Units Permitted in Novi and Oakland Count an, the Annual Number Permitted in Novi from 2011 through 2023**

Novi	% of Novi	% of County	Novi Annual Average
Total Units	100%	9%	239
Units in Single-Family Structures	80%	9%	192
Units in All Multi-Family Structures	20%	8%	47
Units in 2-unit Multi-Family Structures	0%	3%	1
Units in 3- and 4-unit Multi-Family Structures	1%	4%	3
Units in 5+ Unit Multi-Family Structures	18%	9%	44

*Developed by The Chesapeake Group, Inc., 2024. Based on the HUD database.

METRO DETROIT AREA HOUSING DATABASE AND HOUSING TRENDS

There are generally three market generators for new housing in Novi. These are internal movements of current residents to different homes, the internal generation of new households that results from the independence of youth raised by current residents or changes in household structure through divorce or other factors, and external movement or relocation of households from the county and beyond.

We have reviewed marketing, U.S. Census, demographic information, sales and rental figures, and permit data. Those data sets are covered in a separate Appendix attached to this report. In addition, we reviewed information on the recently submitted proposals for new multi-family residential in the City of Novi. Those projects will help fill the market need for more multiple-family housing in the City to bring better balance to the market. But The Grove project will add a different type of housing not available elsewhere, that will attract residents looking for a natural environment setting.

In addition to the market data analysis, The Chesapeake Group surveyed over 3,000 households in the Metro Detroit area since the end of the Covid pandemic and surveyed more than 4,000 additional households during the Covid pandemic. A large component of the housing market is the existing households and likelihood of moving. One community's goal should be to meet current residents' future needs. Key survey findings follow that have implications for the marketability of the proposed Grove project.

- ✓ At least 40% of the surveyed households note that they may or are likely to move to a different home in the next five years.
- ✓ While some will relocate outside of Michigan, the preponderance will move to a home within Michigan.
- ✓ The majority will prefer a location within the Metro area.
- ✓ If housing is available, many will prefer to stay within Novi.
- ✓ In addition to the relocation, a small proportion (less than 10%) will internally generate a new household requiring an additional housing unit.
- ✓ The most common factors for the moves are the desire to downsize, diminished desire to maintain housing units, and future flexibility in housing.
- ✓ The overwhelming majority will seek homes smaller or the same size as their current units.
- ✓ One, two, and some three-bedroom units will be sought, with the majority being two-bedrooms or less.
- ✓ The two dominant factors in determining where they will choose to live are safety and walkability. (Schools are no longer the major factor for those households even with primary income earners 25 years or younger.)

NATIONAL FACTORS AND TRENDS

Michigan and national trends contribute to the potential long-term marketability of the proposed Grove development as follows.

- ✓ Pre-dating Covid but continuing housing market forces are factors including declining birth, fertility, and marriage rates and changing desires of both younger and aging households, which make up much of the housing market in the country.
- ✓ In addition to the surveys of Metro area households, TCG has performed more than 15,000 household surveys in many communities in the past four years. Fifteen years ago, safety and schools were the primary factors driving where people lived or wanted to live, and today's primary factors are safety and walkability.

- ✓ Pre-Covid, the home office was not yet the majority but was the most rapidly growing office "space" market. The market growth resulted from a growing number of employees working part or full-time from home, technological advances, and home-based business activity.
  Many companies adopted hybrid or fully remote working arrangements. This shift has significantly impacted lifestyles including where renters choose to live. This trend is expected to continue as the prevalence of hybrid-work arrangements allows renters more flexibility in their living arrangements. According to the US News 2024-2028 Housing Market Predictions report, hybrid-work schedules are here to stay. Novi's geographic setting within Michigan's southeastern sphere of major employers will be an attractive and desired magnet for employees with hybrid-working arrangements who desire rental housing.
- ✓ Costs for all types of construction have risen dramatically over the past couple of years. Return-On-Investment is often impacted, and demand has somewhat diminished to a level that costs cannot be pushed to the buyer.
- ✓ Interest rates have increased substantially the past two years, impacting all borrowing forms, including construction and mortgages. While rates have risen, they remain low by historical standards but not by recent standards. The short-term shock is apparent.
- ✓ Many move after being located in one home for ten or more years having built equity in their current homes. This equity can often best be employed in other investments, resulting in a higher demand to rent now and in the future. Even in the "Baby Boomer" market segments the desire for renting has increased substantially.
- ✓ Few people under 50 have careers with one company. Employment opportunities often result in moves from one geographic area to another, even if moves are lateral with the same entity or company.
- ✓ Outstanding debt, often from lifestyle or education, makes accumulating financial resources difficult. The debt hinders the ability to purchase homes. Generation X, Y, and Z often do not wish to own a home as that diminishes their flexibility. This pattern will prevail in the future for generation A or Alpha as they leave their parents' homes.
- ✓ Many of those in the 30 years and under category extend their stay at home with their parents. They lack the capital needed to purchase homes, do not believe they will live in the same area for more than a few years until a "better" opportunity arises, and can ill-afford down payments to purchase homes.
- ✓ In many non-urban settings, the proportion of detached "single-family" homes not owner occupied is over 40% and rising.
- ✓ The proportion of "Baby Boomer" renters, even in the second-home markets of Arizona, North and South Carolina, and Florida, is growing substantially. "Baby Boomers" now often rent in one location for a few years and then "try" another location.

SHORT AND LONGER-TERM MARKETABILITY OF THE GROVE

Short and long-term successful development of the site will be dependent upon having a diverse form and type of housing. The Grove's four distinct villages will help meet that need. Two villages are targeted for

There are no comparables, existing or proposed, with rental occupants' potential to own attached or similar units.

condominiums, and two are villages with a range of housing offered for rent or sale. A comprehensive review of existing and proposed housing options indicates the Grove will be successful by providing an integrated blend of dwelling types, designs, and appointments unique to current and future Novi residents. No comparables existing or proposed will have rental occupants' with the potential to own attached or similar units.

The information presented in this evaluation indicates the following.

1. Based on historical permitting patterns current sales, and current rent levels, the development's absorption will most likely occur over five or six years.

2. There is a growing demand for the walkable project with a range of housing to meet current Novi residents' future needs and attract others beyond the city limits.

3. Downsizing opportunities with no more than two-bedrooms are needed to meet current residents' future needs.

4. It will meet the needs of all age groups, from current and future households with primary income earners below 25 to active adults 55 and beyond. The Grove will offer various flexible housing options catering to diverse, multi-generational residents, ranging from "Baby Boomers" through generations X, Y, and X, and future generation A (Alpha).

5. The Grove's housing mix, walkability, ownership-rental options, and proximity to the region's amenities are consistent with the market's desires. Inclusion of townhomes provides attainable housing even for those who want to purchase. The Grove's longer-term success is extremely probable due to the variety of options.

6. The Grove will meet the growing demand for rental units based on the many household factors previously mentioned such as flexibility related to employment, education, education expense debt, other investments achieving greater returns, diminished ability for mortgage down payments, etc.

   The rental market growth is well documented by others as well. According to a June 4, 2024, CNN Money article, owning a home is no longer the American dream for all. The article is quoted as stating that nearly two-thirds of Americans, or 64 percent, believe they are less likely to build wealth by buying a home today than they were 20 or 30 years ago, according to a survey sponsored by the non-profit MacArthur Foundation. A majority of respondents said they believe renting can be more appealing than buying and that renters are just as likely to be successful financially as someone who owns a home.

   A June 28, 2024, article appearing in Financial Times, an international publication focusing on business and economic affairs, states that younger Americans are gravitating towards rental housing verses homeownership since the prices of homes coupled with the cost of borrowing money far exceed rental market rate prices. Per the article, young people also want the benefits that rental housing often provides. Among

these include no down payment, having greater disposable income for other desired lifestyle preferences, flexibility to relocate if needed or desired, and access to amenities.

7. The proposed density of development enhances walkability. The density affords the necessary diversity in housing sizes and structures to meet Novi's residents changing needs and desires for housing, creating proper sizes, payment structures, and proximity to commercial services.

8. The Grove's development will allow internal movement of households, freeing existing housing stock for that segment of the population that can afford and desires larger existing detached housing units.
   According to the USNews 2024-2028 Housing Market Predictions report, hybrid-work schedules are here to stay. Novi's geographic setting within Michigan's southeastern sphere of major employers will be an attractive and desired magnet for employees with hybrid-working arrangements who desire apartment housing.

9. The residents of The Grove will likely pump an additional $17.5 million in sales of Novi businesses annually. The Grove will be essential to the long-term viability of the continued evolution of Twelve Oaks Mall and Fountain Park retail clusters.

The site's current office zoning is inappropriate both now and in the foreseeable future from a market perspective. A metamorphosis in the office market continues throughout this country for many reasons including those that follow:

- ✓ Continued popularity of hybrid work.
- ✓ Tenants' desires for shorter-term leases.
- ✓ Too many dated buildings that once stored paper files and hosted server rooms.
- ✓ Too few single-tenant buildings that meet changing needs.
- ✓ Declines in the amount of square footage needed per worker.
- ✓ Increases in virtual meetings.
- ✓ Increases in medical patient virtual meetings.
- ✓ Digital replacement of book libraries in law offices and other professional offices.
- ✓ Difficulties with landlords getting returns if they put a lot of capital into a reconfiguration and are unable to get terms and a rental rate that reflects the costs of those improvements.

A study done by JLL indicates that office vacancy rates in "suburban" markets is growing nationally as of the reporting on July 12, 2024,

The "bottom line" from a market perspective, the four village Grove concepts as proposed will enhance Novi's ability to meet current and future multi-generational resident needs. The flexibility of the four Villages will also allow Ivanhoe to adjust to the market if conditions change.

Market Conclusion -
The Grove's four village concept will enhance Novi's ability to meet residents' needs.

The new housing types in The Grove will offer a different housing

types compared the projects in the City that have been recently approved. This project hits the "sweet spot" between a single-family home and living in a larger, mid-rise multiple-family development. These homes will appeal to a segment of the market that wishes to live in a natural setting, with a host of amenities and non-motorized connections, near what people are seeking – top municipal services, convenience to commercial, parks, access to freeways and quality schools.

Respectfully submitted

Howard Kohn, President (*Howard Kohn electronic)*

The Chesapeake Group, Inc. (TCG)

APPENDIX

MARKET RATE SALES AND RENTALS

Current sales and rental rates in and around the Novi area were reviewed. The data was developed using online sources such as Zillow.com, Realtor.com, Trulia.com, and a range of local Real Estate agency office sites. The websites of the apartment developments and rental agencies were also examined for rental units.

The following is a synopsis of current housing market patterns by zip code area and the number of bedrooms. Information is provided where the number of listings was sufficiently large enough to offer meaningful data. The price data reflects listing prices.

Detached Dwelling Units

The following summarizes the findings for Zip Code 48374.

- ✓ The range listing price per-square-foot for all units was between $241 and $524.
- ✓ The average listing price ranged from about $646,000 to $1.54 million.
- ✓ For two-bedroom units, the average listing price ranged from about $1.3 million to $1.7 million.
- ✓ For two-bedroom units, the average per-square-foot listing price was $524.
- ✓ For three-bedroom units, the average listing price ranged from about $450,000 to $1.3 million.
- ✓ The range in listing price per-square-foot for three-bedroom units was $160 and $514.
- ✓ The average listing price per-square-foot was $374 for three-bedroom homes.
- ✓ For four-bedroom units, the average listing price ranged from about $600,000 to $860,000.
- ✓ The listing price per-square-foot ranged from $187 to $302 for four- or more-bedroom units.
- ✓ For four or more bedroom units, the average listing price per-square-foot was $241.

*Table 6 - Listing Information for Detached Homes in Zip Code 48374 by the Number of Bedrooms**

Bedrooms	Listing Price Range	Average Listing Price	Listing Price Range Per-square-foot	Average Listing Price Per-square-foot
2	$1,295,000 - $1,695,000	$1,545,125	$484 - $590	$524
3	$449,900 - $1,279,000	$645,160	$160 - $514	$374
4	$596,000 – $858,000	$718,090	$187 - $302	$241

*Developed by The Chesapeake Group, Inc., 2024.

The following summarizes the findings for Zip Code 48375.

- ✓ The listing price per-square-foot for all units was between $131 and $293.
- ✓ The average listing price ranged from about $385,000 to $864,000.
- ✓ For three-bedroom units, the average listing price ranged from about $385,000 to $600,000.
- ✓ The range in listing price per-square-foot for three-bedroom units was $193 and $208.
- ✓ The average listing price per-square-foot was $201 for three-bedroom homes.
- ✓ For four-bedroom units, the average listing price ranged from about $480,000 to $864,000.
- ✓ The range in listing price per-square-foot was from $131 to $293 for four- or more-bedroom units.
- ✓ For four or more bedroom units, the average listing price per-square-foot was $252.

*Table 7 - Listing Information for Detached Homes in Zip Code 48375 by the Number of Bedrooms**

Bedrooms	Listing Price Range	Average Listing Price	Listing Price Range Per-square-foot	Average Listing Price Per-square-foot
3	$385,000 - $599,999	$492,500	$193 - $208	$201
4	$480 000 – $863,585	$634,717	$131 - $293	$252

*Developed by The Chesapeake Group, Inc., 2024.

The following summarizes the findings for Zip Code 48377.

- ✓ For four-bedroom units, the average listing price ranged from about $350,000 to $700,000.
- ✓ The listing price per-square-foot ranged from $141 to $281 for four- or more-bedroom units.
- ✓ For four or more bedroom units, the average listing price per-square-foot was $209.

*Table 8 - Listing Information for Detached Homes in Zip Code 48377 by the Number of Bedrooms**

Bedrooms	Listing Price Range	Average Listing Price	Listing Price Range Per-square-foot	Average Listing Price Per-square-foot
4	$350,000 - $700,000	$559,650	$141 - $281	$209

*Developed by The Chesapeake Group, Inc., 2024.

Condominiums

Condominiums are a form of ownership but are often viewed differently than detached or attached units. The following is a synopsis of condominiums on the market. Construction years are post-1972, when the Michigan Building Code was first established under the State Construction Code Act.

The following summarizes the findings for the condominiums by zip code.

Zip Code 48374

- ✓ The listing price for three-bedroom units ranged between $435,000 and $550,000.
- ✓ The average listing price per-square-foot was $175 for three-bedroom units.
- ✓ The average monthly condo or homeowner association fee is $538.

*Table 9 – Condominium Information for Zip Code 48374**

Bedrooms	Listing Price Range	Average Listing Price	Listing Price Range Per-square-foot	Average Listing Price Per-square-foot	Monthly Association Fee
3	$435,000 - $549,900	$492,450	$166 -$184	$175	$538

*Developed by The Chesapeake Group, Inc., 2024.

Zip Code 48375

- ✓ The listing price for two-bedroom units ranged between $240,000 and $370,000.
- ✓ The average listing price per-square-foot was $210 for two-bedroom units.
- ✓ The average monthly condo or homeowner association fee is $382.

*Table 10 – Condominium Information for Zip Code 48375**

Bedrooms	Listing Price Range	Average Listing Price	Listing Price Range Per-square-foot	Average Price Per-square-foot	Monthly Association Fee
2	$239,900 - $369,000	$279,900	$167 - $244	$210	$382

*Developed by The Chesapeake Group, Inc., 2024.

Zip Code 48377

- ✓ The listing price for two-bedroom units ranged between $196,000 and $330,000.
- ✓ The average listing price per-square-foot was $151 for two-bedroom units.
- ✓ The average monthly condo or homeowner association fee is $495.
- ✓ The listing price for three-bedroom units ranged between $300,000 and $349,000.
- ✓ The average listing price per-square-foot was $210 for three-bedroom units.
- ✓ The average monthly condo or homeowner association fee is $382.

*Table 11 – Condominium Information for Zip Code 48377**

Bedrooms	Listing Price Range	Average Listing Price	Listing Price Range Per-square-foot	Average Listing Price Per-square-foot	Monthly Association Fee
2	$199,900 - $330,000	$265,675	$116 - $198	$151	$495
3	$300,000 - $349,000	$319,633	$181 - $246	$210	$382

*Developed by The Chesapeake Group, Inc., 2024.

Rental Units

As with single-family housing, information for rental units was reviewed based on rental rates in and around Novi. Once again, online sources such as Zillow.com, Realtor.com, Trulia.com, Rent.com, and a range of local real estate apartment sites were employed in developing the data. The 6,000 rental unit complexes in Zip Codes 48374, 48375, and 48377 were examined to ascertain market conditions.

The information summaries generated for each zip code area follow. The vacancy rate is extremely low, less than 3.5 percent for established developments.

Zip Code 48374 - Rental Units

The following summarizes the findings for Zip Code 48374.

- ✓ Apartments range in size from 1,065 to 1,189 square feet.
- ✓ Monthly rental rates range from $1,872 to $1,950.

*Table 12 - Rental Information for Units in Zip Code Area 48374**

Bedrooms	Unit Size Range Square Feet	Average Size Square Feet	Unit Rent Range Monthly	Average Rent Monthly
1	1,065	1,065	$1,872	$1,872
2	1,189	1,189	$1,950	$1,950

*Developed by The Chesapeake Group, Inc., 2024.

Zip Code 48375 - Rental Units

The following summarizes the findings for Zip Code 48375.

- ✓ One-bedroom apartments range in size from 727 to 980 square feet, with the average being 849 square feet.
- ✓ Monthly rental rates for one-bedroom apartments range from $1,185 to $2,500, with the average of $1,710.
- ✓ Two-bedroom apartments range in size from 900 to 1,700 square feet, with the average being 1,180 square feet.
- ✓ Monthly rental rates for two-bedroom apartments range from $1,500 to $3,000, with an average of $2,000.
- ✓ Three-bedroom apartments range in size from 1,800 to 2,600 square feet, with an average of 2,140 square feet.
- ✓ Monthly rental rates for three-bedroom apartments range from $2,875 to $3,600, with an average of $3,330.

*Table 13 - Rental Information for Units in Zip Code Area 48375**

Bedrooms	Unit Size Range Square Feet	Average Size Square Feet	Unit Rent Range Monthly	Average Rent Monthly
1	727 – 980	849	$1,185 - $2,495	$1,710
2	903 – 1,698	1,179	$1,505 - $2,999	$1,992
3	1,820 – 2,600	2,136	$2,875 - $3,595	$3,328
4	1,525	1,525	$2,560	$2,560

*Developed by The Chesapeake Group, Inc., 2024.

Zip Code 48377 - Rental Units

The following summarizes the findings for Zip Code 48377.

- ✓ One-bedroom apartments range from 650 to 1,140 square feet, averaging 855 square feet.
- ✓ Monthly rental rates for one-bedroom apartments range from $1,050 to $2,300, with an average of $1,650.
- ✓ Two-bedroom apartments range in size from 800 to 1,500 square feet, with the average being 1,000 square feet.
- ✓ Monthly rental rates for two-bedroom apartments range from $1,200 to $2,600, with an average of $1,750.
- ✓ Three-bedroom apartments range in size from 1,560 to 2,000 square feet, with the average being 1,800 square feet.
- ✓ Monthly rental rates for three-bedroom apartments range from $2,400 to $3,300, with an average of $2,900.

*Table 14 - Rental Information for Units in Zip Code Area 48377**

Bedrooms	Unit Size Range Square Feet	Average Size Square Feet	Unit Rent Range Monthly	Average Rent Monthly
1	650 – 1,140	855	$1,050 - $2,300	$1,649
2	800 – 1,491	1,007	$1,196 - $2,590	$1,754
3	1,554 – 1,980	1,801	$2,368 - $3,325	$2,911

*Developed by The Chesapeake Group, Inc., 2024.

Combined - Rental Information

The following summarizes the rental information for Novi's one- and two-bedroom units.

*Table 15 - Rental Information for the Novi Area**

Zip Code	Unit Size Range Square Feet	Average Size Square Feet	Unit Rent Range Monthly	Average Rent Monthly
48374 – 1-bd	1,065	1,065	$1,872	$1,872
48375 – 1-bd	727 - 980	849	$1,185 - $2,495	$1,710
48377-1-bd	650 – 1,140	855	$1,050 - $2,300	$1,649
Novi Area	650 – 1,140	923	$1,050 - $2,495	$1,744
Zip Code	Unit Size Range	Average Size	Unit Rent Range	Average Rent

	Square Feet	Square Feet	Monthly	Monthly
48374 – 2-bd	1,189	1,189	$1,950	$1,950
48375-2-bd	903 – 1,698	1,179	$1,505 - $2,999	$1,992
48377-2bd	800 – 1,491	1,007	$1,196 - $2,590	$1,754
Novi Area	800 – 1,698	1,125	$1,196 - $2,999	$1,899

*Developed by The Chesapeake Group, Inc., 2024.

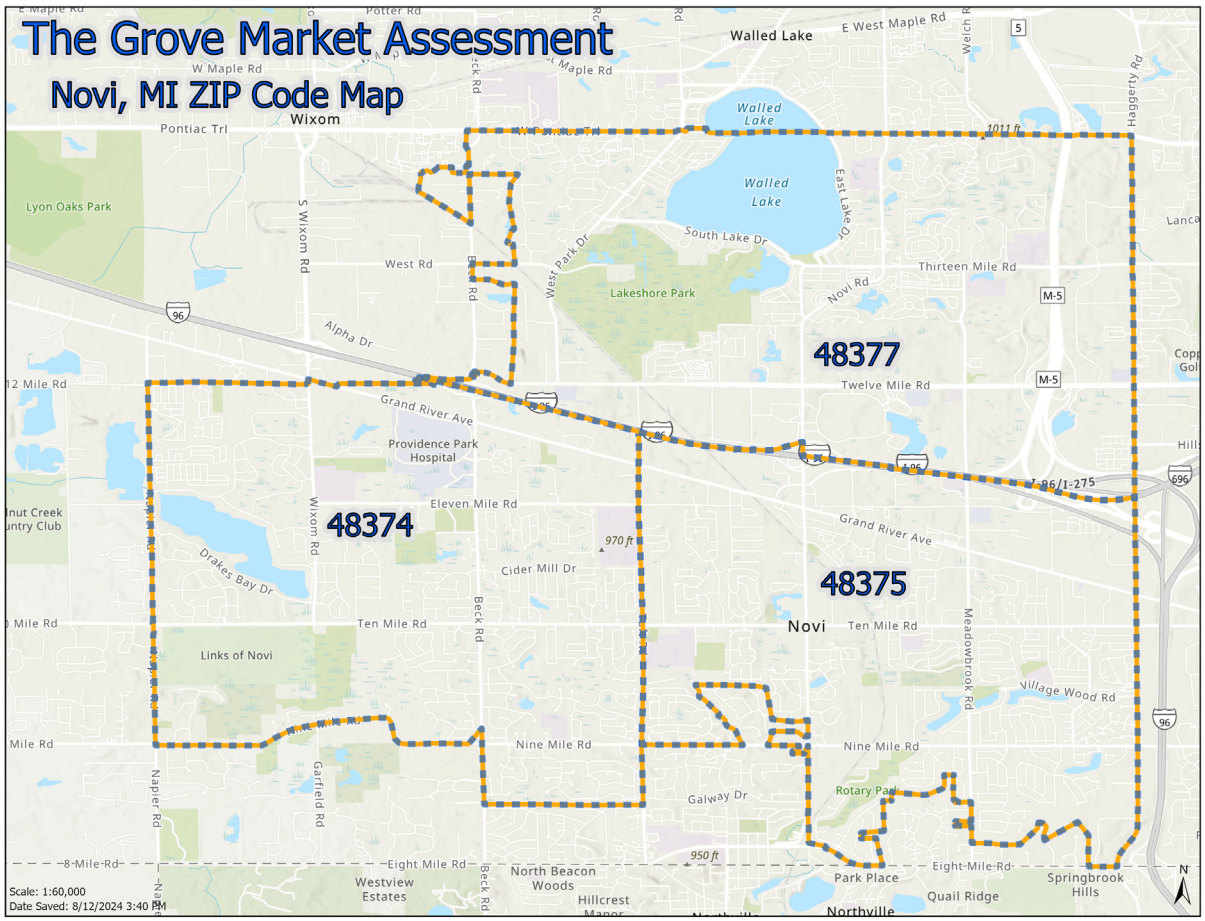

REZONING TRAFFIC IMPACT STUDY

MEMO

FLEIS&VANDENBRINK
DESIGN. BUILD. OPERATE.

VIA EMAIL: gshapiro@ivanhoecompanies.com

To: **Ivanhoe Companies**

From: **Jacob Swanson, PE, PTOE**
Abby Dykstra
Fleis & VandenBrink Engineering

Date: **July 1, 2025**

Re: **The Grove Residential Development**
Novi, Michigan
Traffic Generation Comparison

1 INTRODUCTION

This memorandum presents the results of the Trip Generation Analysis (TGA) for "The Grove" residential development in Novi, Michigan. Fleis & VandenBrink (F&V) previously completed a Traffic Impact Study (TIS) for this development, dated October 11, 2024. The site plan has since been revised to change the unit type and reduce the overall number of units. The land use permitted under the existing (OST) zoning, the previous proposed development plan, and the site plan changes are summarized in **Table 1**.

Table 1: Lane Use Changes

LAND USE	EXISTING (OST) ZONING	PREVIOUS SITE PLAN (2024 TRAFFIC STUDY)	PROPOSED SITE PLAN (JUNE 2025)
SINGLE-FAMILY ATTACHED	0 units	182 units	232 units
MULTI-FAMILY LOW RISE	0 units	256 units	0 units
GENERAL OFFICE BUILDING	492K – 984K SF	0 SF	0 SF
TOTAL	**492K – 984K SF**	**438 UNITS**	**232 UNITS**

The purpose of this study is to provide an addendum to the previously completed 2024 TS, in order to include the following evaluations:

- Trip generation comparison between the proposed site plan and the previously evaluated site plan,
- Updating the proposed rezoning trip generation evaluation, with the revised site plan, and
- Re-evaluation of the auxiliary turn lane warrants at the proposed site driveways.

The scope of work for this study was developed based on F&V's understanding of the development program, knowledge of the study area, accepted traffic engineering practice, professional experience, and methodologies published by the Institute of Transportation Engineers (ITE).

2 TRIP GENERATION ANALYSIS

2.1 REZONING TRIP GENERATION ANALYSIS

As part of the development plan for this project, the subject property is proposed to be rezoned from the existing OST to RM-1, with a PRO. Therefore, the trip generation comparison was performed, based on the revised site plan, in order to re-evaluate the maximum potential development that would be permitted under the existing OST zoning classification, as compared to the proposed development under RM-1 with a PRO. The results of the trip generation comparison are summarized in **Table 2**.

27725 Stansbury Boulevard, Suite 195
Farmington Hills, MI 48334
P: 248.536.0080
F: 248.536.0079
www.fveng.com

Table 2: Rezoning Trip Generation Comparison

Zoning	Land Use	ITE Code	Amount	Units	Average Daily Traffic	AM Peak Hour (vph)			PM Peak Hour (vph)		
						In	Out	Total	In	Out	Total
Existing (OST)	General Office Building	710	984,600	SF	8,487	1,053	144	1,197	188	920	1,108
	General Office Building	710	738,450	SF	6,608	822	112	934	148	725	873
	General Office Building	710	492,300	SF	4,643	580	79	659	106	517	623
Maximum for Existing Zoning			***984,600***	***SF***	***8,487***	***1,053***	***144***	***1,197***	***188***	***920***	***1,108***
Proposed (RM-1 w/ PRO)	Single-Family Attached Housing	215	232	DU	1,717	29	86	115	80	55	135
Difference					**-6,770**	**-1,024**	**-58**	**-1,082**	**-108**	**-865**	**-973**

The results of the rezoning evaluation indicates that the proposed RM-1 with a PRO zoning will generate significantly *less* trips than the potential trip generation that is currently permitted under the existing OST zoning classifications. Therefore, the proposed development plan is expected to have a lower impact on adjacent roadway network, as compared to the potential use(s) of the project site based on the current zoning.

2.2 Site Trip Generation

The trip generation analysis from the 2024 TIS was updated to reflect the projected change in trips associated with the revised site plan. The number of weekday peak hour (AM and PM) and daily vehicle trips that would be generated by the currently proposed development plan were forecast based on data published in the ITE *Trip Generation Manual, 11th Edition.* The trip generation summary of previous TIS with the original site plan, as compared to the currently proposed development plan is summarized in **Table 3**.

Table 3: Trip Generation Comparison

	Land Use	Amount	Units	Average Daily Traffic (vpd)	AM Peak Hour (vph)			PM Peak Hour (vph)		
					In	Out	Total	In	Out	Total
October 2024 TIS Site Plan	Single-Family Attached Housing	182	DU	1,336	22	67	89	62	43	105
	Multi-Family Housing (Low-Rise)	256	DU	1,716	24	78	102	83	48	131
	Total Trips	**438**	**DU**	**3,052**	**46**	**145**	**191**	**145**	**91**	**236**
Updated Site Plan	Single-Family Attached Housing	232	DU	1,717	29	86	115	80	55	135
Difference				**-1,335**	**-17**	**-59**	**-76**	**-65**	**-36**	**-101**

The results of the comparison shows that the revised site plan is expected to generate *less* trips, as compared to the previous site plan. Therefore, the proposed development is expected to have less impact on the adjacent roadway network, than what was evaluated in the 2024 TIS.

3 Future Conditions

3.1 Future Traffic Volumes

The site-generated traffic volumes with the revised site plan, shown in **Table 3**, were distributed to the study roadway network based on the site trip distribution developed in the 2024 TIS; the revised trip generation, with the currently proposed site plan are summarized in the attached **Figure 1**. The revised site-generated traffic volumes were then combined with the previously identified background traffic forecasts, determined from the 2024 TIS, in order to establish the future peak hour traffic volumes, with the revised site plan, which are shown in the attached **Figure 2**.

3.2 AUXILIARY TURN LANE EVALUATION

The RCOC & City of Novi auxiliary turn lane warrants were re-evaluated, based on the revised traffic volumes shown in the attached **Figure 2**. The results of the analysis are shown on the attached RCOC & City of Novi warrant charts and summarized in **Table 4**.

Table 4: Auxiliary Right-Turn Lane Analysis Summary

Site Driveway Intersection	AM Peak Hour	PM Peak Hour	Recommendation
12-Mile Road & Site Drive #1	Right-Turn Taper	Right-Turn Taper	**Right-Turn Taper**
Meadowbrook Road & Site Drive #2	No Treatment	No Treatment	**No Treatment**
Meadowbrook Road & Site Drive #3	No Treatment	No Treatment	**No Treatment**

The results of the auxiliary turn lane evaluation indicate that a right-turn taper is warranted on 12-Mile Road, at the proposed Site Drive #1.

4 CONCLUSIONS

- The results of the trip generation comparison shows that the revised site plan is expected to generate less trips, as compared to the previous site plan.
    - Therefore, the proposed development is expected to have less impact on the adjacent roadway network, than what was evaluated in the 2024 TIS
- The RCOC & City of Novi auxiliary turn lane warrants were re-evaluated, based on the revised traffic volumes with the currently proposed site plan.
    - The results indicates that a right-turn deceleration taper is warranted along eastbound 12-Mile Road, at the proposed Site Drive #1.

5 RECOMMENDATIONS

- Provide a right-turn deceleration taper along eastbound 12-Mile Road, at the proposed Site Drive #1.

Any questions related to this memorandum, study, analysis, and/or results should be addressed to Fleis & VandenBrink.

I hereby certify that this engineering document was prepared by me or under my direct personal supervision and that I am a duly licensed Professional Engineer under the laws of the State of Michigan.

Attachments: Figures 1 – 2
Proposed Site Plan
Auxiliary Turn Lane Warrants

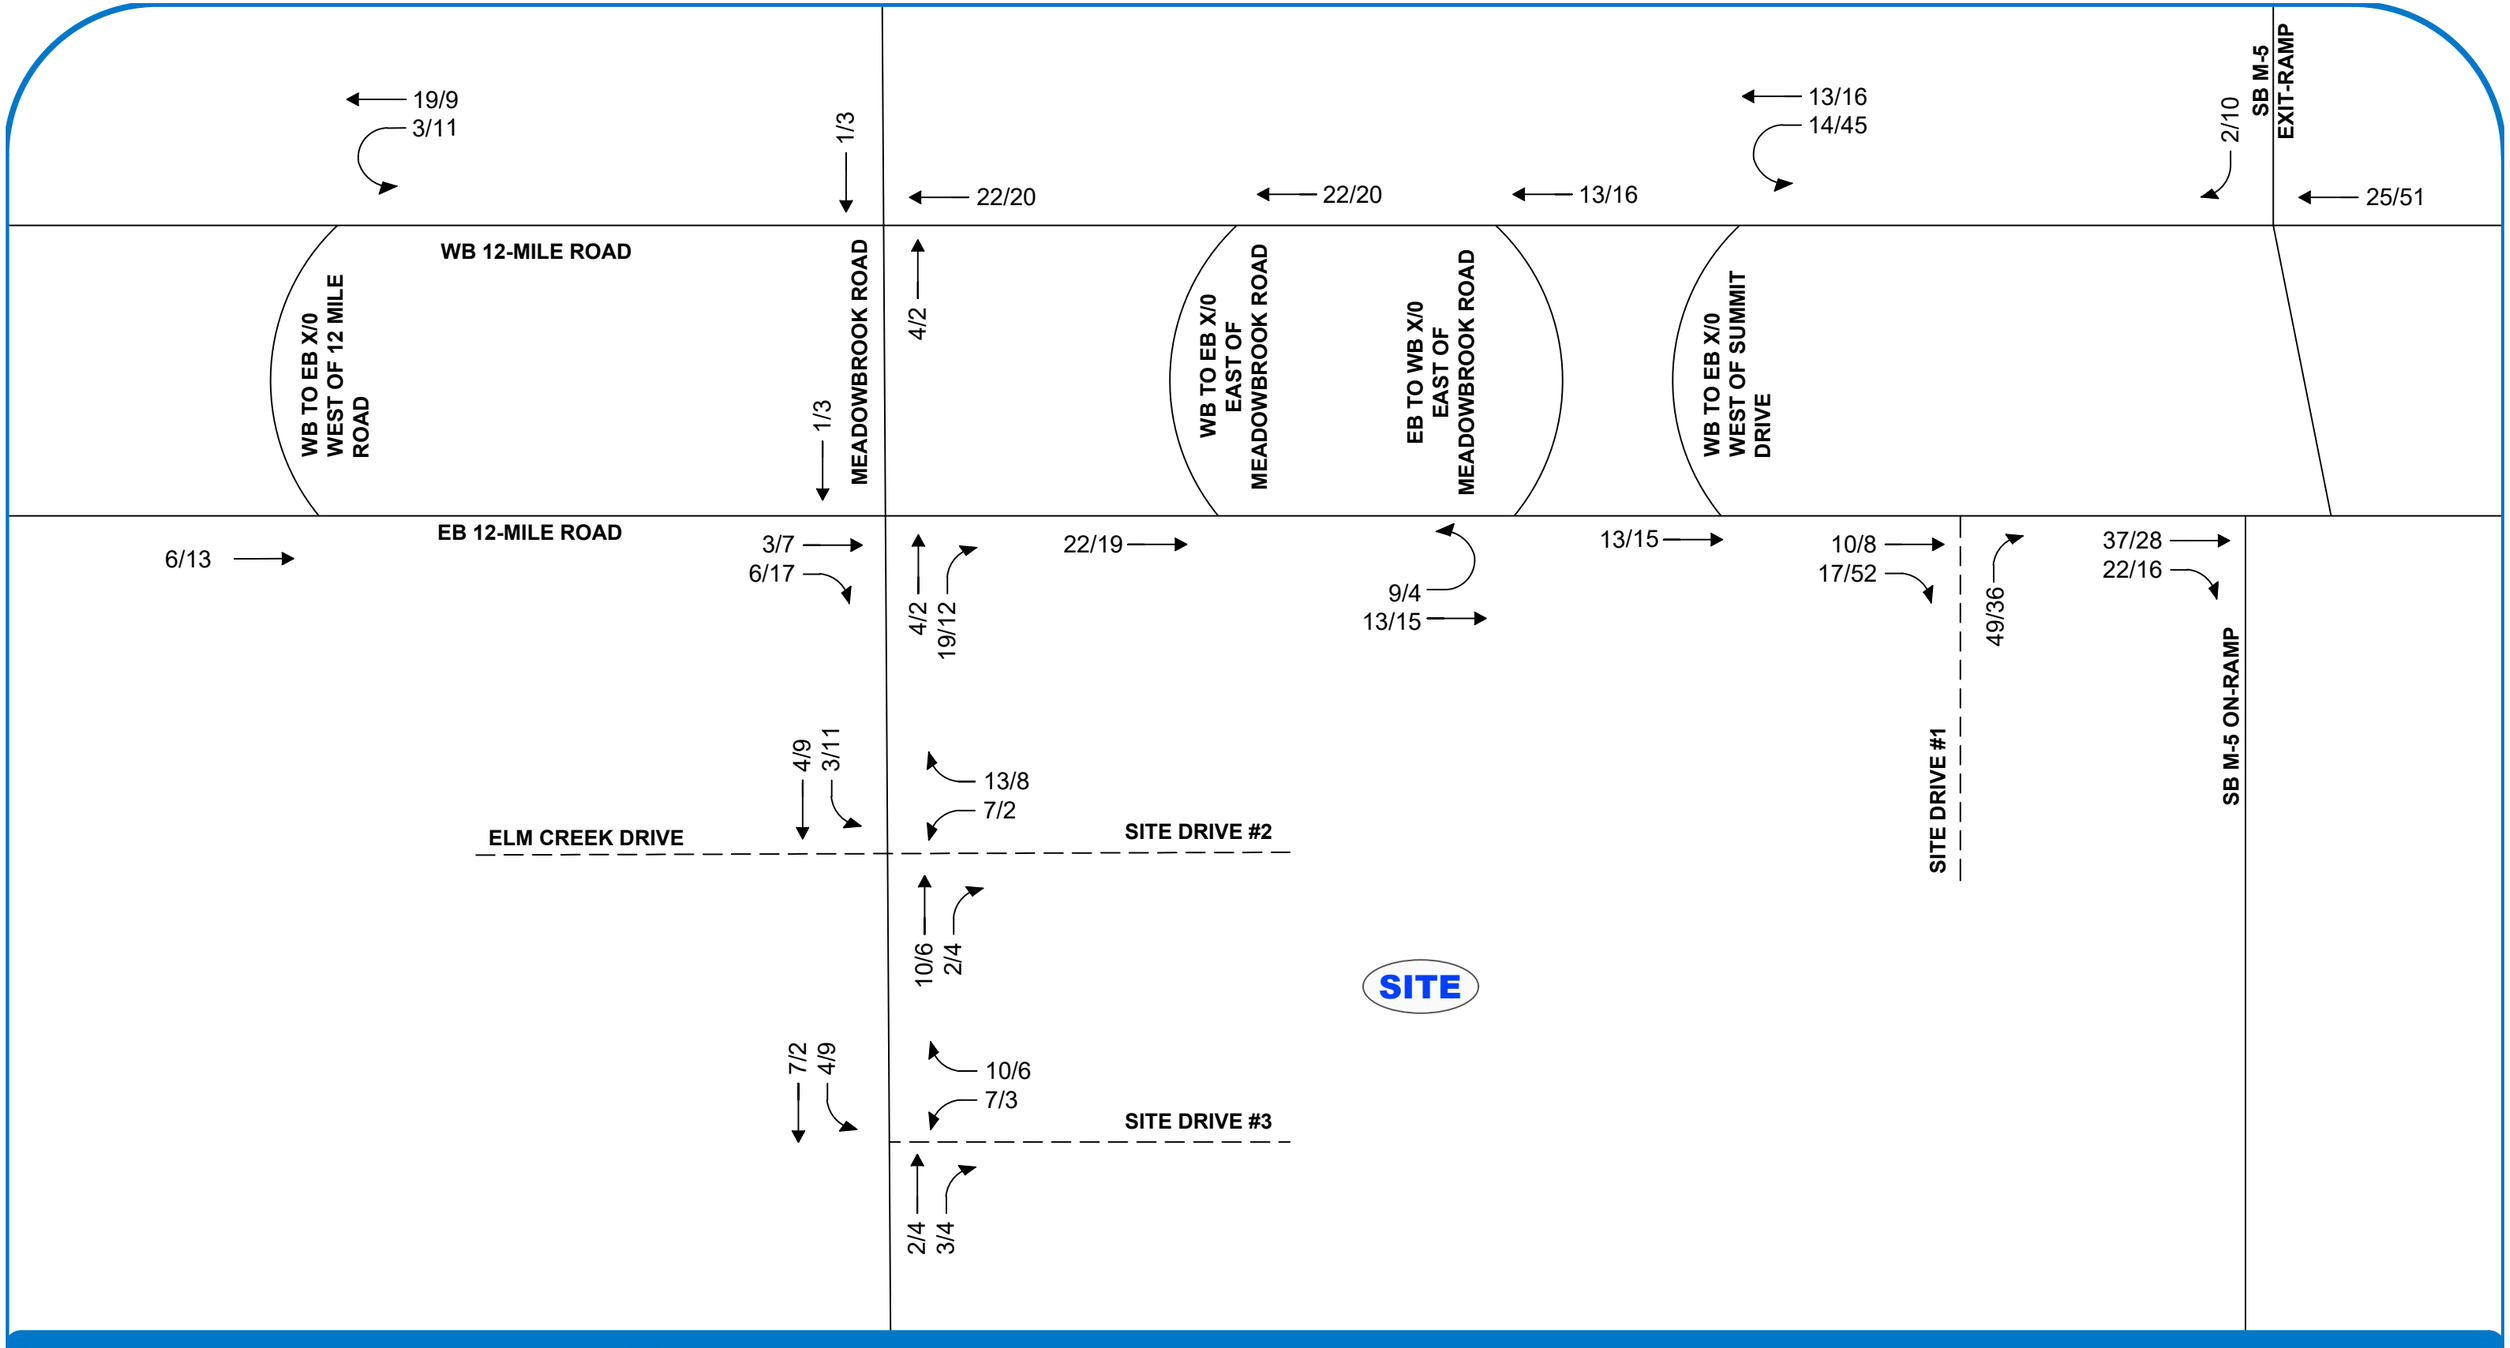

FIGURE 1

SITE-GENERATED TRAFFIC VOLUMES

THE GROVE TIS ADDENDUM - NOVI, MI

LEGEND

- ROADS
- PROPOSED ROADS
- TRAFFIC VOLUMES (AM/PM)

NORTH

SCALE: NOT TO SCALE

F&V

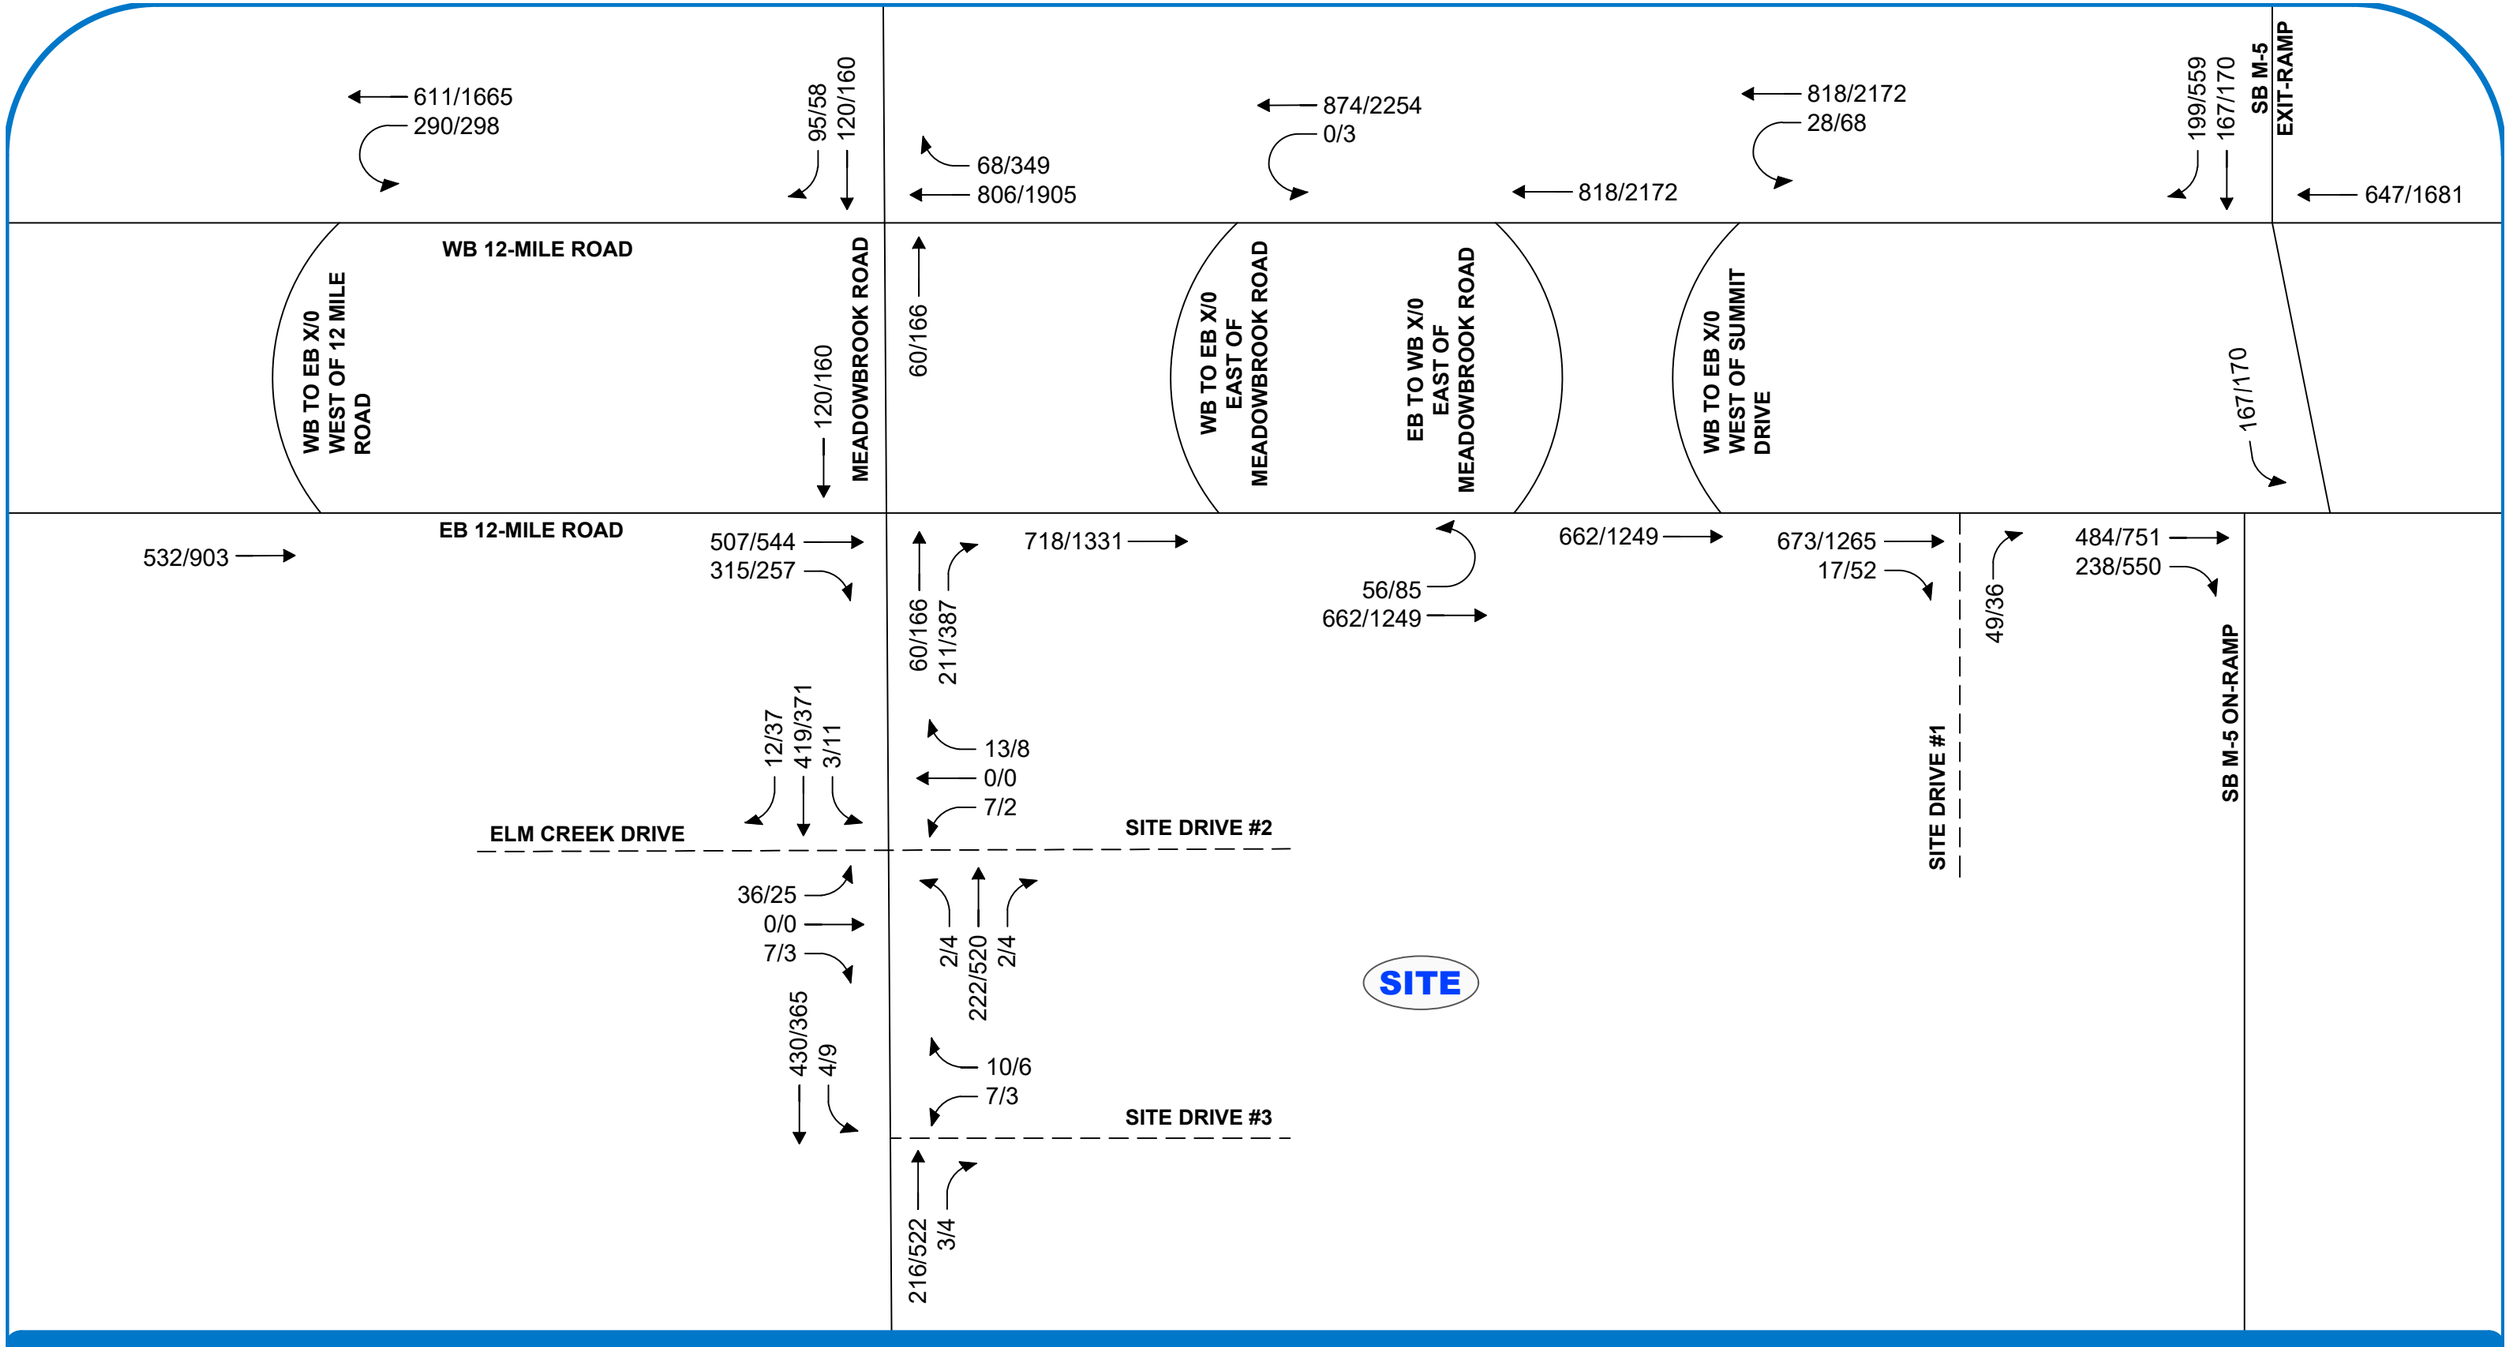

FIGURE 2

FUTURE (2030) TRAFFIC VOLUMES

THE GROVE TIS ADDENDUM - NOVI, MI

LEGEND

- ROADS
- PROPOSED ROADS
- TRAFFIC VOLUMES (AM/PM)

NORTH

SCALE: NOT TO SCALE

F&V

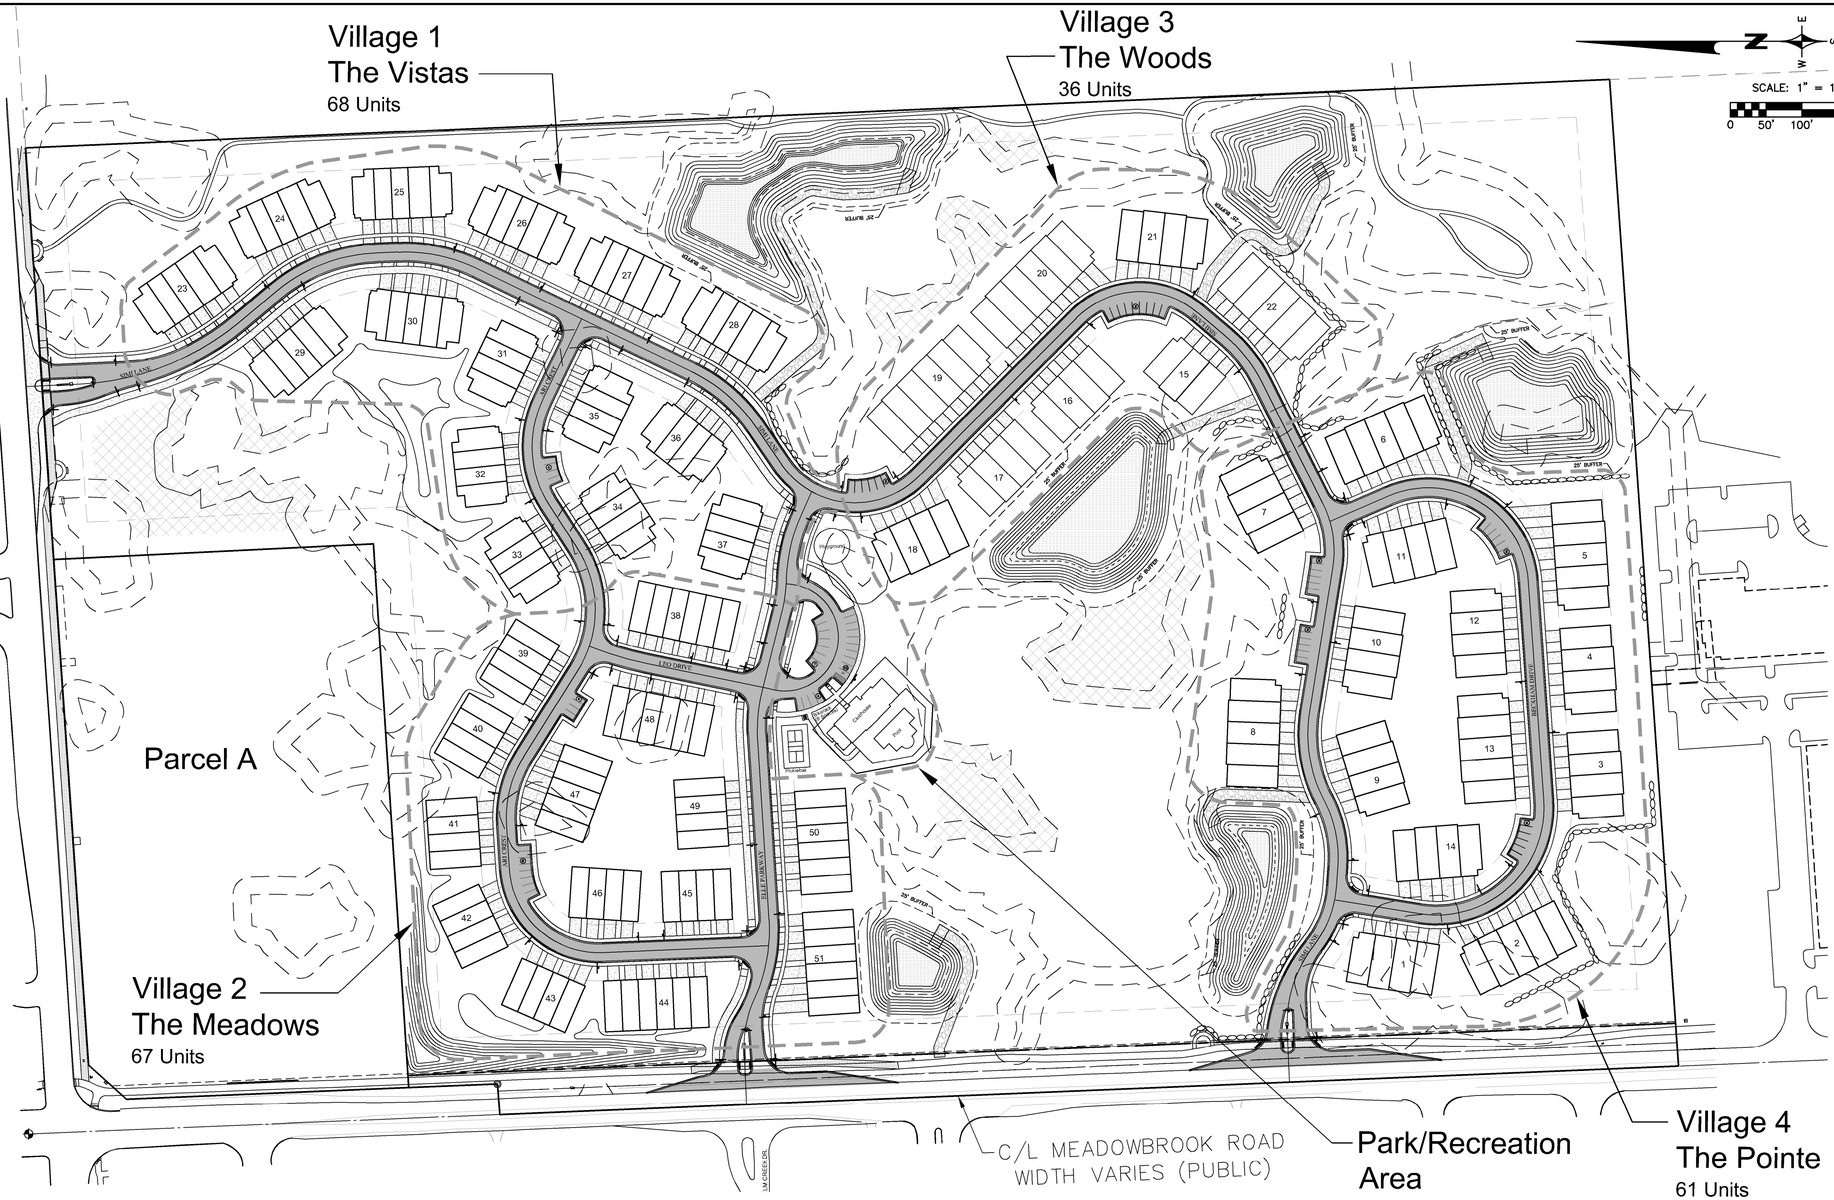

Typical Building Envelopes

The Vistas

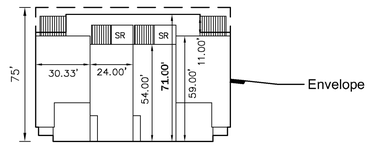

1st floor Primary Suite (end units)
2-Story Townhomes with optional sunroom (interior units)

The Woods

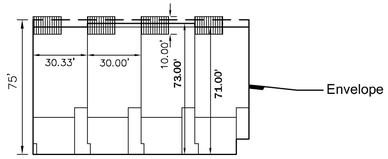

71' deep Ranch

The Pointe

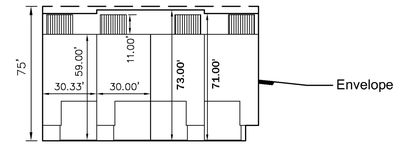

1st floor Primary Suite

The Meadows

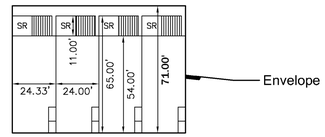

2-Story Townhomes with optional sunroom

Notes for all Residential Envelopes:
1. Unit mix, size, and location are representative and may vary within the building envelope. Each building envelope will accommodate 3 - 6 units.
2. Building envelope depth may increase in some locations to accommodate a 75' deep unit. All minimum setback requirements will be maintained
3. Decks or patios may extend a maximum of 10' beyond the building envelope into the perimeter, side to side, and side to rear setbacks.
4. Minimum Building Width is 24'.
5. Maximum Building Depth is 75'.
6. All units will have 2 or 3 bedrooms.
7. Minimum Driveway Length is 20' from Sidewalks.

Site Summary

Existing Zoning	OST
Proposed Zoning	PRO RM-1
Gross Site Area	69.66 Acres
Less ROW	2.48 Ac
Net Site Area	67.18 Acres
Parcel Breakdown	
Parcel A	
Site Area	7.8 Acres
Less ROW	0.16 Acres
Net Site Area	7.64 Acres
The Grove	
Site Area	61.86 Acres
Less Wetlands 2 ac+	4.69 Acres
Less ROW	2.32 Acres
Net Site Area	54.85 Acres

Unit Breakdown	
The Meadows	67 Units
The Vistas	68 Units
The Woods	36 Units
The Pointe	61 Units
Total	232 Units
Max. Net Density Allowed	5.4 Du/Ac (296 - 3 Bedroom Units)
Max. Net Density Allowed	7.3 Du/AC (400 - 2 Bedroom Units)
Net Density Provided	4.23 Du/ac (232 Units / 54.85 Acres)

Room Breakdown		
The Meadows	3 bdrm.	(1,905 s.f. min)
The Vistas	2 - 3 bdrm.	(1,905 s.f. min.)
The Woods	2 - 3 bdrm.	(1,958 s.f. min.)
The Pointe	2 - 3 bdrm.	(1,958 s.f. min.)

Parking

The Meadows		
Parking Required	168 Spaces (2.5 per Unit)	
Parking Provided	280 Spaces	
Off-Street Parking	12 Spaces	
Garage and Drives	268 Spaces	
The Vistas		
Parking Required	170 Spaces (2.5 per Unit)	
Parking Provided	276 Spaces	
Off-Street Parking	4 Spaces	
Garage and Drives	272 Spaces	
The Woods		
Parking Required	90 Spaces (2.5 per Unit)	
Parking Provided	159 Spaces	
Off-Street Parking	15 Spaces	
Garage and Drives	144 Spaces	
The Pointe		
Parking Required	153 Spaces (2.5 per Unit)	
Parking Provided	268 Spaces	
Off-Street Parking	24 Spaces	
Garage and Drives	244 Spaces	
Clubhouse		
Parking Provided	21 Spaces	

Open Space Summary		
Total Green Space Provided	40.39 Acres	(73.6%)
Usable Open Space Required	1.15 Acres	(2.1%; 232 units x 200 s.f.)
Usable Open Space Provided	8.64 Acres	(15.8%)
Additional Open Space Provided	9.21 Acres	(16.8%)
Total Open Space Provided	17.85 Acres	(32.5%)

Minimum Setbacks Provided	
Front Yard Min.	25'
Side to Side	25'
Side to Rear	30'
Rear to Rear	50'
Perimeter	50'

Building Lot Coverage
Allowed 25%
Proposed 21% 493,626 s.f. / 2,389,266 s.f. (54.85 Acres)

Bicycle Parking

Units	
Parking Required	47 Spaces
Parking Provided	232 Spaces
Clubhouse	
Parking Required	8 Spaces
Parking Provided	8 Spaces

Park/Recreation Area

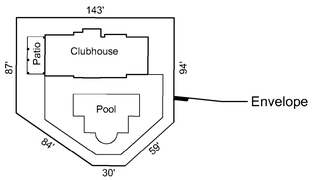

Notes for Park / Recreation Area:
1. The Clubhouse, Pool, and Amenities within the Park / Recreation Area are optional and subject to change.
2. Size and location of clubhouse buildable envelope is representative of what may be built and is subject to change.

ISSUED FOR	DATE	ISSUED FOR	DATE	ISSUED FOR	DATE	ISSUED FOR	DATE	ISSUED FOR	DATE
SUBMITTAL	7/26/24								

ZEIMET WOZNIAK & ASSOCIATES
Consulting Civil Engineers
55800 GRAND RIVER AVE., SUITE 100
NEW HUDSON, MICHIGAN 48165
P: (248) 437-5099 F: (248) 437-5222 www.zeimetwozniak.com

MISS DIG 811 THREE FULL WORKING DAYS BEFORE YOU DIG, CALL THE MISS DIG SYSTEM

PROJECT SPONSOR:
IVANHOE COMPANIES
6689 ORCHARD LAKE ROAD, SUITE 314
WEST BLOOMFIELD, MI 48322 (248) 626-6114

OVERALL SITE PLAN
THE GROVE
NOVI, MICHIGAN

DATE 1/14/24	SCALE	HOR: 1" = 100' VER: 1" = N/A	
DESIGNED BY SRB	JOB NO.	22149	
DRAWN BY DAB	SHEET	SP-3	

© COPYRIGHT 2024

Z:\Projects\22149\DWG\22149 OVERALL PAVING PLAN.dwg, SP-3 OVERALL SITE PLAN, 6/4/2026 8:23:01 AM, pgarnova

12-Mile Road and Site Drive # 1

FIGURE 6-3

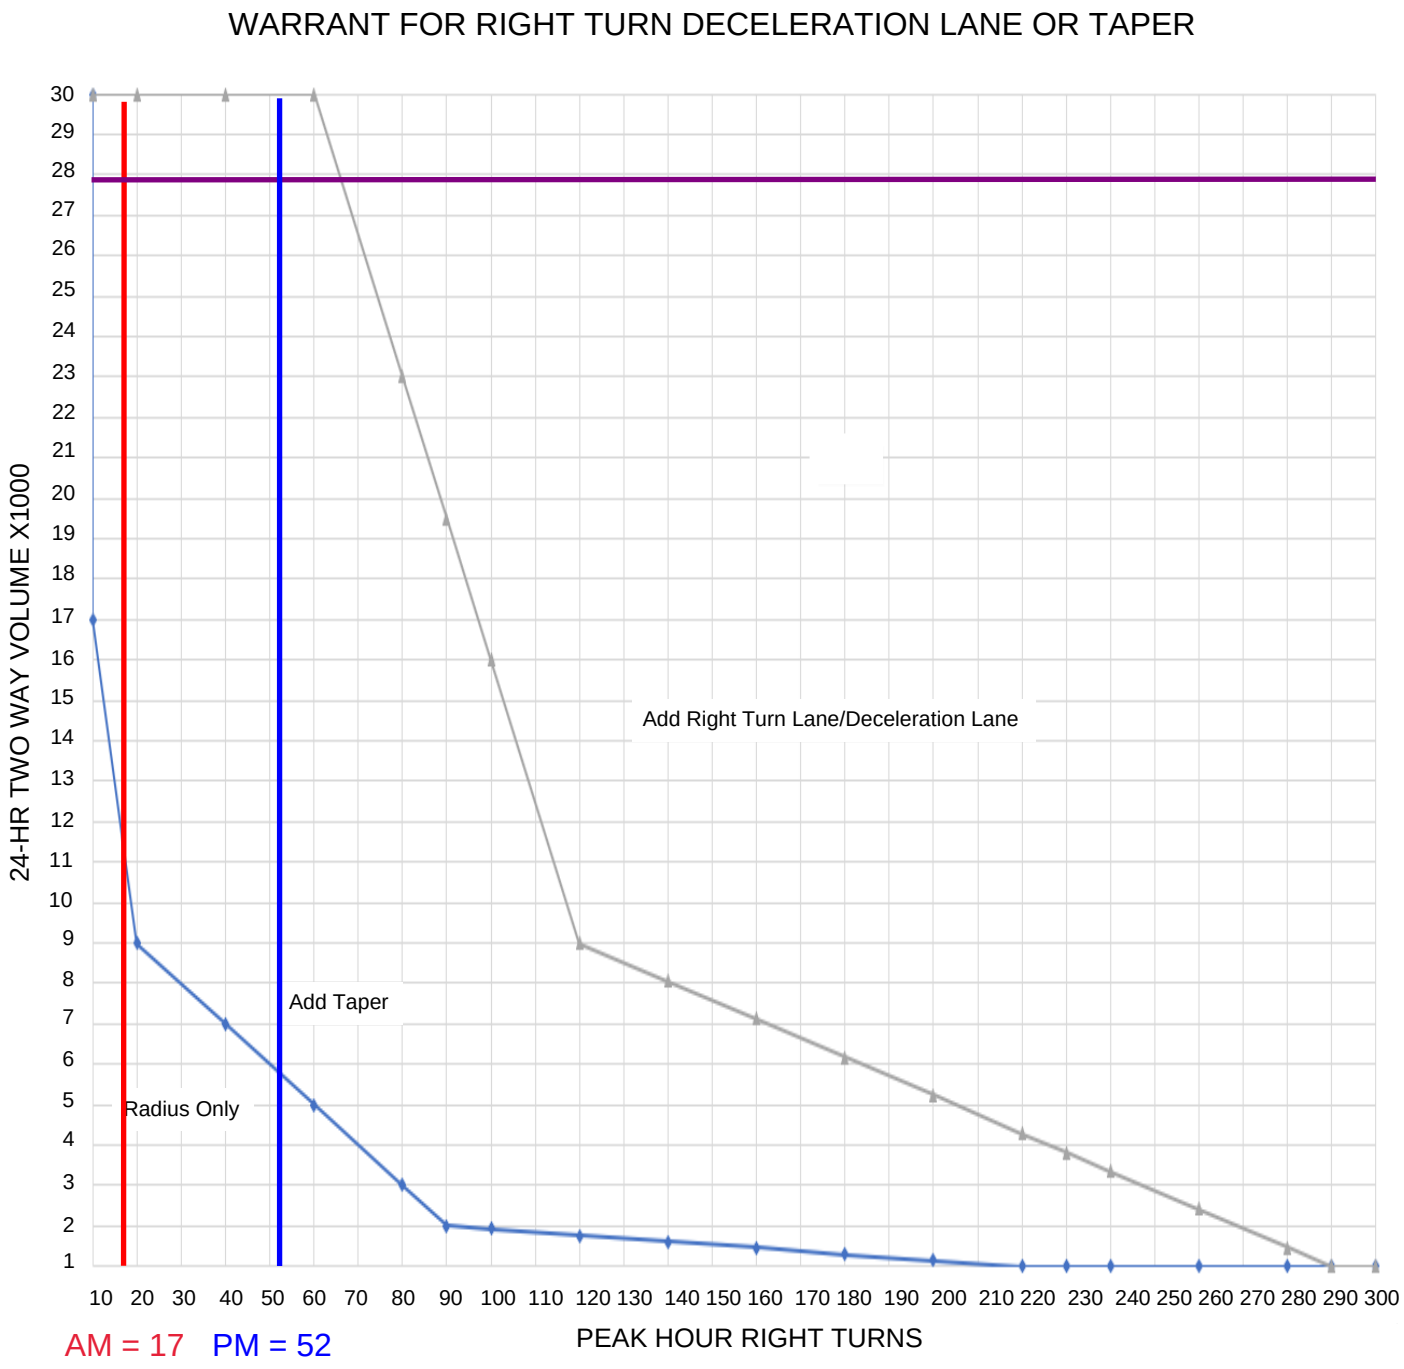

RT Taper
RECOMMENDED

2023 ADT = 26,000 vpd (MDOT)
0.50% @ 7yrs= +924 vpd
The Grove New Trips = +1058 vpd
2030 ADT= 27,982 vpd

Meadowbrook Road and Site Drive # 2

(Ord. No. 99-124.11, Pt. XXXIII, 7-26-99)

Figure IX.10

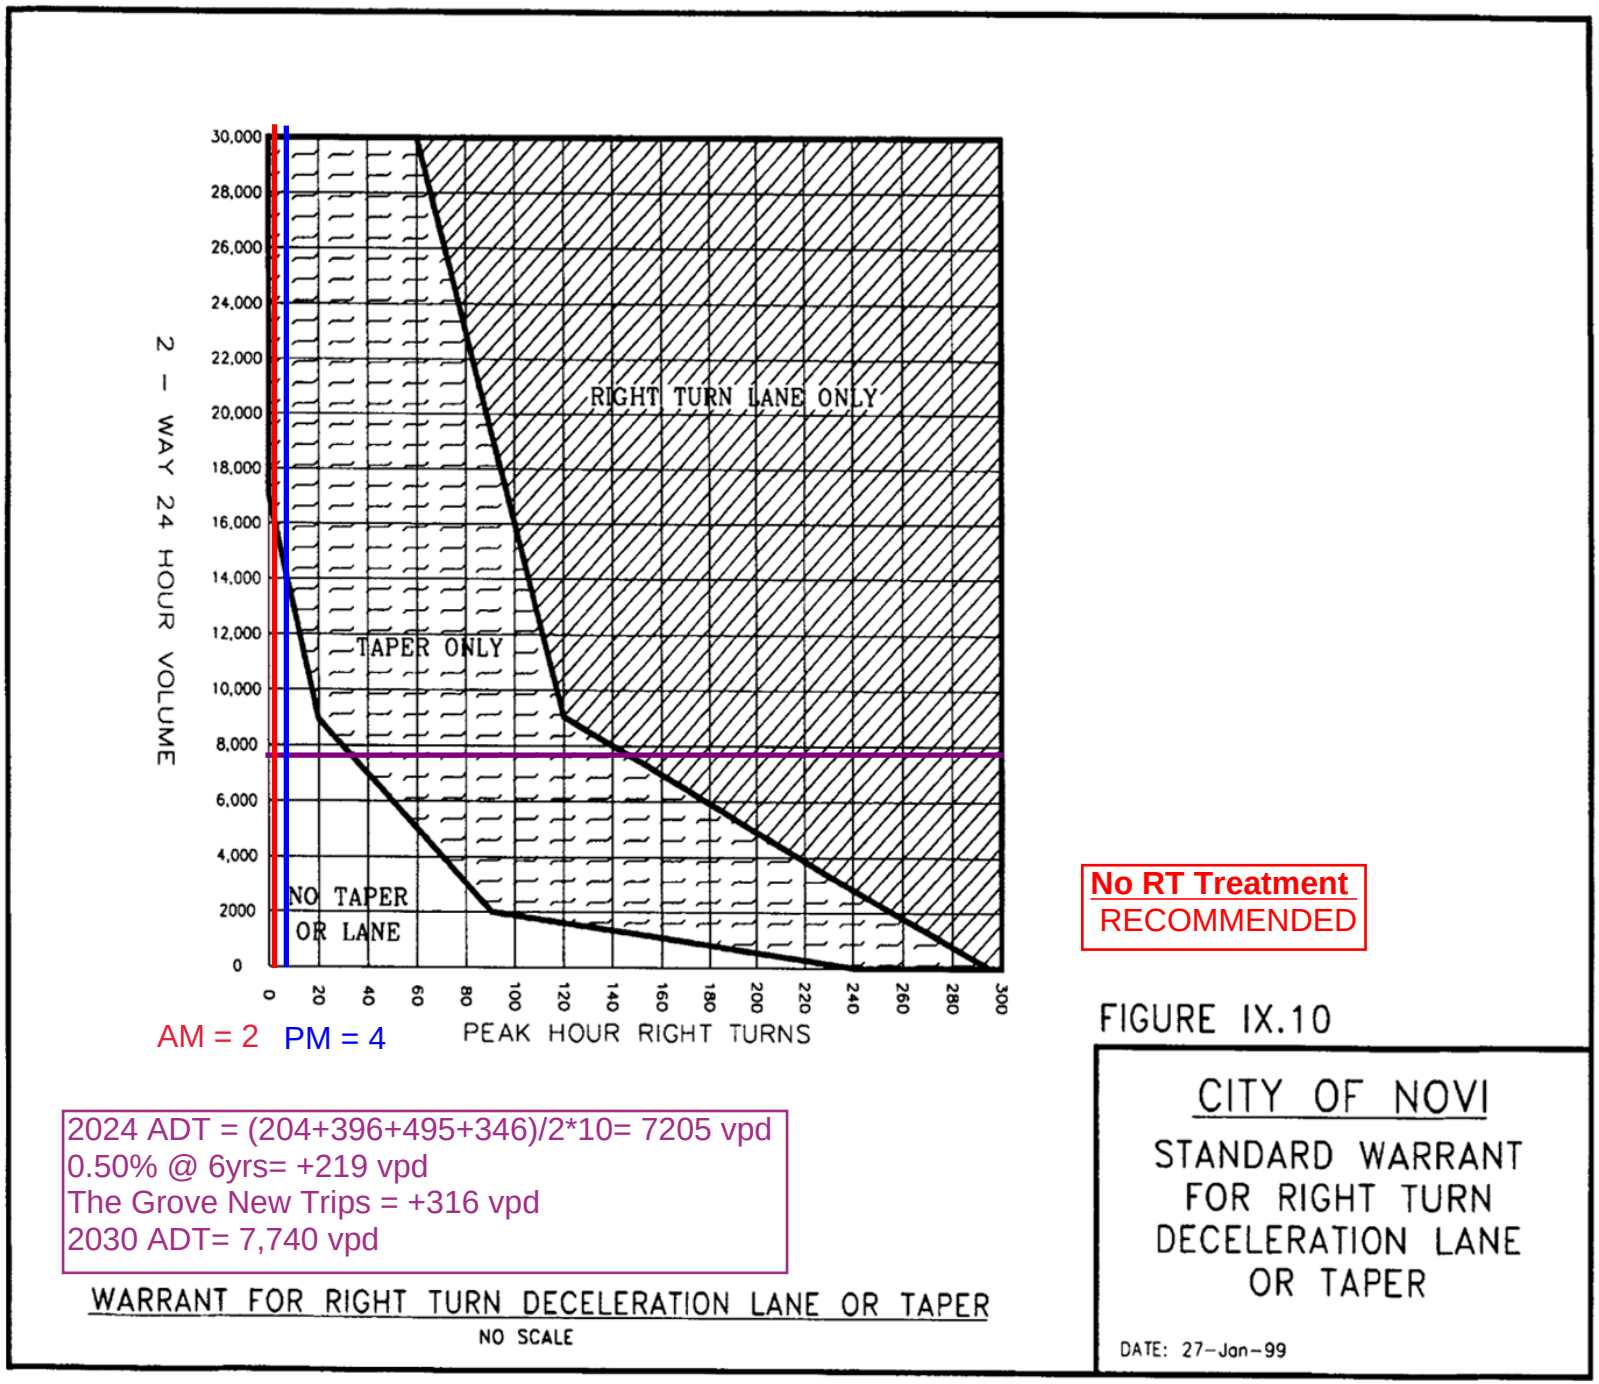

Meadowbrook Road and Site Drive # 3

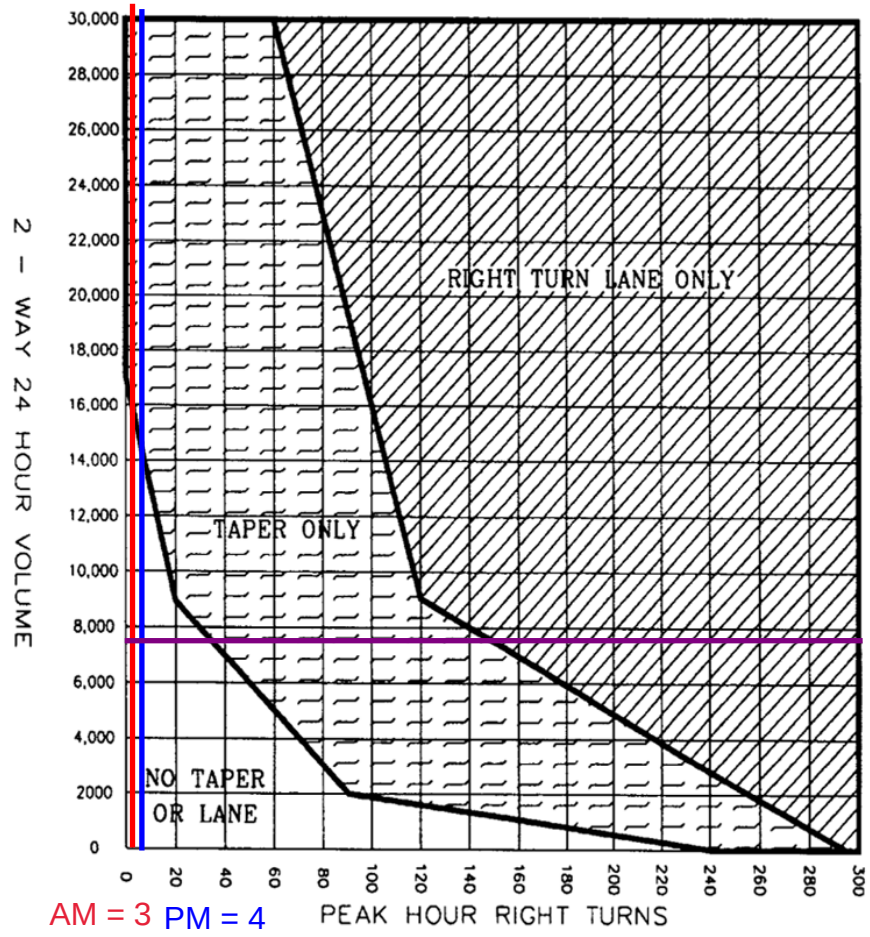

No RT Treatment
RECOMMENDED

2024 ADT = (204+396+495+346)/2*10= 7205 vpd
0.50% @ 6yrs= +219 vpd
The Grove New Trips = +343 vpd
2030 ADT= 7,767 vpd

WARRANT FOR RIGHT TURN DECELERATION LANE OR TAPER
NO SCALE

FIGURE IX.10

CITY OF NOVI

STANDARD WARRANT FOR RIGHT TURN DECELERATION LANE OR TAPER

DATE: 27-Jan-99

(Ord. No. 99-124.11, Pt. XXXIII, 7-26-99)

Figure IX.10

MEMO

FLEIS&VANDENBRINK
DESIGN. BUILD. OPERATE.

VIA EMAIL: gshapiro@ivanhoecompanies.com

To:	**Ivanhoe Companies**
From:	**Julie M. Kroll, PE, PTOE** **Salman Ahmad** **Fleis & VandenBrink**
Date:	**July 16, 2024** **Revised October 11, 2024**
Re:	**The Grove Residential Development** **Novi, Michigan** **Traffic Impact Study**

1 INTRODUCTION

This memorandum presents the results of the Traffic Impact Study (TIS) for the proposed residential development in Novi, Michigan. The project site is located generally in the southeast quadrant of the 12-Mile Road & Meadowbrook Road intersection, as shown on the attached **Figure 1**. The proposed development includes the construction of a residential development on property that is currently vacant.

The project site is currently zoned OST (Office Service Technology) and is proposed to be rezoned RM-2 (High-Density Multiple-Family), with a Planned Rezoning Overlay (PRO). Site access is proposed via one (1) right-in right-out (RIRO) driveway on 12-Mile Road and two (2) full-access driveways on Meadowbrook Road. 12-Mile Road is under the jurisdiction of Road Commission for Oakland County (RCOC) and Meadowbrook Road is under the jurisdiction of the City of Novi. A TIS is required for this project as part of the site plan and rezoning review process with the City of Novi and for permitting of site access.

This TIS has been completed to evaluate the impact of the proposed development on the adjacent roadway network. The scope of work for this study was developed based on Fleis & VandenBrink's (F&V) knowledge of the study area, understanding of the development program, accepted traffic engineering practices, and information published by Institute of Transportation Engineers (ITE). Additionally, the City of Novi and their traffic engineering consultant (AECOM) provided input regarding the scope of work included herein. The study analyses were completed using Synchro/SimTraffic (Version 11) & HCS2024 traffic analysis software. Sources of data for this study include F&V subconsultant Quality Counts, LLC (QC), RCOC, the City of Novi, the Southeast Michigan Council of Governments (SEMCOG), the Michigan Department of Transportation (MDOT), and ITE.

2 BACKGROUND

2.1 EXISTING ROAD NETWORK

Vehicle transportation for the study area is provided via 12-Mile Road and Meadowbrook Road, with regional transportation provided via M-5. Information on study roadways is attached and summarized in **Table 1** and the lane use and traffic control are shown on the attached **Figure 2**. For the purposes of this study, all minor streets and driveways were assumed to have an operating speed of 25 miles per hour (mph), unless otherwise noted. Additional information for the study roadways is described below.

Meadowbrook Road runs in the north / south directions, adjacent to the west side of the project site.

- North of 12-Mile Road, Meadowbrook Road provides a typical two-lane cross-section, with one (1) lane of travel in each direction.
- South of 12-Mile Road, adjacent to the project site, Meadowbrook Road provides a typical three-lane cross-section, with one (1) lane of travel in each direction and a center two-way left-turn lane (TWLTL).

27725 Stansbury Boulevard, Suite 195
Farmington Hills, MI 48334
P: 248.536.0080
F: 248.536.0079
www.fveng.com

- Meadowbrook Road widens at the signalized study intersection with 12-Mile Road, in order to provide exclusive right-turn lanes in both the northbound and southbound directions.

12-Mile Road runs in the east / west directions, adjacent to the north side of the project site. The study section of 12-Mile Road provides a median divided, six-lane cross-section, with three (3) lanes of travel in each direction; left-turn movements are accommodated via median U-turn (crossovers) intersections. Additionally, 12-Mile Road widens at the signalized study intersection with Meadowbrook Road, in order to provide exclusive right-turn lanes in both the eastbound and westbound directions.

M-5 generally runs in the north / south directions, east of the project site. At the signalized study intersection with 12-Mile Road, the SB M-5 Exit-Ramp provides dual (2) right-turn lanes and dual (2) left-turn lanes.

Table 1: Roadway Information

Roadway Segment	12-Mile Road	Meadowbrook Road	M-5
National Functional Classification	Other Principal Arterial	Minor Arterial	Other Freeway
Posted Speed Limit	45-mph	35-mph (N. of 12-Mile Rd) 40-mph (S. of 12-Mile Rd)	70-mph
Road Jurisdiction	RCOC	City of Novi	MDOT
Daily Traffic Volumes (MDOT 2023)	26,000 vpd	5,050 vpd (N. of 12-Mile Road)	79,400 vpd
Roadway Improvement Projects	None	Water Main Installation & Street Reconstruction (8-Mile to 14-Mile)	None

2.2 EXISTING TRAFFIC VOLUMES

F&V subconsultant QC, collected existing Turning Movement Count (TMC) data on Tuesday, June 11, 2024, during the AM (7:00 AM to 9:00 AM) and PM (4:00 PM to 6:00 PM) peak periods at the study intersections[1]:

- 12-Mile Road & Meadowbrook Road
- WB-to-EB X/O, West of Meadowbrook Road
- WB-to-EB X/O, East of Meadowbrook Road
- EB-to-WB X/O, East of Meadowbrook Road
- WB-to-EB X/O, West of Summit Drive

At the time the data collection was performed, there was ongoing detours due to construction on M-5/I-696 Meadowbrook Road. Therefore, the available historical traffic counts from RCOC's Sydney Coordinated Adaptive Traffic System (SCATS) database were obtained for Tuesday, January 11, 2022, prior to the detours and construction. The SCAT counts were obtained at the following intersections for use in the study:

- 12-Mile Road & Meadowbrook Road
- 12-Mile Road & SB M-5 Exit-Ramp

The SCATS peak hour traffic volumes were projected at a 0.5% annual growth rate at these intersections to calculate the expected 2024 traffic volumes (without detours) and were utilized in the study. The through volumes on 12-Mile Road were balanced upwards through the roadway network...During collection of the turning movement counts, Peak Hour Factors (PHFs), pedestrian and bicycle volumes, and commercial truck percentages were recorded and used in the traffic analysis. The weekday AM and PM peak hours for the adjacent roadway network were observed to generally occur between 8:00 AM to 9:00 AM and 4:00 PM to 5:00 PM, respectively. F&V collected an inventory of existing lane use and traffic controls, as shown on the attached **Figure 2**. Additionally, F&V obtained the current signal timing permits from RCOC for the signalized study intersections within the study roadway network.

The existing 2024 peak hour traffic volumes used in the analysis are shown on the attached **Figure 3**. These volumes shown on the exhibit are the balance traffic volumes used in the analysis, and therefore will not match

[1] The adjacent intersections of EB 12-Mile Road & WB-to-EB X/O, East of 12 Oaks Mall Road and EB 12-Mile Road & SB M-5 On-Ramp were included in the Synchro model to consider the impact of vehicle progression/platooning and for the distribution of traffic to/from the proposed development. Traffic volume assumptions were made based on the collected traffic volumes, available historical traffic volume data, and consideration of the nearby land uses utilizing these intersections.

the raw data collection collected or obtained from SCATS. All applicable background data used in this analysis is attached.

3 EXISTING CONDITIONS (2024)

Existing peak hour vehicle delays and Levels of Service (LOS) were calculated at the study intersections using Synchro/SimTraffic (Version 11) traffic analysis software. This analysis was based on the existing lane use and traffic control shown on the attached **Figure 2**, the existing peak hour traffic volumes shown on the attached **Figure 3**, and the methodologies presented in the *Highway Capacity Manual, 6th Edition* (HCM6). Descriptions of LOS "A" through "F" as defined in the HCM6, are attached. Typically, LOS D is considered acceptable, with LOS A representing minimal delay and LOS F indicating failing conditions.

Note: The clustered signal operations are not supported by the HCM6 methodology; therefore, HCM 2000 was determined to be more appropriate for the evaluation of the signalized study intersections.

The signalized study intersections also operate on RCOC's SCATS; therefore, the signal timings were optimized for each scenario studied, in order to reflect the true signal operations and real time optimizations made to accommodate the traffic volumes observed by the approach lane detectors. The results of the existing conditions analysis are attached and shown in **Table 2**.

Table 2: Existing Intersection Operations

Intersection		Control	Approach	Existing Conditions (2024)			
				AM Peak		PM Peak	
				Delay (s/veh)	LOS	Delay (s/veh)	LOS
10	EB 12-Mile Road & WB-to-EB X/O, West of Meadowbrook Road	Stop (Minor)	EB	Free			
			SBL	13.1	B	12.3	B
20	12-Mile Road & Meadowbrook Road	Signalized	EBT	12.9	B	11.0	B
			EBR	8.5	A	5.8	A
			WBT	20.6	C	21.7	C
			WBR	36.1	D	30.3	C
			NBT	26.4	C	32.8	C
			NBR	26.6	C	38.9	D
			SBT	27.6	C	33.8	C
			SBR	26.5	C	31.0	C
			Overall	21.9	C	22.8	C
30	EB 12-Mile Road & WB-to-EB X/O, East of Meadowbrook Road	Stop (Minor)	EB	Free			
			SBL	0.0*	A	10.1	B
40	WB 12-Mile Road & EB-to-WB X/O, East of Meadowbrook Road	Stop (Minor)	WB	Free			
			NBL	11.5	B	26.5	D
50	EB 12-Mile Road & WB-to-EB X/O, West of Summit Drive	Stop (Minor)	EB	Free			
			SBL	10.3	B	12.6	B
60	12-Mile Road & SB M-5 Exit-Ramp	Signalized	EB	18.0	B	18.8	B
			WB	16.7	B	25.1	C
			SBL	25.4	C	24.5	C
			SBR	24.8	C	31.9	C
			Overall	19.9	B	26.9	C

** Indicates no vehicle volume present.*

The results of the existing conditions analysis indicates that all approaches and movements at the study intersections are currently operating acceptably, at LOS D or better, during both the AM and PM peak hours. Review of SimTraffic network simulations also indicates acceptable operations throughout the study roadway

network during both peak periods. Occasional periods of vehicle queues were observed at the signalized study intersections during the peak periods; however, these queues were observed to be serviced within each cycle lengths, leaving no residual vehicle queueing.

4 Background Conditions (2030)

4.1 Background Growth

Historical population and employment community profile data was obtained for the City of Novi from the Southeast Michigan Council of Government (SEMCOG), in order to calculate a background growth rate to project the existing 2024 traffic volumes to the site buildout year of 2030. Population and employment projections from 2020 to 2050 were reviewed and indicate average annual growth rates of 0.37% and 0.39%, respectively. Therefore, a conservative annual background growth rate of **0.5%** per year was utilized for this study, in order to project the existing 2024 peak hour traffic volumes to buildout year of 2030.

In addition to the background traffic growth, it is important to account for traffic that will be generated by approved developments within the vicinity of the study area that are currently under construction or will be within the buildout year. At the time of this study, the following developments were identified by the City of Novi and were included within the study as background traffic:

- Griffin Novi I
- Griffin Novi II
- Elm Creek

Information regarding the proposed background developments and trip generation included within the attachments for reference. The vehicular trips generated by the proposed background development were assigned to the study roadway network based on the existing peak hour traffic patterns in the adjacent roadway network and the methodologies published by ITE. After applying the background growth rate to the existing 2024 traffic volumes shown on the attached **Figure 3**, the site-generated traffic volumes from the background development were added to the study roadway network, in order to determine the background peak hour traffic volumes ***without the proposed development***, as shown on the attached **Figure 4**.

4.2 Background Conditions Analysis

Background peak hour vehicle delays and LOS ***without the proposed development*** were calculated at the study intersections based on the existing lane use and traffic control shown on the attached **Figure 2**, the background peak hour traffic volumes shown on the attached **Figure 4**, and the methodologies presented in the HCM. Results of the background conditions analysis are attached and summarized in **Table 3**.

Table 3: Background Intersection Operations

Intersection		Control	Approach	Existing Conditions (2024)				Background Conditions (2030)				Difference			
				AM Peak		PM Peak		AM Peak		PM Peak		AM Peak		PM Peak	
				Delay (s/veh)	LOS	Delay (s/veh)	LOS	Delay (s/veh)	LOS	Delay (s/veh)	LOS	Delay (s/veh)	LOS	Delay (s/veh)	LOS
10	EB 12-Mile Road & WB-to-EB X/O, W. of Meadowbrook	Stop (Minor)	EB	Free				Free				Free			
			SBL	13.1	B	12.3	B	13.8	B	13.3	B	0.7	-	1.0	-
20	12-Mile Road & Meadowbrook Road	Signal	EBT	12.9	B	11.0	B	13.5	B	11.1	B	0.6	-	0.1	-
			EBR	8.5	A	5.8	A	9.0	A	5.7	A	0.5	-	-0.1	-
			WBT	20.6	C	21.7	C	21.3	C	23.4	C	0.7	-	1.7	-
			WBR	36.1	D	30.3	C	35.6	D	24.1	C	-0.5	-	-6.2	-
			NBT	26.4	C	32.8	C	25.8	C	32.9	C	-0.6	-	0.1	-
			NBR	26.6	C	38.9	D	26.3	C	43.0	D	-0.3	-	4.1	-
			SBT	27.6	C	33.8	C	27.0	C	34.1	C	-0.6	-	0.3	-
			SBR	26.5	C	31.0	C	26.1	C	31.0	C	-0.4	-	0.0	-
			Overall	21.9	C	22.8	C	22.2	C	23.1	C	0.3	-	0.3	-
30	EB 12-Mile Road & WB-to-EB X/O, E. of Meadowbrook	Stop (Minor)	EB	Free				Free				Free			
			SBL	0.0*	A	10.1	B	0.0*	A	10.3	B	0.0*	-	0.2	-

	Intersection	Control	Approach	Existing Conditions (2024)				Background Conditions (2030)				Difference			
				AM Peak		PM Peak		AM Peak		PM Peak		AM Peak		PM Peak	
				Delay (s/veh)	LOS	Delay (s/veh)	LOS	Delay (s/veh)	LOS	Delay (s/veh)	LOS	Delay (s/veh)	LOS	Delay (s/veh)	LOS
40	WB 12-Mile Road & EB-to-WB X/O, E. of Meadowbrook	Stop (Minor)	WB	Free				Free				Free			
			NBL	11.5	B	26.5	D	11.9	B	32.1	D	0.4	-	5.6	-
50	EB 12-Mile Road & WB-to-EB X/O, W. of Summit Dr.	Stop (Minor)	EB	Free				Free				Free			
			SBL	10.3	B	12.6	B	10.5	B	12.9	B	0.2	-	0.3	-
60	12-Mile Road & SB M-5 Exit-Ramp	Signal	EB	18.0	B	18.8	B	18.3	B	19.7	B	0.3	-	0.9	-
			WB	16.7	B	25.1	C	16.9	B	26.1	C	0.2	-	1.0	-
			SBL	25.4	C	24.5	C	25.4	C	24.5	C	0.0	-	0.0	-
			SBR	24.8	C	31.9	C	24.8	C	33.3	C	0.0	-	1.4	-
			Overall	19.9	B	26.9	C	20.0	B	27.9	C	0.1	-	1.0	-

** Indicates no vehicle volume present. Decreased delays are the result of SCATS optimizations, improved progression and/or HCM methodologies*

The results of the background conditions analysis indicates that all approaches and movements at the study intersections are expected to continue operating acceptably, at LOS D or better during both peak periods, in a manner similar to the existing conditions analysis, with minor increases in delays. Review of SimTraffic network simulations also indicates acceptable operations during both peak periods, similar to those observations made during existing conditions.

5 TRIP GENERATION

5.1 SITE TRIP GENERATION

The number of weekday peak hour (AM and PM) and daily vehicle trips that would be generated by the proposed development were forecasted based on data published in the ITE *Trip Generation Manual, 11th Edition*. The proposed development includes the construction residential units. Site trip generation forecast utilized in this analysis was reviewed and approved by the City of Novi's traffic engineering consultant (AECOM) prior to use in this TIS; the trip generation is summarized in **Table 4**.

Table 4: Site Trip Generation

Land Use	ITE Code	Amount	Units	Average Daily Traffic (vpd)	AM Peak Hour (vph)			PM Peak Hour (vph)		
					In	Out	Total	In	Out	Total
Single-Family Attached Housing	215	182	DU	1,336	22	67	89	62	43	105
Multi-Family Housing (Low-Rise)	220	256	DU	1,716	24	78	102	83	48	131
			Total	3,052	46	145	191	145	91	236

5.2 REZONING TRIP GENERATION ANALYSIS

As part of the development plan for this project, the subject property is proposed to be rezoned from the existing OST to RM-2, with a PRO. A trip generation comparison was performed to evaluate the maximum potential development that would be permitted under the existing OST zoning classification, as compared to the proposed development under RM-2 with a PRO. The PRO zoning option permits only that land use which is proposed and approved; therefore, the uses that are permitted under the existing OST zoning were reviewed and matched to representative land uses within the ITE Trip Generation Manual.

Existing Zoning OST (Office Service Technology)

The City of Novi Ordinance definition of uses permitted under the OST zoning includes: professional office buildings, data processing and computer centers, laboratories, hotels and business motels, colleges, universities, and other such secondary institutions, etc.

Review of the ITE land use description indicates that the General Office Building (LUC 710) use generates the highest trips and best matches the uses defined by the City of Novi Ordinance and permitted by right under the existing OST zoning. As part of the proposed project, a parallel development plan was developed for what could be permitted under the existing OST zoning, which consist of office uses; the parallel plan is attached for reference. Additional options for the office building also included various sizes for this development plan, with the maximum development ranging from approximately 500kSF to approximately 1MSF.

Proposed Zoning RM-2 with PRO

The City of Novi Ordinance defines a PRO as a site-specific use authorization to accomplish the objectives of the zoning ordinance through a land development project review process. Therefore, the proposed development plan that will be approved within the PRO Agreement would be the only development that would be permitted within the proposed zoning.

Therefore, an analysis was performed in order to compare the site trip generation potential currently permitted by right under the existing OST zoning and the trip generation associated with the proposed development plan. The number of weekday peak hour (AM and PM) and daily vehicle trips that would be generated were calculated based on the rates and equations published by ITE in the *Trip Generation Manual, 11th Edition*. The results of the trip generation comparison are summarized in **Table 5**.

Table 5: Rezoning Trip Generation Comparison

Zoning	Land Use	ITE Code	Amount	Units	Average Daily Traffic (vpd)	AM Peak Hour			PM Peak Hour		
						In	Out	Total	In	Out	Total
Existing (OST)	General Office Building	710	984,600	SF	8,487	1,053	144	1,197	188	920	1,108
Existing (OST)	General Office Building	710	738,450	SF	6,608	822	112	934	148	725	873
Existing (OST)	General Office Building	710	492,300	SF	4,643	580	79	659	106	517	623
Maximum for Existing Zoning			*984,600*	*SF*	*8,487*	*1,053*	*144*	*1,197*	*188*	*920*	*1,108*
Proposed (RM-2 w/ PRO)	Single-Family Attached Housing	215	182	DU	1,336	22	67	89	62	43	105
	Multi-Family Housing (Low-Rise)	220	256	DU	1,716	24	78	102	83	48	131
Total for Proposed Zoning					*3,052*	*46*	*145*	*191*	*145*	*91*	*236*
Difference					-5,435	-1,007	1	-1,006	-43	-829	-872

The results of the trip generation comparison indicates that the proposed RM-2 with a PRO zoning will generate *less* trips than the potential trip generation that is currently permitted under the existing OST zoning classifications. Therefore, the proposed development plan is expected to have a lower impact on adjacent roadway network, as compared to the potential use(s) of the project site, based on the current zoning.

6 SITE TRIP DISTRIBUTION

The vehicular trips that would be generated by the proposed development were assigned to the study roadway network based on the proposed site access plan, the existing peak hour traffic patterns in the adjacent roadway network, and the methodologies published by ITE. The ITE trip distribution methodology assumes that new trips will enter the network and access the development, then leave the development and return to their direction of origin. The site trip distributions used in this analysis were reviewed by the City of Novi's traffic engineering consultant (AECOM) prior to use in this TIS and are summarized in **Table 6**.

Table 6: Site Trip Distribution

To/From	Via	AM	PM
North	Meadowbrook Road	5%	4%
South	Meadowbrook Road	16%	9%
East	12-Mile Road	23%	29%
West	12-Mile Road	22%	16%
North	M-5	8%	13%
South	M-5	26%	29%
Total		100%	100%

The site-generated vehicular traffic volumes shown in **Table 4** were distributed to the study roadway network according to the distribution shown in **Table 6**. The site-generated trips shown on the attached **Figure 5** were added to the background peak hour traffic volumes shown on the attached **Figure 4**, in order to calculate the future peak hour traffic volumes, with the addition of the proposed development. Future peak hour traffic volumes are shown on the attached **Figure 6**.

7 Future Conditions (2030 Buildout)

7.1 Future Conditions Analysis

Future peak hour vehicle delays and LOS ***with the proposed development*** were calculated based on the proposed lane use and traffic controls shown on the attached **Figure 2**, the future peak hour traffic volumes shown on the attached **Figure 6**, and the methodologies presented in the HCM. The results of the future conditions analysis are attached and summarized in **Table 7**.

The results of the future conditions analysis indicates that all study intersection approaches and movements are expected to continue operating acceptably, at LOS D or better during both peak periods, in a manner similar to the background conditions analysis. Review of SimTraffic network simulations also indicates acceptable operations throughout the study roadway during both peak periods. The majority of vehicle queues at the signalized study intersections were observed to be serviced within each cycle length, leaving minimal residual vehicle queueing. Additionally, review of SimTraffic microsimulations indicates that vehicles at the stop-controlled proposed site driveways were able to find adequate gaps within the through traffic, without experiencing significant delays or excessive vehicle queueing during both peak hours.

Table 7: Future Intersection Operations

Intersection		Control	Approach	Background Conditions (2030)				Future Conditions (2030)				Difference			
				AM Peak		PM Peak		AM Peak		PM Peak		AM Peak		PM Peak	
				Delay (s/veh)	LOS	Delay (s/veh)	LOS	Delay (s/veh)	LOS	Delay (s/veh)	LOS	Delay (s/veh)	LOS	Delay (s/veh)	LOS
10	EB 12-Mile Road & WB-to-EB X/O, W. of Meadowbrook	Stop (Minor)	EB	Free				Free				Free			
			SBL	13.8	B	13.3	B	14.0	B	13.7	B	0.2	-	0.4	-
20	12-Mile Road & Meadowbrook Road	Signal	EBT	13.5	B	11.1	B	14.6	B	11.7	B	1.1	-	0.6	-
			EBR	9.0	A	5.7	A	9.9	A	6.1	A	0.9	-	0.4	-
			WBT	21.3	C	23.4	C	21.8	C	24.9	C	0.5	-	1.5	-
			WBR	35.6	D	24.1	C	33.8	C	20.7	C	-1.8	D→C	-3.4	-
			NBT	25.8	C	32.9	C	24.6	C	32.3	C	-1.2	-	-0.6	-
			NBR	26.3	C	43.0	D	25.2	C	44.1	D	-1.1	-	1.1	-
			SBT	27.0	C	34.1	C	25.7	C	33.4	C	-1.3	-	-0.7	-
			SBR	26.1	C	31.0	C	24.9	C	30.3	C	-1.2	-	-0.7	-
			Overall	22.2	C	23.1	C	22.2	C	23.7	C	0.0	-	0.6	-
30	EB 12-Mile Road & WB-to-EB X/O, E. of Meadowbrook	Stop (Minor)	EB	Free				Free				Free			
			SBL	0.0*	A	10.3	B	0.0*	A	10.3	B	0.0*	-	0.0	-
40	WB 12-Mile Road & EB-to-WB X/O, E. of Meadowbrook	Stop (Minor)	WB	Free				Free				Free			
			NBL	11.9	B	32.1	D	12.3	B	34.3	D	0.4	-	2.2	-
50	EB 12-Mile Road & WB-to-EB X/O, W. of Summit Drive	Stop (Minor)	EB	Free				Free				Free			
			SBL	10.5	B	12.9	B	10.8	B	15.0	C	0.3	-	2.1	B→C
60	12-Mile Road & SB M-5 Exit-Ramp	Signal	EB	18.3	B	19.7	B	18.0	B	19.5	B	-0.3	-	-0.2	-
			WB	16.9	B	26.1	C	15.9	B	26.4	C	-1.0	-	0.3	-
			SBR	25.4	C	24.5	C	26.1	C	35.3	D	0.7	-	10.8	C→D
			SBL	24.8	C	33.3	C	26.8	C	25.2	C	2.0	-	-8.1	-
			Overall	20.0	B	27.9	C	19.8	B	28.6	C	-0.2	-	0.7	-

Intersection		Control	Approach	Background Conditions (2030)				Future Conditions (2030)				Difference			
				AM Peak		PM Peak		AM Peak		PM Peak		AM Peak		PM Peak	
				Delay (s/veh)	LOS	Delay (s/veh)	LOS	Delay (s/veh)	LOS	Delay (s/veh)	LOS	Delay (s/veh)	LOS	Delay (s/veh)	LOS
70	EB 12-Mile Road & Site Drive #1	Stop (Minor)	EB	N/A				Free				N/A			
			NB					13.8	B	20.8	C				
80	Meadowbrook Road & Elm Creek Drive / Site Drive #2	Stop (Minor)	EB	15.7	C	21.8	C	17.1	C	25.7	D	1.4	-	3.9	C→D
			WB	N/A				12.0	B	15.2	C	N/A			
			NBL	8.3	A	8.2	A	8.4	A	8.2	A	0.1	-	0.0	-
			SBL	Free				7.7	A	8.7	A	N/A			
90	Meadowbrook Road & Site Drive #3	Stop (Minor)	WB	N/A				11.0	B	12.9	B	N/A			
			NB					Free							
			SBL					7.7	A	8.7	A				

** Indicates no vehicle volume present. Decreased delays are the result of SCATS optimizations, improved progression, and/or HCM methodologies.*

7.2 Weaving Analysis

A weaving analysis was conducted using HCS2024 software for the crossovers adjacent to the east and west of Site Drive # 1 on EB 12-Mile Road. This analysis was performed to ensure that there is adequate distance between the cross-overs to accommodate the projected weaving to/from the site access driveway on 12-Mile Road. The results of the analysis are attached and summarized in **Table 8**.

Table 8: Future Conditions Weaving Analysis

EB 12-Mile Road Segment	Future Conditions			
	AM Peak		PM Peak	
	Density (pc/mi/ln)	LOS	Density (pc/mi/ln)	LOS
WB-to-EB X/O, West of Summit Drive to Site Drive # 1	7.1	A	12.9	B
Site Drive # 1 to EB-to-WB X/O, West of M-5	7.2	A	12.0	A

- The results of the weaving analysis indicates that there is adequate distance between the proposed Site Drive #1 and the existing crossover locations to accommodate the projected traffic volumes

8 Access Management

8.1 Auxiliary Turn Lane Evaluation

Site access is proposed via one (1) right-in right-out (RIRO) driveway on 12-Mile Road and two (2) full-access driveways on Meadowbrook Road. 12-Mile Road is under the jurisdiction of RCOC and Meadowbrook Road is under the jurisdiction of the City of Novi. The RCOC & City of Novi auxiliary turn lane charts were utilized, in order to determine the need for auxiliary turn lanes at the proposed site driveways. There is currently an existing center two-way left-turn lane (TWLTL) on Meadowbrook Road, adjacent to the project site, and 12-Mile Road is median divided, with left-turns accommodated via median U-turns (crossovers) intersections. Therefore, only the right-turn treatment criteria was evaluated at the proposed site driveways. This analysis was based on the future peak hour traffic volumes shown on the attached **Figure 6**. The results of the analysis are shown on the attached RCOC & City of Novi warrant charts and summarized in **Table 9**.

- The results of the auxiliary turn lane evaluation indicates that a right-turn deceleration lane is recommended on 12-Mile Road at the proposed Site Drive #1.

Table 9: Auxiliary Right-Turn Lane Analysis Summary

Site Driveway Intersection	AM Peak Hour	PM Peak Hour	Recommendation
12-Mile Road & Site Drive #1	Right-Turn Taper	Right-Turn Lane	Right-Turn Lane
Meadowbrook Road & Site Drive #2	No Treatment	No Treatment	No Treatment
Meadowbrook Road & Site Drive #3	No Treatment	No Treatment	No Treatment

8.2 INTERSECTION SIGHT DISTANCE

The horizontal sight distance was evaluated at the proposed site driveway along 12-Mile Road, in order to determine if there will be adequate clear vision triangles at the proposed location. The study section of 12-Mile Road is median divided, and the proposed site driveway provides right-in right-out (RIRO) only access. Therefore, the RCOC criteria was utilized to evaluate sight distance at the proposed site driveway for a vehicle making a right-turn from a complete stop. The RCOC intersection sight distance requirements require 500-feet of clearance for a 45-mph roadway. For all sight distance calculations, the height of the driver's eye is considered to be 3.5 feet above the road surface and the height of the object is considered to be 3.5 feet above the road surface.

The results of the sight distance analysis indicate that a driver waiting to egress the proposed site driveway onto 12-Mile Road will not experience any visual obstruction, provided the sight distance triangle area shown in the attached site plan is free of vegetation and a clear line of sight is provided.

9 CONCLUSIONS

The conclusions of this TIS are as follows:

1. Existing Conditions (2024)

- The results of the existing conditions analysis indicates that all approaches and movements at the study intersections are currently operating acceptably, at LOS D or better during both the AM and PM peak hours. Additionally review of SimTraffic network simulations indicates acceptable operations throughout the study roadway network during both peak periods.

2. Background Conditions (2030)

- A conservative annual background growth rate of **0.5%** per year was utilized to project the existing 2024 traffic volumes to the buildout year of 2030. In addition to background traffic growth, the following background developments were identified and were included within the background traffic volumes.
    - Griffin Novi I
    - Griffin Novi II
    - Elm Creek
- The results of the background conditions analysis indicates that the study intersections are expected to continue operating acceptably, at LOS D or better during both peak periods, in a manner similar to the existing conditions analysis. Review of SimTraffic microsimulations also indicates acceptable operations and minimal vehicle queueing during both peak periods.

3. Future Conditions (2030)

- The results of the future conditions analysis indicates that all study intersection approaches and movements are expected to continue operating acceptably, at LOS D or better during both peak periods, in a manner similar to the background conditions analysis. Review of SimTraffic microsimulations also indicates acceptable operations throughout the study roadway network; additionally, vehicles at the stop-controlled proposed site driveways were able to find adequate gaps within the through traffic, without experiencing significant delays or excessive vehicle queueing.
- The results of the weaving analysis indicates that there is adequate distance between the proposed Site Drive #1 and the existing crossover locations to accommodate the projected traffic volumes.

4. Access Management

- The need for auxiliary turn lane at the proposed site driveways on 12-Mile Road and Meadowbrook Road were evaluated and indicate that right-turn lane is recommended on 12-Mile Road at the proposed Site Drive #1.
- The results of the sight distance analysis indicate that a driver waiting to egress the proposed site driveway onto 12-Mile Road will not experience any visual obstruction, provided the sight distance triangle area remain free of vegetation and a clear line of sight is provided.

10 RECOMMENDATIONS

The recommendations of this TIS are as follows:

- Provide a right-turn deceleration lane along eastbound 12-Mile Road at the proposed Site Drive # 1.

Any questions related to this memorandum, study, analysis, and results should be addressed to Fleis & VandenBrink.

I hereby certify that this engineering document was prepared by me or under my direct personal supervision and that I am a duly licensed Professional Engineer under the laws of the State of Michigan.

Julie M. Kroll
2024.10.11
16:20:02 -04'00'

Attachments: Figures 1 – 6
Proposed Site Plan
Parallel Development Plan
Traffic Volume Data
Signal Timing Permits
SEMCOG Data
Synchro / SimTraffic Results
HCS2024 Results
Auxiliary Turn Lane Warrants

F&V

FIGURE 1

SITE LOCATION MAP

THE GROVE TIS - NOVI, MI

LEGEND

SITE — SITE LOCATION

NORTH

SCALE: NOT TO SCALE

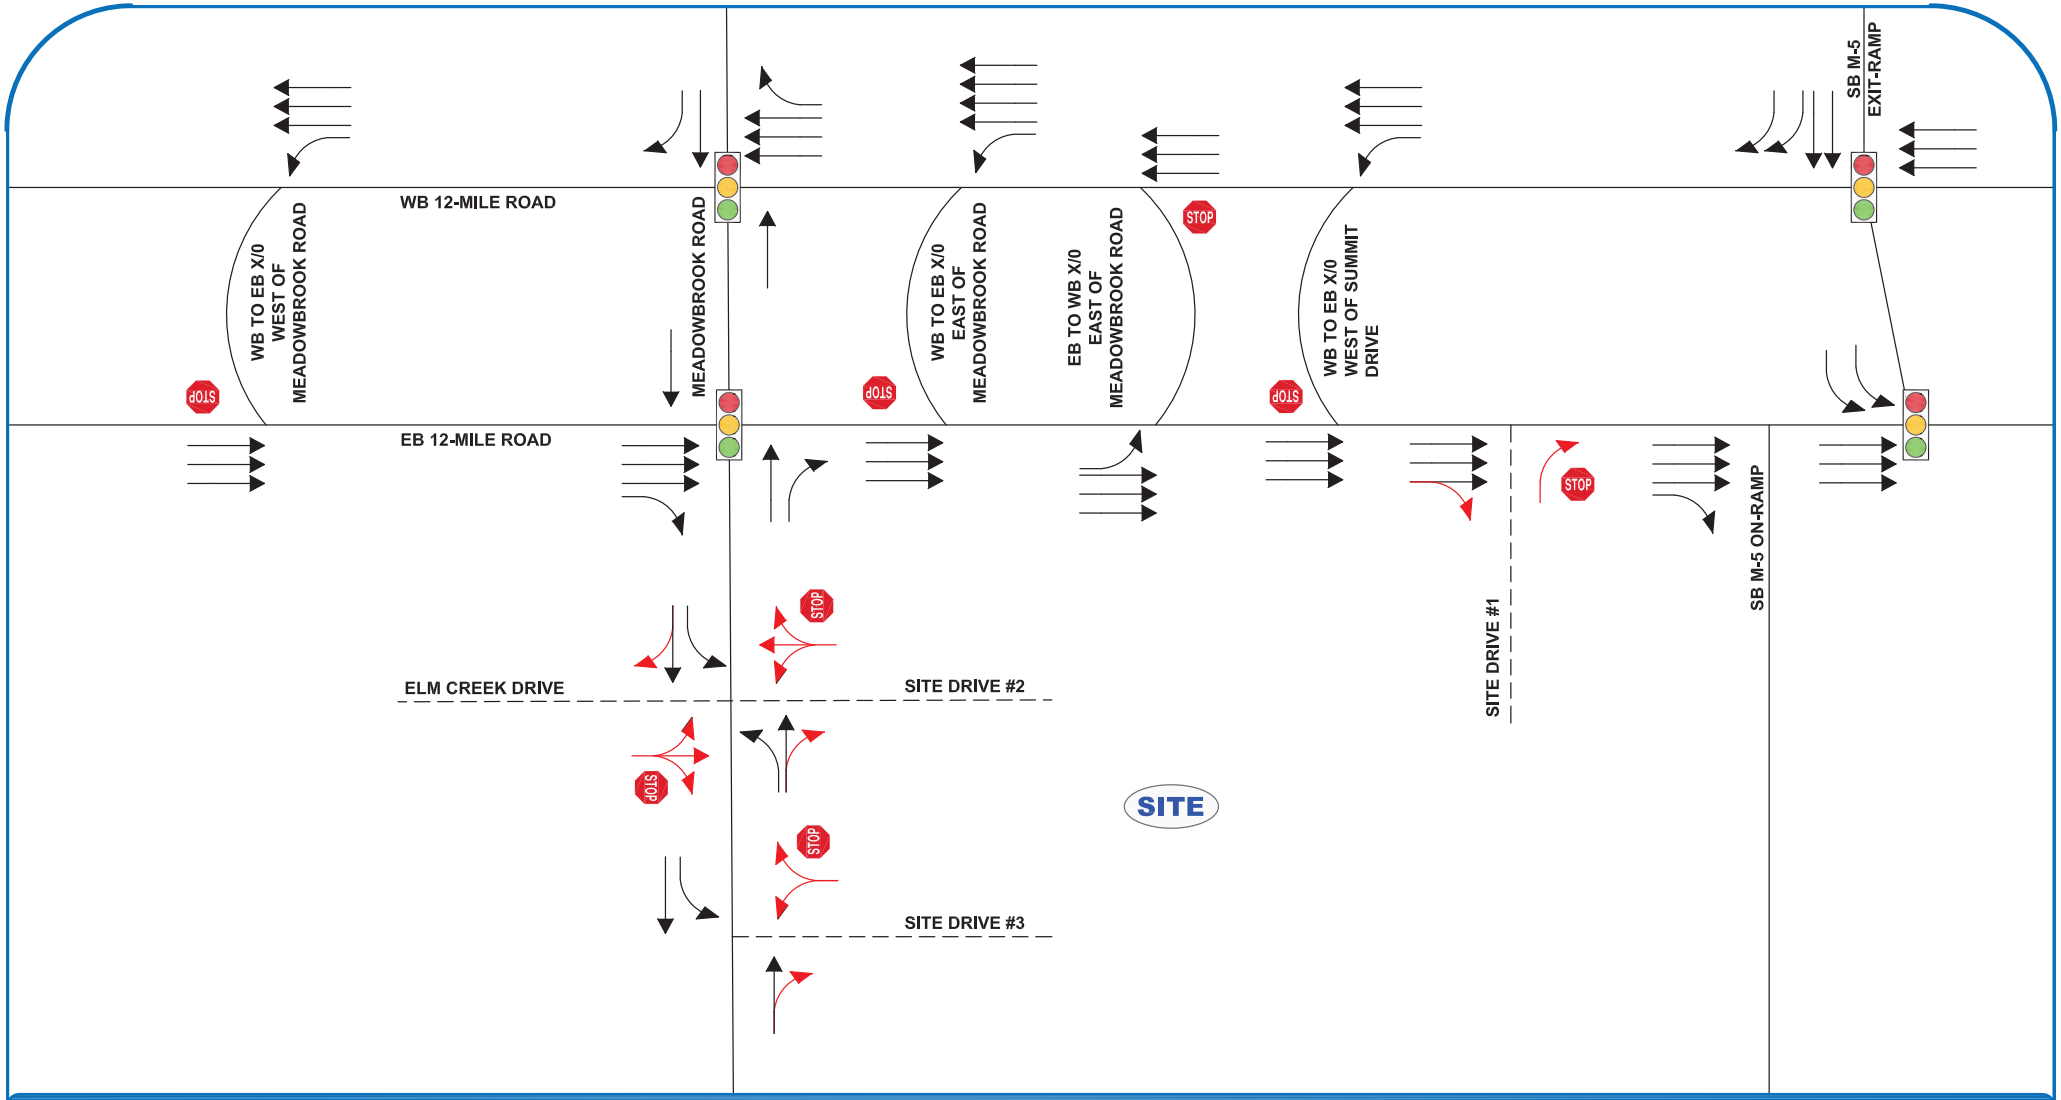

FIGURE 2

LANE USE AND TRAFFIC CONTROL

THE GROVE TIS - NOVI, MI

LEGEND

- ROADS
- PROPOSED ROADS
- LANE USE
- PROPOSED LANE USE
- SIGNALIZED INTERSECTION
- UNSIGNALIZED INTERSECTION

NORTH

SCALE: NOT TO SCALE

F&V

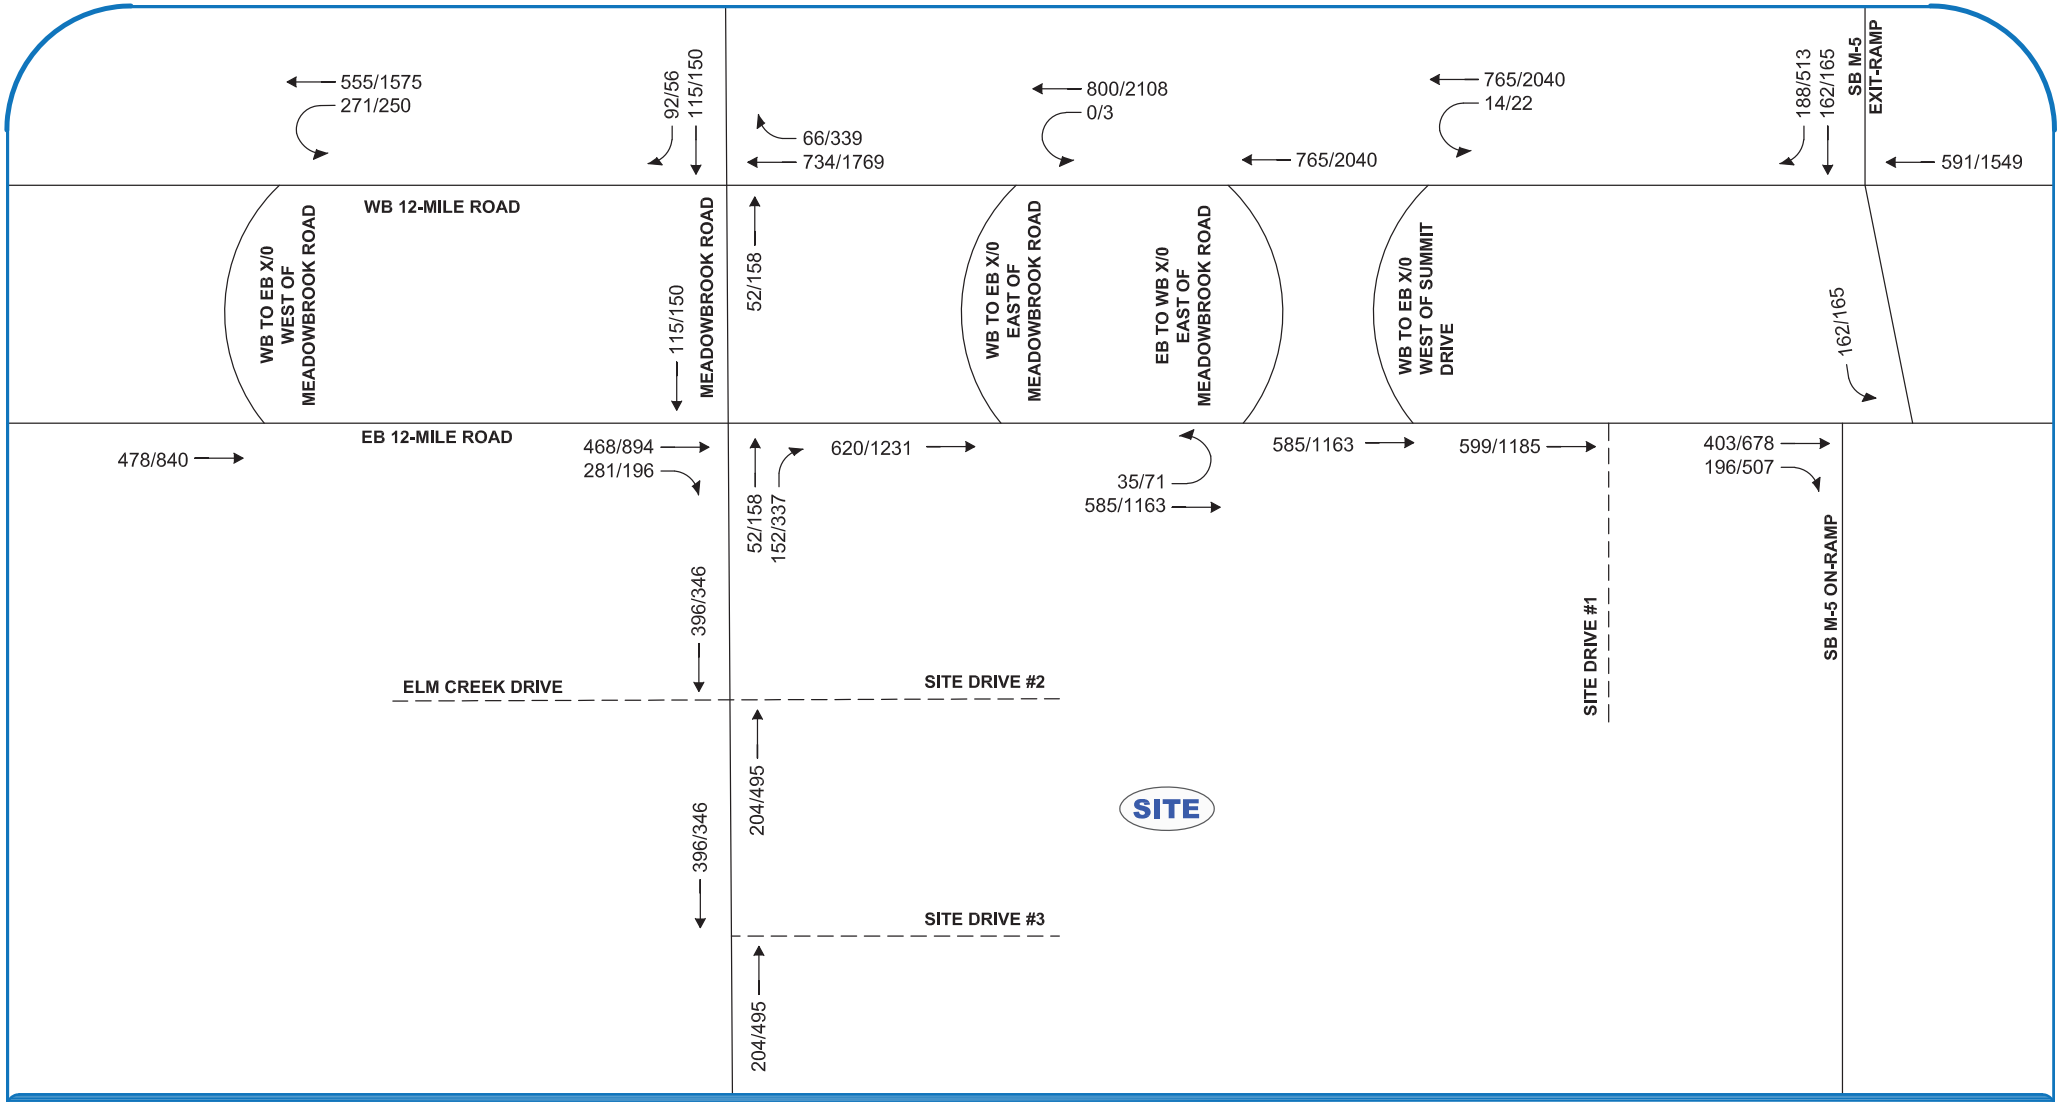

FIGURE 3

EXISTING (2024) TRAFFIC VOLUMES

THE GROVE TIS - NOVI, MI

LEGEND

ROADS

PROPOSED ROADS

TRAFFIC VOLUMES (AM/PM)

NORTH

SCALE: NOT TO SCALE

F&V

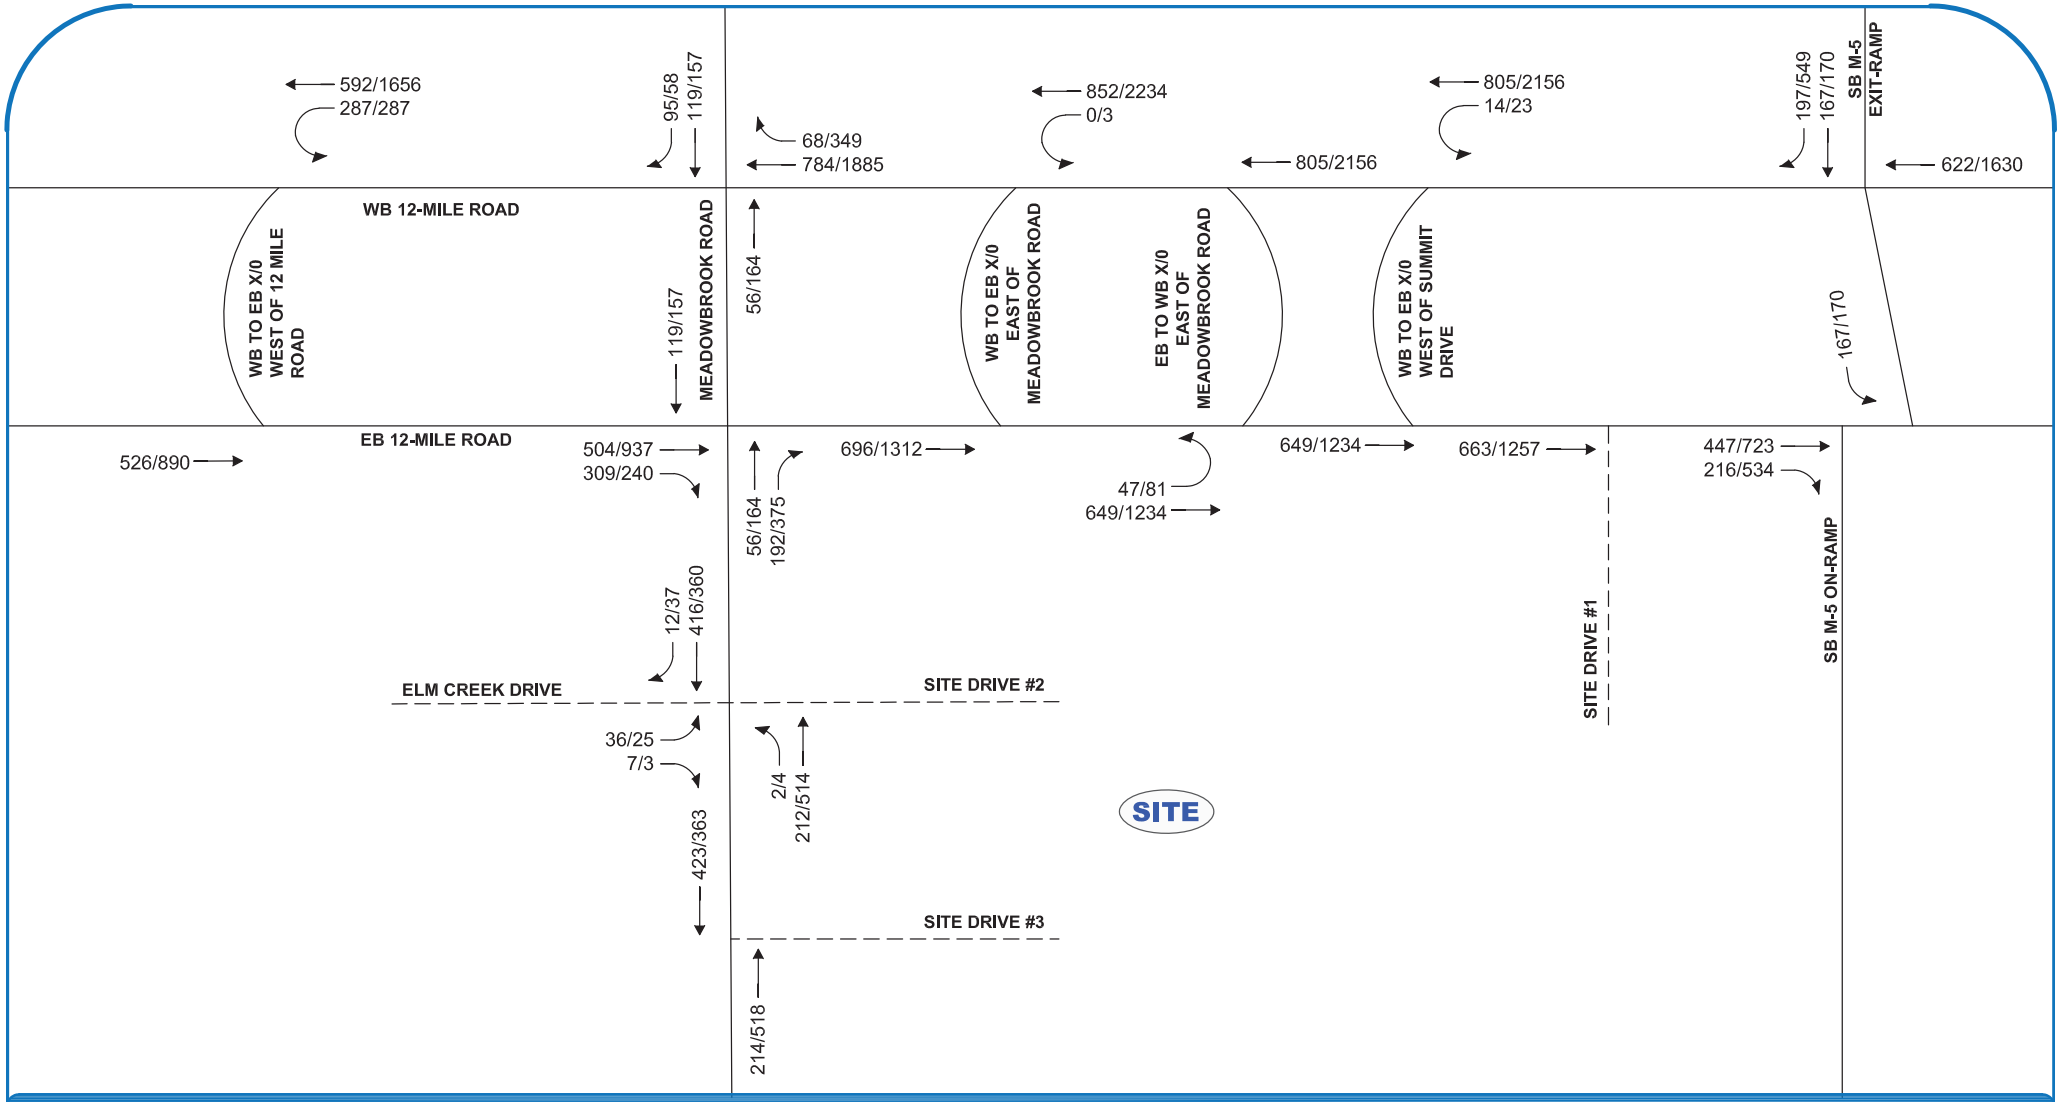

FIGURE 4
BACKGROUND (2030) TRAFFIC VOLUMES

THE GROVE TIS - NOVI, MI

LEGEND

ROADS

PROPOSED ROADS

TRAFFIC VOLUMES (AM/PM)

NORTH

SCALE: NOT TO SCALE

F&V

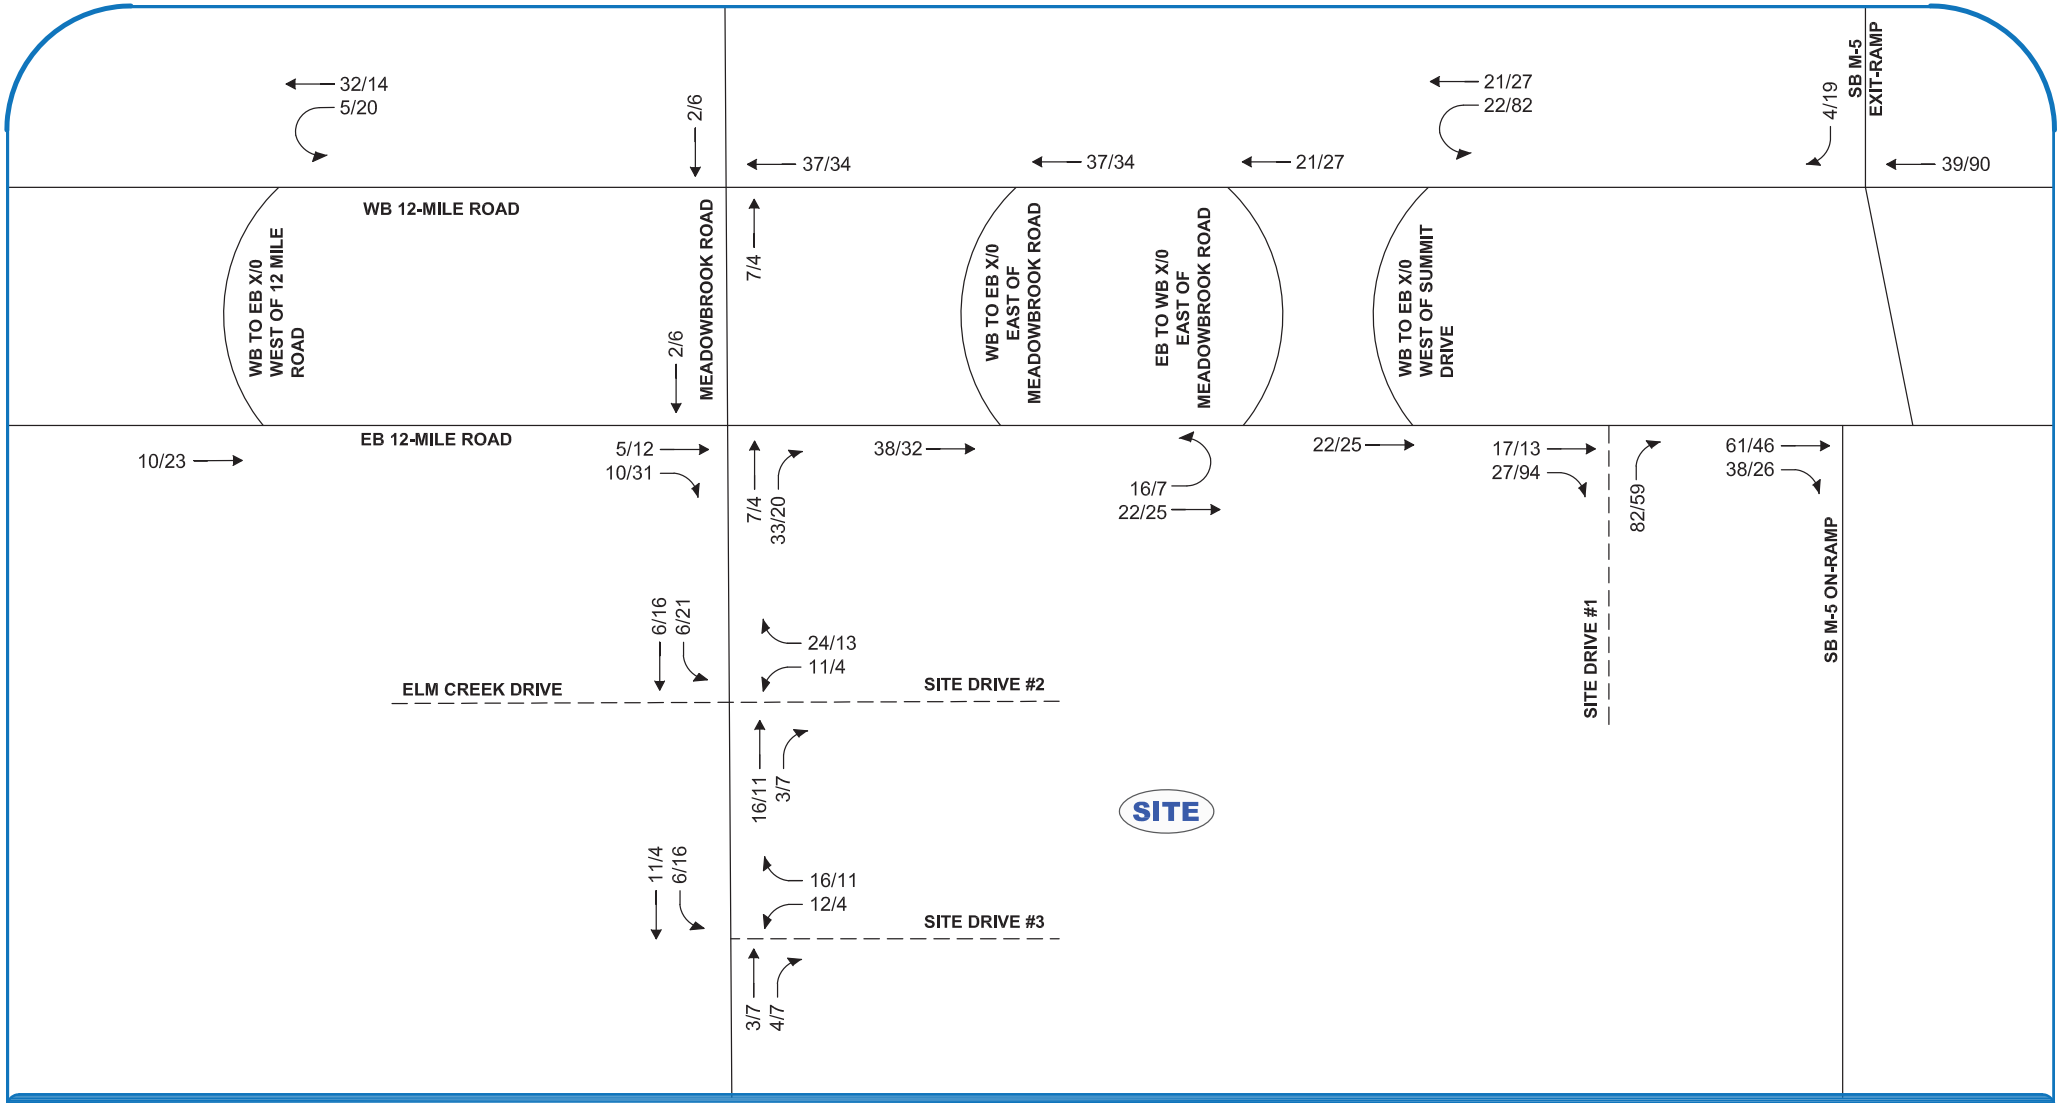

FIGURE 5
SITE-GENERATED TRAFFIC VOLUMES

THE GROVE TIS - NOVI, MI

LEGEND

ROADS

PROPOSED ROADS

TRAFFIC VOLUMES (AM/PM)

NORTH

SCALE: NOT TO SCALE

F&V

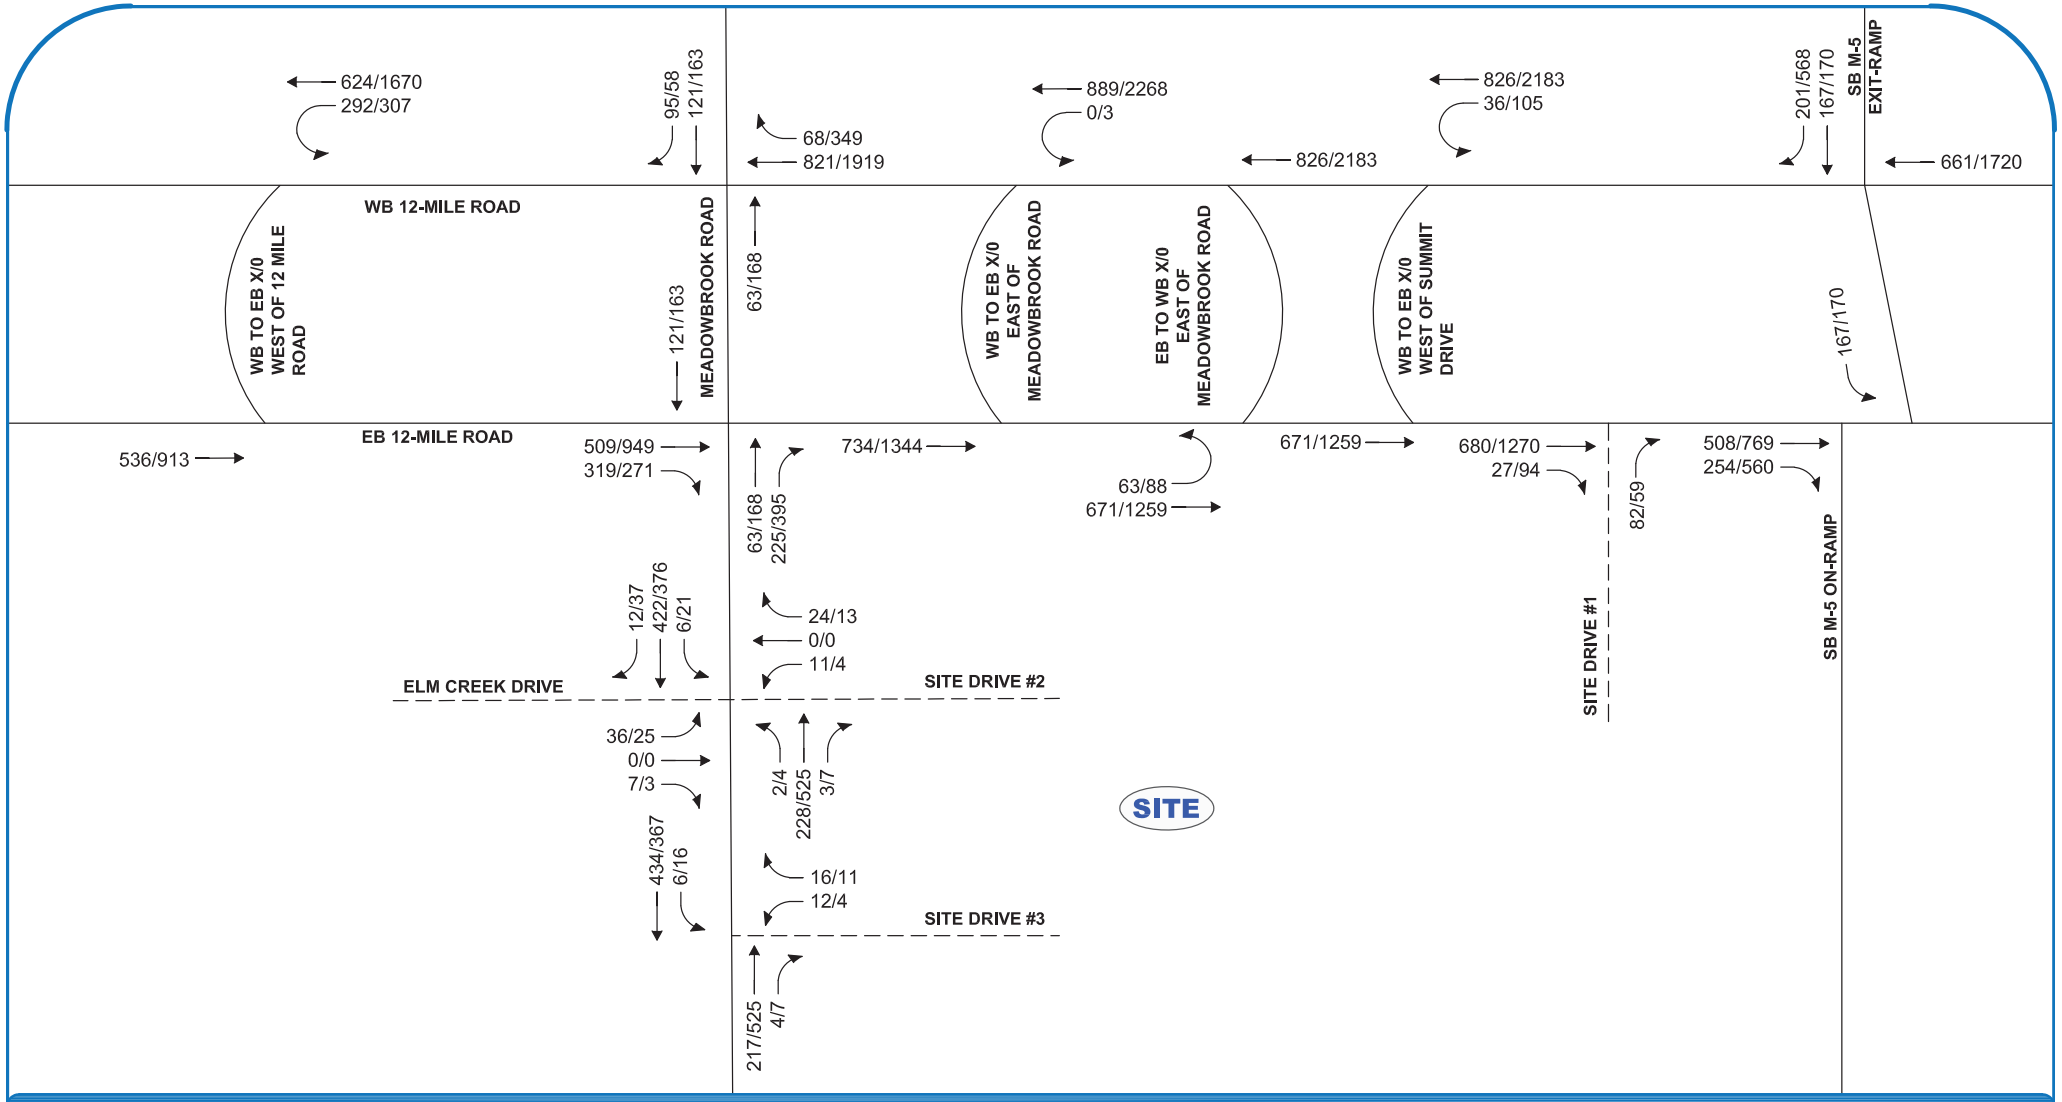

FIGURE 6

FUTURE (2030) TRAFFIC VOLUMES

THE GROVE TIS - NOVI, MI

LEGEND

ROADS

PROPOSED ROADS

TRAFFIC VOLUMES (AM/PM)

NORTH

SCALE: NOT TO SCALE

F&V

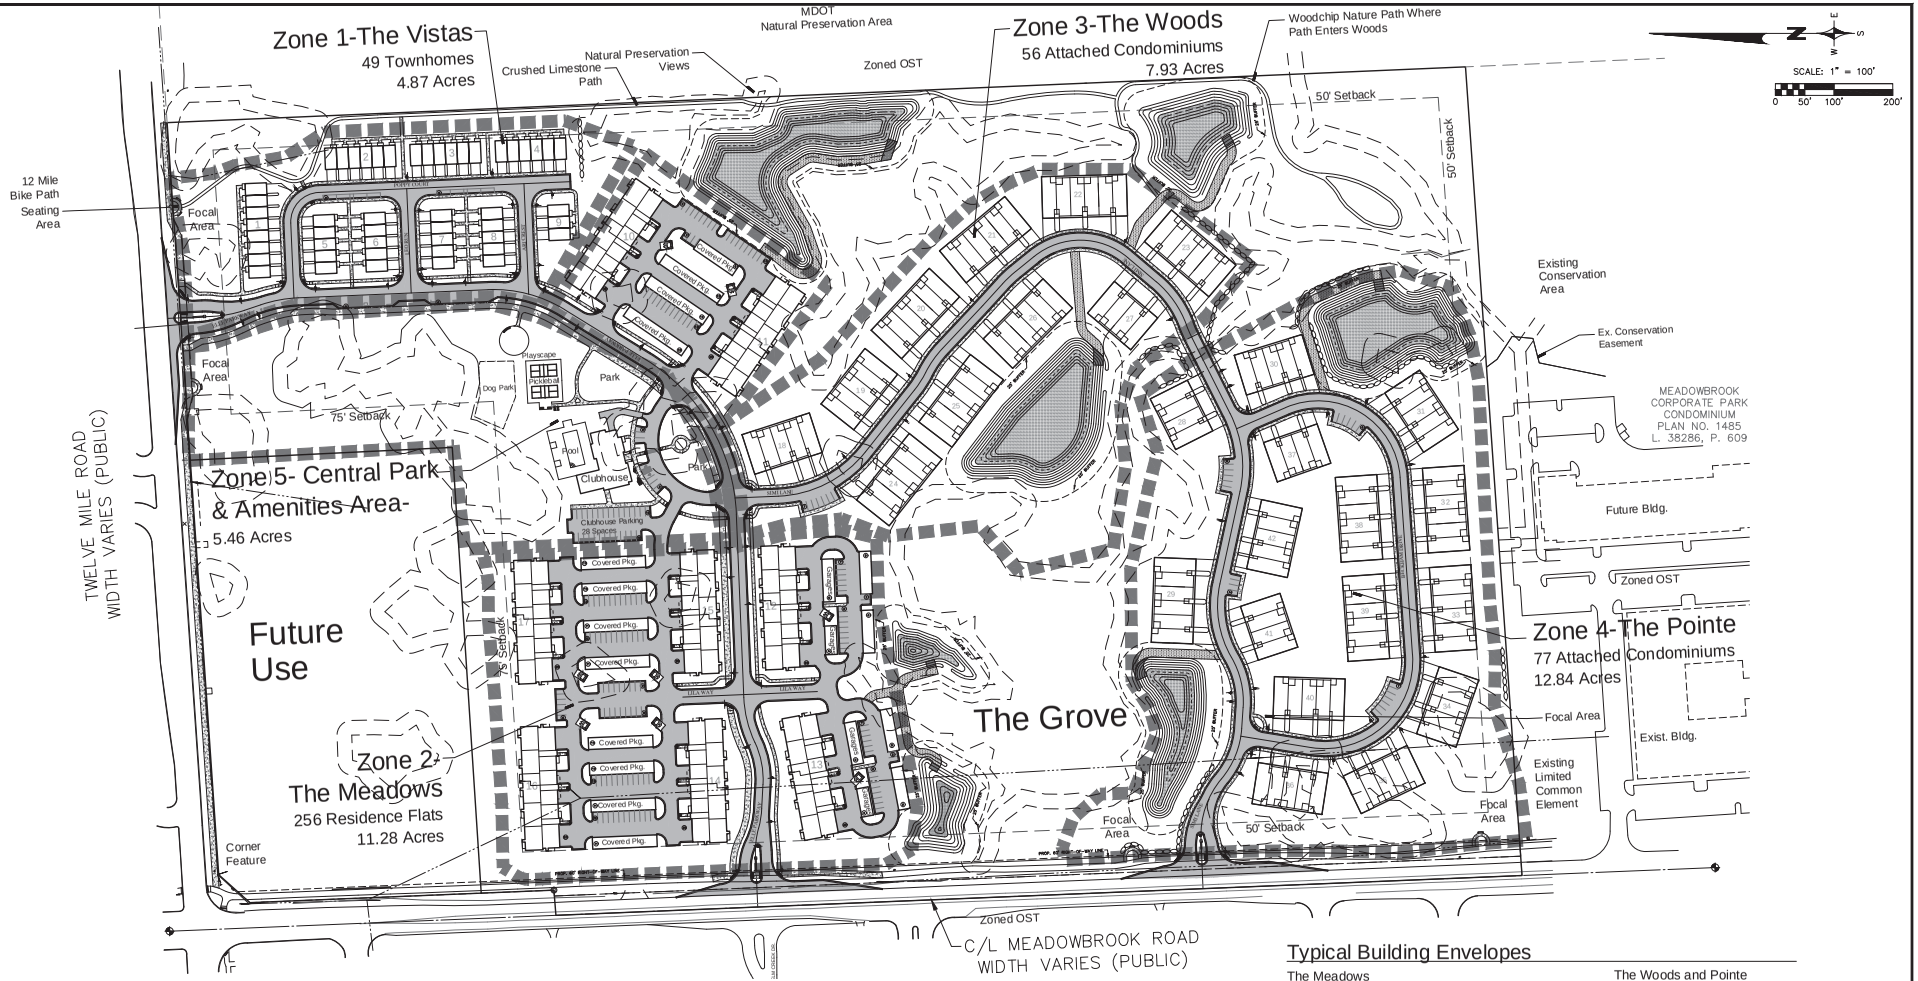

Site Summary

Existing Zoning	OST
Proposed Zoning	PRO RM-2
Gross Site Area	69.66 Acres
Less ROW	2.48 Ac
Net Site Area	67.18 Acres
Parcel Breakdown	
Future Use	
Site Area	7.8 Acres
Less ROW	0.16 Acres
Net Site Area	7.64 Acres
The Grove	
Site Area	61.86 Acres
Less Wetlands 2 ac+	4.69 Acres
Less ROW	2.32 Acres
Net Site Area	54.85 Acres

Unit Breakdown			
The Meadows	256 Units	(3.32 du/ac.)	
The Vistas	49 Units	(0.43 du/ac)	
The Woods	56 Units	(1.45 du/ac)	
The Pointe	77 Units	(2.77 du/ac.)	
Total	438 Units		
Gross Density	7.08 Du/Ac (438 Units / 61.86 Acres)		
Net Density	7.97 Du/ac (438 Units / 54.85 Acres)		

The Meadows Unit Breakdown	Bldgs 10-14	Bldgs 15-17	Total
Studio	2 Units	3 Units	21 Units (4.79% of total units)
1 Bedroom	12 Units	10 Units	86 Units (19.63% of total units)
2 Bedroom	18 Units	19 Units	149 Units
Total	32 Units	32 Units	256 Units
Attached Garages	10	10	80

Room Breakdown	
The Meadows	83 Rooms per Building
Studio (458 s.f. min.)	2 Rooms (42 Rooms)
1 Bedroom (658 s.f. min.)	2 Rooms (172 Rooms)
2 Bedroom (861 s.f. min.)	3 Rooms (447 Rooms)
The Vistas - 3 bdrm.(1,905 s.f.)	4 Rooms (196 Rooms)
The Woods - 3 bdrm. (1,958 s.f.)	4 Rooms (224 Rooms)
The Pointe - 3 bdrm.(1,958 s.f.)	4 Rooms 308 Rooms
Rooms Peposed	1,389
Rooms Allowed	1,195 Rooms (2,389,266 s.f. / 2,000)

Parking		
The Meadows		
Parking Required	512 Spaces (2 per 1 and 2 bedroom)	
Parking Provided	479 Spaces	
The Vistas		
Parking Required	123 Spaces (2.5 per Unit)	
Parking Provided	212 Spaces	
On-Street Spaces	16 Spaces	
Garage and Drives	196 Spaces	
The Woods and Pointe		
Parking Required	333 Spaces (2.5 per Unit)	
Parking Provided	562 Spaces	
Off-Street Parking	30 Spaces	
Garage and Drives	532 Spaces	
Clubhouse		
Parking Provided	36 Spaces	
Bicycle Parking		
Units		
Parking Required	88 Spaces	
Parking Provided	129 Spaces	
Clubhouse		
Parking Required	4 Space	
Parking Provided	4 Spaces	

Open Space Summary		
Total Green Space Provided	38.92 Acres	(70.9%)
Usable Open Space Required	2.01 Acres	(3.8%: 438 units x 200 s.f.)
Usable Open Space Provided	11.0 Acres	(20.0%)
Additional Open Space Provided	7.36 Acres	(13.4%)
Total Open Space Provided	18.36 Acres	(33.4%)

Typical Minimum Setbacks Provided	
Front Yard Min.	25'
Side to Side	25'
Side to Rear	35'
Rear to Rear	50'

Building Lot Coverage	
Allowed	45%
Proposed 16%	382,398 s.f. / 2,389,266 s.f. (54.85 Acres)

Typical Building Envelopes

The Meadows

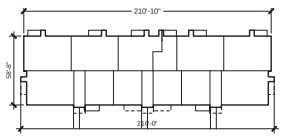

The Woods and Pointe

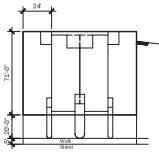

The Vistas

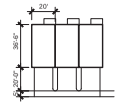

Clubhouse

Notes for all Residential Envelopes:
1. Building Envelopes will Accommodate Various Unit Widths, Depths and Options, Which are Subject to Change.
2. Decks are Located within the Building Envelope in the Woods and Pointe.
3. Decks are Located Outside of Building Envelopes in the Meadows and Vistas and May Extend a Maximum 10 Into the Perimeter Setbacks.
4. Minimum Building Width is 20'.
5. Maximum Building Depth is 71'.
6. Minimum Driveway Length is 20' from Sidewalks.

ISSUED FOR	DATE	ISSUED FOR	DATE	ISSUED FOR	DATE	ISSUED FOR	DATE	ISSUED FOR	DATE
SUBMITTAL	7/26/24								

ZEIMET WOZNIAK & ASSOCIATES
Consulting Civil Engineers
53800 GRAND RIVER AVE., SUITE 100
NEW HUDSON, MICHIGAN 48165
P: (248) 437-5099 F: (248) 437-5222 www.zeimetwozniak.com

MISS DIG SYSTEM, INC. 1-800-482-7171 — THREE FULL WORKING DAYS BEFORE YOU DIG, CALL THE MISS DIG SYSTEM

PROJECT SPONSOR:
IVANHOE COMPANIES
6689 ORCHARD LAKE ROAD, SUITE 314
WEST BLOOMFIELD, MI 48322 (248) 626-6114

OVERALL SITE PLAN
THE GROVE
NOVI, MICHIGAN

FIELD BOOK —

DATE 7/14/24 — SCALE HOR: 1" = 100' VER: 1" = N/A
DESIGNED BY SRB — JOB NO. 22149
DRAWN BY DAB — SHEET SP-3

COPYRIGHT 2024

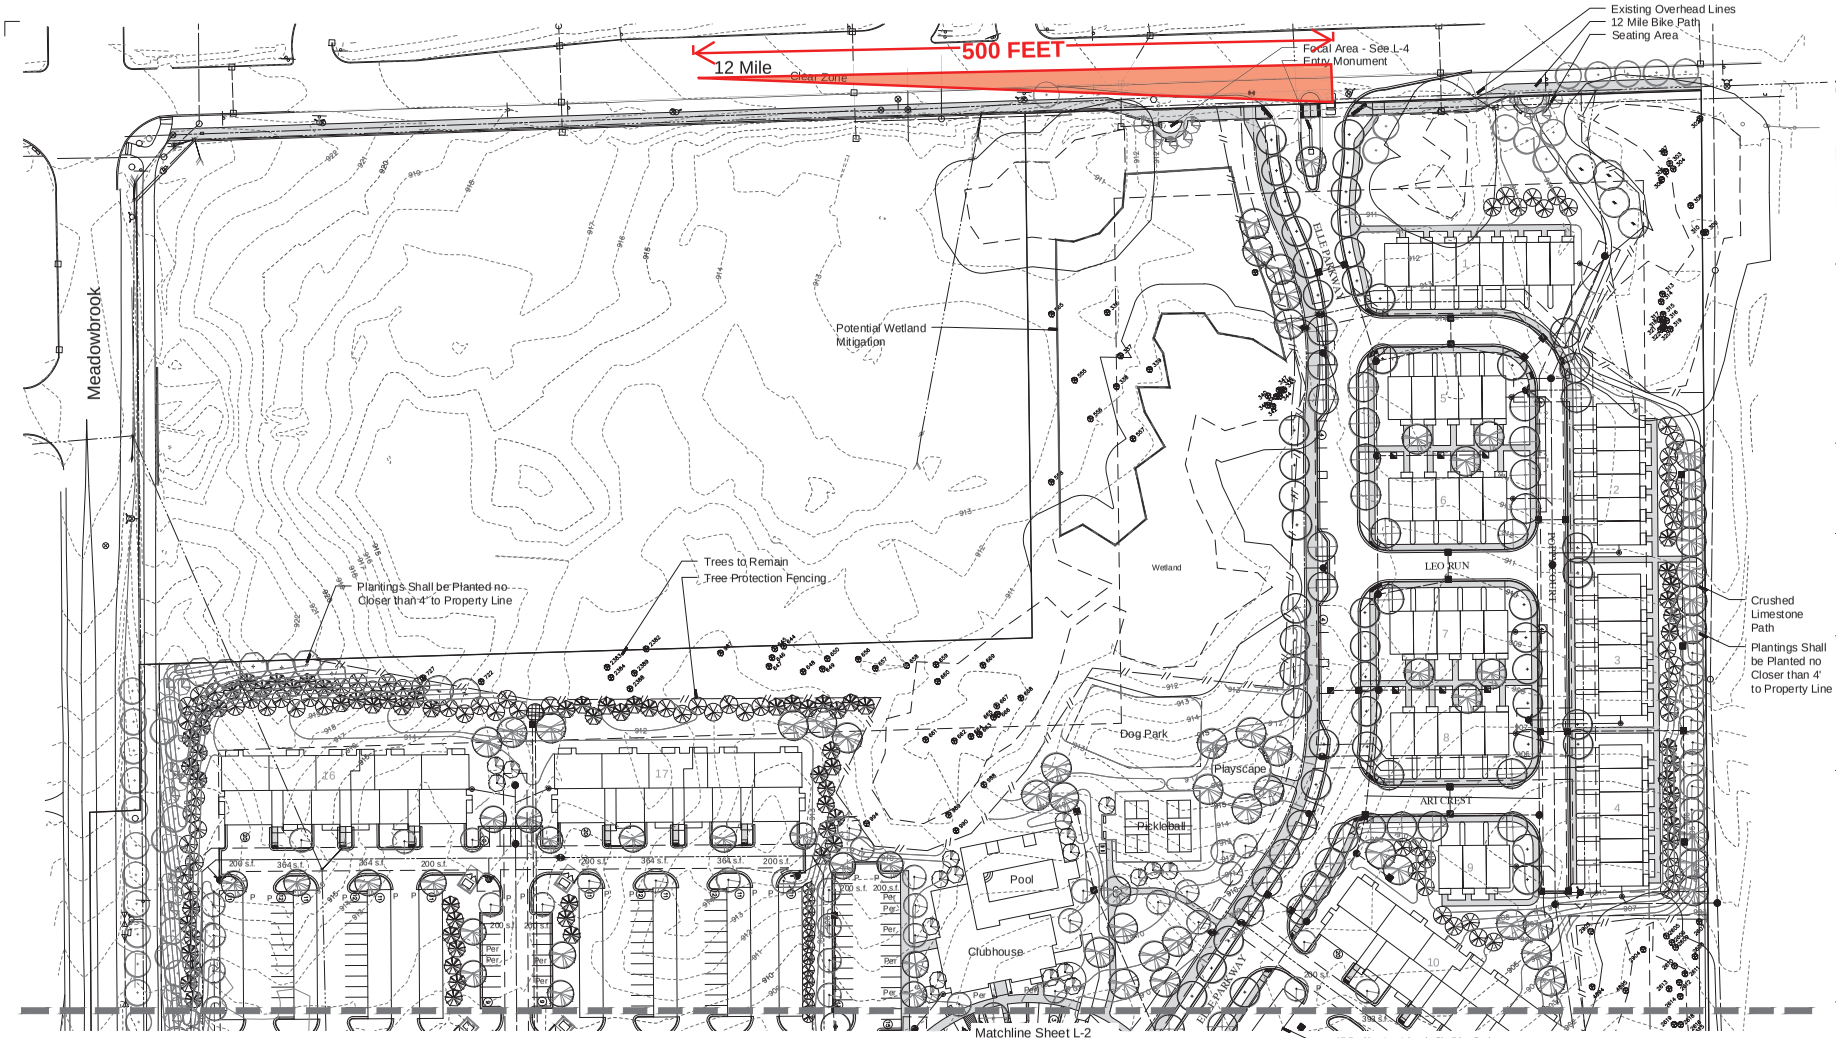

Location Map

Landscape Summary

Street Trees

Street Frontage		11,744 l.f.
Less Drives	3,444 l.f.	
Net Frontage		8,300 l.f.
Trees Required		237 Trees (8,300 / 35)
Trees Provided		237 Trees
Sheet L-1	78 Trees	
Sheet L-2	84 Trees	
Sheet L-3	75 Trees	

Multi-Family Trees

Total Units		278 Units
The Meadows	96 Units	
The Vistas	49 Units	
The Woods	56 Units	
The Pointe	77 Units	
Trees Required		834 Trees (278 x 3)
Trees Provided		834 Trees
Sheet L-1	286 Trees	
Sheet L-2	267 Trees	
Sheet L-3	281 Trees	

Woodland Replacement

Replacement Required		3,254 Trees
Trees Provided		265 Trees
Sheet L-1	12 Trees	
Sheet L-2	141 Trees	
Sheet L-3	112 Trees	
Trees to be Paid into Fund		2,989 Trees

Parking Lot Landscaping

Parking Lot Perimeter - Visitor		403 l.f.
Trees Required		11.5 Trees (403 / 35)
Trees Provided		12 Trees
Sheet L-1	3 Trees	
Sheet L-2	2 Trees	
Sheet L-3	7 Trees	

Parking Lot Landscaping - Buildings 10-17

Vehicular Use Area		53,028 s.f.
Landscape Area Required		3,750 s.f. (50,000 s.f. x 7.5%) 3 s.f. (3,028 s.f. x 1%) 3,753 s.f.
Landscape Area Provided		13,087 s.f.
Canopy Trees Required		18.8 Trees (3,753 / 200)
Canopy Trees Provided		19 Trees
Sheet L-1	17 Trees	
Sheet L-2	2 Trees	

Parking Lot Perimeter - Buildings 10-17

Perimeter		1,335 l.f.
Trees Required		38.1 Trees (1,335 l.f. / 35')
Trees Provided		39 Trees
Sheet L-1	11 Trees	
Sheet L-2	28 Trees	

Parking Lot Landscaping - Clubhouse

Vehicular Use Area	12,034 s.f.
Landscape Area Required	903 s.f. (12,034 s.f. x 7.5%)
Landscape Area Provided	2,218 s.f.
Canopy Trees Required	4.5 Trees (903 / 200)
Canopy Trees Provided	5 Trees

Parking Lot Perimeter - Clubhouse

Perimeter	344 l.f.
Trees Required	9.8 Trees (344 l.f. / 35')
Trees Provided	10 Trees

Notes:

- Soils Information is Shown on SP-2.
- Trees Shall be Planted no Closer than 10' to Sanitary Sewer, Utility Structures Including Hydrants and 5' from Utility Lines. Trees Shall be Planted 4' from Curbs.
- Tree Shall not Be Planted within 4' of Property Lines.
- Snow Shall be Deposited Adjacent to Drives and within the Curb Lawn. Any Damaged Trees Shall be Replaced as Needed. If Walks are Adjacent to the Street, Snow will be Stored in Nearby Islands or Lawn Areas.
- All Utility Boxes Shall be Screen per Detail on Sheet L-11. Approximately 10 Shrubs will be Required per Box.
- Overhead Lines Exist Along the 12 Mile and Meadowbrook Frontages.
- Phragmites Exists in Wetland Areas (See Sheet L-2). Japanese Knotweed is not Present on this Site.
- An Irrigation Plan will be Provided for Stamping Sets.

© 2024 Allen Design L.L.C.

ALLEN DESIGN
LAND PLANNING / LANDSCAPE ARCHITECTURE
557 Carpenter
Northville, Michigan 48167
e. jca@wideopenwest.com
t. 248.467.4668

THE GROVE

Seal:

Title:
Landscape Plan

Project:
The Grove
Novi, Michigan

Prepared for:
Ivanhoe Companies
6689 Orchard Lake Road, Suite 314
West Bloomfield, Michigan 48322
248.626.6114

Revision:	Issued:
Review	March 28, 2024
Revised	July 26, 2024

Job Number:
21-054

Drawn By:	Checked By:
jca	jca

0' 25' 50'
NORTH
1"=50'

Sheet No.
L-1

811 Know what's below. Call before you dig.

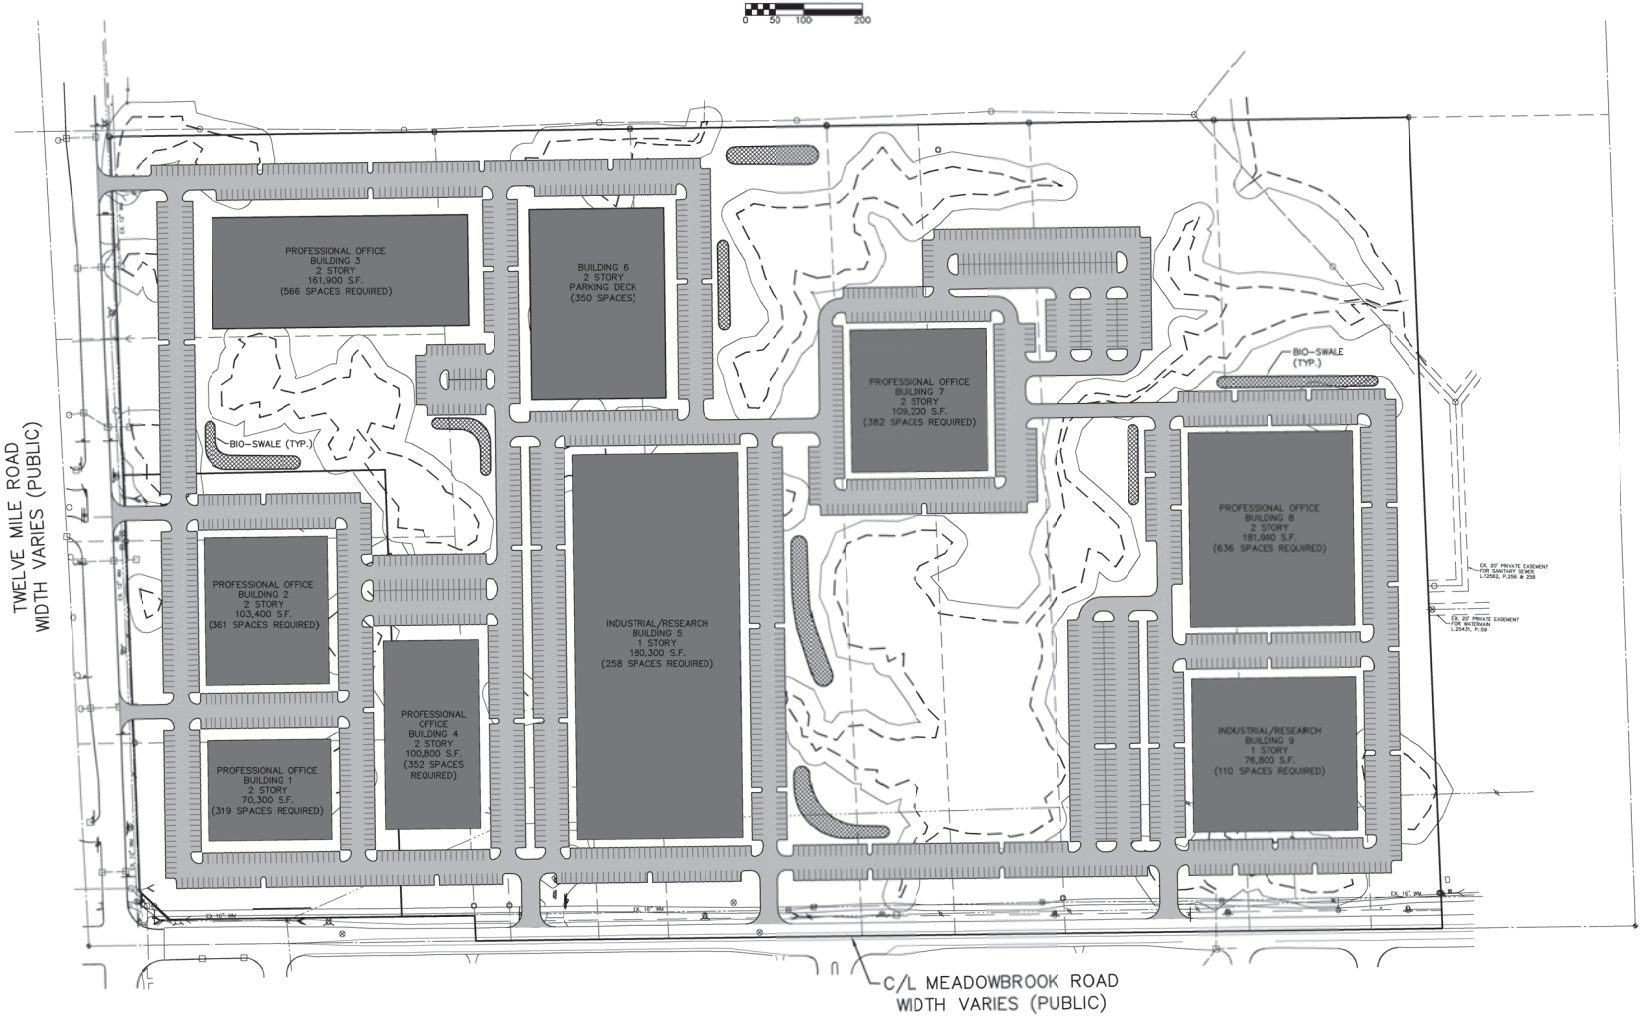

LOCATION MAP
NOT TO SCALE

LEGEND

BUILDING 1	70,300 S.F.
BUILDING 2	103,400 S.F.
BUILDING 3	161,900 S.F.
BUILDING 4	100,800 S.F.
BUILDING 5	180,300 S.F.
BUILDING 7	109,200 S.F.
BUILDING 8	181,900 S.F.
BUILDING 9	76,800 S.F.
TOTAL	984,600 S.F.

PARKING REQUIRED 2,984 SPACES
PARKING PROVIDED 2,998 SPACES

STORMWATER MANAGEMENT PROVIDED BY UNDERGROUND DETENTION AND BIO-SWALES.

USEABLE OPEN SPACE 4.48 AC.

ISSUED FOR	DATE	ISSUED FOR	DATE	ISSUED FOR	DATE	ISSUED FOR	DATE	ISSUED FOR	DATE

ZEIMET WOZNIAK & ASSOCIATES
Consulting Civil Engineers
55800 GRAND RIVER AVE., SUITE 103
NEW HUDSON, MICHIGAN 48165
P: (248) 437-5099 F: (248) 437-5222 www.zeimetwozniak.com

MISS DIG SYSTEM, INC. 1-800-482-7171
THREE FULL WORKING DAYS BEFORE YOU DIG, CALL THE MISS DIG SYSTEM

PROJECT SPONSOR:
IVANHOE COMPANIES
6689 ORCHARD LAKE ROAD, SUITE 314
WEST BLOOMFIELD, MI 48322 (248) 626-6114

OST PARALLEL PLAN
THE GROVE
NOVI, MICHIGAN

FIELD BOOK: BMS

DATE 1/14/24
DESIGNED BY SRB
DRAWN BY DAB
SCALE HOR: 1" = 100' VER: 1" = N/A
JOB NO. 22149
SHEET 1OF1

Z:\Projects\22149\DWG\CONCEPTUAL\22149 CONCEPTUAL COMMERCIAL SITE PLAN 8-4-24.dwg, 1of1 CONCEPTUAL COMMERCIAL SITE PLAN, 8/11/2024 9:23:37 AM, pgannon

TRUE DATA TO IMPROVE MOBILITY

File Name : 16651601 - Meadowbrook Rd -- 12 Mile Rd
Site Code : 16651601
Start Date : 6/11/2024
Page No : 1

Groups Printed- Light Vehicles - Heavy Vehicles

	12 Mile Rd Eastbound					12 Mile Rd Westbound					Meadowbrook Rd Northbound					Meadowbrook Rd Southbound					
Start Time	Left	Thru	Right	U-Turn	App. Total	Left	Thru	Right	U-Turn	App. Total	Left	Thru	Right	U-Turn	App. Total	Left	Thru	Right	U-Turn	App. Total	Int. Total
07:00 AM	0	230	54	0	284	0	346	0	0	346	0	0	34	0	34	0	0	1	0	1	665
07:15 AM	0	261	63	0	324	0	405	1	0	406	0	1	47	0	48	0	0	0	0	0	778
07:30 AM	0	328	83	0	411	0	437	2	0	439	0	0	60	0	60	0	1	6	0	7	917
07:45 AM	0	356	133	0	489	0	547	2	0	549	0	2	80	0	82	0	2	3	0	5	1125
Total	0	1175	333	0	1508	0	1735	5	0	1740	0	3	221	0	224	0	3	10	0	13	3485
08:00 AM	0	307	109	0	416	0	440	5	0	445	0	0	82	0	82	0	1	5	0	6	949
08:15 AM	0	327	96	0	423	0	429	3	0	432	0	2	71	0	73	0	5	3	0	8	936
08:30 AM	0	304	91	1	396	0	468	3	0	471	0	1	82	0	83	0	1	8	0	9	959
08:45 AM	0	334	131	0	465	0	527	4	0	531	0	1	103	0	104	0	3	3	0	6	1106
Total	0	1272	427	1	1700	0	1864	15	0	1879	0	4	338	0	342	0	10	19	0	29	3950
Grand Total	0	2447	760	1	3208	0	3599	20	0	3619	0	7	559	0	566	0	13	29	0	42	7435
Apprch %	0	76.3	23.7	0		0	99.4	0.6	0		0	1.2	98.8	0		0	31	69	0		
Total %	0	32.9	10.2	0	43.1	0	48.4	0.3	0	48.7	0	0.1	7.5	0	7.6	0	0.2	0.4	0	0.6	
Light Vehicles	0	2306	751	1	3058	0	3470	19	0	3489	0	7	519	0	526	0	13	28	0	41	7114
% Light Vehicles	0	94.2	98.8	100	95.3	0	96.4	95	0	96.4	0	100	92.8	0	92.9	0	100	96.6	0	97.6	95.7
Heavy Vehicles	0	141	9	0	150	0	129	1	0	130	0	0	40	0	40	0	0	1	0	1	321
% Heavy Vehicles	0	5.8	1.2	0	4.7	0	3.6	5	0	3.6	0	0	7.2	0	7.1	0	0	3.4	0	2.4	4.3

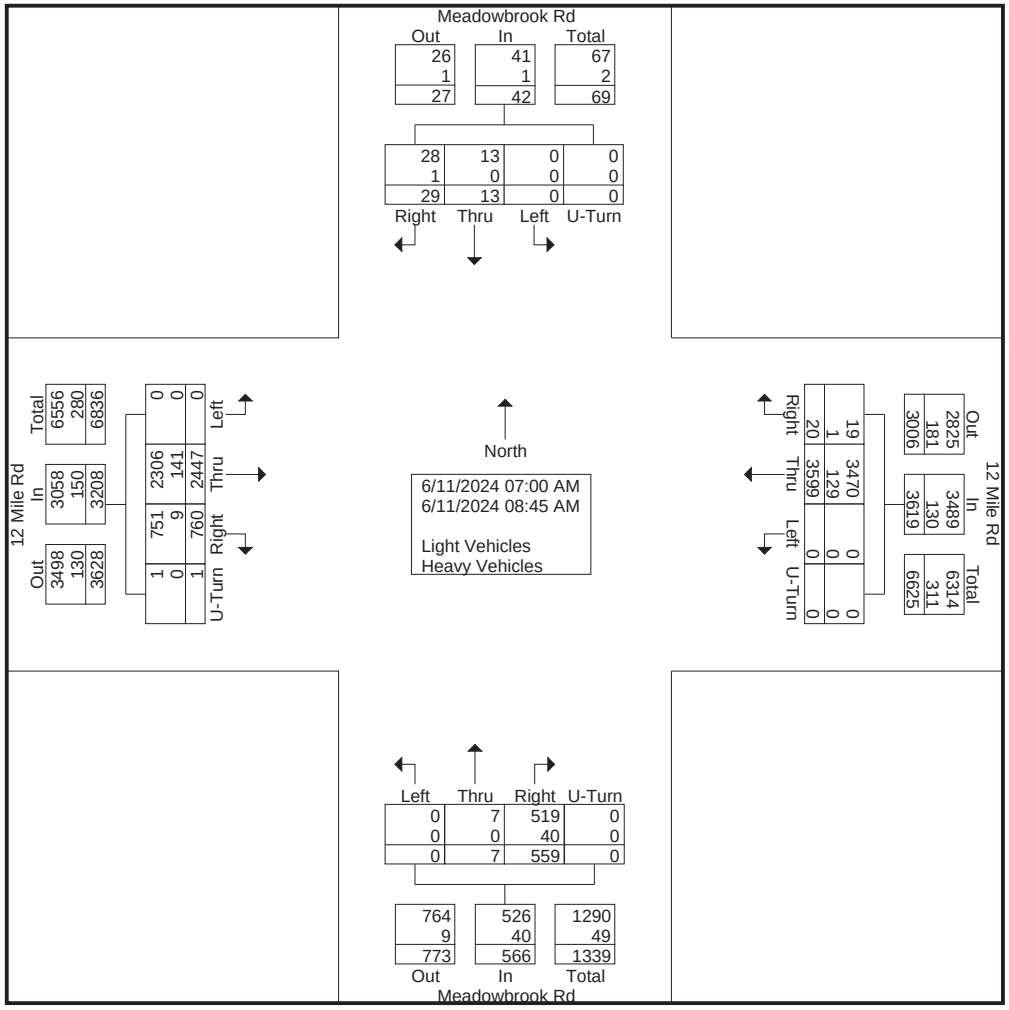

TRUE DATA TO IMPROVE MOBILITY

File Name : 16651601 - Meadowbrook Rd -- 12 Mile Rd
Site Code : 16651601
Start Date : 6/11/2024
Page No : 2

	12 Mile Rd Eastbound					12 Mile Rd Westbound					Meadowbrook Rd Northbound					Meadowbrook Rd Southbound					
Start Time	Left	Thru	Right	U-Turn	App. Total	Left	Thru	Right	U-Turn	App. Total	Left	Thru	Right	U-Turn	App. Total	Left	Thru	Right	U-Turn	App. Total	Int. Total
Peak Hour Analysis From 07:00 AM to 08:45 AM - Peak 1 of 1																					
Peak Hour for Entire Intersection Begins at 07:45 AM																					
07:45 AM	0	**356**	**133**	0	**489**	0	**547**	2	0	**549**	0	**2**	80	0	82	0	2	3	0	5	**1125**
08:00 AM	0	307	109	0	416	0	440	**5**	0	445	0	0	**82**	0	82	0	1	5	0	6	949
08:15 AM	0	327	96	0	423	0	429	3	0	432	0	2	71	0	73	0	**5**	3	0	8	936
08:30 AM	0	304	91	**1**	396	0	468	3	0	471	0	1	82	0	**83**	0	1	**8**	0	**9**	959
Total Volume	0	1294	429	1	1724	0	1884	13	0	1897	0	5	315	0	320	0	9	19	0	28	3969
% App. Total	0	75.1	24.9	0.1		0	99.3	0.7	0		0	1.6	98.4	0		0	32.1	67.9	0		
PHF	.000	.909	.806	.250	.881	.000	.861	.650	.000	.864	.000	.625	.960	.000	.964	.000	.450	.594	.000	.778	.882
Light Vehicles	0	1223	424	1	1648	0	1822	12	0	1834	0	5	299	0	304	0	9	18	0	27	3813
% Light Vehicles	0	94.5	98.8	100	95.6	0	96.7	92.3	0	96.7	0	100	94.9	0	95.0	0	100	94.7	0	96.4	96.1
Heavy Vehicles	0	71	5	0	76	0	62	1	0	63	0	0	16	0	16	0	0	1	0	1	156
% Heavy Vehicles	0	5.5	1.2	0	4.4	0	3.3	7.7	0	3.3	0	0	5.1	0	5.0	0	0	5.3	0	3.6	3.9

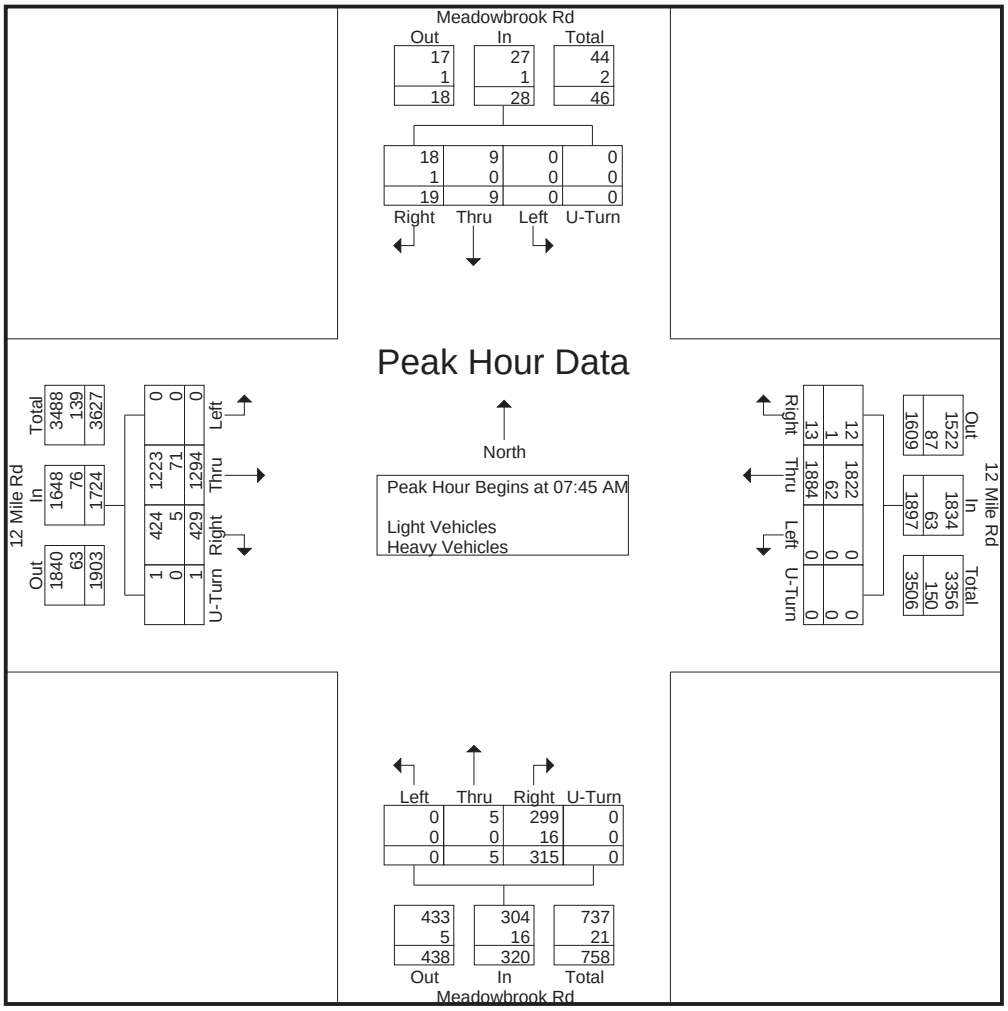

TRUE DATA TO IMPROVE MOBILITY

File Name : 16651601 - Meadowbrook Rd -- 12 Mile Rd
Site Code : 16651601
Start Date : 6/11/2024
Page No : 1

Groups Printed- Bikes, Peds

	12 Mile Rd Eastbound					12 Mile Rd Westbound					Meadowbrook Rd Northbound					Meadowbrook Rd Southbound					
Start Time	Left	Thru	Right	Peds	App. Total	Left	Thru	Right	Peds	App. Total	Left	Thru	Right	Peds	App. Total	Left	Thru	Right	Peds	App. Total	Int. Total
07:00 AM	0	0	0	0	0	0	0	0	0	0	0	0	0	0	0	0	0	0	0	0	0
07:15 AM	0	0	0	0	0	0	0	0	0	0	0	0	0	0	0	0	0	0	0	0	0
07:30 AM	0	0	0	0	0	0	0	0	0	0	0	0	0	0	0	0	0	0	0	0	0
07:45 AM	0	0	0	0	0	0	0	0	0	0	0	0	0	0	0	0	0	0	0	0	0
Total	0	0	0	0	0	0	0	0	0	0	0	0	0	0	0	0	0	0	0	0	0
08:00 AM	0	0	0	0	0	0	0	0	0	0	0	0	0	0	0	0	0	0	0	0	0
08:15 AM	0	0	0	0	0	0	0	0	0	0	0	0	0	0	0	0	0	0	1	1	1
08:30 AM	0	0	0	0	0	0	0	0	1	1	0	0	0	0	0	0	0	0	0	0	1
08:45 AM	0	0	0	0	0	0	0	0	0	0	0	0	0	0	0	0	0	0	0	0	0
Total	0	0	0	0	0	0	0	0	1	1	0	0	0	0	0	0	0	0	1	1	2
Grand Total	0	0	0	0	0	0	0	0	1	1	0	0	0	0	0	0	0	0	1	1	2
Apprch %	0	0	0	0		0	0	0	100		0	0	0	0		0	0	0	100		
Total %	0	0	0	0	0	0	0	0	50	50	0	0	0	0	0	0	0	0	50	50	

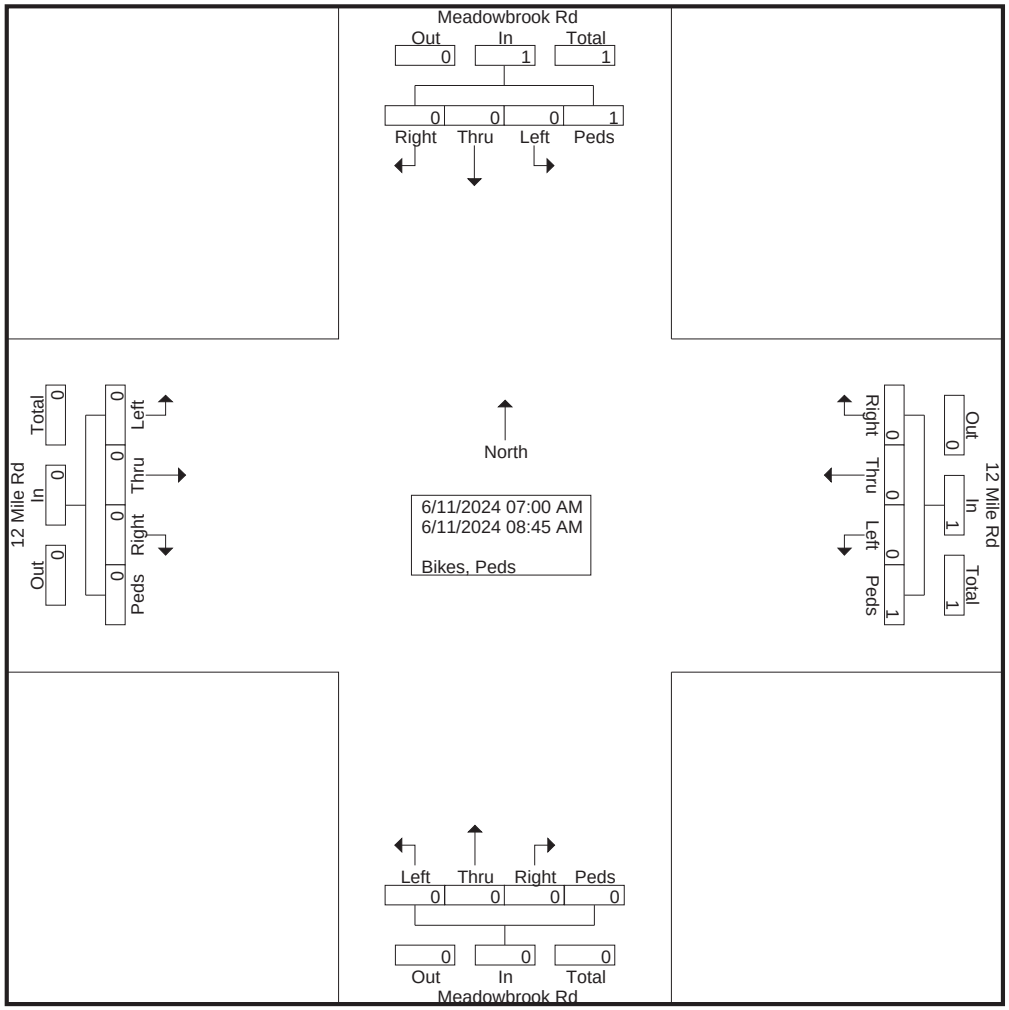

TRUE DATA TO IMPROVE MOBILITY

File Name : 16651601 - Meadowbrook Rd -- 12 Mile Rd
Site Code : 16651601
Start Date : 6/11/2024
Page No : 2

	12 Mile Rd Eastbound					12 Mile Rd Westbound					Meadowbrook Rd Northbound					Meadowbrook Rd Southbound					
Start Time	Left	Thru	Right	Peds	App. Total	Left	Thru	Right	Peds	App. Total	Left	Thru	Right	Peds	App. Total	Left	Thru	Right	Peds	App. Total	Int. Total
Peak Hour Analysis From 07:00 AM to 08:45 AM - Peak 1 of 1																					
Peak Hour for Entire Intersection Begins at 07:45 AM																					
07:45 AM	0	0	0	0	0	0	0	0	0	0	0	0	0	0	0	0	0	0	0	0	0
08:00 AM	0	0	0	0	0	0	0	0	0	0	0	0	0	0	0	0	0	0	0	0	0
08:15 AM	0	0	0	0	0	0	0	0	0	0	0	0	0	0	0	0	0	0	**1**	**1**	**1**
08:30 AM	0	0	0	0	0	0	0	0	**1**	**1**	0	0	0	0	0	0	0	0	0	0	1
Total Volume	0	0	0	0	0	0	0	0	1	1	0	0	0	0	0	0	0	0	1	1	2
% App. Total	0	0	0	0		0	0	0	100		0	0	0	0		0	0	0	100		
PHF	.000	.000	.000	.000	.000	.000	.000	.000	.250	.250	.000	.000	.000	.000	.000	.000	.000	.000	.250	.250	.500

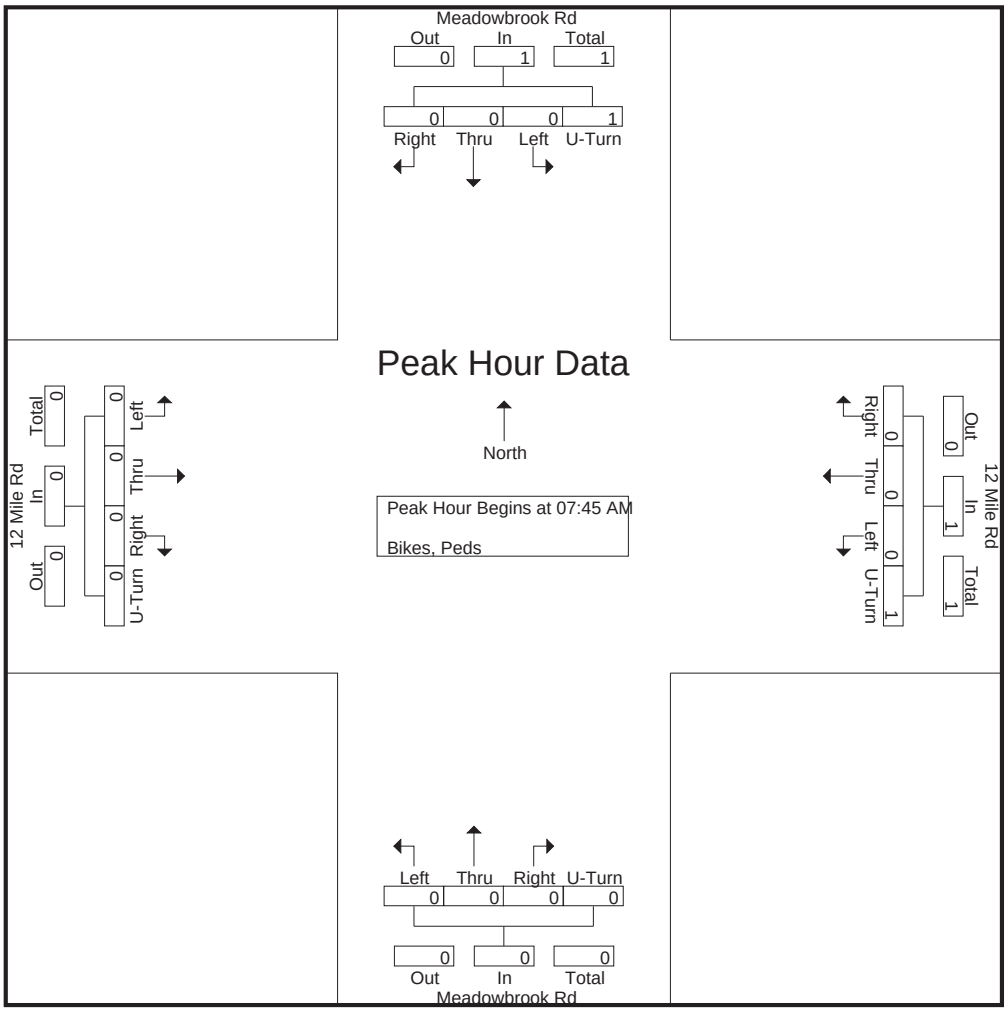

TRUE DATA TO IMPROVE MOBILITY

File Name : 16651602 - Meadowbrook Rd -- 12 Mile Rd
Site Code : 16651602
Start Date : 6/11/2024
Page No : 1

Groups Printed- Light Vehicles - Heavy Vehicles

	12 Mile Rd Eastbound					12 Mile Rd Westbound					Meadowbrook Rd Northbound					Meadowbrook Rd Southbound					
Start Time	Left	Thru	Right	U-Turn	App. Total	Left	Thru	Right	U-Turn	App. Total	Left	Thru	Right	U-Turn	App. Total	Left	Thru	Right	U-Turn	App. Total	Int. Total
04:00 PM	0	364	80	1	445	0	548	10	0	558	0	2	109	0	111	0	2	9	0	11	1125
04:15 PM	0	412	75	1	488	1	547	5	0	553	0	2	106	0	108	0	2	5	0	7	1156
04:30 PM	0	380	92	1	473	0	532	1	0	533	0	6	93	0	99	0	1	6	0	7	1112
04:45 PM	0	392	96	3	491	1	547	3	0	551	1	1	135	0	137	0	7	7	0	14	1193
Total	0	1548	343	6	1897	2	2174	19	0	2195	1	11	443	0	455	0	12	27	0	39	4586
05:00 PM	0	430	104	0	534	0	553	4	0	557	0	2	112	0	114	0	4	5	0	9	1214
05:15 PM	0	392	87	1	480	0	508	8	0	516	0	5	123	0	128	0	3	6	0	9	1133
05:30 PM	0	374	96	0	470	0	607	9	0	616	0	2	126	0	128	0	3	10	0	13	1227
05:45 PM	0	347	103	1	451	0	598	15	0	613	0	5	92	0	97	0	12	2	0	14	1175
Total	0	1543	390	2	1935	0	2266	36	0	2302	0	14	453	0	467	0	22	23	0	45	4749
Grand Total	0	3091	733	8	3832	2	4440	55	0	4497	1	25	896	0	922	0	34	50	0	84	9335
Apprch %	0	80.7	19.1	0.2		0	98.7	1.2	0		0.1	2.7	97.2	0		0	40.5	59.5	0		
Total %	0	33.1	7.9	0.1	41	0	47.6	0.6	0	48.2	0	0.3	9.6	0	9.9	0	0.4	0.5	0	0.9	
Light Vehicles	0	3038	727	8	3773	2	4352	53	0	4407	1	23	888	0	912	0	33	48	0	81	9173
% Light Vehicles	0	98.3	99.2	100	98.5	100	98	96.4	0	98	100	92	99.1	0	98.9	0	97.1	96	0	96.4	98.3
Heavy Vehicles	0	53	6	0	59	0	88	2	0	90	0	2	8	0	10	0	1	2	0	3	162
% Heavy Vehicles	0	1.7	0.8	0	1.5	0	2	3.6	0	2	0	8	0.9	0	1.1	0	2.9	4	0	3.6	1.7

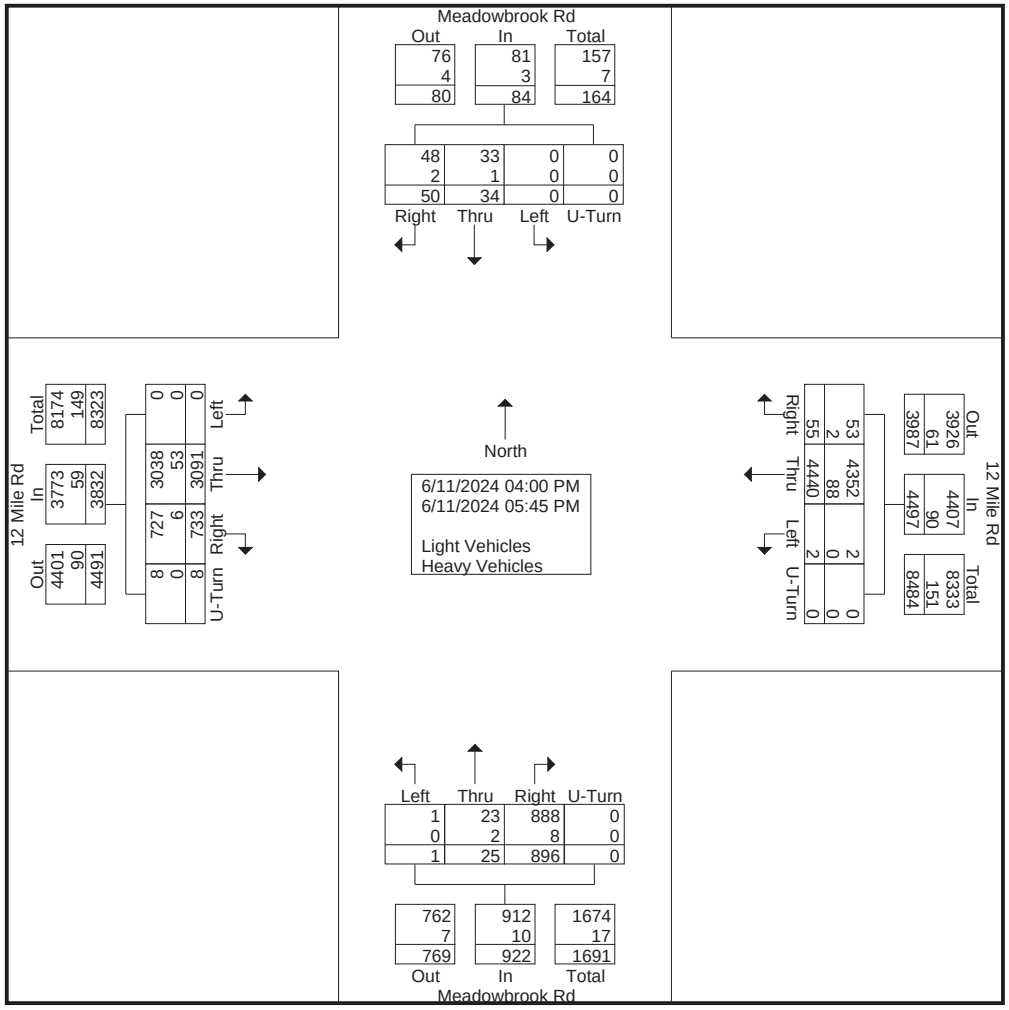

TRUE DATA TO IMPROVE MOBILITY

File Name : 16651602 - Meadowbrook Rd -- 12 Mile Rd
Site Code : 16651602
Start Date : 6/11/2024
Page No : 2

	12 Mile Rd Eastbound					12 Mile Rd Westbound					Meadowbrook Rd Northbound					Meadowbrook Rd Southbound					
Start Time	Left	Thru	Right	U-Turn	App. Total	Left	Thru	Right	U-Turn	App. Total	Left	Thru	Right	U-Turn	App. Total	Left	Thru	Right	U-Turn	App. Total	Int. Total
Peak Hour Analysis From 04:00 PM to 05:45 PM - Peak 1 of 1																					
Peak Hour for Entire Intersection Begins at 04:45 PM																					
04:45 PM	0	392	96	**3**	491	**1**	547	3	0	551	**1**	1	**135**	0	**137**	0	**7**	7	0	**14**	1193
05:00 PM	0	**430**	**104**	0	**534**	0	553	4	0	557	0	2	112	0	114	0	4	5	0	9	1214
05:15 PM	0	392	87	1	480	0	508	8	0	516	0	**5**	123	0	128	0	3	6	0	9	1133
05:30 PM	0	374	96	0	470	0	**607**	**9**	0	**616**	0	2	126	0	128	0	3	**10**	0	13	**1227**
Total Volume	0	1588	383	4	1975	1	2215	24	0	2240	1	10	496	0	507	0	17	28	0	45	4767
% App. Total	0	80.4	19.4	0.2		0	98.9	1.1	0		0.2	2	97.8	0		0	37.8	62.2	0		
PHF	.000	.923	.921	.333	.925	.250	.912	.667	.000	.909	.250	.500	.919	.000	.925	.000	.607	.700	.000	.804	.971
Light Vehicles	0	1558	381	4	1943	1	2176	23	0	2200	1	9	492	0	502	0	16	26	0	42	4687
% Light Vehicles	0	98.1	99.5	100	98.4	100	98.2	95.8	0	98.2	100	90.0	99.2	0	99.0	0	94.1	92.9	0	93.3	98.3
Heavy Vehicles	0	30	2	0	32	0	39	1	0	40	0	1	4	0	5	0	1	2	0	3	80
% Heavy Vehicles	0	1.9	0.5	0	1.6	0	1.8	4.2	0	1.8	0	10.0	0.8	0	1.0	0	5.9	7.1	0	6.7	1.7

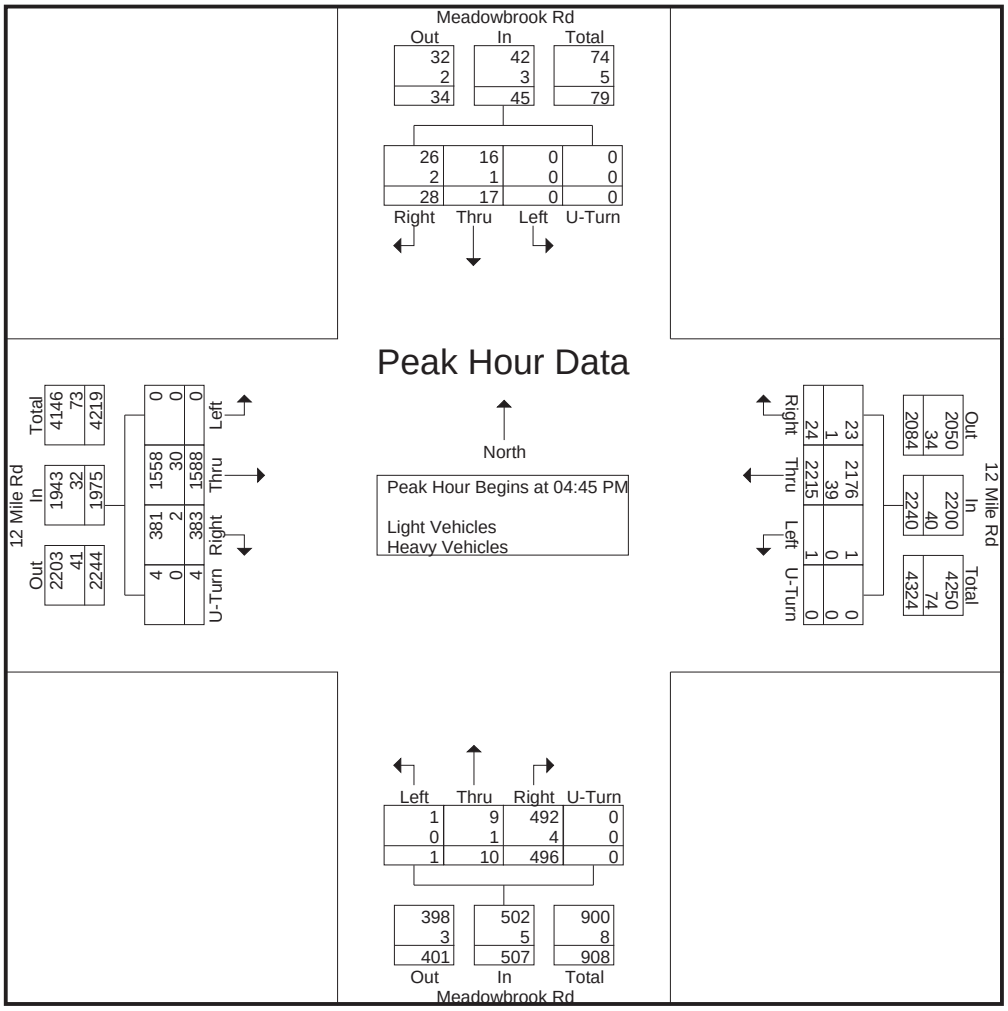

TRUE DATA TO IMPROVE MOBILITY

File Name : 16651602 - Meadowbrook Rd -- 12 Mile Rd
Site Code : 16651602
Start Date : 6/11/2024
Page No : 1

Groups Printed- Bikes, Peds

	12 Mile Rd Eastbound					12 Mile Rd Westbound					Meadowbrook Rd Northbound					Meadowbrook Rd Southbound					
Start Time	Left	Thru	Right	Peds	App. Total	Left	Thru	Right	Peds	App. Total	Left	Thru	Right	Peds	App. Total	Left	Thru	Right	Peds	App. Total	Int. Total
04:00 PM	0	0	0	0	0	0	0	0	0	0	0	0	0	0	0	0	0	0	0	0	0
04:15 PM	0	0	0	0	0	0	0	0	0	0	0	0	0	0	0	0	0	0	0	0	0
04:30 PM	0	0	0	0	0	0	0	0	0	0	0	1	0	0	1	0	1	0	0	1	2
04:45 PM	0	0	0	0	0	0	0	0	1	1	0	0	0	0	0	0	1	0	0	1	2
Total	0	0	0	0	0	0	0	0	1	1	0	1	0	0	1	0	2	0	0	2	4
05:00 PM	0	0	0	0	0	0	0	0	0	0	1	0	0	0	1	0	0	0	0	0	1
05:15 PM	0	0	0	0	0	0	0	0	0	0	0	0	0	0	0	0	1	0	0	1	1
05:30 PM	0	0	0	0	0	0	0	0	0	0	0	0	0	0	0	0	0	0	0	0	0
05:45 PM	0	0	0	0	0	0	0	0	0	0	0	0	0	0	0	0	0	0	0	0	0
Total	0	0	0	0	0	0	0	0	0	0	1	0	0	0	1	0	1	0	0	1	2
Grand Total	0	0	0	0	0	0	0	0	1	1	1	1	0	0	2	0	3	0	0	3	6
Apprch %	0	0	0	0		0	0	0	100		50	50	0	0		0	100	0	0		
Total %	0	0	0	0	0	0	0	0	16.7	16.7	16.7	16.7	0	0	33.3	0	50	0	0	50	

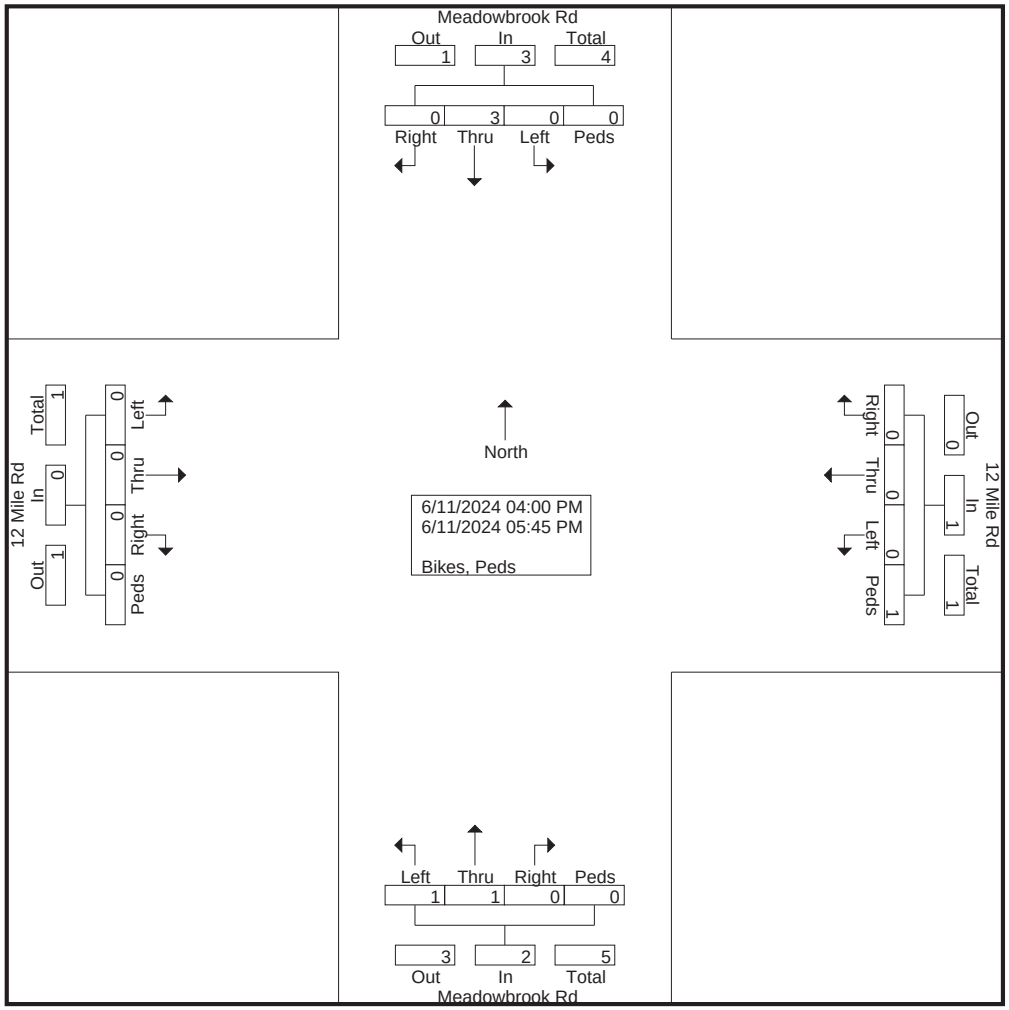

TRUE DATA TO IMPROVE MOBILITY

File Name : 16651602 - Meadowbrook Rd -- 12 Mile Rd
Site Code : 16651602
Start Date : 6/11/2024
Page No : 2

	12 Mile Rd Eastbound					12 Mile Rd Westbound					Meadowbrook Rd Northbound					Meadowbrook Rd Southbound					
Start Time	Left	Thru	Right	Peds	App. Total	Left	Thru	Right	Peds	App. Total	Left	Thru	Right	Peds	App. Total	Left	Thru	Right	Peds	App. Total	Int. Total
Peak Hour Analysis From 04:00 PM to 05:45 PM - Peak 1 of 1																					
Peak Hour for Entire Intersection Begins at 04:30 PM																					
04:30 PM	0	0	0	0	0	0	0	0	0	0	0	**1**	0	0	**1**	0	**1**	0	0	**1**	**2**
04:45 PM	0	0	0	0	0	0	0	0	**1**	**1**	0	0	0	0	0	0	1	0	0	1	2
05:00 PM	0	0	0	0	0	0	0	0	0	0	**1**	0	0	0	1	0	0	0	0	0	1
05:15 PM	0	0	0	0	0	0	0	0	0	0	0	0	0	0	0	0	1	0	0	1	1
Total Volume	0	0	0	0	0	0	0	0	1	1	1	1	0	0	2	0	3	0	0	3	6
% App. Total	0	0	0	0		0	0	0	100		50	50	0	0		0	100	0	0		
PHF	.000	.000	.000	.000	.000	.000	.000	.000	.250	.250	.250	.250	.000	.000	.500	.000	.750	.000	.000	.750	.750

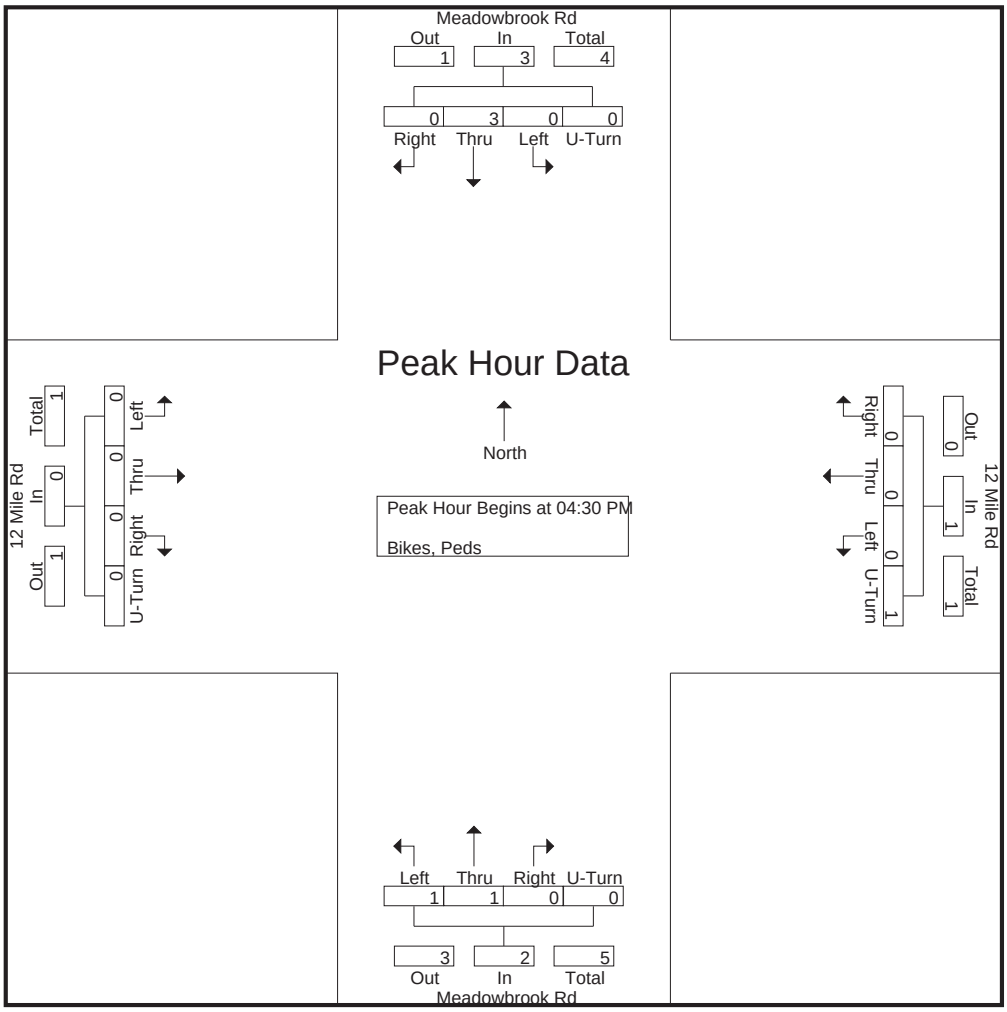

TRUE DATA TO IMPROVE MOBILITY

File Name : 16651603 - WB-to-EB X_O E of Meadowbrook Rd -- 12 Mile Rd
Site Code : 16651603
Start Date : 6/11/2024
Page No : 1

Groups Printed- Light Vehicles - Heavy Vehicles

	12 Mile Rd Eastbound					12 Mile Rd Westbound					Northbound					WB-to-EB X/O E of Meadowbrook Rd Southbound					
Start Time	Left	Thru	Right	U-Turn	App. Total	Left	Thru	Right	U-Turn	App. Total	Left	Thru	Right	U-Turn	App. Total	Left	Thru	Right	U-Turn	App. Total	Int. Total
07:00 AM	0	262	0	0	262	0	0	0	0	0	0	0	0	0	0	0	0	0	0	0	262
07:15 AM	0	304	0	0	304	0	0	0	0	0	0	0	0	0	0	1	0	0	0	1	305
07:30 AM	0	392	0	0	392	0	0	0	0	0	0	0	0	0	0	0	0	0	0	0	392
07:45 AM	0	430	0	0	430	0	0	0	0	0	0	0	0	0	0	0	0	0	0	0	430
Total	0	1388	0	0	1388	0	0	0	0	0	0	0	0	0	0	1	0	0	0	1	1389
08:00 AM	0	390	0	0	390	0	0	0	0	0	0	0	0	0	0	0	0	0	0	0	390
08:15 AM	0	397	0	0	397	0	0	0	0	0	0	0	0	0	0	0	0	0	0	0	397
08:30 AM	0	385	0	0	385	0	0	0	0	0	0	0	0	0	0	1	0	0	0	1	386
08:45 AM	0	432	0	0	432	0	0	0	0	0	0	0	0	0	0	1	0	0	0	1	433
Total	0	1604	0	0	1604	0	0	0	0	0	0	0	0	0	0	2	0	0	0	2	1606
Grand Total	0	2992	0	0	2992	0	0	0	0	0	0	0	0	0	0	3	0	0	0	3	2995
Apprch %	0	100	0	0		0	0	0	0		0	0	0	0		100	0	0	0		
Total %	0	99.9	0	0	99.9	0	0	0	0	0	0	0	0	0	0	0.1	0	0	0	0.1	
Light Vehicles	0	2828	0	0	2828	0	0	0	0	0	0	0	0	0	0	1	0	0	0	1	2829
% Light Vehicles	0	94.5	0	0	94.5	0	0	0	0	0	0	0	0	0	0	33.3	0	0	0	33.3	94.5
Heavy Vehicles	0	164	0	0	164	0	0	0	0	0	0	0	0	0	0	2	0	0	0	2	166
% Heavy Vehicles	0	5.5	0	0	5.5	0	0	0	0	0	0	0	0	0	0	66.7	0	0	0	66.7	5.5

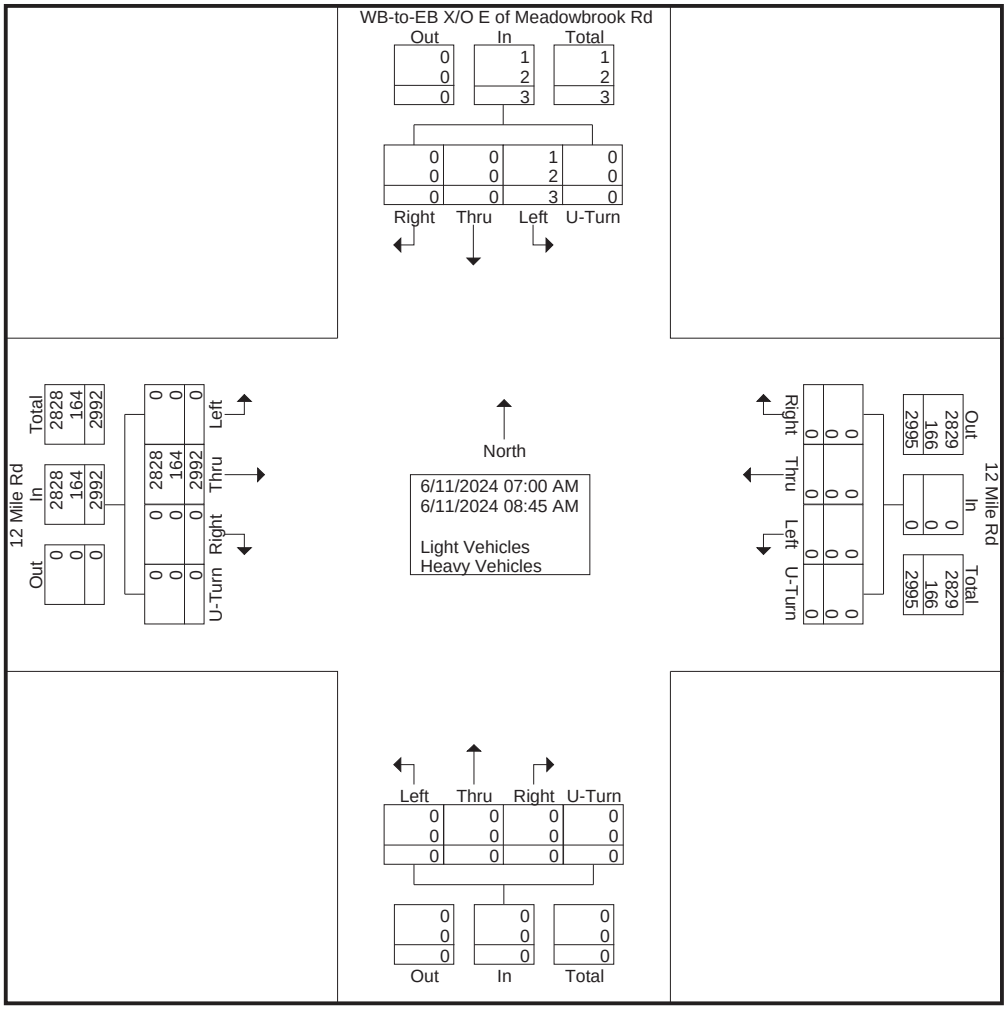

TRUE DATA TO IMPROVE MOBILITY

File Name : 16651603 - WB-to-EB X_O E of Meadowbrook Rd -- 12 Mile Rd
Site Code : 16651603
Start Date : 6/11/2024
Page No : 2

	12 Mile Rd Eastbound					12 Mile Rd Westbound					Northbound					WB-to-EB X/O E of Meadowbrook Rd Southbound					
Start Time	Left	Thru	Right	U-Turn	App. Total	Left	Thru	Right	U-Turn	App. Total	Left	Thru	Right	U-Turn	App. Total	Left	Thru	Right	U-Turn	App. Total	Int. Total
Peak Hour Analysis From 07:00 AM to 08:45 AM - Peak 1 of 1																					
Peak Hour for Entire Intersection Begins at 07:30 AM																					
07:30 AM	0	392	0	0	392	0	0	0	0	0	0	0	0	0	0	0	0	0	0	0	392
07:45 AM	0	**430**	0	0	**430**	0	0	0	0	0	0	0	0	0	0	0	0	0	0	0	**430**
08:00 AM	0	390	0	0	390	0	0	0	0	0	0	0	0	0	0	0	0	0	0	0	390
08:15 AM	0	397	0	0	397	0	0	0	0	0	0	0	0	0	0	0	0	0	0	0	397
Total Volume	0	1609	0	0	1609	0	0	0	0	0	0	0	0	0	0	0	0	0	0	0	1609
% App. Total	0	100	0	0		0	0	0	0		0	0	0	0		0	0	0	0		
PHF	.000	.935	.000	.000	.935	.000	.000	.000	.000	.000	.000	.000	.000	.000	.000	.000	.000	.000	.000	.000	.935
Light Vehicles	0	1522	0	0	1522	0	0	0	0	0	0	0	0	0	0	0	0	0	0	0	1522
% Light Vehicles	0	94.6	0	0	94.6	0	0	0	0	0	0	0	0	0	0	0	0	0	0	0	94.6
Heavy Vehicles	0	87	0	0	87	0	0	0	0	0	0	0	0	0	0	0	0	0	0	0	87
% Heavy Vehicles	0	5.4	0	0	5.4	0	0	0	0	0	0	0	0	0	0	0	0	0	0	0	5.4

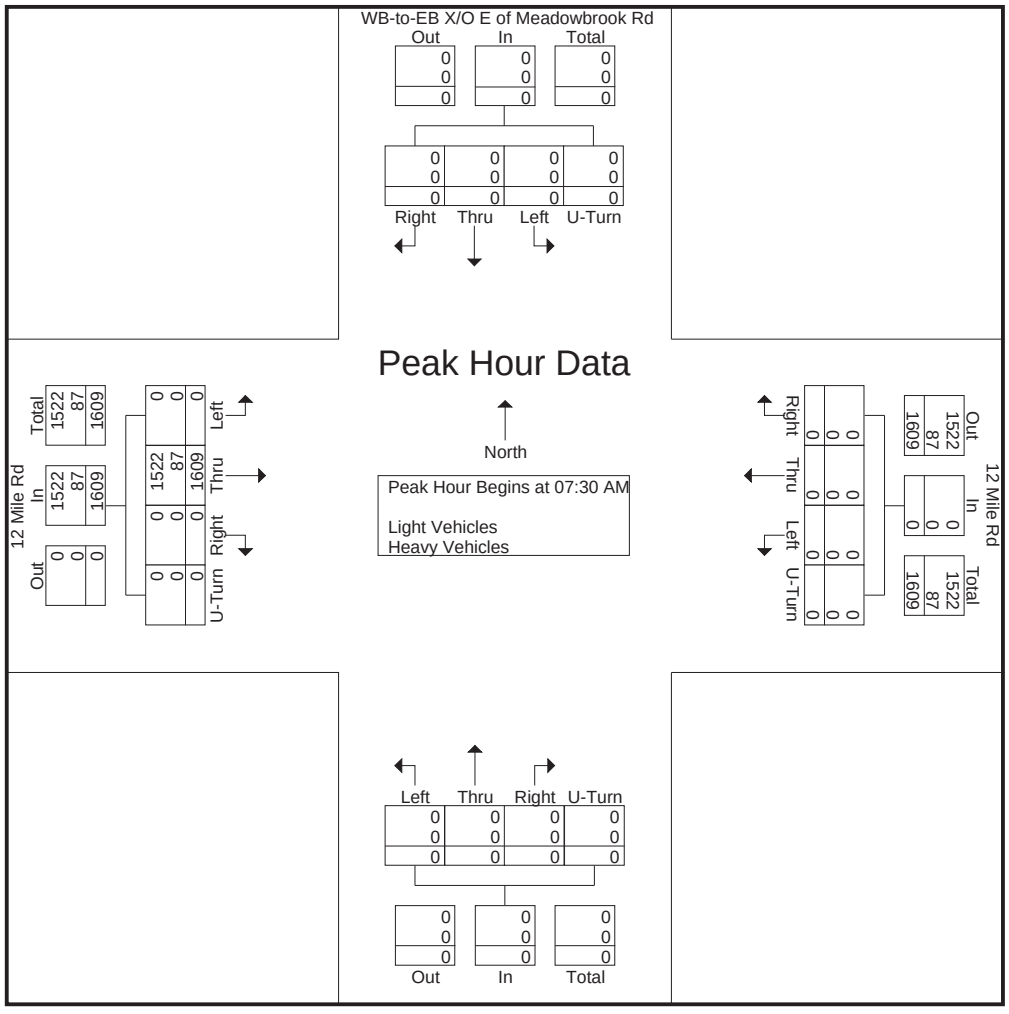

File Name : 16651603 - WB-to-EB X_O E of Meadowbrook Rd -- 12 Mile Rd
Site Code : 16651603
Start Date : 6/11/2024
Page No : 1

Groups Printed- Bikes, Peds

	12 Mile Rd Eastbound					12 Mile Rd Westbound					Northbound					WB-to-EB X/O E of Meadowbrook Rd Southbound					
Start Time	Left	Thru	Right	Peds	App. Total	Left	Thru	Right	Peds	App. Total	Left	Thru	Right	Peds	App. Total	Left	Thru	Right	Peds	App. Total	Int. Total
07:00 AM	0	0	0	0	0	0	0	0	0	0	0	0	0	0	0	0	0	0	0	0	0
07:15 AM	0	0	0	0	0	0	0	0	0	0	0	0	0	0	0	0	0	0	0	0	0
07:30 AM	0	0	0	0	0	0	0	0	0	0	0	0	0	0	0	0	0	0	0	0	0
07:45 AM	0	0	0	0	0	0	0	0	0	0	0	0	0	0	0	0	0	0	0	0	0
Total	0	0	0	0	0	0	0	0	0	0	0	0	0	0	0	0	0	0	0	0	0
08:00 AM	0	0	0	0	0	0	0	0	0	0	0	0	0	0	0	0	0	0	0	0	0
08:15 AM	0	0	0	0	0	0	0	0	0	0	0	0	0	0	0	0	0	0	0	0	0
08:30 AM	0	0	0	0	0	0	0	0	0	0	0	0	0	0	0	0	0	0	0	0	0
08:45 AM	0	0	0	0	0	0	0	0	0	0	0	0	0	0	0	0	0	0	0	0	0
Total	0	0	0	0	0	0	0	0	0	0	0	0	0	0	0	0	0	0	0	0	0
Grand Total	0	0	0	0	0	0	0	0	0	0	0	0	0	0	0	0	0	0	0	0	0
Apprch %	0	0	0	0		0	0	0	0		0	0	0	0		0	0	0	0		
Total %																					

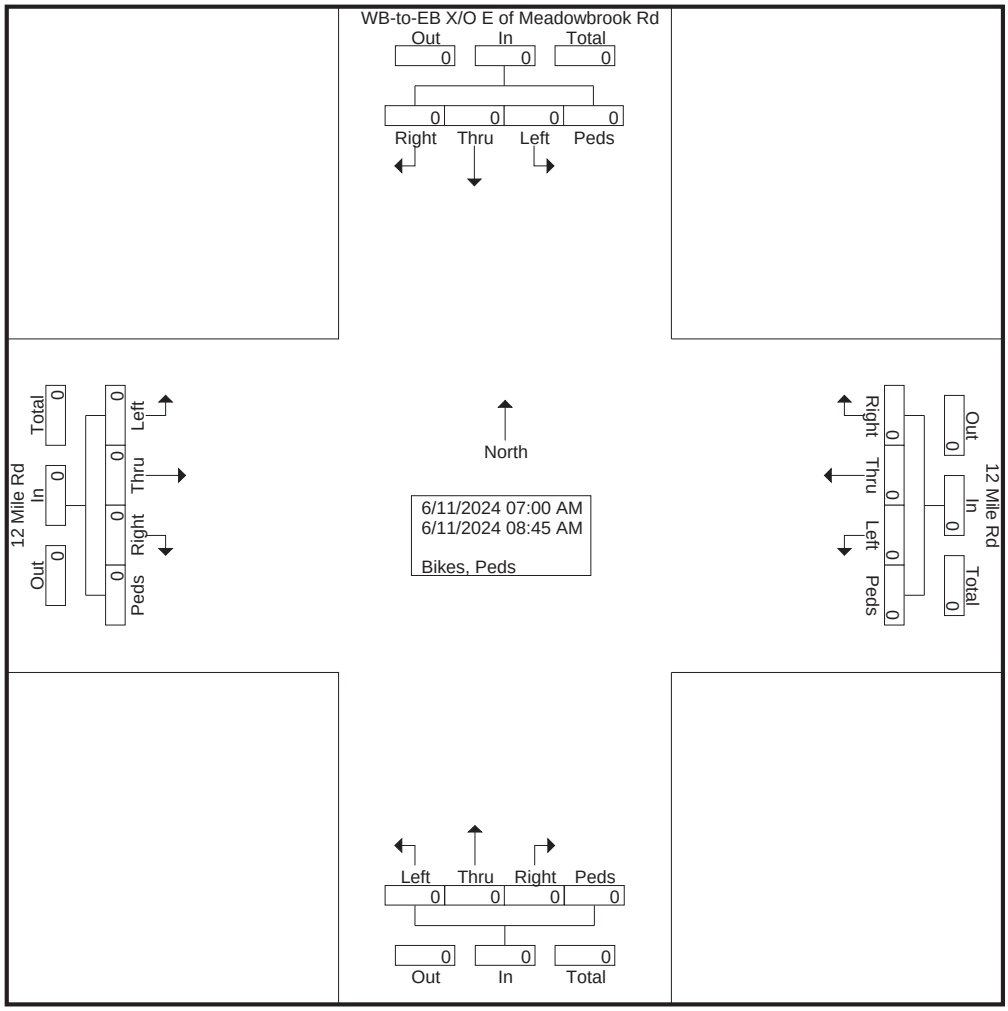

File Name : 16651603 - WB-to-EB X_O E of Meadowbrook Rd -- 12 Mile Rd
Site Code : 16651603
Start Date : 6/11/2024
Page No : 2

	12 Mile Rd Eastbound					12 Mile Rd Westbound					Northbound					WB-to-EB X/O E of Meadowbrook Rd Southbound					
Start Time	Left	Thru	Right	Peds	App. Total	Left	Thru	Right	Peds	App. Total	Left	Thru	Right	Peds	App. Total	Left	Thru	Right	Peds	App. Total	Int. Total
Peak Hour Analysis From 07:00 AM to 08:45 AM - Peak 1 of 1																					
Peak Hour for Entire Intersection Begins at 07:00 AM																					
07:00 AM	0	0	0	0	0	0	0	0	0	0	0	0	0	0	0	0	0	0	0	0	0
07:15 AM	0	0	0	0	0	0	0	0	0	0	0	0	0	0	0	0	0	0	0	0	0
07:30 AM	0	0	0	0	0	0	0	0	0	0	0	0	0	0	0	0	0	0	0	0	0
07:45 AM	0	0	0	0	0	0	0	0	0	0	0	0	0	0	0	0	0	0	0	0	0
Total Volume	0	0	0	0	0	0	0	0	0	0	0	0	0	0	0	0	0	0	0	0	0
% App. Total	0	0	0	0		0	0	0	0		0	0	0	0		0	0	0	0		
PHF	.000	.000	.000	.000	.000	.000	.000	.000	.000	.000	.000	.000	.000	.000	.000	.000	.000	.000	.000	.000	.000

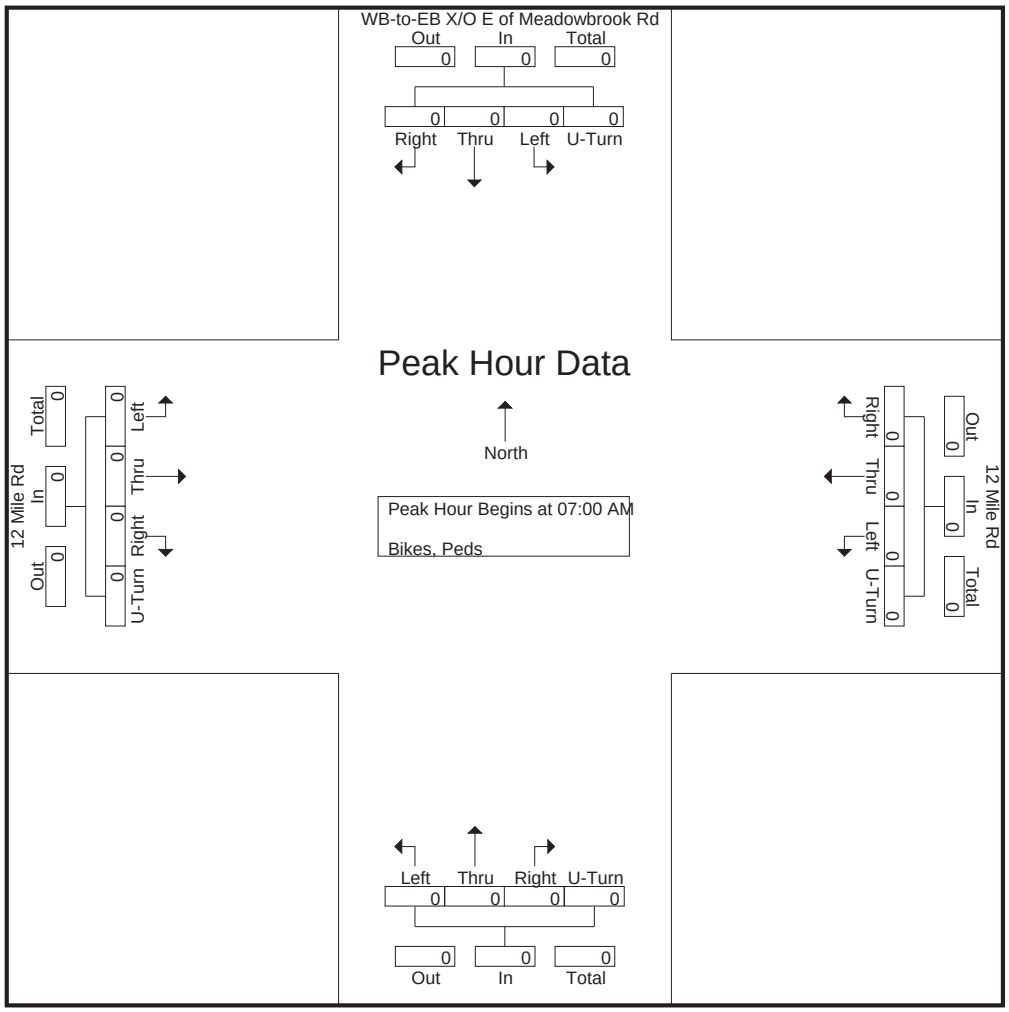

TRUE DATA TO IMPROVE MOBILITY

File Name : 16651604 - WB-to-EB X_O E of Meadowbrook Rd -- 12 Mile Rd
Site Code : 16651604
Start Date : 6/11/2024
Page No : 1

Groups Printed- Light Vehicles - Heavy Vehicles

	12 Mile Rd Eastbound					12 Mile Rd Westbound					Northbound					WB-to-EB X/O E of Meadowbrook Rd Southbound					
Start Time	Left	Thru	Right	U-Turn	App. Total	Left	Thru	Right	U-Turn	App. Total	Left	Thru	Right	U-Turn	App. Total	Left	Thru	Right	U-Turn	App. Total	Int. Total
04:00 PM	0	472	0	0	472	0	0	0	0	0	0	0	0	0	0	1	0	0	0	1	473
04:15 PM	0	519	0	0	519	0	0	0	0	0	0	0	0	0	0	0	0	0	0	0	519
04:30 PM	0	474	0	0	474	0	0	0	0	0	0	0	0	0	0	1	0	0	0	1	475
04:45 PM	0	529	0	0	529	0	0	0	0	0	0	0	0	0	0	0	0	0	0	0	529
Total	0	1994	0	0	1994	0	0	0	0	0	0	0	0	0	0	2	0	0	0	2	1996
05:00 PM	0	542	0	0	542	0	0	0	0	0	0	0	0	0	0	0	0	0	0	0	542
05:15 PM	0	517	0	0	517	0	0	0	0	0	0	0	0	0	0	0	0	0	0	0	517
05:30 PM	0	497	0	0	497	0	0	0	0	0	0	0	0	0	0	3	0	0	0	3	500
05:45 PM	0	445	0	0	445	0	0	0	0	0	0	0	0	0	0	0	0	0	0	0	445
Total	0	2001	0	0	2001	0	0	0	0	0	0	0	0	0	0	3	0	0	0	3	2004
Grand Total	0	3995	0	0	3995	0	0	0	0	0	0	0	0	0	0	5	0	0	0	5	4000
Apprch %	0	100	0	0		0	0	0	0		0	0	0	0		100	0	0	0		
Total %	0	99.9	0	0	99.9	0	0	0	0	0	0	0	0	0	0	0.1	0	0	0	0.1	
Light Vehicles	0	3935	0	0	3935	0	0	0	0	0	0	0	0	0	0	5	0	0	0	5	3940
% Light Vehicles	0	98.5	0	0	98.5	0	0	0	0	0	0	0	0	0	0	100	0	0	0	100	98.5
Heavy Vehicles	0	60	0	0	60	0	0	0	0	0	0	0	0	0	0	0	0	0	0	0	60
% Heavy Vehicles	0	1.5	0	0	1.5	0	0	0	0	0	0	0	0	0	0	0	0	0	0	0	1.5

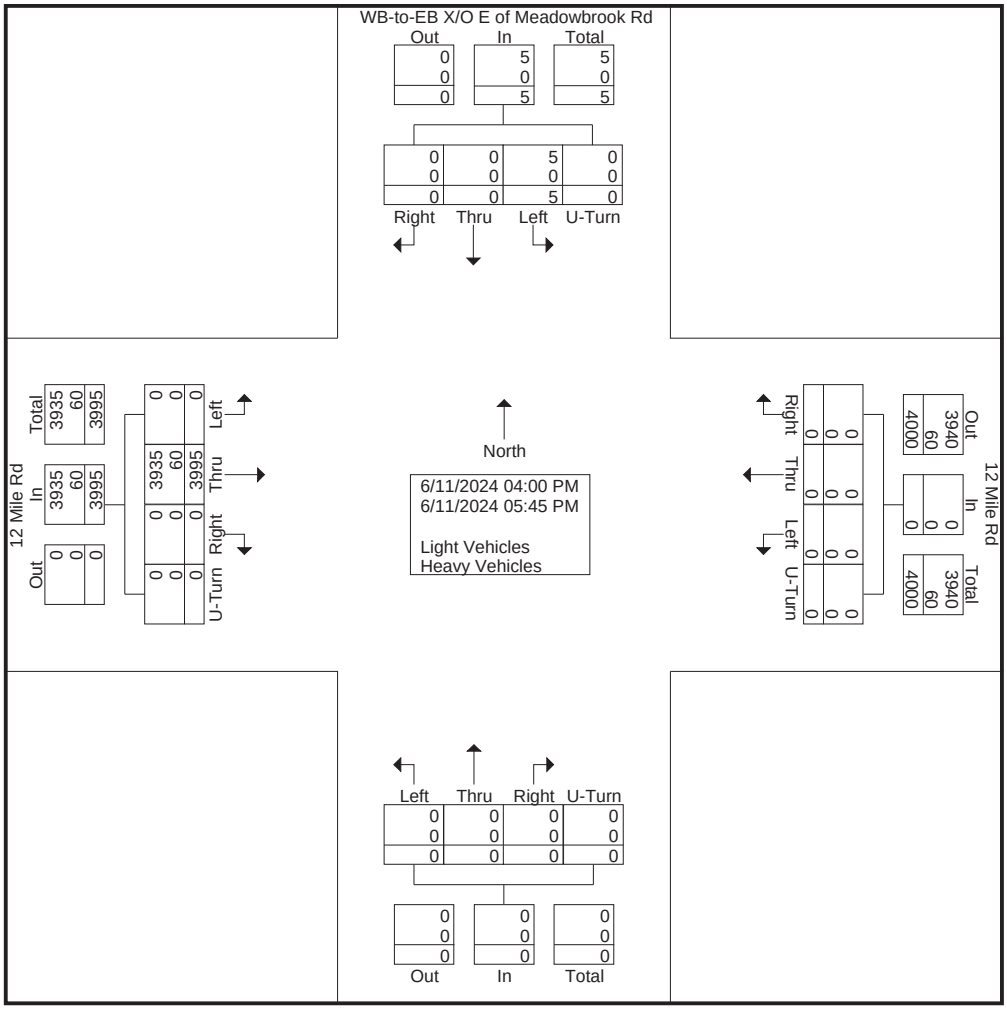

TRUE DATA TO IMPROVE MOBILITY

File Name : 16651604 - WB-to-EB X_O E of Meadowbrook Rd -- 12 Mile Rd
Site Code : 16651604
Start Date : 6/11/2024
Page No : 2

	12 Mile Rd Eastbound					12 Mile Rd Westbound					Northbound					WB-to-EB X/O E of Meadowbrook Rd Southbound					
Start Time	Left	Thru	Right	U-Turn	App. Total	Left	Thru	Right	U-Turn	App. Total	Left	Thru	Right	U-Turn	App. Total	Left	Thru	Right	U-Turn	App. Total	Int. Total
Peak Hour Analysis From 04:00 PM to 05:45 PM - Peak 1 of 1																					
Peak Hour for Entire Intersection Begins at 04:45 PM																					
04:45 PM	0	529	0	0	529	0	0	0	0	0	0	0	0	0	0	0	0	0	0	0	529
05:00 PM	0	**542**	0	0	**542**	0	0	0	0	0	0	0	0	0	0	0	0	0	0	0	**542**
05:15 PM	0	517	0	0	517	0	0	0	0	0	0	0	0	0	0	0	0	0	0	0	517
05:30 PM	0	497	0	0	497	0	0	0	0	0	0	0	0	0	0	**3**	0	0	0	**3**	500
Total Volume	0	2085	0	0	2085	0	0	0	0	0	0	0	0	0	0	3	0	0	0	3	2088
% App. Total	0	100	0	0		0	0	0	0		0	0	0	0		100	0	0	0		
PHF	.000	.962	.000	.000	.962	.000	.000	.000	.000	.000	.000	.000	.000	.000	.000	.250	.000	.000	.000	.250	.963
Light Vehicles	0	2051	0	0	2051	0	0	0	0	0	0	0	0	0	0	3	0	0	0	3	2054
% Light Vehicles	0	98.4	0	0	98.4	0	0	0	0	0	0	0	0	0	0	100	0	0	0	100	98.4
Heavy Vehicles	0	34	0	0	34	0	0	0	0	0	0	0	0	0	0	0	0	0	0	0	34
% Heavy Vehicles	0	1.6	0	0	1.6	0	0	0	0	0	0	0	0	0	0	0	0	0	0	0	1.6

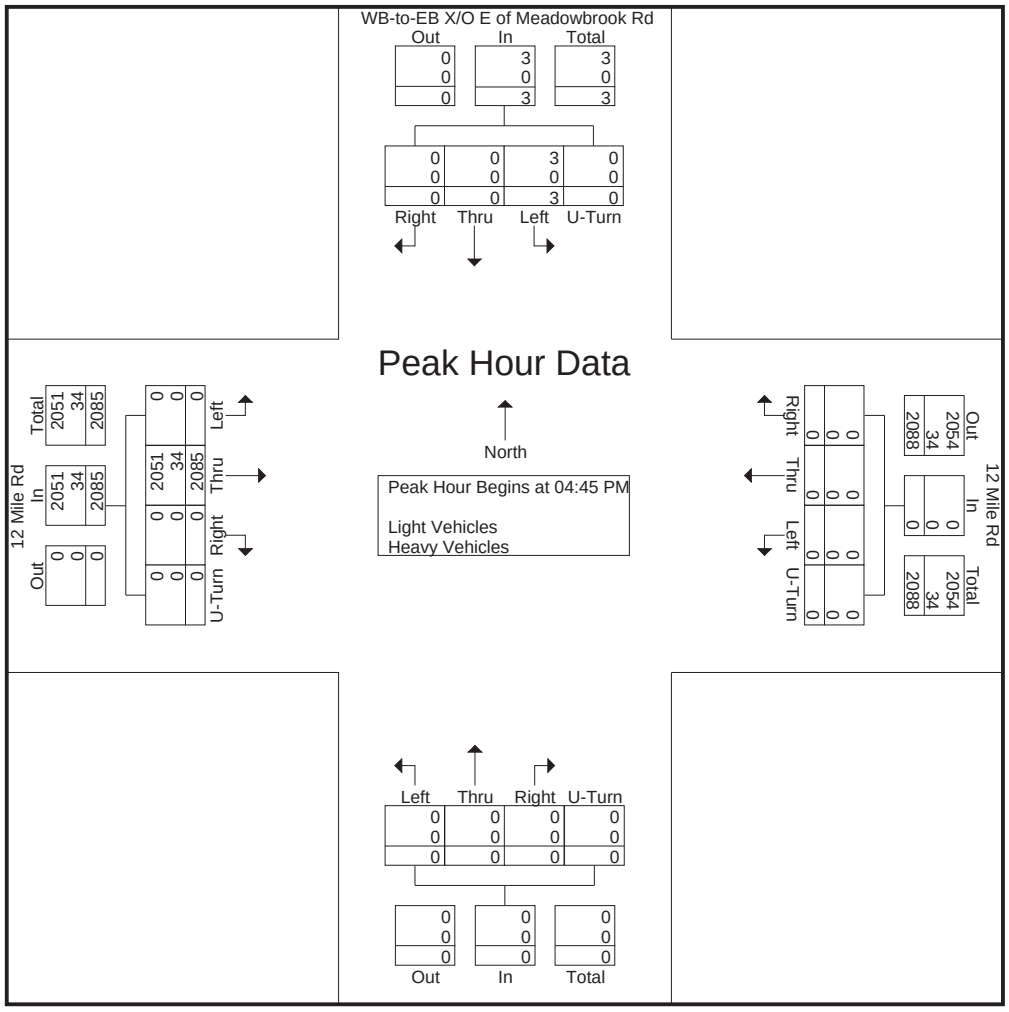

File Name : 16651604 - WB-to-EB X_O E of Meadowbrook Rd -- 12 Mile Rd
Site Code : 16651604
Start Date : 6/11/2024
Page No : 1

Groups Printed- Bikes, Peds

	12 Mile Rd Eastbound					12 Mile Rd Westbound					Northbound					WB-to-EB X/O E of Meadowbrook Rd Southbound					
Start Time	Left	Thru	Right	Peds	App. Total	Left	Thru	Right	Peds	App. Total	Left	Thru	Right	Peds	App. Total	Left	Thru	Right	Peds	App. Total	Int. Total
04:00 PM	0	0	0	0	0	0	0	0	0	0	0	0	0	0	0	0	0	0	0	0	0
04:15 PM	0	0	0	0	0	0	0	0	0	0	0	0	0	0	0	0	0	0	0	0	0
04:30 PM	0	0	0	0	0	0	0	0	0	0	0	0	0	0	0	0	0	0	0	0	0
04:45 PM	0	0	0	0	0	0	0	0	0	0	0	0	0	0	0	0	0	0	0	0	0
Total	0	0	0	0	0	0	0	0	0	0	0	0	0	0	0	0	0	0	0	0	0
05:00 PM	0	0	0	0	0	0	0	0	0	0	0	0	0	0	0	0	0	0	0	0	0
05:15 PM	0	0	0	0	0	0	0	0	0	0	0	0	0	0	0	0	0	0	0	0	0
05:30 PM	0	0	0	0	0	0	0	0	0	0	0	0	0	0	0	0	0	0	0	0	0
05:45 PM	0	0	0	0	0	0	0	0	0	0	0	0	0	0	0	0	0	0	0	0	0
Total	0	0	0	0	0	0	0	0	0	0	0	0	0	0	0	0	0	0	0	0	0
Grand Total	0	0	0	0	0	0	0	0	0	0	0	0	0	0	0	0	0	0	0	0	0
Apprch %	0	0	0	0		0	0	0	0		0	0	0	0		0	0	0	0		
Total %																					

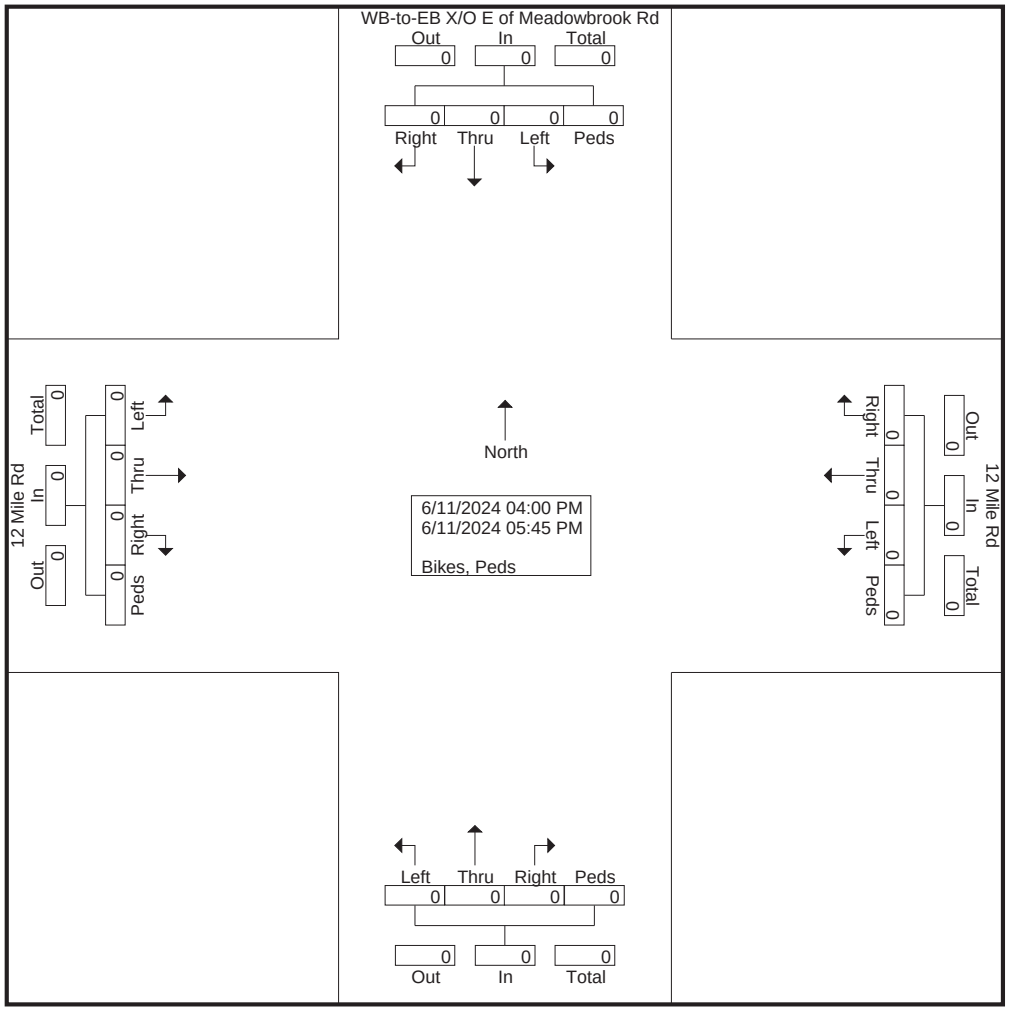

TRUE DATA TO IMPROVE MOBILITY

File Name : 16651604 - WB-to-EB X_O E of Meadowbrook Rd -- 12 Mile Rd
Site Code : 16651604
Start Date : 6/11/2024
Page No : 2

	12 Mile Rd Eastbound					12 Mile Rd Westbound					Northbound					WB-to-EB X/O E of Meadowbrook Rd Southbound					
Start Time	Left	Thru	Right	Peds	App. Total	Left	Thru	Right	Peds	App. Total	Left	Thru	Right	Peds	App. Total	Left	Thru	Right	Peds	App. Total	Int. Total
Peak Hour Analysis From 04:00 PM to 05:45 PM - Peak 1 of 1																					
Peak Hour for Entire Intersection Begins at 04:00 PM																					
04:00 PM	0	0	0	0	0	0	0	0	0	0	0	0	0	0	0	0	0	0	0	0	0
04:15 PM	0	0	0	0	0	0	0	0	0	0	0	0	0	0	0	0	0	0	0	0	0
04:30 PM	0	0	0	0	0	0	0	0	0	0	0	0	0	0	0	0	0	0	0	0	0
04:45 PM	0	0	0	0	0	0	0	0	0	0	0	0	0	0	0	0	0	0	0	0	0
Total Volume	0	0	0	0	0	0	0	0	0	0	0	0	0	0	0	0	0	0	0	0	0
% App. Total	0	0	0	0		0	0	0	0		0	0	0	0		0	0	0	0		
PHF	.000	.000	.000	.000	.000	.000	.000	.000	.000	.000	.000	.000	.000	.000	.000	.000	.000	.000	.000	.000	.000

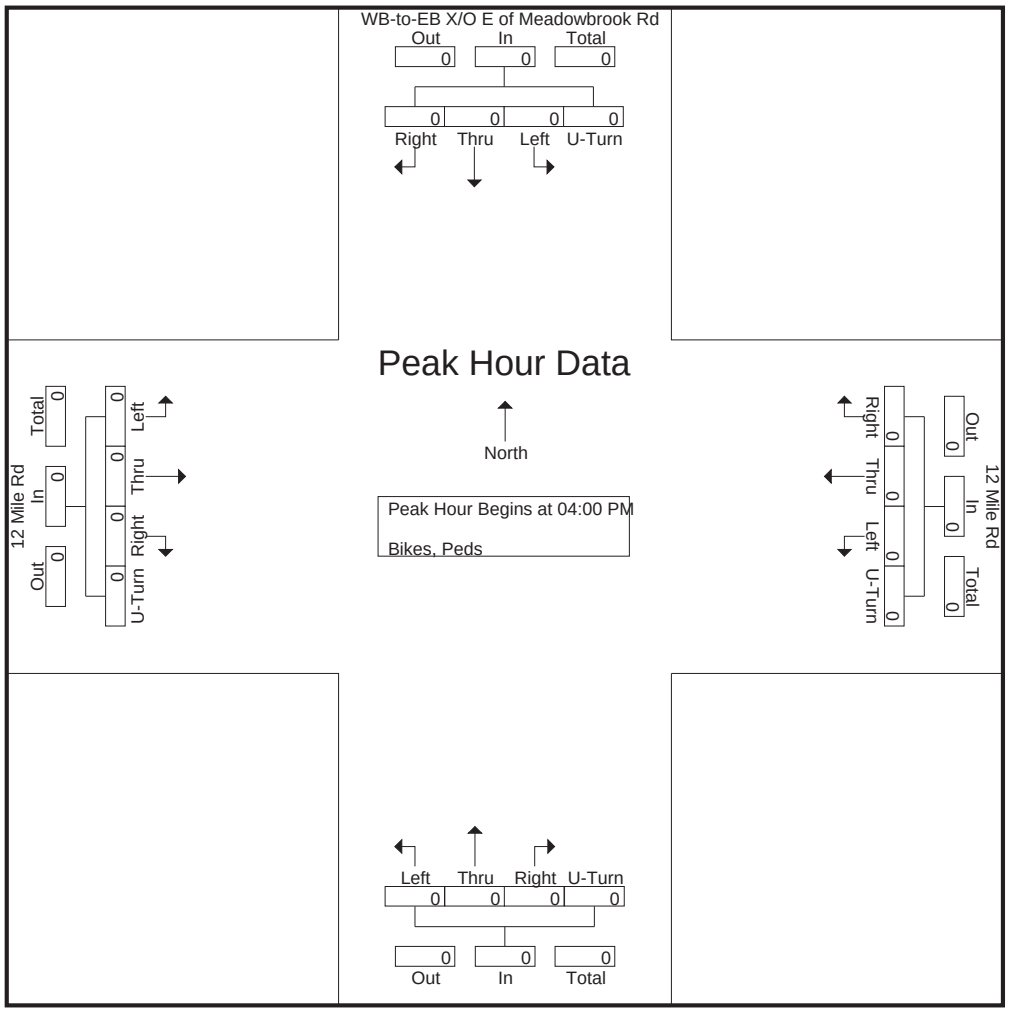

TRUE DATA TO IMPROVE MOBILITY

File Name : 16651605 - WB-to-EB X_O West of Summit Dr -- 12 Mile Rd
Site Code : 16651605
Start Date : 6/11/2024
Page No : 1

Groups Printed- Light Vehicles - Heavy Vehicles

	12 Mile Rd Eastbound					12 Mile Rd Westbound					Northbound					WB-to-EB X/O West of Summit Dr Southbound					
Start Time	Left	Thru	Right	U-Turn	App. Total	Left	Thru	Right	U-Turn	App. Total	Left	Thru	Right	U-Turn	App. Total	Left	Thru	Right	U-Turn	App. Total	Int. Total
07:00 AM	0	259	0	0	259	0	0	0	0	0	0	0	0	0	0	3	0	0	0	3	262
07:15 AM	0	289	0	0	289	0	0	0	0	0	0	0	0	0	0	7	0	0	0	7	296
07:30 AM	0	396	0	0	396	0	0	0	0	0	0	0	0	0	0	2	0	0	0	2	398
07:45 AM	0	405	0	0	405	0	0	0	0	0	0	0	0	0	0	5	0	0	0	5	410
Total	0	1349	0	0	1349	0	0	0	0	0	0	0	0	0	0	17	0	0	0	17	1366
08:00 AM	0	396	0	0	396	0	0	0	0	0	0	0	0	0	0	1	0	0	0	1	397
08:15 AM	0	391	0	0	391	0	0	0	0	0	0	0	0	0	0	6	0	0	0	6	397
08:30 AM	0	381	0	0	381	0	0	0	0	0	0	0	0	0	0	2	0	0	0	2	383
08:45 AM	0	413	0	0	413	0	0	0	0	0	0	0	0	0	0	6	0	0	0	6	419
Total	0	1581	0	0	1581	0	0	0	0	0	0	0	0	0	0	15	0	0	0	15	1596
Grand Total	0	2930	0	0	2930	0	0	0	0	0	0	0	0	0	0	32	0	0	0	32	2962
Apprch %	0	100	0	0		0	0	0	0		0	0	0	0		100	0	0	0		
Total %	0	98.9	0	0	98.9	0	0	0	0	0	0	0	0	0	0	1.1	0	0	0	1.1	
Light Vehicles	0	2759	0	0	2759	0	0	0	0	0	0	0	0	0	0	29	0	0	0	29	2788
% Light Vehicles	0	94.2	0	0	94.2	0	0	0	0	0	0	0	0	0	0	90.6	0	0	0	90.6	94.1
Heavy Vehicles	0	171	0	0	171	0	0	0	0	0	0	0	0	0	0	3	0	0	0	3	174
% Heavy Vehicles	0	5.8	0	0	5.8	0	0	0	0	0	0	0	0	0	0	9.4	0	0	0	9.4	5.9

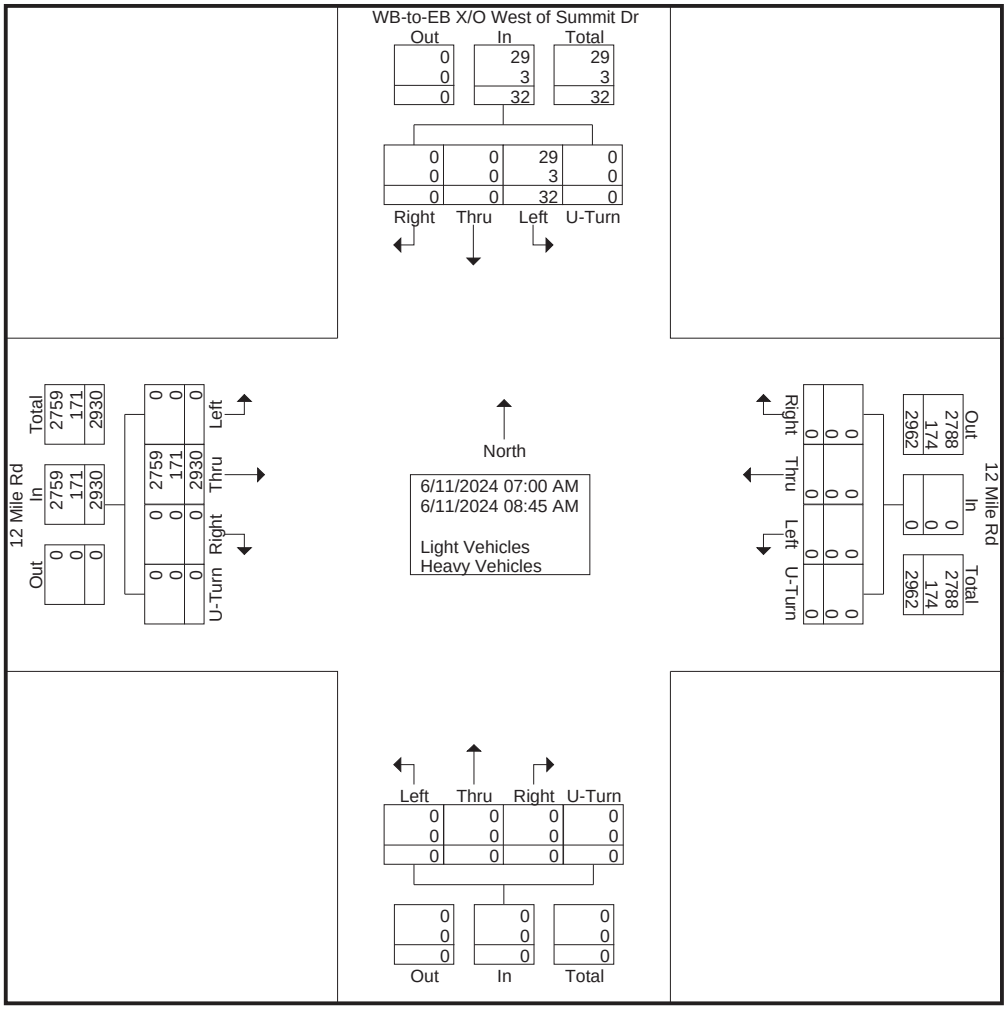

TRUE DATA TO IMPROVE MOBILITY

File Name : 16651605 - WB-to-EB X_O West of Summit Dr -- 12 Mile Rd
Site Code : 16651605
Start Date : 6/11/2024
Page No : 2

	12 Mile Rd Eastbound					12 Mile Rd Westbound					Northbound					WB-to-EB X/O West of Summit Dr Southbound					
Start Time	Left	Thru	Right	U-Turn	App. Total	Left	Thru	Right	U-Turn	App. Total	Left	Thru	Right	U-Turn	App. Total	Left	Thru	Right	U-Turn	App. Total	Int. Total
Peak Hour Analysis From 07:00 AM to 08:45 AM - Peak 1 of 1																					
Peak Hour for Entire Intersection Begins at 07:30 AM																					
07:30 AM	0	396	0	0	396	0	0	0	0	0	0	0	0	0	0	2	0	0	0	2	398
07:45 AM	0	**405**	0	0	**405**	0	0	0	0	0	0	0	0	0	0	5	0	0	0	5	**410**
08:00 AM	0	396	0	0	396	0	0	0	0	0	0	0	0	0	0	1	0	0	0	1	397
08:15 AM	0	391	0	0	391	0	0	0	0	0	0	0	0	0	0	**6**	0	0	0	**6**	397
Total Volume	0	1588	0	0	1588	0	0	0	0	0	0	0	0	0	0	14	0	0	0	14	1602
% App. Total	0	100	0	0		0	0	0	0		0	0	0	0		100	0	0	0		
PHF	.000	.980	.000	.000	.980	.000	.000	.000	.000	.000	.000	.000	.000	.000	.000	.583	.000	.000	.000	.583	.977
Light Vehicles	0	1498	0	0	1498	0	0	0	0	0	0	0	0	0	0	14	0	0	0	14	1512
% Light Vehicles	0	94.3	0	0	94.3	0	0	0	0	0	0	0	0	0	0	100	0	0	0	100	94.4
Heavy Vehicles	0	90	0	0	90	0	0	0	0	0	0	0	0	0	0	0	0	0	0	0	90
% Heavy Vehicles	0	5.7	0	0	5.7	0	0	0	0	0	0	0	0	0	0	0	0	0	0	0	5.6

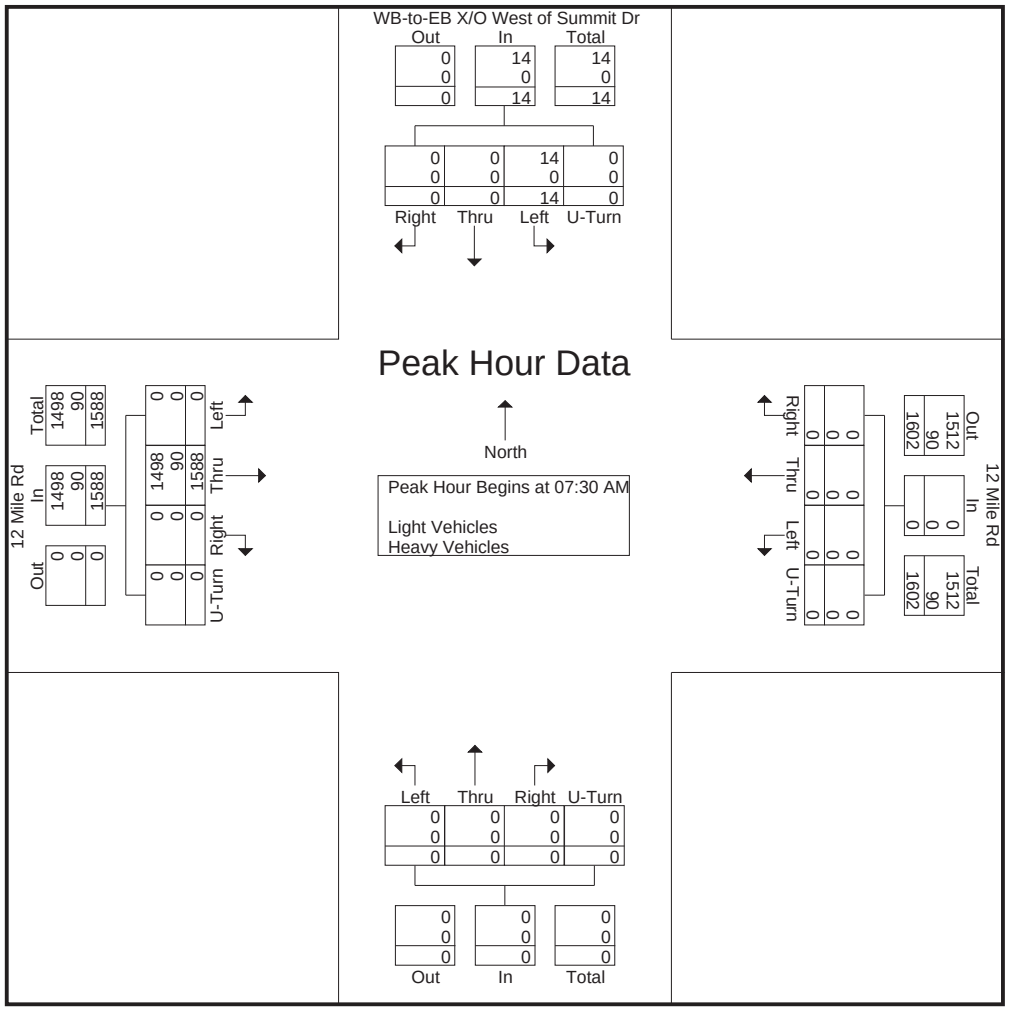

File Name : 16651605 - WB-to-EB X_O West of Summit Dr -- 12 Mile Rd
Site Code : 16651605
Start Date : 6/11/2024
Page No : 1

Groups Printed- Bikes, Peds

	12 Mile Rd Eastbound					12 Mile Rd Westbound					Northbound					WB-to-EB X/O West of Summit Dr Southbound					
Start Time	Left	Thru	Right	Peds	App. Total	Left	Thru	Right	Peds	App. Total	Left	Thru	Right	Peds	App. Total	Left	Thru	Right	Peds	App. Total	Int. Total
07:00 AM	0	0	0	0	0	0	0	0	0	0	0	0	0	0	0	0	0	0	0	0	0
07:15 AM	0	0	0	0	0	0	0	0	0	0	0	0	0	0	0	0	0	0	0	0	0
07:30 AM	0	0	0	0	0	0	0	0	0	0	0	0	0	0	0	0	0	0	0	0	0
07:45 AM	0	0	0	0	0	0	0	0	0	0	0	0	0	0	0	0	0	0	0	0	0
Total	0	0	0	0	0	0	0	0	0	0	0	0	0	0	0	0	0	0	0	0	0
08:00 AM	0	0	0	0	0	0	0	0	0	0	0	0	0	0	0	0	0	0	0	0	0
08:15 AM	0	0	0	0	0	0	0	0	0	0	0	0	0	0	0	0	0	0	0	0	0
08:30 AM	0	0	0	0	0	0	0	0	0	0	0	0	0	0	0	0	0	0	0	0	0
08:45 AM	0	0	0	0	0	0	0	0	0	0	0	0	0	0	0	0	0	0	0	0	0
Total	0	0	0	0	0	0	0	0	0	0	0	0	0	0	0	0	0	0	0	0	0
Grand Total	0	0	0	0	0	0	0	0	0	0	0	0	0	0	0	0	0	0	0	0	0
Apprch %	0	0	0	0		0	0	0	0		0	0	0	0		0	0	0	0		
Total %																					

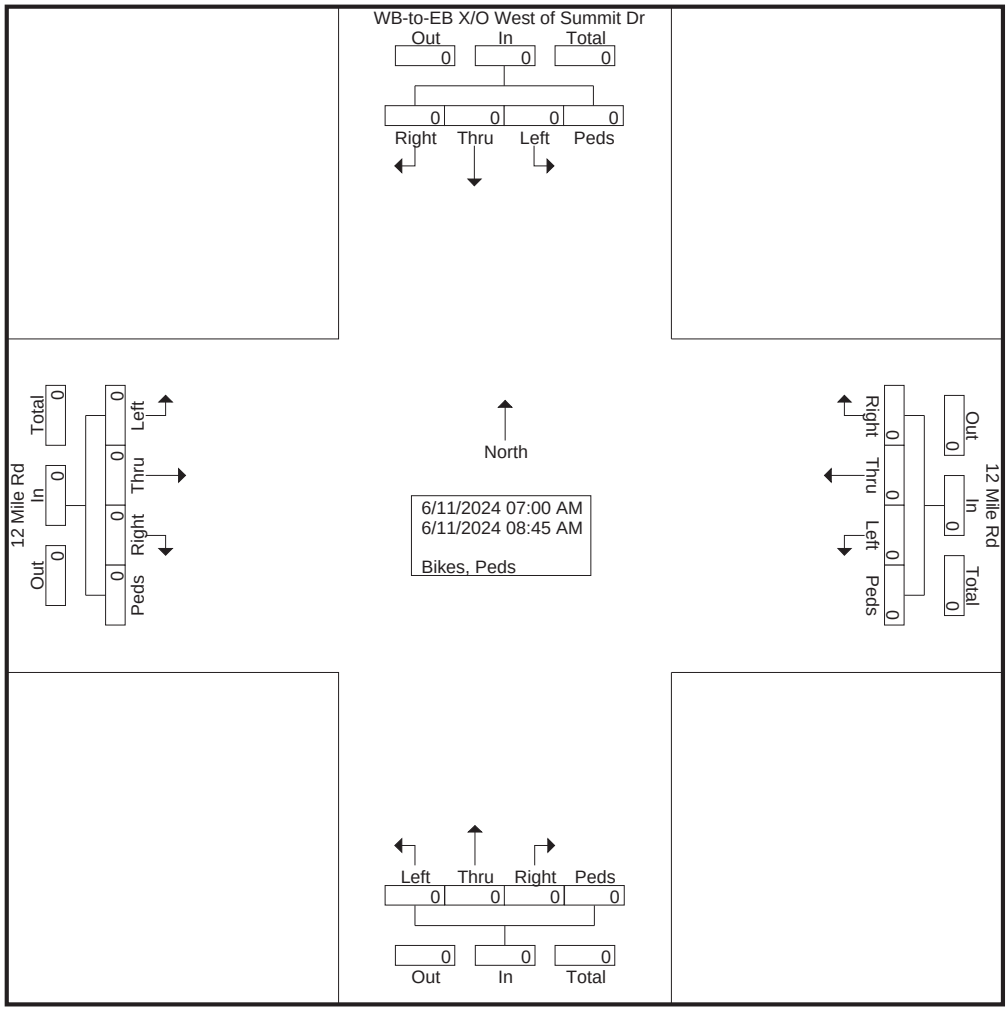

File Name : 16651605 - WB-to-EB X_O West of Summit Dr -- 12 Mile Rd
Site Code : 16651605
Start Date : 6/11/2024
Page No : 2

	12 Mile Rd Eastbound					12 Mile Rd Westbound					Northbound					WB-to-EB X/O West of Summit Dr Southbound					
Start Time	Left	Thru	Right	Peds	App. Total	Left	Thru	Right	Peds	App. Total	Left	Thru	Right	Peds	App. Total	Left	Thru	Right	Peds	App. Total	Int. Total
Peak Hour Analysis From 07:00 AM to 08:45 AM - Peak 1 of 1																					
Peak Hour for Entire Intersection Begins at 07:00 AM																					
07:00 AM	0	0	0	0	0	0	0	0	0	0	0	0	0	0	0	0	0	0	0	0	0
07:15 AM	0	0	0	0	0	0	0	0	0	0	0	0	0	0	0	0	0	0	0	0	0
07:30 AM	0	0	0	0	0	0	0	0	0	0	0	0	0	0	0	0	0	0	0	0	0
07:45 AM	0	0	0	0	0	0	0	0	0	0	0	0	0	0	0	0	0	0	0	0	0
Total Volume	0	0	0	0	0	0	0	0	0	0	0	0	0	0	0	0	0	0	0	0	0
% App. Total	0	0	0	0		0	0	0	0		0	0	0	0		0	0	0	0		
PHF	.000	.000	.000	.000	.000	.000	.000	.000	.000	.000	.000	.000	.000	.000	.000	.000	.000	.000	.000	.000	.000

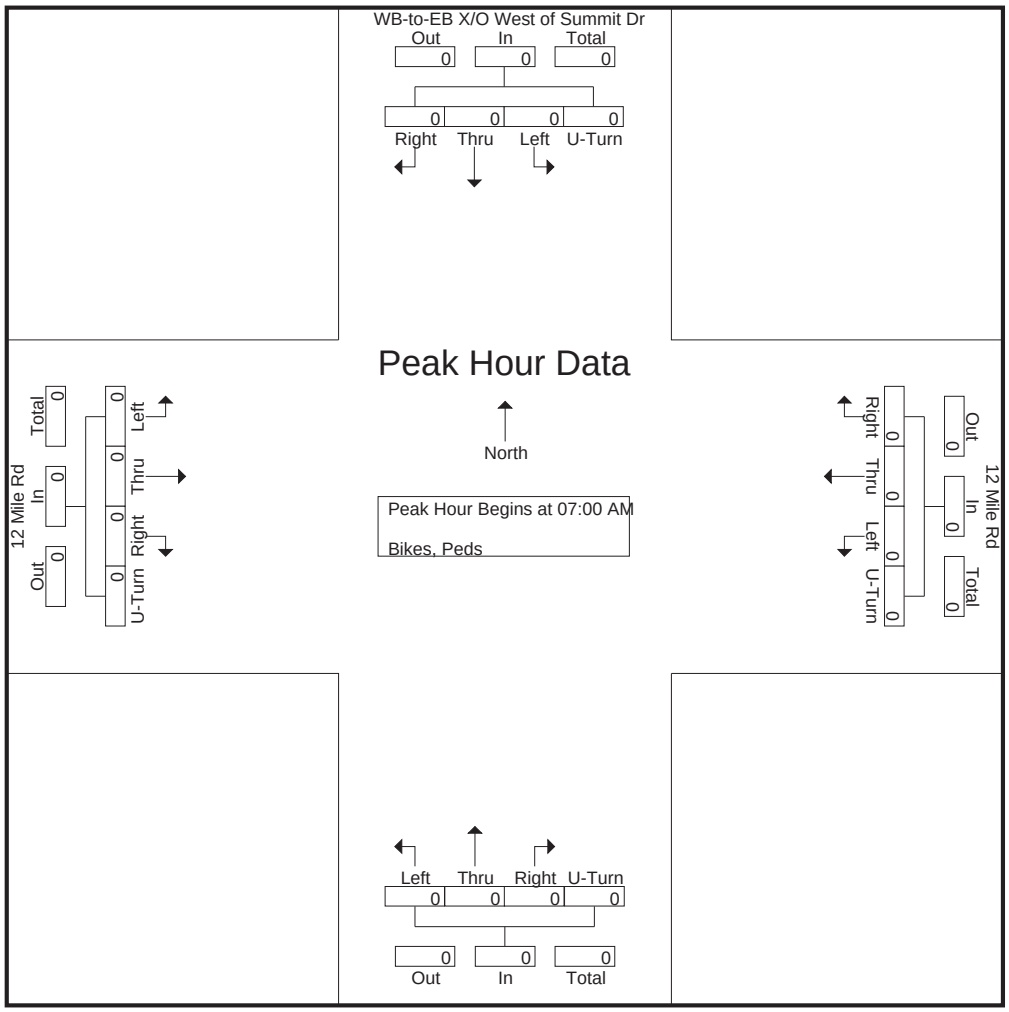

TRUE DATA TO IMPROVE MOBILITY

File Name : 16651606 - WB-to-EB X_O West of Summit Dr -- 12 Mile Rd
Site Code : 16651606
Start Date : 6/11/2024
Page No : 1

Groups Printed- Light Vehicles - Heavy Vehicles

	12 Mile Rd Eastbound					12 Mile Rd Westbound					Northbound					WB-to-EB X/O West of Summit Dr Southbound					
Start Time	Left	Thru	Right	U-Turn	App. Total	Left	Thru	Right	U-Turn	App. Total	Left	Thru	Right	U-Turn	App. Total	Left	Thru	Right	U-Turn	App. Total	Int. Total
04:00 PM	0	445	0	0	445	0	0	0	0	0	0	0	0	0	0	5	0	0	0	5	450
04:15 PM	0	518	0	0	518	0	0	0	0	0	0	0	0	0	0	5	0	0	0	5	523
04:30 PM	0	462	0	0	462	0	0	0	0	0	0	0	0	0	0	6	0	0	0	6	468
04:45 PM	0	511	0	0	511	0	0	0	0	0	0	0	0	0	0	6	0	0	0	6	517
Total	0	1936	0	0	1936	0	0	0	0	0	0	0	0	0	0	22	0	0	0	22	1958
05:00 PM	0	531	0	0	531	0	0	0	0	0	0	0	0	0	0	5	0	0	0	5	536
05:15 PM	0	503	0	0	503	0	0	0	0	0	0	0	0	0	0	4	0	0	0	4	507
05:30 PM	0	463	0	0	463	0	0	0	0	0	0	0	0	0	0	3	0	0	0	3	466
05:45 PM	0	436	0	0	436	0	0	0	0	0	0	0	0	0	0	5	0	0	0	5	441
Total	0	1933	0	0	1933	0	0	0	0	0	0	0	0	0	0	17	0	0	0	17	1950
Grand Total	0	3869	0	0	3869	0	0	0	0	0	0	0	0	0	0	39	0	0	0	39	3908
Apprch %	0	100	0	0		0	0	0	0		0	0	0	0		100	0	0	0		
Total %	0	99	0	0	99	0	0	0	0	0	0	0	0	0	0	1	0	0	0	1	
Light Vehicles	0	3808	0	0	3808	0	0	0	0	0	0	0	0	0	0	36	0	0	0	36	3844
% Light Vehicles	0	98.4	0	0	98.4	0	0	0	0	0	0	0	0	0	0	92.3	0	0	0	92.3	98.4
Heavy Vehicles	0	61	0	0	61	0	0	0	0	0	0	0	0	0	0	3	0	0	0	3	64
% Heavy Vehicles	0	1.6	0	0	1.6	0	0	0	0	0	0	0	0	0	0	7.7	0	0	0	7.7	1.6

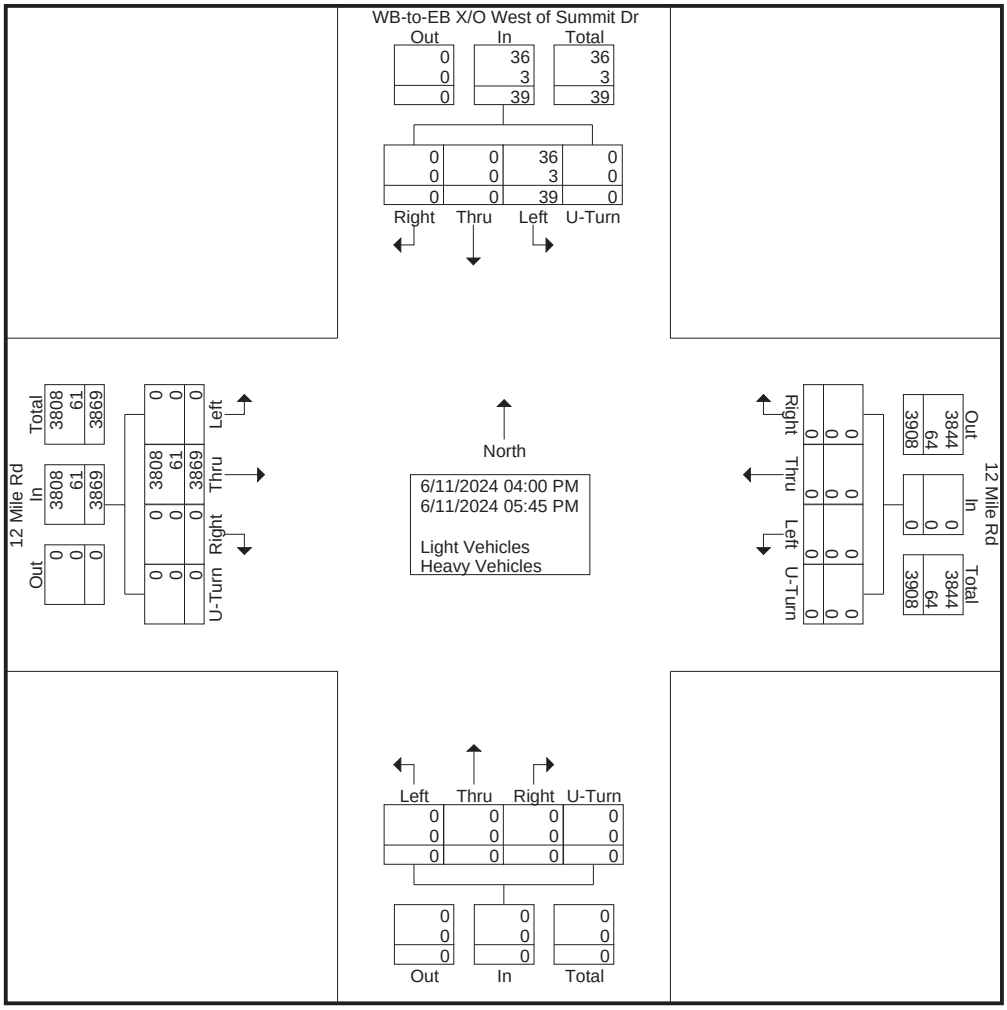

TRUE DATA TO IMPROVE MOBILITY

File Name : 16651606 - WB-to-EB X_O West of Summit Dr -- 12 Mile Rd
Site Code : 16651606
Start Date : 6/11/2024
Page No : 2

	12 Mile Rd Eastbound					12 Mile Rd Westbound					Northbound					WB-to-EB X/O West of Summit Dr Southbound					
Start Time	Left	Thru	Right	U-Turn	App. Total	Left	Thru	Right	U-Turn	App. Total	Left	Thru	Right	U-Turn	App. Total	Left	Thru	Right	U-Turn	App. Total	Int. Total
Peak Hour Analysis From 04:00 PM to 05:45 PM - Peak 1 of 1																					
Peak Hour for Entire Intersection Begins at 04:15 PM																					
04:15 PM	0	518	0	0	518	0	0	0	0	0	0	0	0	0	0	5	0	0	0	5	523
04:30 PM	0	462	0	0	462	0	0	0	0	0	0	0	0	0	0	**6**	0	0	0	**6**	468
04:45 PM	0	511	0	0	511	0	0	0	0	0	0	0	0	0	0	6	0	0	0	6	517
05:00 PM	0	**531**	0	0	**531**	0	0	0	0	0	0	0	0	0	0	5	0	0	0	5	**536**
Total Volume	0	2022	0	0	2022	0	0	0	0	0	0	0	0	0	0	22	0	0	0	22	2044
% App. Total	0	100	0	0		0	0	0	0		0	0	0	0		100	0	0	0		
PHF	.000	.952	.000	.000	.952	.000	.000	.000	.000	.000	.000	.000	.000	.000	.000	.917	.000	.000	.000	.917	.953
Light Vehicles	0	1996	0	0	1996	0	0	0	0	0	0	0	0	0	0	19	0	0	0	19	2015
% Light Vehicles	0	98.7	0	0	98.7	0	0	0	0	0	0	0	0	0	0	86.4	0	0	0	86.4	98.6
Heavy Vehicles	0	26	0	0	26	0	0	0	0	0	0	0	0	0	0	3	0	0	0	3	29
% Heavy Vehicles	0	1.3	0	0	1.3	0	0	0	0	0	0	0	0	0	0	13.6	0	0	0	13.6	1.4

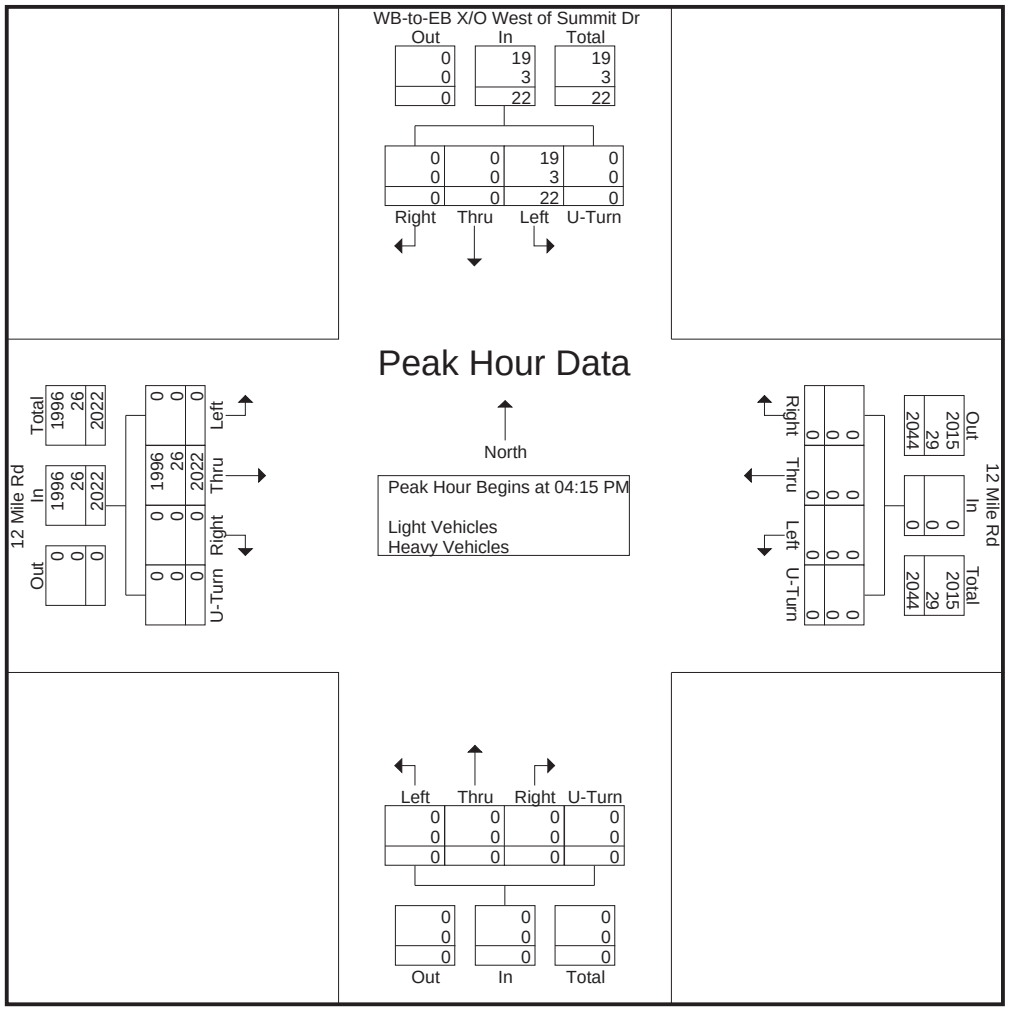

File Name : 16651606 - WB-to-EB X_O West of Summit Dr -- 12 Mile Rd
Site Code : 16651606
Start Date : 6/11/2024
Page No : 1

Groups Printed- Bikes, Peds

	12 Mile Rd Eastbound					12 Mile Rd Westbound					Northbound					WB-to-EB X/O West of Summit Dr Southbound					
Start Time	Left	Thru	Right	Peds	App. Total	Left	Thru	Right	Peds	App. Total	Left	Thru	Right	Peds	App. Total	Left	Thru	Right	Peds	App. Total	Int. Total
04:00 PM	0	0	0	0	0	0	0	0	0	0	0	0	0	0	0	0	0	0	0	0	0
04:15 PM	0	0	0	0	0	0	0	0	0	0	0	0	0	0	0	0	0	0	0	0	0
04:30 PM	0	0	0	0	0	0	0	0	0	0	0	0	0	0	0	0	0	0	0	0	0
04:45 PM	0	0	0	0	0	0	0	0	0	0	0	0	0	0	0	0	0	0	0	0	0
Total	0	0	0	0	0	0	0	0	0	0	0	0	0	0	0	0	0	0	0	0	0
05:00 PM	0	0	0	0	0	0	0	0	0	0	0	0	0	0	0	0	0	0	0	0	0
05:15 PM	0	0	0	0	0	0	0	0	0	0	0	0	0	0	0	0	0	0	0	0	0
05:30 PM	0	0	0	0	0	0	0	0	0	0	0	0	0	0	0	0	0	0	0	0	0
05:45 PM	0	0	0	0	0	0	0	0	0	0	0	0	0	0	0	0	0	0	0	0	0
Total	0	0	0	0	0	0	0	0	0	0	0	0	0	0	0	0	0	0	0	0	0
Grand Total	0	0	0	0	0	0	0	0	0	0	0	0	0	0	0	0	0	0	0	0	0
Apprch %	0	0	0	0		0	0	0	0		0	0	0	0		0	0	0	0		
Total %																					

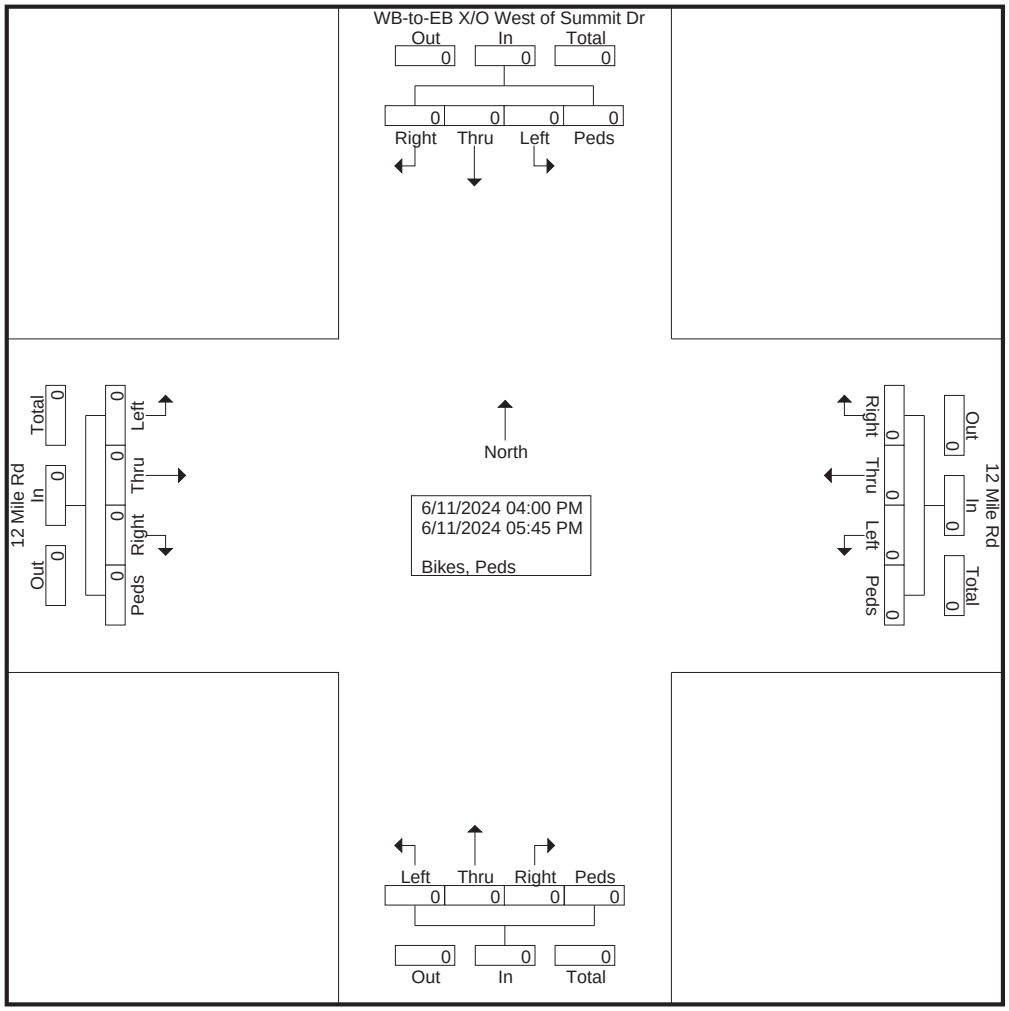

TRUE DATA TO IMPROVE MOBILITY

File Name : 16651606 - WB-to-EB X_O West of Summit Dr -- 12 Mile Rd
Site Code : 16651606
Start Date : 6/11/2024
Page No : 2

	12 Mile Rd Eastbound					12 Mile Rd Westbound					Northbound					WB-to-EB X/O West of Summit Dr Southbound					
Start Time	Left	Thru	Right	Peds	App. Total	Left	Thru	Right	Peds	App. Total	Left	Thru	Right	Peds	App. Total	Left	Thru	Right	Peds	App. Total	Int. Total
Peak Hour Analysis From 04:00 PM to 05:45 PM - Peak 1 of 1																					
Peak Hour for Entire Intersection Begins at 04:00 PM																					
04:00 PM	0	0	0	0	0	0	0	0	0	0	0	0	0	0	0	0	0	0	0	0	0
04:15 PM	0	0	0	0	0	0	0	0	0	0	0	0	0	0	0	0	0	0	0	0	0
04:30 PM	0	0	0	0	0	0	0	0	0	0	0	0	0	0	0	0	0	0	0	0	0
04:45 PM	0	0	0	0	0	0	0	0	0	0	0	0	0	0	0	0	0	0	0	0	0
Total Volume	0	0	0	0	0	0	0	0	0	0	0	0	0	0	0	0	0	0	0	0	0
% App. Total	0	0	0	0		0	0	0	0		0	0	0	0		0	0	0	0		
PHF	.000	.000	.000	.000	.000	.000	.000	.000	.000	.000	.000	.000	.000	.000	.000	.000	.000	.000	.000	.000	.000

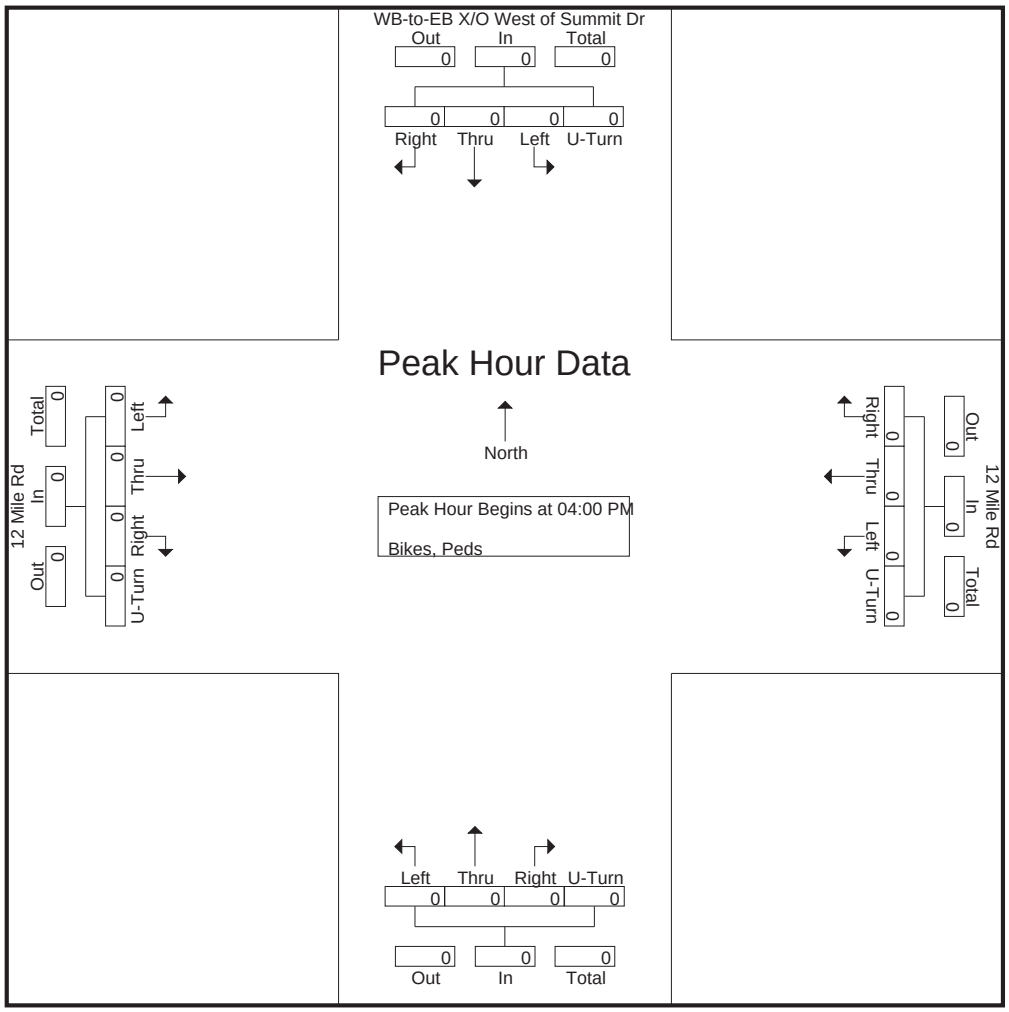

TRUE DATA TO IMPROVE MOBILITY

File Name : 16651607 - EB-to-WB X_O East of Meadowbrook Rd -- 12 Mile Rd
Site Code : 16651607
Start Date : 6/11/2024
Page No : 1

Groups Printed- Light Vehicles - Heavy Vehicles

	12 Mile Rd Eastbound					12 Mile Rd Westbound					EB-to-WB X/O East of Meadowbrook Rd Northbound					Southbound					
Start Time	Left	Thru	Right	U-Turn	App. Total	Left	Thru	Right	U-Turn	App. Total	Left	Thru	Right	U-Turn	App. Total	Left	Thru	Right	U-Turn	App. Total	Int. Total
07:00 AM	0	0	0	0	0	0	352	0	0	352	4	0	0	0	4	0	0	0	0	0	356
07:15 AM	0	0	0	0	0	0	406	0	0	406	4	0	0	0	4	0	0	0	0	0	410
07:30 AM	0	0	0	0	0	0	458	0	0	458	8	0	0	0	8	0	0	0	0	0	466
07:45 AM	0	0	0	0	0	0	518	0	0	518	11	0	0	0	11	0	0	0	0	0	529
Total	0	0	0	0	0	0	1734	0	0	1734	27	0	0	0	27	0	0	0	0	0	1761
08:00 AM	0	0	0	0	0	0	459	0	0	459	11	0	0	0	11	0	0	0	0	0	470
08:15 AM	0	0	0	0	0	0	411	0	0	411	4	0	0	0	4	0	0	0	0	0	415
08:30 AM	0	0	0	0	0	0	482	0	0	482	9	0	0	0	9	0	0	0	0	0	491
08:45 AM	0	0	0	0	0	0	490	0	0	490	16	0	0	0	16	0	0	0	0	0	506
Total	0	0	0	0	0	0	1842	0	0	1842	40	0	0	0	40	0	0	0	0	0	1882
Grand Total	0	0	0	0	0	0	3576	0	0	3576	67	0	0	0	67	0	0	0	0	0	3643
Apprch %	0	0	0	0		0	100	0	0		100	0	0	0		0	0	0	0		
Total %	0	0	0	0	0	0	98.2	0	0	98.2	1.8	0	0	0	1.8	0	0	0	0	0	
Light Vehicles	0	0	0	0	0	0	3461	0	0	3461	62	0	0	0	62	0	0	0	0	0	3523
% Light Vehicles	0	0	0	0	0	0	96.8	0	0	96.8	92.5	0	0	0	92.5	0	0	0	0	0	96.7
Heavy Vehicles	0	0	0	0	0	0	115	0	0	115	5	0	0	0	5	0	0	0	0	0	120
% Heavy Vehicles	0	0	0	0	0	0	3.2	0	0	3.2	7.5	0	0	0	7.5	0	0	0	0	0	3.3

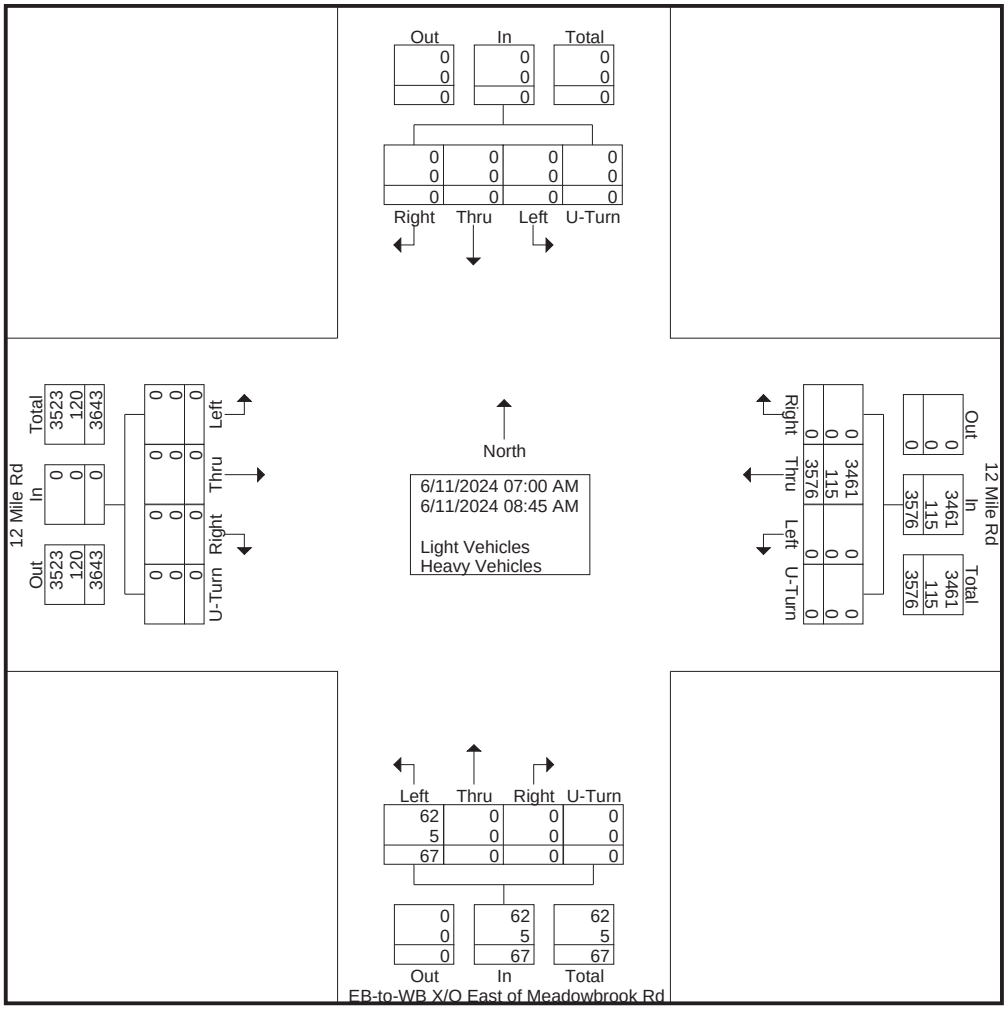

TRUE DATA TO IMPROVE MOBILITY

File Name : 16651607 - EB-to-WB X_O East of Meadowbrook Rd -- 12 Mile Rd
Site Code : 16651607
Start Date : 6/11/2024
Page No : 2

	12 Mile Rd Eastbound					12 Mile Rd Westbound					EB-to-WB X/O East of Meadowbrook Rd Northbound					Southbound					
Start Time	Left	Thru	Right	U-Turn	App. Total	Left	Thru	Right	U-Turn	App. Total	Left	Thru	Right	U-Turn	App. Total	Left	Thru	Right	U-Turn	App. Total	Int. Total
Peak Hour Analysis From 07:00 AM to 08:45 AM - Peak 1 of 1																					
Peak Hour for Entire Intersection Begins at 07:45 AM																					
07:45 AM	0	0	0	0	0	0	**518**	0	0	**518**	**11**	0	0	0	**11**	0	0	0	0	0	**529**
08:00 AM	0	0	0	0	0	0	459	0	0	459	11	0	0	0	11	0	0	0	0	0	470
08:15 AM	0	0	0	0	0	0	411	0	0	411	4	0	0	0	4	0	0	0	0	0	415
08:30 AM	0	0	0	0	0	0	482	0	0	482	9	0	0	0	9	0	0	0	0	0	491
Total Volume	0	0	0	0	0	0	1870	0	0	1870	35	0	0	0	35	0	0	0	0	0	1905
% App. Total	0	0	0	0		0	100	0	0		100	0	0	0		0	0	0	0		
PHF	.000	.000	.000	.000	.000	.000	.903	.000	.000	.903	.795	.000	.000	.000	.795	.000	.000	.000	.000	.000	.900
Light Vehicles	0	0	0	0	0	0	1817	0	0	1817	34	0	0	0	34	0	0	0	0	0	1851
% Light Vehicles	0	0	0	0	0	0	97.2	0	0	97.2	97.1	0	0	0	97.1	0	0	0	0	0	97.2
Heavy Vehicles	0	0	0	0	0	0	53	0	0	53	1	0	0	0	1	0	0	0	0	0	54
% Heavy Vehicles	0	0	0	0	0	0	2.8	0	0	2.8	2.9	0	0	0	2.9	0	0	0	0	0	2.8

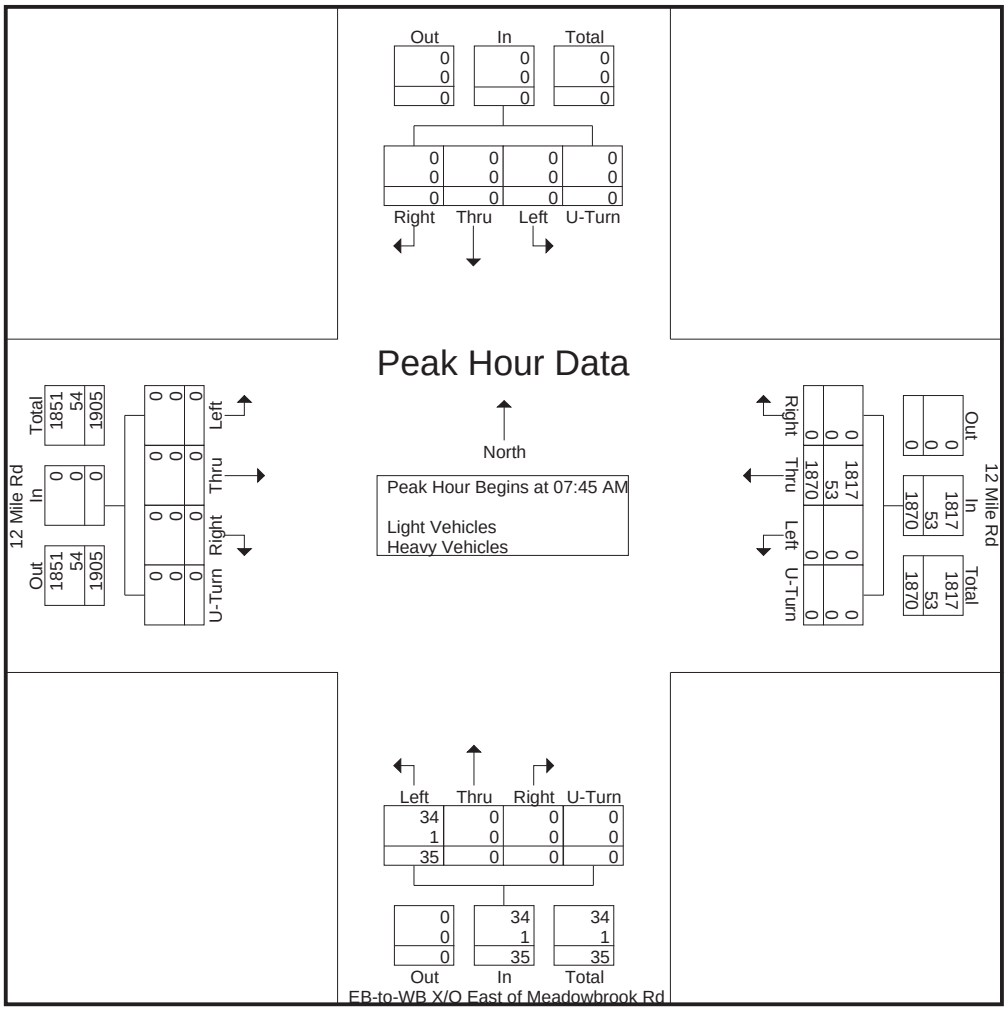

File Name : 16651607 - EB-to-WB X_O East of Meadowbrook Rd -- 12 Mile Rd
Site Code : 16651607
Start Date : 6/11/2024
Page No : 1

Groups Printed- Bikes, Peds

	12 Mile Rd Eastbound					12 Mile Rd Westbound					EB-to-WB X/O East of Meadowbrook Rd Northbound					Southbound					
Start Time	Left	Thru	Right	Peds	App. Total	Left	Thru	Right	Peds	App. Total	Left	Thru	Right	Peds	App. Total	Left	Thru	Right	Peds	App. Total	Int. Total
07:00 AM	0	0	0	0	0	0	0	0	0	0	0	0	0	0	0	0	0	0	0	0	0
07:15 AM	0	0	0	0	0	0	0	0	0	0	0	0	0	0	0	0	0	0	0	0	0
07:30 AM	0	0	0	0	0	0	0	0	0	0	0	0	0	0	0	0	0	0	0	0	0
07:45 AM	0	0	0	0	0	0	0	0	0	0	0	0	0	0	0	0	0	0	0	0	0
Total	0	0	0	0	0	0	0	0	0	0	0	0	0	0	0	0	0	0	0	0	0
08:00 AM	0	0	0	0	0	0	0	0	0	0	0	0	0	0	0	0	0	0	0	0	0
08:15 AM	0	0	0	0	0	0	0	0	0	0	0	0	0	0	0	0	0	0	0	0	0
08:30 AM	0	0	0	0	0	0	0	0	0	0	0	0	0	0	0	0	0	0	0	0	0
08:45 AM	0	0	0	0	0	0	0	0	0	0	0	0	0	0	0	0	0	0	0	0	0
Total	0	0	0	0	0	0	0	0	0	0	0	0	0	0	0	0	0	0	0	0	0
Grand Total	0	0	0	0	0	0	0	0	0	0	0	0	0	0	0	0	0	0	0	0	0
Apprch %	0	0	0	0		0	0	0	0		0	0	0	0		0	0	0	0		
Total %																					

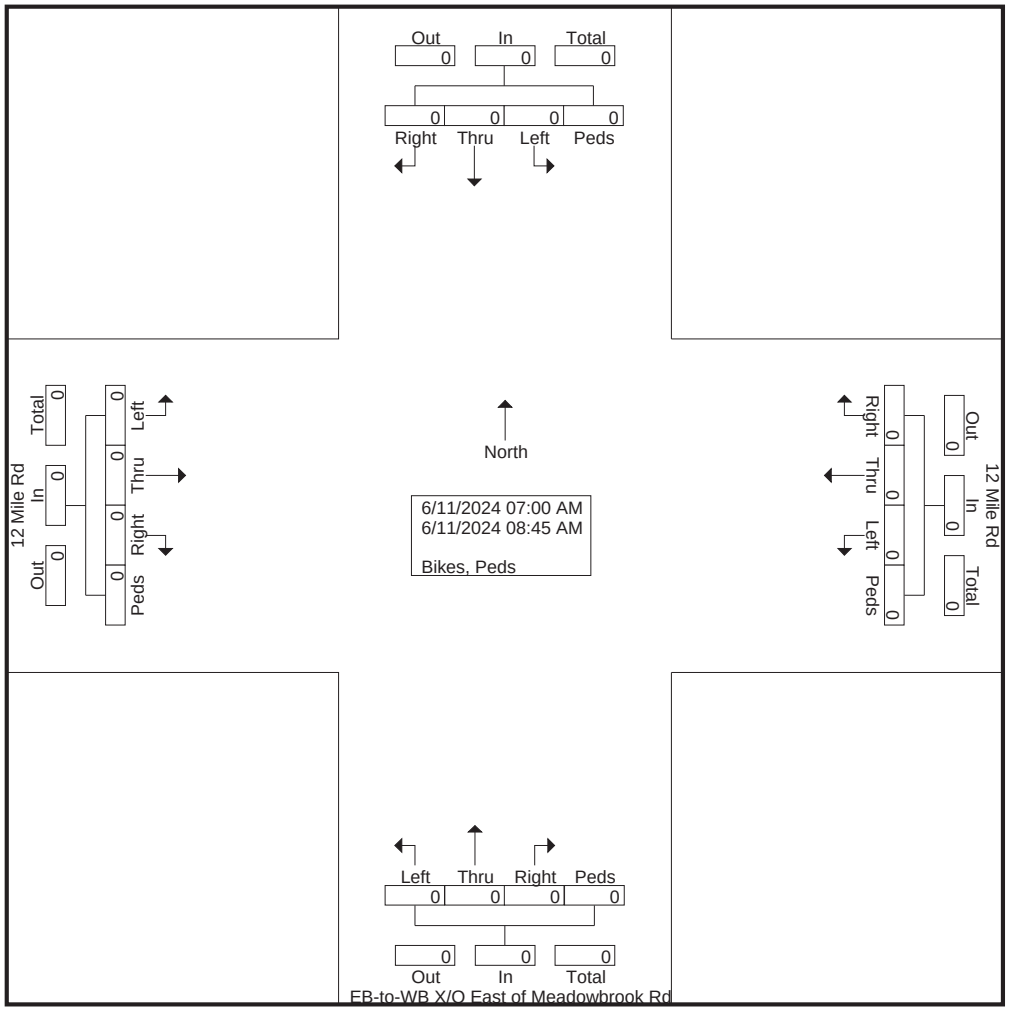

TRUE DATA TO IMPROVE MOBILITY

File Name : 16651607 - EB-to-WB X_O East of Meadowbrook Rd -- 12 Mile Rd
Site Code : 16651607
Start Date : 6/11/2024
Page No : 2

	12 Mile Rd Eastbound					12 Mile Rd Westbound					EB-to-WB X/O East of Meadowbrook Rd Northbound					Southbound					
Start Time	Left	Thru	Right	Peds	App. Total	Left	Thru	Right	Peds	App. Total	Left	Thru	Right	Peds	App. Total	Left	Thru	Right	Peds	App. Total	Int. Total
Peak Hour Analysis From 07:00 AM to 08:45 AM - Peak 1 of 1																					
Peak Hour for Entire Intersection Begins at 07:00 AM																					
07:00 AM	0	0	0	0	0	0	0	0	0	0	0	0	0	0	0	0	0	0	0	0	0
07:15 AM	0	0	0	0	0	0	0	0	0	0	0	0	0	0	0	0	0	0	0	0	0
07:30 AM	0	0	0	0	0	0	0	0	0	0	0	0	0	0	0	0	0	0	0	0	0
07:45 AM	0	0	0	0	0	0	0	0	0	0	0	0	0	0	0	0	0	0	0	0	0
Total Volume	0	0	0	0	0	0	0	0	0	0	0	0	0	0	0	0	0	0	0	0	0
% App. Total	0	0	0	0		0	0	0	0		0	0	0	0		0	0	0	0		
PHF	.000	.000	.000	.000	.000	.000	.000	.000	.000	.000	.000	.000	.000	.000	.000	.000	.000	.000	.000	.000	.000

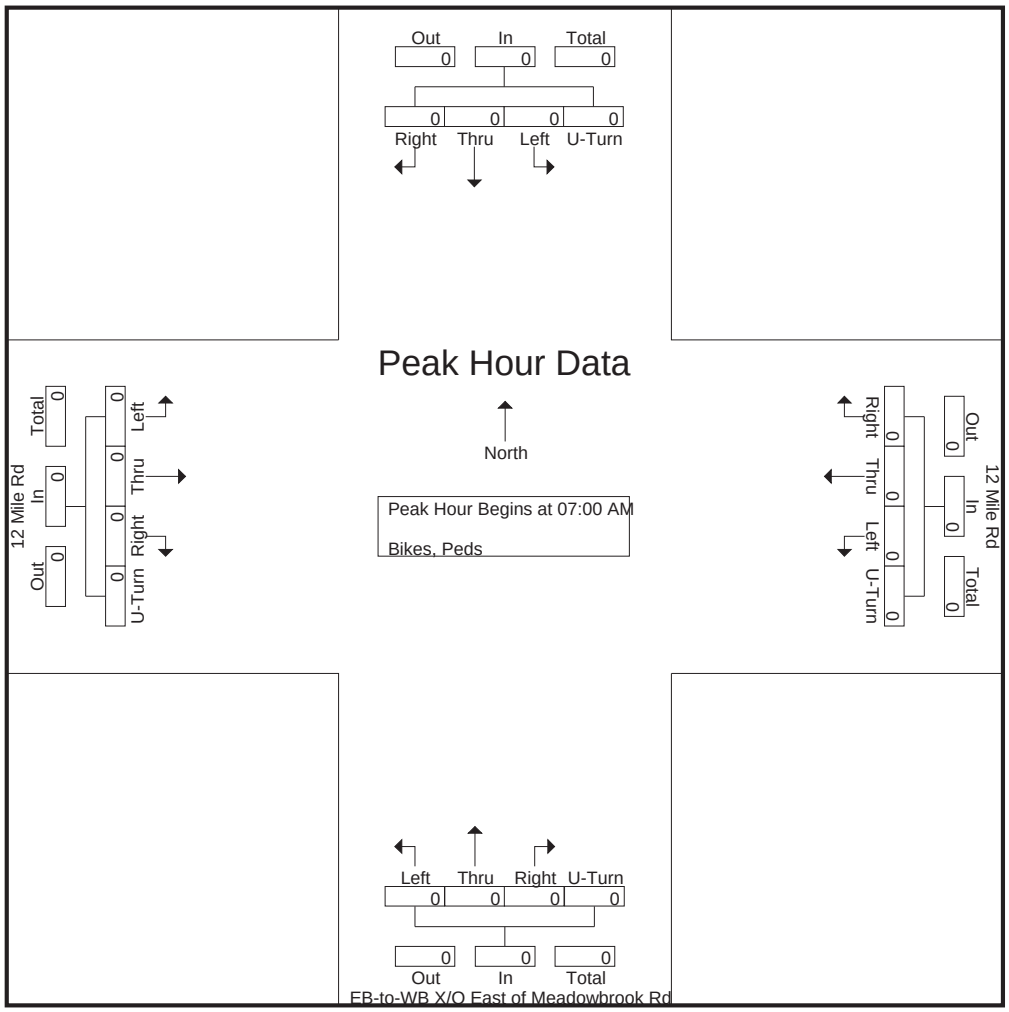

TRUE DATA TO IMPROVE MOBILITY

File Name : 16651608 - EB-to-WB X_O East of Meadowbrook Rd -- 12 Mile Rd
Site Code : 16651608
Start Date : 6/11/2024
Page No : 1

Groups Printed- Light Vehicles - Heavy Vehicles

	12 Mile Rd Eastbound					12 Mile Rd Westbound					EB-to-WB X/O East of Meadowbrook Rd Northbound					Southbound					
Start Time	Left	Thru	Right	U-Turn	App. Total	Left	Thru	Right	U-Turn	App. Total	Left	Thru	Right	U-Turn	App. Total	Left	Thru	Right	U-Turn	App. Total	Int. Total
04:00 PM	0	0	0	0	0	0	533	0	0	533	17	0	0	0	17	0	0	0	0	0	550
04:15 PM	0	0	0	0	0	0	539	0	0	539	10	0	0	0	10	0	0	0	0	0	549
04:30 PM	0	0	0	0	0	0	539	0	0	539	15	0	0	0	15	0	0	0	0	0	554
04:45 PM	0	0	0	0	0	0	548	0	0	548	14	0	0	0	14	0	0	0	0	0	562
Total	0	0	0	0	0	0	2159	0	0	2159	56	0	0	0	56	0	0	0	0	0	2215
05:00 PM	0	0	0	0	0	0	520	0	0	520	11	0	0	0	11	0	0	0	0	0	531
05:15 PM	0	0	0	0	0	0	508	0	0	508	14	0	0	0	14	0	0	0	0	0	522
05:30 PM	0	0	0	0	0	0	600	0	0	600	18	0	0	0	18	0	0	0	0	0	618
05:45 PM	0	0	0	0	0	0	600	0	0	600	28	0	0	0	28	0	0	0	0	0	628
Total	0	0	0	0	0	0	2228	0	0	2228	71	0	0	0	71	0	0	0	0	0	2299
Grand Total	0	0	0	0	0	0	4387	0	0	4387	127	0	0	0	127	0	0	0	0	0	4514
Apprch %	0	0	0	0		0	100	0	0		100	0	0	0		0	0	0	0		
Total %	0	0	0	0	0	0	97.2	0	0	97.2	2.8	0	0	0	2.8	0	0	0	0	0	
Light Vehicles	0	0	0	0	0	0	4306	0	0	4306	125	0	0	0	125	0	0	0	0	0	4431
% Light Vehicles	0	0	0	0	0	0	98.2	0	0	98.2	98.4	0	0	0	98.4	0	0	0	0	0	98.2
Heavy Vehicles	0	0	0	0	0	0	81	0	0	81	2	0	0	0	2	0	0	0	0	0	83
% Heavy Vehicles	0	0	0	0	0	0	1.8	0	0	1.8	1.6	0	0	0	1.6	0	0	0	0	0	1.8

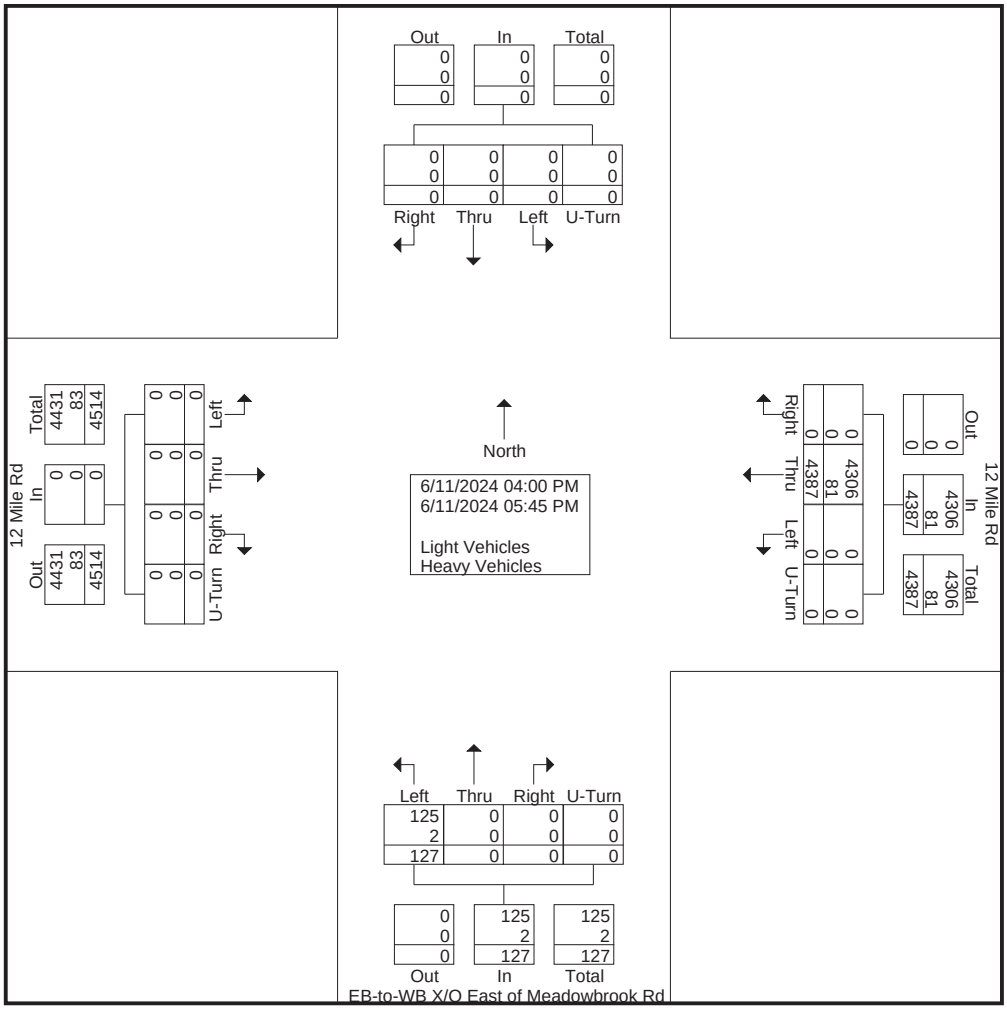

TRUE DATA TO IMPROVE MOBILITY

File Name : 16651608 - EB-to-WB X_O East of Meadowbrook Rd -- 12 Mile Rd
Site Code : 16651608
Start Date : 6/11/2024
Page No : 2

	12 Mile Rd Eastbound					12 Mile Rd Westbound					EB-to-WB X/O East of Meadowbrook Rd Northbound					Southbound					
Start Time	Left	Thru	Right	U-Turn	App. Total	Left	Thru	Right	U-Turn	App. Total	Left	Thru	Right	U-Turn	App. Total	Left	Thru	Right	U-Turn	App. Total	Int. Total
Peak Hour Analysis From 04:00 PM to 05:45 PM - Peak 1 of 1																					
Peak Hour for Entire Intersection Begins at 05:00 PM																					
05:00 PM	0	0	0	0	0	0	520	0	0	520	11	0	0	0	11	0	0	0	0	0	531
05:15 PM	0	0	0	0	0	0	508	0	0	508	14	0	0	0	14	0	0	0	0	0	522
05:30 PM	0	0	0	0	0	0	**600**	0	0	**600**	18	0	0	0	18	0	0	0	0	0	618
05:45 PM	0	0	0	0	0	0	600	0	0	600	**28**	0	0	0	**28**	0	0	0	0	0	**628**
Total Volume	0	0	0	0	0	0	2228	0	0	2228	71	0	0	0	71	0	0	0	0	0	2299
% App. Total	0	0	0	0		0	100	0	0		100	0	0	0		0	0	0	0		
PHF	.000	.000	.000	.000	.000	.000	.928	.000	.000	.928	.634	.000	.000	.000	.634	.000	.000	.000	.000	.000	.915
Light Vehicles	0	0	0	0	0	0	2192	0	0	2192	70	0	0	0	70	0	0	0	0	0	2262
% Light Vehicles	0	0	0	0	0	0	98.4	0	0	98.4	98.6	0	0	0	98.6	0	0	0	0	0	98.4
Heavy Vehicles	0	0	0	0	0	0	36	0	0	36	1	0	0	0	1	0	0	0	0	0	37
% Heavy Vehicles	0	0	0	0	0	0	1.6	0	0	1.6	1.4	0	0	0	1.4	0	0	0	0	0	1.6

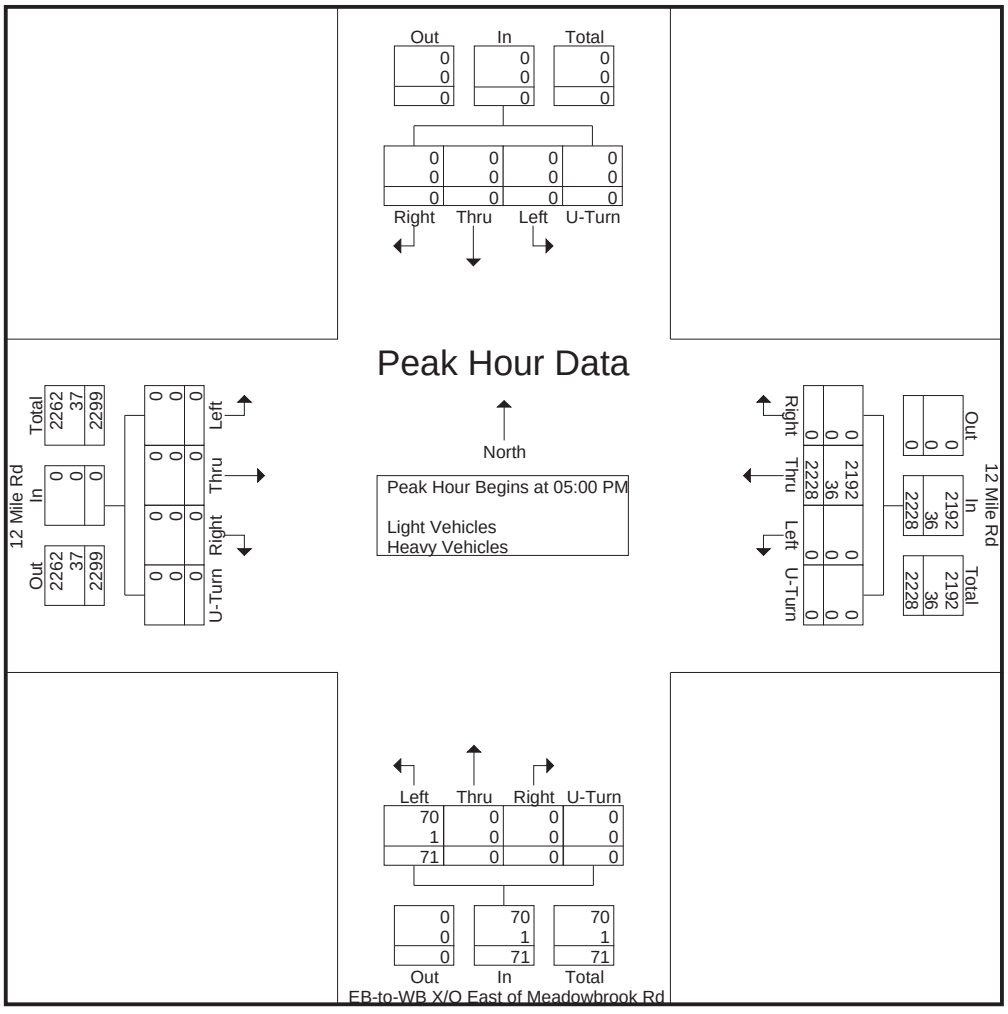

File Name : 16651608 - EB-to-WB X_O East of Meadowbrook Rd -- 12 Mile Rd
Site Code : 16651608
Start Date : 6/11/2024

Groups Printed- Bikes, Peds

	12 Mile Rd Eastbound					12 Mile Rd Westbound					EB-to-WB X/O East of Meadowbrook Rd Northbound					Southbound					
Start Time	Left	Thru	Right	Peds	App. Total	Left	Thru	Right	Peds	App. Total	Left	Thru	Right	Peds	App. Total	Left	Thru	Right	Peds	App. Total	Int. Total
04:00 PM	0	0	0	0	0	0	0	0	0	0	0	0	0	0	0	0	0	0	0	0	0
04:15 PM	0	0	0	0	0	0	0	0	0	0	0	0	0	0	0	0	0	0	0	0	0
04:30 PM	0	0	0	0	0	0	0	0	0	0	0	0	0	0	0	0	0	0	0	0	0
04:45 PM	0	0	0	0	0	0	0	0	0	0	0	0	0	0	0	0	0	0	0	0	0
Total	0	0	0	0	0	0	0	0	0	0	0	0	0	0	0	0	0	0	0	0	0
05:00 PM	0	0	0	0	0	0	0	0	0	0	0	0	0	0	0	0	0	0	0	0	0
05:15 PM	0	0	0	0	0	0	0	0	0	0	0	0	0	0	0	0	0	0	0	0	0
05:30 PM	0	0	0	0	0	0	0	0	0	0	0	0	0	0	0	0	0	0	0	0	0
05:45 PM	0	0	0	0	0	0	0	0	0	0	0	0	0	0	0	0	0	0	0	0	0
Total	0	0	0	0	0	0	0	0	0	0	0	0	0	0	0	0	0	0	0	0	0
Grand Total	0	0	0	0	0	0	0	0	0	0	0	0	0	0	0	0	0	0	0	0	0
Apprch %	0	0	0	0		0	0	0	0		0	0	0	0		0	0	0	0		
Total %																					

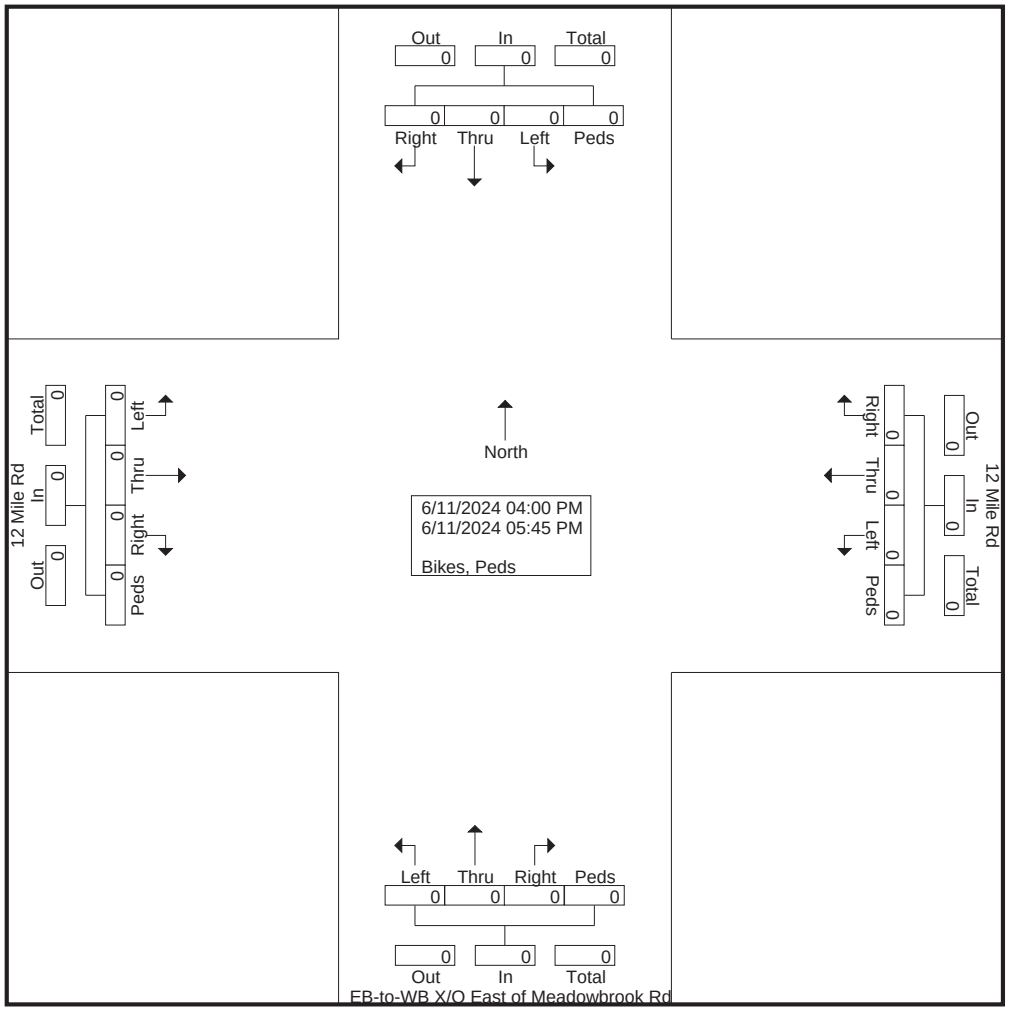

TRUE DATA TO IMPROVE MOBILITY

File Name : 16651608 - EB-to-WB X_O East of Meadowbrook Rd -- 12 Mile Rd
Site Code : 16651608
Start Date : 6/11/2024
Page No : 2

	12 Mile Rd Eastbound					12 Mile Rd Westbound					EB-to-WB X/O East of Meadowbrook Rd Northbound					Southbound					
Start Time	Left	Thru	Right	Peds	App. Total	Left	Thru	Right	Peds	App. Total	Left	Thru	Right	Peds	App. Total	Left	Thru	Right	Peds	App. Total	Int. Total
Peak Hour Analysis From 04:00 PM to 05:45 PM - Peak 1 of 1																					
Peak Hour for Entire Intersection Begins at 04:00 PM																					
04:00 PM	0	0	0	0	0	0	0	0	0	0	0	0	0	0	0	0	0	0	0	0	0
04:15 PM	0	0	0	0	0	0	0	0	0	0	0	0	0	0	0	0	0	0	0	0	0
04:30 PM	0	0	0	0	0	0	0	0	0	0	0	0	0	0	0	0	0	0	0	0	0
04:45 PM	0	0	0	0	0	0	0	0	0	0	0	0	0	0	0	0	0	0	0	0	0
Total Volume	0	0	0	0	0	0	0	0	0	0	0	0	0	0	0	0	0	0	0	0	0
% App. Total	0	0	0	0		0	0	0	0		0	0	0	0		0	0	0	0		
PHF	.000	.000	.000	.000	.000	.000	.000	.000	.000	.000	.000	.000	.000	.000	.000	.000	.000	.000	.000	.000	.000

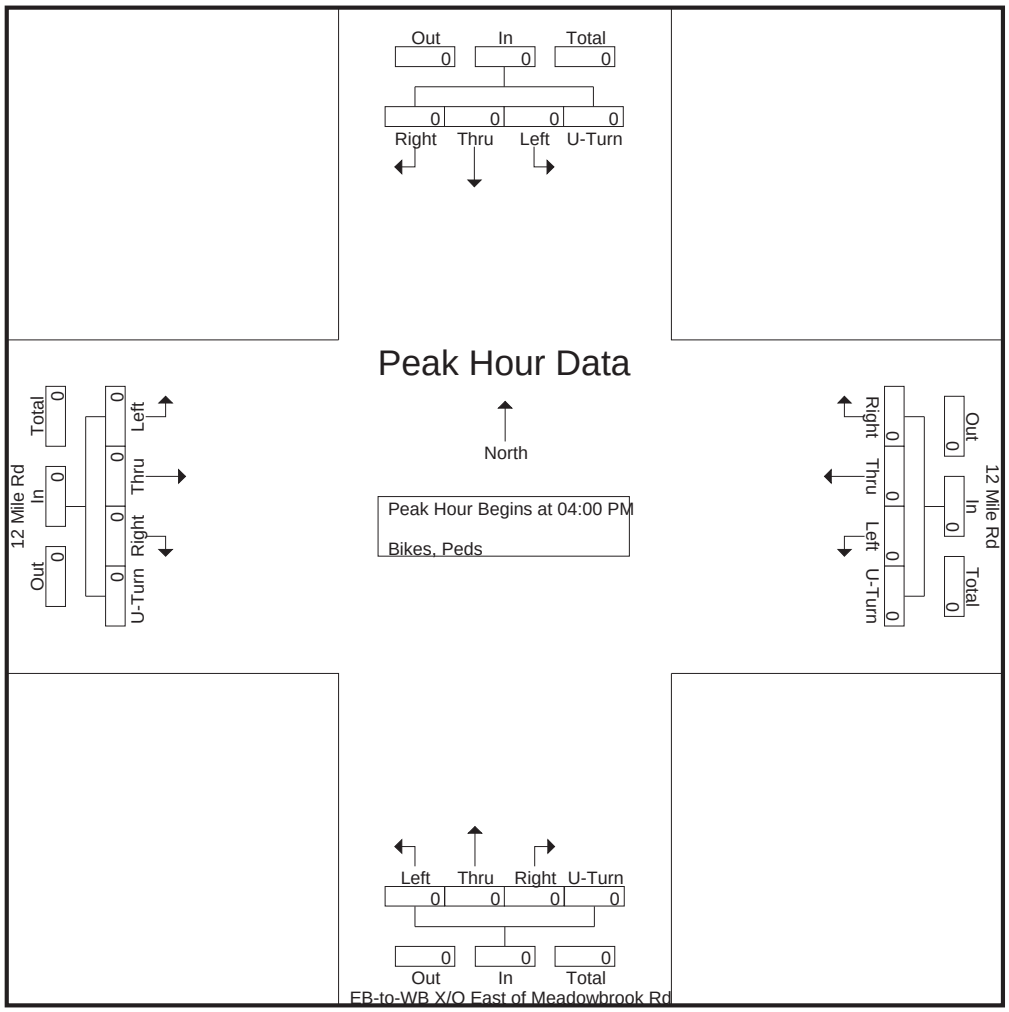

TRUE DATA TO IMPROVE MOBILITY

File Name : 16651609 - WB-to-EB X_O West of 12 Mile Rd -- 12 Mile Rd
Site Code : 16651609
Start Date : 6/11/2024
Page No : 1

Groups Printed- Light Vehicles - Heavy Vehicles

	12 Mile Rd Eastbound					12 Mile Rd Westbound					Northbound					WB-to-EB X/O West of 12 Mile Rd Southbound					
Start Time	Left	Thru	Right	U-Turn	App. Total	Left	Thru	Right	U-Turn	App. Total	Left	Thru	Right	U-Turn	App. Total	Left	Thru	Right	U-Turn	App. Total	Int. Total
07:00 AM	0	238	0	0	238	0	0	0	0	0	0	0	0	0	0	44	0	0	0	44	282
07:15 AM	0	279	0	0	279	0	0	0	0	0	0	0	0	0	0	50	0	0	0	50	329
07:30 AM	0	367	0	0	367	0	0	0	0	0	0	0	0	0	0	64	0	0	0	64	431
07:45 AM	0	410	0	0	410	0	0	0	0	0	0	0	0	0	0	67	0	0	0	67	477
Total	0	1294	0	0	1294	0	0	0	0	0	0	0	0	0	0	225	0	0	0	225	1519
08:00 AM	0	357	0	0	357	0	0	0	0	0	0	0	0	0	0	77	0	0	0	77	434
08:15 AM	0	339	0	0	339	0	0	0	0	0	0	0	0	0	0	63	0	0	0	63	402
08:30 AM	0	344	0	0	344	0	0	0	0	0	0	0	0	0	0	73	0	0	0	73	417
08:45 AM	0	355	0	0	355	0	0	0	0	0	0	0	0	0	0	91	0	0	0	91	446
Total	0	1395	0	0	1395	0	0	0	0	0	0	0	0	0	0	304	0	0	0	304	1699
Grand Total	0	2689	0	0	2689	0	0	0	0	0	0	0	0	0	0	529	0	0	0	529	3218
Apprch %	0	100	0	0		0	0	0	0		0	0	0	0		100	0	0	0		
Total %	0	83.6	0	0	83.6	0	0	0	0	0	0	0	0	0	0	16.4	0	0	0	16.4	
Light Vehicles	0	2543	0	0	2543	0	0	0	0	0	0	0	0	0	0	524	0	0	0	524	3067
% Light Vehicles	0	94.6	0	0	94.6	0	0	0	0	0	0	0	0	0	0	99.1	0	0	0	99.1	95.3
Heavy Vehicles	0	146	0	0	146	0	0	0	0	0	0	0	0	0	0	5	0	0	0	5	151
% Heavy Vehicles	0	5.4	0	0	5.4	0	0	0	0	0	0	0	0	0	0	0.9	0	0	0	0.9	4.7

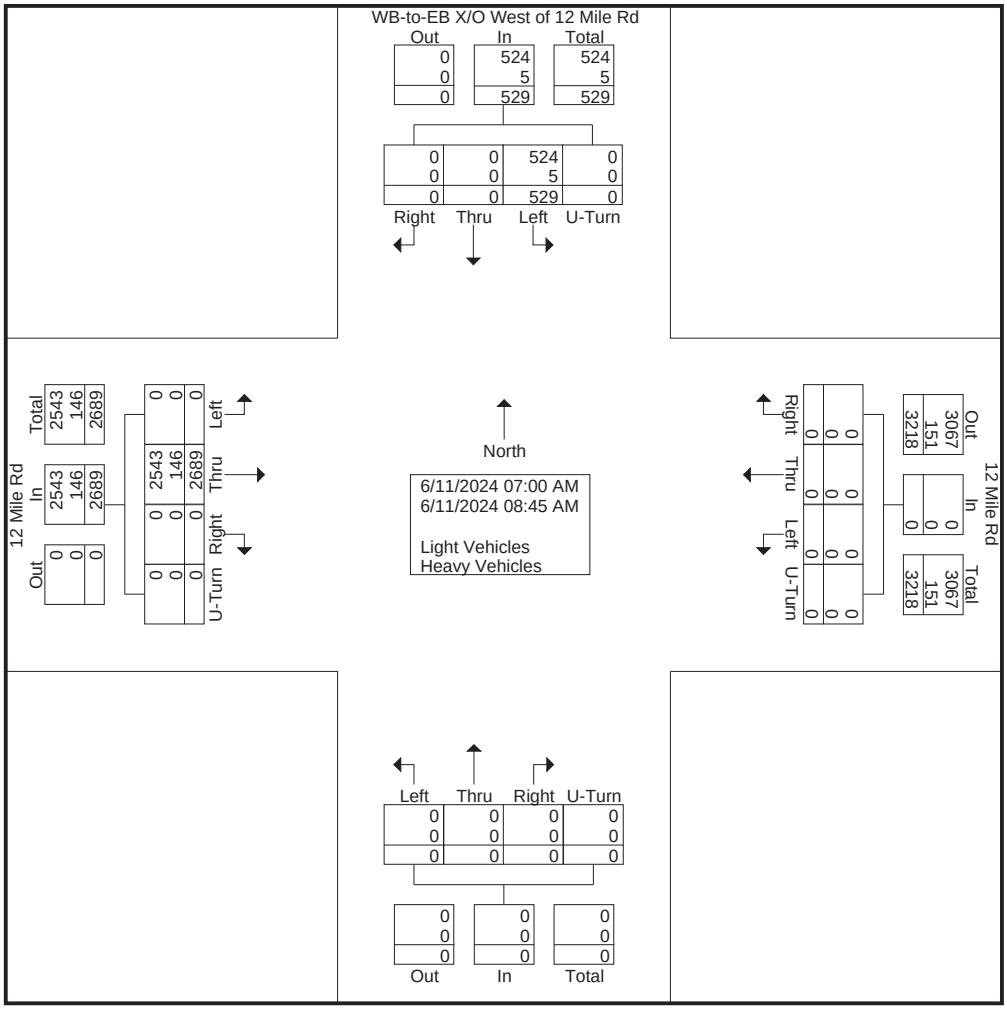

TRUE DATA TO IMPROVE MOBILITY

File Name : 16651609 - WB-to-EB X_O West of 12 Mile Rd -- 12 Mile Rd
Site Code : 16651609
Start Date : 6/11/2024
Page No : 2

	12 Mile Rd Eastbound					12 Mile Rd Westbound					Northbound					WB-to-EB X/O West of 12 Mile Rd Southbound					
Start Time	Left	Thru	Right	U-Turn	App. Total	Left	Thru	Right	U-Turn	App. Total	Left	Thru	Right	U-Turn	App. Total	Left	Thru	Right	U-Turn	App. Total	Int. Total
Peak Hour Analysis From 07:00 AM to 08:45 AM - Peak 1 of 1																					
Peak Hour for Entire Intersection Begins at 07:30 AM																					
07:30 AM	0	367	0	0	367	0	0	0	0	0	0	0	0	0	0	64	0	0	0	64	431
07:45 AM	0	**410**	0	0	**410**	0	0	0	0	0	0	0	0	0	0	67	0	0	0	67	**477**
08:00 AM	0	357	0	0	357	0	0	0	0	0	0	0	0	0	0	**77**	0	0	0	**77**	434
08:15 AM	0	339	0	0	339	0	0	0	0	0	0	0	0	0	0	63	0	0	0	63	402
Total Volume	0	1473	0	0	1473	0	0	0	0	0	0	0	0	0	0	271	0	0	0	271	1744
% App. Total	0	100	0	0		0	0	0	0		0	0	0	0		100	0	0	0		
PHF	.000	.898	.000	.000	.898	.000	.000	.000	.000	.000	.000	.000	.000	.000	.000	.880	.000	.000	.000	.880	.914
Light Vehicles	0	1390	0	0	1390	0	0	0	0	0	0	0	0	0	0	267	0	0	0	267	1657
% Light Vehicles	0	94.4	0	0	94.4	0	0	0	0	0	0	0	0	0	0	98.5	0	0	0	98.5	95.0
Heavy Vehicles	0	83	0	0	83	0	0	0	0	0	0	0	0	0	0	4	0	0	0	4	87
% Heavy Vehicles	0	5.6	0	0	5.6	0	0	0	0	0	0	0	0	0	0	1.5	0	0	0	1.5	5.0

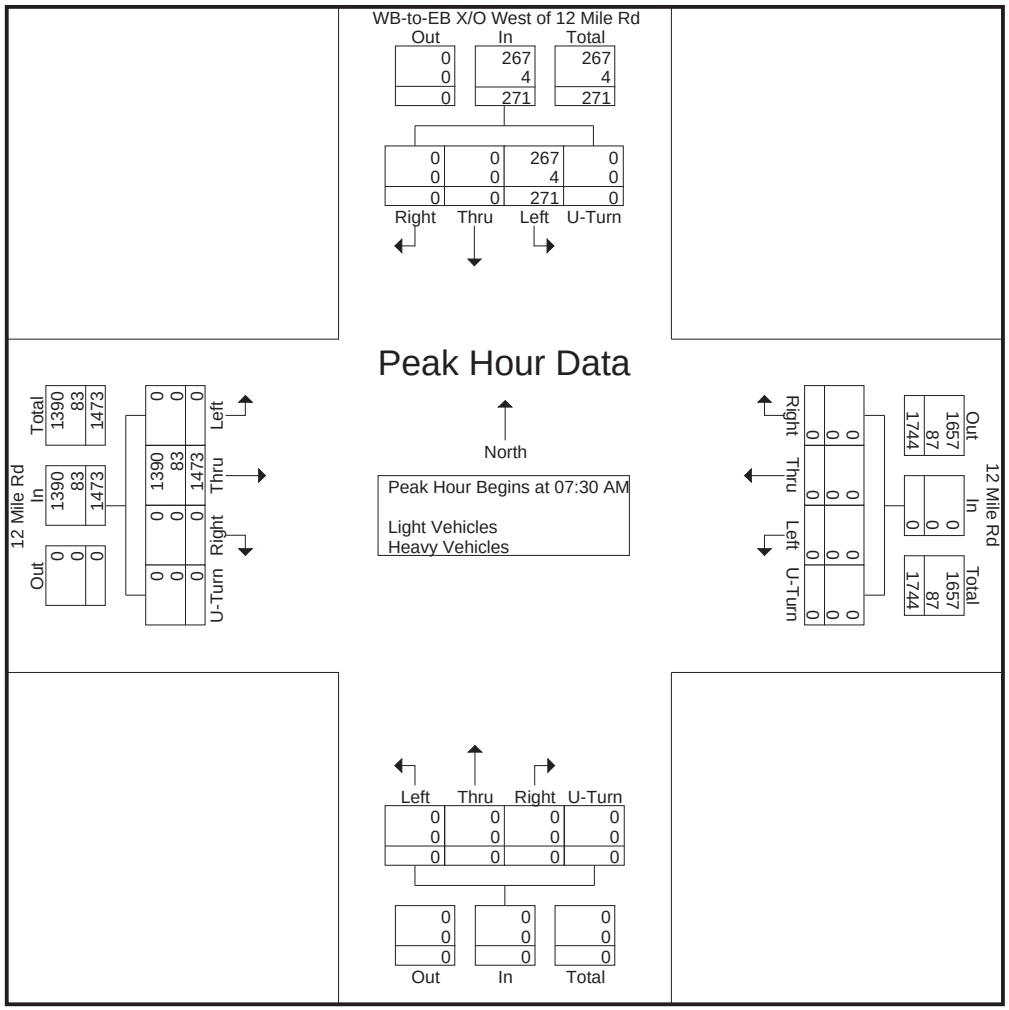

File Name : 16651609 - WB-to-EB X_O West of 12 Mile Rd -- 12 Mile Rd
Site Code : 16651609
Start Date : 6/11/2024
Page No : 1

Groups Printed- Bikes, Peds

	12 Mile Rd Eastbound					12 Mile Rd Westbound					Northbound					WB-to-EB X/O West of 12 Mile Rd Southbound					
Start Time	Left	Thru	Right	Peds	App. Total	Left	Thru	Right	Peds	App. Total	Left	Thru	Right	Peds	App. Total	Left	Thru	Right	Peds	App. Total	Int. Total
07:00 AM	0	0	0	0	0	0	0	0	0	0	0	0	0	0	0	0	0	0	0	0	0
07:15 AM	0	0	0	0	0	0	0	0	0	0	0	0	0	0	0	0	0	0	0	0	0
07:30 AM	0	0	0	0	0	0	0	0	0	0	0	0	0	0	0	0	0	0	0	0	0
07:45 AM	0	0	0	0	0	0	0	0	0	0	0	0	0	0	0	0	0	0	0	0	0
Total	0	0	0	0	0	0	0	0	0	0	0	0	0	0	0	0	0	0	0	0	0
08:00 AM	0	0	0	0	0	0	0	0	0	0	0	0	0	0	0	0	0	0	0	0	0
08:15 AM	0	0	0	0	0	0	0	0	0	0	0	0	0	0	0	0	0	0	0	0	0
08:30 AM	0	0	0	0	0	0	0	0	0	0	0	0	0	0	0	0	0	0	0	0	0
08:45 AM	0	0	0	0	0	0	0	0	0	0	0	0	0	0	0	0	0	0	0	0	0
Total	0	0	0	0	0	0	0	0	0	0	0	0	0	0	0	0	0	0	0	0	0
Grand Total	0	0	0	0	0	0	0	0	0	0	0	0	0	0	0	0	0	0	0	0	0
Apprch %	0	0	0	0		0	0	0	0		0	0	0	0		0	0	0	0		
Total %																					

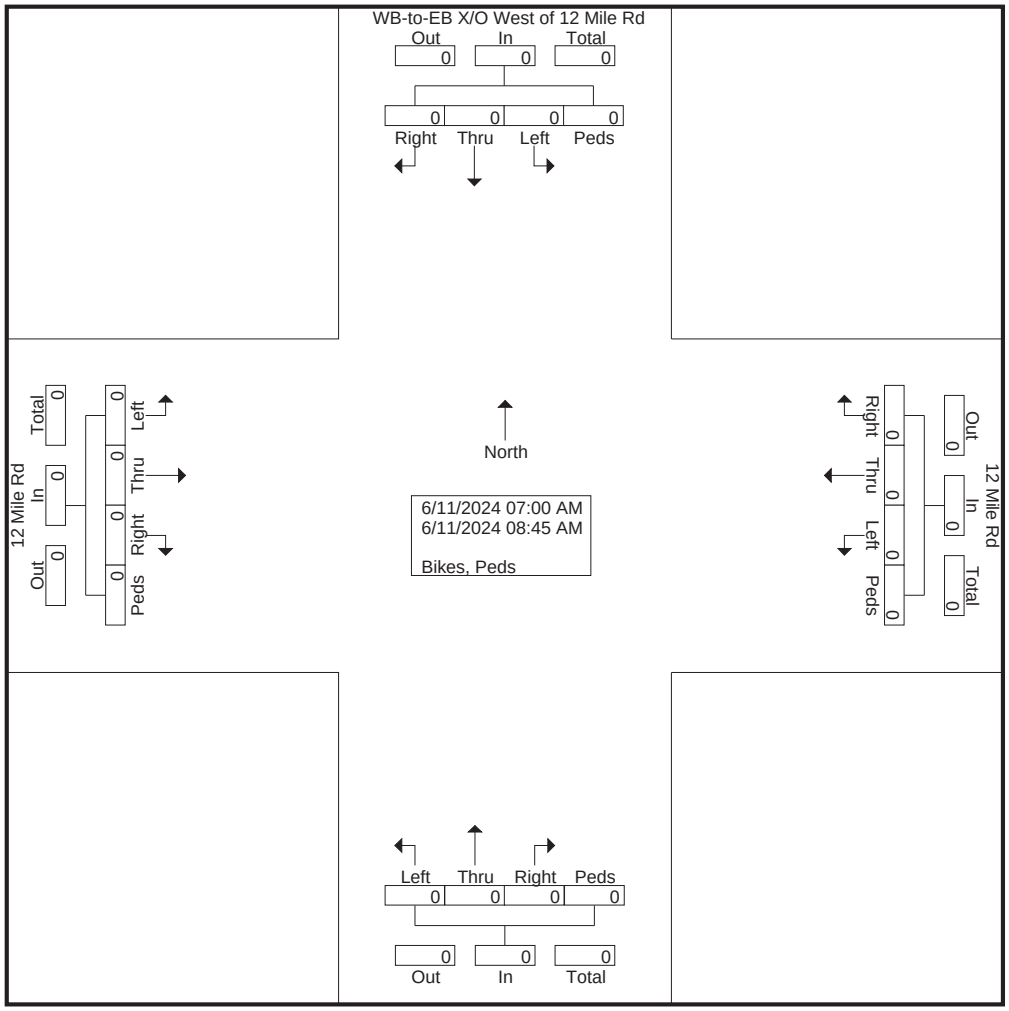

File Name : 16651609 - WB-to-EB X_O West of 12 Mile Rd -- 12 Mile Rd
Site Code : 16651609
Start Date : 6/11/2024

	12 Mile Rd Eastbound					12 Mile Rd Westbound					Northbound					WB-to-EB X/O West of 12 Mile Rd Southbound					
Start Time	Left	Thru	Right	Peds	App. Total	Left	Thru	Right	Peds	App. Total	Left	Thru	Right	Peds	App. Total	Left	Thru	Right	Peds	App. Total	Int. Total
Peak Hour Analysis From 07:00 AM to 08:45 AM - Peak 1 of 1																					
Peak Hour for Entire Intersection Begins at 07:00 AM																					
07:00 AM	0	0	0	0	0	0	0	0	0	0	0	0	0	0	0	0	0	0	0	0	0
07:15 AM	0	0	0	0	0	0	0	0	0	0	0	0	0	0	0	0	0	0	0	0	0
07:30 AM	0	0	0	0	0	0	0	0	0	0	0	0	0	0	0	0	0	0	0	0	0
07:45 AM	0	0	0	0	0	0	0	0	0	0	0	0	0	0	0	0	0	0	0	0	0
Total Volume	0	0	0	0	0	0	0	0	0	0	0	0	0	0	0	0	0	0	0	0	0
% App. Total	0	0	0	0		0	0	0	0		0	0	0	0		0	0	0	0		
PHF	.000	.000	.000	.000	.000	.000	.000	.000	.000	.000	.000	.000	.000	.000	.000	.000	.000	.000	.000	.000	.000

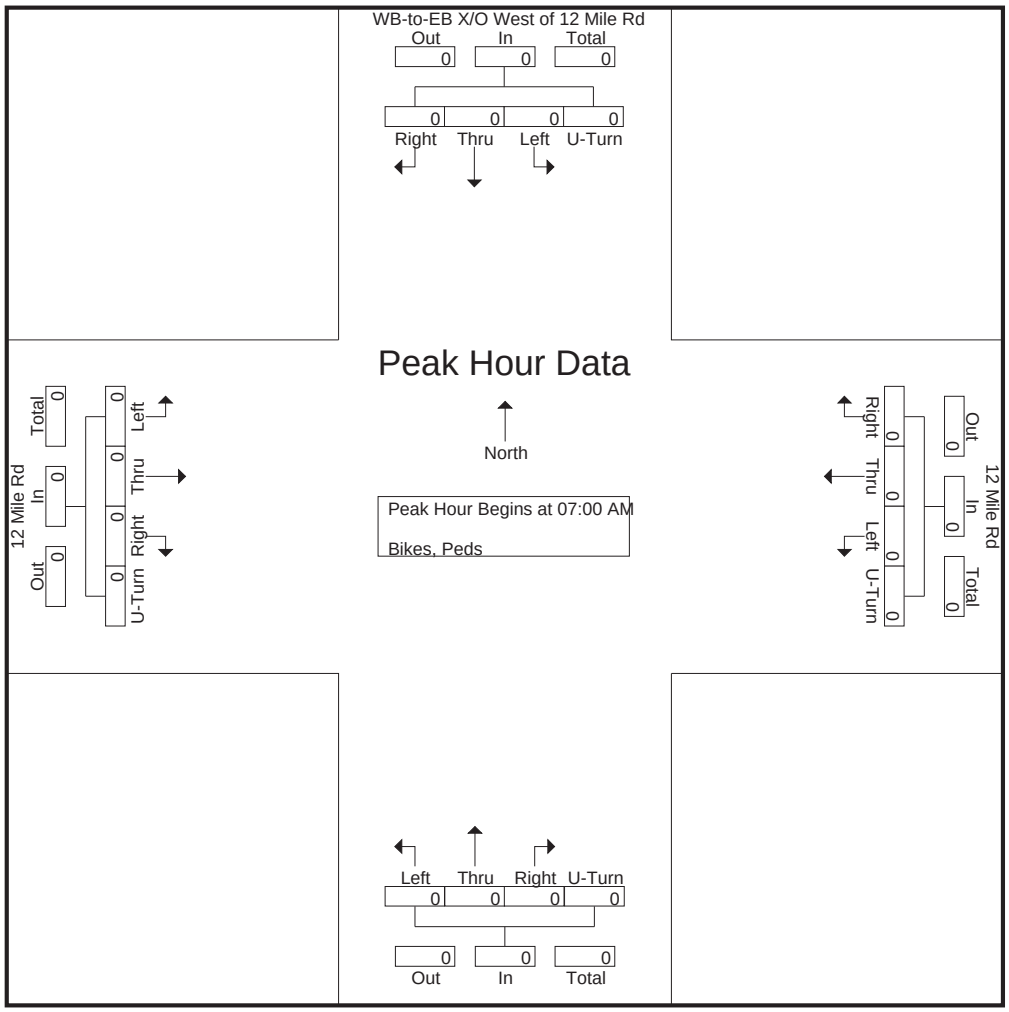

TRUE DATA TO IMPROVE MOBILITY

File Name : 16651610 - WB-to-EB X_O West of 12 Mile Rd -- 12 Mile Rd
Site Code : 16651610
Start Date : 6/11/2024
Page No : 1

Groups Printed- Light Vehicles - Heavy Vehicles

	12 Mile Rd Eastbound					12 Mile Rd Westbound					Northbound					WB-to-EB X/O West of 12 Mile Rd Southbound					
Start Time	Left	Thru	Right	U-Turn	App. Total	Left	Thru	Right	U-Turn	App. Total	Left	Thru	Right	U-Turn	App. Total	Left	Thru	Right	U-Turn	App. Total	Int. Total
04:00 PM	0	372	0	0	372	0	0	0	0	0	0	0	0	0	0	62	0	0	0	62	434
04:15 PM	0	438	0	0	438	0	0	0	0	0	0	0	0	0	0	53	0	0	0	53	491
04:30 PM	0	409	0	0	409	0	0	0	0	0	0	0	0	0	0	67	0	0	0	67	476
04:45 PM	0	445	0	0	445	0	0	0	0	0	0	0	0	0	0	67	0	0	0	67	512
Total	0	1664	0	0	1664	0	0	0	0	0	0	0	0	0	0	249	0	0	0	249	1913
05:00 PM	0	446	0	0	446	0	0	0	0	0	0	0	0	0	0	63	0	0	0	63	509
05:15 PM	0	423	0	0	423	0	0	0	0	0	0	0	0	0	0	62	0	0	0	62	485
05:30 PM	0	406	0	0	406	0	0	0	0	0	0	0	0	0	0	60	0	0	0	60	466
05:45 PM	0	379	0	0	379	0	0	0	0	0	0	0	0	0	0	82	0	0	0	82	461
Total	0	1654	0	0	1654	0	0	0	0	0	0	0	0	0	0	267	0	0	0	267	1921
Grand Total	0	3318	0	0	3318	0	0	0	0	0	0	0	0	0	0	516	0	0	0	516	3834
Apprch %	0	100	0	0		0	0	0	0		0	0	0	0		100	0	0	0		
Total %	0	86.5	0	0	86.5	0	0	0	0	0	0	0	0	0	0	13.5	0	0	0	13.5	
Light Vehicles	0	3266	0	0	3266	0	0	0	0	0	0	0	0	0	0	510	0	0	0	510	3776
% Light Vehicles	0	98.4	0	0	98.4	0	0	0	0	0	0	0	0	0	0	98.8	0	0	0	98.8	98.5
Heavy Vehicles	0	52	0	0	52	0	0	0	0	0	0	0	0	0	0	6	0	0	0	6	58
% Heavy Vehicles	0	1.6	0	0	1.6	0	0	0	0	0	0	0	0	0	0	1.2	0	0	0	1.2	1.5

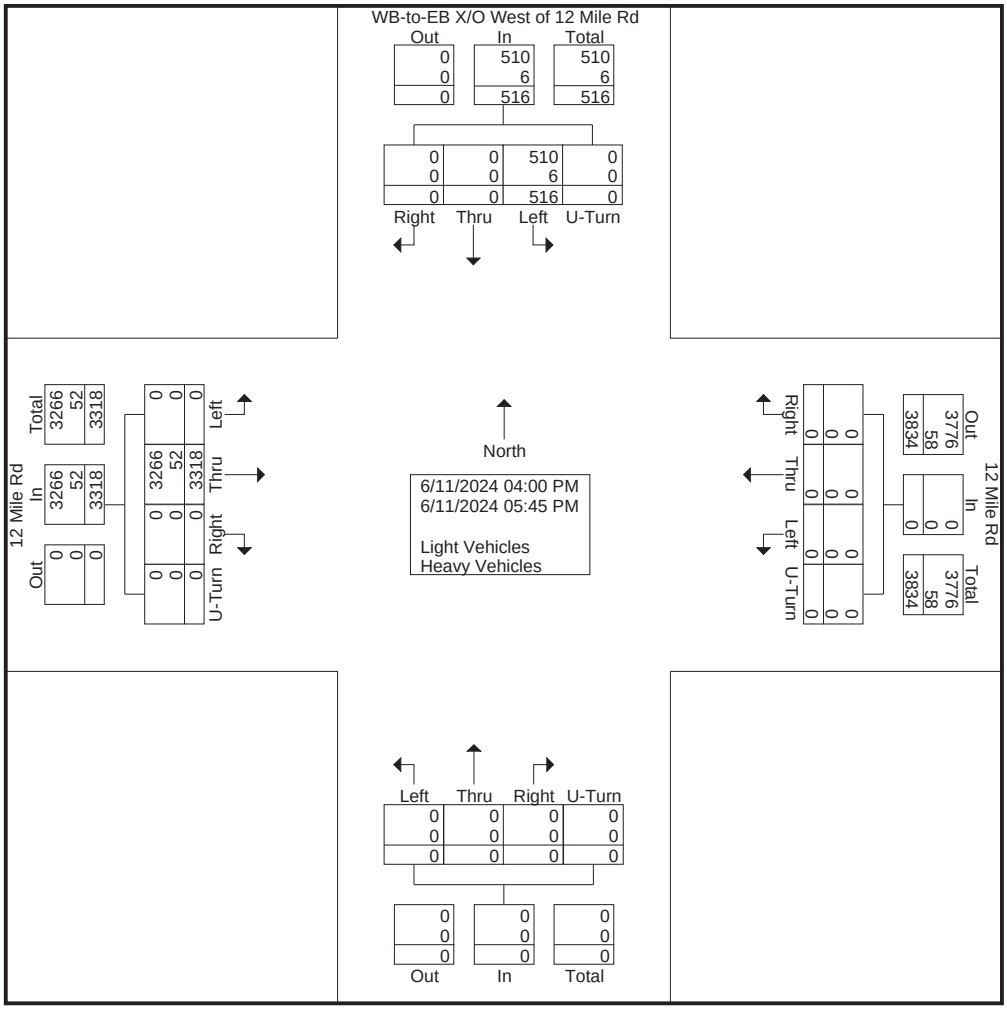

TRUE DATA TO IMPROVE MOBILITY

File Name : 16651610 - WB-to-EB X_O West of 12 Mile Rd -- 12 Mile Rd
Site Code : 16651610
Start Date : 6/11/2024
Page No : 2

	12 Mile Rd Eastbound					12 Mile Rd Westbound					Northbound					WB-to-EB X/O West of 12 Mile Rd Southbound					
Start Time	Left	Thru	Right	U-Turn	App. Total	Left	Thru	Right	U-Turn	App. Total	Left	Thru	Right	U-Turn	App. Total	Left	Thru	Right	U-Turn	App. Total	Int. Total
Peak Hour Analysis From 04:00 PM to 05:45 PM - Peak 1 of 1																					
Peak Hour for Entire Intersection Begins at 04:15 PM																					
04:15 PM	0	438	0	0	438	0	0	0	0	0	0	0	0	0	0	53	0	0	0	53	491
04:30 PM	0	409	0	0	409	0	0	0	0	0	0	0	0	0	0	**67**	0	0	0	**67**	476
04:45 PM	0	445	0	0	445	0	0	0	0	0	0	0	0	0	0	67	0	0	0	67	**512**
05:00 PM	0	**446**	0	0	**446**	0	0	0	0	0	0	0	0	0	0	63	0	0	0	63	509
Total Volume	0	1738	0	0	1738	0	0	0	0	0	0	0	0	0	0	250	0	0	0	250	1988
% App. Total	0	100	0	0		0	0	0	0		0	0	0	0		100	0	0	0		
PHF	.000	.974	.000	.000	.974	.000	.000	.000	.000	.000	.000	.000	.000	.000	.000	.933	.000	.000	.000	.933	.971
Light Vehicles	0	1718	0	0	1718	0	0	0	0	0	0	0	0	0	0	247	0	0	0	247	1965
% Light Vehicles	0	98.8	0	0	98.8	0	0	0	0	0	0	0	0	0	0	98.8	0	0	0	98.8	98.8
Heavy Vehicles	0	20	0	0	20	0	0	0	0	0	0	0	0	0	0	3	0	0	0	3	23
% Heavy Vehicles	0	1.2	0	0	1.2	0	0	0	0	0	0	0	0	0	0	1.2	0	0	0	1.2	1.2

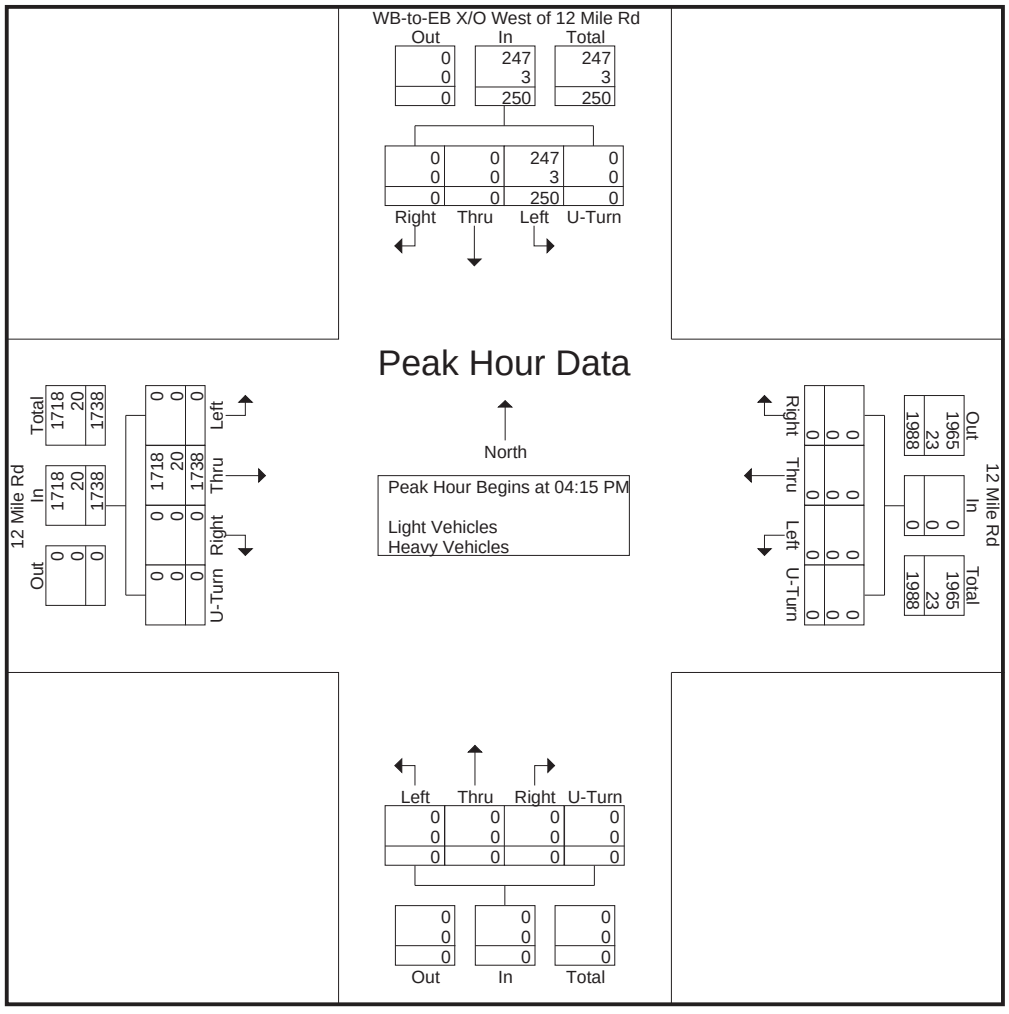

File Name : 16651610 - WB-to-EB X_O West of 12 Mile Rd -- 12 Mile Rd
Site Code : 16651610
Start Date : 6/11/2024
Page No : 1

Groups Printed- Bikes, Peds

	12 Mile Rd Eastbound					12 Mile Rd Westbound					Northbound					WB-to-EB X/O West of 12 Mile Rd Southbound					
Start Time	Left	Thru	Right	Peds	App. Total	Left	Thru	Right	Peds	App. Total	Left	Thru	Right	Peds	App. Total	Left	Thru	Right	Peds	App. Total	Int. Total
04:00 PM	0	0	0	0	0	0	0	0	0	0	0	0	0	0	0	0	0	0	0	0	0
04:15 PM	0	0	0	0	0	0	0	0	0	0	0	0	0	0	0	0	0	0	0	0	0
04:30 PM	0	0	0	0	0	0	0	0	0	0	0	0	0	0	0	0	0	0	0	0	0
04:45 PM	0	0	0	0	0	0	0	0	0	0	0	0	0	0	0	0	0	0	0	0	0
Total	0	0	0	0	0	0	0	0	0	0	0	0	0	0	0	0	0	0	0	0	0
05:00 PM	0	0	0	0	0	0	0	0	0	0	0	0	0	0	0	0	0	0	0	0	0
05:15 PM	0	0	0	0	0	0	0	0	0	0	0	0	0	0	0	0	0	0	0	0	0
05:30 PM	0	0	0	0	0	0	0	0	0	0	0	0	0	0	0	0	0	0	0	0	0
05:45 PM	0	0	0	0	0	0	0	0	0	0	0	0	0	0	0	0	0	0	0	0	0
Total	0	0	0	0	0	0	0	0	0	0	0	0	0	0	0	0	0	0	0	0	0
Grand Total	0	0	0	0	0	0	0	0	0	0	0	0	0	0	0	0	0	0	0	0	0
Apprch %	0	0	0	0		0	0	0	0		0	0	0	0		0	0	0	0		
Total %																					

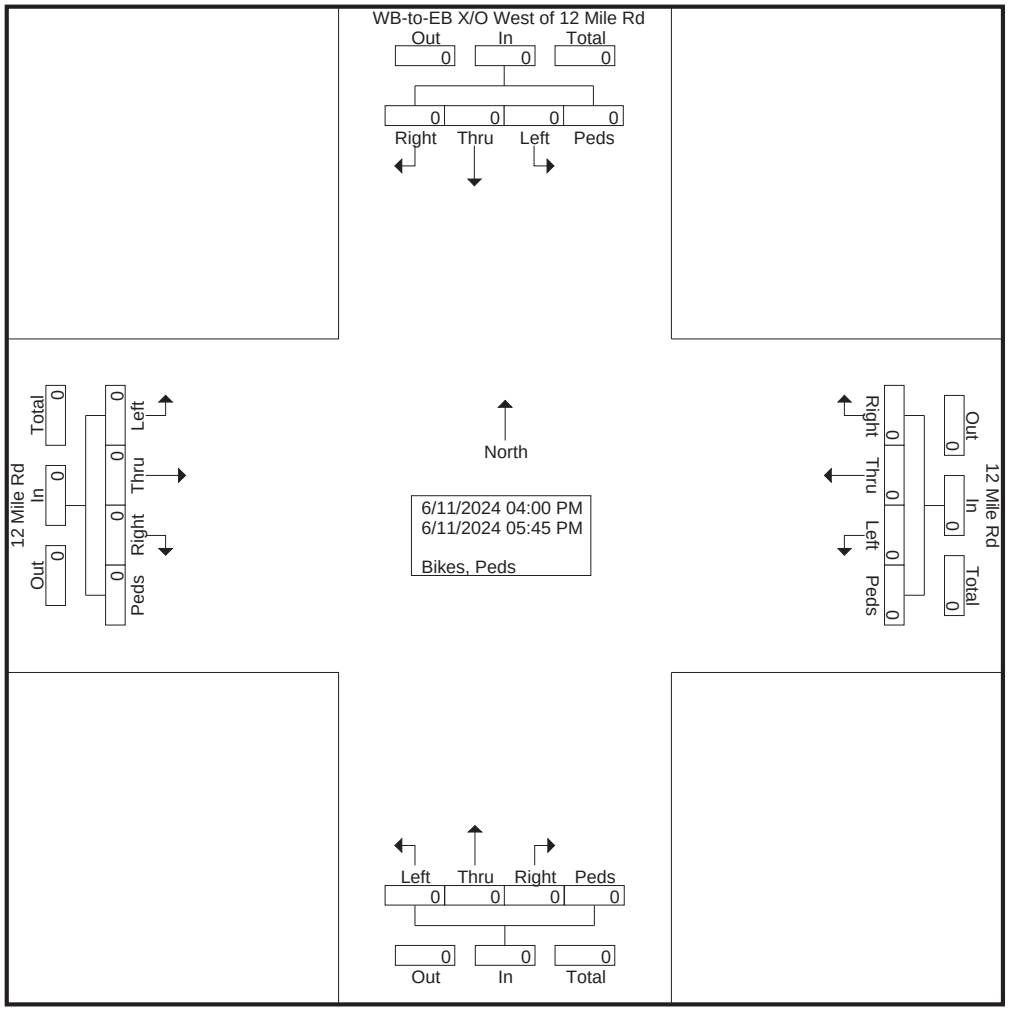

TRUE DATA TO IMPROVE MOBILITY

File Name : 16651610 - WB-to-EB X_O West of 12 Mile Rd -- 12 Mile Rd
Site Code : 16651610
Start Date : 6/11/2024
Page No : 2

	12 Mile Rd Eastbound					12 Mile Rd Westbound					Northbound					WB-to-EB X/O West of 12 Mile Rd Southbound					
Start Time	Left	Thru	Right	Peds	App. Total	Left	Thru	Right	Peds	App. Total	Left	Thru	Right	Peds	App. Total	Left	Thru	Right	Peds	App. Total	Int. Total
Peak Hour Analysis From 04:00 PM to 05:45 PM - Peak 1 of 1																					
Peak Hour for Entire Intersection Begins at 04:00 PM																					
04:00 PM	0	0	0	0	0	0	0	0	0	0	0	0	0	0	0	0	0	0	0	0	0
04:15 PM	0	0	0	0	0	0	0	0	0	0	0	0	0	0	0	0	0	0	0	0	0
04:30 PM	0	0	0	0	0	0	0	0	0	0	0	0	0	0	0	0	0	0	0	0	0
04:45 PM	0	0	0	0	0	0	0	0	0	0	0	0	0	0	0	0	0	0	0	0	0
Total Volume	0	0	0	0	0	0	0	0	0	0	0	0	0	0	0	0	0	0	0	0	0
% App. Total	0	0	0	0		0	0	0	0		0	0	0	0		0	0	0	0		
PHF	.000	.000	.000	.000	.000	.000	.000	.000	.000	.000	.000	.000	.000	.000	.000	.000	.000	.000	.000	.000	.000

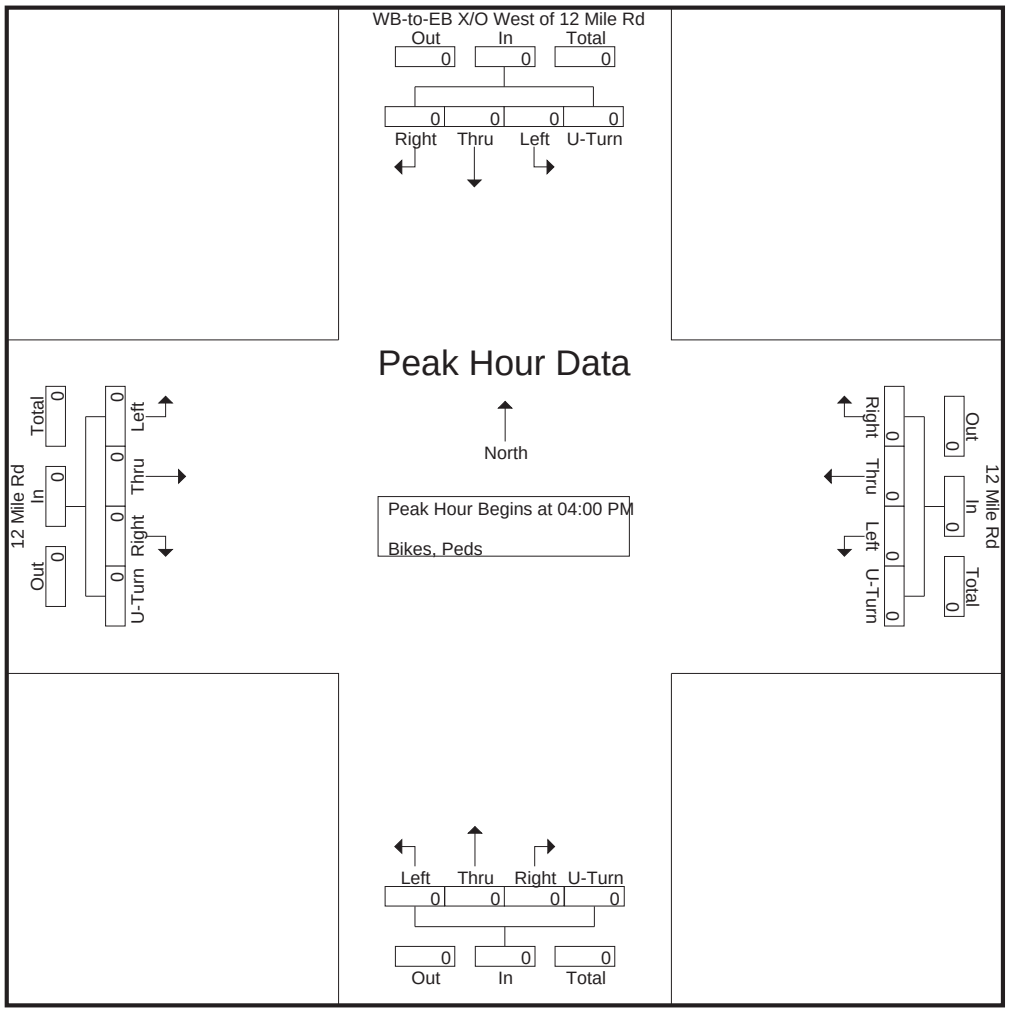

TRUE DATA TO IMPROVE MOBILITY

File Name : 16651611 - M-5 Exit-Ramp -- 12 Mile Rd
Site Code : 16651611
Start Date : 6/11/2024
Page No : 1

Groups Printed- Light Vehicles - Heavy Vehicles

	12 Mile Rd Eastbound					12 Mile Rd Westbound					M-5 Exit-Ramp Northbound					M-5 Exit-Ramp Southbound					
Start Time	Left	Thru	Right	U-Turn	App. Total	Left	Thru	Right	U-Turn	App. Total	Left	Thru	Right	U-Turn	App. Total	Left	Thru	Right	U-Turn	App. Total	Int. Total
07:00 AM	0	0	0	0	0	0	295	0	0	295	0	0	0	0	0	0	54	63	0	117	412
07:15 AM	0	0	0	0	0	0	317	0	0	317	0	0	0	0	0	0	98	85	0	183	500
07:30 AM	0	0	0	0	0	0	386	0	0	386	0	0	0	0	0	0	91	83	0	174	560
07:45 AM	0	0	0	0	0	0	434	0	0	434	0	0	0	0	0	0	108	88	0	196	630
Total	0	0	0	0	0	0	1432	0	0	1432	0	0	0	0	0	0	351	319	0	670	2102
08:00 AM	0	0	0	0	0	0	366	0	0	366	0	0	0	0	0	0	102	80	0	182	548
08:15 AM	0	0	0	0	0	0	366	0	0	366	0	0	0	0	0	0	95	65	0	160	526
08:30 AM	0	0	0	0	0	0	389	0	0	389	0	0	0	0	0	0	118	82	0	200	589
08:45 AM	0	0	0	0	0	0	418	0	0	418	0	0	0	0	0	0	89	84	0	173	591
Total	0	0	0	0	0	0	1539	0	0	1539	0	0	0	0	0	0	404	311	0	715	2254
Grand Total	0	0	0	0	0	0	2971	0	0	2971	0	0	0	0	0	0	755	630	0	1385	4356
Apprch %	0	0	0	0		0	100	0	0		0	0	0	0		0	54.5	45.5	0		
Total %	0	0	0	0	0	0	68.2	0	0	68.2	0	0	0	0	0	0	17.3	14.5	0	31.8	
Light Vehicles	0	0	0	0	0	0	2869	0	0	2869	0	0	0	0	0	0	749	608	0	1357	4226
% Light Vehicles	0	0	0	0	0	0	96.6	0	0	96.6	0	0	0	0	0	0	99.2	96.5	0	98	97
Heavy Vehicles	0	0	0	0	0	0	102	0	0	102	0	0	0	0	0	0	6	22	0	28	130
% Heavy Vehicles	0	0	0	0	0	0	3.4	0	0	3.4	0	0	0	0	0	0	0.8	3.5	0	2	3

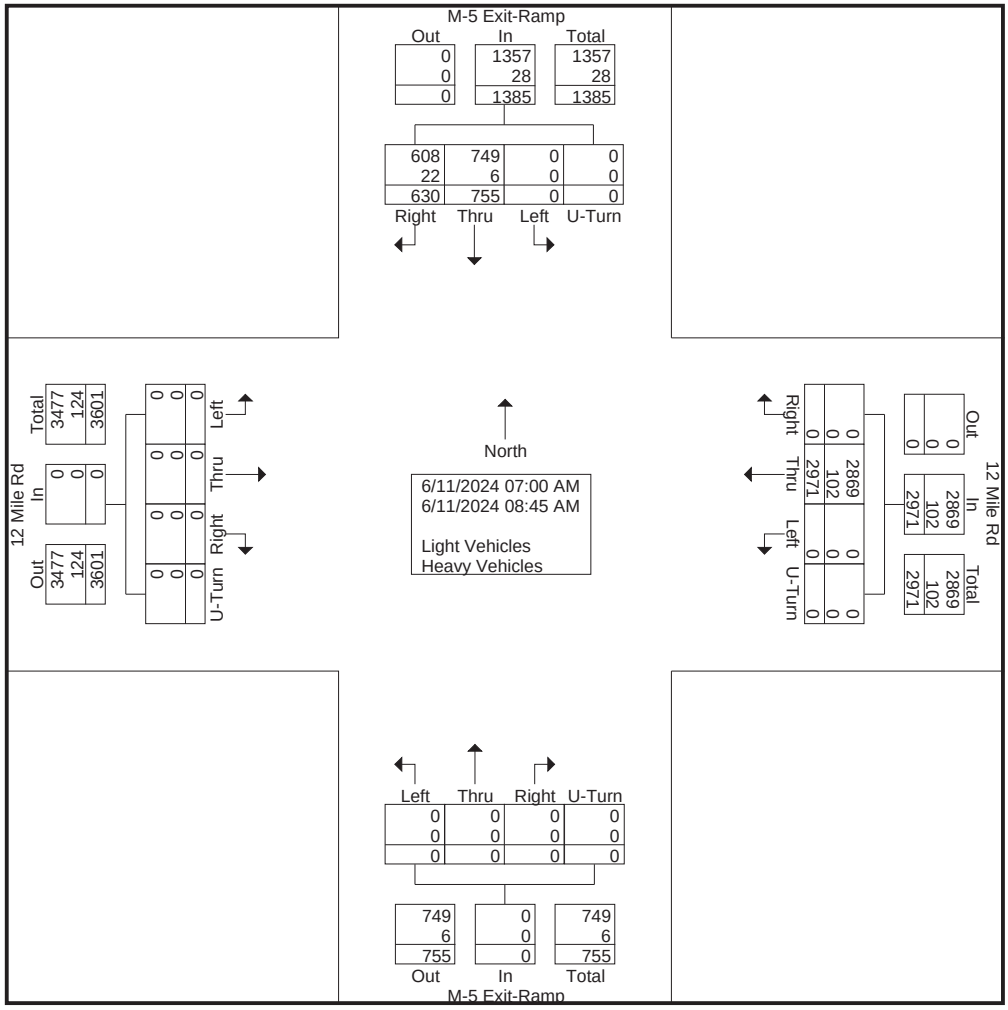

TRUE DATA TO IMPROVE MOBILITY

File Name : 16651611 - M-5 Exit-Ramp -- 12 Mile Rd
Site Code : 16651611
Start Date : 6/11/2024
Page No : 2

	12 Mile Rd Eastbound					12 Mile Rd Westbound					M-5 Exit-Ramp Northbound					M-5 Exit-Ramp Southbound					
Start Time	Left	Thru	Right	U-Turn	App. Total	Left	Thru	Right	U-Turn	App. Total	Left	Thru	Right	U-Turn	App. Total	Left	Thru	Right	U-Turn	App. Total	Int. Total
Peak Hour Analysis From 07:00 AM to 08:45 AM - Peak 1 of 1																					
Peak Hour for Entire Intersection Begins at 07:45 AM																					
07:45 AM	0	0	0	0	0	0	**434**	0	0	**434**	0	0	0	0	0	0	108	**88**	0	196	**630**
08:00 AM	0	0	0	0	0	0	366	0	0	366	0	0	0	0	0	0	102	80	0	182	548
08:15 AM	0	0	0	0	0	0	366	0	0	366	0	0	0	0	0	0	95	65	0	160	526
08:30 AM	0	0	0	0	0	0	389	0	0	389	0	0	0	0	0	0	**118**	82	0	**200**	589
Total Volume	0	0	0	0	0	0	1555	0	0	1555	0	0	0	0	0	0	423	315	0	738	2293
% App. Total	0	0	0	0		0	100	0	0		0	0	0	0		0	57.3	42.7	0		
PHF	.000	.000	.000	.000	.000	.000	.896	.000	.000	.896	.000	.000	.000	.000	.000	.000	.896	.895	.000	.923	.910
Light Vehicles	0	0	0	0	0	0	1500	0	0	1500	0	0	0	0	0	0	419	311	0	730	2230
% Light Vehicles	0	0	0	0	0	0	96.5	0	0	96.5	0	0	0	0	0	0	99.1	98.7	0	98.9	97.3
Heavy Vehicles	0	0	0	0	0	0	55	0	0	55	0	0	0	0	0	0	4	4	0	8	63
% Heavy Vehicles	0	0	0	0	0	0	3.5	0	0	3.5	0	0	0	0	0	0	0.9	1.3	0	1.1	2.7

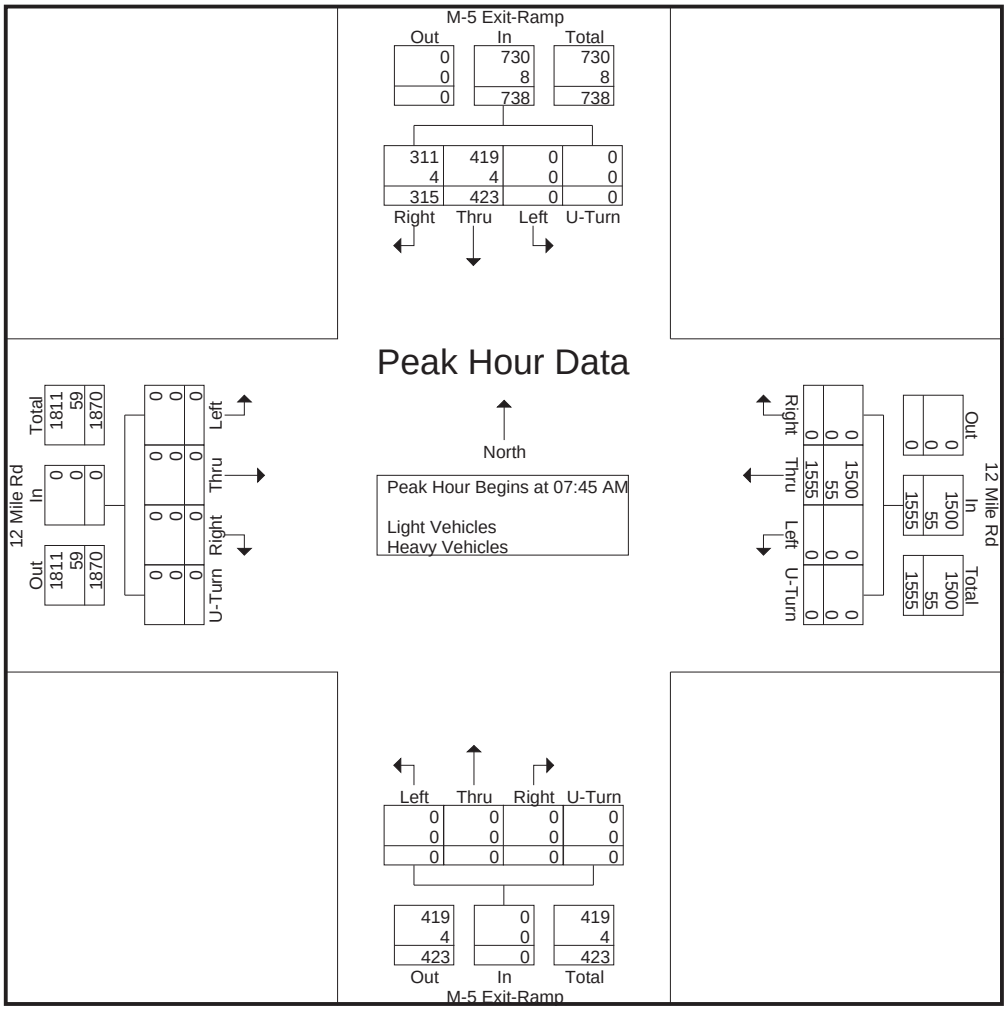

TRUE DATA TO IMPROVE MOBILITY

File Name : 16651611 - M-5 Exit-Ramp -- 12 Mile Rd
Site Code : 16651611
Start Date : 6/11/2024
Page No : 1

Groups Printed- Bikes, Peds

	12 Mile Rd Eastbound					12 Mile Rd Westbound					M-5 Exit-Ramp Northbound					M-5 Exit-Ramp Southbound					
Start Time	Left	Thru	Right	Peds	App. Total	Left	Thru	Right	Peds	App. Total	Left	Thru	Right	Peds	App. Total	Left	Thru	Right	Peds	App. Total	Int. Total
07:00 AM	0	0	0	0	0	0	0	0	0	0	0	0	0	0	0	0	0	0	0	0	0
07:15 AM	0	0	0	0	0	0	0	0	0	0	0	0	0	0	0	0	0	0	0	0	0
07:30 AM	0	0	0	0	0	0	0	0	0	0	0	0	0	0	0	0	0	0	0	0	0
07:45 AM	0	0	0	0	0	0	0	0	0	0	0	0	0	0	0	0	0	0	0	0	0
Total	0	0	0	0	0	0	0	0	0	0	0	0	0	0	0	0	0	0	0	0	0
08:00 AM	0	0	0	0	0	0	0	0	0	0	0	0	0	0	0	0	0	0	0	0	0
08:15 AM	0	0	0	0	0	0	0	0	0	0	0	0	0	0	0	0	0	0	0	0	0
08:30 AM	0	0	0	0	0	0	0	0	0	0	0	0	0	0	0	0	0	0	0	0	0
08:45 AM	0	0	0	0	0	0	0	0	0	0	0	0	0	0	0	0	0	0	0	0	0
Total	0	0	0	0	0	0	0	0	0	0	0	0	0	0	0	0	0	0	0	0	0
Grand Total	0	0	0	0	0	0	0	0	0	0	0	0	0	0	0	0	0	0	0	0	0
Apprch %	0	0	0	0		0	0	0	0		0	0	0	0		0	0	0	0		
Total %																					

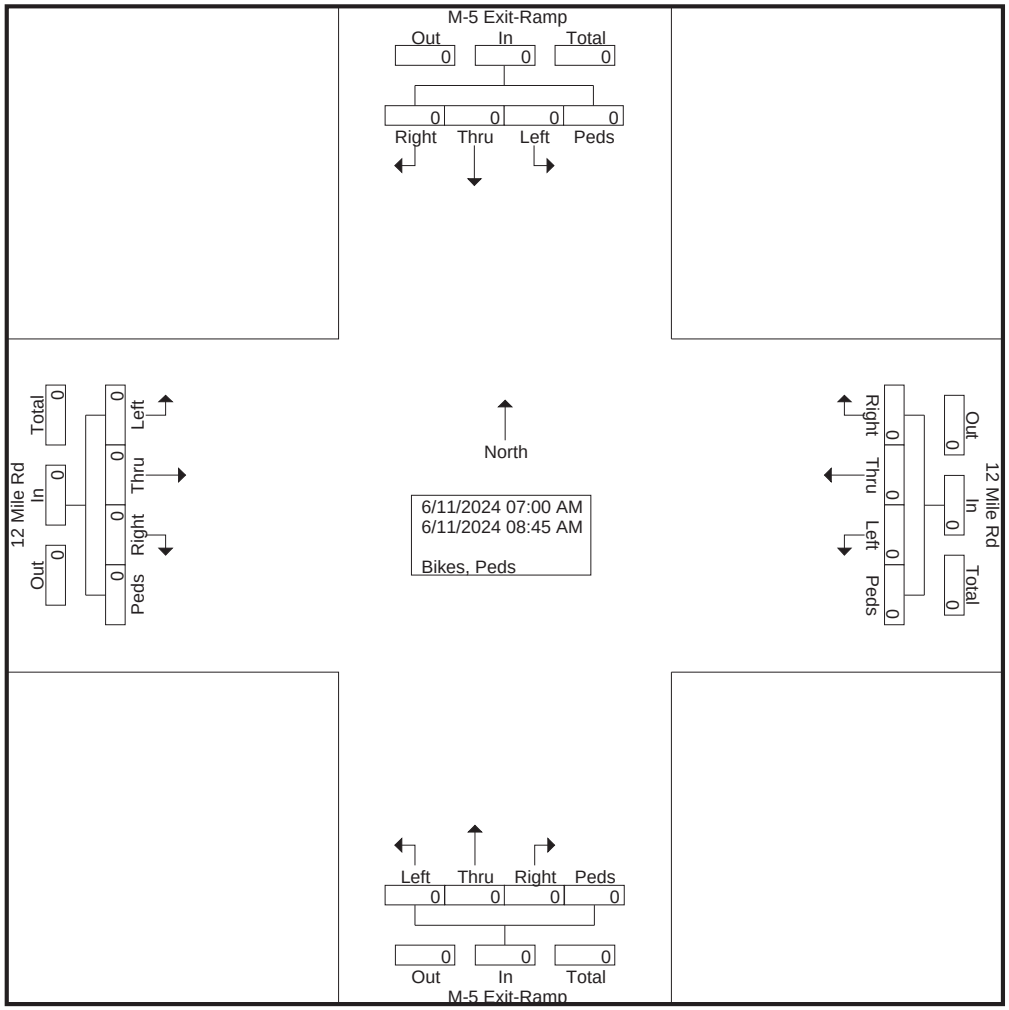

TRUE DATA TO IMPROVE MOBILITY

File Name : 16651611 - M-5 Exit-Ramp -- 12 Mile Rd
Site Code : 16651611
Start Date : 6/11/2024
Page No : 2

	12 Mile Rd Eastbound					12 Mile Rd Westbound					M-5 Exit-Ramp Northbound					M-5 Exit-Ramp Southbound					
Start Time	Left	Thru	Right	Peds	App. Total	Left	Thru	Right	Peds	App. Total	Left	Thru	Right	Peds	App. Total	Left	Thru	Right	Peds	App. Total	Int. Total
Peak Hour Analysis From 07:00 AM to 08:45 AM - Peak 1 of 1																					
Peak Hour for Entire Intersection Begins at 07:00 AM																					
07:00 AM	0	0	0	0	0	0	0	0	0	0	0	0	0	0	0	0	0	0	0	0	0
07:15 AM	0	0	0	0	0	0	0	0	0	0	0	0	0	0	0	0	0	0	0	0	0
07:30 AM	0	0	0	0	0	0	0	0	0	0	0	0	0	0	0	0	0	0	0	0	0
07:45 AM	0	0	0	0	0	0	0	0	0	0	0	0	0	0	0	0	0	0	0	0	0
Total Volume	0	0	0	0	0	0	0	0	0	0	0	0	0	0	0	0	0	0	0	0	0
% App. Total	0	0	0	0		0	0	0	0		0	0	0	0		0	0	0	0		
PHF	.000	.000	.000	.000	.000	.000	.000	.000	.000	.000	.000	.000	.000	.000	.000	.000	.000	.000	.000	.000	.000

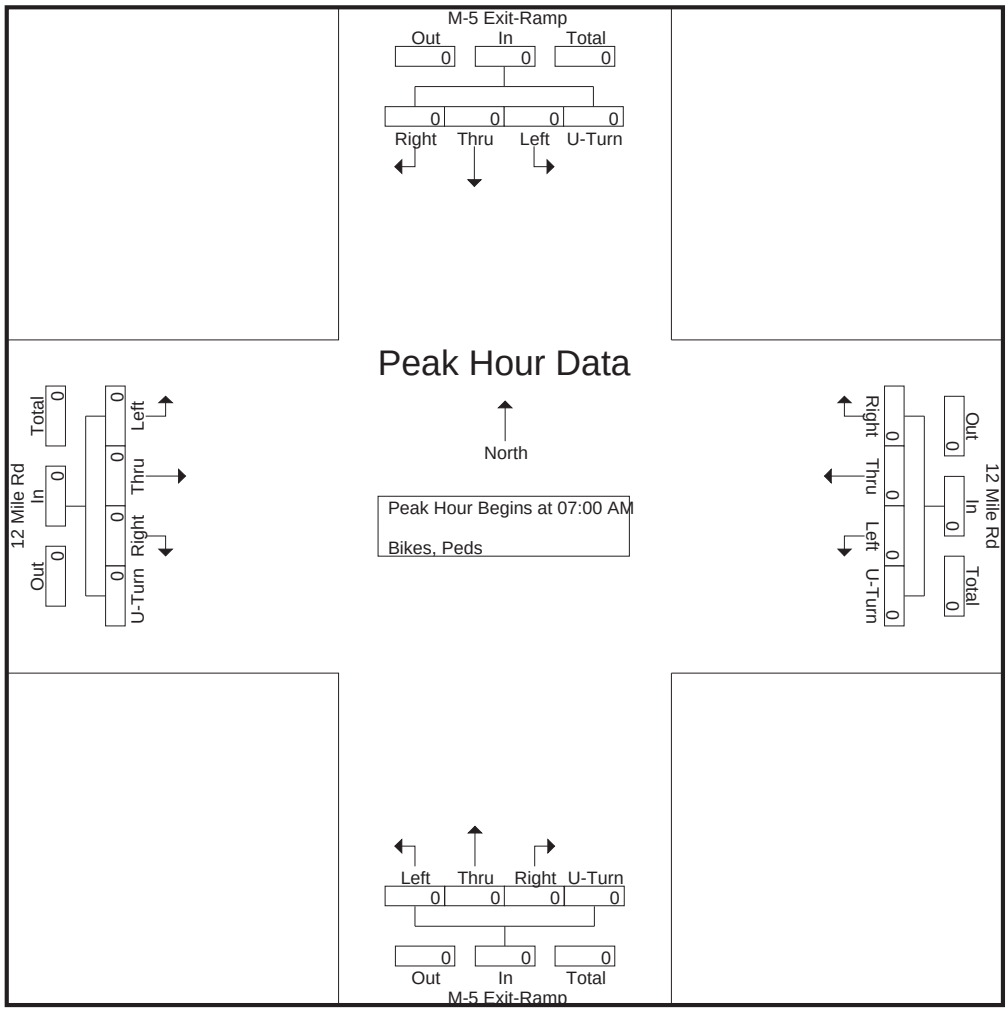

TRUE DATA TO IMPROVE MOBILITY

File Name : 16651612 - M-5 Exit-Ramp -- 12 Mile Rd
Site Code : 16651612
Start Date : 6/11/2024
Page No : 1

Groups Printed- Light Vehicles - Heavy Vehicles

	12 Mile Rd Eastbound					12 Mile Rd Westbound					M-5 Exit-Ramp Northbound					M-5 Exit-Ramp Southbound					
Start Time	Left	Thru	Right	U-Turn	App. Total	Left	Thru	Right	U-Turn	App. Total	Left	Thru	Right	U-Turn	App. Total	Left	Thru	Right	U-Turn	App. Total	Int. Total
04:00 PM	0	0	0	0	0	0	476	0	0	476	0	0	0	0	0	0	19	69	0	88	564
04:15 PM	0	0	0	0	0	0	484	0	0	484	0	0	0	0	0	0	24	65	0	89	573
04:30 PM	0	0	0	0	0	0	487	0	0	487	0	0	0	0	0	0	14	54	0	68	555
04:45 PM	0	0	0	0	0	0	491	0	0	491	0	0	0	0	0	0	15	66	0	81	572
Total	0	0	0	0	0	0	1938	0	0	1938	0	0	0	0	0	0	72	254	0	326	2264
05:00 PM	0	0	0	0	0	0	458	0	0	458	0	0	0	0	0	0	20	67	0	87	545
05:15 PM	0	0	0	0	0	0	446	0	0	446	0	0	0	0	0	0	22	72	0	94	540
05:30 PM	0	0	0	0	0	0	549	0	0	549	0	0	0	0	0	0	30	69	0	99	648
05:45 PM	0	0	0	0	0	0	544	0	0	544	0	0	0	0	0	0	29	66	0	95	639
Total	0	0	0	0	0	0	1997	0	0	1997	0	0	0	0	0	0	101	274	0	375	2372
Grand Total	0	0	0	0	0	0	3935	0	0	3935	0	0	0	0	0	0	173	528	0	701	4636
Apprch %	0	0	0	0		0	100	0	0		0	0	0	0		0	24.7	75.3	0		
Total %	0	0	0	0	0	0	84.9	0	0	84.9	0	0	0	0	0	0	3.7	11.4	0	15.1	
Light Vehicles	0	0	0	0	0	0	3849	0	0	3849	0	0	0	0	0	0	170	519	0	689	4538
% Light Vehicles	0	0	0	0	0	0	97.8	0	0	97.8	0	0	0	0	0	0	98.3	98.3	0	98.3	97.9
Heavy Vehicles	0	0	0	0	0	0	86	0	0	86	0	0	0	0	0	0	3	9	0	12	98
% Heavy Vehicles	0	0	0	0	0	0	2.2	0	0	2.2	0	0	0	0	0	0	1.7	1.7	0	1.7	2.1

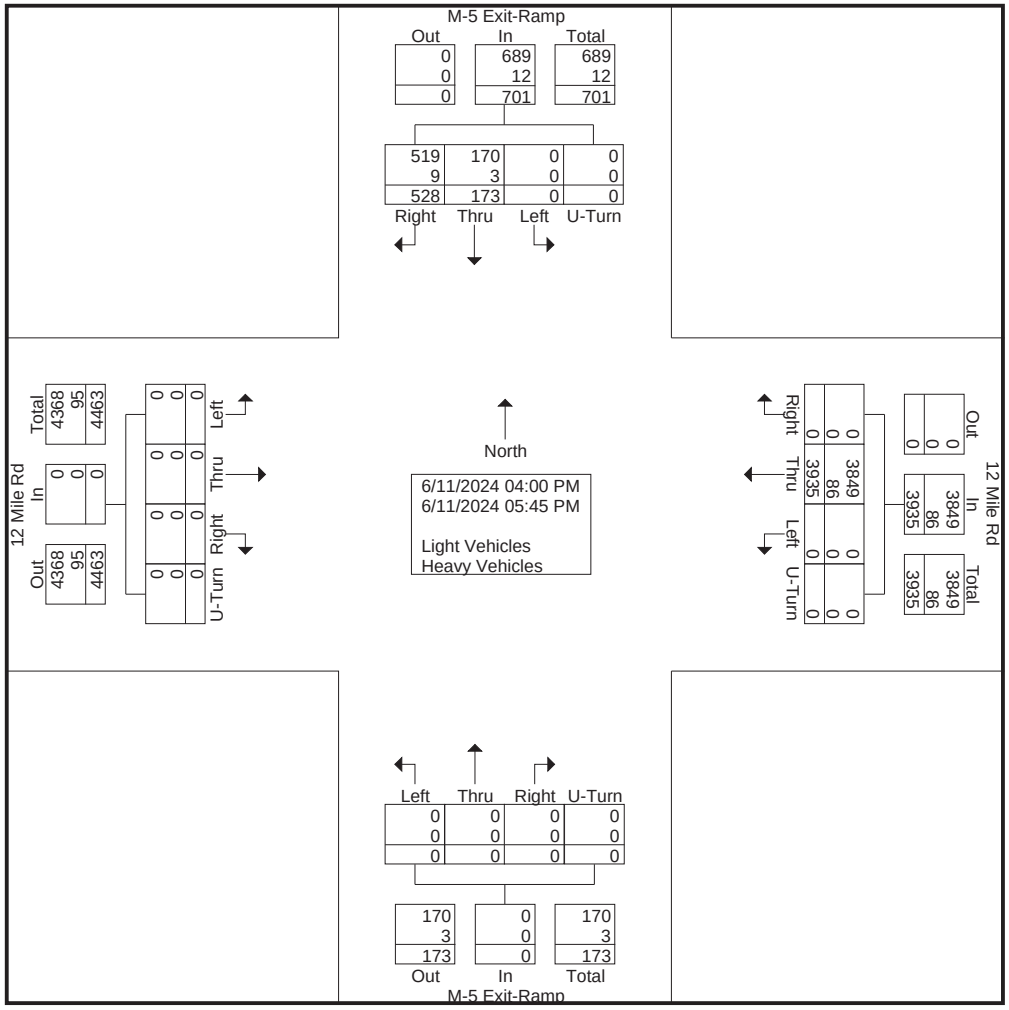

TRUE DATA TO IMPROVE MOBILITY

File Name : 16651612 - M-5 Exit-Ramp -- 12 Mile Rd
Site Code : 16651612
Start Date : 6/11/2024
Page No : 2

	12 Mile Rd Eastbound					12 Mile Rd Westbound					M-5 Exit-Ramp Northbound					M-5 Exit-Ramp Southbound					
Start Time	Left	Thru	Right	U-Turn	App. Total	Left	Thru	Right	U-Turn	App. Total	Left	Thru	Right	U-Turn	App. Total	Left	Thru	Right	U-Turn	App. Total	Int. Total
Peak Hour Analysis From 04:00 PM to 05:45 PM - Peak 1 of 1																					
Peak Hour for Entire Intersection Begins at 05:00 PM																					
05:00 PM	0	0	0	0	0	0	458	0	0	458	0	0	0	0	0	0	20	67	0	87	545
05:15 PM	0	0	0	0	0	0	446	0	0	446	0	0	0	0	0	0	22	**72**	0	94	540
05:30 PM	0	0	0	0	0	0	**549**	0	0	**549**	0	0	0	0	0	0	**30**	69	0	**99**	**648**
05:45 PM	0	0	0	0	0	0	544	0	0	544	0	0	0	0	0	0	29	66	0	95	639
Total Volume	0	0	0	0	0	0	1997	0	0	1997	0	0	0	0	0	0	101	274	0	375	2372
% App. Total	0	0	0	0		0	100	0	0		0	0	0	0		0	26.9	73.1	0		
PHF	.000	.000	.000	.000	.000	.000	.909	.000	.000	.909	.000	.000	.000	.000	.000	.000	.842	.951	.000	.947	.915
Light Vehicles	0	0	0	0	0	0	1959	0	0	1959	0	0	0	0	0	0	99	270	0	369	2328
% Light Vehicles	0	0	0	0	0	0	98.1	0	0	98.1	0	0	0	0	0	0	98.0	98.5	0	98.4	98.1
Heavy Vehicles	0	0	0	0	0	0	38	0	0	38	0	0	0	0	0	0	2	4	0	6	44
% Heavy Vehicles	0	0	0	0	0	0	1.9	0	0	1.9	0	0	0	0	0	0	2.0	1.5	0	1.6	1.9

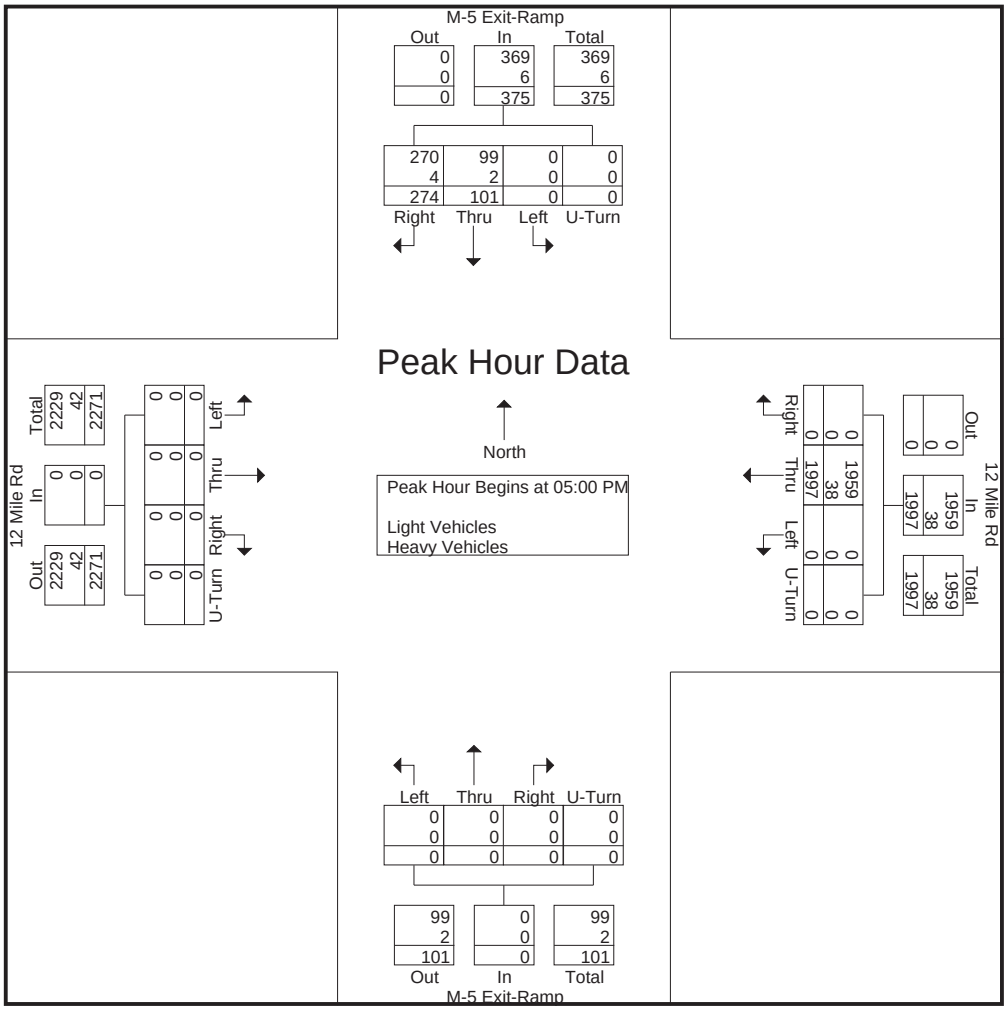

TRUE DATA TO IMPROVE MOBILITY

File Name : 16651612 - M-5 Exit-Ramp -- 12 Mile Rd
Site Code : 16651612
Start Date : 6/11/2024
Page No : 1

Groups Printed- Bikes, Peds

	12 Mile Rd Eastbound					12 Mile Rd Westbound					M-5 Exit-Ramp Northbound					M-5 Exit-Ramp Southbound					
Start Time	Left	Thru	Right	Peds	App. Total	Left	Thru	Right	Peds	App. Total	Left	Thru	Right	Peds	App. Total	Left	Thru	Right	Peds	App. Total	Int. Total
04:00 PM	0	0	0	0	0	0	0	0	0	0	0	0	0	0	0	0	0	0	0	0	0
04:15 PM	0	0	0	0	0	0	0	0	0	0	0	0	0	0	0	0	0	0	0	0	0
04:30 PM	0	0	0	0	0	0	0	0	0	0	0	0	0	0	0	0	0	0	0	0	0
04:45 PM	0	0	0	0	0	0	0	0	0	0	0	0	0	0	0	0	0	0	0	0	0
Total	0	0	0	0	0	0	0	0	0	0	0	0	0	0	0	0	0	0	0	0	0
05:00 PM	0	0	0	0	0	0	0	0	0	0	0	0	0	0	0	0	0	0	0	0	0
05:15 PM	0	0	0	0	0	0	0	0	0	0	0	0	0	0	0	0	0	0	0	0	0
05:30 PM	0	0	0	0	0	0	0	0	0	0	0	0	0	0	0	0	0	0	0	0	0
05:45 PM	0	0	0	0	0	0	0	0	0	0	0	0	0	0	0	0	0	0	0	0	0
Total	0	0	0	0	0	0	0	0	0	0	0	0	0	0	0	0	0	0	0	0	0
Grand Total	0	0	0	0	0	0	0	0	0	0	0	0	0	0	0	0	0	0	0	0	0
Apprch %	0	0	0	0		0	0	0	0		0	0	0	0		0	0	0	0		
Total %																					

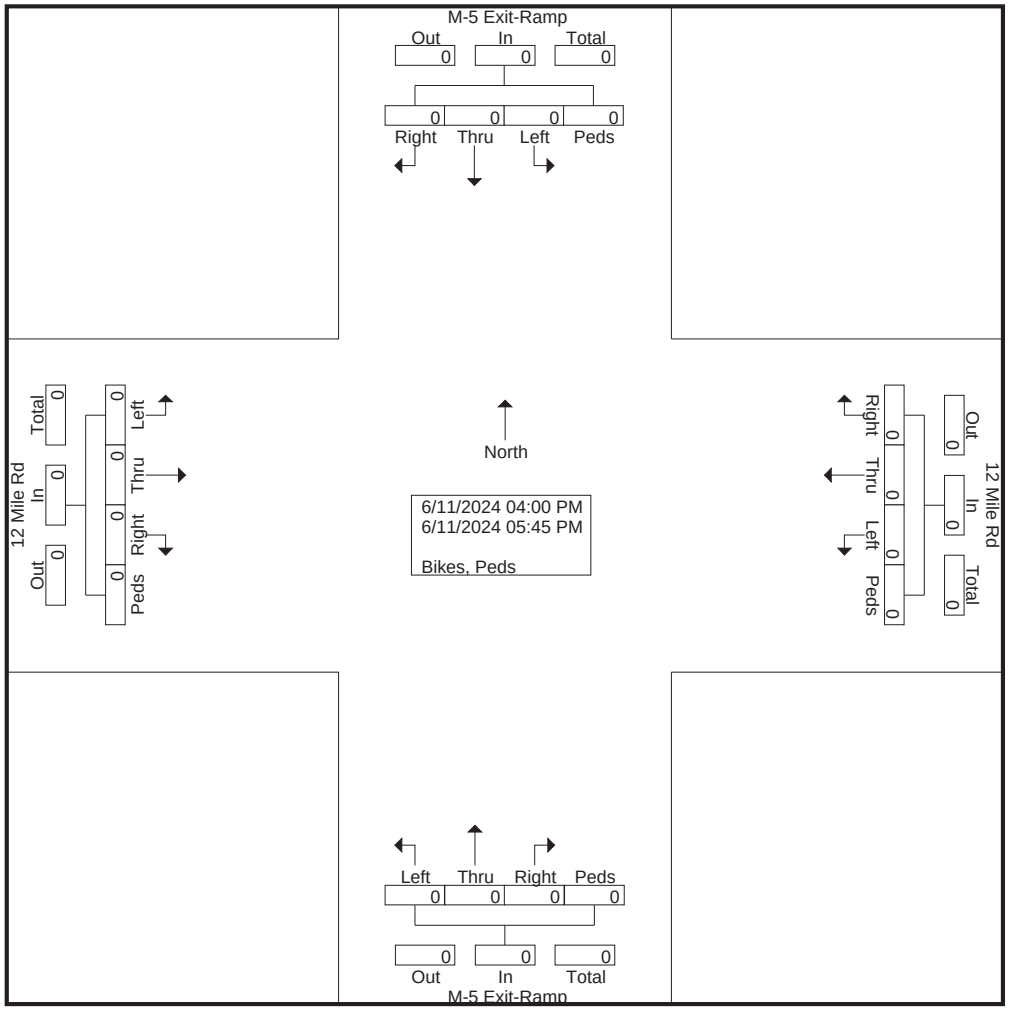

TRUE DATA TO IMPROVE MOBILITY

File Name : 16651612 - M-5 Exit-Ramp -- 12 Mile Rd
Site Code : 16651612
Start Date : 6/11/2024
Page No : 2

	12 Mile Rd Eastbound					12 Mile Rd Westbound					M-5 Exit-Ramp Northbound					M-5 Exit-Ramp Southbound					
Start Time	Left	Thru	Right	Peds	App. Total	Left	Thru	Right	Peds	App. Total	Left	Thru	Right	Peds	App. Total	Left	Thru	Right	Peds	App. Total	Int. Total
Peak Hour Analysis From 04:00 PM to 05:45 PM - Peak 1 of 1																					
Peak Hour for Entire Intersection Begins at 04:00 PM																					
04:00 PM	0	0	0	0	0	0	0	0	0	0	0	0	0	0	0	0	0	0	0	0	0
04:15 PM	0	0	0	0	0	0	0	0	0	0	0	0	0	0	0	0	0	0	0	0	0
04:30 PM	0	0	0	0	0	0	0	0	0	0	0	0	0	0	0	0	0	0	0	0	0
04:45 PM	0	0	0	0	0	0	0	0	0	0	0	0	0	0	0	0	0	0	0	0	0
Total Volume	0	0	0	0	0	0	0	0	0	0	0	0	0	0	0	0	0	0	0	0	0
% App. Total	0	0	0	0		0	0	0	0		0	0	0	0		0	0	0	0		
PHF	.000	.000	.000	.000	.000	.000	.000	.000	.000	.000	.000	.000	.000	.000	.000	.000	.000	.000	.000	.000	.000

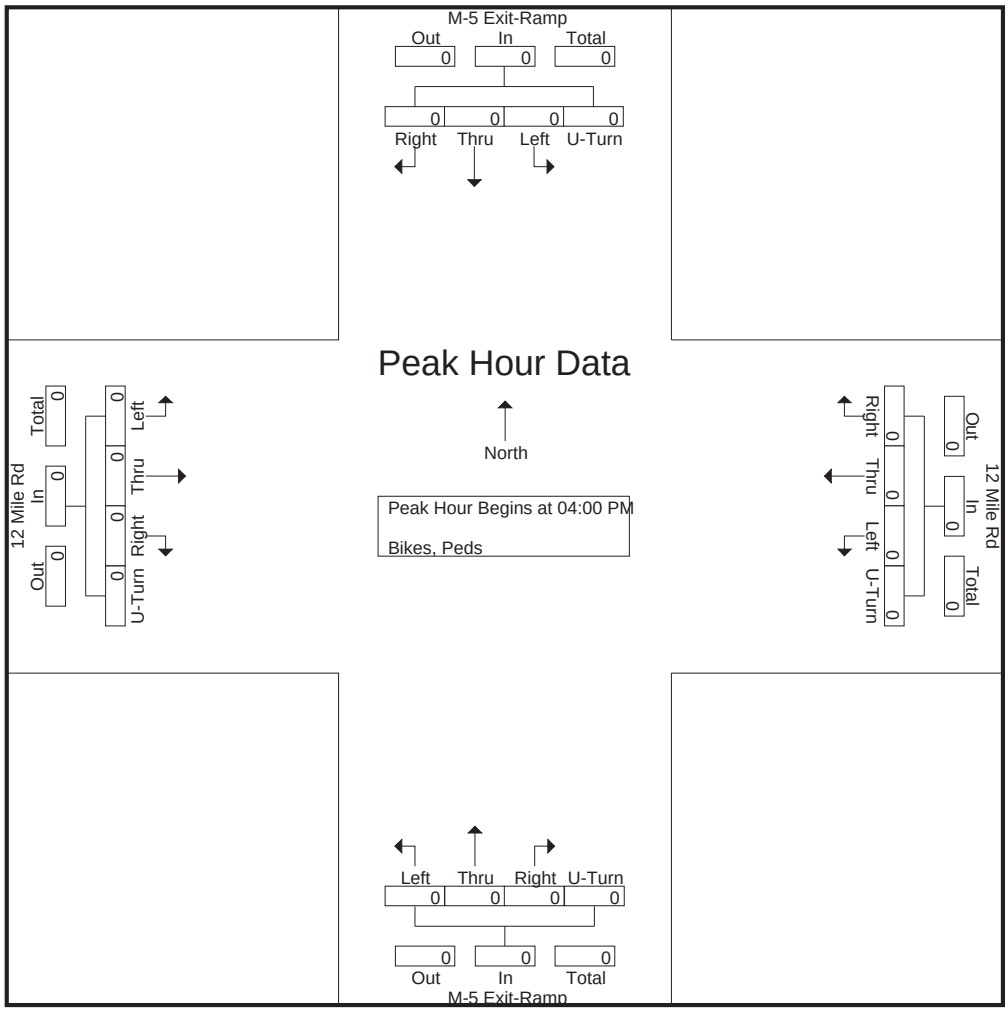

Disclaimer: The Michigan Department of Transportation (MDOT) works with individual agencies (cities/villages, counties, metropolitan planning organizations (MPOs), regional planning organizations (RPOs), and other areas of MDOT) to identify existing traffic count programs and/or traffic data. ... more

List View | All DIRs | Report Center

Record 1 of 1 Goto Record go

Location ID	63-3804	**MPO ID**	
Type	SPOT	**HPMS ID**	
On NHS	Yes	**On HPMS**	No
LRS ID	4462980	**LRS Loc Pt.**	3.140335
SF Group	Urban Non State	**Route Type**	
AF Group	NoFactor	**Route**	
GF Group	Urban Non State	**Active**	Yes
Class Dist Grp	NTL_3	**Category**	Primary
Seas Clss Grp			
WIM Group			
QC Group	Default		
Fnct'l Class	(3) Other Principal Arterial	**Milepost**	
Located On	12 MILE RD		
Loc On Alias			
EAST OF	Meadowbrook Rd		

More Detail

STATION DATA

Directions: 2-WAY | EB | WB

AADT

	Year	AADT	DHV-30	K %	D %	PA	BC	Src
	2023	25,911[3]		11	53	25,030 (97%)	881 (3%)	Grown from 2022
	2022	25,353[3]		11	53	24,567 (97%)	786 (3%)	Grown from 2021
	2021	25,328	2,808	11	53	24,935 (98%)	393 (2%)	
	2020	28,377[3]		14	79	27,355 (96%)	1,022 (4%)	Grown from 2019
	2019	33,228[2]		14	79	31,966 (96%)	1,262 (4%)	

VOLUME COUNT

	Date	Int	Total
	Wed 8/25/2021	15	25,054
	Tue 8/24/2021	15	25,602

VOLUME TREND

Year	Annual Growth
2023	2%
2022	0%
2021	-11%
2020	-15%

CLASSIFICATION

	Date	Int	Total
	Wed 8/25/2021	15	25,054
	Tue 8/24/2021	15	25,602

Privacy Policy | Terms of Service | © 2024 Midwestern Software Solutions, LLC (MS2)

Disclaimer: The Michigan Department of Transportation (MDOT) works with individual agencies (cities/villages, counties, metropolitan planning organizations (MPOs), regional planning organizations (RPOs), and other areas of MDOT) to identify existing traffic count programs and/or traffic data. ... more

Location ID	63-3911	**MPO ID**	39812
Type	SPOT	**HPMS ID**	
On NHS	Yes	**On HPMS**	No
LRS ID	4402005	**LRS Loc Pt.**	3.304827
SF Group	Urban	**Route Type**	M Rte
AF Group	South	**Route**	005
GF Group	Urban	**Active**	Yes
Class Dist Grp	2_005_001	**Category**	Primary
Seas Clss Grp			
WIM Group			
QC Group	Default		
Fnct'l Class	(3) Other Principal Arterial	**Milepost**	
Located On	M-5		
Loc On Alias	Haggerty Connector		
	.25 MI S OF 13 MI RD		

More Detail

STATION DATA

Directions: 2-WAY | NB | SB

AADT

	Year	AADT	DHV-30	K %	D %	PA	BC	Src
	2023	79,422[8]		9	62	76,802 (97%)	2,620 (3%)	
	2022	78,805[8]		9	62	76,205 (97%)	2,600 (3%)	
	2021	78,793[8]		9	62	76,193 (97%)	2,600 (3%)	
	2020	65,705[8]	5,728	9	62	63,574 (97%)	2,131 (3%)	
	2019	58,990[8]				58,459 (99%)	531 (1%)	

|<< < > >>| 1-5 of 16

VOLUME COUNT

	Date	Int	Total
	Mon 8/24/2020	15	71,200
	Tue 2/14/2017	60	82,365
-	Tue 7/29/2014	-	
-	Mon 7/28/2014	-	
-	Wed 7/23/2014	-	
-	Tue 7/22/2014	-	
	Tue 2/14/2012	60	76,272
	Wed 8/24/2011	60	78,425
	Tue 8/23/2011	60	79,256
	Tue 8/11/2009	60	77,844

|<< < > >>| 1-10 of 20

VOLUME TREND

Year	Annual Growth
2023	1%
2022	0%
2021	20%
2020	11%
2019	-25%
2018	0%
2017	4%
2016	3%
2015	3%
2014	-1%

|<< < > >>| 1-10 of 15

Disclaimer: The Michigan Department of Transportation (MDOT) works with individual agencies (cities/villages, counties, metropolitan planning organizations (MPOs), regional planning organizations (RPOs), and other areas of MDOT) to identify existing traffic count programs and/or traffic data. ... more

Location ID	63-6119	**MPO ID**	41026
Type	SPOT	**HPMS ID**	1_4_125_065
On NHS	No	**On HPMS**	Yes
LRS ID	0656706	**LRS Loc Pt.**	4.502
SF Group	Urban Non State	**Route Type**	
AF Group	NoFactor	**Route**	
GF Group	Urban Non State	**Active**	Yes
Class Dist Grp	NTL_4	**Category**	Primary
Seas Clss Grp			
WIM Group			
QC Group	Default		
Fnct'l Class	(4) Minor Arterial	**Milepost**	
Located On	MEADOWBROOK RD		
Loc On Alias			
	0.5 MILE N OF 12 MILE (IN NOVI)		

More Detail

STATION DATA

Directions: 2-WAY | NB | SB

AADT

	Year	AADT	DHV-30	K %	D %	PA	BC	Src
	2023	5,053[3]		12	66	4,918 (97%)	135 (3%)	Grown from 2022
	2022	4,944	579	12	66	4,916 (99%)	28 (1%)	
	2021	4,774[3]		12	63	4,549 (95%)	225 (5%)	Grown from 2020
	2020	4,190[3]		12	63	3,988 (95%)	202 (5%)	Grown from 2019
	2019	4,906	594	12	63	4,885 (100%)	21 (0%)	

|<< < > >>| 1-5 of 8

VOLUME COUNT

	Date	Int	Total
	Wed 6/22/2022	15	4,960
	Tue 6/21/2022	15	4,928
	Tue 3/19/2019	15	5,026
	Mon 3/18/2019	15	4,786

VOLUME TREND

Year	Annual Growth
2023	2%
2022	4%
2021	14%
2020	-15%
2019	149%
2018	0%
2017	4%

CLASSIFICATION

	Date	Int	Total

Volume Count Report

LOCATION INFO	
Location ID	63-3899
Type	SPOT
Fnct'l Class	2
Located On	M-5 CD ON LOOP
Direction	RAMP
County	Oakland
Community	Novi
MPO ID	50709
HPMS ID	
Agency	MDOT

COUNT DATA INFO	
Count Status	Accepted
Holiday	No
Start Date	Tue 11/14/2017
End Date	Wed 11/15/2017
Start Time	9:00:00 AM
End Time	9:00:00 AM
Direction	RAMP
Notes	
Station	3771
Study	
Speed Limit	
Description	
Sensor Type	Axle/Tube
Source	
Latitude,Longitude	

INTERVAL:15-MIN					
Time	15-min Interval 1st	2nd	3rd	4th	Hourly Count
0:00-1:00	4	5	12	3	24
1:00-2:00	2	2	2	0	6
2:00-3:00	1	5	1	0	7
3:00-4:00	1	0	0	1	2
4:00-5:00	1	0	0	4	5
5:00-6:00	3	1	2	5	11
6:00-7:00	5	13	13	19	50
7:00-8:00	26	32	30	32	120
8:00-9:00	46	31	38	29	144
9:00-10:00	18	24	27	26	95
10:00-11:00	26	25	32	31	114
11:00-12:00	48	38	30	44	160
12:00-13:00	44	45	53	62	204
13:00-14:00	64	57	41	63	225
14:00-15:00	63	70	61	60	254
15:00-16:00	60	62	68	56	246
16:00-17:00	77	75	83	80	315
17:00-18:00	86	106	52	54	298
18:00-19:00	71	65	49	55	240
19:00-20:00	69	39	56	54	218
20:00-21:00	42	62	52	36	192
21:00-22:00	55	51	38	30	174
22:00-23:00	34	11	16	11	72
23:00-24:00	12	7	5	6	30
Total					3,206
AADT					2,473
AM Peak					11:45-12:45 186
PM Peak					16:30-17:30 355

MDOT Michigan Department of Transportation — Traffic Count (TCDS) — MS2

Volume Count Report

LOCATION INFO	
Location ID	63-3898
Type	SPOT
Fnct'l Class	2
Located On	M-5 CD ON RAMP
Direction	RAMP
County	Oakland
Community	Novi
MPO ID	58341
HPMS ID	
Agency	MDOT

COUNT DATA INFO	
Count Status	Accepted
Holiday	No
Start Date	Tue 11/14/2017
End Date	Wed 11/15/2017
Start Time	5:00:00 PM
End Time	5:00:00 PM
Direction	RAMP
Notes	
Station	3734
Study	
Speed Limit	
Description	
Sensor Type	Axle/Tube
Source	
Latitude,Longitude	

INTERVAL:15-MIN

Time	15-min Interval 1st	2nd	3rd	4th	Hourly Count
0:00-1:00	14	6	7	6	33
1:00-2:00	1	1	1	4	7
2:00-3:00	1	4	0	0	5
3:00-4:00	2	0	0	1	3
4:00-5:00	1	3	2	4	10
5:00-6:00	3	6	8	6	23
6:00-7:00	15	15	26	48	104
7:00-8:00	40	29	56	63	188
8:00-9:00	46	44	41	58	189
9:00-10:00	36	37	34	31	138
10:00-11:00	34	40	39	49	162
11:00-12:00	29	49	51	65	194
12:00-13:00	75	83	60	49	267
13:00-14:00	75	63	56	73	267
14:00-15:00	70	70	71	69	280
15:00-16:00	96	81	98	80	355
16:00-17:00	129	95	141	123	488
17:00-18:00	164	147	101	78	490
18:00-19:00	95	92	69	53	309
19:00-20:00	69	57	45	34	205
20:00-21:00	66	52	55	43	216
21:00-22:00	68	59	46	42	215
22:00-23:00	36	18	21	21	96
23:00-24:00	23	15	1	3	42
Total					4,286
AADT					3,307
AM Peak					11:45-12:45 283
PM Peak					16:30-17:30 575

189-vph (2017)
+ 7-years growth
@ 0.5% per year
= 196-vph (2024)

490-vph (2017)
+ 7-years growth
@ 0.5% per year
= 507-vph (2024)

Privacy Policy | Terms of Service | © 2024 Midwestern Software Solutions, LLC (MS2)

Volume Count Report

LOCATION INFO	
Location ID	63-0822
Type	SPOT
Fnct'l Class	2
Located On	M-5 CD OFF RAMP
Direction	RAMP
County	Oakland
Community	Novi
MPO ID	66344
HPMS ID	
Agency	MDOT

COUNT DATA INFO	
Count Status	Accepted
Holiday	No
Start Date	Tue 11/14/2017
End Date	Wed 11/15/2017
Start Time	6:00:00 PM
End Time	6:00:00 PM
Direction	RAMP
Notes	
Station	4221
Study	
Speed Limit	
Description	
Sensor Type	Axle/Tube
Source	
Latitude,Longitude	

INTERVAL:15-MIN

Time	15-min Interval 1st	2nd	3rd	4th	Hourly Count
0:00-1:00	0	0	0	0	0
1:00-2:00	0	3	0	0	3
2:00-3:00	0	0	1	0	1
3:00-4:00	0	4	0	0	4
4:00-5:00	2	2	5	6	15
5:00-6:00	3	10	15	24	52
6:00-7:00	28	46	46	38	158
7:00-8:00	45	59	59	56	219
8:00-9:00	63	88	86	66	303
9:00-10:00	68	41	33	36	178
10:00-11:00	28	17	22	25	92
11:00-12:00	19	25	26	24	94
12:00-13:00	29	33	38	36	136
13:00-14:00	41	23	26	38	128
14:00-15:00	24	15	11	8	58
15:00-16:00	17	24	18	16	75
16:00-17:00	23	28	15	27	93
17:00-18:00	33	21	16	28	98
18:00-19:00	18	15	8	13	54
19:00-20:00	14	12	8	5	39
20:00-21:00	6	12	8	6	32
21:00-22:00	12	6	2	4	24
22:00-23:00	4	5	0	2	11
23:00-24:00	2	2	5	2	11
Total					1,878
AADT					1,449
AM Peak					08:15-09:15 308
PM Peak					12:15-13:15 148

Volume Count Report

LOCATION INFO	
Location ID	63-3800
Type	SPOT
Fnct'l Class	2
Located On	NBD M-5 OFF RAMP
Direction	RAMP
County	Oakland
Community	Novi
MPO ID	66417
HPMS ID	
Agency	MDOT

COUNT DATA INFO	
Count Status	Accepted
Holiday	No
Start Date	Tue 11/14/2017
End Date	Wed 11/15/2017
Start Time	6:00:00 PM
End Time	6:00:00 PM
Direction	RAMP
Notes	
Station	3797
Study	
Speed Limit	
Description	
Sensor Type	Axle/Tube
Source	
Latitude,Longitude	

INTERVAL:15-MIN

Time	15-min Interval 1st	2nd	3rd	4th	Hourly Count
0:00-1:00	9	6	8	6	29
1:00-2:00	2	1	2	4	9
2:00-3:00	2	5	4	1	12
3:00-4:00	0	1	2	3	6
4:00-5:00	8	3	10	15	36
5:00-6:00	24	28	47	76	175
6:00-7:00	83	150	209	255	697
7:00-8:00	242	293	296	342	1,173
8:00-9:00	354	361	335	370	1,420
9:00-10:00	263	209	201	170	843
10:00-11:00	150	149	156	130	585
11:00-12:00	114	117	110	114	455
12:00-13:00	102	104	138	167	511
13:00-14:00	139	127	121	127	514
14:00-15:00	119	114	106	141	480
15:00-16:00	152	231	217	276	876
16:00-17:00	300	348	346	314	1,308
17:00-18:00	354	337	344	287	1,322
18:00-19:00	277	229	157	106	769
19:00-20:00	86	59	69	55	269
20:00-21:00	56	45	50	48	199
21:00-22:00	42	32	45	39	158
22:00-23:00	28	22	22	17	89
23:00-24:00	10	19	7	1	37
Total					11,972
AADT					9,240
AM Peak					08:00-09:00 1,420
PM Peak					16:15-17:15 1,362

Volume Count Report

LOCATION INFO	
Location ID	63-3896
Type	SPOT
Fnct'l Class	2
Located On	M-5 CD ON RAMP
Direction	RAMP
County	Oakland
Community	Novi
MPO ID	39806
HPMS ID	
Agency	MDOT

COUNT DATA INFO	
Count Status	Accepted
Holiday	No
Start Date	Tue 11/14/2017
End Date	Wed 11/15/2017
Start Time	5:00:00 PM
End Time	5:00:00 PM
Direction	RAMP
Notes	
Station	3714
Study	
Speed Limit	
Description	
Sensor Type	Axle/Tube
Source	
Latitude,Longitude	

INTERVAL:15-MIN

Time	15-min Interval 1st	2nd	3rd	4th	Hourly Count
0:00-1:00	1	2	1	0	4
1:00-2:00	1	0	4	1	6
2:00-3:00	0	0	2	0	2
3:00-4:00	0	0	0	0	0
4:00-5:00	1	0	0	0	1
5:00-6:00	1	1	3	2	7
6:00-7:00	1	1	3	6	11
7:00-8:00	9	16	4	10	39
8:00-9:00	11	15	11	19	56
9:00-10:00	12	18	14	16	60
10:00-11:00	14	16	34	21	85
11:00-12:00	28	23	45	25	121
12:00-13:00	53	27	27	24	131
13:00-14:00	28	28	35	22	113
14:00-15:00	26	30	30	36	122
15:00-16:00	31	55	63	53	202
16:00-17:00	62	79	57	80	278
17:00-18:00	73	71	62	57	263
18:00-19:00	54	37	46	25	162
19:00-20:00	39	23	24	17	103
20:00-21:00	21	9	16	14	60
21:00-22:00	9	18	13	8	48
22:00-23:00	6	7	13	3	29
23:00-24:00	5	2	0	2	9
Total					1,912
AADT					1,475
AM Peak					11:30-12:30 150
PM Peak					16:15-17:15 289

MDOT Michigan Department of Transportation — Traffic Count (TCDS) — MS2

Volume Count Report

LOCATION INFO	
Location ID	63-3897
Type	SPOT
Fnct'l Class	2
Located On	M-5 CD ON LOOP
Direction	RAMP
County	Oakland
Community	Novi
MPO ID	58339
HPMS ID	
Agency	MDOT

COUNT DATA INFO	
Count Status	Accepted
Holiday	No
Start Date	Tue 11/14/2017
End Date	Wed 11/15/2017
Start Time	5:00:00 PM
End Time	5:00:00 PM
Direction	RAMP
Notes	
Station	4490
Study	
Speed Limit	
Description	
Sensor Type	Axle/Tube
Source	
Latitude,Longitude	

INTERVAL:15-MIN

Time	15-min Interval 1st	2nd	3rd	4th	Hourly Count
0:00-1:00	7	2	5	4	18
1:00-2:00	0	3	10	3	16
2:00-3:00	1	0	7	3	11
3:00-4:00	1	6	2	3	12
4:00-5:00	6	2	8	7	23
5:00-6:00	6	21	21	18	66
6:00-7:00	30	49	58	57	194
7:00-8:00	89	82	101	100	372
8:00-9:00	127	103	109	93	432
9:00-10:00	98	98	78	95	369
10:00-11:00	63	80	98	86	327
11:00-12:00	119	103	114	117	453
12:00-13:00	135	133	110	77	455
13:00-14:00	109	94	92	103	398
14:00-15:00	107	137	136	109	489
15:00-16:00	197	190	273	289	949
16:00-17:00	375	383	378	376	1,512
17:00-18:00	382	416	357	284	1,439
18:00-19:00	295	211	160	121	787
19:00-20:00	111	105	67	66	349
20:00-21:00	66	59	64	38	227
21:00-22:00	30	41	31	25	127
22:00-23:00	39	25	15	17	96
23:00-24:00	13	7	6	6	32
Total					9,153
AADT					7,063
AM Peak					11:30-12:30 499
PM Peak					16:30-17:30 1,552

Privacy Policy | Terms of Service | © 2024 Midwestern Software Solutions, LLC (MS2)

Volume Count Report

LOCATION INFO	
Location ID	557_EB
Type	SPOT
Fnct'l Class	-
Located On	TWELVE MILE ROAD
WEST OF	MEADOWBROOK
Direction	EB
County	Oakland
Community	-
MPO ID	
HPMS ID	
Agency	Oakland County - SCATS

COUNT DATA INFO	
Count Status	Accepted
Holiday	No
Start Date	Tue 1/11/2022
End Date	Wed 1/12/2022
Start Time	12:00:00 AM
End Time	12:00:00 AM
Direction	EB
Notes	
Station	557
Study	
Speed Limit	
Description	
Sensor Type	NA
Source	CombineVolumeCountsIncremental
Latitude,Longitude	

INTERVAL:15-MIN

Time	15-min Interval 1st	2nd	3rd	4th	Hourly Count
0:00-1:00	8	6	8	13	35
1:00-2:00	9	4	2	2	17
2:00-3:00	2	1	2	0	5
3:00-4:00	1	2	1	1	5
4:00-5:00	1	4	8	16	29
5:00-6:00	22	16	23	28	89
6:00-7:00	33	36	56	84	209
7:00-8:00	108	127	155	198	588
8:00-9:00	164	179	151	189	683
9:00-10:00	135	194	214	271	814
10:00-11:00	191	106	141	160	598
11:00-12:00	133	128	195	179	635
12:00-13:00	195	202	186	275	858
13:00-14:00	315	337	319	323	1,294
14:00-15:00	347	345	339	371	1,402
15:00-16:00	415	406	367	325	1,513
16:00-17:00	320	256	251	252	1,079
17:00-18:00	282	258	246	222	1,008
18:00-19:00	243	196	207	218	864
19:00-20:00	207	180	177	170	734
20:00-21:00	171	155	126	89	541
21:00-22:00	97	85	78	31	291
22:00-23:00	62	41	30	36	169
23:00-24:00	21	15	14	17	67
Total					13,527
AM Peak					09:15-10:15 870
PM Peak					14:45-15:45 1,559

Volume Count Report

LOCATION INFO	
Location ID	557_4_EB
Type	SPOT
Fnct'l Class	-
Located On	TWELVE MILE ROAD
WEST OF	MEADOWBROOK
Direction	4
County	Oakland
Community	-
MPO ID	
HPMS ID	
Agency	Oakland County - SCATS

COUNT DATA INFO	
Count Status	Accepted
Holiday	No
Start Date	Tue 1/11/2022
End Date	Wed 1/12/2022
Start Time	12:00:00 AM
End Time	12:00:00 AM
Direction	
Notes	
Station	557
Study	
Speed Limit	
Description	
Sensor Type	NA
Source	
Latitude,Longitude	

INTERVAL:15-MIN

Time	15-min Interval 1st	2nd	3rd	4th	Hourly Count
0:00-1:00	2	1	0	2	5
1:00-2:00	0	1	0	0	1
2:00-3:00	0	0	1	0	1
3:00-4:00	0	0	0	1	1
4:00-5:00	1	2	5	8	16
5:00-6:00	8	10	9	14	41
6:00-7:00	17	14	21	43	95
7:00-8:00	44	47	59	83	233
8:00-9:00	65	72	61	80	278
9:00-10:00	56	67	60	82	265
10:00-11:00	48	32	43	35	158
11:00-12:00	32	41	61	59	193
12:00-13:00	39	45	46	55	185
13:00-14:00	51	66	52	43	212
14:00-15:00	53	53	46	72	224
15:00-16:00	65	46	39	38	188
16:00-17:00	48	44	54	48	194
17:00-18:00	57	53	63	52	225
18:00-19:00	59	37	32	44	172
19:00-20:00	32	41	25	34	132
20:00-21:00	21	25	22	24	92
21:00-22:00	17	8	14	10	49
22:00-23:00	18	5	5	3	31
23:00-24:00	1	0	2	2	5
Total					2,996
AM Peak					07:45-08:45 281
PM Peak					14:15-15:15 236

Volume Count Report

LOCATION INFO	
Location ID	557_2_NB
Type	SPOT
Fnct'l Class	-
Located On	MEADOWBROOK
SOUTH OF	TWELVE MILE ROAD
Direction	2
County	Oakland
Community	-
MPO ID	
HPMS ID	
Agency	Oakland County - SCATS

COUNT DATA INFO	
Count Status	Accepted
Holiday	No
Start Date	Tue 1/11/2022
End Date	Wed 1/12/2022
Start Time	12:00:00 AM
End Time	12:00:00 AM
Direction	
Notes	
Station	557
Study	
Speed Limit	
Description	
Sensor Type	NA
Source	
Latitude,Longitude	

INTERVAL:15-MIN					
Time	15-min Interval 1st	2nd	3rd	4th	Hourly Count
0:00-1:00	4	7	1	2	14
1:00-2:00	1	0	0	0	1
2:00-3:00	1	0	0	1	2
3:00-4:00	0	1	1	1	3
4:00-5:00	0	0	1	2	3
5:00-6:00	1	0	9	5	15
6:00-7:00	9	8	17	8	42
7:00-8:00	22	15	25	37	99
8:00-9:00	36	27	31	38	132
9:00-10:00	38	30	36	33	137
10:00-11:00	56	40	39	36	171
11:00-12:00	40	42	42	47	171
12:00-13:00	47	56	44	49	196
13:00-14:00	51	44	40	52	187
14:00-15:00	47	43	59	45	194
15:00-16:00	56	52	50	66	224
16:00-17:00	91	76	88	79	334
17:00-18:00	84	73	65	40	262
18:00-19:00	42	61	41	32	176
19:00-20:00	41	36	44	32	153
20:00-21:00	34	21	26	21	102
21:00-22:00	25	21	22	23	91
22:00-23:00	11	14	9	6	40
23:00-24:00	5	11	18	10	44
Total					2,793
AM Peak					11:45-12:45 194
PM Peak					16:00-17:00 334

Volume Count Report

LOCATION INFO	
Location ID	557_1_NB
Type	SPOT
Fnct'l Class	-
Located On	MEADOWBROOK
SOUTH OF	TWELVE MILE ROAD
Direction	1
County	Oakland
Community	-
MPO ID	
HPMS ID	
Agency	Oakland County - SCATS

COUNT DATA INFO	
Count Status	Accepted
Holiday	No
Start Date	Tue 1/11/2022
End Date	Wed 1/12/2022
Start Time	12:00:00 AM
End Time	12:00:00 AM
Direction	
Notes	
Station	557
Study	
Speed Limit	
Description	
Sensor Type	NA
Source	
Latitude,Longitude	

INTERVAL:15-MIN	15-min Interval				Hourly Count
Time	1st	2nd	3rd	4th	
0:00-1:00	1	1	3	1	6
1:00-2:00	1	0	1	0	2
2:00-3:00	1	1	1	0	3
3:00-4:00	0	1	2	1	4
4:00-5:00	1	2	0	0	3
5:00-6:00	0	1	0	4	5
6:00-7:00	0	4	4	4	12
7:00-8:00	7	11	12	11	41
8:00-9:00	13	13	15	10	51
9:00-10:00	15	17	28	42	102
10:00-11:00	42	9	20	17	88
11:00-12:00	21	19	15	23	78
12:00-13:00	23	17	26	17	83
13:00-14:00	15	19	19	29	82
14:00-15:00	16	22	22	23	83
15:00-16:00	26	26	37	45	134
16:00-17:00	43	25	42	46	156
17:00-18:00	41	36	44	24	145
18:00-19:00	21	27	33	17	98
19:00-20:00	12	22	11	11	56
20:00-21:00	11	10	11	11	43
21:00-22:00	8	8	7	5	28
22:00-23:00	2	7	6	1	16
23:00-24:00	1	3	5	2	11
Total					1,330
AM Peak					09:15-10:15 129
PM Peak					16:45-17:45 167

Volume Count Report

LOCATION INFO	
Location ID	557_2_SB
Type	SPOT
Fnct'l Class	-
Located On	MEADOWBROOK
NORTH OF	TWELVE MILE ROAD
Direction	2
County	Oakland
Community	-
MPO ID	
HPMS ID	
Agency	Oakland County - SCATS

COUNT DATA INFO	
Count Status	Accepted
Holiday	No
Start Date	Tue 1/11/2022
End Date	Wed 1/12/2022
Start Time	12:00:00 AM
End Time	12:00:00 AM
Direction	
Notes	
Station	557
Study	
Speed Limit	
Description	
Sensor Type	NA
Source	
Latitude,Longitude	

INTERVAL:15-MIN

Time	15-min Interval 1st	2nd	3rd	4th	Hourly Count
0:00-1:00	2	0	1	1	4
1:00-2:00	0	1	0	0	1
2:00-3:00	0	0	0	0	0
3:00-4:00	0	1	0	1	2
4:00-5:00	0	4	1	0	5
5:00-6:00	6	3	6	8	23
6:00-7:00	12	15	19	30	76
7:00-8:00	26	39	29	20	114
8:00-9:00	19	20	27	26	92
9:00-10:00	31	41	23	33	128
10:00-11:00	24	18	7	10	59
11:00-12:00	12	7	6	9	34
12:00-13:00	9	7	6	12	34
13:00-14:00	7	10	9	0	26
14:00-15:00	11	12	10	21	54
15:00-16:00	16	9	15	22	62
16:00-17:00	30	16	5	4	55
17:00-18:00	6	6	13	46	71
18:00-19:00	28	35	19	17	99
19:00-20:00	31	16	15	17	79
20:00-21:00	11	17	10	11	49
21:00-22:00	16	6	13	8	43
22:00-23:00	3	5	3	2	13
23:00-24:00	5	4	0	1	10
Total					1,133
AM Peak					09:00-10:00 128
PM Peak					17:45-18:45 128

Volume Count Report

LOCATION INFO	
Location ID	557_1_SB
Type	SPOT
Fnct'l Class	-
Located On	MEADOWBROOK
NORTH OF	TWELVE MILE ROAD
Direction	1
County	Oakland
Community	-
MPO ID	
HPMS ID	
Agency	Oakland County - SCATS

COUNT DATA INFO	
Count Status	Accepted
Holiday	No
Start Date	Tue 1/11/2022
End Date	Wed 1/12/2022
Start Time	12:00:00 AM
End Time	12:00:00 AM
Direction	
Notes	
Station	557
Study	
Speed Limit	
Description	
Sensor Type	NA
Source	
Latitude,Longitude	

INTERVAL:15-MIN					
Time	15-min Interval 1st	2nd	3rd	4th	Hourly Count
0:00-1:00	2	0	0	1	3
1:00-2:00	0	1	0	0	1
2:00-3:00	0	0	0	0	0
3:00-4:00	0	0	0	2	2
4:00-5:00	0	3	0	0	3
5:00-6:00	2	2	3	3	10
6:00-7:00	6	8	18	15	47
7:00-8:00	12	18	16	35	81
8:00-9:00	40	21	21	33	115
9:00-10:00	22	30	20	22	94
10:00-11:00	20	23	18	17	78
11:00-12:00	14	18	23	30	85
12:00-13:00	17	20	17	30	84
13:00-14:00	18	28	15	29	90
14:00-15:00	25	23	28	25	101
15:00-16:00	20	36	26	33	115
16:00-17:00	41	33	35	40	149
17:00-18:00	37	32	28	28	125
18:00-19:00	22	20	16	9	67
19:00-20:00	15	11	8	14	48
20:00-21:00	9	8	8	10	35
21:00-22:00	10	3	7	7	27
22:00-23:00	1	2	2	1	6
23:00-24:00	3	2	0	0	5
Total					1,371
AM Peak					07:45-08:45 117
PM Peak					16:00-17:00 149

Volume Count Report

LOCATION INFO	
Location ID	557_WB
Type	SPOT
Fnct'l Class	-
Located On	TWELVE MILE ROAD
EAST OF	MEADOWBROOK
Direction	WB
County	Oakland
Community	-
MPO ID	
HPMS ID	
Agency	Oakland County - SCATS

COUNT DATA INFO	
Count Status	Accepted
Holiday	No
Start Date	Tue 1/11/2022
End Date	Wed 1/12/2022
Start Time	12:00:00 AM
End Time	12:00:00 AM
Direction	WB
Notes	
Station	557
Study	
Speed Limit	
Description	
Sensor Type	NA
Source	CombineVolumeCountsIncremental
Latitude,Longitude	

INTERVAL:15-MIN	15-min Interval				Hourly Count
Time	1st	2nd	3rd	4th	
0:00-1:00	9	9	4	12	34
1:00-2:00	7	3	7	2	19
2:00-3:00	4	1	2	4	11
3:00-4:00	0	0	2	0	2
4:00-5:00	4	10	19	19	52
5:00-6:00	17	21	30	56	124
6:00-7:00	63	47	67	102	279
7:00-8:00	97	110	121	183	511
8:00-9:00	176	166	178	269	789
9:00-10:00	175	210	234	344	963
10:00-11:00	254	182	180	172	788
11:00-12:00	153	180	219	201	753
12:00-13:00	182	179	214	350	925
13:00-14:00	323	369	363	302	1,357
14:00-15:00	270	339	315	393	1,317
15:00-16:00	431	346	428	536	1,741
16:00-17:00	509	564	701	313	2,087
17:00-18:00	302	274	233	299	1,108
18:00-19:00	215	210	180	153	758
19:00-20:00	142	130	104	88	464
20:00-21:00	98	116	105	65	384
21:00-22:00	68	53	49	36	206
22:00-23:00	31	21	33	32	117
23:00-24:00	25	16	20	14	75
Total					14,864
AM Peak					09:15-10:15 1,042
PM Peak					15:45-16:45 2,310

Volume Count Report

LOCATION INFO	
Location ID	557_4_WB
Type	SPOT
Fnct'l Class	-
Located On	TWELVE MILE ROAD
EAST OF	MEADOWBROOK
Direction	4
County	Oakland
Community	-
MPO ID	
HPMS ID	
Agency	Oakland County - SCATS

COUNT DATA INFO	
Count Status	Accepted
Holiday	No
Start Date	Tue 1/11/2022
End Date	Wed 1/12/2022
Start Time	12:00:00 AM
End Time	12:00:00 AM
Direction	
Notes	
Station	557
Study	
Speed Limit	
Description	
Sensor Type	NA
Source	
Latitude,Longitude	

INTERVAL:15-MIN

Time	15-min Interval 1st	2nd	3rd	4th	Hourly Count
0:00-1:00	2	1	2	1	6
1:00-2:00	2	0	1	0	3
2:00-3:00	0	1	0	1	2
3:00-4:00	0	0	0	0	0
4:00-5:00	0	0	0	0	0
5:00-6:00	2	0	0	3	5
6:00-7:00	1	1	0	3	5
7:00-8:00	0	2	5	13	20
8:00-9:00	12	20	15	19	66
9:00-10:00	8	10	9	16	43
10:00-11:00	18	7	12	7	44
11:00-12:00	7	12	7	7	33
12:00-13:00	8	10	10	16	44
13:00-14:00	13	21	15	26	75
14:00-15:00	19	21	22	29	91
15:00-16:00	33	33	41	59	166
16:00-17:00	55	83	151	47	336
17:00-18:00	29	25	20	18	92
18:00-19:00	16	15	11	19	61
19:00-20:00	14	6	12	5	37
20:00-21:00	10	15	8	6	39
21:00-22:00	8	6	4	4	22
22:00-23:00	2	3	4	9	18
23:00-24:00	3	2	6	3	14
Total					1,222
AM Peak					08:00-09:00 66
PM Peak					15:45-16:45 348

Volume Count Report

LOCATION INFO	
Location ID	19201_EB
Type	SPOT
Fnct'l Class	-
Located On	TWELVE MILE ROAD
WEST OF	M-5 SB OFF RAMP
Direction	EB
County	Oakland
Community	-
MPO ID	
HPMS ID	
Agency	Oakland County - SCATS

COUNT DATA INFO	
Count Status	Accepted
Holiday	No
Start Date	Tue 1/11/2022
End Date	Wed 1/12/2022
Start Time	12:00:00 AM
End Time	12:00:00 AM
Direction	EB
Notes	
Station	19201
Study	
Speed Limit	
Description	
Sensor Type	NA
Source	CombineVolumeCountsIncremental
Latitude,Longitude	

INTERVAL:15-MIN	15-min Interval				Hourly Count
Time	1st	2nd	3rd	4th	
0:00-1:00	7	6	7	9	29
1:00-2:00	4	4	3	2	13
2:00-3:00	4	0	0	0	4
3:00-4:00	0	3	3	2	8
4:00-5:00	0	2	1	6	9
5:00-6:00	10	3	14	23	50
6:00-7:00	13	16	37	44	110
7:00-8:00	65	70	98	123	356
8:00-9:00	86	103	92	118	399
9:00-10:00	86	83	82	61	312
10:00-11:00	88	70	80	68	306
11:00-12:00	51	55	63	61	230
12:00-13:00	71	67	58	97	293
13:00-14:00	96	93	88	86	363
14:00-15:00	75	95	104	86	360
15:00-16:00	99	109	120	125	453
16:00-17:00	129	151	156	112	548
17:00-18:00	71	100	130	98	399
18:00-19:00	136	166	146	128	576
19:00-20:00	159	138	130	120	547
20:00-21:00	115	92	85	57	349
21:00-22:00	72	70	47	35	224
22:00-23:00	28	26	27	33	114
23:00-24:00	10	8	32	15	65
Total					6,117
AM Peak					07:30-08:30 410
PM Peak					18:15-19:15 599

Volume Count Report

LOCATION INFO	
Location ID	19201_SB
Type	SPOT
Fnct'l Class	-
Located On	M-5 SB OFF RAMP
NORTH OF	TWELVE MILE ROAD
Direction	SB
County	Oakland
Community	-
MPO ID	
HPMS ID	
Agency	Oakland County - SCATS

COUNT DATA INFO	
Count Status	Accepted
Holiday	No
Start Date	Tue 1/11/2022
End Date	Wed 1/12/2022
Start Time	12:00:00 AM
End Time	12:00:00 AM
Direction	SB
Notes	
Station	19201
Study	
Speed Limit	
Description	
Sensor Type	NA
Source	CombineVolumeCountsIncremental
Latitude,Longitude	

INTERVAL:15-MIN

Time	15-min Interval 1st	2nd	3rd	4th	Hourly Count
0:00-1:00	17	10	2	6	35
1:00-2:00	0	0	0	4	4
2:00-3:00	0	0	0	4	4
3:00-4:00	0	0	11	0	11
4:00-5:00	0	22	32	9	63
5:00-6:00	36	31	43	62	172
6:00-7:00	42	50	89	101	282
7:00-8:00	99	106	64	104	373
8:00-9:00	80	100	76	90	346
9:00-10:00	58	67	56	52	233
10:00-11:00	43	46	48	57	194
11:00-12:00	51	54	57	47	209
12:00-13:00	48	56	40	72	216
13:00-14:00	61	48	59	45	213
14:00-15:00	42	38	53	67	200
15:00-16:00	61	49	39	39	188
16:00-17:00	45	43	59	85	232
17:00-18:00	48	44	60	95	247
18:00-19:00	78	72	112	71	333
19:00-20:00	94	80	46	46	266
20:00-21:00	75	65	14	36	190
21:00-22:00	13	20	14	22	69
22:00-23:00	25	11	11	20	67
23:00-24:00	19	52	2	0	73
Total					4,220
AM Peak					06:30-07:30 395
PM Peak					17:45-18:45 357

Volume Count Report

LOCATION INFO	
Location ID	19201_1_SB
Type	SPOT
Fnct'l Class	-
Located On	M-5 SB OFF RAMP
NORTH OF	TWELVE MILE ROAD
Direction	1
County	Oakland
Community	-
MPO ID	
HPMS ID	
Agency	Oakland County - SCATS

COUNT DATA INFO	
Count Status	Accepted
Holiday	No
Start Date	Tue 1/11/2022
End Date	Wed 1/12/2022
Start Time	12:00:00 AM
End Time	12:00:00 AM
Direction	
Notes	
Station	19201
Study	
Speed Limit	
Description	
Sensor Type	NA
Source	
Latitude,Longitude	

INTERVAL:15-MIN

Time	15-min Interval 1st	2nd	3rd	4th	Hourly Count
0:00-1:00	1	2	1	1	5
1:00-2:00	0	0	0	0	0
2:00-3:00	0	0	0	0	0
3:00-4:00	0	0	0	0	0
4:00-5:00	0	2	2	0	4
5:00-6:00	9	6	10	10	35
6:00-7:00	8	13	13	26	60
7:00-8:00	20	21	14	21	76
8:00-9:00	13	20	18	19	70
9:00-10:00	10	9	7	6	32
10:00-11:00	7	11	7	7	32
11:00-12:00	9	5	4	6	24
12:00-13:00	7	10	8	23	48
13:00-14:00	17	6	19	7	49
14:00-15:00	10	5	13	6	34
15:00-16:00	10	13	6	7	36
16:00-17:00	4	10	8	4	26
17:00-18:00	1	5	7	40	53
18:00-19:00	16	7	16	12	51
19:00-20:00	13	12	4	3	32
20:00-21:00	6	14	2	3	25
21:00-22:00	3	4	1	3	11
22:00-23:00	5	4	1	8	18
23:00-24:00	4	43	0	0	47
Total					768
AM Peak					06:45-07:45 81
PM Peak					17:45-18:45 79

Volume Count Report

LOCATION INFO	
Location ID	19201_2_SB
Type	SPOT
Fnct'l Class	-
Located On	M-5 SB OFF RAMP
NORTH OF	TWELVE MILE ROAD
Direction	2
County	Oakland
Community	-
MPO ID	
HPMS ID	
Agency	Oakland County - SCATS

COUNT DATA INFO	
Count Status	Accepted
Holiday	No
Start Date	Tue 1/11/2022
End Date	Wed 1/12/2022
Start Time	12:00:00 AM
End Time	12:00:00 AM
Direction	
Notes	
Station	19201
Study	
Speed Limit	
Description	
Sensor Type	NA
Source	
Latitude,Longitude	

INTERVAL:15-MIN

Time	15-min Interval 1st	2nd	3rd	4th	Hourly Count
0:00-1:00	4	2	1	2	9
1:00-2:00	0	0	0	0	0
2:00-3:00	0	0	0	1	1
3:00-4:00	0	0	2	0	2
4:00-5:00	0	7	6	2	15
5:00-6:00	5	4	9	17	35
6:00-7:00	8	11	20	21	60
7:00-8:00	20	21	18	33	92
8:00-9:00	25	30	19	16	90
9:00-10:00	11	12	15	11	49
10:00-11:00	10	7	6	13	36
11:00-12:00	10	9	8	8	35
12:00-13:00	10	10	11	12	43
13:00-14:00	9	10	6	6	31
14:00-15:00	7	5	8	15	35
15:00-16:00	14	13	15	10	52
16:00-17:00	11	11	7	14	43
17:00-18:00	8	13	10	8	39
18:00-19:00	17	13	19	14	63
19:00-20:00	20	18	11	13	62
20:00-21:00	13	9	3	8	33
21:00-22:00	2	4	2	5	13
22:00-23:00	6	2	2	5	15
23:00-24:00	3	2	0	0	5
Total					858
AM Peak					07:45-08:45 107
PM Peak					18:30-19:30 71

Volume Count Report

LOCATION INFO	
Location ID	19201_WB
Type	SPOT
Fnct'l Class	-
Located On	TWELVE MILE ROAD
EAST OF	M-5 SB OFF RAMP
Direction	WB
County	Oakland
Community	-
MPO ID	
HPMS ID	
Agency	Oakland County - SCATS

COUNT DATA INFO	
Count Status	Accepted
Holiday	No
Start Date	Tue 1/11/2022
End Date	Wed 1/12/2022
Start Time	12:00:00 AM
End Time	12:00:00 AM
Direction	WB
Notes	
Station	19201
Study	
Speed Limit	
Description	
Sensor Type	NA
Source	CombineVolumeCountsIncremental
Latitude,Longitude	

INTERVAL:15-MIN					
Time	15-min Interval				Hourly Count
	1st	2nd	3rd	4th	
0:00-1:00	8	7	4	9	28
1:00-2:00	8	3	7	4	22
2:00-3:00	1	3	2	4	10
3:00-4:00	0	0	1	1	2
4:00-5:00	5	11	17	12	45
5:00-6:00	19	17	24	52	112
6:00-7:00	59	38	56	79	232
7:00-8:00	72	90	104	128	394
8:00-9:00	134	148	160	143	585
9:00-10:00	114	83	98	119	414
10:00-11:00	83	94	116	96	389
11:00-12:00	109	97	102	118	426
12:00-13:00	115	101	125	136	477
13:00-14:00	112	146	134	128	520
14:00-15:00	113	144	111	136	504
15:00-16:00	164	135	192	176	667
16:00-17:00	167	141	183	208	699
17:00-18:00	187	180	160	146	673
18:00-19:00	155	167	142	132	596
19:00-20:00	101	91	98	69	359
20:00-21:00	74	83	65	48	270
21:00-22:00	34	46	41	34	155
22:00-23:00	39	25	26	21	111
23:00-24:00	17	10	18	15	60
Total					7,750
AM Peak					08:00-09:00 585
PM Peak					16:30-17:30 758

OAKLAND COUNTY ROAD COMMISSION
TRAFFIC - SAFETY DEPARTMENT
SIGNAL WORK ORDER

LOCATION: 12 Mile & Meadowbrook DATE: 12-18-14

CITY/TOWNSHIP: Novi BY: T. Creech

COUNTY#: 557 STATE#: - CHARGES: 78005570

PLEASE PERFORM THE FOLLOWING:

_____ ELECTRICAL DEVICE: ____ INSTALL _____ MODERNIZE _____ MAINTENANCE

_____ UNDERGROUND: _____

_____ EDISON OK: _____ YES _____ NO JOB#: _____

_____ COORDINATE W/DISTRICT 7: _____

DIAL..	1	1	1	1		2	2	2	2		3	3	3	3		4	4	4	4
SPLIT.	1	2	3	4		1	2	3	4		1	2	3	4		1	2	3	4
_____ CHANGE TIMING.....																			
_____ CHANGE OFFSET.....																			
_____ CHANGE CYCLE LENGTH.....																			
_____ ADD DIAL/SPLIT.....																			

X CHANGE BREAKOUT OR EPROM: Change Pass → Rev Z
(changed Ped 2 to W.F.G)

_____ CHANGE HOURS OF OPERATION:

OLD: _____

NEW: _____

_____ REPROGRAM TBC

_____ INSTALL INTERCONNECT: _____ TBC _____ MINITROL _____ TONE

_____ MBT OK: _____ YES _____ NO

_____ NO CHANGE - RECORD CORRECTION

_____ OTHER: _____

_____

_____

_____

APPROVED BY: _____ DATE: 1/8/15

DATE INSTALLED: _____

INSTALLED BY: _____

INTERSECTION :- 557 12 MILE & MEADOWBROOK
DESCRIPTION PROMS :- X00557 / F2403
CONTROLLER TYPE :- STANDARD PERSONALITY CONTROLLER
SOFTWARE TYPE :- MOD 52 SCATS
INPUTS :-

1. WB 12 MILE L (LK)
2. WB 12 MILE C (LK)
3. WB 12 MILE R (LK)
4. WB 12 MILE RT (LK)
5. SB MEADOWBROOK L (LK)
6. SB MEADOWBROOK R (LK)
7. EB 12 MILE L (LK)
8. EB 12 MILE C (LK)
9. EB 12 MILE R (LK)
10. EB 12 MILE RT (LK)
11. NB MEADOWBROOK L (LK)
12. NB MEADOWBROOK R (LK)

NOTE :- ALL DETECTORS ARE AUTOSCOPE (2004 CAMERAS).

PED 2: 12 MILE PED NORTH & SOUTH W.F.G.
PED 4: MEADOWBROOK PED EAST & WEST P.B.

APPROACHES :-
A APP 1 : WB 12 MILE L,C,R,RT
B APP 1 : NB MEADOWBROOK L,R
A APP 2 : EB 12 MILE L,C,R,RT
B APP 2 : SB MEADOWBROOK L,R

FLEXIDATA :-

SEQUENCE	A,B	A,B
AUTO REL		
R- REL	A	A
R+ REL	B	B
Q- REL		
Q+ REL		

PEDESTRIANS :-
1. NO PED 1
2. 12 MILE PED NORTH & SOUTH
3. NO PED 3
4. MEADOWBROOK PED EAST & WEST (P-)

SPECIAL FEATURES :-
Personality revision is 2 (=B).
A STAGE HAS PERMANENT DEMAND.
DEMAND FOR STAGE B IN FLEXI & ISOL, SET ZNEG TO DISABLE.
Pedestrians have automatic introduction using SCATS Y-.
MEADOWBROOK NEAR has early cut-off operation in B stage.

BACKPANEL :- SIZE P-12 CABINET

LOAD SWITCH 2 - 12 MILE	A	FLR
LOAD SWITCH 4 - MEADOWBROOK NEAR	B	FLR
LOAD SWITCH 5 - MEADOWBROOK FAR (OLA)	C	FLR
LOAD SWITCH 9 - 12 MILE PED NORTH & SOUTH	W-1	
LOAD SWITCH 10 - MEADOWBROOK PED EAST & WEST	W-2	

JUMPERS :-
195-196,197-198,199-200,201-202,207-208,217-218,219-220,221-222,
223-224,229-230,233-234,235-236,237-238,298-302,321-PB1,325-326,
327-328,329-PB1,334-335,343-PB1,345-346,347-348,349-350,351-PB1,
356-357,365-366,367-368,369-PB1,373-PB1,387-PB1,391-PB1,395-PB1.

MMU:(MENU : SET/VIEW CONFIG)

Dual Indication Enable:	R+G: Channel 2, 4, 5 R+Y: Channel 2, 4, 5 G+Y: Channel 2, 4, 5
Red Fail Enable:	Enable: Channel 2, 4, 5
Unit Options:	All OFF except: Recurrent pulse Program Memory Card
Y & R Clearance Disable:	Channel 2, 4, 5 Enabled
Program Card:	Compatible Channels: 4-5 Min Flash Time : 4+2+1 Min Yellow Change Disable: None Voltage Monitor Latch: NONE

```
*******************************
* CONTROLLER INFORMATION SHEET *
*     FOR SITE NO. 557         *
*       TERRY CREECH           *
*       18-DEC-2014            *
*******************************
```

CHECKSUMS
TIMES: 6A / 152
PERS: CB / 313
TOTAL: A1 / 241

FLEXILINK PLAN DATA

Intersection # 557 State # _____ Date: 12/18/14 Prepared By: Terry Creech

Intersection: 12 Mile & Meadowbrook City: Novi

Hours of Operation: 7 Days: 24 Hours Approved By: Rachel Jones

Hours of Flashing: None

		PL0	PL1	PL2	PL3	PL4	PL5	PL6	PL7	PL8
0	CL		80	120	120					
1	A		0	0	0					
2	B		33	63	64					
3	C									
4	D									
5	E									
6	F									
7	G									
8	R-									
9	R+									
10	Of (Y-)		67	37	37					
11	Y+	C								
12	Z-									
13	Z+									
14	Q-									
15	Q+									
16	XH									
17	XL									

NOTE: Stages with 1 second of phase time are skipped. Blank entries are default values equal to 0.
Except for an AWA controller, entries #8 to #15 (=254) and 'C' entry means continuous (=255).

							Timers		
Phase	Direction	Min	Max	ECO	Amber	All Red	Gap	Hdwy	Waste
A	12 Mile	10.0	50.0	17.0	4.3	1.7	3.0	1.2	10.0
B	Meadowbrook	8.0	30.0	4.0	3.9	2.5	3.5	1.4	10.0
C									
D									
E									
F									
G									

	Day	Hours	Plan#
SC1	14	0:00	1
SC2	8	6:00	2
SC3	8	9:00	1
SC4	8	15:00	3
SC5	8	19:00	1
SC6			
SC7			
SC8			
SC9			
SC10			

Pedestrian Crossing Times

Direction	Walk	CL 1	CL 2
12 Mile Ped North & South (Ped2)	7.0	17.0	3.0
Meadowbrook Ped East & West (Ped4)	7.0	12.0	3.4

Normal Operating Mode

Isolated	Flexilink	Masterlink	Master Isolated	Flexi Isolated
		X		

DAY OF WEEK CODE NUMBER

0	End of Schedule	4	WED	8	MON-FRI	12	MON,FRI,SAT
1	SUN	5	THUR	9	MON-SAT	13	SAT,SUN
2	MON	6	FRI	10	TUE,WED,THU	14	EVERY DAY
3	TUE	7	SAT	11	MON,FRI	15	NEVER

Autoscope 37-Pin Male Output Harness (33457G2) Wiring CO#557 - 12 Mile & Meadowbrook

Autoscope Output Harness Pins #1 & #20 to Logic Common & Pins #18 & # 37 to +24 VDC

Camera Number	EIM Switch Position	EIM LED#	Output Harness Pin#	D-Conn Pin (1,2,..)	Vehicle Detector No. D-Conn format (9,10,...)	Vehicle Detector No. On Print (1,2,..)	Detector Description	Phase No. (1,2,3,...)
1	1	1	29	1	9	1	WB 12 Mile L	2
	1	2	30	2	10	2	WB 12 Mile C	2
	1	3	31	3	11	3	WB 12 Mile R	2
	1	4	32	4	12	4	WB 12 Mile RT	2
	1	5	33					
	1	6	34					
	1	7	35					
	1	8	36					
2	2	1	10	5	13	5	SB Meadowbrook L	4
	2	2	11	6	14	6	SB Meadowbrook R	4
	2	3	12					
	2	4	13					
	2	5	14					
	2	6	15					
	2	7	16					
	2	8	17					
3	3	1	21	7	15	7	EB 12 Mile L	2
	3	2	22	8	16	8	EB 12 Mile C	2
	3	3	23	9	17	9	EB 12 Mile R	2
	3	4	24	10	18	10	EB 12 Mile RT	2
	3	5	25					
	3	6	26					
	3	7	27					
	3	8	28					
4	4	1	2	11	19	11	NB Meadowbrook L	4
	4	2	3	12	20	12	NB Meadowbrook R	4
	4	3	4					
	4	4	5					
	4	5	6					
	4	6	7					
	4	7	8					
	4	8	9					

Autoscope 37-Pin Female Input Harness (33457G3) Wiring

EIM Switch Position	EIM LED#	Input Harness Pin#	Phase Status Input From +24 VDC	Backpanel Terminal Position and Number
5	1	29	Phase 8 Green	
5	1	30	Phase 7 Green	
5	1	31	Phase 6 Green	
5	1	32	Phase 5 Green	
5	1	33	Phase 4 Green	LS 4 Green 221
5	1	34	Phase 3 Green	
5	1	35	Phase 2 Green	LS 2 Green 199
5	1	36	Phase 1 Green	
6	2	10	Phase 8 Red	
6	2	11	Phase 7 Red	
6	2	12	Phase 6 Red	
6	2	13	Phase 5 Red	
6	2	14	Phase 4 Red	LS 4 Red 217
6	2	15	Phase 3 Red	
6	2	16	Phase 2 Red	LS 2 Red 195
6	2	17	Phase 1 Red	

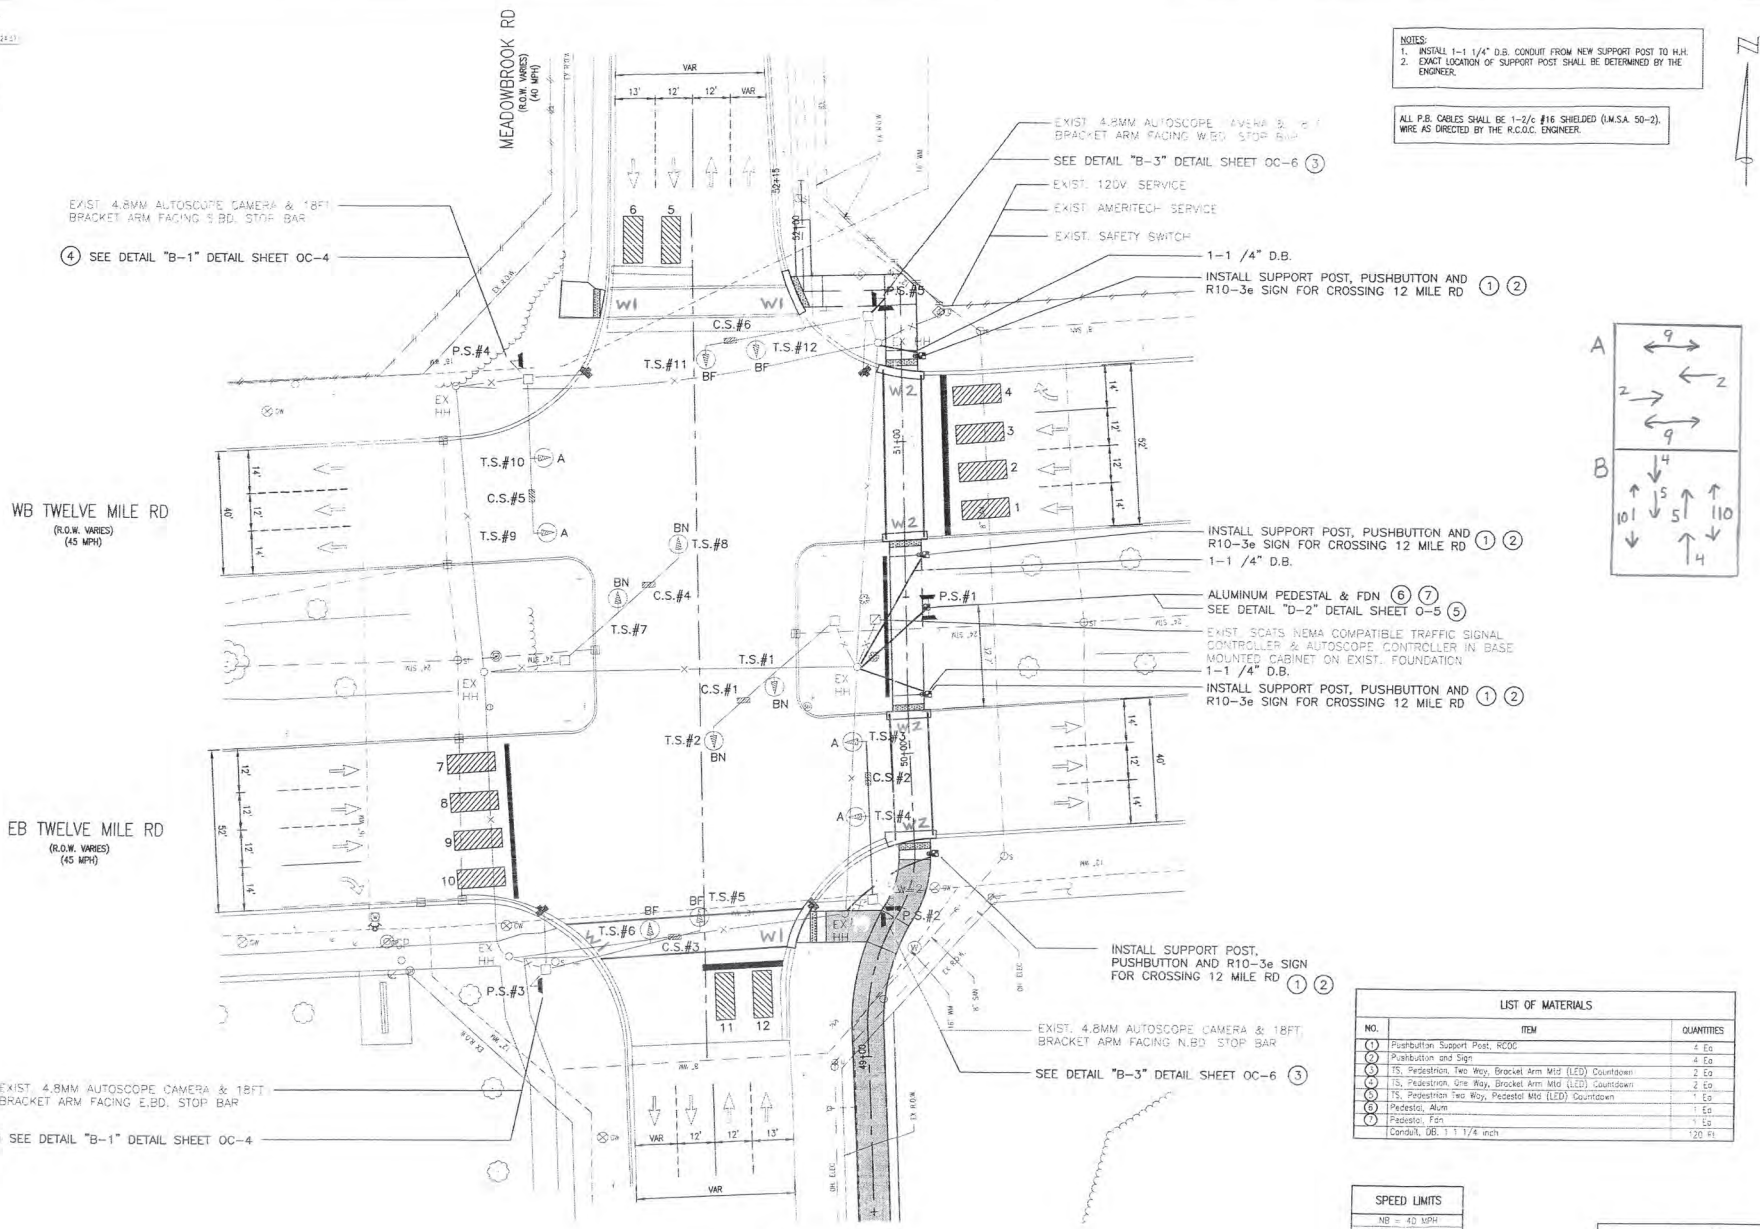

INSTALLATION PLAN
SCALE: 1" = 20'

NOTES:
1. INSTALL 1-1 1/4" D.B. CONDUIT FROM NEW SUPPORT POST TO H.H.
2. EXACT LOCATION OF SUPPORT POST SHALL BE DETERMINED BY THE ENGINEER.

ALL P.B. CABLES SHALL BE 1-2/c #16 SHIELDED (I.M.S.A. 50-2), WIRE AS DIRECTED BY THE R.C.O.C. ENGINEER.

LIST OF MATERIALS

NO.	ITEM	QUANTITIES
(1)	Pushbutton Support Post, RCOC	4 Ea
(2)	Pushbutton and Sign	4 Ea
(3)	TS, Pedestrian, Two Way, Bracket Arm Mtd (LED) Countdown	2 Ea
(4)	TS, Pedestrian, One Way, Bracket Arm Mtd (LED) Countdown	2 Ea
(5)	TS, Pedestrian Two Way, Pedestal Mtd (LED) Countdown	1 Ea
(6)	Pedestal, Alum	1 Ea
(7)	Pedestal, Fdn	1 Ea
	Conduit, OB, 1 1 1/4 inch	120 Ft

SPEED LIMITS
NB = 40 MPH
SB = 40 MPH
EB = 45 MPH
WB = 45 MPH

3 FULL WORKING DAYS
BEFORE YOU DIG
CALL MISS DIG ®
1-800-482-7171
Normal 3 days are required for locate. Prior notices at no charge to the caller.

OHM
WWW.OHM-ADVISORS.COM
34000 Plymouth Road | Livonia, MI 48150 | P (734) 522-6711 | F (734) 522-6427

COPYRIGHT 2013 OHM ALL DRAWINGS AND WRITTEN MATERIALS APPEARING HEREIN CONSTITUTE THE ORIGINAL AND UNPUBLISHED WORK OF OHM AND THE SAME MAY NOT BE DUPLICATED, DISTRIBUTED, OR DISCLOSED WITHOUT PRIOR WRITTEN CONSENT OF OHM

DESIGN	DGDR
DRAWN	DGDR
CHECKED	JLH
QA/QC	JLH
PROJECT MGR	JAR
SECTION	13
TOWN	T1N
RANGE	R8E
CITY	CITY OF NOVI
COUNTY	OAKLAND COUNTY
CITY/VILLAGE/TOWNSHIP	CITY OF NOVI
SCALE	1" = 20'
V. DATUM	NAVD 88
HORIZ DATUM	NAD 83 (2011)
JOB NO.	0163-12-0130
SEQUENCING	
REVISIONS	
NO	
DATE	4/24/13

METRO CONNECTOR TRAIL - PHASE I
MEADOWBROOK ROAD
SIGNAL INSTALLATION PLAN

SHEET
26
OF 30

DRAWING PATH: P:\0126_31650\163120130_Metro_Connector_Trail_Private_Proj\Signal\130130510.dwg Nov 26, 2013 - 8:13pm

OAKLAND COUNTY ROAD COMMISSION
TRAFFIC - SAFETY DEPARTMENT
SIGNAL WORK ORDER

LOCATION: M-5 SB Off Ramp & 12 Mile DATE: 1-22-14

CITY/TOWNSHIP: NOVI BY: T. Creech

COUNTY#: 19201 STATE#: 6319Z-01-101 CHARGES: 49421.0981

ROAD COMMISSION FOR
OAKLAND COUNTY

PLEASE PERFORM THE FOLLOWING:

JUL 14 2015

_____ ELECTRICAL DEVICE: ____ INSTALL _____ MODERNIZE _____ MAINTENANCE

_____ UNDERGROUND: _____

TRAFFIC OPERATIONS

_____ EDISON OK: _____ YES _____ NO JOB#: _____

_____ COORDINATE W/DISTRICT 7: _____

DIAL..	1	1	1	1		2	2	2	2		3	3	3	3		4	4	4	4
SPLIT.	1	2	3	4		1	2	3	4		1	2	3	4		1	2	3	4
_____ CHANGE TIMING.....																			
_____ CHANGE OFFSET.....																			
_____ CHANGE CYCLE LENGTH.....																			
_____ ADD DIAL/SPLIT.....																			

X CHANGE BREAKOUT OR EPROM: Change Pers → Rev 1

_____ CHANGE HOURS OF OPERATION:

OLD: _____

NEW: _____

_____ REPROGRAM TBC

_____ INSTALL INTERCONNECT: _____ TBC _____ MINITROL _____ TONE

_____ MBT OK: _____ YES _____ NO

_____ NO CHANGE - RECORD CORRECTION

X OTHER: Swap out existing AWA controller w/ MOD 52 SCATS controller. Hook up field wiring per paperwork (LS4+LS5 switched). Install modem & phone jack. Hook up comms. Swap out D-connector & hook up Autoscope per paperwork. Requires a checksum change.

APPROVED BY: _____ DATE: 1/31/14

DATE INSTALLED: 7-11-15

INSTALLED BY: Richardson, Casey

INTERSECTION :- 19201 M-5 SB OFF RAMP & 12 MILE
DESCRIPTION PROMS :- X19200 / F2003
CONTROLLER TYPE :- STANDARD PERSONALITY CONTROLLER
SOFTWARE :- MOD 52 SCATS

INPUTS :-
 1. EB 12 MILE L (LK)
 2. EB 12 MILE C (LK)
 3. EB 12 MILE R (LK)
 4. WB 12 MILE L (LK)
 5. WB 12 MILE C (LK)
 6. WB 12 MILE R (LK)
 7. SB M-5 OFF RAMP LT L (LK)
 8. SB M-5 OFF RAMP LT R (LK)
 9. SB M-5 OFF RAMP RT L (NL)
10. SB M-5 OFF RAMP RT R (NL)

NOTE: ALL DETECTORS ARE
AUTOSCOPE (2004 CAMERAS).

APPROACHES :-
A APP 1 : EB 12 MILE L,C,R
B APP 1 : SB M-5 OFF RAMP LT L,R
A APP 2 : WB 12 MILE L,C,R
B APP 2 : SB M-5 OFF RAMP RT L,R

FLEXIDATA :-

SEQUENCE	A,B	A,B
AUTO REL		
R- REL	A	A
R+ REL	B	B
Q- REL		
Q+ REL		

PEDESTRIANS :-

SPECIAL FEATURES :-
Personality revision is 1 (=A).
M-5 OFF RAMP (NEAR) has early cut-off operation in B stage.
A stage has a permanent demand.
Demand for B stage in flexi and isol, set ZNEG to disable.

BACKPANEL - 4 PHASE EAGLE

LOAD SWITCH 2: 12 MILE ROAD	A & C	FLA
LOAD SWITCH 4: M-5 OFF RAMP (NEAR)	B	FLR
LOAD SWITCH 5: M-5 OFF RAMP (FAR)	D	FLR

JUMPERS :-
121-213, 151-152, 153-154, 155-156, 158-159, 161-162, 164-165, 173-174, 175-176, 177-178, 233-PB1, 237-PB1, 241-242, 243-244, 245-246, 255-256, 257-258, 259-260, 261-262, 263-PB1.

SIGNAL MONITOR: 4-5
All switches OFF EXCEPT: Dual Select A&B; G&Y Enable; SSM 2,4,5.
Minimum flash = 4 + 2 + 1.

```
********************************
* CONTROLLER INFORMATION SHEET *
*     FOR SITE NO. 19201       *
*         T. CREECH            *
*         22-Jan-2014          *
********************************
```

Checksums: Times 93 / 223
Pers C2 / 302
Total 51 / 121

FLEXILINK PLAN DATA

Intersection # 19201 **State #** 63192-01-101 **Date:** 01/22/14 **Prepared By:** T. Creech

Intersection: M-5 SB Off Ramp & 12 Mile **City:** Novi

Hours of Operation: 7 Days: 5am - 12:30am **Approved By:** R. Jones

Hours of Flashing: 7 Days 12:30am - 5am

		PL0	PL1	PL2	PL3	PL4	PL5	PL6	PL7	PL8
0	CL		80	120	120					
1	A		0	0	0					
2	B		58	82	82					
3	C									
4	D									
5	E									
6	F									
7	G									
8	R-									
9	R+									
10	Of (Y-)		24	97	100					
11	Y+	C								
12	Z-									
13	Z+									
14	Q-									
15	Q+									
16	XH									
17	XL									

NOTE: Stages with 1 second of phase time are skipped. Blank entries are default values equal to 0. Except for an AWA controller, entries #8 to #15 (=254) and 'C' entry means continuous (=255).

							Timers		
Phase	Direction	Min	Max	ECO	Amber	All Red	Gap	Hdwy	Waste
A	12 Mile	12.0	48.0		4.3	1.6	3.0	1.2	10.0
B	M-5 Ramp	8.0	28.0	3.0	3.5	2.5	3.2	1.2	10.0
C									
D									
E									
F									
G									

	Day	Hours	Plan#
SC1	8	6:00	2
SC2	8	9:00	1
SC3	8	15:00	3
SC4	8	19:00	1
SC5	14	0:00	1
SC6	14	0:30	0
SC7	14	5:00	1
SC8			
SC9			
SC10			

Pedestrian Crossing Times

Direction	Walk	CL 1	CL 2

Normal Operating Mode

Isolated	Flexilink	Masterlink	Master Isolated	Flexi Isolated
		X		

DAY OF WEEK CODE NUMBER

0	End of Schedule	4	WED	8	MON-FRI	12	MON,FRI,SAT
1	SUN	5	THUR	9	MON-SAT	13	SAT,SUN
2	MON	6	FRI	10	TUE,WED,THU	14	EVERY DAY
3	TUE	7	SAT	11	MON,FRI	15	NEVER

Autoscope 37-Pin Male Output Harness (33457G2) Wiring

Autoscope Output Harness Pins #1 & 20 to Logic Common
Autoscope Output Harness Pins #18 & 37 to +24VDC

Camera Number	EIM Switch Position	Autoscope EIM LED #	Autoscope Output Harness Pin #	SCATS D-Connector Terminal #	SCATS Detector Description
1	1	LED 1	29	1	EB 12 MILE T1 PRES
1	1	LED 2	30	2	EB 12 MILE T2 PRES
1	1	LED 3	31	3	EB 12 MILE T3 PRES
	1	LED 4	32		
	1	LED 5	33		
	1	LED 6	34		
	1	LED 7	35		
	1	LED 8	36		
2	2	LED 1	10	4	WB 12 MILE T1 PRES
2	2	LED 2	11	5	WB 12 MILE T2 PRES
2	2	LED 3	12	6	WB 12 MILE T3 PRES
	2	LED 4	13		
	2	LED 5	14		
	2	LED 6	15		
	2	LED 7	16		
	2	LED 8	17		
3	3	LED 1	21	7	M-5 OFF RAMP L1 PRES
3	3	LED 2	22	8	M-5 OFF RAMP L2 PRES
3	3	LED 3	23	9	M-5 OFF RAMP R1 PRES
3	3	LED 4	24	10	M-5 OFF RAMP RT PRES
	3	LED 5	25		
	3	LED 6	26		
	3	LED 7	27		
	3	LED 8	28		
	4	LED 1	2		
	4	LED 2	3		
	4	LED 3	4		
	4	LED 4	5		
	4	LED 5	6		
	4	LED 6	7		
	4	LED 7	8		
	4	LED 8	9		

Autoscope 37-Pin Female Input Harnes (33467G3) Wiring

Autoscope Output Harness Pins #1 & 20 to Logic Common
Autoscope Output Harness Pins #18 & 37 to +24VDC

EIM Switch Position	Autoscope EIM LED #	Autoscope Input Harness Pin #	Phase Status Input From +24VDC	Back Panel Terminal Position
5	1	29	Ø8 Green	
5	2	30	Ø7 Green	
5	3	31	Ø6 Green	
5	4	32	Ø5 Green	
5	5	33	Ø4 Green	
5	6	34	Ø3 Green	LOAD SW 5
5	7	35	Ø2 Green	LOAD SW 4
5	8	36	Ø1 Green	LOAD SW 2
6	1	10	Ø8 Red	
6	2	11	Ø7 Red	
6	3	12	Ø6 Red	
6	4	13	Ø5 Red	
6	5	14	Ø4 Red	
6	6	15	Ø3 Red	LOAD SW 5
6	7	16	Ø2 Red	LOAD SW 4
6	8	17	Ø1 Red	LOAD SW 2

The preceeding table represents the correct wiring for phase inputs from the SCATS controller. The Autoscope™ input harness wires should be terminated at the +24VDC location on the back panel. The far right column is intetionally left blank so that the back panel terminal positions can be added as the cabinet is completed. This information is used for Autoscope™ extension and delay calculations. It is imperative that this harness is wired correctly Failure to do so will result in erratic detector performance

(1) REMOVE CONTROLLER AND CABINET

EXIST. 36FT. STEEL POLE

(2) INSTALL SCATS NEMA COMPATIBLE TRAFFIC SIGNAL CONTROLLER & (4) AUTOSCOPE CONTROLLER & CABINET MOUNTED ON STEEL POLE

(3) INSTALL 4.8MM AUTOSCOPE CAMERA & 18FT. BRACKET ARM FACING E.BD. STOP BAR (MOUNT AT 35'-0")

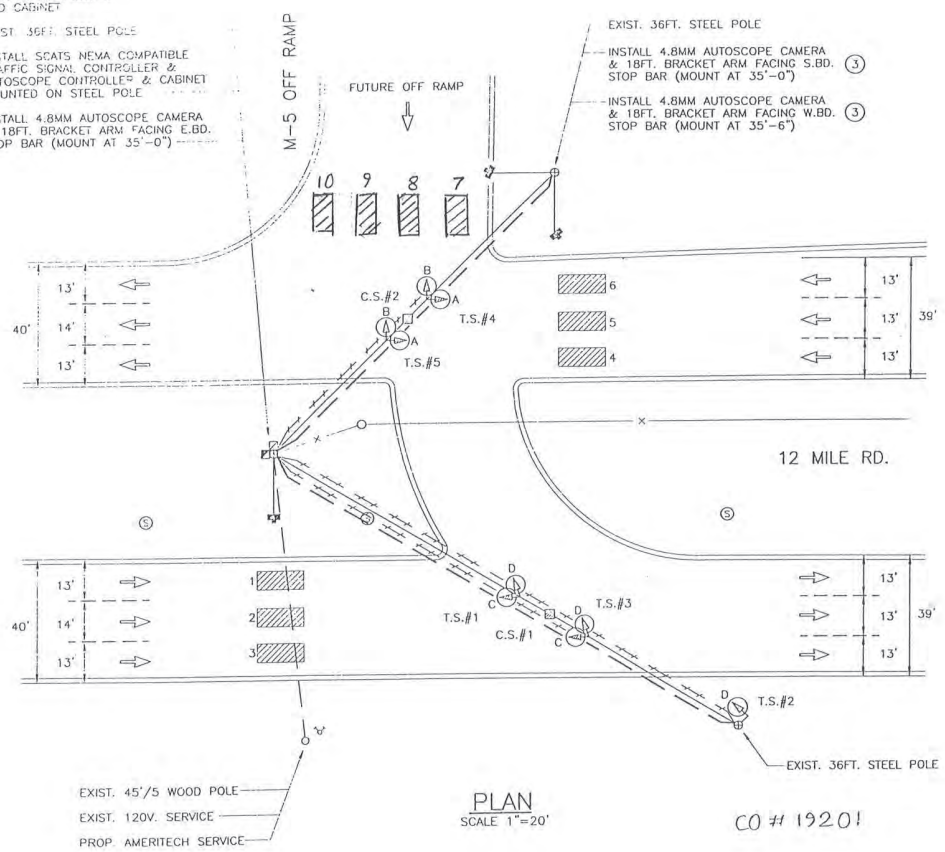

PLAN
SCALE 1"=20'

CO # 19201

N

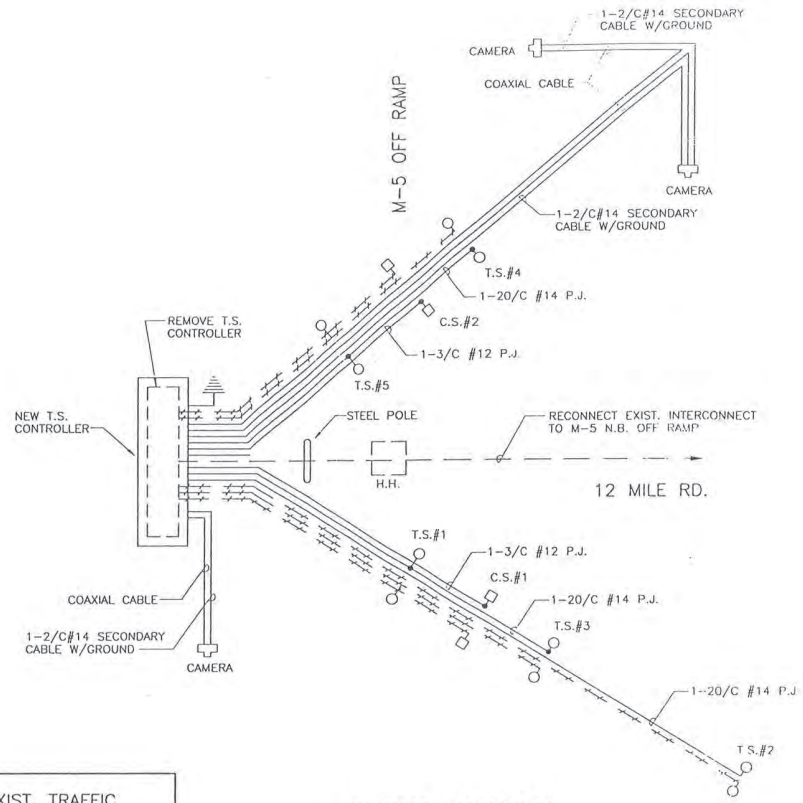

WIRING DIAGRAM

REWIRING OF EXIST. TRAFFIC SIGNALS SHALL BE INCLUDED IN THE INSTALLATION OF TRAFFIC SIGNALS ON THIS CONTRACT.

COAXIAL CABLE SHALL BE BELDEN 8281-75 OHM COAX WITH 20 GA. SOLID BARE COPPER CONDUCTOR OR APPROVED EQUAL, EXCEPT AS OTHERWISE NOTED.

MOVEMENT DIAGRAM

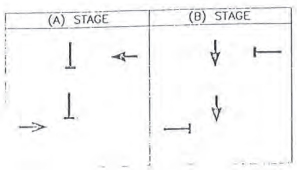

LIST OF MATERIALS

NO.	ITEM	QUANTITIES	CODE NO.
(1)	REMOVE CONTROLLER AND CABINET	1 EACH	6910162
(2)	SOLID STATE ACTUATED CONTROLLER AND CABINET	1 EACH	6910337
(3)	AUTOSCOPE CAMERA	3 EACH	6910340
(4)	AUTOSCOPE CONTROLLER	1 EACH	6910341
	CLAMP-ON BRACKET ARM, 18FT.	3 EACH	6917050

LOAD	AMPS	WATTS
SIGNALS	0	0

M-5 S.B. OFF RAMP & 12 MILE

CO. 19201

MANNELL ASSOCIATES INC.
ENGINEERING CONSULTANTS
33608 Grand River
Farmington, MI. 48335
(810) 473-7070

PROTECH ENGINEERING ASSOCIATES INC

SEMCOG | Southeast Michigan Council of Governments

Community Profiles

YOU ARE VIEWING DATA FOR:

City of Novi

45175 W 10 Mile Rd
Novi, MI 48375-3024
http://www.cityofnovi.org

SEMCOG MEMBER

Census 2020 Population: 66,243
Area: 31.2 square miles

VIEW COMMUNITY EXPLORER MAP | VIEW 2020 CENSUS MAP

Economy & Jobs

Link to American Community Survey (ACS) Profiles: **Select a Year** 2018-2022 | **Economic**

Forecasted Jobs

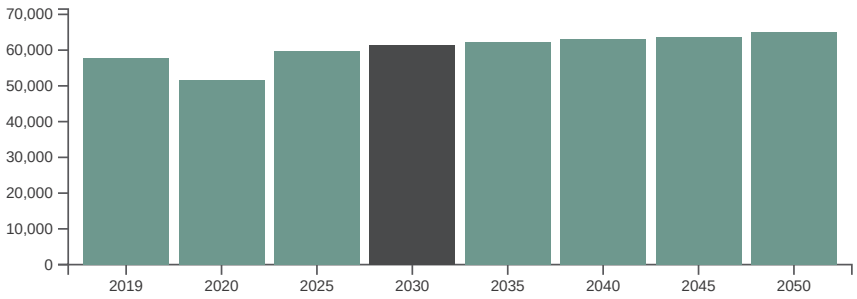

Note: The base year for the employment forecast is 2019, as 2020 employment was artificially low due to the COVID recession.

Source: **SEMCOG 2050 Regional Development Forecast**

Forecasted Jobs by Industry Sector

Forecasted Jobs By Industry Sector	2019	2020	2025	2030	2035	2040	2045	2050	Change 2019-2050	Pct Change 2019-2050
Natural Resources, Mining, & Construction	2,219	2,200	3,029	3,015	2,991	2,906	2,831	2,840	621	28%
Manufacturing	4,670	4,239	4,627	4,575	4,344	4,101	3,935	3,913	-757	-16.2%
Wholesale Trade	3,118	2,929	3,139	3,197	3,288	3,266	3,202	3,138	20	0.6%
Retail Trade	7,892	6,944	7,207	6,823	6,338	6,029	5,777	5,623	-2,269	-28.8%
Transportation, Warehousing, & Utilities	1,418	1,410	1,667	1,701	1,747	1,751	1,774	1,783	365	25.7%
Information & Financial Activities	6,576	6,145	7,173	7,806	8,290	8,615	8,922	9,254	2,678	40.7%
Professional and Technical Services & Corporate HQ	8,452	7,940	9,299	9,800	10,237	10,599	11,019	11,441	2,989	35.4%
Administrative, Support, & Waste Services	3,477	3,026	3,421	3,565	3,729	3,854	3,960	4,107	630	18.1%
Education Services	2,212	2,060	2,213	2,286	2,347	2,362	2,379	2,398	186	8.4%
Healthcare Services	7,679	7,095	7,941	8,216	8,579	8,969	9,388	9,839	2,160	28.1%
Leisure & Hospitality	7,103	5,217	7,105	7,275	7,317	7,335	7,346	7,405	302	4.3%
Other Services	2,137	1,851	2,247	2,373	2,429	2,452	2,499	2,513	376	17.6%
Public Administration	719	682	718	732	736	732	732	731	12	1.7%
Total Employment Numbers	57,672	51,738	59,786	61,364	62,372	62,971	63,764	64,985	7,313	12.7%

Note: The base year for the employment forecast is 2019, as 2020 employment was artificially low due to the COVID recession.

Source: **SEMCOG 2050 Regional Development Forecast**

Daytime Population

Daytime Population	ACS 2016
Jobs	36,078
Non-Working Residents	28,531
Age 15 and under	12,980
Not in labor force	14,353
Unemployed	1,198
Daytime Population	64,609

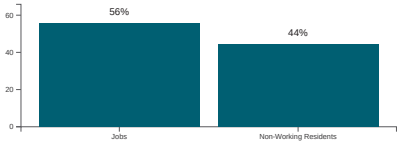

Source: **2012-2016 American Community Survey 5-Year Estimates** and **2012-2016 Census Transportation Planning Products Program (CTPP)**. For additional information, visit SEMCOG's **Interactive Commuting Patterns Map**

Note: The number of residents attending school outside Southeast Michigan is not available. Likewise, the number of students commuting into Southeast Michigan to attend school is also not known.

SEMCOG | Southeast Michigan Council of Governments

Community Profiles

YOU ARE VIEWING DATA FOR:

City of Novi

45175 W 10 Mile Rd
Novi, MI 48375-3024
http://www.cityofnovi.org

SEMCOG MEMBER

Census 2020 Population: 66,243
Area: 31.2 square miles

VIEW COMMUNITY EXPLORER MAP | VIEW 2020 CENSUS MAP

Population and Households

Link to American Community Survey (ACS) Profiles: **Select a Year** 2018-2022 | **Social** | **Demographic**

Population and Household Estimates for Southeast Michigan, 2023

Population Forecast

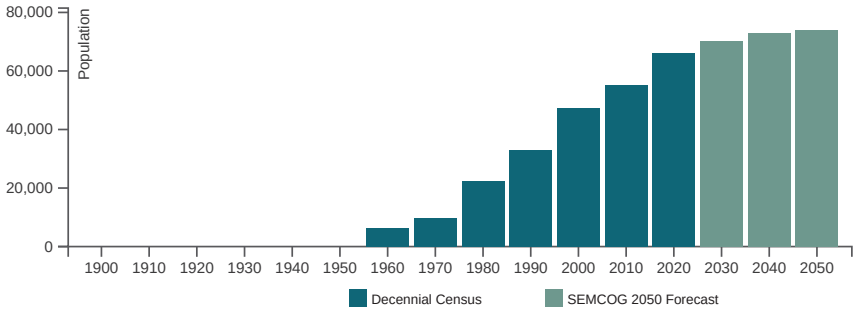

Note for City of Novi : Incorporated as of the 1970 Census from Village of Novi. Population numbers prior to 1970 are of the village. The Village of Novi was incorporated in 1958 from the majority of Novi Township. Population numbers not available before 1960 as area was part of Novi Township.

Population and Households

Population and Households	Census 2020	Census 2010	Change 2010-2020	Pct Change 2010-2020	SEMCOG Jul 2023	SEMCOG 2050
Total Population	66,243	55,224	11,019	20.0%	68,080	74,081
Group Quarters Population	332	360	-28	-7.8%	604	763
Household Population	65,911	54,864	11,047	20.1%	67,476	73,318
Housing Units	27,863	24,226	3,637	15.0%	28,613	-
Households (Occupied Units)	26,458	22,258	4,200	18.9%	27,710	29,484
Residential Vacancy Rate	5.0%	8.1%	-3.1%	-	3.2%	-
Average Household Size	2.49	2.46	0.03	-	2.44	2.49

Source: **U.S. Census Bureau** and **SEMCOG 2050 Regional Development Forecast**

Components of Population Change

Components of Population Change	2000-2005 Avg.	2006-2010 Avg.	2011-2018 Avg.
Natural Increase (Births - Deaths)	390	252	213
Births	701	583	637
Deaths	311	331	424
Net Migration (Movement In - Movement Out)	534	353	826
Population Change (Natural Increase + Net Migration)	924	605	1,039

Source: **Michigan Department of Community Health Vital Statistics**, **U.S. Census Bureau**, and SEMCOG

Household Types

Household Types	Census 2010	ACS 2021	Change 2010-2021	Pct Change 2010-2021	SEMCOG 2050
With Seniors 65+	4,598	6,650	2,052	44.6%	-
Without Seniors	17,660	19,634	1,974	11.2%	-
Live Alone, 65+	2,210	2,984	774	35%	-
Live Alone, <65	4,348	4,765	417	9.6%	-
2+ Persons, With children	7,838	9,262	1,424	18.2%	-
2+ Persons, Without children	7,862	9,273	1,411	17.9%	-
Total Households	22,258	26,284	4,026	18.1%	-

Source: **U.S. Census Bureau**, **Decennial Census**, **2017-2021 American Community Survey 5-Year Estimates**, and **SEMCOG 2050 Regional Development Forecast**

Table 1
Elm Creek Trip Generation

Land Use	ITE Code	Amount	Units	Average Daily Traffic	AM Peak Hour			PM Peak Hour		
					In	Out	Total	In	Out	Total
Single-Family Attached Housing	215	121	DU	872	14	43	57	41	28	69

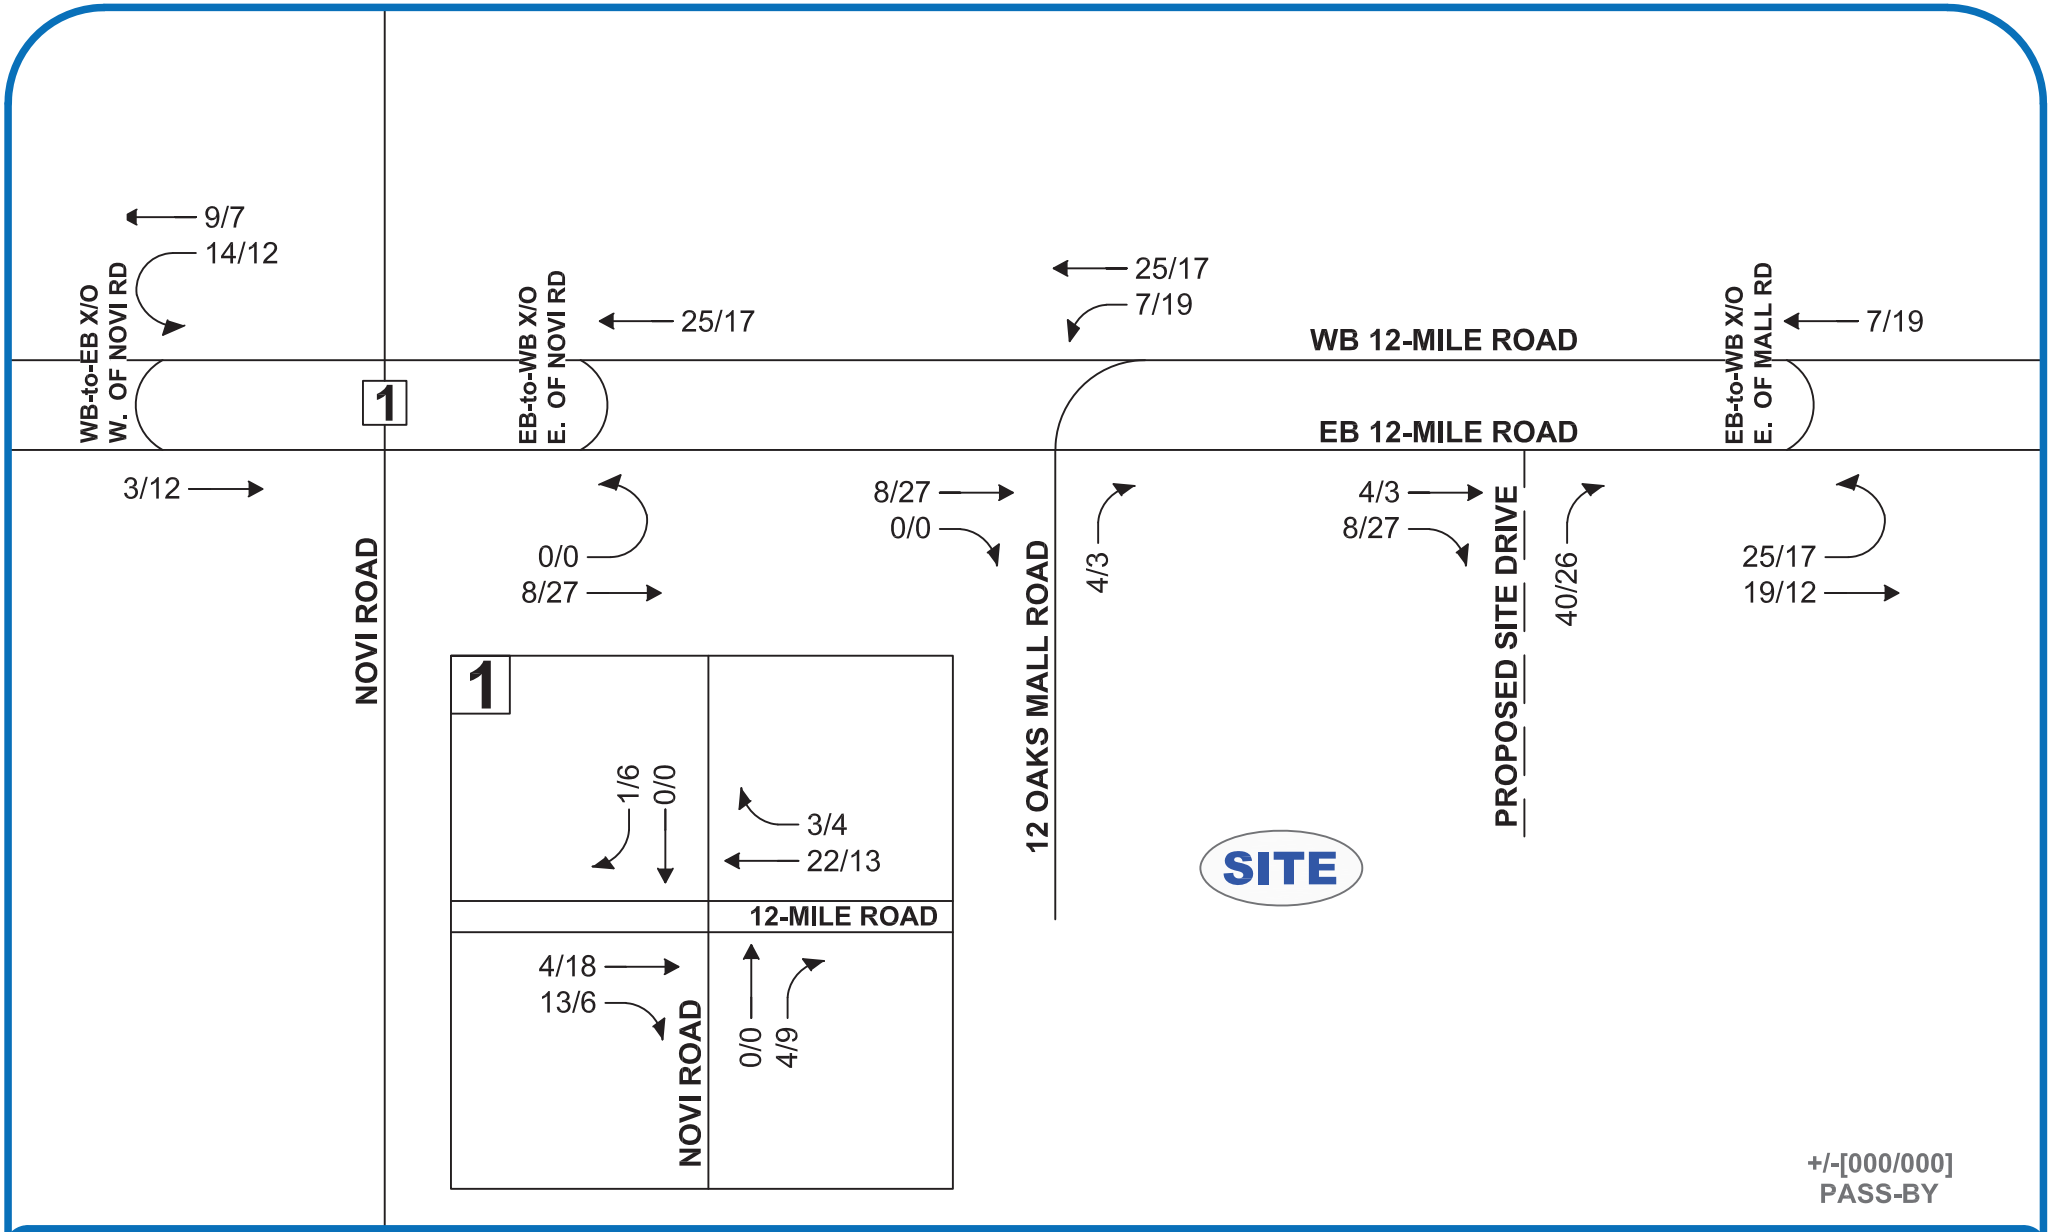

FIGURE 5

SITE-GENERATED TRAFFIC VOLUMES

GRIFFIN TWELVE OAKS APARTMENTS - NOVI, MI

LEGEND

ROADS

PROPOSED ROADS

TRAFFIC VOLUMES (AM/PM)

NORTH

SCALE: NOT TO SCALE

Table 1
Griffin Novi II Trip Generation

Land Use	ITE Code	Amoun	Units	Average Daily Traffic	AM Peak Hour (vph)			PM Peak Hour (vph)		
					In	Out	Total	In	Out	Total
Multi-Family Housing (Mid-Rise)	221	102	DU	440	8	25	33	24	16	40

Intersection	
Int Delay, s/veh	4.8

Movement	EBL	EBT	WBT	WBR	SBL	SBR
Lane Configurations						
Traffic Vol, veh/h	0	478	0	0	271	0
Future Vol, veh/h	0	478	0	0	271	0
Conflicting Peds, #/hr	0	0	0	0	0	0
Sign Control	Free	Free	Stop	Stop	Stop	Stop
RT Channelized	-	None	-	None	-	None
Storage Length	-	-	-	-	0	-
Veh in Median Storage, #	-	1082	894	336	-	0	-
Grade, %	-	0	0	-	0	-
Peak Hour Factor	90	90	92	92	88	88
Heavy Vehicles, %	4	4	2	2	2	2
Mvmt Flow	0	531	0	0	308	0

Major/Minor	Major1		Minor2	
Conflicting Flow All	-	0	212	-
Stage 1	-	-	0	-
Stage 2	-	-	212	-
Critical Hdwy	-	-	5.74	-
Critical Hdwy Stg 1	-	-	-	-
Critical Hdwy Stg 2	-	-	6.04	-
Follow-up Hdwy	-	-	3.82	-
Pot Cap-1 Maneuver	0	-	751	0
Stage 1	0	-	-	0
Stage 2	0	-	737	0
Platoon blocked, %		-		
Mov Cap-1 Maneuver	-	-	751	-
Mov Cap-2 Maneuver	-	-	751	-
Stage 1	-	-	-	-
Stage 2	-	-	737	-

Approach	EB	SB
HCM Control Delay, s	0	13.1
HCM LOS		B

Minor Lane/Major Mvmt	EBT	SBLn1
Capacity (veh/h)	-	751
HCM Lane V/C Ratio	-	0.41
HCM Control Delay (s)	-	13.1
HCM Lane LOS	-	B
HCM 95th %tile Q(veh)	-	2

Movement	EBL	EBT	EBR	WBL	WBT	WBR	NBL	NBT	NBR	SBL	SBT	SBR
Lane Configurations												
Traffic Volume (vph)	0	0	0	0	734	66	0	52	0	0	115	92
Future Volume (vph)	0	0	0	0	734	66	0	52	0	0	115	92
Ideal Flow (vphpl)	2000	2000	2000	2000	2000	2000	2000	2000	2000	2000	2000	2000
Total Lost time (s)					6.0	6.0		6.4			10.4	10.4
Lane Util. Factor					0.91	1.00		1.00			1.00	1.00
Frpb, ped/bikes					1.00	0.98		1.00			1.00	1.00
Flpb, ped/bikes					1.00	1.00		1.00			1.00	1.00
Frt					1.00	0.85		1.00			1.00	0.85
Flt Protected					1.00	1.00		1.00			1.00	1.00
Satd. Flow (prot)					5301	1616		1905			1923	1635
Flt Permitted					1.00	1.00		1.00			1.00	1.00
Satd. Flow (perm)					5301	1616		1905			1923	1635
Peak-hour factor, PHF	0.90	0.90	0.90	0.73	0.73	0.73	0.93	0.93	0.93	0.88	0.88	0.88
Adj. Flow (vph)	0	0	0	0	1005	90	0	56	0	0	131	105
RTOR Reduction (vph)	0	0	0	0	0	44	0	0	0	0	0	53
Lane Group Flow (vph)	0	0	0	0	1005	47	0	56	0	0	131	52
Confl. Peds. (#/hr)	1					1			1	1		
Heavy Vehicles (%)	4%	4%	4%	3%	3%	3%	5%	5%	5%	4%	4%	4%
Turn Type					NA	Perm		NA			NA	Perm
Protected Phases					6			8			4	
Permitted Phases						6						4
Actuated Green, G (s)					62.0	62.0		45.6			41.6	41.6
Effective Green, g (s)					62.0	62.0		45.6			41.6	41.6
Actuated g/C Ratio					0.52	0.52		0.38			0.35	0.35
Clearance Time (s)					6.0	6.0		6.4			10.4	10.4
Vehicle Extension (s)					3.0	3.0		3.0			3.0	3.0
Lane Grp Cap (vph)					2738	834		723			666	566
v/s Ratio Prot					c0.19			0.03			c0.07	
v/s Ratio Perm						0.03						0.03
v/c Ratio					0.37	0.06		0.08			0.20	0.09
Uniform Delay, d1					17.3	14.4		23.8			27.5	26.5
Progression Factor					1.17	2.49		0.00			1.00	1.00
Incremental Delay, d2					0.4	0.1		0.0			0.1	0.1
Delay (s)					20.6	36.1		0.1			27.6	26.5
Level of Service					C	D		A			C	C
Approach Delay (s)		0.0			21.9			0.1			27.1	
Approach LOS		A			C			A			C	

Intersection Summary			
HCM 2000 Control Delay	21.9	HCM 2000 Level of Service	C
HCM 2000 Volume to Capacity ratio	0.30		
Actuated Cycle Length (s)	120.0	Sum of lost time (s)	16.4
Intersection Capacity Utilization	33.8%	ICU Level of Service	A
Analysis Period (min)	15		

c Critical Lane Group

Movement	EBL	EBT	EBR	WBL	WBT	WBR	NBL	NBT	NBR	SBL	SBT	SBR
Lane Configurations												
Traffic Volume (vph)	0	468	281	0	0	0	0	52	152	0	115	0
Future Volume (vph)	0	468	281	0	0	0	0	52	152	0	115	0
Ideal Flow (vphpl)	2000	2000	2000	2000	2000	2000	2000	2000	2000	2000	2000	2000
Total Lost time (s)		6.0	6.0					10.4	10.4		6.4	
Lane Util. Factor		0.91	1.00					1.00	1.00		1.00	
Frpb, ped/bikes		1.00	1.00					1.00	0.99		1.00	
Flpb, ped/bikes		1.00	1.00					1.00	1.00		1.00	
Frt		1.00	0.85					1.00	0.85		1.00	
Flt Protected		1.00	1.00					1.00	1.00		1.00	
Satd. Flow (prot)		5250	1635					1905	1598		1923	
Flt Permitted		1.00	1.00					1.00	1.00		1.00	
Satd. Flow (perm)		5250	1635					1905	1598		1923	
Peak-hour factor, PHF	0.90	0.90	0.90	0.73	0.73	0.73	0.93	0.93	0.93	0.88	0.88	0.88
Adj. Flow (vph)	0	520	312	0	0	0	0	56	163	0	131	0
RTOR Reduction (vph)	0	0	151	0	0	0	0	0	106	0	0	0
Lane Group Flow (vph)	0	520	161	0	0	0	0	56	57	0	131	0
Confl. Peds. (#/hr)	1					1			1	1		
Heavy Vehicles (%)	4%	4%	4%	3%	3%	3%	5%	5%	5%	4%	4%	4%
Turn Type		NA	Perm					NA	Perm		NA	
Protected Phases		2						4			8	
Permitted Phases			2						4			
Actuated Green, G (s)		62.0	62.0					41.6	41.6		45.6	
Effective Green, g (s)		62.0	62.0					41.6	41.6		45.6	
Actuated g/C Ratio		0.52	0.52					0.35	0.35		0.38	
Clearance Time (s)		6.0	6.0					10.4	10.4		6.4	
Vehicle Extension (s)		3.0	3.0					3.0	3.0		3.0	
Lane Grp Cap (vph)		2712	844					660	553		730	
v/s Ratio Prot		c0.10						0.03			c0.07	
v/s Ratio Perm			0.10						0.04			
v/c Ratio		0.19	0.19					0.08	0.10		0.18	
Uniform Delay, d1		15.6	15.6					26.4	26.6		24.8	
Progression Factor		0.82	0.51					1.00	1.00		0.00	
Incremental Delay, d2		0.2	0.5					0.1	0.1		0.1	
Delay (s)		12.9	8.5					26.4	26.6		0.1	
Level of Service		B	A					C	C		A	
Approach Delay (s)		11.2			0.0			26.6			0.1	
Approach LOS		B			A			C			A	

Intersection Summary			
HCM 2000 Control Delay	12.9	HCM 2000 Level of Service	B
HCM 2000 Volume to Capacity ratio	0.19		
Actuated Cycle Length (s)	120.0	Sum of lost time (s)	16.4
Intersection Capacity Utilization	33.8%	ICU Level of Service	A
Analysis Period (min)	15		

c Critical Lane Group

Intersection	
Int Delay, s/veh	0

Movement	EBL	EBT	WBT	WBR	SBL	SBR
Lane Configurations						
Traffic Vol, veh/h	0	620	0	0	0	0
Future Vol, veh/h	0	620	0	0	0	0
Conflicting Peds, #/hr	0	0	0	0	0	0
Sign Control	Free	Free	Stop	Stop	Stop	Stop
RT Channelized	-	None	-	None	-	None
Storage Length	-	-	-	-	0	-
Veh in Median Storage, #	-	1080	541	184	-	0	-
Grade, %	-	0	0	-	0	-
Peak Hour Factor	85	85	92	92	92	92
Heavy Vehicles, %	6	6	2	2	2	2
Mvmt Flow	0	729	0	0	0	0

Major/Minor	Major1		Minor2	
Conflicting Flow All	-	0	292	-
Stage 1	-	-	0	-
Stage 2	-	-	292	-
Critical Hdwy	-	-	5.74	-
Critical Hdwy Stg 1	-	-	-	-
Critical Hdwy Stg 2	-	-	6.04	-
Follow-up Hdwy	-	-	3.82	-
Pot Cap-1 Maneuver	0	-	688	0
Stage 1	0	-	-	0
Stage 2	0	-	671	0
Platoon blocked, %		-		
Mov Cap-1 Maneuver	-	-	688	-
Mov Cap-2 Maneuver	-	-	688	-
Stage 1	-	-	-	-
Stage 2	-	-	671	-

Approach	EB	SB
HCM Control Delay, s	0	0
HCM LOS		A

Minor Lane/Major Mvmt	EBT	SBLn1
Capacity (veh/h)	-	-
HCM Lane V/C Ratio	-	-
HCM Control Delay (s)	-	0
HCM Lane LOS	-	A
HCM 95th %tile Q(veh)	-	-

Intersection	
Int Delay, s/veh	0.5

Movement	EBT	EBR	WBL	WBT	NBL	NBR
Lane Configurations						
Traffic Vol, veh/h	0	0	0	765	35	0
Future Vol, veh/h	0	0	0	765	35	0
Conflicting Peds, #/hr	0	0	0	0	0	0
Sign Control	Stop	Stop	Free	Free	Stop	Stop
RT Channelized	-	None	-	None	-	None
Storage Length	-	-	-	-	0	-
Veh in Median Storage, #	3	-	-	0	0	-
Grade, %	0	-	-	0	0	-
Peak Hour Factor	92	92	90	73	80	80
Heavy Vehicles, %	2	2	3	3	3	3
Mvmt Flow	0	0	0	1048	44	0

Major/Minor	Major2		Minor1	
Conflicting Flow All	-	-	419	-
Stage 1	-	-	0	-
Stage 2	-	-	419	-
Critical Hdwy	-	-	5.76	-
Critical Hdwy Stg 1	-	-	-	-
Critical Hdwy Stg 2	-	-	6.06	-
Follow-up Hdwy	-	-	3.83	-
Pot Cap-1 Maneuver	0	-	596	0
Stage 1	0	-	-	0
Stage 2	0	-	575	0
Platoon blocked, %		-		
Mov Cap-1 Maneuver	-	-	596	-
Mov Cap-2 Maneuver	-	-	596	-
Stage 1	-	-	-	-
Stage 2	-	-	575	-

Approach	WB	NB
HCM Control Delay, s	0	11.5
HCM LOS		B

Minor Lane/Major Mvmt	NBLn1	WBT
Capacity (veh/h)	596	-
HCM Lane V/C Ratio	0.073	-
HCM Control Delay (s)	11.5	-
HCM Lane LOS	B	-
HCM 95th %tile Q(veh)	0.2	-

Intersection	
Int Delay, s/veh	0.3

Movement	EBL	EBT	WBT	WBR	SBL	SBR
Lane Configurations						
Traffic Vol, veh/h	0	585	0	0	14	0
Future Vol, veh/h	0	585	0	0	14	0
Conflicting Peds, #/hr	0	0	0	0	0	0
Sign Control	Free	Free	Stop	Stop	Stop	Stop
RT Channelized	-	None	-	None	-	None
Storage Length	-	-	-	-	0	-
Veh in Median Storage, #	-	0	0	-	0	-
Grade, %	-	0	0	-	0	-
Peak Hour Factor	85	85	92	92	60	60
Heavy Vehicles, %	6	6	2	2	0	0
Mvmt Flow	0	688	0	0	23	0

Major/Minor	Major1		Minor2	
Conflicting Flow All	-	0	275	-
Stage 1	-	-	0	-
Stage 2	-	-	275	-
Critical Hdwy	-	-	5.7	-
Critical Hdwy Stg 1	-	-	-	-
Critical Hdwy Stg 2	-	-	6	-
Follow-up Hdwy	-	-	3.8	-
Pot Cap-1 Maneuver	0	-	706	0
Stage 1	0	-	-	0
Stage 2	0	-	690	0
Platoon blocked, %		-		
Mov Cap-1 Maneuver	-	-	706	-
Mov Cap-2 Maneuver	-	-	706	-
Stage 1	-	-	-	-
Stage 2	-	-	690	-

Approach	EB	SB
HCM Control Delay, s	0	10.3
HCM LOS		B

Minor Lane/Major Mvmt	EBT	SBLn1
Capacity (veh/h)	-	706
HCM Lane V/C Ratio	-	0.033
HCM Control Delay (s)	-	10.3
HCM Lane LOS	-	B
HCM 95th %tile Q(veh)	-	0.1

Movement	EBL	EBT	EBR	WBL	WBT	WBR	NBL	NBT	NBR	SBL	SBT	SBR
Lane Configurations												
Traffic Volume (vph)	0	0	0	0	591	0	0	0	0	0	162	188
Future Volume (vph)	0	0	0	0	591	0	0	0	0	0	162	188
Ideal Flow (vphpl)	2000	2000	2000	2000	2000	2000	2000	2000	2000	2000	2000	2000
Total Lost time (s)					5.9						9.0	9.0
Lane Util. Factor					0.91						0.95	0.88
Frt					1.00						1.00	0.85
Flt Protected					1.00						1.00	1.00
Satd. Flow (prot)					5250						3762	2962
Flt Permitted					1.00						1.00	1.00
Satd. Flow (perm)					5250						3762	2962
Peak-hour factor, PHF	0.92	0.92	0.92	0.91	0.91	0.91	0.92	0.92	0.92	0.87	0.87	0.87
Adj. Flow (vph)	0	0	0	0	649	0	0	0	0	0	186	216
RTOR Reduction (vph)	0	0	0	0	0	0	0	0	0	0	0	137
Lane Group Flow (vph)	0	0	0	0	649	0	0	0	0	0	186	79
Heavy Vehicles (%)	2%	2%	2%	4%	4%	4%	2%	2%	2%	1%	1%	1%
Turn Type					NA						NA	Perm
Protected Phases					6						4	
Permitted Phases												4
Actuated Green, G (s)					61.1						44.0	44.0
Effective Green, g (s)					61.1						44.0	44.0
Actuated g/C Ratio					0.51						0.37	0.37
Clearance Time (s)					5.9						9.0	9.0
Vehicle Extension (s)					3.0						3.0	3.0
Lane Grp Cap (vph)					2673						1379	1086
v/s Ratio Prot					c0.12						c0.05	
v/s Ratio Perm												0.03
v/c Ratio					0.24						0.13	0.07
Uniform Delay, d1					16.5						25.3	24.7
Progression Factor					1.00						1.00	1.00
Incremental Delay, d2					0.2						0.0	0.0
Delay (s)					16.7						25.4	24.8
Level of Service					B						C	C
Approach Delay (s)		0.0			16.7			0.0			25.0	
Approach LOS		A			B			A			C	

Intersection Summary			
HCM 2000 Control Delay	19.9	HCM 2000 Level of Service	B
HCM 2000 Volume to Capacity ratio	0.20		
Actuated Cycle Length (s)	120.0	Sum of lost time (s)	14.9
Intersection Capacity Utilization	29.9%	ICU Level of Service	A
Analysis Period (min)	15		
c Critical Lane Group			

Movement	EBL	EBT	WBT	WBR	SBL	SBR
Lane Configurations						
Traffic Volume (vph)	0	403	0	0	162	0
Future Volume (vph)	0	403	0	0	162	0
Ideal Flow (vphpl)	2000	2000	2000	2000	2000	2000
Total Lost time (s)		5.9			6.0	
Lane Util. Factor		0.91			0.97	
Frt		1.00			1.00	
Flt Protected		1.00			0.95	
Satd. Flow (prot)		5151			3650	
Flt Permitted		1.00			0.95	
Satd. Flow (perm)		5151			3650	
Peak-hour factor, PHF	0.85	0.85	0.92	0.92	0.87	0.87
Adj. Flow (vph)	0	474	0	0	186	0
RTOR Reduction (vph)	0	0	0	0	113	0
Lane Group Flow (vph)	0	474	0	0	73	0
Heavy Vehicles (%)	6%	6%	2%	2%	1%	1%
Turn Type		NA			Prot	
Protected Phases		2			8	
Permitted Phases						
Actuated Green, G (s)		61.1			47.0	
Effective Green, g (s)		61.1			47.0	
Actuated g/C Ratio		0.51			0.39	
Clearance Time (s)		5.9			6.0	
Vehicle Extension (s)		3.0			3.0	
Lane Grp Cap (vph)		2622			1429	
v/s Ratio Prot		c0.09			c0.02	
v/s Ratio Perm						
v/c Ratio		0.18			0.05	
Uniform Delay, d1		15.9			22.7	
Progression Factor		1.12			1.00	
Incremental Delay, d2		0.2			0.0	
Delay (s)		18.0			22.7	
Level of Service		B			C	
Approach Delay (s)		18.0	0.0		22.7	
Approach LOS		B	A		C	

Intersection Summary			
HCM 2000 Control Delay	19.3	HCM 2000 Level of Service	B
HCM 2000 Volume to Capacity ratio	0.13		
Actuated Cycle Length (s)	120.0	Sum of lost time (s)	14.9
Intersection Capacity Utilization	29.9%	ICU Level of Service	A
Analysis Period (min)	15		
c Critical Lane Group			

Intersection	
Int Delay, s/veh	0

Movement	EBT	EBR	WBL	WBT	NBL	NBR
Lane Configurations						
Traffic Vol, veh/h	599	0	0	0	0	0
Future Vol, veh/h	599	0	0	0	0	0
Conflicting Peds, #/hr	0	0	0	0	0	0
Sign Control	Free	Free	Stop	Stop	Stop	Stop
RT Channelized	-	None	-	None	-	None
Storage Length	-	-	-	-	-	0
Veh in Median Storage, #	0	-	-	0	0	-
Grade, %	0	-	-	0	0	-
Peak Hour Factor	85	85	92	92	92	92
Heavy Vehicles, %	6	6	2	2	2	2
Mvmt Flow	705	0	0	0	0	0

Major/Minor	Major1			Minor1	
Conflicting Flow All	0	0		-	353
Stage 1	-	-		-	-
Stage 2	-	-		-	-
Critical Hdwy	-	-		-	7.14
Critical Hdwy Stg 1	-	-		-	-
Critical Hdwy Stg 2	-	-		-	-
Follow-up Hdwy	-	-		-	3.92
Pot Cap-1 Maneuver	-	-		0	549
Stage 1	-	-		0	-
Stage 2	-	-		0	-
Platoon blocked, %	-	-			
Mov Cap-1 Maneuver	-	-		-	549
Mov Cap-2 Maneuver	-	-		-	-
Stage 1	-	-		-	-
Stage 2	-	-		-	-

Approach	EB	NB
HCM Control Delay, s	0	0
HCM LOS		A

Minor Lane/Major Mvmt	NBLn1	EBT	EBR
Capacity (veh/h)	-	-	-
HCM Lane V/C Ratio	-	-	-
HCM Control Delay (s)	0	-	-
HCM Lane LOS	A	-	-
HCM 95th %tile Q(veh)	-	-	-

Intersection	
Int Delay, s/veh	0

Movement	EBL	EBT	EBR	WBL	WBT	WBR	NBL	NBT	NBR	SBL	SBT	SBR
Lane Configurations												
Traffic Vol, veh/h	0	0	0	0	0	0	0	204	0	0	396	0
Future Vol, veh/h	0	0	0	0	0	0	0	204	0	0	396	0
Conflicting Peds, #/hr	0	0	0	0	0	0	0	0	0	0	0	0
Sign Control	Stop	Stop	Stop	Stop	Stop	Stop	Free	Free	Free	Free	Free	Free
RT Channelized	-	-	None	-	-	None	-	-	None	-	-	None
Storage Length	-	-	-	-	-	-	500	-	-	475	-	-
Veh in Median Storage, #	-	0	-	-	0	-	-	0	-	-	0	-
Grade, %	-	0	-	-	0	-	-	0	-	-	0	-
Peak Hour Factor	92	92	92	92	92	92	93	93	93	92	92	92
Heavy Vehicles, %	2	2	2	2	2	2	5	5	5	2	2	2
Mvmt Flow	0	0	0	0	0	0	0	219	0	0	430	0

Major/Minor	Minor2			Minor1			Major1			Major2		
Conflicting Flow All	649	649	430	649	649	219	430	0	0	219	0	0
Stage 1	430	430	-	219	219	-	-	-	-	-	-	-
Stage 2	219	219	-	430	430	-	-	-	-	-	-	-
Critical Hdwy	7.12	6.52	6.22	7.12	6.52	6.22	4.15	-	-	4.12	-	-
Critical Hdwy Stg 1	6.12	5.52	-	6.12	5.52	-	-	-	-	-	-	-
Critical Hdwy Stg 2	6.12	5.52	-	6.12	5.52	-	-	-	-	-	-	-
Follow-up Hdwy	3.518	4.018	3.318	3.518	4.018	3.318	2.245	-	-	2.218	-	-
Pot Cap-1 Maneuver	383	389	625	383	389	821	1114	-	-	1350	-	-
Stage 1	603	583	-	783	722	-	-	-	-	-	-	-
Stage 2	783	722	-	603	583	-	-	-	-	-	-	-
Platoon blocked, %								-	-		-	-
Mov Cap-1 Maneuver	383	389	625	383	389	821	1114	-	-	1350	-	-
Mov Cap-2 Maneuver	383	389	-	383	389	-	-	-	-	-	-	-
Stage 1	603	583	-	783	722	-	-	-	-	-	-	-
Stage 2	783	722	-	603	583	-	-	-	-	-	-	-

Approach	EB	WB	NB	SB
HCM Control Delay, s	0	0	0	0
HCM LOS	A	A		

Minor Lane/Major Mvmt	NBL	NBT	NBR	EBLn1	WBLn1	SBL	SBT	SBR
Capacity (veh/h)	1114	-	-	-	-	1350	-	-
HCM Lane V/C Ratio	-	-	-	-	-	-	-	-
HCM Control Delay (s)	0	-	-	0	0	0	-	-
HCM Lane LOS	A	-	-	A	A	A	-	-
HCM 95th %tile Q(veh)	0	-	-	-	-	0	-	-

Intersection	
Int Delay, s/veh	0

Movement	WBL	WBR	NBT	NBR	SBL	SBT
Lane Configurations						
Traffic Vol, veh/h	0	0	204	0	0	396
Future Vol, veh/h	0	0	204	0	0	396
Conflicting Peds, #/hr	0	0	0	0	0	0
Sign Control	Stop	Stop	Free	Free	Free	Free
RT Channelized	-	None	-	None	-	None
Storage Length	0	-	-	-	500	-
Veh in Median Storage, #	0	-	0	-	-	0
Grade, %	0	-	0	-	-	0
Peak Hour Factor	92	92	93	93	92	92
Heavy Vehicles, %	2	2	5	5	2	2
Mvmt Flow	0	0	219	0	0	430

Major/Minor	Minor1		Major1		Major2	
Conflicting Flow All	649	219	0	0	219	0
Stage 1	219	-	-	-	-	-
Stage 2	430	-	-	-	-	-
Critical Hdwy	6.42	6.22	-	-	4.12	-
Critical Hdwy Stg 1	5.42	-	-	-	-	-
Critical Hdwy Stg 2	5.42	-	-	-	-	-
Follow-up Hdwy	3.518	3.318	-	-	2.218	-
Pot Cap-1 Maneuver	434	821	-	-	1350	-
Stage 1	817	-	-	-	-	-
Stage 2	656	-	-	-	-	-
Platoon blocked, %			-	-		-
Mov Cap-1 Maneuver	434	821	-	-	1350	-
Mov Cap-2 Maneuver	524	-	-	-	-	-
Stage 1	817	-	-	-	-	-
Stage 2	656	-	-	-	-	-

Approach	WB	NB	SB
HCM Control Delay, s	0	0	0
HCM LOS	A		

Minor Lane/Major Mvmt	NBT	NBR	WBLn1	SBL	SBT
Capacity (veh/h)	-	-	-	1350	-
HCM Lane V/C Ratio	-	-	-	-	-
HCM Control Delay (s)	-	-	0	0	-
HCM Lane LOS	-	-	A	A	-
HCM 95th %tile Q(veh)	-	-	-	0	-

Intersection	
Int Delay, s/veh	2.6

Movement	EBL	EBT	WBT	WBR	SBL	SBR
Lane Configurations						
Traffic Vol, veh/h	0	840	0	0	250	0
Future Vol, veh/h	0	840	0	0	250	0
Conflicting Peds, #/hr	0	0	0	0	0	0
Sign Control	Free	Free	Stop	Stop	Stop	Stop
RT Channelized	-	None	-	None	-	None
Storage Length	-	-	-	-	0	-
Veh in Median Storage, #	-	1082	894	336	-	0	-
Grade, %	-	0	0	-	0	-
Peak Hour Factor	84	84	92	92	93	93
Heavy Vehicles, %	2	2	2	2	1	1
Mvmt Flow	0	1000	0	0	269	0

Major/Minor	Major1		Minor2	
Conflicting Flow All	-	0	400	-
Stage 1	-	-	0	-
Stage 2	-	-	400	-
Critical Hdwy	-	-	5.72	-
Critical Hdwy Stg 1	-	-	-	-
Critical Hdwy Stg 2	-	-	6.02	-
Follow-up Hdwy	-	-	3.81	-
Pot Cap-1 Maneuver	0	-	*762	0
Stage 1	0	-	-	0
Stage 2	0	-	*762	0
Platoon blocked, %		-	1	
Mov Cap-1 Maneuver	-	-	*762	-
Mov Cap-2 Maneuver	-	-	*762	-
Stage 1	-	-	-	-
Stage 2	-	-	*762	-

Approach	EB	SB
HCM Control Delay, s	0	12.3
HCM LOS		B

Minor Lane/Major Mvmt	EBT	SBLn1
Capacity (veh/h)	-	762
HCM Lane V/C Ratio	-	0.353
HCM Control Delay (s)	-	12.3
HCM Lane LOS	-	B
HCM 95th %tile Q(veh)	-	1.6

Notes			
~: Volume exceeds capacity	$: Delay exceeds 300s	+: Computation Not Defined	*: All major volume in platoon

Movement	EBL	EBT	EBR	WBL	WBT	WBR	NBL	NBT	NBR	SBL	SBT	SBR
Lane Configurations												
Traffic Volume (vph)	0	0	0	0	1769	339	0	158	0	0	150	56
Future Volume (vph)	0	0	0	0	1769	339	0	158	0	0	150	56
Ideal Flow (vphpl)	2000	2000	2000	2000	2000	2000	2000	2000	2000	2000	2000	2000
Total Lost time (s)					6.0	6.0		6.4			10.4	10.4
Lane Util. Factor					0.91	1.00		1.00			1.00	1.00
Frpb, ped/bikes					1.00	1.00		1.00			1.00	0.99
Flpb, ped/bikes					1.00	1.00		1.00			1.00	1.00
Frt					1.00	0.85		1.00			1.00	0.85
Flt Protected					1.00	1.00		1.00			1.00	1.00
Satd. Flow (prot)					5353	1667		1980			1869	1567
Flt Permitted					1.00	1.00		1.00			1.00	1.00
Satd. Flow (perm)					5353	1667		1980			1869	1567
Peak-hour factor, PHF	0.93	0.93	0.93	0.74	0.74	0.74	0.91	0.91	0.91	0.72	0.72	0.72
Adj. Flow (vph)	0	0	0	0	2391	458	0	174	0	0	208	78
RTOR Reduction (vph)	0	0	0	0	0	172	0	0	0	0	0	19
Lane Group Flow (vph)	0	0	0	0	2391	286	0	174	0	0	208	59
Confl. Peds. (#/hr)									1	1		
Confl. Bikes (#/hr)									1			2
Heavy Vehicles (%)	2%	2%	2%	2%	2%	2%	1%	1%	1%	7%	7%	7%
Turn Type					NA	Perm		NA			NA	Perm
Protected Phases					6			8			4	
Permitted Phases						6						4
Actuated Green, G (s)					68.0	68.0		39.6			35.6	35.6
Effective Green, g (s)					68.0	68.0		39.6			35.6	35.6
Actuated g/C Ratio					0.57	0.57		0.33			0.30	0.30
Clearance Time (s)					6.0	6.0		6.4			10.4	10.4
Vehicle Extension (s)					3.0	3.0		3.0			3.0	3.0
Lane Grp Cap (vph)					3033	944		653			554	464
v/s Ratio Prot					c0.45			0.09			c0.11	
v/s Ratio Perm						0.17						0.04
v/c Ratio					0.79	0.30		0.27			0.38	0.13
Uniform Delay, d1					20.4	13.6		29.5			33.4	30.8
Progression Factor					0.98	2.18		0.00			1.00	1.00
Incremental Delay, d2					1.7	0.6		0.2			0.4	0.1
Delay (s)					21.7	30.3		0.2			33.8	31.0
Level of Service					C	C		A			C	C
Approach Delay (s)		0.0			23.1			0.2			33.0	
Approach LOS		A			C			A			C	

Intersection Summary			
HCM 2000 Control Delay	22.8	HCM 2000 Level of Service	C
HCM 2000 Volume to Capacity ratio	0.65		
Actuated Cycle Length (s)	120.0	Sum of lost time (s)	16.4
Intersection Capacity Utilization	53.6%	ICU Level of Service	A
Analysis Period (min)	15		
c Critical Lane Group			

Movement	EBL	EBT	EBR	WBL	WBT	WBR	NBL	NBT	NBR	SBL	SBT	SBR
Lane Configurations												
Traffic Volume (vph)	0	894	196	0	0	0	0	158	337	0	150	0
Future Volume (vph)	0	894	196	0	0	0	0	158	337	0	150	0
Ideal Flow (vphpl)	2000	2000	2000	2000	2000	2000	2000	2000	2000	2000	2000	2000
Total Lost time (s)		6.0	6.0					10.4	10.4		6.4	
Lane Util. Factor		0.91	1.00					1.00	1.00		1.00	
Frpb, ped/bikes		1.00	1.00					1.00	0.99		1.00	
Flpb, ped/bikes		1.00	1.00					1.00	1.00		1.00	
Frt		1.00	0.85					1.00	0.85		1.00	
Flt Protected		1.00	1.00					1.00	1.00		1.00	
Satd. Flow (prot)		5353	1667					1980	1660		1869	
Flt Permitted		1.00	1.00					1.00	1.00		1.00	
Satd. Flow (perm)		5353	1667					1980	1660		1869	
Peak-hour factor, PHF	0.84	0.84	0.84	0.92	0.92	0.92	0.91	0.91	0.91	0.72	0.72	0.72
Adj. Flow (vph)	0	1064	233	0	0	0	0	174	370	0	208	0
RTOR Reduction (vph)	0	0	101	0	0	0	0	0	63	0	0	0
Lane Group Flow (vph)	0	1064	132	0	0	0	0	174	307	0	208	0
Confl. Peds. (#/hr)									1	1		
Confl. Bikes (#/hr)									1			2
Heavy Vehicles (%)	2%	2%	2%	2%	2%	2%	1%	1%	1%	7%	7%	7%
Turn Type		NA	Perm					NA	Perm		NA	
Protected Phases		2						4			8	
Permitted Phases			2						4			
Actuated Green, G (s)		68.0	68.0					35.6	35.6		39.6	
Effective Green, g (s)		68.0	68.0					35.6	35.6		39.6	
Actuated g/C Ratio		0.57	0.57					0.30	0.30		0.33	
Clearance Time (s)		6.0	6.0					10.4	10.4		6.4	
Vehicle Extension (s)		3.0	3.0					3.0	3.0		3.0	
Lane Grp Cap (vph)		3033	944					587	492		616	
v/s Ratio Prot		c0.20						0.09			0.11	
v/s Ratio Perm			0.08						c0.18			
v/c Ratio		0.35	0.14					0.30	0.62		0.34	
Uniform Delay, d1		14.1	12.2					32.5	36.4		30.3	
Progression Factor		0.76	0.45					1.00	1.00		0.00	
Incremental Delay, d2		0.3	0.3					0.3	2.5		0.3	
Delay (s)		11.0	5.8					32.8	38.9		0.3	
Level of Service		B	A					C	D		A	
Approach Delay (s)		10.0			0.0			36.9			0.3	
Approach LOS		B			A			D			A	

Intersection Summary			
HCM 2000 Control Delay	16.2	HCM 2000 Level of Service	B
HCM 2000 Volume to Capacity ratio	0.44		
Actuated Cycle Length (s)	120.0	Sum of lost time (s)	16.4
Intersection Capacity Utilization	53.6%	ICU Level of Service	A
Analysis Period (min)	15		
c Critical Lane Group			

Intersection	
Int Delay, s/veh	0

Movement	EBL	EBT	WBT	WBR	SBL	SBR
Lane Configurations						
Traffic Vol, veh/h	0	1231	0	0	3	0
Future Vol, veh/h	0	1231	0	0	3	0
Conflicting Peds, #/hr	0	0	0	0	0	0
Sign Control	Free	Free	Stop	Stop	Stop	Stop
RT Channelized	-	None	-	None	-	None
Storage Length	-	-	-	-	0	-
Veh in Median Storage, #	-	1080	541	184	-	0	-
Grade, %	-	0	0	-	0	-
Peak Hour Factor	95	88	92	92	60	60
Heavy Vehicles, %	2	1	2	2	0	0
Mvmt Flow	0	1399	0	0	5	0

Major/Minor	Major1		Minor2	
Conflicting Flow All	-	0	560	-
Stage 1	-	-	0	-
Stage 2	-	-	560	-
Critical Hdwy	-	-	5.7	-
Critical Hdwy Stg 1	-	-	-	-
Critical Hdwy Stg 2	-	-	6	-
Follow-up Hdwy	-	-	3.8	-
Pot Cap-1 Maneuver	0	-	*706	0
Stage 1	0	-	-	0
Stage 2	0	-	*706	0
Platoon blocked, %		-	1	
Mov Cap-1 Maneuver	-	-	*706	-
Mov Cap-2 Maneuver	-	-	*706	-
Stage 1	-	-	-	-
Stage 2	-	-	*706	-

Approach	EB	SB
HCM Control Delay, s	0	10.1
HCM LOS		B

Minor Lane/Major Mvmt	EBT	SBLn1
Capacity (veh/h)	-	706
HCM Lane V/C Ratio	-	0.007
HCM Control Delay (s)	-	10.1
HCM Lane LOS	-	B
HCM 95th %tile Q(veh)	-	0

Notes			
~: Volume exceeds capacity	$: Delay exceeds 300s	+: Computation Not Defined	*: All major volume in platoon

Intersection	
Int Delay, s/veh	1

Movement	EBT	EBR	WBL	WBT	NBL	NBR
Lane Configurations						
Traffic Vol, veh/h	0	0	0	2040	71	0
Future Vol, veh/h	0	0	0	2040	71	0
Conflicting Peds, #/hr	0	0	0	0	0	0
Sign Control	Stop	Stop	Free	Free	Stop	Stop
RT Channelized	-	None	-	None	-	None
Storage Length	-	-	-	-	0	-
Veh in Median Storage, #	3	-	-	0	0	-
Grade, %	0	-	-	0	0	-
Peak Hour Factor	92	92	93	74	63	63
Heavy Vehicles, %	2	2	2	2	1	1
Mvmt Flow	0	0	0	2757	113	0

Major/Minor	Major2		Minor1	
Conflicting Flow All	-	-	1103	-
Stage 1	-	-	0	-
Stage 2	-	-	1103	-
Critical Hdwy	-	-	5.72	-
Critical Hdwy Stg 1	-	-	-	-
Critical Hdwy Stg 2	-	-	6.02	-
Follow-up Hdwy	-	-	3.81	-
Pot Cap-1 Maneuver	0	-	278	0
Stage 1	0	-	-	0
Stage 2	0	-	253	0
Platoon blocked, %		-		
Mov Cap-1 Maneuver	-	-	278	-
Mov Cap-2 Maneuver	-	-	278	-
Stage 1	-	-	-	-
Stage 2	-	-	253	-

Approach	WB	NB
HCM Control Delay, s	0	26.5
HCM LOS		D

Minor Lane/Major Mvmt	NBLn1	WBT
Capacity (veh/h)	278	-
HCM Lane V/C Ratio	0.405	-
HCM Control Delay (s)	26.5	-
HCM Lane LOS	D	-
HCM 95th %tile Q(veh)	1.9	-

Intersection	
Int Delay, s/veh	0.2

Movement	EBL	EBT	WBT	WBR	SBL	SBR
Lane Configurations						
Traffic Vol, veh/h	0	1163	0	0	22	0
Future Vol, veh/h	0	1163	0	0	22	0
Conflicting Peds, #/hr	0	0	0	0	0	0
Sign Control	Free	Free	Stop	Stop	Stop	Stop
RT Channelized	-	None	-	None	-	None
Storage Length	-	-	-	-	0	-
Veh in Median Storage, #	-	0	0	-	0	-
Grade, %	-	0	0	-	0	-
Peak Hour Factor	88	88	92	92	92	92
Heavy Vehicles, %	1	1	2	2	14	14
Mvmt Flow	0	1322	0	0	24	0

Major/Minor	Major1		Minor2	
Conflicting Flow All	-	0	529	-
Stage 1	-	-	0	-
Stage 2	-	-	529	-
Critical Hdwy	-	-	5.98	-
Critical Hdwy Stg 1	-	-	-	-
Critical Hdwy Stg 2	-	-	6.28	-
Follow-up Hdwy	-	-	3.94	-
Pot Cap-1 Maneuver	0	-	500	0
Stage 1	0	-	-	0
Stage 2	0	-	478	0
Platoon blocked, %		-		
Mov Cap-1 Maneuver	-	-	500	-
Mov Cap-2 Maneuver	-	-	500	-
Stage 1	-	-	-	-
Stage 2	-	-	478	-

Approach	EB	SB
HCM Control Delay, s	0	12.6
HCM LOS		B

Minor Lane/Major Mvmt	EBT	SBLn1
Capacity (veh/h)	-	500
HCM Lane V/C Ratio	-	0.048
HCM Control Delay (s)	-	12.6
HCM Lane LOS	-	B
HCM 95th %tile Q(veh)	-	0.1

Movement	EBL	EBT	EBR	WBL	WBT	WBR	NBL	NBT	NBR	SBL	SBT	SBR
Lane Configurations												
Traffic Volume (vph)	0	0	0	0	1549	0	0	0	0	0	165	513
Future Volume (vph)	0	0	0	0	1549	0	0	0	0	0	165	513
Ideal Flow (vphpl)	2000	2000	2000	2000	2000	2000	2000	2000	2000	2000	2000	2000
Total Lost time (s)					5.9						9.0	9.0
Lane Util. Factor					0.91						0.95	0.88
Frt					1.00						1.00	0.85
Flt Protected					1.00						1.00	1.00
Satd. Flow (prot)					5353						3725	2933
Flt Permitted					1.00						1.00	1.00
Satd. Flow (perm)					5353						3725	2933
Peak-hour factor, PHF	0.92	0.92	0.92	0.84	0.84	0.84	0.92	0.92	0.92	0.68	0.68	0.68
Adj. Flow (vph)	0	0	0	0	1844	0	0	0	0	0	243	754
RTOR Reduction (vph)	0	0	0	0	0	0	0	0	0	0	0	16
Lane Group Flow (vph)	0	0	0	0	1844	0	0	0	0	0	243	738
Turn Type					NA						NA	Perm
Protected Phases					6						4	
Permitted Phases												4
Actuated Green, G (s)					59.1						46.0	46.0
Effective Green, g (s)					59.1						46.0	46.0
Actuated g/C Ratio					0.49						0.38	0.38
Clearance Time (s)					5.9						9.0	9.0
Vehicle Extension (s)					3.0						3.0	3.0
Lane Grp Cap (vph)					2636						1427	1124
v/s Ratio Prot					c0.34						0.07	
v/s Ratio Perm												c0.25
v/c Ratio					0.70						0.17	0.66
Uniform Delay, d1					23.6						24.4	30.5
Progression Factor					1.00						1.00	1.00
Incremental Delay, d2					1.6						0.1	1.4
Delay (s)					25.1						24.5	31.9
Level of Service					C						C	C
Approach Delay (s)		0.0			25.1			0.0			30.1	
Approach LOS		A			C			A			C	

Intersection Summary			
HCM 2000 Control Delay	26.9	HCM 2000 Level of Service	C
HCM 2000 Volume to Capacity ratio	0.68		
Actuated Cycle Length (s)	120.0	Sum of lost time (s)	14.9
Intersection Capacity Utilization	57.9%	ICU Level of Service	B
Analysis Period (min)	15		

c Critical Lane Group

Movement	EBL	EBT	WBT	WBR	SBL	SBR
Lane Configurations						
Traffic Volume (vph)	0	678	0	0	165	0
Future Volume (vph)	0	678	0	0	165	0
Ideal Flow (vphpl)	2000	2000	2000	2000	2000	2000
Total Lost time (s)		5.9			6.0	
Lane Util. Factor		0.91			0.97	
Frt		1.00			1.00	
Flt Protected		1.00			0.95	
Satd. Flow (prot)		5406			3614	
Flt Permitted		1.00			0.95	
Satd. Flow (perm)		5406			3614	
Peak-hour factor, PHF	0.88	0.88	0.92	0.92	0.68	0.68
Adj. Flow (vph)	0	770	0	0	243	0
RTOR Reduction (vph)	0	0	0	0	144	0
Lane Group Flow (vph)	0	770	0	0	99	0
Heavy Vehicles (%)	1%	1%	2%	2%	2%	2%
Turn Type		NA			Prot	
Protected Phases		2			8	
Permitted Phases						
Actuated Green, G (s)		59.1			49.0	
Effective Green, g (s)		59.1			49.0	
Actuated g/C Ratio		0.49			0.41	
Clearance Time (s)		5.9			6.0	
Vehicle Extension (s)		3.0			3.0	
Lane Grp Cap (vph)		2662			1475	
v/s Ratio Prot		c0.14			c0.03	
v/s Ratio Perm						
v/c Ratio		0.29			0.07	
Uniform Delay, d1		18.0			21.6	
Progression Factor		1.03			0.04	
Incremental Delay, d2		0.3			0.0	
Delay (s)		18.8			0.8	
Level of Service		B			A	
Approach Delay (s)		18.8	0.0		0.8	
Approach LOS		B	A		A	

Intersection Summary			
HCM 2000 Control Delay	14.5	HCM 2000 Level of Service	B
HCM 2000 Volume to Capacity ratio	0.19		
Actuated Cycle Length (s)	120.0	Sum of lost time (s)	14.9
Intersection Capacity Utilization	57.9%	ICU Level of Service	B
Analysis Period (min)	15		
c Critical Lane Group			

Intersection	
Int Delay, s/veh	0

Movement	EBT	EBR	WBL	WBT	NBL	NBR
Lane Configurations						
Traffic Vol, veh/h	1185	0	0	0	0	0
Future Vol, veh/h	1185	0	0	0	0	0
Conflicting Peds, #/hr	0	0	0	0	0	0
Sign Control	Free	Free	Stop	Stop	Stop	Stop
RT Channelized	-	None	-	None	-	None
Storage Length	-	-	-	-	-	0
Veh in Median Storage, #	0	-	-	0	0	-
Grade, %	0	-	-	0	0	-
Peak Hour Factor	88	88	92	92	92	92
Heavy Vehicles, %	1	1	2	2	2	2
Mvmt Flow	1347	0	0	0	0	0

Major/Minor	Major1			Minor1	
Conflicting Flow All	0	0		-	674
Stage 1	-	-		-	-
Stage 2	-	-		-	-
Critical Hdwy	-	-		-	7.14
Critical Hdwy Stg 1	-	-		-	-
Critical Hdwy Stg 2	-	-		-	-
Follow-up Hdwy	-	-		-	3.92
Pot Cap-1 Maneuver	-	-		0	341
Stage 1	-	-		0	-
Stage 2	-	-		0	-
Platoon blocked, %	-	-			
Mov Cap-1 Maneuver	-	-		-	341
Mov Cap-2 Maneuver	-	-		-	-
Stage 1	-	-		-	-
Stage 2	-	-		-	-

Approach	EB	NB
HCM Control Delay, s	0	0
HCM LOS		A

Minor Lane/Major Mvmt	NBLn1	EBT	EBR
Capacity (veh/h)	-	-	-
HCM Lane V/C Ratio	-	-	-
HCM Control Delay (s)	0	-	-
HCM Lane LOS	A	-	-
HCM 95th %tile Q(veh)	-	-	-

Intersection	
Int Delay, s/veh	0

Movement	EBL	EBT	EBR	WBL	WBT	WBR	NBL	NBT	NBR	SBL	SBT	SBR
Lane Configurations												
Traffic Vol, veh/h	0	0	0	0	0	0	0	495	0	0	346	0
Future Vol, veh/h	0	0	0	0	0	0	0	495	0	0	346	0
Conflicting Peds, #/hr	0	0	0	0	0	0	0	0	0	0	0	0
Sign Control	Stop	Stop	Stop	Stop	Stop	Stop	Free	Free	Free	Free	Free	Free
RT Channelized	-	-	None	-	-	None	-	-	None	-	-	None
Storage Length	-	-	-	-	-	-	500	-	-	475	-	-
Veh in Median Storage, #	-	0	-	-	0	-	-	0	-	-	0	-
Grade, %	-	0	-	-	0	-	-	0	-	-	0	-
Peak Hour Factor	92	92	92	92	92	92	91	91	91	92	92	92
Heavy Vehicles, %	2	2	2	2	2	2	1	1	1	2	2	2
Mvmt Flow	0	0	0	0	0	0	0	544	0	0	376	0

Major/Minor	Minor2			Minor1			Major1			Major2		
Conflicting Flow All	920	920	376	920	920	544	376	0	0	544	0	0
Stage 1	376	376	-	544	544	-	-	-	-	-	-	-
Stage 2	544	544	-	376	376	-	-	-	-	-	-	-
Critical Hdwy	7.12	6.52	6.22	7.12	6.52	6.22	4.11	-	-	4.12	-	-
Critical Hdwy Stg 1	6.12	5.52	-	6.12	5.52	-	-	-	-	-	-	-
Critical Hdwy Stg 2	6.12	5.52	-	6.12	5.52	-	-	-	-	-	-	-
Follow-up Hdwy	3.518	4.018	3.318	3.518	4.018	3.318	2.209	-	-	2.218	-	-
Pot Cap-1 Maneuver	251	271	670	251	271	539	1188	-	-	1025	-	-
Stage 1	645	616	-	523	519	-	-	-	-	-	-	-
Stage 2	523	519	-	645	616	-	-	-	-	-	-	-
Platoon blocked, %								-	-		-	-
Mov Cap-1 Maneuver	251	271	670	251	271	539	1188	-	-	1025	-	-
Mov Cap-2 Maneuver	251	271	-	251	271	-	-	-	-	-	-	-
Stage 1	645	616	-	523	519	-	-	-	-	-	-	-
Stage 2	523	519	-	645	616	-	-	-	-	-	-	-

Approach	EB	WB	NB	SB
HCM Control Delay, s	0	0	0	0
HCM LOS	A	A		

Minor Lane/Major Mvmt	NBL	NBT	NBR	EBLn1	WBLn1	SBL	SBT	SBR
Capacity (veh/h)	1188	-	-	-	-	1025	-	-
HCM Lane V/C Ratio	-	-	-	-	-	-	-	-
HCM Control Delay (s)	0	-	-	0	0	0	-	-
HCM Lane LOS	A	-	-	A	A	A	-	-
HCM 95th %tile Q(veh)	0	-	-	-	-	0	-	-

Intersection	
Int Delay, s/veh	0

Movement	WBL	WBR	NBT	NBR	SBL	SBT
Lane Configurations						
Traffic Vol, veh/h	0	0	495	0	0	346
Future Vol, veh/h	0	0	495	0	0	346
Conflicting Peds, #/hr	0	0	0	0	0	0
Sign Control	Stop	Stop	Free	Free	Free	Free
RT Channelized	-	None	-	None	-	None
Storage Length	0	-	-	-	500	-
Veh in Median Storage, #	0	-	0	-	-	0
Grade, %	0	-	0	-	-	0
Peak Hour Factor	92	92	91	91	92	92
Heavy Vehicles, %	2	2	1	1	2	2
Mvmt Flow	0	0	544	0	0	376

Major/Minor	Minor1		Major1		Major2	
Conflicting Flow All	920	544	0	0	544	0
Stage 1	544	-	-	-	-	-
Stage 2	376	-	-	-	-	-
Critical Hdwy	6.42	6.22	-	-	4.12	-
Critical Hdwy Stg 1	5.42	-	-	-	-	-
Critical Hdwy Stg 2	5.42	-	-	-	-	-
Follow-up Hdwy	3.518	3.318	-	-	2.218	-
Pot Cap-1 Maneuver	301	539	-	-	1025	-
Stage 1	582	-	-	-	-	-
Stage 2	694	-	-	-	-	-
Platoon blocked, %			-	-		-
Mov Cap-1 Maneuver	301	539	-	-	1025	-
Mov Cap-2 Maneuver	424	-	-	-	-	-
Stage 1	582	-	-	-	-	-
Stage 2	694	-	-	-	-	-

Approach	WB	NB	SB
HCM Control Delay, s	0	0	0
HCM LOS	A		

Minor Lane/Major Mvmt	NBT	NBR	WBLn1	SBL	SBT
Capacity (veh/h)	-	-	-	1025	-
HCM Lane V/C Ratio	-	-	-	-	-
HCM Control Delay (s)	-	-	0	0	-
HCM Lane LOS	-	-	A	A	-
HCM 95th %tile Q(veh)	-	-	-	0	-

Intersection: 10: EB 12-Mile Road & WB-to-EB XO, W. of Meadowbrook

Movement	SB
Directions Served	L
Maximum Queue (ft)	87
Average Queue (ft)	58
95th Queue (ft)	82
Link Distance (ft)	23
Upstream Blk Time (%)	27
Queuing Penalty (veh)	75
Storage Bay Dist (ft)	
Storage Blk Time (%)	
Queuing Penalty (veh)	

Intersection: 11: WB-to-EB XO, W. of Meadowbrook & WB 12-Mile Road

Movement	WB	WB
Directions Served	L	T
Maximum Queue (ft)	121	8
Average Queue (ft)	25	0
95th Queue (ft)	79	6
Link Distance (ft)		651
Upstream Blk Time (%)		
Queuing Penalty (veh)		
Storage Bay Dist (ft)	250	
Storage Blk Time (%)		
Queuing Penalty (veh)		

Intersection: 20: Meadowbrook Road & WB 12-Mile Road

Movement	WB	WB	WB	WB	NB	SB	SB
Directions Served	T	T	T	R	T	T	R
Maximum Queue (ft)	163	157	128	55	4	170	56
Average Queue (ft)	91	73	44	20	0	69	24
95th Queue (ft)	154	134	103	49	4	137	45
Link Distance (ft)	148	148	148	148	56	837	
Upstream Blk Time (%)	1	0	0				
Queuing Penalty (veh)	3	1	0				
Storage Bay Dist (ft)							275
Storage Blk Time (%)							
Queuing Penalty (veh)							

Intersection: 21: Meadowbrook Road & EB 12-Mile Road

Movement	EB	EB	EB	EB	NB	NB	SB
Directions Served	T	T	T	R	T	R	T
Maximum Queue (ft)	76	64	94	122	86	84	5
Average Queue (ft)	35	21	29	41	32	36	0
95th Queue (ft)	67	53	72	85	74	66	4
Link Distance (ft)	634	634	634		878		56
Upstream Blk Time (%)							
Queuing Penalty (veh)							
Storage Bay Dist (ft)				350		250	
Storage Blk Time (%)							
Queuing Penalty (veh)							

Intersection: 30: EB 12-Mile Road & WB-to-EB XO, E. of Meadowbrook

Movement
Directions Served
Maximum Queue (ft)
Average Queue (ft)
95th Queue (ft)
Link Distance (ft)
Upstream Blk Time (%)
Queuing Penalty (veh)
Storage Bay Dist (ft)
Storage Blk Time (%)
Queuing Penalty (veh)

Intersection: 31: WB-to-EB XO, E. of Meadowbrook & WB 12-Mile Road

Movement	WB	WB
Directions Served	T	T
Maximum Queue (ft)	64	27
Average Queue (ft)	4	2
95th Queue (ft)	31	15
Link Distance (ft)	506	506
Upstream Blk Time (%)		
Queuing Penalty (veh)		
Storage Bay Dist (ft)		
Storage Blk Time (%)		
Queuing Penalty (veh)		

Intersection: 40: EB-to-WB XO, E. of Meadowbrook & WB 12-Mile Road

Movement	NB
Directions Served	L
Maximum Queue (ft)	52
Average Queue (ft)	20
95th Queue (ft)	46
Link Distance (ft)	18
Upstream Blk Time (%)	4
Queuing Penalty (veh)	2
Storage Bay Dist (ft)	
Storage Blk Time (%)	
Queuing Penalty (veh)	

Intersection: 41: EB 12-Mile Road & EB-to-WB XO, E. of Meadowbrook

Movement	EB
Directions Served	L
Maximum Queue (ft)	6
Average Queue (ft)	0
95th Queue (ft)	4
Link Distance (ft)	
Upstream Blk Time (%)	
Queuing Penalty (veh)	
Storage Bay Dist (ft)	250
Storage Blk Time (%)	
Queuing Penalty (veh)	

Intersection: 50: EB 12-Mile Road & WB-to-EB XO, W. of Summit Dr.

Movement	SB
Directions Served	L
Maximum Queue (ft)	31
Average Queue (ft)	10
95th Queue (ft)	32
Link Distance (ft)	23
Upstream Blk Time (%)	1
Queuing Penalty (veh)	0
Storage Bay Dist (ft)	
Storage Blk Time (%)	
Queuing Penalty (veh)	

Intersection: 51: WB-to-EB XO, W. of Summit Dr. & WB 12-Mile Road

Movement							
Directions Served							
Maximum Queue (ft)							
Average Queue (ft)							
95th Queue (ft)							
Link Distance (ft)							
Upstream Blk Time (%)							
Queuing Penalty (veh)							
Storage Bay Dist (ft)							
Storage Blk Time (%)							
Queuing Penalty (veh)							

Intersection: 60: SB M-5 Exit-Ramp & WB 12-Mile Road

Movement	WB	WB	WB	SB	SB	SB	SB
Directions Served	T	T	T	T	T	R	R
Maximum Queue (ft)	171	116	56	126	149	78	40
Average Queue (ft)	76	22	11	30	87	43	15
95th Queue (ft)	142	73	40	78	138	69	41
Link Distance (ft)	1226	1226	1226			958	
Upstream Blk Time (%)							
Queuing Penalty (veh)							
Storage Bay Dist (ft)				250	250		250
Storage Blk Time (%)							
Queuing Penalty (veh)							

Intersection: 61: EB 12-Mile Road & SB M-5 Exit-Ramp

Movement	EB	EB	EB	SB
Directions Served	T	T	T	L
Maximum Queue (ft)	87	86	94	8
Average Queue (ft)	33	28	29	0
95th Queue (ft)	67	67	73	5
Link Distance (ft)	141	141	141	22
Upstream Blk Time (%)				1
Queuing Penalty (veh)				1
Storage Bay Dist (ft)				
Storage Blk Time (%)				
Queuing Penalty (veh)				

Intersection: 70: Site Drive #1 & EB 12-Mile Road

Movement
Directions Served
Maximum Queue (ft)
Average Queue (ft)
95th Queue (ft)
Link Distance (ft)
Upstream Blk Time (%)
Queuing Penalty (veh)
Storage Bay Dist (ft)
Storage Blk Time (%)
Queuing Penalty (veh)

Intersection: 80: Meadowbrook Road & Elm Creek Drive/Site Drive #2

Movement
Directions Served
Maximum Queue (ft)
Average Queue (ft)
95th Queue (ft)
Link Distance (ft)
Upstream Blk Time (%)
Queuing Penalty (veh)
Storage Bay Dist (ft)
Storage Blk Time (%)
Queuing Penalty (veh)

Intersection: 90: Meadowbrook Road & Site Drive #3

Movement
Directions Served
Maximum Queue (ft)
Average Queue (ft)
95th Queue (ft)
Link Distance (ft)
Upstream Blk Time (%)
Queuing Penalty (veh)
Storage Bay Dist (ft)
Storage Blk Time (%)
Queuing Penalty (veh)

Zone Summary

Zone wide Queuing Penalty: 81

Intersection: 10: EB 12-Mile Road & WB-to-EB XO, W. of Meadowbrook

Movement	SB
Directions Served	L
Maximum Queue (ft)	74
Average Queue (ft)	59
95th Queue (ft)	78
Link Distance (ft)	23
Upstream Blk Time (%)	32
Queuing Penalty (veh)	80
Storage Bay Dist (ft)	
Storage Blk Time (%)	
Queuing Penalty (veh)	

Intersection: 11: WB-to-EB XO, W. of Meadowbrook & WB 12-Mile Road

Movement	WB
Directions Served	L
Maximum Queue (ft)	121
Average Queue (ft)	28
95th Queue (ft)	83
Link Distance (ft)	
Upstream Blk Time (%)	
Queuing Penalty (veh)	
Storage Bay Dist (ft)	250
Storage Blk Time (%)	
Queuing Penalty (veh)	

Intersection: 20: Meadowbrook Road & WB 12-Mile Road

Movement	WB	WB	WB	WB	NB	SB	SB
Directions Served	T	T	T	R	T	T	R
Maximum Queue (ft)	179	186	175	143	8	208	106
Average Queue (ft)	142	146	139	69	0	85	23
95th Queue (ft)	194	201	195	125	4	162	64
Link Distance (ft)	148	148	148	148	56	837	
Upstream Blk Time (%)	7	9	7	0			
Queuing Penalty (veh)	39	47	38	1			
Storage Bay Dist (ft)							275
Storage Blk Time (%)							
Queuing Penalty (veh)							

Intersection: 21: Meadowbrook Road & EB 12-Mile Road

Movement	EB	EB	EB	EB	NB	NB	SB
Directions Served	T	T	T	R	T	R	T
Maximum Queue (ft)	133	136	199	84	168	199	5
Average Queue (ft)	60	58	83	36	83	82	0
95th Queue (ft)	113	118	163	71	152	154	3
Link Distance (ft)	634	634	634		878		56
Upstream Blk Time (%)							
Queuing Penalty (veh)							
Storage Bay Dist (ft)				350		250	
Storage Blk Time (%)						0	
Queuing Penalty (veh)						0	

Intersection: 30: EB 12-Mile Road & WB-to-EB XO, E. of Meadowbrook

Movement	SB
Directions Served	L
Maximum Queue (ft)	24
Average Queue (ft)	2
95th Queue (ft)	16
Link Distance (ft)	19
Upstream Blk Time (%)	1
Queuing Penalty (veh)	0
Storage Bay Dist (ft)	
Storage Blk Time (%)	
Queuing Penalty (veh)	

Intersection: 31: WB-to-EB XO, E. of Meadowbrook & WB 12-Mile Road

Movement	WB	WB	WB	WB
Directions Served	T	T	T	T
Maximum Queue (ft)	226	219	210	66
Average Queue (ft)	50	57	45	3
95th Queue (ft)	144	159	141	46
Link Distance (ft)	506	506	506	
Upstream Blk Time (%)				
Queuing Penalty (veh)				
Storage Bay Dist (ft)				150
Storage Blk Time (%)	0		0	
Queuing Penalty (veh)	0		3	

Intersection: 40: EB-to-WB XO, E. of Meadowbrook & WB 12-Mile Road

Movement	NB
Directions Served	L
Maximum Queue (ft)	63
Average Queue (ft)	37
95th Queue (ft)	63
Link Distance (ft)	18
Upstream Blk Time (%)	29
Queuing Penalty (veh)	24
Storage Bay Dist (ft)	
Storage Blk Time (%)	
Queuing Penalty (veh)	

Intersection: 41: EB 12-Mile Road & EB-to-WB XO, E. of Meadowbrook

Movement	EB
Directions Served	L
Maximum Queue (ft)	63
Average Queue (ft)	6
95th Queue (ft)	32
Link Distance (ft)	
Upstream Blk Time (%)	
Queuing Penalty (veh)	
Storage Bay Dist (ft)	250
Storage Blk Time (%)	
Queuing Penalty (veh)	

Intersection: 50: EB 12-Mile Road & WB-to-EB XO, W. of Summit Dr.

Movement	SB
Directions Served	L
Maximum Queue (ft)	59
Average Queue (ft)	16
95th Queue (ft)	45
Link Distance (ft)	23
Upstream Blk Time (%)	3
Queuing Penalty (veh)	1
Storage Bay Dist (ft)	
Storage Blk Time (%)	
Queuing Penalty (veh)	

Intersection: 51: WB-to-EB XO, W. of Summit Dr. & WB 12-Mile Road

Movement	WB
Directions Served	L
Maximum Queue (ft)	8
Average Queue (ft)	0
95th Queue (ft)	6
Link Distance (ft)	
Upstream Blk Time (%)	
Queuing Penalty (veh)	
Storage Bay Dist (ft)	300
Storage Blk Time (%)	
Queuing Penalty (veh)	

Intersection: 60: SB M-5 Exit-Ramp & WB 12-Mile Road

Movement	WB	WB	WB	SB	SB	SB	SB
Directions Served	T	T	T	T	T	R	R
Maximum Queue (ft)	341	343	289	156	218	308	242
Average Queue (ft)	161	126	93	32	95	133	91
95th Queue (ft)	275	249	198	99	171	238	197
Link Distance (ft)	1226	1226	1226			958	
Upstream Blk Time (%)							
Queuing Penalty (veh)							
Storage Bay Dist (ft)				250	250		250
Storage Blk Time (%)					0	1	0
Queuing Penalty (veh)					0	5	0

Intersection: 61: EB 12-Mile Road & SB M-5 Exit-Ramp

Movement	EB	EB	EB	SB
Directions Served	T	T	T	L
Maximum Queue (ft)	119	128	145	19
Average Queue (ft)	45	45	55	1
95th Queue (ft)	95	103	116	7
Link Distance (ft)	141	141	141	22
Upstream Blk Time (%)	0	0	0	2
Queuing Penalty (veh)	0	0	0	2
Storage Bay Dist (ft)				
Storage Blk Time (%)				
Queuing Penalty (veh)				

Intersection: 70: Site Drive #1 & EB 12-Mile Road

Movement
Directions Served
Maximum Queue (ft)
Average Queue (ft)
95th Queue (ft)
Link Distance (ft)
Upstream Blk Time (%)
Queuing Penalty (veh)
Storage Bay Dist (ft)
Storage Blk Time (%)
Queuing Penalty (veh)

Intersection: 80: Meadowbrook Road & Elm Creek Drive/Site Drive #2

Movement
Directions Served
Maximum Queue (ft)
Average Queue (ft)
95th Queue (ft)
Link Distance (ft)
Upstream Blk Time (%)
Queuing Penalty (veh)
Storage Bay Dist (ft)
Storage Blk Time (%)
Queuing Penalty (veh)

Intersection: 90: Meadowbrook Road & Site Drive #3

Movement
Directions Served
Maximum Queue (ft)
Average Queue (ft)
95th Queue (ft)
Link Distance (ft)
Upstream Blk Time (%)
Queuing Penalty (veh)
Storage Bay Dist (ft)
Storage Blk Time (%)
Queuing Penalty (veh)

Zone Summary

Zone wide Queuing Penalty: 241

Intersection	
Int Delay, s/veh	4.9

Movement	EBL	EBT	WBT	WBR	SBL	SBR
Lane Configurations						
Traffic Vol, veh/h	0	526	0	0	287	0
Future Vol, veh/h	0	526	0	0	287	0
Conflicting Peds, #/hr	0	0	0	0	0	0
Sign Control	Free	Free	Stop	Stop	Stop	Stop
RT Channelized	-	None	-	None	-	None
Storage Length	-	-	-	-	0	-
Veh in Median Storage, #	-	1082	894	336	-	0	-
Grade, %	-	0	0	-	0	-
Peak Hour Factor	90	90	92	92	88	88
Heavy Vehicles, %	4	4	2	2	2	2
Mvmt Flow	0	584	0	0	326	0

Major/Minor	Major1		Minor2	
Conflicting Flow All	-	0	234	-
Stage 1	-	-	0	-
Stage 2	-	-	234	-
Critical Hdwy	-	-	5.74	-
Critical Hdwy Stg 1	-	-	-	-
Critical Hdwy Stg 2	-	-	6.04	-
Follow-up Hdwy	-	-	3.82	-
Pot Cap-1 Maneuver	0	-	733	0
Stage 1	0	-	-	0
Stage 2	0	-	719	0
Platoon blocked, %		-		
Mov Cap-1 Maneuver	-	-	733	-
Mov Cap-2 Maneuver	-	-	733	-
Stage 1	-	-	-	-
Stage 2	-	-	719	-

Approach	EB	SB
HCM Control Delay, s	0	13.8
HCM LOS		B

Minor Lane/Major Mvmt	EBT	SBLn1
Capacity (veh/h)	-	733
HCM Lane V/C Ratio	-	0.445
HCM Control Delay (s)	-	13.8
HCM Lane LOS	-	B
HCM 95th %tile Q(veh)	-	2.3

Movement	EBL	EBT	EBR	WBL	WBT	WBR	NBL	NBT	NBR	SBL	SBT	SBR
Lane Configurations												
Traffic Volume (vph)	0	0	0	0	784	68	0	56	0	0	119	95
Future Volume (vph)	0	0	0	0	784	68	0	56	0	0	119	95
Ideal Flow (vphpl)	2000	2000	2000	2000	2000	2000	2000	2000	2000	2000	2000	2000
Total Lost time (s)					6.0	6.0		6.4			10.4	10.4
Lane Util. Factor					0.91	1.00		1.00			1.00	1.00
Frpb, ped/bikes					1.00	0.98		1.00			1.00	1.00
Flpb, ped/bikes					1.00	1.00		1.00			1.00	1.00
Frt					1.00	0.85		1.00			1.00	0.85
Flt Protected					1.00	1.00		1.00			1.00	1.00
Satd. Flow (prot)					5301	1616		1905			1923	1635
Flt Permitted					1.00	1.00		1.00			1.00	1.00
Satd. Flow (perm)					5301	1616		1905			1923	1635
Peak-hour factor, PHF	0.90	0.90	0.90	0.73	0.73	0.73	0.93	0.93	0.93	0.88	0.88	0.88
Adj. Flow (vph)	0	0	0	0	1074	93	0	60	0	0	135	108
RTOR Reduction (vph)	0	0	0	0	0	46	0	0	0	0	0	42
Lane Group Flow (vph)	0	0	0	0	1074	47	0	60	0	0	135	66
Confl. Peds. (#/hr)	1					1			1	1		
Heavy Vehicles (%)	4%	4%	4%	3%	3%	3%	5%	5%	5%	4%	4%	4%
Turn Type					NA	Perm		NA			NA	Perm
Protected Phases					6			8			4	
Permitted Phases						6						4
Actuated Green, G (s)					61.0	61.0		46.6			42.6	42.6
Effective Green, g (s)					61.0	61.0		46.6			42.6	42.6
Actuated g/C Ratio					0.51	0.51		0.39			0.36	0.36
Clearance Time (s)					6.0	6.0		6.4			10.4	10.4
Vehicle Extension (s)					3.0	3.0		3.0			3.0	3.0
Lane Grp Cap (vph)					2694	821		739			682	580
v/s Ratio Prot					c0.20			0.03			c0.07	
v/s Ratio Perm						0.03						0.04
v/c Ratio					0.40	0.06		0.08			0.20	0.11
Uniform Delay, d1					18.2	14.9		23.2			26.8	26.0
Progression Factor					1.15	2.37		0.00			1.00	1.00
Incremental Delay, d2					0.4	0.1		0.0			0.1	0.1
Delay (s)					21.3	35.6		0.1			27.0	26.1
Level of Service					C	D		A			C	C
Approach Delay (s)		0.0			22.4			0.1			26.6	
Approach LOS		A			C			A			C	

Intersection Summary			
HCM 2000 Control Delay	22.2	HCM 2000 Level of Service	C
HCM 2000 Volume to Capacity ratio	0.32		
Actuated Cycle Length (s)	120.0	Sum of lost time (s)	16.4
Intersection Capacity Utilization	35.2%	ICU Level of Service	A
Analysis Period (min)	15		

c Critical Lane Group

Movement	EBL	EBT	EBR	WBL	WBT	WBR	NBL	NBT	NBR	SBL	SBT	SBR
Lane Configurations												
Traffic Volume (vph)	0	504	309	0	0	0	0	56	192	0	119	0
Future Volume (vph)	0	504	309	0	0	0	0	56	192	0	119	0
Ideal Flow (vphpl)	2000	2000	2000	2000	2000	2000	2000	2000	2000	2000	2000	2000
Total Lost time (s)		6.0	6.0					10.4	10.4		6.4	
Lane Util. Factor		0.91	1.00					1.00	1.00		1.00	
Frpb, ped/bikes		1.00	1.00					1.00	0.99		1.00	
Flpb, ped/bikes		1.00	1.00					1.00	1.00		1.00	
Frt		1.00	0.85					1.00	0.85		1.00	
Flt Protected		1.00	1.00					1.00	1.00		1.00	
Satd. Flow (prot)		5250	1635					1905	1598		1923	
Flt Permitted		1.00	1.00					1.00	1.00		1.00	
Satd. Flow (perm)		5250	1635					1905	1598		1923	
Peak-hour factor, PHF	0.90	0.90	0.90	0.73	0.73	0.73	0.93	0.93	0.93	0.88	0.88	0.88
Adj. Flow (vph)	0	560	343	0	0	0	0	60	206	0	135	0
RTOR Reduction (vph)	0	0	169	0	0	0	0	0	133	0	0	0
Lane Group Flow (vph)	0	560	174	0	0	0	0	60	73	0	135	0
Confl. Peds. (#/hr)	1					1			1	1		
Heavy Vehicles (%)	4%	4%	4%	3%	3%	3%	5%	5%	5%	4%	4%	4%
Turn Type		NA	Perm					NA	Perm		NA	
Protected Phases		2						4			8	
Permitted Phases			2						4			
Actuated Green, G (s)		61.0	61.0					42.6	42.6		46.6	
Effective Green, g (s)		61.0	61.0					42.6	42.6		46.6	
Actuated g/C Ratio		0.51	0.51					0.36	0.36		0.39	
Clearance Time (s)		6.0	6.0					10.4	10.4		6.4	
Vehicle Extension (s)		3.0	3.0					3.0	3.0		3.0	
Lane Grp Cap (vph)		2668	831					676	567		746	
v/s Ratio Prot		c0.11						0.03			c0.07	
v/s Ratio Perm			0.11						0.05			
v/c Ratio		0.21	0.21					0.09	0.13		0.18	
Uniform Delay, d1		16.2	16.2					25.8	26.2		24.1	
Progression Factor		0.82	0.52					1.00	1.00		0.00	
Incremental Delay, d2		0.2	0.6					0.1	0.1		0.1	
Delay (s)		13.5	9.0					25.8	26.3		0.1	
Level of Service		B	A					C	C		A	
Approach Delay (s)		11.8			0.0			26.2			0.1	
Approach LOS		B			A			C			A	

Intersection Summary			
HCM 2000 Control Delay	13.5	HCM 2000 Level of Service	B
HCM 2000 Volume to Capacity ratio	0.20		
Actuated Cycle Length (s)	120.0	Sum of lost time (s)	16.4
Intersection Capacity Utilization	35.2%	ICU Level of Service	A
Analysis Period (min)	15		

c Critical Lane Group

Intersection	
Int Delay, s/veh	0

Movement	EBL	EBT	WBT	WBR	SBL	SBR
Lane Configurations						
Traffic Vol, veh/h	0	696	0	0	0	0
Future Vol, veh/h	0	696	0	0	0	0
Conflicting Peds, #/hr	0	0	0	0	0	0
Sign Control	Free	Free	Stop	Stop	Stop	Stop
RT Channelized	-	None	-	None	-	None
Storage Length	-	-	-	-	0	-
Veh in Median Storage, #	-	1080	541	184	-	0	-
Grade, %	-	0	0	-	0	-
Peak Hour Factor	85	85	92	92	92	92
Heavy Vehicles, %	6	6	2	2	2	2
Mvmt Flow	0	819	0	0	0	0

Major/Minor	Major1		Minor2	
Conflicting Flow All	-	0	328	-
Stage 1	-	-	0	-
Stage 2	-	-	328	-
Critical Hdwy	-	-	5.74	-
Critical Hdwy Stg 1	-	-	-	-
Critical Hdwy Stg 2	-	-	6.04	-
Follow-up Hdwy	-	-	3.82	-
Pot Cap-1 Maneuver	0	-	661	0
Stage 1	0	-	-	0
Stage 2	0	-	644	0
Platoon blocked, %		-		
Mov Cap-1 Maneuver	-	-	661	-
Mov Cap-2 Maneuver	-	-	661	-
Stage 1	-	-	-	-
Stage 2	-	-	644	-

Approach	EB	SB
HCM Control Delay, s	0	0
HCM LOS		A

Minor Lane/Major Mvmt	EBT	SBLn1
Capacity (veh/h)	-	-
HCM Lane V/C Ratio	-	-
HCM Control Delay (s)	-	0
HCM Lane LOS	-	A
HCM 95th %tile Q(veh)	-	-

Intersection	
Int Delay, s/veh	0.6

Movement	EBT	EBR	WBL	WBT	NBL	NBR
Lane Configurations						
Traffic Vol, veh/h	0	0	0	805	47	0
Future Vol, veh/h	0	0	0	805	47	0
Conflicting Peds, #/hr	0	0	0	0	0	0
Sign Control	Stop	Stop	Free	Free	Stop	Stop
RT Channelized	-	None	-	None	-	None
Storage Length	-	-	-	-	0	-
Veh in Median Storage, #	3	-	-	0	0	-
Grade, %	0	-	-	0	0	-
Peak Hour Factor	92	92	90	73	80	80
Heavy Vehicles, %	2	2	3	3	3	3
Mvmt Flow	0	0	0	1103	59	0

Major/Minor	Major2		Minor1	
Conflicting Flow All	-	-	441	-
Stage 1	-	-	0	-
Stage 2	-	-	441	-
Critical Hdwy	-	-	5.76	-
Critical Hdwy Stg 1	-	-	-	-
Critical Hdwy Stg 2	-	-	6.06	-
Follow-up Hdwy	-	-	3.83	-
Pot Cap-1 Maneuver	0	-	582	0
Stage 1	0	-	-	0
Stage 2	0	-	561	0
Platoon blocked, %		-		
Mov Cap-1 Maneuver	-	-	582	-
Mov Cap-2 Maneuver	-	-	582	-
Stage 1	-	-	-	-
Stage 2	-	-	561	-

Approach	WB	NB
HCM Control Delay, s	0	11.9
HCM LOS		B

Minor Lane/Major Mvmt	NBLn1	WBT
Capacity (veh/h)	582	-
HCM Lane V/C Ratio	0.101	-
HCM Control Delay (s)	11.9	-
HCM Lane LOS	B	-
HCM 95th %tile Q(veh)	0.3	-

Intersection	
Int Delay, s/veh	0.3

Movement	EBL	EBT	WBT	WBR	SBL	SBR
Lane Configurations						
Traffic Vol, veh/h	0	649	0	0	14	0
Future Vol, veh/h	0	649	0	0	14	0
Conflicting Peds, #/hr	0	0	0	0	0	0
Sign Control	Free	Free	Stop	Stop	Stop	Stop
RT Channelized	-	None	-	None	-	None
Storage Length	-	-	-	-	0	-
Veh in Median Storage, #	-	0	0	-	0	-
Grade, %	-	0	0	-	0	-
Peak Hour Factor	85	85	92	92	60	60
Heavy Vehicles, %	6	6	2	2	0	0
Mvmt Flow	0	764	0	0	23	0

Major/Minor	Major1		Minor2	
Conflicting Flow All	-	0	306	-
Stage 1	-	-	0	-
Stage 2	-	-	306	-
Critical Hdwy	-	-	5.7	-
Critical Hdwy Stg 1	-	-	-	-
Critical Hdwy Stg 2	-	-	6	-
Follow-up Hdwy	-	-	3.8	-
Pot Cap-1 Maneuver	0	-	683	0
Stage 1	0	-	-	0
Stage 2	0	-	666	0
Platoon blocked, %		-		
Mov Cap-1 Maneuver	-	-	683	-
Mov Cap-2 Maneuver	-	-	683	-
Stage 1	-	-	-	-
Stage 2	-	-	666	-

Approach	EB	SB
HCM Control Delay, s	0	10.5
HCM LOS		B

Minor Lane/Major Mvmt	EBT	SBLn1
Capacity (veh/h)	-	683
HCM Lane V/C Ratio	-	0.034
HCM Control Delay (s)	-	10.5
HCM Lane LOS	-	B
HCM 95th %tile Q(veh)	-	0.1

Movement	EBL	EBT	EBR	WBL	WBT	WBR	NBL	NBT	NBR	SBL	SBT	SBR
Lane Configurations												
Traffic Volume (vph)	0	0	0	0	622	0	0	0	0	0	167	197
Future Volume (vph)	0	0	0	0	622	0	0	0	0	0	167	197
Ideal Flow (vphpl)	2000	2000	2000	2000	2000	2000	2000	2000	2000	2000	2000	2000
Total Lost time (s)					5.9						9.0	9.0
Lane Util. Factor					0.91						0.95	0.88
Frt					1.00						1.00	0.85
Flt Protected					1.00						1.00	1.00
Satd. Flow (prot)					5250						3762	2962
Flt Permitted					1.00						1.00	1.00
Satd. Flow (perm)					5250						3762	2962
Peak-hour factor, PHF	0.92	0.92	0.92	0.91	0.91	0.91	0.92	0.92	0.92	0.87	0.87	0.87
Adj. Flow (vph)	0	0	0	0	684	0	0	0	0	0	192	226
RTOR Reduction (vph)	0	0	0	0	0	0	0	0	0	0	0	143
Lane Group Flow (vph)	0	0	0	0	684	0	0	0	0	0	192	83
Heavy Vehicles (%)	2%	2%	2%	4%	4%	4%	2%	2%	2%	1%	1%	1%
Turn Type					NA						NA	Perm
Protected Phases					6						4	
Permitted Phases												4
Actuated Green, G (s)					61.1						44.0	44.0
Effective Green, g (s)					61.1						44.0	44.0
Actuated g/C Ratio					0.51						0.37	0.37
Clearance Time (s)					5.9						9.0	9.0
Vehicle Extension (s)					3.0						3.0	3.0
Lane Grp Cap (vph)					2673						1379	1086
v/s Ratio Prot					c0.13						c0.05	
v/s Ratio Perm												0.03
v/c Ratio					0.26						0.14	0.08
Uniform Delay, d1					16.6						25.4	24.8
Progression Factor					1.00						1.00	1.00
Incremental Delay, d2					0.2						0.0	0.0
Delay (s)					16.9						25.4	24.8
Level of Service					B						C	C
Approach Delay (s)		0.0			16.9			0.0			25.1	
Approach LOS		A			B			A			C	

Intersection Summary			
HCM 2000 Control Delay	20.0	HCM 2000 Level of Service	B
HCM 2000 Volume to Capacity ratio	0.21		
Actuated Cycle Length (s)	120.0	Sum of lost time (s)	14.9
Intersection Capacity Utilization	30.5%	ICU Level of Service	A
Analysis Period (min)	15		
c Critical Lane Group			

Movement	EBL	EBT	WBT	WBR	SBL	SBR
Lane Configurations						
Traffic Volume (vph)	0	447	0	0	167	0
Future Volume (vph)	0	447	0	0	167	0
Ideal Flow (vphpl)	2000	2000	2000	2000	2000	2000
Total Lost time (s)		5.9			6.0	
Lane Util. Factor		0.91			0.97	
Frt		1.00			1.00	
Flt Protected		1.00			0.95	
Satd. Flow (prot)		5151			3650	
Flt Permitted		1.00			0.95	
Satd. Flow (perm)		5151			3650	
Peak-hour factor, PHF	0.85	0.85	0.92	0.92	0.87	0.87
Adj. Flow (vph)	0	526	0	0	192	0
RTOR Reduction (vph)	0	0	0	0	117	0
Lane Group Flow (vph)	0	526	0	0	75	0
Heavy Vehicles (%)	6%	6%	2%	2%	1%	1%
Turn Type		NA			Prot	
Protected Phases		2			8	
Permitted Phases						
Actuated Green, G (s)		61.1			47.0	
Effective Green, g (s)		61.1			47.0	
Actuated g/C Ratio		0.51			0.39	
Clearance Time (s)		5.9			6.0	
Vehicle Extension (s)		3.0			3.0	
Lane Grp Cap (vph)		2622			1429	
v/s Ratio Prot		c0.10			c0.02	
v/s Ratio Perm						
v/c Ratio		0.20			0.05	
Uniform Delay, d1		16.1			22.7	
Progression Factor		1.12			1.00	
Incremental Delay, d2		0.2			0.0	
Delay (s)		18.3			22.7	
Level of Service		B			C	
Approach Delay (s)		18.3	0.0		22.7	
Approach LOS		B	A		C	

Intersection Summary			
HCM 2000 Control Delay	19.5	HCM 2000 Level of Service	B
HCM 2000 Volume to Capacity ratio	0.14		
Actuated Cycle Length (s)	120.0	Sum of lost time (s)	14.9
Intersection Capacity Utilization	30.5%	ICU Level of Service	A
Analysis Period (min)	15		
c Critical Lane Group			

Intersection	
Int Delay, s/veh	0

Movement	EBT	EBR	WBL	WBT	NBL	NBR
Lane Configurations						
Traffic Vol, veh/h	663	0	0	0	0	0
Future Vol, veh/h	663	0	0	0	0	0
Conflicting Peds, #/hr	0	0	0	0	0	0
Sign Control	Free	Free	Stop	Stop	Stop	Stop
RT Channelized	-	None	-	None	-	None
Storage Length	-	-	-	-	-	0
Veh in Median Storage, #	0	-	-	0	0	-
Grade, %	0	-	-	0	0	-
Peak Hour Factor	85	85	92	92	92	92
Heavy Vehicles, %	6	6	2	2	2	2
Mvmt Flow	780	0	0	0	0	0

Major/Minor	Major1			Minor1	
Conflicting Flow All	0	0		-	390
Stage 1	-	-		-	-
Stage 2	-	-		-	-
Critical Hdwy	-	-		-	7.14
Critical Hdwy Stg 1	-	-		-	-
Critical Hdwy Stg 2	-	-		-	-
Follow-up Hdwy	-	-		-	3.92
Pot Cap-1 Maneuver	-	-		0	520
Stage 1	-	-		0	-
Stage 2	-	-		0	-
Platoon blocked, %	-	-			
Mov Cap-1 Maneuver	-	-		-	520
Mov Cap-2 Maneuver	-	-		-	-
Stage 1	-	-		-	-
Stage 2	-	-		-	-

Approach	EB	NB
HCM Control Delay, s	0	0
HCM LOS		A

Minor Lane/Major Mvmt	NBLn1	EBT	EBR
Capacity (veh/h)	-	-	-
HCM Lane V/C Ratio	-	-	-
HCM Control Delay (s)	0	-	-
HCM Lane LOS	A	-	-
HCM 95th %tile Q(veh)	-	-	-

Intersection	
Int Delay, s/veh	1

Movement	EBL	EBT	EBR	WBL	WBT	WBR	NBL	NBT	NBR	SBL	SBT	SBR
Lane Configurations												
Traffic Vol, veh/h	36	0	7	0	0	0	2	212	0	0	416	12
Future Vol, veh/h	36	0	7	0	0	0	2	212	0	0	416	12
Conflicting Peds, #/hr	0	0	0	0	0	0	0	0	0	0	0	0
Sign Control	Stop	Stop	Stop	Stop	Stop	Stop	Free	Free	Free	Free	Free	Free
RT Channelized	-	-	None	-	-	None	-	-	None	-	-	None
Storage Length	-	-	-	-	-	-	500	-	-	475	-	-
Veh in Median Storage, #	-	0	-	-	0	-	-	0	-	-	0	-
Grade, %	-	0	-	-	0	-	-	0	-	-	0	-
Peak Hour Factor	92	92	92	92	92	92	93	93	93	92	92	92
Heavy Vehicles, %	2	2	2	2	2	2	5	5	5	2	2	2
Mvmt Flow	39	0	8	0	0	0	2	228	0	0	452	13

Major/Minor	Minor2			Minor1			Major1			Major2		
Conflicting Flow All	691	691	459	695	697	228	465	0	0	228	0	0
Stage 1	459	459	-	232	232	-	-	-	-	-	-	-
Stage 2	232	232	-	463	465	-	-	-	-	-	-	-
Critical Hdwy	7.12	6.52	6.22	7.12	6.52	6.22	4.15	-	-	4.12	-	-
Critical Hdwy Stg 1	6.12	5.52	-	6.12	5.52	-	-	-	-	-	-	-
Critical Hdwy Stg 2	6.12	5.52	-	6.12	5.52	-	-	-	-	-	-	-
Follow-up Hdwy	3.518	4.018	3.318	3.518	4.018	3.318	2.245	-	-	2.218	-	-
Pot Cap-1 Maneuver	359	368	602	357	365	811	1081	-	-	1340	-	-
Stage 1	582	566	-	771	713	-	-	-	-	-	-	-
Stage 2	771	713	-	579	563	-	-	-	-	-	-	-
Platoon blocked, %								-	-		-	-
Mov Cap-1 Maneuver	359	367	602	352	364	811	1081	-	-	1340	-	-
Mov Cap-2 Maneuver	359	367	-	352	364	-	-	-	-	-	-	-
Stage 1	581	566	-	769	712	-	-	-	-	-	-	-
Stage 2	770	712	-	572	563	-	-	-	-	-	-	-

Approach	EB	WB	NB	SB
HCM Control Delay, s	15.7	0	0.1	0
HCM LOS	C	A		

Minor Lane/Major Mvmt	NBL	NBT	NBR	EBLn1	WBLn1	SBL	SBT	SBR
Capacity (veh/h)	1081	-	-	384	-	1340	-	-
HCM Lane V/C Ratio	0.002	-	-	0.122	-	-	-	-
HCM Control Delay (s)	8.3	-	-	15.7	0	0	-	-
HCM Lane LOS	A	-	-	C	A	A	-	-
HCM 95th %tile Q(veh)	0	-	-	0.4	-	0	-	-

Intersection	
Int Delay, s/veh	0

Movement	WBL	WBR	NBT	NBR	SBL	SBT
Lane Configurations						
Traffic Vol, veh/h	0	0	214	0	0	423
Future Vol, veh/h	0	0	214	0	0	423
Conflicting Peds, #/hr	0	0	0	0	0	0
Sign Control	Stop	Stop	Free	Free	Free	Free
RT Channelized	-	None	-	None	-	None
Storage Length	0	-	-	-	500	-
Veh in Median Storage, #	0	-	0	-	-	0
Grade, %	0	-	0	-	-	0
Peak Hour Factor	92	92	93	93	92	92
Heavy Vehicles, %	2	2	5	5	2	2
Mvmt Flow	0	0	230	0	0	460

Major/Minor	Minor1		Major1		Major2	
Conflicting Flow All	690	230	0	0	230	0
Stage 1	230	-	-	-	-	-
Stage 2	460	-	-	-	-	-
Critical Hdwy	6.42	6.22	-	-	4.12	-
Critical Hdwy Stg 1	5.42	-	-	-	-	-
Critical Hdwy Stg 2	5.42	-	-	-	-	-
Follow-up Hdwy	3.518	3.318	-	-	2.218	-
Pot Cap-1 Maneuver	411	809	-	-	1338	-
Stage 1	808	-	-	-	-	-
Stage 2	636	-	-	-	-	-
Platoon blocked, %			-	-		-
Mov Cap-1 Maneuver	411	809	-	-	1338	-
Mov Cap-2 Maneuver	506	-	-	-	-	-
Stage 1	808	-	-	-	-	-
Stage 2	636	-	-	-	-	-

Approach	WB	NB	SB
HCM Control Delay, s	0	0	0
HCM LOS	A		

Minor Lane/Major Mvmt	NBT	NBR	WBLn1	SBL	SBT
Capacity (veh/h)	-	-	-	1338	-
HCM Lane V/C Ratio	-	-	-	-	-
HCM Control Delay (s)	-	-	0	0	-
HCM Lane LOS	-	-	A	A	-
HCM 95th %tile Q(veh)	-	-	-	0	-

Intersection	
Int Delay, s/veh	3

Movement	EBL	EBT	WBT	WBR	SBL	SBR
Lane Configurations						
Traffic Vol, veh/h	0	890	0	0	287	0
Future Vol, veh/h	0	890	0	0	287	0
Conflicting Peds, #/hr	0	0	0	0	0	0
Sign Control	Free	Free	Stop	Stop	Stop	Stop
RT Channelized	-	None	-	None	-	None
Storage Length	-	-	-	-	0	-
Veh in Median Storage, #	-	1082	894	336	-	0	-
Grade, %	-	0	0	-	0	-
Peak Hour Factor	84	84	92	92	93	93
Heavy Vehicles, %	2	2	2	2	1	1
Mvmt Flow	0	1060	0	0	309	0

Major/Minor	Major1		Minor2	
Conflicting Flow All	-	0	424	-
Stage 1	-	-	0	-
Stage 2	-	-	424	-
Critical Hdwy	-	-	5.72	-
Critical Hdwy Stg 1	-	-	-	-
Critical Hdwy Stg 2	-	-	6.02	-
Follow-up Hdwy	-	-	3.81	-
Pot Cap-1 Maneuver	0	-	*739	0
Stage 1	0	-	-	0
Stage 2	0	-	*739	0
Platoon blocked, %		-	1	
Mov Cap-1 Maneuver	-	-	*739	-
Mov Cap-2 Maneuver	-	-	*739	-
Stage 1	-	-	-	-
Stage 2	-	-	*739	-

Approach	EB	SB
HCM Control Delay, s	0	13.3
HCM LOS		B

Minor Lane/Major Mvmt	EBT	SBLn1
Capacity (veh/h)	-	739
HCM Lane V/C Ratio	-	0.418
HCM Control Delay (s)	-	13.3
HCM Lane LOS	-	B
HCM 95th %tile Q(veh)	-	2.1

Notes			
~: Volume exceeds capacity	$: Delay exceeds 300s	+: Computation Not Defined	*: All major volume in platoon

Movement	EBL	EBT	EBR	WBL	WBT	WBR	NBL	NBT	NBR	SBL	SBT	SBR
Lane Configurations												
Traffic Volume (vph)	0	0	0	0	1885	349	0	164	0	0	157	58
Future Volume (vph)	0	0	0	0	1885	349	0	164	0	0	157	58
Ideal Flow (vphpl)	2000	2000	2000	2000	2000	2000	2000	2000	2000	2000	2000	2000
Total Lost time (s)					6.0	6.0		6.4			10.4	10.4
Lane Util. Factor					0.91	1.00		1.00			1.00	1.00
Frpb, ped/bikes					1.00	1.00		1.00			1.00	0.99
Flpb, ped/bikes					1.00	1.00		1.00			1.00	1.00
Frt					1.00	0.85		1.00			1.00	0.85
Flt Protected					1.00	1.00		1.00			1.00	1.00
Satd. Flow (prot)					5353	1667		1980			1869	1567
Flt Permitted					1.00	1.00		1.00			1.00	1.00
Satd. Flow (perm)					5353	1667		1980			1869	1567
Peak-hour factor, PHF	0.93	0.93	0.93	0.74	0.74	0.74	0.91	0.91	0.91	0.72	0.72	0.72
Adj. Flow (vph)	0	0	0	0	2547	472	0	180	0	0	218	81
RTOR Reduction (vph)	0	0	0	0	0	167	0	0	0	0	0	19
Lane Group Flow (vph)	0	0	0	0	2547	305	0	180	0	0	218	62
Confl. Peds. (#/hr)									1	1		
Confl. Bikes (#/hr)									1			2
Heavy Vehicles (%)	2%	2%	2%	2%	2%	2%	1%	1%	1%	7%	7%	7%
Turn Type					NA	Perm		NA			NA	Perm
Protected Phases					6			8			4	
Permitted Phases						6						4
Actuated Green, G (s)					68.0	68.0		39.6			35.6	35.6
Effective Green, g (s)					68.0	68.0		39.6			35.6	35.6
Actuated g/C Ratio					0.57	0.57		0.33			0.30	0.30
Clearance Time (s)					6.0	6.0		6.4			10.4	10.4
Vehicle Extension (s)					3.0	3.0		3.0			3.0	3.0
Lane Grp Cap (vph)					3033	944		653			554	464
v/s Ratio Prot					c0.48			0.09			c0.12	
v/s Ratio Perm						0.18						0.04
v/c Ratio					0.84	0.32		0.28			0.39	0.13
Uniform Delay, d1					21.5	13.8		29.6			33.6	30.9
Progression Factor					0.98	1.70		0.00			1.00	1.00
Incremental Delay, d2					2.3	0.7		0.2			0.5	0.1
Delay (s)					23.4	24.1		0.2			34.1	31.0
Level of Service					C	C		A			C	C
Approach Delay (s)		0.0			23.5			0.2			33.2	
Approach LOS		A			C			A			C	

Intersection Summary			
HCM 2000 Control Delay	23.1	HCM 2000 Level of Service	C
HCM 2000 Volume to Capacity ratio	0.69		
Actuated Cycle Length (s)	120.0	Sum of lost time (s)	16.4
Intersection Capacity Utilization	56.1%	ICU Level of Service	B
Analysis Period (min)	15		
c Critical Lane Group			

Movement	EBL	EBT	EBR	WBL	WBT	WBR	NBL	NBT	NBR	SBL	SBT	SBR
Lane Configurations												
Traffic Volume (vph)	0	937	240	0	0	0	0	164	375	0	157	0
Future Volume (vph)	0	937	240	0	0	0	0	164	375	0	157	0
Ideal Flow (vphpl)	2000	2000	2000	2000	2000	2000	2000	2000	2000	2000	2000	2000
Total Lost time (s)		6.0	6.0					10.4	10.4		6.4	
Lane Util. Factor		0.91	1.00					1.00	1.00		1.00	
Frpb, ped/bikes		1.00	1.00					1.00	0.99		1.00	
Flpb, ped/bikes		1.00	1.00					1.00	1.00		1.00	
Frt		1.00	0.85					1.00	0.85		1.00	
Flt Protected		1.00	1.00					1.00	1.00		1.00	
Satd. Flow (prot)		5353	1667					1980	1660		1869	
Flt Permitted		1.00	1.00					1.00	1.00		1.00	
Satd. Flow (perm)		5353	1667					1980	1660		1869	
Peak-hour factor, PHF	0.84	0.84	0.84	0.92	0.92	0.92	0.91	0.91	0.91	0.72	0.72	0.72
Adj. Flow (vph)	0	1115	286	0	0	0	0	180	412	0	218	0
RTOR Reduction (vph)	0	0	124	0	0	0	0	0	56	0	0	0
Lane Group Flow (vph)	0	1115	162	0	0	0	0	180	356	0	218	0
Confl. Peds. (#/hr)									1	1		
Confl. Bikes (#/hr)									1			2
Heavy Vehicles (%)	2%	2%	2%	2%	2%	2%	1%	1%	1%	7%	7%	7%
Turn Type		NA	Perm					NA	Perm		NA	
Protected Phases		2						4			8	
Permitted Phases			2						4			
Actuated Green, G (s)		68.0	68.0					35.6	35.6		39.6	
Effective Green, g (s)		68.0	68.0					35.6	35.6		39.6	
Actuated g/C Ratio		0.57	0.57					0.30	0.30		0.33	
Clearance Time (s)		6.0	6.0					10.4	10.4		6.4	
Vehicle Extension (s)		3.0	3.0					3.0	3.0		3.0	
Lane Grp Cap (vph)		3033	944					587	492		616	
v/s Ratio Prot		c0.21						0.09			0.12	
v/s Ratio Perm			0.10						c0.21			
v/c Ratio		0.37	0.17					0.31	0.72		0.35	
Uniform Delay, d1		14.2	12.5					32.7	37.8		30.5	
Progression Factor		0.76	0.43					1.00	1.00		0.00	
Incremental Delay, d2		0.3	0.4					0.3	5.2		0.3	
Delay (s)		11.1	5.7					32.9	43.0		0.4	
Level of Service		B	A					C	D		A	
Approach Delay (s)		10.0			0.0			40.0			0.4	
Approach LOS		B			A			D			A	

Intersection Summary			
HCM 2000 Control Delay	17.1	HCM 2000 Level of Service	B
HCM 2000 Volume to Capacity ratio	0.49		
Actuated Cycle Length (s)	120.0	Sum of lost time (s)	16.4
Intersection Capacity Utilization	56.1%	ICU Level of Service	B
Analysis Period (min)	15		
c Critical Lane Group			

Intersection	
Int Delay, s/veh	0

Movement	EBL	EBT	WBT	WBR	SBL	SBR
Lane Configurations						
Traffic Vol, veh/h	0	1312	0	0	3	0
Future Vol, veh/h	0	1312	0	0	3	0
Conflicting Peds, #/hr	0	0	0	0	0	0
Sign Control	Free	Free	Stop	Stop	Stop	Stop
RT Channelized	-	None	-	None	-	None
Storage Length	-	-	-	-	0	-
Veh in Median Storage, #	-	1080	541184	-	0	-
Grade, %	-	0	0	-	0	-
Peak Hour Factor	95	88	92	92	60	60
Heavy Vehicles, %	2	1	2	2	0	0
Mvmt Flow	0	1491	0	0	5	0

Major/Minor	Major1		Minor2	
Conflicting Flow All	-	0	596	-
Stage 1	-	-	0	-
Stage 2	-	-	596	-
Critical Hdwy	-	-	5.7	-
Critical Hdwy Stg 1	-	-	-	-
Critical Hdwy Stg 2	-	-	6	-
Follow-up Hdwy	-	-	3.8	-
Pot Cap-1 Maneuver	0	-	*688	0
Stage 1	0	-	-	0
Stage 2	0	-	*688	0
Platoon blocked, %		-	1	
Mov Cap-1 Maneuver	-	-	*688	-
Mov Cap-2 Maneuver	-	-	*688	-
Stage 1	-	-	-	-
Stage 2	-	-	*688	-

Approach	EB	SB
HCM Control Delay, s	0	10.3
HCM LOS		B

Minor Lane/Major Mvmt	EBT	SBLn1
Capacity (veh/h)	-	688
HCM Lane V/C Ratio	-	0.007
HCM Control Delay (s)	-	10.3
HCM Lane LOS	-	B
HCM 95th %tile Q(veh)	-	0

Notes			
~: Volume exceeds capacity	$: Delay exceeds 300s	+: Computation Not Defined	*: All major volume in platoon

Intersection	
Int Delay, s/veh	1.4

Movement	EBT	EBR	WBL	WBT	NBL	NBR
Lane Configurations						
Traffic Vol, veh/h	0	0	0	2156	81	0
Future Vol, veh/h	0	0	0	2156	81	0
Conflicting Peds, #/hr	0	0	0	0	0	0
Sign Control	Stop	Stop	Free	Free	Stop	Stop
RT Channelized	-	None	-	None	-	None
Storage Length	-	-	-	-	0	-
Veh in Median Storage, #	3	-	-	0	0	-
Grade, %	0	-	-	0	0	-
Peak Hour Factor	92	92	93	74	63	63
Heavy Vehicles, %	2	2	2	2	1	1
Mvmt Flow	0	0	0	2914	129	0

Major/Minor	Major2		Minor1	
Conflicting Flow All	-	-	1166	-
Stage 1	-	-	0	-
Stage 2	-	-	1166	-
Critical Hdwy	-	-	5.72	-
Critical Hdwy Stg 1	-	-	-	-
Critical Hdwy Stg 2	-	-	6.02	-
Follow-up Hdwy	-	-	3.81	-
Pot Cap-1 Maneuver	0	-	258	0
Stage 1	0	-	-	0
Stage 2	0	-	234	0
Platoon blocked, %		-		
Mov Cap-1 Maneuver	-	-	258	-
Mov Cap-2 Maneuver	-	-	258	-
Stage 1	-	-	-	-
Stage 2	-	-	234	-

Approach	WB	NB
HCM Control Delay, s	0	32.1
HCM LOS		D

Minor Lane/Major Mvmt	NBLn1	WBT
Capacity (veh/h)	258	-
HCM Lane V/C Ratio	0.498	-
HCM Control Delay (s)	32.1	-
HCM Lane LOS	D	-
HCM 95th %tile Q(veh)	2.6	-

Intersection	
Int Delay, s/veh	0.2

Movement	EBL	EBT	WBT	WBR	SBL	SBR
Lane Configurations						
Traffic Vol, veh/h	0	1234	0	0	23	0
Future Vol, veh/h	0	1234	0	0	23	0
Conflicting Peds, #/hr	0	0	0	0	0	0
Sign Control	Free	Free	Stop	Stop	Stop	Stop
RT Channelized	-	None	-	None	-	None
Storage Length	-	-	-	-	0	-
Veh in Median Storage, #	-	0	0	-	0	-
Grade, %	-	0	0	-	0	-
Peak Hour Factor	88	88	92	92	92	92
Heavy Vehicles, %	1	1	2	2	14	14
Mvmt Flow	0	1402	0	0	25	0

Major/Minor	Major1		Minor2	
Conflicting Flow All	-	0	561	-
Stage 1	-	-	0	-
Stage 2	-	-	561	-
Critical Hdwy	-	-	5.98	-
Critical Hdwy Stg 1	-	-	-	-
Critical Hdwy Stg 2	-	-	6.28	-
Follow-up Hdwy	-	-	3.94	-
Pot Cap-1 Maneuver	0	-	482	0
Stage 1	0	-	-	0
Stage 2	0	-	460	0
Platoon blocked, %		-		
Mov Cap-1 Maneuver	-	-	482	-
Mov Cap-2 Maneuver	-	-	482	-
Stage 1	-	-	-	-
Stage 2	-	-	460	-

Approach	EB	SB
HCM Control Delay, s	0	12.9
HCM LOS		B

Minor Lane/Major Mvmt	EBT	SBLn1
Capacity (veh/h)	-	482
HCM Lane V/C Ratio	-	0.052
HCM Control Delay (s)	-	12.9
HCM Lane LOS	-	B
HCM 95th %tile Q(veh)	-	0.2

Movement	EBL	EBT	EBR	WBL	WBT	WBR	NBL	NBT	NBR	SBL	SBT	SBR
Lane Configurations												
Traffic Volume (vph)	0	0	0	0	1630	0	0	0	0	0	170	549
Future Volume (vph)	0	0	0	0	1630	0	0	0	0	0	170	549
Ideal Flow (vphpl)	2000	2000	2000	2000	2000	2000	2000	2000	2000	2000	2000	2000
Total Lost time (s)					5.9						9.0	9.0
Lane Util. Factor					0.91						0.95	0.88
Frt					1.00						1.00	0.85
Flt Protected					1.00						1.00	1.00
Satd. Flow (prot)					5353						3725	2933
Flt Permitted					1.00						1.00	1.00
Satd. Flow (perm)					5353						3725	2933
Peak-hour factor, PHF	0.92	0.92	0.92	0.84	0.84	0.84	0.92	0.92	0.92	0.68	0.68	0.68
Adj. Flow (vph)	0	0	0	0	1940	0	0	0	0	0	250	807
RTOR Reduction (vph)	0	0	0	0	0	0	0	0	0	0	0	16
Lane Group Flow (vph)	0	0	0	0	1940	0	0	0	0	0	250	791
Turn Type					NA						NA	Perm
Protected Phases					6						4	
Permitted Phases												4
Actuated Green, G (s)					59.1						46.0	46.0
Effective Green, g (s)					59.1						46.0	46.0
Actuated g/C Ratio					0.49						0.38	0.38
Clearance Time (s)					5.9						9.0	9.0
Vehicle Extension (s)					3.0						3.0	3.0
Lane Grp Cap (vph)					2636						1427	1124
v/s Ratio Prot					c0.36						0.07	
v/s Ratio Perm												c0.27
v/c Ratio					0.74						0.18	0.70
Uniform Delay, d1					24.2						24.5	31.2
Progression Factor					1.00						1.00	1.00
Incremental Delay, d2					1.9						0.1	2.0
Delay (s)					26.1						24.5	33.3
Level of Service					C						C	C
Approach Delay (s)		0.0			26.1			0.0			31.2	
Approach LOS		A			C			A			C	

Intersection Summary			
HCM 2000 Control Delay	27.9	HCM 2000 Level of Service	C
HCM 2000 Volume to Capacity ratio	0.72		
Actuated Cycle Length (s)	120.0	Sum of lost time (s)	14.9
Intersection Capacity Utilization	60.6%	ICU Level of Service	B
Analysis Period (min)	15		

c Critical Lane Group

Movement	EBL	EBT	WBT	WBR	SBL	SBR
Lane Configurations						
Traffic Volume (vph)	0	723	0	0	170	0
Future Volume (vph)	0	723	0	0	170	0
Ideal Flow (vphpl)	2000	2000	2000	2000	2000	2000
Total Lost time (s)		5.9			6.0	
Lane Util. Factor		0.91			0.97	
Frt		1.00			1.00	
Flt Protected		1.00			0.95	
Satd. Flow (prot)		5406			3614	
Flt Permitted		1.00			0.95	
Satd. Flow (perm)		5406			3614	
Peak-hour factor, PHF	0.88	0.88	0.92	0.92	0.68	0.68
Adj. Flow (vph)	0	822	0	0	250	0
RTOR Reduction (vph)	0	0	0	0	138	0
Lane Group Flow (vph)	0	822	0	0	112	0
Heavy Vehicles (%)	1%	1%	2%	2%	2%	2%
Turn Type		NA			Prot	
Protected Phases		2			8	
Permitted Phases						
Actuated Green, G (s)		59.1			49.0	
Effective Green, g (s)		59.1			49.0	
Actuated g/C Ratio		0.49			0.41	
Clearance Time (s)		5.9			6.0	
Vehicle Extension (s)		3.0			3.0	
Lane Grp Cap (vph)		2662			1475	
v/s Ratio Prot		c0.15			c0.03	
v/s Ratio Perm						
v/c Ratio		0.31			0.08	
Uniform Delay, d1		18.2			21.7	
Progression Factor		1.07			0.02	
Incremental Delay, d2		0.3			0.0	
Delay (s)		19.7			0.5	
Level of Service		B			A	
Approach Delay (s)		19.7	0.0		0.5	
Approach LOS		B	A		A	

Intersection Summary			
HCM 2000 Control Delay	15.2	HCM 2000 Level of Service	B
HCM 2000 Volume to Capacity ratio	0.21		
Actuated Cycle Length (s)	120.0	Sum of lost time (s)	14.9
Intersection Capacity Utilization	60.6%	ICU Level of Service	B
Analysis Period (min)	15		
c Critical Lane Group			

Intersection	
Int Delay, s/veh	0

Movement	EBT	EBR	WBL	WBT	NBL	NBR
Lane Configurations						
Traffic Vol, veh/h	1257	0	0	0	0	0
Future Vol, veh/h	1257	0	0	0	0	0
Conflicting Peds, #/hr	0	0	0	0	0	0
Sign Control	Free	Free	Stop	Stop	Stop	Stop
RT Channelized	-	None	-	None	-	None
Storage Length	-	-	-	-	-	0
Veh in Median Storage, #	0	-	-	0	0	-
Grade, %	0	-	-	0	0	-
Peak Hour Factor	88	88	92	92	92	92
Heavy Vehicles, %	1	1	2	2	2	2
Mvmt Flow	1428	0	0	0	0	0

Major/Minor	Major1			Minor1	
Conflicting Flow All	0	0		-	714
Stage 1	-	-		-	-
Stage 2	-	-		-	-
Critical Hdwy	-	-		-	7.14
Critical Hdwy Stg 1	-	-		-	-
Critical Hdwy Stg 2	-	-		-	-
Follow-up Hdwy	-	-		-	3.92
Pot Cap-1 Maneuver	-	-		0	321
Stage 1	-	-		0	-
Stage 2	-	-		0	-
Platoon blocked, %	-	-			
Mov Cap-1 Maneuver	-	-		-	321
Mov Cap-2 Maneuver	-	-		-	-
Stage 1	-	-		-	-
Stage 2	-	-		-	-

Approach	EB	NB
HCM Control Delay, s	0	0
HCM LOS		A

Minor Lane/Major Mvmt	NBLn1	EBT	EBR
Capacity (veh/h)	-	-	-
HCM Lane V/C Ratio	-	-	-
HCM Control Delay (s)	0	-	-
HCM Lane LOS	A	-	-
HCM 95th %tile Q(veh)	-	-	-

Intersection	
Int Delay, s/veh	0.7

Movement	EBL	EBT	EBR	WBL	WBT	WBR	NBL	NBT	NBR	SBL	SBT	SBR
Lane Configurations												
Traffic Vol, veh/h	25	0	3	0	0	0	4	514	0	0	360	37
Future Vol, veh/h	25	0	3	0	0	0	4	514	0	0	360	37
Conflicting Peds, #/hr	0	0	0	0	0	0	0	0	0	0	0	0
Sign Control	Stop	Stop	Stop	Stop	Stop	Stop	Free	Free	Free	Free	Free	Free
RT Channelized	-	-	None	-	-	None	-	-	None	-	-	None
Storage Length	-	-	-	-	-	-	500	-	-	475	-	-
Veh in Median Storage, #	-	0	-	-	0	-	-	0	-	-	0	-
Grade, %	-	0	-	-	0	-	-	0	-	-	0	-
Peak Hour Factor	92	92	92	92	92	92	91	91	91	92	92	92
Heavy Vehicles, %	2	2	2	2	2	2	1	1	1	2	2	2
Mvmt Flow	27	0	3	0	0	0	4	565	0	0	391	40

Major/Minor	Minor2			Minor1			Major1			Major2		
Conflicting Flow All	984	984	411	986	1004	565	431	0	0	565	0	0
Stage 1	411	411	-	573	573	-	-	-	-	-	-	-
Stage 2	573	573	-	413	431	-	-	-	-	-	-	-
Critical Hdwy	7.12	6.52	6.22	7.12	6.52	6.22	4.11	-	-	4.12	-	-
Critical Hdwy Stg 1	6.12	5.52	-	6.12	5.52	-	-	-	-	-	-	-
Critical Hdwy Stg 2	6.12	5.52	-	6.12	5.52	-	-	-	-	-	-	-
Follow-up Hdwy	3.518	4.018	3.318	3.518	4.018	3.318	2.209	-	-	2.218	-	-
Pot Cap-1 Maneuver	228	248	641	227	242	524	1134	-	-	1007	-	-
Stage 1	618	595	-	505	504	-	-	-	-	-	-	-
Stage 2	505	504	-	616	583	-	-	-	-	-	-	-
Platoon blocked, %								-	-		-	-
Mov Cap-1 Maneuver	227	247	641	225	241	524	1134	-	-	1007	-	-
Mov Cap-2 Maneuver	227	247	-	225	241	-	-	-	-	-	-	-
Stage 1	616	595	-	503	502	-	-	-	-	-	-	-
Stage 2	503	502	-	613	583	-	-	-	-	-	-	-

Approach	EB	WB	NB	SB
HCM Control Delay, s	21.8	0	0.1	0
HCM LOS	C	A		

Minor Lane/Major Mvmt	NBL	NBT	NBR	EBLn1	WBLn1	SBL	SBT	SBR
Capacity (veh/h)	1134	-	-	244	-	1007	-	-
HCM Lane V/C Ratio	0.004	-	-	0.125	-	-	-	-
HCM Control Delay (s)	8.2	-	-	21.8	0	0	-	-
HCM Lane LOS	A	-	-	C	A	A	-	-
HCM 95th %tile Q(veh)	0	-	-	0.4	-	0	-	-

Intersection	
Int Delay, s/veh	0

Movement	WBL	WBR	NBT	NBR	SBL	SBT
Lane Configurations						
Traffic Vol, veh/h	0	0	518	0	0	363
Future Vol, veh/h	0	0	518	0	0	363
Conflicting Peds, #/hr	0	0	0	0	0	0
Sign Control	Stop	Stop	Free	Free	Free	Free
RT Channelized	-	None	-	None	-	None
Storage Length	0	-	-	-	500	-
Veh in Median Storage, #	0	-	0	-	-	0
Grade, %	0	-	0	-	-	0
Peak Hour Factor	92	92	91	91	92	92
Heavy Vehicles, %	2	2	1	1	2	2
Mvmt Flow	0	0	569	0	0	395

Major/Minor	Minor1		Major1		Major2	
Conflicting Flow All	964	569	0	0	569	0
Stage 1	569	-	-	-	-	-
Stage 2	395	-	-	-	-	-
Critical Hdwy	6.42	6.22	-	-	4.12	-
Critical Hdwy Stg 1	5.42	-	-	-	-	-
Critical Hdwy Stg 2	5.42	-	-	-	-	-
Follow-up Hdwy	3.518	3.318	-	-	2.218	-
Pot Cap-1 Maneuver	283	522	-	-	1003	-
Stage 1	566	-	-	-	-	-
Stage 2	681	-	-	-	-	-
Platoon blocked, %			-	-		-
Mov Cap-1 Maneuver	283	522	-	-	1003	-
Mov Cap-2 Maneuver	409	-	-	-	-	-
Stage 1	566	-	-	-	-	-
Stage 2	681	-	-	-	-	-

Approach	WB	NB	SB
HCM Control Delay, s	0	0	0
HCM LOS	A		

Minor Lane/Major Mvmt	NBT	NBR	WBLn1	SBL	SBT
Capacity (veh/h)	-	-	-	1003	-
HCM Lane V/C Ratio	-	-	-	-	-
HCM Control Delay (s)	-	-	0	0	-
HCM Lane LOS	-	-	A	A	-
HCM 95th %tile Q(veh)	-	-	-	0	-

Intersection: 10: EB 12-Mile Road & WB-to-EB XO, W. of Meadowbrook

Movement	SB
Directions Served	L
Maximum Queue (ft)	91
Average Queue (ft)	62
95th Queue (ft)	82
Link Distance (ft)	23
Upstream Blk Time (%)	33
Queuing Penalty (veh)	94
Storage Bay Dist (ft)	
Storage Blk Time (%)	
Queuing Penalty (veh)	

Intersection: 11: WB-to-EB XO, W. of Meadowbrook & WB 12-Mile Road

Movement	WB	WB
Directions Served	L	T
Maximum Queue (ft)	125	8
Average Queue (ft)	37	0
95th Queue (ft)	98	6
Link Distance (ft)		651
Upstream Blk Time (%)		
Queuing Penalty (veh)		
Storage Bay Dist (ft)	250	
Storage Blk Time (%)		
Queuing Penalty (veh)		

Intersection: 20: Meadowbrook Road & WB 12-Mile Road

Movement	WB	WB	WB	WB	SB	SB
Directions Served	T	T	T	R	T	R
Maximum Queue (ft)	161	152	134	53	154	71
Average Queue (ft)	95	80	54	19	68	27
95th Queue (ft)	152	134	111	47	133	56
Link Distance (ft)	148	148	148	148	837	
Upstream Blk Time (%)	1	0	0			
Queuing Penalty (veh)	3	1	1			
Storage Bay Dist (ft)						275
Storage Blk Time (%)						
Queuing Penalty (veh)						

Intersection: 21: Meadowbrook Road & EB 12-Mile Road

Movement	EB	EB	EB	EB	NB	NB	SB
Directions Served	T	T	T	R	T	R	T
Maximum Queue (ft)	77	85	101	114	94	80	9
Average Queue (ft)	36	31	39	49	32	39	0
95th Queue (ft)	69	70	78	92	74	69	5
Link Distance (ft)	634	634	634		878		56
Upstream Blk Time (%)							
Queuing Penalty (veh)							
Storage Bay Dist (ft)				350		250	
Storage Blk Time (%)							
Queuing Penalty (veh)							

Intersection: 30: EB 12-Mile Road & WB-to-EB XO, E. of Meadowbrook

Movement
Directions Served
Maximum Queue (ft)
Average Queue (ft)
95th Queue (ft)
Link Distance (ft)
Upstream Blk Time (%)
Queuing Penalty (veh)
Storage Bay Dist (ft)
Storage Blk Time (%)
Queuing Penalty (veh)

Intersection: 31: WB-to-EB XO, E. of Meadowbrook & WB 12-Mile Road

Movement	WB	WB	WB
Directions Served	T	T	T
Maximum Queue (ft)	63	35	6
Average Queue (ft)	5	2	0
95th Queue (ft)	37	19	4
Link Distance (ft)	506	506	506
Upstream Blk Time (%)			
Queuing Penalty (veh)			
Storage Bay Dist (ft)			
Storage Blk Time (%)			
Queuing Penalty (veh)			

Intersection: 40: EB-to-WB XO, E. of Meadowbrook & WB 12-Mile Road

Movement	NB
Directions Served	L
Maximum Queue (ft)	56
Average Queue (ft)	25
95th Queue (ft)	47
Link Distance (ft)	18
Upstream Blk Time (%)	6
Queuing Penalty (veh)	3
Storage Bay Dist (ft)	
Storage Blk Time (%)	
Queuing Penalty (veh)	

Intersection: 41: EB 12-Mile Road & EB-to-WB XO, E. of Meadowbrook

Movement
Directions Served
Maximum Queue (ft)
Average Queue (ft)
95th Queue (ft)
Link Distance (ft)
Upstream Blk Time (%)
Queuing Penalty (veh)
Storage Bay Dist (ft)
Storage Blk Time (%)
Queuing Penalty (veh)

Intersection: 50: EB 12-Mile Road & WB-to-EB XO, W. of Summit Dr.

Movement	SB
Directions Served	L
Maximum Queue (ft)	36
Average Queue (ft)	9
95th Queue (ft)	32
Link Distance (ft)	23
Upstream Blk Time (%)	1
Queuing Penalty (veh)	0
Storage Bay Dist (ft)	
Storage Blk Time (%)	
Queuing Penalty (veh)	

Intersection: 51: WB-to-EB XO, W. of Summit Dr. & WB 12-Mile Road

Movement							
Directions Served							
Maximum Queue (ft)							
Average Queue (ft)							
95th Queue (ft)							
Link Distance (ft)							
Upstream Blk Time (%)							
Queuing Penalty (veh)							
Storage Bay Dist (ft)							
Storage Blk Time (%)							
Queuing Penalty (veh)							

Intersection: 60: SB M-5 Exit-Ramp & WB 12-Mile Road

Movement	WB	WB	WB	SB	SB	SB	SB
Directions Served	T	T	T	T	T	R	R
Maximum Queue (ft)	181	150	60	147	173	94	49
Average Queue (ft)	87	35	14	37	89	47	16
95th Queue (ft)	153	99	43	103	148	76	43
Link Distance (ft)	1226	1226	1226			958	
Upstream Blk Time (%)							
Queuing Penalty (veh)							
Storage Bay Dist (ft)				250	250		250
Storage Blk Time (%)							
Queuing Penalty (veh)							

Intersection: 61: EB 12-Mile Road & SB M-5 Exit-Ramp

Movement	EB	EB	EB	SB
Directions Served	T	T	T	L
Maximum Queue (ft)	105	101	114	5
Average Queue (ft)	38	32	39	0
95th Queue (ft)	80	78	92	4
Link Distance (ft)	141	141	141	22
Upstream Blk Time (%)			0	0
Queuing Penalty (veh)			0	0
Storage Bay Dist (ft)				
Storage Blk Time (%)				
Queuing Penalty (veh)				

Intersection: 70: Site Drive #1 & EB 12-Mile Road

Movement
Directions Served
Maximum Queue (ft)
Average Queue (ft)
95th Queue (ft)
Link Distance (ft)
Upstream Blk Time (%)
Queuing Penalty (veh)
Storage Bay Dist (ft)
Storage Blk Time (%)
Queuing Penalty (veh)

Intersection: 80: Meadowbrook Road & Elm Creek Drive/Site Drive #2

Movement	EB	NB
Directions Served	LTR	L
Maximum Queue (ft)	56	11
Average Queue (ft)	26	1
95th Queue (ft)	51	7
Link Distance (ft)	364	
Upstream Blk Time (%)		
Queuing Penalty (veh)		
Storage Bay Dist (ft)		500
Storage Blk Time (%)		
Queuing Penalty (veh)		

Intersection: 90: Meadowbrook Road & Site Drive #3

Movement
Directions Served
Maximum Queue (ft)
Average Queue (ft)
95th Queue (ft)
Link Distance (ft)
Upstream Blk Time (%)
Queuing Penalty (veh)
Storage Bay Dist (ft)
Storage Blk Time (%)
Queuing Penalty (veh)

Zone Summary

Zone wide Queuing Penalty: 103

Intersection: 10: EB 12-Mile Road & WB-to-EB XO, W. of Meadowbrook

Movement	SB
Directions Served	L
Maximum Queue (ft)	87
Average Queue (ft)	63
95th Queue (ft)	81
Link Distance (ft)	23
Upstream Blk Time (%)	41
Queuing Penalty (veh)	119
Storage Bay Dist (ft)	
Storage Blk Time (%)	
Queuing Penalty (veh)	

Intersection: 11: WB-to-EB XO, W. of Meadowbrook & WB 12-Mile Road

Movement	WB
Directions Served	L
Maximum Queue (ft)	168
Average Queue (ft)	45
95th Queue (ft)	119
Link Distance (ft)	
Upstream Blk Time (%)	
Queuing Penalty (veh)	
Storage Bay Dist (ft)	250
Storage Blk Time (%)	
Queuing Penalty (veh)	

Intersection: 20: Meadowbrook Road & WB 12-Mile Road

Movement	WB	WB	WB	WB	NB	SB	SB
Directions Served	T	T	T	R	T	T	R
Maximum Queue (ft)	172	181	184	150	14	203	71
Average Queue (ft)	149	154	151	69	1	92	21
95th Queue (ft)	189	191	195	121	8	168	53
Link Distance (ft)	148	148	148	148	56	837	
Upstream Blk Time (%)	10	10	9	0			
Queuing Penalty (veh)	54	58	52	1			
Storage Bay Dist (ft)							275
Storage Blk Time (%)							
Queuing Penalty (veh)							

Intersection: 21: Meadowbrook Road & EB 12-Mile Road

Movement	EB	EB	EB	EB	NB	NB
Directions Served	T	T	T	R	T	R
Maximum Queue (ft)	128	149	185	119	175	283
Average Queue (ft)	70	74	97	40	92	110
95th Queue (ft)	117	132	166	79	159	215
Link Distance (ft)	634	634	634		878	
Upstream Blk Time (%)						
Queuing Penalty (veh)						
Storage Bay Dist (ft)				350		250
Storage Blk Time (%)						1
Queuing Penalty (veh)						1

Intersection: 30: EB 12-Mile Road & WB-to-EB XO, E. of Meadowbrook

Movement	SB
Directions Served	L
Maximum Queue (ft)	23
Average Queue (ft)	1
95th Queue (ft)	12
Link Distance (ft)	19
Upstream Blk Time (%)	0
Queuing Penalty (veh)	0
Storage Bay Dist (ft)	
Storage Blk Time (%)	
Queuing Penalty (veh)	

Intersection: 31: WB-to-EB XO, E. of Meadowbrook & WB 12-Mile Road

Movement	WB	WB	WB	WB
Directions Served	T	T	T	T
Maximum Queue (ft)	211	230	217	86
Average Queue (ft)	63	67	56	3
95th Queue (ft)	153	160	148	45
Link Distance (ft)	506	506	506	
Upstream Blk Time (%)				
Queuing Penalty (veh)				
Storage Bay Dist (ft)				150
Storage Blk Time (%)			0	
Queuing Penalty (veh)			3	

Intersection: 40: EB-to-WB XO, E. of Meadowbrook & WB 12-Mile Road

Movement	NB
Directions Served	L
Maximum Queue (ft)	66
Average Queue (ft)	42
95th Queue (ft)	70
Link Distance (ft)	18
Upstream Blk Time (%)	36
Queuing Penalty (veh)	34
Storage Bay Dist (ft)	
Storage Blk Time (%)	
Queuing Penalty (veh)	

Intersection: 41: EB 12-Mile Road & EB-to-WB XO, E. of Meadowbrook

Movement	EB	EB
Directions Served	L	T
Maximum Queue (ft)	140	38
Average Queue (ft)	18	1
95th Queue (ft)	81	28
Link Distance (ft)		506
Upstream Blk Time (%)		
Queuing Penalty (veh)		
Storage Bay Dist (ft)	250	
Storage Blk Time (%)		
Queuing Penalty (veh)		

Intersection: 50: EB 12-Mile Road & WB-to-EB XO, W. of Summit Dr.

Movement	SB
Directions Served	L
Maximum Queue (ft)	72
Average Queue (ft)	19
95th Queue (ft)	55
Link Distance (ft)	23
Upstream Blk Time (%)	3
Queuing Penalty (veh)	1
Storage Bay Dist (ft)	
Storage Blk Time (%)	
Queuing Penalty (veh)	

Intersection: 51: WB-to-EB XO, W. of Summit Dr. & WB 12-Mile Road

Movement	WB
Directions Served	L
Maximum Queue (ft)	14
Average Queue (ft)	0
95th Queue (ft)	10
Link Distance (ft)	
Upstream Blk Time (%)	
Queuing Penalty (veh)	
Storage Bay Dist (ft)	300
Storage Blk Time (%)	
Queuing Penalty (veh)	

Intersection: 60: SB M-5 Exit-Ramp & WB 12-Mile Road

Movement	WB	WB	WB	SB	SB	SB	SB
Directions Served	T	T	T	T	T	R	R
Maximum Queue (ft)	355	324	267	188	260	304	282
Average Queue (ft)	176	123	99	43	101	147	108
95th Queue (ft)	294	245	200	128	189	246	219
Link Distance (ft)	1226	1226	1226			958	
Upstream Blk Time (%)							
Queuing Penalty (veh)							
Storage Bay Dist (ft)				250	250		250
Storage Blk Time (%)					0	1	0
Queuing Penalty (veh)					0	4	1

Intersection: 61: EB 12-Mile Road & SB M-5 Exit-Ramp

Movement	EB	EB	EB	SB
Directions Served	T	T	T	L
Maximum Queue (ft)	121	134	161	5
Average Queue (ft)	42	48	59	0
95th Queue (ft)	99	109	122	4
Link Distance (ft)	141	141	141	22
Upstream Blk Time (%)	0	0	1	0
Queuing Penalty (veh)	0	0	2	0
Storage Bay Dist (ft)				
Storage Blk Time (%)				
Queuing Penalty (veh)				

Intersection: 70: Site Drive #1 & EB 12-Mile Road

Movement
Directions Served
Maximum Queue (ft)
Average Queue (ft)
95th Queue (ft)
Link Distance (ft)
Upstream Blk Time (%)
Queuing Penalty (veh)
Storage Bay Dist (ft)
Storage Blk Time (%)
Queuing Penalty (veh)

Intersection: 80: Meadowbrook Road & Elm Creek Drive/Site Drive #2

Movement	EB	NB
Directions Served	LTR	L
Maximum Queue (ft)	56	17
Average Queue (ft)	22	1
95th Queue (ft)	49	7
Link Distance (ft)	364	
Upstream Blk Time (%)		
Queuing Penalty (veh)		
Storage Bay Dist (ft)		500
Storage Blk Time (%)		
Queuing Penalty (veh)		

Intersection: 90: Meadowbrook Road & Site Drive #3

Movement
Directions Served
Maximum Queue (ft)
Average Queue (ft)
95th Queue (ft)
Link Distance (ft)
Upstream Blk Time (%)
Queuing Penalty (veh)
Storage Bay Dist (ft)
Storage Blk Time (%)
Queuing Penalty (veh)

Zone Summary

Zone wide Queuing Penalty: 331

Intersection	
Int Delay, s/veh	5

Movement	EBL	EBT	WBT	WBR	SBL	SBR
Lane Configurations						
Traffic Vol, veh/h	0	536	0	0	292	0
Future Vol, veh/h	0	536	0	0	292	0
Conflicting Peds, #/hr	0	0	0	0	0	0
Sign Control	Free	Free	Stop	Stop	Stop	Stop
RT Channelized	-	None	-	None	-	None
Storage Length	-	-	-	-	0	-
Veh in Median Storage, #	-	1082894336		-	0	-
Grade, %	-	0	0	-	0	-
Peak Hour Factor	90	90	92	92	88	88
Heavy Vehicles, %	4	4	2	2	2	2
Mvmt Flow	0	596	0	0	332	0

Major/Minor	Major1		Minor2	
Conflicting Flow All	-	0	238	-
Stage 1	-	-	0	-
Stage 2	-	-	238	-
Critical Hdwy	-	-	5.74	-
Critical Hdwy Stg 1	-	-	-	-
Critical Hdwy Stg 2	-	-	6.04	-
Follow-up Hdwy	-	-	3.82	-
Pot Cap-1 Maneuver	0	-	730	0
Stage 1	0	-	-	0
Stage 2	0	-	715	0
Platoon blocked, %		-		
Mov Cap-1 Maneuver	-	-	730	-
Mov Cap-2 Maneuver	-	-	730	-
Stage 1	-	-	-	-
Stage 2	-	-	715	-

Approach	EB	SB
HCM Control Delay, s	0	14
HCM LOS		B

Minor Lane/Major Mvmt	EBT	SBLn1
Capacity (veh/h)	-	730
HCM Lane V/C Ratio	-	0.455
HCM Control Delay (s)	-	14
HCM Lane LOS	-	B
HCM 95th %tile Q(veh)	-	2.4

Movement	EBL	EBT	EBR	WBL	WBT	WBR	NBL	NBT	NBR	SBL	SBT	SBR
Lane Configurations												
Traffic Volume (vph)	0	0	0	0	821	68	0	63	0	0	121	95
Future Volume (vph)	0	0	0	0	821	68	0	63	0	0	121	95
Ideal Flow (vphpl)	2000	2000	2000	2000	2000	2000	2000	2000	2000	2000	2000	2000
Total Lost time (s)					6.0	6.0		6.4			10.4	10.4
Lane Util. Factor					0.91	1.00		1.00			1.00	1.00
Frpb, ped/bikes					1.00	0.98		1.00			1.00	1.00
Flpb, ped/bikes					1.00	1.00		1.00			1.00	1.00
Frt					1.00	0.85		1.00			1.00	0.85
Flt Protected					1.00	1.00		1.00			1.00	1.00
Satd. Flow (prot)					5301	1616		1905			1923	1635
Flt Permitted					1.00	1.00		1.00			1.00	1.00
Satd. Flow (perm)					5301	1616		1905			1923	1635
Peak-hour factor, PHF	0.90	0.90	0.90	0.73	0.73	0.73	0.93	0.93	0.93	0.88	0.88	0.88
Adj. Flow (vph)	0	0	0	0	1125	93	0	68	0	0	138	108
RTOR Reduction (vph)	0	0	0	0	0	47	0	0	0	0	0	31
Lane Group Flow (vph)	0	0	0	0	1125	46	0	68	0	0	138	77
Confl. Peds. (#/hr)	1					1			1	1		
Heavy Vehicles (%)	4%	4%	4%	3%	3%	3%	5%	5%	5%	4%	4%	4%
Turn Type					NA	Perm		NA			NA	Perm
Protected Phases					6			8			4	
Permitted Phases						6						4
Actuated Green, G (s)					59.0	59.0		48.6			44.6	44.6
Effective Green, g (s)					59.0	59.0		48.6			44.6	44.6
Actuated g/C Ratio					0.49	0.49		0.41			0.37	0.37
Clearance Time (s)					6.0	6.0		6.4			10.4	10.4
Vehicle Extension (s)					3.0	3.0		3.0			3.0	3.0
Lane Grp Cap (vph)					2606	794		771			714	607
v/s Ratio Prot					c0.21			0.04			c0.07	
v/s Ratio Perm						0.03						0.05
v/c Ratio					0.43	0.06		0.09			0.19	0.13
Uniform Delay, d1					19.7	16.0		22.0			25.5	24.9
Progression Factor					1.08	2.11		0.00			1.00	1.00
Incremental Delay, d2					0.5	0.1		0.0			0.1	0.1
Delay (s)					21.8	33.8		0.1			25.7	24.9
Level of Service					C	C		A			C	C
Approach Delay (s)		0.0			22.7			0.1			25.3	
Approach LOS		A			C			A			C	

Intersection Summary			
HCM 2000 Control Delay	22.2	HCM 2000 Level of Service	C
HCM 2000 Volume to Capacity ratio	0.33		
Actuated Cycle Length (s)	120.0	Sum of lost time (s)	16.4
Intersection Capacity Utilization	36.4%	ICU Level of Service	A
Analysis Period (min)	15		

c Critical Lane Group

Movement	EBL	EBT	EBR	WBL	WBT	WBR	NBL	NBT	NBR	SBL	SBT	SBR
Lane Configurations												
Traffic Volume (vph)	0	509	319	0	0	0	0	63	225	0	121	0
Future Volume (vph)	0	509	319	0	0	0	0	63	225	0	121	0
Ideal Flow (vphpl)	2000	2000	2000	2000	2000	2000	2000	2000	2000	2000	2000	2000
Total Lost time (s)		6.0	6.0					10.4	10.4		6.4	
Lane Util. Factor		0.91	1.00					1.00	1.00		1.00	
Frpb, ped/bikes		1.00	1.00					1.00	0.99		1.00	
Flpb, ped/bikes		1.00	1.00					1.00	1.00		1.00	
Frt		1.00	0.85					1.00	0.85		1.00	
Flt Protected		1.00	1.00					1.00	1.00		1.00	
Satd. Flow (prot)		5250	1635					1905	1598		1923	
Flt Permitted		1.00	1.00					1.00	1.00		1.00	
Satd. Flow (perm)		5250	1635					1905	1598		1923	
Peak-hour factor, PHF	0.90	0.90	0.90	0.73	0.73	0.73	0.93	0.93	0.93	0.88	0.88	0.88
Adj. Flow (vph)	0	566	354	0	0	0	0	68	242	0	138	0
RTOR Reduction (vph)	0	0	180	0	0	0	0	0	152	0	0	0
Lane Group Flow (vph)	0	566	174	0	0	0	0	68	90	0	138	0
Confl. Peds. (#/hr)	1					1			1	1		
Heavy Vehicles (%)	4%	4%	4%	3%	3%	3%	5%	5%	5%	4%	4%	4%
Turn Type		NA	Perm					NA	Perm		NA	
Protected Phases		2						4			8	
Permitted Phases			2						4			
Actuated Green, G (s)		59.0	59.0					44.6	44.6		48.6	
Effective Green, g (s)		59.0	59.0					44.6	44.6		48.6	
Actuated g/C Ratio		0.49	0.49					0.37	0.37		0.41	
Clearance Time (s)		6.0	6.0					10.4	10.4		6.4	
Vehicle Extension (s)		3.0	3.0					3.0	3.0		3.0	
Lane Grp Cap (vph)		2581	803					708	593		778	
v/s Ratio Prot		c0.11						0.04			c0.07	
v/s Ratio Perm			0.11						0.06			
v/c Ratio		0.22	0.22					0.10	0.15		0.18	
Uniform Delay, d1		17.4	17.4					24.6	25.1		22.9	
Progression Factor		0.83	0.53					1.00	1.00		0.00	
Incremental Delay, d2		0.2	0.6					0.1	0.1		0.1	
Delay (s)		14.6	9.9					24.6	25.2		0.1	
Level of Service		B	A					C	C		A	
Approach Delay (s)		12.8			0.0			25.1			0.1	
Approach LOS		B			A			C			A	

Intersection Summary			
HCM 2000 Control Delay	14.3	HCM 2000 Level of Service	B
HCM 2000 Volume to Capacity ratio	0.21		
Actuated Cycle Length (s)	120.0	Sum of lost time (s)	16.4
Intersection Capacity Utilization	36.4%	ICU Level of Service	A
Analysis Period (min)	15		

c Critical Lane Group

Intersection	
Int Delay, s/veh	0

Movement	EBL	EBT	WBT	WBR	SBL	SBR
Lane Configurations						
Traffic Vol, veh/h	0	734	0	0	0	0
Future Vol, veh/h	0	734	0	0	0	0
Conflicting Peds, #/hr	0	0	0	0	0	0
Sign Control	Free	Free	Stop	Stop	Stop	Stop
RT Channelized	-	None	-	None	-	None
Storage Length	-	-	-	-	0	-
Veh in Median Storage, #	-	1080	541	184	-	0	-
Grade, %	-	0	0	-	0	-
Peak Hour Factor	85	85	92	92	92	92
Heavy Vehicles, %	6	6	2	2	2	2
Mvmt Flow	0	864	0	0	0	0

Major/Minor	Major1		Minor2	
Conflicting Flow All	-	0	346	-
Stage 1	-	-	0	-
Stage 2	-	-	346	-
Critical Hdwy	-	-	5.74	-
Critical Hdwy Stg 1	-	-	-	-
Critical Hdwy Stg 2	-	-	6.04	-
Follow-up Hdwy	-	-	3.82	-
Pot Cap-1 Maneuver	0	-	649	0
Stage 1	0	-	-	0
Stage 2	0	-	630	0
Platoon blocked, %		-		
Mov Cap-1 Maneuver	-	-	649	-
Mov Cap-2 Maneuver	-	-	649	-
Stage 1	-	-	-	-
Stage 2	-	-	630	-

Approach	EB	SB
HCM Control Delay, s	0	0
HCM LOS		A

Minor Lane/Major Mvmt	EBT	SBLn1
Capacity (veh/h)	-	-
HCM Lane V/C Ratio	-	-
HCM Control Delay (s)	-	0
HCM Lane LOS	-	A
HCM 95th %tile Q(veh)	-	-

Intersection	
Int Delay, s/veh	0.8

Movement	EBT	EBR	WBL	WBT	NBL	NBR
Lane Configurations						
Traffic Vol, veh/h	0	0	0	826	63	0
Future Vol, veh/h	0	0	0	826	63	0
Conflicting Peds, #/hr	0	0	0	0	0	0
Sign Control	Stop	Stop	Free	Free	Stop	Stop
RT Channelized	-	None	-	None	-	None
Storage Length	-	-	-	-	0	-
Veh in Median Storage, #	3	-	-	0	0	-
Grade, %	0	-	-	0	0	-
Peak Hour Factor	92	92	90	73	80	80
Heavy Vehicles, %	2	2	3	3	3	3
Mvmt Flow	0	0	0	1132	79	0

Major/Minor	Major2		Minor1	
Conflicting Flow All	-	-	453	-
Stage 1	-	-	0	-
Stage 2	-	-	453	-
Critical Hdwy	-	-	5.76	-
Critical Hdwy Stg 1	-	-	-	-
Critical Hdwy Stg 2	-	-	6.06	-
Follow-up Hdwy	-	-	3.83	-
Pot Cap-1 Maneuver	0	-	574	0
Stage 1	0	-	-	0
Stage 2	0	-	553	0
Platoon blocked, %		-		
Mov Cap-1 Maneuver	-	-	574	-
Mov Cap-2 Maneuver	-	-	574	-
Stage 1	-	-	-	-
Stage 2	-	-	553	-

Approach	WB	NB
HCM Control Delay, s	0	12.3
HCM LOS		B

Minor Lane/Major Mvmt	NBLn1	WBT
Capacity (veh/h)	574	-
HCM Lane V/C Ratio	0.137	-
HCM Control Delay (s)	12.3	-
HCM Lane LOS	B	-
HCM 95th %tile Q(veh)	0.5	-

Intersection	
Int Delay, s/veh	0.8

Movement	EBL	EBT	WBT	WBR	SBL	SBR
Lane Configurations						
Traffic Vol, veh/h	0	671	0	0	36	0
Future Vol, veh/h	0	671	0	0	36	0
Conflicting Peds, #/hr	0	0	0	0	0	0
Sign Control	Free	Free	Stop	Stop	Stop	Stop
RT Channelized	-	None	-	None	-	None
Storage Length	-	-	-	-	0	-
Veh in Median Storage, #	-	0	0	-	0	-
Grade, %	-	0	0	-	0	-
Peak Hour Factor	85	85	92	92	60	60
Heavy Vehicles, %	6	6	2	2	0	0
Mvmt Flow	0	789	0	0	60	0

Major/Minor	Major1		Minor2	
Conflicting Flow All	-	0	316	-
Stage 1	-	-	0	-
Stage 2	-	-	316	-
Critical Hdwy	-	-	5.7	-
Critical Hdwy Stg 1	-	-	-	-
Critical Hdwy Stg 2	-	-	6	-
Follow-up Hdwy	-	-	3.8	-
Pot Cap-1 Maneuver	0	-	676	0
Stage 1	0	-	-	0
Stage 2	0	-	658	0
Platoon blocked, %		-		
Mov Cap-1 Maneuver	-	-	676	-
Mov Cap-2 Maneuver	-	-	676	-
Stage 1	-	-	-	-
Stage 2	-	-	658	-

Approach	EB	SB
HCM Control Delay, s	0	10.8
HCM LOS		B

Minor Lane/Major Mvmt	EBT	SBLn1
Capacity (veh/h)	-	676
HCM Lane V/C Ratio	-	0.089
HCM Control Delay (s)	-	10.8
HCM Lane LOS	-	B
HCM 95th %tile Q(veh)	-	0.3

Movement	EBL	EBT	EBR	WBL	WBT	WBR	NBL	NBT	NBR	SBL	SBT	SBR
Lane Configurations												
Traffic Volume (vph)	0	0	0	0	661	0	0	0	0	0	167	201
Future Volume (vph)	0	0	0	0	661	0	0	0	0	0	167	201
Ideal Flow (vphpl)	2000	2000	2000	2000	2000	2000	2000	2000	2000	2000	2000	2000
Total Lost time (s)					5.9						9.0	9.0
Lane Util. Factor					0.91						0.95	0.88
Frt					1.00						1.00	0.85
Flt Protected					1.00						1.00	1.00
Satd. Flow (prot)					5250						3762	2962
Flt Permitted					1.00						1.00	1.00
Satd. Flow (perm)					5250						3762	2962
Peak-hour factor, PHF	0.92	0.92	0.92	0.91	0.91	0.91	0.92	0.92	0.92	0.87	0.87	0.87
Adj. Flow (vph)	0	0	0	0	726	0	0	0	0	0	192	231
RTOR Reduction (vph)	0	0	0	0	0	0	0	0	0	0	0	150
Lane Group Flow (vph)	0	0	0	0	726	0	0	0	0	0	192	81
Heavy Vehicles (%)	2%	2%	2%	4%	4%	4%	2%	2%	2%	1%	1%	1%
Turn Type					NA						NA	Perm
Protected Phases					6						4	
Permitted Phases												4
Actuated Green, G (s)					63.1						42.0	42.0
Effective Green, g (s)					63.1						42.0	42.0
Actuated g/C Ratio					0.53						0.35	0.35
Clearance Time (s)					5.9						9.0	9.0
Vehicle Extension (s)					3.0						3.0	3.0
Lane Grp Cap (vph)					2760						1316	1036
v/s Ratio Prot					c0.14						c0.05	
v/s Ratio Perm												0.03
v/c Ratio					0.26						0.15	0.08
Uniform Delay, d1					15.7						26.7	26.1
Progression Factor					1.00						1.00	1.00
Incremental Delay, d2					0.2						0.1	0.0
Delay (s)					15.9						26.8	26.1
Level of Service					B						C	C
Approach Delay (s)		0.0			15.9			0.0			26.4	
Approach LOS		A			B			A			C	

Intersection Summary			
HCM 2000 Control Delay	19.8	HCM 2000 Level of Service	B
HCM 2000 Volume to Capacity ratio	0.22		
Actuated Cycle Length (s)	120.0	Sum of lost time (s)	14.9
Intersection Capacity Utilization	31.2%	ICU Level of Service	A
Analysis Period (min)	15		
c Critical Lane Group			

Movement	EBL	EBT	WBT	WBR	SBL	SBR
Lane Configurations						
Traffic Volume (vph)	0	508	0	0	167	0
Future Volume (vph)	0	508	0	0	167	0
Ideal Flow (vphpl)	2000	2000	2000	2000	2000	2000
Total Lost time (s)		5.9			6.0	
Lane Util. Factor		0.91			0.97	
Frt		1.00			1.00	
Flt Protected		1.00			0.95	
Satd. Flow (prot)		5151			3650	
Flt Permitted		1.00			0.95	
Satd. Flow (perm)		5151			3650	
Peak-hour factor, PHF	0.85	0.85	0.92	0.92	0.87	0.87
Adj. Flow (vph)	0	598	0	0	192	0
RTOR Reduction (vph)	0	0	0	0	120	0
Lane Group Flow (vph)	0	598	0	0	72	0
Heavy Vehicles (%)	6%	6%	2%	2%	1%	1%
Turn Type		NA			Prot	
Protected Phases		2			8	
Permitted Phases						
Actuated Green, G (s)		63.1			45.0	
Effective Green, g (s)		63.1			45.0	
Actuated g/C Ratio		0.53			0.38	
Clearance Time (s)		5.9			6.0	
Vehicle Extension (s)		3.0			3.0	
Lane Grp Cap (vph)		2708			1368	
v/s Ratio Prot		c0.12			c0.02	
v/s Ratio Perm						
v/c Ratio		0.22			0.05	
Uniform Delay, d1		15.3			23.9	
Progression Factor		1.17			1.00	
Incremental Delay, d2		0.2			0.0	
Delay (s)		18.0			23.9	
Level of Service		B			C	
Approach Delay (s)		18.0	0.0		23.9	
Approach LOS		B	A		C	

Intersection Summary			
HCM 2000 Control Delay	19.5	HCM 2000 Level of Service	B
HCM 2000 Volume to Capacity ratio	0.16		
Actuated Cycle Length (s)	120.0	Sum of lost time (s)	14.9
Intersection Capacity Utilization	31.2%	ICU Level of Service	A
Analysis Period (min)	15		
c Critical Lane Group			

Intersection	
Int Delay, s/veh	1.3

Movement	EBT	EBR	WBL	WBT	NBL	NBR
Lane Configurations						
Traffic Vol, veh/h	680	27	0	0	0	82
Future Vol, veh/h	680	27	0	0	0	82
Conflicting Peds, #/hr	0	0	0	0	0	0
Sign Control	Free	Free	Stop	Stop	Stop	Stop
RT Channelized	-	None	-	None	-	None
Storage Length	-	-	-	-	-	0
Veh in Median Storage, #	0	-	-	0	0	-
Grade, %	0	-	-	0	0	-
Peak Hour Factor	85	85	92	92	92	92
Heavy Vehicles, %	6	6	2	2	2	2
Mvmt Flow	800	32	0	0	0	89

Major/Minor	Major1			Minor1	
Conflicting Flow All	0	0		-	416
Stage 1	-	-		-	-
Stage 2	-	-		-	-
Critical Hdwy	-	-		-	7.14
Critical Hdwy Stg 1	-	-		-	-
Critical Hdwy Stg 2	-	-		-	-
Follow-up Hdwy	-	-		-	3.92
Pot Cap-1 Maneuver	-	-		0	500
Stage 1	-	-		0	-
Stage 2	-	-		0	-
Platoon blocked, %	-	-			
Mov Cap-1 Maneuver	-	-		-	500
Mov Cap-2 Maneuver	-	-		-	-
Stage 1	-	-		-	-
Stage 2	-	-		-	-

Approach	EB	NB
HCM Control Delay, s	0	13.8
HCM LOS		B

Minor Lane/Major Mvmt	NBLn1	EBT	EBR
Capacity (veh/h)	500	-	-
HCM Lane V/C Ratio	0.178	-	-
HCM Control Delay (s)	13.8	-	-
HCM Lane LOS	B	-	-
HCM 95th %tile Q(veh)	0.6	-	-

Intersection	
Int Delay, s/veh	1.6

Movement	EBL	EBT	EBR	WBL	WBT	WBR	NBL	NBT	NBR	SBL	SBT	SBR
Lane Configurations												
Traffic Vol, veh/h	36	0	7	11	0	24	2	228	3	6	422	12
Future Vol, veh/h	36	0	7	11	0	24	2	228	3	6	422	12
Conflicting Peds, #/hr	0	0	0	0	0	0	0	0	0	0	0	0
Sign Control	Stop	Stop	Stop	Stop	Stop	Stop	Free	Free	Free	Free	Free	Free
RT Channelized	-	-	None	-	-	None	-	-	None	-	-	None
Storage Length	-	-	-	-	-	-	500	-	-	475	-	-
Veh in Median Storage, #	-	0	-	-	0	-	-	0	-	-	0	-
Grade, %	-	0	-	-	0	-	-	0	-	-	0	-
Peak Hour Factor	92	92	92	92	92	92	93	93	93	92	92	92
Heavy Vehicles, %	2	2	2	2	2	2	5	5	5	2	2	2
Mvmt Flow	39	0	8	12	0	26	2	245	3	7	459	13

Major/Minor	Minor2			Minor1			Major1			Major2		
Conflicting Flow All	744	732	466	735	737	247	472	0	0	248	0	0
Stage 1	480	480	-	251	251	-	-	-	-	-	-	-
Stage 2	264	252	-	484	486	-	-	-	-	-	-	-
Critical Hdwy	7.12	6.52	6.22	7.12	6.52	6.22	4.15	-	-	4.12	-	-
Critical Hdwy Stg 1	6.12	5.52	-	6.12	5.52	-	-	-	-	-	-	-
Critical Hdwy Stg 2	6.12	5.52	-	6.12	5.52	-	-	-	-	-	-	-
Follow-up Hdwy	3.518	4.018	3.318	3.518	4.018	3.318	2.245	-	-	2.218	-	-
Pot Cap-1 Maneuver	331	348	597	335	346	792	1074	-	-	1318	-	-
Stage 1	567	554	-	753	699	-	-	-	-	-	-	-
Stage 2	741	698	-	564	551	-	-	-	-	-	-	-
Platoon blocked, %								-	-		-	-
Mov Cap-1 Maneuver	318	346	597	329	344	792	1074	-	-	1318	-	-
Mov Cap-2 Maneuver	318	346	-	329	344	-	-	-	-	-	-	-
Stage 1	566	551	-	751	698	-	-	-	-	-	-	-
Stage 2	715	697	-	554	548	-	-	-	-	-	-	-

Approach	EB	WB	NB	SB
HCM Control Delay, s	17.1	12	0.1	0.1
HCM LOS	C	B		

Minor Lane/Major Mvmt	NBL	NBT	NBR	EBLn1	WBLn1	SBL	SBT	SBR
Capacity (veh/h)	1074	-	-	344	549	1318	-	-
HCM Lane V/C Ratio	0.002	-	-	0.136	0.069	0.005	-	-
HCM Control Delay (s)	8.4	-	-	17.1	12	7.7	-	-
HCM Lane LOS	A	-	-	C	B	A	-	-
HCM 95th %tile Q(veh)	0	-	-	0.5	0.2	0	-	-

Intersection	
Int Delay, s/veh	0.5

Movement	WBL	WBR	NBT	NBR	SBL	SBT
Lane Configurations						
Traffic Vol, veh/h	12	16	217	4	6	434
Future Vol, veh/h	12	16	217	4	6	434
Conflicting Peds, #/hr	0	0	0	0	0	0
Sign Control	Stop	Stop	Free	Free	Free	Free
RT Channelized	-	None	-	None	-	None
Storage Length	0	-	-	-	500	-
Veh in Median Storage, #	0	-	0	-	-	0
Grade, %	0	-	0	-	-	0
Peak Hour Factor	92	92	93	93	92	92
Heavy Vehicles, %	2	2	5	5	2	2
Mvmt Flow	13	17	233	4	7	472

Major/Minor	Minor1		Major1		Major2	
Conflicting Flow All	721	235	0	0	237	0
Stage 1	235	-	-	-	-	-
Stage 2	486	-	-	-	-	-
Critical Hdwy	6.42	6.22	-	-	4.12	-
Critical Hdwy Stg 1	5.42	-	-	-	-	-
Critical Hdwy Stg 2	5.42	-	-	-	-	-
Follow-up Hdwy	3.518	3.318	-	-	2.218	-
Pot Cap-1 Maneuver	394	804	-	-	1330	-
Stage 1	804	-	-	-	-	-
Stage 2	618	-	-	-	-	-
Platoon blocked, %			-	-		-
Mov Cap-1 Maneuver	392	804	-	-	1330	-
Mov Cap-2 Maneuver	490	-	-	-	-	-
Stage 1	804	-	-	-	-	-
Stage 2	615	-	-	-	-	-

Approach	WB	NB	SB
HCM Control Delay, s	11	0	0.1
HCM LOS	B		

Minor Lane/Major Mvmt	NBT	NBR	WBLn1	SBL	SBT
Capacity (veh/h)	-	-	631	1330	-
HCM Lane V/C Ratio	-	-	0.048	0.005	-
HCM Control Delay (s)	-	-	11	7.7	-
HCM Lane LOS	-	-	B	A	-
HCM 95th %tile Q(veh)	-	-	0.2	0	-

Intersection	
Int Delay, s/veh	3.2

Movement	EBL	EBT	WBT	WBR	SBL	SBR
Lane Configurations		↑↑↑			↰	
Traffic Vol, veh/h	0	913	0	0	307	0
Future Vol, veh/h	0	913	0	0	307	0
Conflicting Peds, #/hr	0	0	0	0	0	0
Sign Control	Free	Free	Stop	Stop	Stop	Stop
RT Channelized	-	None	-	None	-	None
Storage Length	-	-	-	-	0	-
Veh in Median Storage, #	-	1082894336		-	0	-
Grade, %	-	0	0	-	0	-
Peak Hour Factor	84	84	92	92	93	93
Heavy Vehicles, %	2	2	2	2	1	1
Mvmt Flow	0	1087	0	0	330	0

Major/Minor	Major1		Minor2	
Conflicting Flow All	-	0	435	-
Stage 1	-	-	0	-
Stage 2	-	-	435	-
Critical Hdwy	-	-	5.72	-
Critical Hdwy Stg 1	-	-	-	-
Critical Hdwy Stg 2	-	-	6.02	-
Follow-up Hdwy	-	-	3.81	-
Pot Cap-1 Maneuver	0	-	*739	0
Stage 1	0	-	-	0
Stage 2	0	-	*739	0
Platoon blocked, %		-	1	
Mov Cap-1 Maneuver	-	-	*739	-
Mov Cap-2 Maneuver	-	-	*739	-
Stage 1	-	-	-	-
Stage 2	-	-	*739	-

Approach	EB	SB
HCM Control Delay, s	0	13.7
HCM LOS		B

Minor Lane/Major Mvmt	EBT	SBLn1
Capacity (veh/h)	-	739
HCM Lane V/C Ratio	-	0.447
HCM Control Delay (s)	-	13.7
HCM Lane LOS	-	B
HCM 95th %tile Q(veh)	-	2.3

Notes			
~: Volume exceeds capacity	$: Delay exceeds 300s	+: Computation Not Defined	*: All major volume in platoon

Movement	EBL	EBT	EBR	WBL	WBT	WBR	NBL	NBT	NBR	SBL	SBT	SBR
Lane Configurations												
Traffic Volume (vph)	0	0	0	0	1919	349	0	168	0	0	163	58
Future Volume (vph)	0	0	0	0	1919	349	0	168	0	0	163	58
Ideal Flow (vphpl)	2000	2000	2000	2000	2000	2000	2000	2000	2000	2000	2000	2000
Total Lost time (s)					6.0	6.0		6.4			10.4	10.4
Lane Util. Factor					0.91	1.00		1.00			1.00	1.00
Frpb, ped/bikes					1.00	1.00		1.00			1.00	0.99
Flpb, ped/bikes					1.00	1.00		1.00			1.00	1.00
Frt					1.00	0.85		1.00			1.00	0.85
Flt Protected					1.00	1.00		1.00			1.00	1.00
Satd. Flow (prot)					5353	1667		1980			1869	1567
Flt Permitted					1.00	1.00		1.00			1.00	1.00
Satd. Flow (perm)					5353	1667		1980			1869	1567
Peak-hour factor, PHF	0.93	0.93	0.93	0.74	0.74	0.74	0.91	0.91	0.91	0.72	0.72	0.72
Adj. Flow (vph)	0	0	0	0	2593	472	0	185	0	0	226	81
RTOR Reduction (vph)	0	0	0	0	0	164	0	0	0	0	0	19
Lane Group Flow (vph)	0	0	0	0	2593	308	0	185	0	0	226	62
Confl. Peds. (#/hr)									1	1		
Confl. Bikes (#/hr)									1			2
Heavy Vehicles (%)	2%	2%	2%	2%	2%	2%	1%	1%	1%	7%	7%	7%
Turn Type					NA	Perm		NA			NA	Perm
Protected Phases					6			8			4	
Permitted Phases						6						4
Actuated Green, G (s)					67.0	67.0		40.6			36.6	36.6
Effective Green, g (s)					67.0	67.0		40.6			36.6	36.6
Actuated g/C Ratio					0.56	0.56		0.34			0.31	0.31
Clearance Time (s)					6.0	6.0		6.4			10.4	10.4
Vehicle Extension (s)					3.0	3.0		3.0			3.0	3.0
Lane Grp Cap (vph)					2988	930		669			570	477
v/s Ratio Prot					c0.48			0.09			c0.12	
v/s Ratio Perm						0.18						0.04
v/c Ratio					0.87	0.33		0.28			0.40	0.13
Uniform Delay, d1					22.7	14.4		29.0			33.0	30.2
Progression Factor					0.98	1.39		0.00			1.00	1.00
Incremental Delay, d2					2.7	0.7		0.2			0.5	0.1
Delay (s)					24.9	20.7		0.2			33.4	30.3
Level of Service					C	C		A			C	C
Approach Delay (s)		0.0			24.2			0.2			32.6	
Approach LOS		A			C			A			C	

Intersection Summary			
HCM 2000 Control Delay	23.7	HCM 2000 Level of Service	C
HCM 2000 Volume to Capacity ratio	0.70		
Actuated Cycle Length (s)	120.0	Sum of lost time (s)	16.4
Intersection Capacity Utilization	57.0%	ICU Level of Service	B
Analysis Period (min)	15		
c Critical Lane Group			

Movement	EBL	EBT	EBR	WBL	WBT	WBR	NBL	NBT	NBR	SBL	SBT	SBR
Lane Configurations												
Traffic Volume (vph)	0	949	271	0	0	0	0	168	395	0	163	0
Future Volume (vph)	0	949	271	0	0	0	0	168	395	0	163	0
Ideal Flow (vphpl)	2000	2000	2000	2000	2000	2000	2000	2000	2000	2000	2000	2000
Total Lost time (s)		6.0	6.0					10.4	10.4		6.4	
Lane Util. Factor		0.91	1.00					1.00	1.00		1.00	
Frpb, ped/bikes		1.00	1.00					1.00	0.99		1.00	
Flpb, ped/bikes		1.00	1.00					1.00	1.00		1.00	
Frt		1.00	0.85					1.00	0.85		1.00	
Flt Protected		1.00	1.00					1.00	1.00		1.00	
Satd. Flow (prot)		5353	1667					1980	1660		1869	
Flt Permitted		1.00	1.00					1.00	1.00		1.00	
Satd. Flow (perm)		5353	1667					1980	1660		1869	
Peak-hour factor, PHF	0.84	0.84	0.84	0.92	0.92	0.92	0.91	0.91	0.91	0.72	0.72	0.72
Adj. Flow (vph)	0	1130	323	0	0	0	0	185	434	0	226	0
RTOR Reduction (vph)	0	0	143	0	0	0	0	0	51	0	0	0
Lane Group Flow (vph)	0	1130	180	0	0	0	0	185	383	0	226	0
Confl. Peds. (#/hr)									1	1		
Confl. Bikes (#/hr)									1			2
Heavy Vehicles (%)	2%	2%	2%	2%	2%	2%	1%	1%	1%	7%	7%	7%
Turn Type		NA	Perm					NA	Perm		NA	
Protected Phases		2						4			8	
Permitted Phases			2						4			
Actuated Green, G (s)		67.0	67.0					36.6	36.6		40.6	
Effective Green, g (s)		67.0	67.0					36.6	36.6		40.6	
Actuated g/C Ratio		0.56	0.56					0.31	0.31		0.34	
Clearance Time (s)		6.0	6.0					10.4	10.4		6.4	
Vehicle Extension (s)		3.0	3.0					3.0	3.0		3.0	
Lane Grp Cap (vph)		2988	930					603	506		632	
v/s Ratio Prot		c0.21						0.09			0.12	
v/s Ratio Perm			0.11						c0.23			
v/c Ratio		0.38	0.19					0.31	0.76		0.36	
Uniform Delay, d1		14.8	13.1					32.0	37.7		29.9	
Progression Factor		0.76	0.43					1.00	1.00		0.00	
Incremental Delay, d2		0.4	0.5					0.3	6.4		0.3	
Delay (s)		11.7	6.1					32.3	44.1		0.3	
Level of Service		B	A					C	D		A	
Approach Delay (s)		10.5			0.0			40.6			0.3	
Approach LOS		B			A			D			A	

Intersection Summary			
HCM 2000 Control Delay	17.6	HCM 2000 Level of Service	B
HCM 2000 Volume to Capacity ratio	0.51		
Actuated Cycle Length (s)	120.0	Sum of lost time (s)	16.4
Intersection Capacity Utilization	57.0%	ICU Level of Service	B
Analysis Period (min)	15		
c Critical Lane Group			

Intersection	
Int Delay, s/veh	0

Movement	EBL	EBT	WBT	WBR	SBL	SBR
Lane Configurations		↑↑↑			↰	
Traffic Vol, veh/h	0	1344	0	0	3	0
Future Vol, veh/h	0	1344	0	0	3	0
Conflicting Peds, #/hr	0	0	0	0	0	0
Sign Control	Free	Free	Stop	Stop	Stop	Stop
RT Channelized	-	None	-	None	-	None
Storage Length	-	-	-	-	0	-
Veh in Median Storage, #	-	1080	541184	-	0	-
Grade, %	-	0	0	-	0	-
Peak Hour Factor	95	88	92	92	60	60
Heavy Vehicles, %	2	1	2	2	0	0
Mvmt Flow	0	1527	0	0	5	0

Major/Minor	Major1		Minor2	
Conflicting Flow All	-	0	611	-
Stage 1	-	-	0	-
Stage 2	-	-	611	-
Critical Hdwy	-	-	5.7	-
Critical Hdwy Stg 1	-	-	-	-
Critical Hdwy Stg 2	-	-	6	-
Follow-up Hdwy	-	-	3.8	-
Pot Cap-1 Maneuver	0	-	*688	0
Stage 1	0	-	-	0
Stage 2	0	-	*688	0
Platoon blocked, %		-	1	
Mov Cap-1 Maneuver	-	-	*688	-
Mov Cap-2 Maneuver	-	-	*688	-
Stage 1	-	-	-	-
Stage 2	-	-	*688	-

Approach	EB	SB
HCM Control Delay, s	0	10.3
HCM LOS		B

Minor Lane/Major Mvmt	EBT	SBLn1
Capacity (veh/h)	-	688
HCM Lane V/C Ratio	-	0.007
HCM Control Delay (s)	-	10.3
HCM Lane LOS	-	B
HCM 95th %tile Q(veh)	-	0

Notes			
~: Volume exceeds capacity	$: Delay exceeds 300s	+: Computation Not Defined	*: All major volume in platoon

Intersection	
Int Delay, s/veh	1.5

Movement	EBT	EBR	WBL	WBT	NBL	NBR
Lane Configurations				↑↑↑	↰	
Traffic Vol, veh/h	0	0	0	2183	88	0
Future Vol, veh/h	0	0	0	2183	88	0
Conflicting Peds, #/hr	0	0	0	0	0	0
Sign Control	Stop	Stop	Free	Free	Stop	Stop
RT Channelized	-	None	-	None	-	None
Storage Length	-	-	-	-	0	-
Veh in Median Storage, #	3	-	-	0	0	-
Grade, %	0	-	-	0	0	-
Peak Hour Factor	92	92	93	74	65	63
Heavy Vehicles, %	2	2	2	2	1	1
Mvmt Flow	0	0	0	2950	135	0

Major/Minor	Major2		Minor1	
Conflicting Flow All	-	-	1180	-
Stage 1	-	-	0	-
Stage 2	-	-	1180	-
Critical Hdwy	-	-	5.72	-
Critical Hdwy Stg 1	-	-	-	-
Critical Hdwy Stg 2	-	-	6.02	-
Follow-up Hdwy	-	-	3.81	-
Pot Cap-1 Maneuver	0	-	254	0
Stage 1	0	-	-	0
Stage 2	0	-	230	0
Platoon blocked, %		-		
Mov Cap-1 Maneuver	-	-	254	-
Mov Cap-2 Maneuver	-	-	254	-
Stage 1	-	-	-	-
Stage 2	-	-	230	-

Approach	WB	NB
HCM Control Delay, s	0	34.3
HCM LOS		D

Minor Lane/Major Mvmt	NBLn1	WBT
Capacity (veh/h)	254	-
HCM Lane V/C Ratio	0.533	-
HCM Control Delay (s)	34.3	-
HCM Lane LOS	D	-
HCM 95th %tile Q(veh)	2.9	-

Intersection	
Int Delay, s/veh	1.1

Movement	EBL	EBT	WBT	WBR	SBL	SBR
Lane Configurations		↑↑↑			↰	
Traffic Vol, veh/h	0	1259	0	0	105	0
Future Vol, veh/h	0	1259	0	0	105	0
Conflicting Peds, #/hr	0	0	0	0	0	0
Sign Control	Free	Free	Stop	Stop	Stop	Stop
RT Channelized	-	None	-	None	-	None
Storage Length	-	-	-	-	0	-
Veh in Median Storage, #	-	0	0	-	0	-
Grade, %	-	0	0	-	0	-
Peak Hour Factor	88	88	92	92	92	92
Heavy Vehicles, %	1	1	2	2	14	14
Mvmt Flow	0	1431	0	0	114	0

Major/Minor	Major1		Minor2	
Conflicting Flow All	-	0	572	-
Stage 1	-	-	0	-
Stage 2	-	-	572	-
Critical Hdwy	-	-	5.98	-
Critical Hdwy Stg 1	-	-	-	-
Critical Hdwy Stg 2	-	-	6.28	-
Follow-up Hdwy	-	-	3.94	-
Pot Cap-1 Maneuver	0	-	475	0
Stage 1	0	-	-	0
Stage 2	0	-	453	0
Platoon blocked, %		-		
Mov Cap-1 Maneuver	-	-	475	-
Mov Cap-2 Maneuver	-	-	475	-
Stage 1	-	-	-	-
Stage 2	-	-	453	-

Approach	EB	SB
HCM Control Delay, s	0	15
HCM LOS		C

Minor Lane/Major Mvmt	EBT	SBLn1
Capacity (veh/h)	-	475
HCM Lane V/C Ratio	-	0.24
HCM Control Delay (s)	-	15
HCM Lane LOS	-	C
HCM 95th %tile Q(veh)	-	0.9

Movement	EBL	EBT	EBR	WBL	WBT	WBR	NBL	NBT	NBR	SBL	SBT	SBR
Lane Configurations												
Traffic Volume (vph)	0	0	0	0	1720	0	0	0	0	0	170	568
Future Volume (vph)	0	0	0	0	1720	0	0	0	0	0	170	568
Ideal Flow (vphpl)	2000	2000	2000	2000	2000	2000	2000	2000	2000	2000	2000	2000
Total Lost time (s)					5.9						9.0	9.0
Lane Util. Factor					0.91						0.95	0.88
Frt					1.00						1.00	0.85
Flt Protected					1.00						1.00	1.00
Satd. Flow (prot)					5353						3725	2933
Flt Permitted					1.00						1.00	1.00
Satd. Flow (perm)					5353						3725	2933
Peak-hour factor, PHF	0.92	0.92	0.92	0.84	0.84	0.84	0.92	0.92	0.92	0.68	0.68	0.68
Adj. Flow (vph)	0	0	0	0	2048	0	0	0	0	0	250	835
RTOR Reduction (vph)	0	0	0	0	0	0	0	0	0	0	0	16
Lane Group Flow (vph)	0	0	0	0	2048	0	0	0	0	0	250	819
Turn Type					NA						NA	Perm
Protected Phases					6						4	
Permitted Phases												4
Actuated Green, G (s)					60.1						45.0	45.0
Effective Green, g (s)					60.1						45.0	45.0
Actuated g/C Ratio					0.50						0.38	0.38
Clearance Time (s)					5.9						9.0	9.0
Vehicle Extension (s)					3.0						3.0	3.0
Lane Grp Cap (vph)					2680						1396	1099
v/s Ratio Prot					c0.38						0.07	
v/s Ratio Perm												c0.28
v/c Ratio					0.76						0.18	0.74
Uniform Delay, d1					24.2						25.1	32.5
Progression Factor					1.00						1.00	1.00
Incremental Delay, d2					2.1						0.1	2.8
Delay (s)					26.4						25.2	35.3
Level of Service					C						C	D
Approach Delay (s)		0.0			26.4			0.0			33.0	
Approach LOS		A			C			A			C	

Intersection Summary			
HCM 2000 Control Delay	28.6	HCM 2000 Level of Service	C
HCM 2000 Volume to Capacity ratio	0.76		
Actuated Cycle Length (s)	120.0	Sum of lost time (s)	14.9
Intersection Capacity Utilization	62.9%	ICU Level of Service	B
Analysis Period (min)	15		

c Critical Lane Group

Movement	EBL	EBT	WBT	WBR	SBL	SBR
Lane Configurations		↑↑↑			↰↰	
Traffic Volume (vph)	0	769	0	0	170	0
Future Volume (vph)	0	769	0	0	170	0
Ideal Flow (vphpl)	2000	2000	2000	2000	2000	2000
Total Lost time (s)		5.9			6.0	
Lane Util. Factor		0.91			0.97	
Frt		1.00			1.00	
Flt Protected		1.00			0.95	
Satd. Flow (prot)		5406			3614	
Flt Permitted		1.00			0.95	
Satd. Flow (perm)		5406			3614	
Peak-hour factor, PHF	0.88	0.88	0.92	0.92	0.68	0.68
Adj. Flow (vph)	0	874	0	0	250	0
RTOR Reduction (vph)	0	0	0	0	126	0
Lane Group Flow (vph)	0	874	0	0	124	0
Heavy Vehicles (%)	1%	1%	2%	2%	2%	2%
Turn Type		NA			Prot	
Protected Phases		2			8	
Permitted Phases						
Actuated Green, G (s)		60.1			48.0	
Effective Green, g (s)		60.1			48.0	
Actuated g/C Ratio		0.50			0.40	
Clearance Time (s)		5.9			6.0	
Vehicle Extension (s)		3.0			3.0	
Lane Grp Cap (vph)		2707			1445	
v/s Ratio Prot		c0.16			c0.03	
v/s Ratio Perm						
v/c Ratio		0.32			0.09	
Uniform Delay, d1		17.8			22.4	
Progression Factor		1.08			0.02	
Incremental Delay, d2		0.3			0.0	
Delay (s)		19.5			0.4	
Level of Service		B			A	
Approach Delay (s)		19.5	0.0		0.4	
Approach LOS		B	A		A	

Intersection Summary			
HCM 2000 Control Delay	15.3	HCM 2000 Level of Service	B
HCM 2000 Volume to Capacity ratio	0.22		
Actuated Cycle Length (s)	120.0	Sum of lost time (s)	14.9
Intersection Capacity Utilization	62.9%	ICU Level of Service	B
Analysis Period (min)	15		
c Critical Lane Group			

Intersection	
Int Delay, s/veh	0.8

Movement	EBT	EBR	WBL	WBT	NBL	NBR
Lane Configurations						
Traffic Vol, veh/h	1270	94	0	0	0	59
Future Vol, veh/h	1270	94	0	0	0	59
Conflicting Peds, #/hr	0	0	0	0	0	0
Sign Control	Free	Free	Stop	Stop	Stop	Stop
RT Channelized	-	None	-	None	-	None
Storage Length	-	-	-	-	-	0
Veh in Median Storage, #	0	-	-	0	0	-
Grade, %	0	-	-	0	0	-
Peak Hour Factor	88	88	92	92	92	92
Heavy Vehicles, %	1	1	2	2	2	2
Mvmt Flow	1443	107	0	0	0	64

Major/Minor	Major1			Minor1	
Conflicting Flow All	0	0		-	775
Stage 1	-	-		-	-
Stage 2	-	-		-	-
Critical Hdwy	-	-		-	7.14
Critical Hdwy Stg 1	-	-		-	-
Critical Hdwy Stg 2	-	-		-	-
Follow-up Hdwy	-	-		-	3.92
Pot Cap-1 Maneuver	-	-		0	292
Stage 1	-	-		0	-
Stage 2	-	-		0	-
Platoon blocked, %	-	-			
Mov Cap-1 Maneuver	-	-		-	292
Mov Cap-2 Maneuver	-	-		-	-
Stage 1	-	-		-	-
Stage 2	-	-		-	-

Approach	EB	NB
HCM Control Delay, s	0	20.8
HCM LOS		C

Minor Lane/Major Mvmt	NBLn1	EBT	EBR
Capacity (veh/h)	292	-	-
HCM Lane V/C Ratio	0.22	-	-
HCM Control Delay (s)	20.8	-	-
HCM Lane LOS	C	-	-
HCM 95th %tile Q(veh)	0.8	-	-

Intersection	
Int Delay, s/veh	1.2

Movement	EBL	EBT	EBR	WBL	WBT	WBR	NBL	NBT	NBR	SBL	SBT	SBR
Lane Configurations												
Traffic Vol, veh/h	25	0	3	4	0	13	4	525	7	21	376	37
Future Vol, veh/h	25	0	3	4	0	13	4	525	7	21	376	37
Conflicting Peds, #/hr	0	0	0	0	0	0	0	0	0	0	0	0
Sign Control	Stop	Stop	Stop	Stop	Stop	Stop	Free	Free	Free	Free	Free	Free
RT Channelized	-	-	None	-	-	None	-	-	None	-	-	None
Storage Length	-	-	-	-	-	-	500	-	-	475	-	-
Veh in Median Storage, #	-	0	-	-	0	-	-	0	-	-	0	-
Grade, %	-	0	-	-	0	-	-	0	-	-	0	-
Peak Hour Factor	92	92	92	92	92	92	91	91	91	92	92	92
Heavy Vehicles, %	2	2	2	2	2	2	1	1	1	2	2	2
Mvmt Flow	27	0	3	4	0	14	4	577	8	23	409	40

Major/Minor	Minor2			Minor1			Major1			Major2		
Conflicting Flow All	1071	1068	429	1066	1084	581	449	0	0	585	0	0
Stage 1	475	475	-	589	589	-	-	-	-	-	-	-
Stage 2	596	593	-	477	495	-	-	-	-	-	-	-
Critical Hdwy	7.12	6.52	6.22	7.12	6.52	6.22	4.11	-	-	4.12	-	-
Critical Hdwy Stg 1	6.12	5.52	-	6.12	5.52	-	-	-	-	-	-	-
Critical Hdwy Stg 2	6.12	5.52	-	6.12	5.52	-	-	-	-	-	-	-
Follow-up Hdwy	3.518	4.018	3.318	3.518	4.018	3.318	2.209	-	-	2.218	-	-
Pot Cap-1 Maneuver	198	222	626	200	217	514	1117	-	-	990	-	-
Stage 1	570	557	-	494	495	-	-	-	-	-	-	-
Stage 2	490	493	-	569	546	-	-	-	-	-	-	-
Platoon blocked, %								-	-		-	-
Mov Cap-1 Maneuver	189	216	626	195	211	514	1117	-	-	990	-	-
Mov Cap-2 Maneuver	189	216	-	195	211	-	-	-	-	-	-	-
Stage 1	568	544	-	492	493	-	-	-	-	-	-	-
Stage 2	475	491	-	553	533	-	-	-	-	-	-	-

Approach	EB	WB	NB	SB
HCM Control Delay, s	25.7	15.2	0.1	0.4
HCM LOS	D	C		

Minor Lane/Major Mvmt	NBL	NBT	NBR	EBLn1	WBLn1	SBL	SBT	SBR
Capacity (veh/h)	1117	-	-	204	371	990	-	-
HCM Lane V/C Ratio	0.004	-	-	0.149	0.05	0.023	-	-
HCM Control Delay (s)	8.2	-	-	25.7	15.2	8.7	-	-
HCM Lane LOS	A	-	-	D	C	A	-	-
HCM 95th %tile Q(veh)	0	-	-	0.5	0.2	0.1	-	-

Intersection	
Int Delay, s/veh	0.4

Movement	WBL	WBR	NBT	NBR	SBL	SBT
Lane Configurations						
Traffic Vol, veh/h	4	11	525	7	16	367
Future Vol, veh/h	4	11	525	7	16	367
Conflicting Peds, #/hr	0	0	0	0	0	0
Sign Control	Stop	Stop	Free	Free	Free	Free
RT Channelized	-	None	-	None	-	None
Storage Length	0	-	-	-	500	-
Veh in Median Storage, #	0	-	0	-	-	0
Grade, %	0	-	0	-	-	0
Peak Hour Factor	92	92	91	91	92	92
Heavy Vehicles, %	2	2	1	1	2	2
Mvmt Flow	4	12	577	8	17	399

Major/Minor	Minor1		Major1		Major2	
Conflicting Flow All	1014	581	0	0	585	0
Stage 1	581	-	-	-	-	-
Stage 2	433	-	-	-	-	-
Critical Hdwy	6.42	6.22	-	-	4.12	-
Critical Hdwy Stg 1	5.42	-	-	-	-	-
Critical Hdwy Stg 2	5.42	-	-	-	-	-
Follow-up Hdwy	3.518	3.318	-	-	2.218	-
Pot Cap-1 Maneuver	264	514	-	-	990	-
Stage 1	559	-	-	-	-	-
Stage 2	654	-	-	-	-	-
Platoon blocked, %			-	-		-
Mov Cap-1 Maneuver	260	514	-	-	990	-
Mov Cap-2 Maneuver	391	-	-	-	-	-
Stage 1	559	-	-	-	-	-
Stage 2	643	-	-	-	-	-

Approach	WB	NB	SB
HCM Control Delay, s	12.9	0	0.4
HCM LOS	B		

Minor Lane/Major Mvmt	NBT	NBR	WBLn1	SBL	SBT
Capacity (veh/h)	-	-	474	990	-
HCM Lane V/C Ratio	-	-	0.034	0.018	-
HCM Control Delay (s)	-	-	12.9	8.7	-
HCM Lane LOS	-	-	B	A	-
HCM 95th %tile Q(veh)	-	-	0.1	0.1	-

Intersection: 10: EB 12-Mile Road & WB-to-EB XO, W. of Meadowbrook

Movement	SB
Directions Served	L
Maximum Queue (ft)	91
Average Queue (ft)	63
95th Queue (ft)	84
Link Distance (ft)	23
Upstream Blk Time (%)	35
Queuing Penalty (veh)	104
Storage Bay Dist (ft)	
Storage Blk Time (%)	
Queuing Penalty (veh)	

Intersection: 11: WB-to-EB XO, W. of Meadowbrook & WB 12-Mile Road

Movement	WB	WB
Directions Served	L	T
Maximum Queue (ft)	146	15
Average Queue (ft)	46	1
95th Queue (ft)	121	11
Link Distance (ft)		651
Upstream Blk Time (%)		
Queuing Penalty (veh)		
Storage Bay Dist (ft)	250	
Storage Blk Time (%)		
Queuing Penalty (veh)		

Intersection: 20: Meadowbrook Road & WB 12-Mile Road

Movement	WB	WB	WB	WB	SB	SB
Directions Served	T	T	T	R	T	R
Maximum Queue (ft)	159	154	129	57	190	81
Average Queue (ft)	89	76	50	21	76	26
95th Queue (ft)	152	134	111	50	145	57
Link Distance (ft)	148	148	148	148	837	
Upstream Blk Time (%)	1	0	0			
Queuing Penalty (veh)	2	1	0			
Storage Bay Dist (ft)						275
Storage Blk Time (%)					0	
Queuing Penalty (veh)					0	

Intersection: 21: Meadowbrook Road & EB 12-Mile Road

Movement	EB	EB	EB	EB	NB	NB	SB
Directions Served	T	T	T	R	T	R	T
Maximum Queue (ft)	90	83	117	130	96	112	5
Average Queue (ft)	40	30	40	52	38	45	0
95th Queue (ft)	75	69	86	104	86	83	5
Link Distance (ft)	634	634	634		878		56
Upstream Blk Time (%)							
Queuing Penalty (veh)							
Storage Bay Dist (ft)				350		250	
Storage Blk Time (%)							
Queuing Penalty (veh)							

Intersection: 30: EB 12-Mile Road & WB-to-EB XO, E. of Meadowbrook

Movement
Directions Served
Maximum Queue (ft)
Average Queue (ft)
95th Queue (ft)
Link Distance (ft)
Upstream Blk Time (%)
Queuing Penalty (veh)
Storage Bay Dist (ft)
Storage Blk Time (%)
Queuing Penalty (veh)

Intersection: 31: WB-to-EB XO, E. of Meadowbrook & WB 12-Mile Road

Movement	WB	WB	WB
Directions Served	T	T	T
Maximum Queue (ft)	65	27	11
Average Queue (ft)	5	1	0
95th Queue (ft)	30	13	8
Link Distance (ft)	506	506	506
Upstream Blk Time (%)			
Queuing Penalty (veh)			
Storage Bay Dist (ft)			
Storage Blk Time (%)			
Queuing Penalty (veh)			

Intersection: 40: EB-to-WB XO, E. of Meadowbrook & WB 12-Mile Road

Movement	NB
Directions Served	L
Maximum Queue (ft)	54
Average Queue (ft)	28
95th Queue (ft)	50
Link Distance (ft)	18
Upstream Blk Time (%)	9
Queuing Penalty (veh)	6
Storage Bay Dist (ft)	
Storage Blk Time (%)	
Queuing Penalty (veh)	

Intersection: 41: EB 12-Mile Road & EB-to-WB XO, E. of Meadowbrook

Movement	EB
Directions Served	L
Maximum Queue (ft)	5
Average Queue (ft)	0
95th Queue (ft)	4
Link Distance (ft)	
Upstream Blk Time (%)	
Queuing Penalty (veh)	
Storage Bay Dist (ft)	250
Storage Blk Time (%)	
Queuing Penalty (veh)	

Intersection: 50: EB 12-Mile Road & WB-to-EB XO, W. of Summit Dr.

Movement	SB
Directions Served	L
Maximum Queue (ft)	36
Average Queue (ft)	21
95th Queue (ft)	44
Link Distance (ft)	23
Upstream Blk Time (%)	4
Queuing Penalty (veh)	2
Storage Bay Dist (ft)	
Storage Blk Time (%)	
Queuing Penalty (veh)	

Intersection: 51: WB-to-EB XO, W. of Summit Dr. & WB 12-Mile Road

Movement							
Directions Served							
Maximum Queue (ft)							
Average Queue (ft)							
95th Queue (ft)							
Link Distance (ft)							
Upstream Blk Time (%)							
Queuing Penalty (veh)							
Storage Bay Dist (ft)							
Storage Blk Time (%)							
Queuing Penalty (veh)							

Intersection: 60: SB M-5 Exit-Ramp & WB 12-Mile Road

Movement	WB	WB	WB	SB	SB	SB	SB
Directions Served	T	T	T	T	T	R	R
Maximum Queue (ft)	167	123	68	147	169	102	65
Average Queue (ft)	89	39	17	35	92	49	17
95th Queue (ft)	153	91	49	109	149	79	48
Link Distance (ft)	1226	1226	1226			958	
Upstream Blk Time (%)							
Queuing Penalty (veh)							
Storage Bay Dist (ft)				250	250		250
Storage Blk Time (%)							
Queuing Penalty (veh)							

Intersection: 61: EB 12-Mile Road & SB M-5 Exit-Ramp

Movement	EB	EB	EB	SB
Directions Served	T	T	T	L
Maximum Queue (ft)	100	107	123	5
Average Queue (ft)	40	40	48	0
95th Queue (ft)	82	85	96	5
Link Distance (ft)	141	141	141	22
Upstream Blk Time (%)			0	1
Queuing Penalty (veh)			0	1
Storage Bay Dist (ft)				
Storage Blk Time (%)				
Queuing Penalty (veh)				

Intersection: 70: Site Drive #1 & EB 12-Mile Road

Movement	NB
Directions Served	R
Maximum Queue (ft)	67
Average Queue (ft)	33
95th Queue (ft)	55
Link Distance (ft)	454
Upstream Blk Time (%)	
Queuing Penalty (veh)	
Storage Bay Dist (ft)	
Storage Blk Time (%)	
Queuing Penalty (veh)	

Intersection: 80: Meadowbrook Road & Elm Creek Drive/Site Drive #2

Movement	EB	WB	NB	SB
Directions Served	LTR	LTR	L	L
Maximum Queue (ft)	65	56	11	22
Average Queue (ft)	24	24	0	1
95th Queue (ft)	53	51	6	8
Link Distance (ft)	364	417		
Upstream Blk Time (%)				
Queuing Penalty (veh)				
Storage Bay Dist (ft)			500	475
Storage Blk Time (%)				
Queuing Penalty (veh)				

Intersection: 90: Meadowbrook Road & Site Drive #3

Movement	WB	SB
Directions Served	LR	L
Maximum Queue (ft)	36	16
Average Queue (ft)	19	1
95th Queue (ft)	44	9
Link Distance (ft)	413	
Upstream Blk Time (%)		
Queuing Penalty (veh)		
Storage Bay Dist (ft)		500
Storage Blk Time (%)		
Queuing Penalty (veh)		

Zone Summary

Zone wide Queuing Penalty: 116

Intersection: 10: EB 12-Mile Road & WB-to-EB XO, W. of Meadowbrook

Movement	SB
Directions Served	L
Maximum Queue (ft)	86
Average Queue (ft)	64
95th Queue (ft)	78
Link Distance (ft)	23
Upstream Blk Time (%)	47
Queuing Penalty (veh)	144
Storage Bay Dist (ft)	
Storage Blk Time (%)	
Queuing Penalty (veh)	

Intersection: 11: WB-to-EB XO, W. of Meadowbrook & WB 12-Mile Road

Movement	WB	WB
Directions Served	L	T
Maximum Queue (ft)	197	63
Average Queue (ft)	57	3
95th Queue (ft)	142	34
Link Distance (ft)		651
Upstream Blk Time (%)		
Queuing Penalty (veh)		
Storage Bay Dist (ft)	250	
Storage Blk Time (%)	0	
Queuing Penalty (veh)	0	

Intersection: 20: Meadowbrook Road & WB 12-Mile Road

Movement	WB	WB	WB	WB	NB	SB	SB
Directions Served	T	T	T	R	T	T	R
Maximum Queue (ft)	181	184	183	153	9	237	97
Average Queue (ft)	144	149	146	66	0	93	28
95th Queue (ft)	193	193	192	121	5	175	71
Link Distance (ft)	148	148	148	148	56	837	
Upstream Blk Time (%)	9	10	9	0			
Queuing Penalty (veh)	52	56	52	1			
Storage Bay Dist (ft)							275
Storage Blk Time (%)						0	
Queuing Penalty (veh)						0	

Intersection: 21: Meadowbrook Road & EB 12-Mile Road

Movement	EB	EB	EB	EB	NB	NB	SB
Directions Served	T	T	T	R	T	R	T
Maximum Queue (ft)	150	164	197	111	225	239	12
Average Queue (ft)	70	76	104	49	95	106	1
95th Queue (ft)	119	139	173	90	182	202	12
Link Distance (ft)	634	634	634		878		56
Upstream Blk Time (%)							0
Queuing Penalty (veh)							1
Storage Bay Dist (ft)				350		250	
Storage Blk Time (%)					0	0	
Queuing Penalty (veh)					0	0	

Intersection: 30: EB 12-Mile Road & WB-to-EB XO, E. of Meadowbrook

Movement	SB
Directions Served	L
Maximum Queue (ft)	34
Average Queue (ft)	2
95th Queue (ft)	13
Link Distance (ft)	19
Upstream Blk Time (%)	0
Queuing Penalty (veh)	0
Storage Bay Dist (ft)	
Storage Blk Time (%)	
Queuing Penalty (veh)	

Intersection: 31: WB-to-EB XO, E. of Meadowbrook & WB 12-Mile Road

Movement	WB	WB	WB	WB
Directions Served	T	T	T	T
Maximum Queue (ft)	219	208	201	12
Average Queue (ft)	70	67	61	0
95th Queue (ft)	178	174	166	6
Link Distance (ft)	506	506	506	
Upstream Blk Time (%)				
Queuing Penalty (veh)				
Storage Bay Dist (ft)				150
Storage Blk Time (%)	0		1	
Queuing Penalty (veh)	0		7	

Intersection: 40: EB-to-WB XO, E. of Meadowbrook & WB 12-Mile Road

Movement	NB
Directions Served	L
Maximum Queue (ft)	64
Average Queue (ft)	43
95th Queue (ft)	72
Link Distance (ft)	18
Upstream Blk Time (%)	40
Queuing Penalty (veh)	41
Storage Bay Dist (ft)	
Storage Blk Time (%)	
Queuing Penalty (veh)	

Intersection: 41: EB 12-Mile Road & EB-to-WB XO, E. of Meadowbrook

Movement	EB	EB	EB	EB
Directions Served	L	T	T	T
Maximum Queue (ft)	222	104	82	32
Average Queue (ft)	36	12	4	1
95th Queue (ft)	163	115	63	19
Link Distance (ft)		506	506	506
Upstream Blk Time (%)				
Queuing Penalty (veh)				
Storage Bay Dist (ft)	250			
Storage Blk Time (%)	3	0		
Queuing Penalty (veh)	14	0		

Intersection: 50: EB 12-Mile Road & WB-to-EB XO, W. of Summit Dr.

Movement	SB
Directions Served	L
Maximum Queue (ft)	85
Average Queue (ft)	47
95th Queue (ft)	77
Link Distance (ft)	23
Upstream Blk Time (%)	23
Queuing Penalty (veh)	24
Storage Bay Dist (ft)	
Storage Blk Time (%)	
Queuing Penalty (veh)	

Intersection: 51: WB-to-EB XO, W. of Summit Dr. & WB 12-Mile Road

Movement	WB
Directions Served	L
Maximum Queue (ft)	56
Average Queue (ft)	6
95th Queue (ft)	32
Link Distance (ft)	
Upstream Blk Time (%)	
Queuing Penalty (veh)	
Storage Bay Dist (ft)	300
Storage Blk Time (%)	
Queuing Penalty (veh)	

Intersection: 60: SB M-5 Exit-Ramp & WB 12-Mile Road

Movement	WB	WB	WB	SB	SB	SB	SB
Directions Served	T	T	T	T	T	R	R
Maximum Queue (ft)	380	378	304	173	228	343	313
Average Queue (ft)	197	158	116	40	102	166	122
95th Queue (ft)	328	296	238	118	186	280	252
Link Distance (ft)	1226	1226	1226			958	
Upstream Blk Time (%)							
Queuing Penalty (veh)							
Storage Bay Dist (ft)				250	250		250
Storage Blk Time (%)					0	2	0
Queuing Penalty (veh)					0	12	2

Intersection: 61: EB 12-Mile Road & SB M-5 Exit-Ramp

Movement	EB	EB	EB	SB
Directions Served	T	T	T	L
Maximum Queue (ft)	131	135	167	9
Average Queue (ft)	51	54	67	1
95th Queue (ft)	108	114	136	6
Link Distance (ft)	141	141	141	22
Upstream Blk Time (%)	0	0	1	1
Queuing Penalty (veh)	0	1	2	1
Storage Bay Dist (ft)				
Storage Blk Time (%)				
Queuing Penalty (veh)				

Intersection: 70: Site Drive #1 & EB 12-Mile Road

Movement	NB
Directions Served	R
Maximum Queue (ft)	60
Average Queue (ft)	31
95th Queue (ft)	55
Link Distance (ft)	454
Upstream Blk Time (%)	
Queuing Penalty (veh)	
Storage Bay Dist (ft)	
Storage Blk Time (%)	
Queuing Penalty (veh)	

Intersection: 80: Meadowbrook Road & Elm Creek Drive/Site Drive #2

Movement	EB	WB	NB	SB
Directions Served	LTR	LTR	L	L
Maximum Queue (ft)	52	40	17	29
Average Queue (ft)	19	16	1	7
95th Queue (ft)	45	42	7	26
Link Distance (ft)	364	417		
Upstream Blk Time (%)				
Queuing Penalty (veh)				
Storage Bay Dist (ft)			500	475
Storage Blk Time (%)				
Queuing Penalty (veh)				

Intersection: 90: Meadowbrook Road & Site Drive #3

Movement	WB	SB
Directions Served	LR	L
Maximum Queue (ft)	36	34
Average Queue (ft)	14	3
95th Queue (ft)	40	19
Link Distance (ft)	413	
Upstream Blk Time (%)		
Queuing Penalty (veh)		
Storage Bay Dist (ft)		500
Storage Blk Time (%)		
Queuing Penalty (veh)		

Zone Summary

Zone wide Queuing Penalty: 412

HCS Freeway Weaving Report

Project Information

Analyst	SA	Date	10/8/2024
Agency	Fleis & VandenBrink Engineering	Analysis Year	2024
Jurisdiction	RCOC	Time Analyzed	Future AM Peak Hour
Project Description	Site Drive # 1 to EB-to-WB X/O, W. of M-5	Units	U.S. Customary

Geometric Data

Number of Lanes (N), ln	3	Segment Type	CD Roadway
Segment Length (L_S), ft	600	Number of Maneuver Lanes (N_{WL}), ln	0
Weaving Configuration	Two-Sided	Ramp-to-Freeway Lane Changes (LC_{RF}), lc	1
Terrain Type	Level	Freeway-to-Ramp Lane Changes (LC_{FR}), lc	1
Percent Grade, %	-	Ramp-to-Ramp Lane Changes (LC_{RR}), lc	2
Interchange Density (ID), int/mi	4.00	Cross Weaving Managed Lane	No

Adjustment Factors

Driver Population	All Familiar	Final Speed Adjustment Factor (SAF)	1.000
Weather Type	Non-Severe Weather	Demand Adjustment Factor (DAF)	1.000
Incident Type	No Incident	Capacity Adj. Factor for CAVs (CAF_{CAV})	1.000
Proportion of CAVs in Traffic Stream	0	Final Capacity Adjustment Factor (CAF)	1.000

Demand and Capacity

	FF	RF	RR	FR
Demand Volume (V_i), veh/h	680	66	16	0
Peak Hour Factor (PHF)	0.85	0.92	0.92	0.92
Total Trucks, %	6.00	2.00	2.00	0.00
Heavy Vehicle Adjustment Factor (f_{HV})	0.943	0.980	0.980	1.000
Flow Rate (v_i), pc/h	848	73	18	0

Weaving Flow Rate (v_w), pc/h	18	Ideal Conditions Capacity (c_{IFL}), pc/h/ln	2200
Non-Weaving Flow Rate (v_{NW}), pc/h	921	Density-Based Capacity ($c_{IWL} \times N \times f_{HV}$), veh/h	5096
Total Flow Rate (v), pc/h	939	Demand Flow-Based Capacity ($c_{IW} \times f_{HV}$), veh/h	-
Volume Ratio (VR)	0.019	Weaving Area Capacity (c_W), veh/h	5096
Minimum Lane Change Rate (LC_{MIN}), lc/h	36	Adjusted Weaving Area Capacity (c_{WA}), veh/h	5096
Maximum Weaving Length (L_{MAX}), ft	5903	Demand-to-Capacity Ratio (v/c)	0.17

Speed and Density

Non-Weaving Vehicle Index (I_{NW})	221	Average Weaving Speed (S_W), mi/h	41.9
Non-Weaving Lane Change Rate (LC_{NW}), lc/h	0	Average Non-Weaving Speed (S_{NW}), mi/h	43.2
Weaving Lane Change Rate (LC_W), lc/h	256	Average Speed (S), mi/h	43.2
Total Lane Change Rate (LC_{All}), lc/h	256	Density (D), pc/mi/ln	7.2
Weaving Intensity Factor (W)	0.115	Level of Service (LOS)	A

Copyright © 2024 University of Florida. All Rights Reserved.

HCS Freeway Weaving Report

Project Information

Analyst	SA	Date	10/8/2024
Agency	Fleis & VandenBrink Engineering	Analysis Year	2024
Jurisdiction	RCOC	Time Analyzed	Future AM Peak Hour
Project Description	WB-to-EB X/O, W. of Summit Dr to Site Drive # 1	Units	U.S. Customary

Geometric Data

Number of Lanes (N), ln	3	Segment Type	CD Roadway
Segment Length (L_S), ft	300	Number of Maneuver Lanes (N_{WL}), ln	0
Weaving Configuration	Two-Sided	Ramp-to-Freeway Lane Changes (LC_{RF}), lc	1
Terrain Type	Level	Freeway-to-Ramp Lane Changes (LC_{FR}), lc	1
Percent Grade, %	-	Ramp-to-Ramp Lane Changes (LC_{RR}), lc	2
Interchange Density (ID), int/mi	4.00	Cross Weaving Managed Lane	No

Adjustment Factors

Driver Population	All Familiar	Final Speed Adjustment Factor (SAF)	1.000
Weather Type	Non-Severe Weather	Demand Adjustment Factor (DAF)	1.000
Incident Type	No Incident	Capacity Adj. Factor for CAVs (CAF_{CAV})	1.000
Proportion of CAVs in Traffic Stream	0	Final Capacity Adjustment Factor (CAF)	1.000

Demand and Capacity

	FF	RF	RR	FR
Demand Volume (V_i), veh/h	680	14	22	5
Peak Hour Factor (PHF)	0.85	0.60	0.60	0.85
Total Trucks, %	6.00	0.00	0.00	0.00
Heavy Vehicle Adjustment Factor (f_{HV})	0.943	1.000	1.000	1.000
Flow Rate (v_i), pc/h	848	23	37	6
Weaving Flow Rate (v_w), pc/h	37	Ideal Conditions Capacity (c_{IFL}), pc/h/ln		2200
Non-Weaving Flow Rate (v_{NW}), pc/h	877	Density-Based Capacity ($c_{IWL} \times N \times f_{HV}$), veh/h		4984
Total Flow Rate (v), pc/h	914	Demand Flow-Based Capacity ($c_{IW} \times f_{HV}$), veh/h		-
Volume Ratio (VR)	0.040	Weaving Area Capacity (c_W), veh/h		4984
Minimum Lane Change Rate (LC_{MIN}), lc/h	74	Adjusted Weaving Area Capacity (c_{WA}), veh/h		4984
Maximum Weaving Length (L_{MAX}), ft	6099	Demand-to-Capacity Ratio (v/c)		0.17

Speed and Density

Non-Weaving Vehicle Index (I_{NW})	105	Average Weaving Speed (S_W), mi/h	42.9
Non-Weaving Lane Change Rate (LC_{NW}), lc/h	0	Average Non-Weaving Speed (S_{NW}), mi/h	43.0
Weaving Lane Change Rate (LC_W), lc/h	74	Average Speed (S), mi/h	43.0
Total Lane Change Rate (LC_{All}), lc/h	74	Density (D), pc/mi/ln	7.1
Weaving Intensity Factor (W)	0.075	Level of Service (LOS)	A

Copyright © 2024 University of Florida. All Rights Reserved.

HCS Freeway Weaving Report

Project Information

Analyst	SA	Date	10/8/2024
Agency	Fleis & VandenBrink Engineering	Analysis Year	2024
Jurisdiction	RCOC	Time Analyzed	Future PM Peak Hour
Project Description	Site Drive # 1 to EB-to-WB X/O, W. of M-5	Units	U.S. Customary

Geometric Data

Number of Lanes (N), ln	3	Segment Type	CD Roadway
Segment Length (L_S), ft	600	Number of Maneuver Lanes (N_{WL}), ln	0
Weaving Configuration	Two-Sided	Ramp-to-Freeway Lane Changes (LC_{RF}), lc	1
Terrain Type	Level	Freeway-to-Ramp Lane Changes (LC_{FR}), lc	1
Percent Grade, %	-	Ramp-to-Ramp Lane Changes (LC_{RR}), lc	2
Interchange Density (ID), int/mi	4.00	Cross Weaving Managed Lane	No

Adjustment Factors

Driver Population	All Familiar	Final Speed Adjustment Factor (SAF)	1.000
Weather Type	Non-Severe Weather	Demand Adjustment Factor (DAF)	1.000
Incident Type	No Incident	Capacity Adj. Factor for CAVs (CAF_{CAV})	1.000
Proportion of CAVs in Traffic Stream	0	Final Capacity Adjustment Factor (CAF)	1.000

Demand and Capacity

	FF	RF	RR	FR
Demand Volume (V_i), veh/h	1270	52	7	0
Peak Hour Factor (PHF)	0.88	0.92	0.92	0.92
Total Trucks, %	1.00	2.00	2.00	0.00
Heavy Vehicle Adjustment Factor (f_{HV})	0.990	0.980	0.980	1.000
Flow Rate (v_i), pc/h	1458	58	8	0
Weaving Flow Rate (v_W), pc/h	8	Ideal Conditions Capacity (c_{IFL}), pc/h/ln		2200
Non-Weaving Flow Rate (v_{NW}), pc/h	1516	Density-Based Capacity ($c_{IWL} \times N \times f_{HV}$), veh/h		5355
Total Flow Rate (v), pc/h	1524	Demand Flow-Based Capacity ($c_{IW} \times f_{HV}$), veh/h		-
Volume Ratio (VR)	0.005	Weaving Area Capacity (c_W), veh/h		5355
Minimum Lane Change Rate (LC_{MIN}), lc/h	16	Adjusted Weaving Area Capacity (c_{WA}), veh/h		5355
Maximum Weaving Length (L_{MAX}), ft	5774	Demand-to-Capacity Ratio (v/c)		0.28

Speed and Density

Non-Weaving Vehicle Index (I_{NW})	364	Average Weaving Speed (S_W), mi/h	41.6
Non-Weaving Lane Change Rate (LC_{NW}), lc/h	60	Average Non-Weaving Speed (S_{NW}), mi/h	42.4
Weaving Lane Change Rate (LC_W), lc/h	236	Average Speed (S), mi/h	42.4
Total Lane Change Rate (LC_{All}), lc/h	296	Density (D), pc/mi/ln	12.0
Weaving Intensity Factor (W)	0.129	Level of Service (LOS)	A

Copyright © 2024 University of Florida. All Rights Reserved.

HCS Freeway Weaving Report

Project Information

Analyst	SA	Date	10/8/2024
Agency	Fleis & VandenBrink Engineering	Analysis Year	2024
Jurisdiction	RCOC	Time Analyzed	Future PM Peak Hour
Project Description	WB-to-EB X/O, W. of Summit Dr to Site Drive # 1	Units	U.S. Customary

Geometric Data

Number of Lanes (N), ln	3	Segment Type	CD Roadway
Segment Length (L_S), ft	300	Number of Maneuver Lanes (N_{WL}), ln	0
Weaving Configuration	Two-Sided	Ramp-to-Freeway Lane Changes (LC_{RF}), lc	1
Terrain Type	Level	Freeway-to-Ramp Lane Changes (LC_{FR}), lc	1
Percent Grade, %	-	Ramp-to-Ramp Lane Changes (LC_{RR}), lc	2
Interchange Density (ID), int/mi	4.00	Cross Weaving Managed Lane	No

Adjustment Factors

Driver Population	All Familiar	Final Speed Adjustment Factor (SAF)	1.000
Weather Type	Non-Severe Weather	Demand Adjustment Factor (DAF)	1.000
Incident Type	No Incident	Capacity Adj. Factor for CAVs (CAF_{CAV})	1.000
Proportion of CAVs in Traffic Stream	0	Final Capacity Adjustment Factor (CAF)	1.000

Demand and Capacity

	FF	RF	RR	FR
Demand Volume (V_i), veh/h	1270	23	82	12
Peak Hour Factor (PHF)	0.88	0.92	0.92	0.95
Total Trucks, %	1.00	14.00	0.00	0.00
Heavy Vehicle Adjustment Factor (f_{HV})	0.990	0.877	1.000	1.000
Flow Rate (v_i), pc/h	1458	29	89	13

Weaving Flow Rate (v_w), pc/h	89	Ideal Conditions Capacity (c_{IFL}), pc/h/ln	2200
Non-Weaving Flow Rate (v_{NW}), pc/h	1500	Density-Based Capacity ($c_{IWL} \times N \times f_{HV}$), veh/h	5175
Total Flow Rate (v), pc/h	1589	Demand Flow-Based Capacity ($c_{IW} \times f_{HV}$), veh/h	-
Volume Ratio (VR)	0.056	Weaving Area Capacity (c_W), veh/h	5175
Minimum Lane Change Rate (LC_{MIN}), lc/h	178	Adjusted Weaving Area Capacity (c_{WA}), veh/h	5175
Maximum Weaving Length (L_{MAX}), ft	6250	Demand-to-Capacity Ratio (v/c)	0.30

Speed and Density

Non-Weaving Vehicle Index (I_{NW})	180	Average Weaving Speed (S_W), mi/h	41.1
Non-Weaving Lane Change Rate (LC_{NW}), lc/h	0	Average Non-Weaving Speed (S_{NW}), mi/h	41.2
Weaving Lane Change Rate (LC_W), lc/h	178	Average Speed (S), mi/h	41.2
Total Lane Change Rate (LC_{All}), lc/h	178	Density (D), pc/mi/ln	12.9
Weaving Intensity Factor (W)	0.150	Level of Service (LOS)	B

Copyright © 2024 University of Florida. All Rights Reserved.

12-Mile Road and Site Drive # 1

FIGURE 6-3

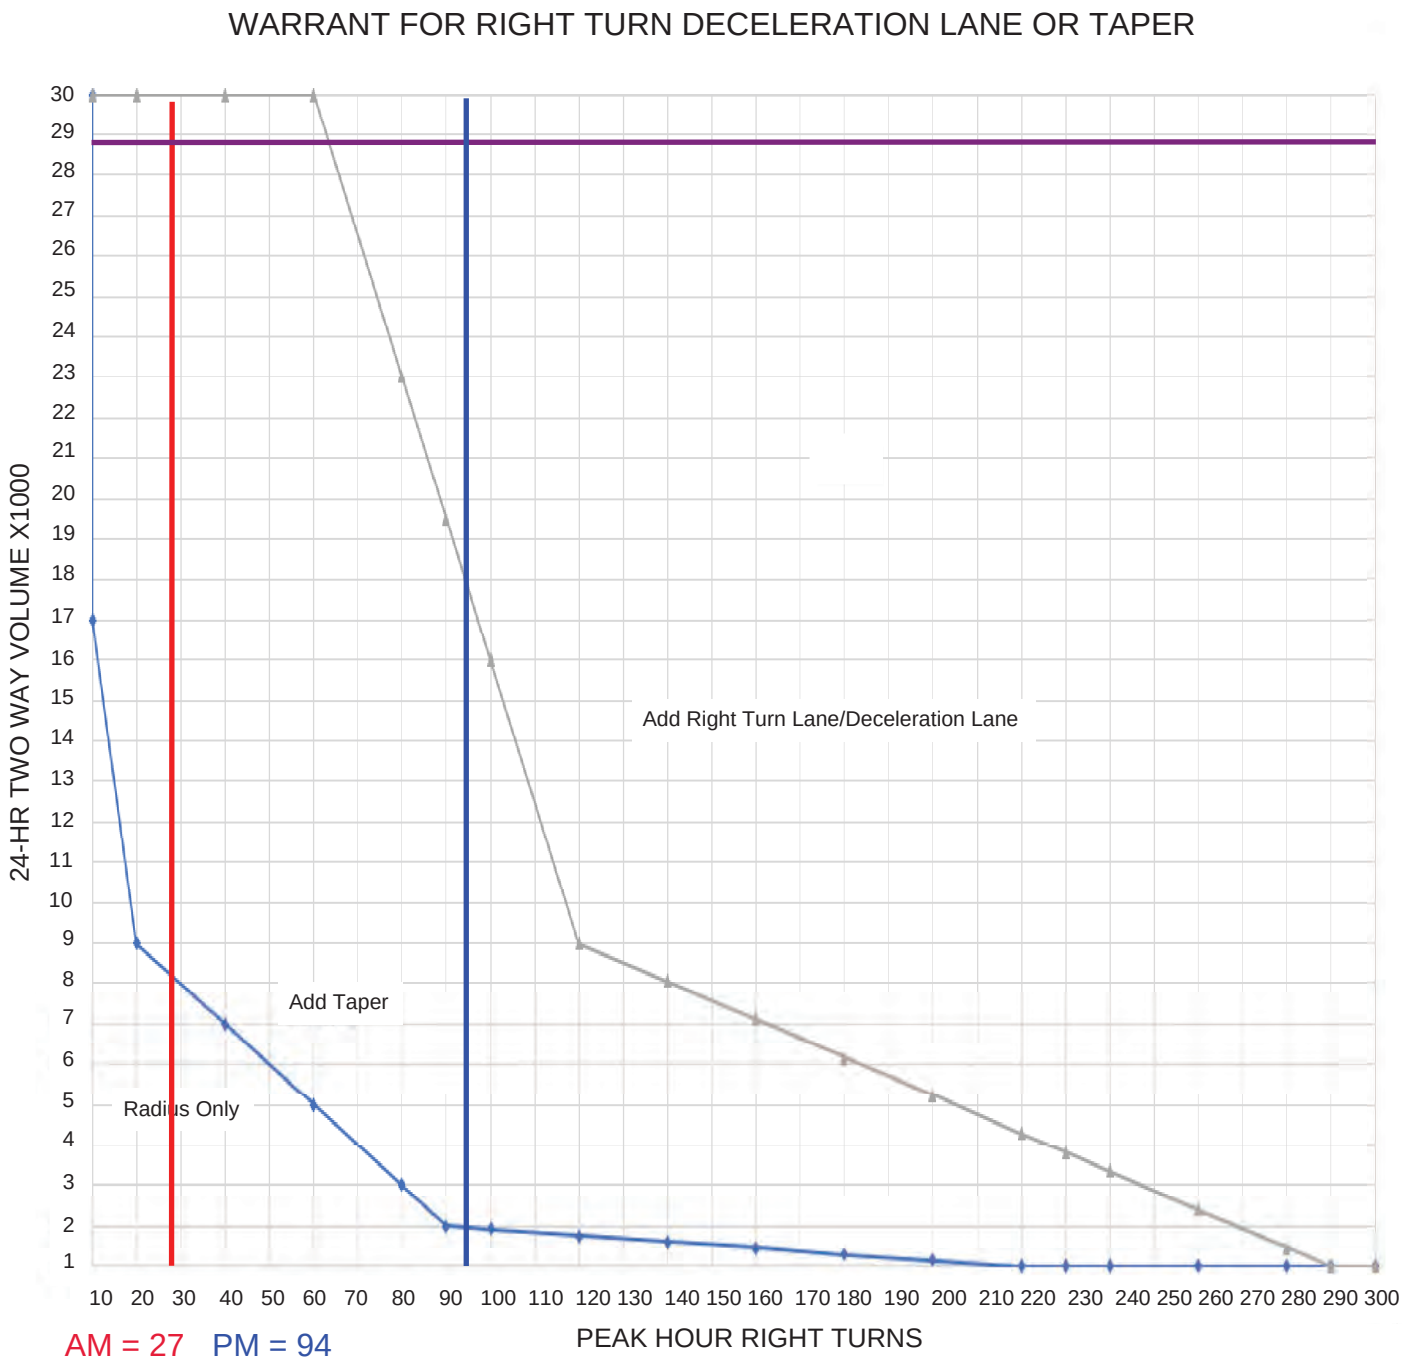

RT Lane
RECOMMENDED

2023 ADT = 26,000 vpd (MDOT)
0.50% @ 7yrs= +924 vpd
The Grove New Trips = +1951 vpd
2030 ADT= 28,875 vpd

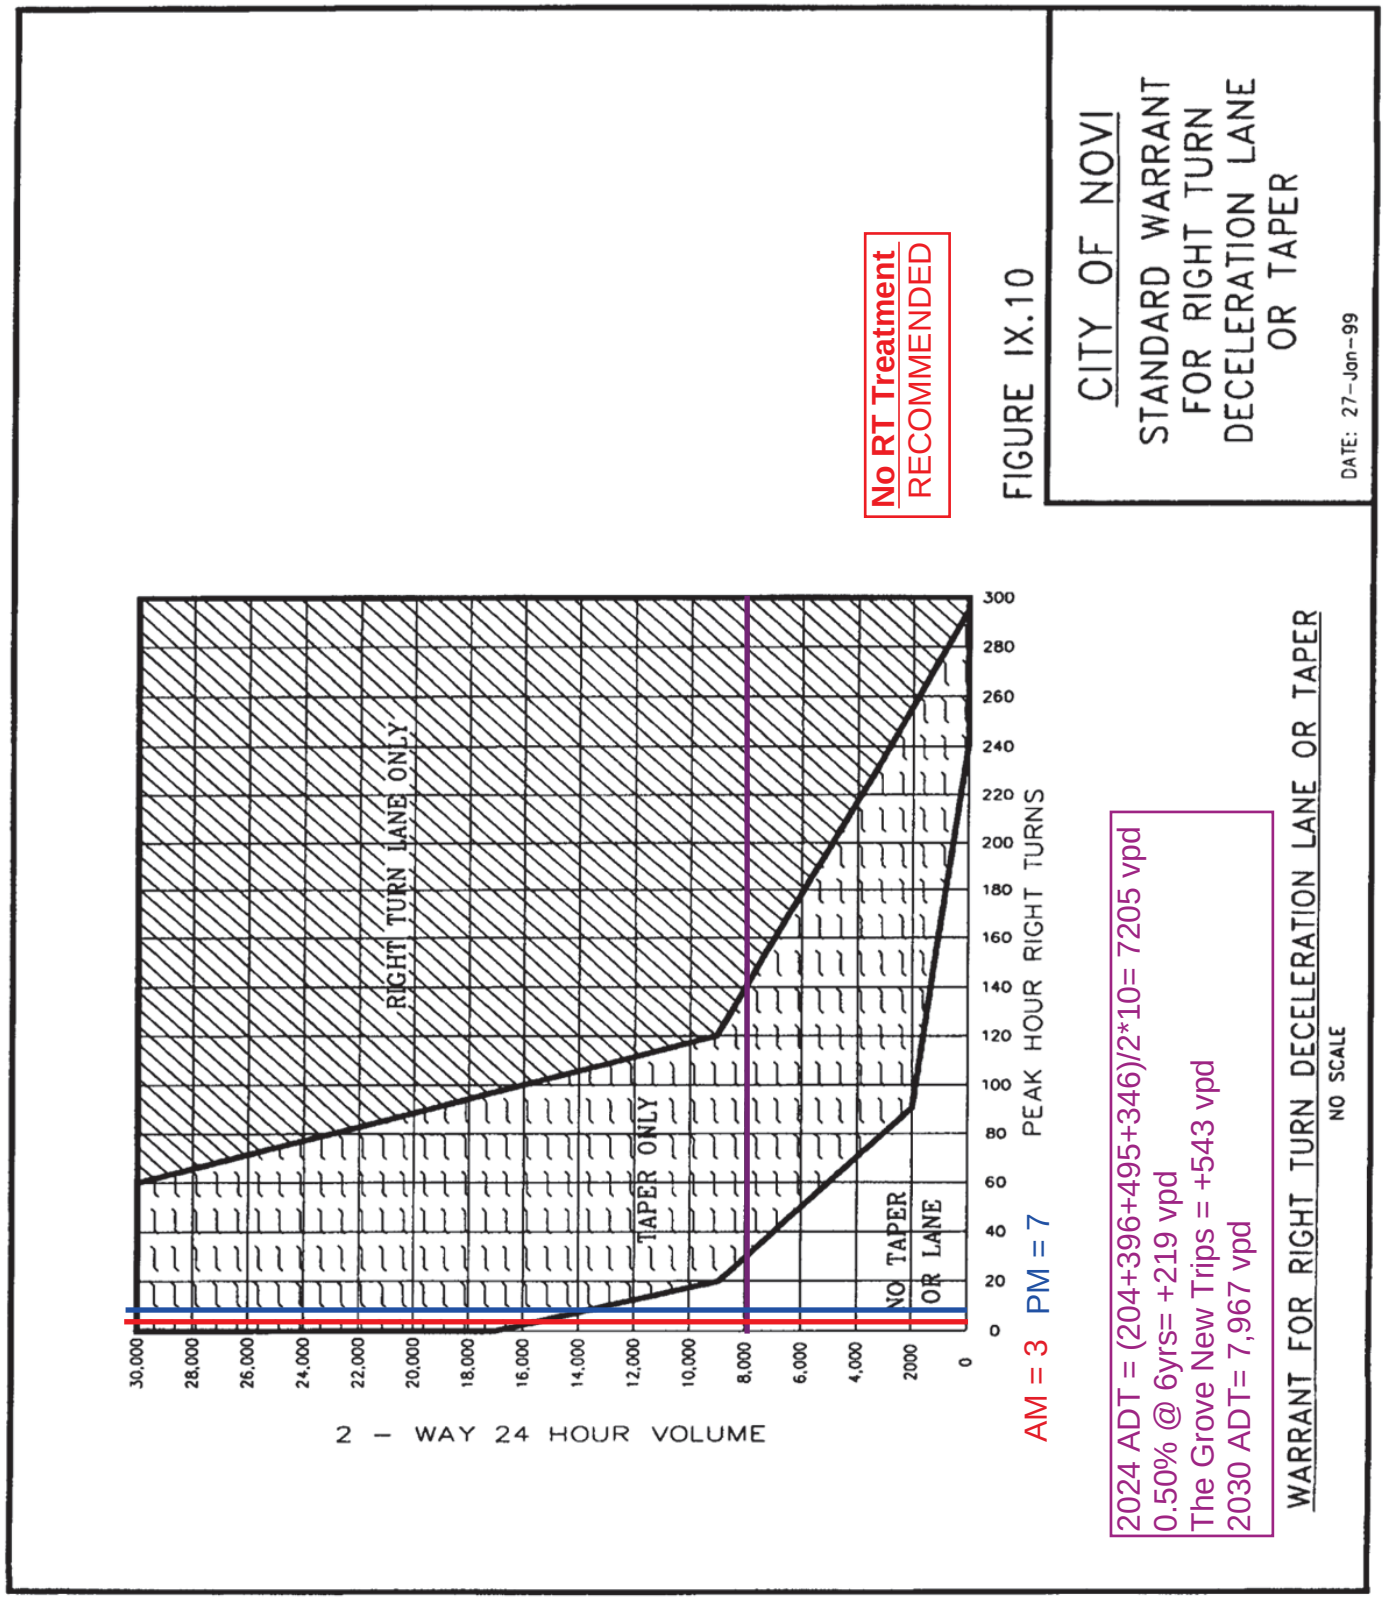

Figure IX.10

(Ord. No. 99-124.11, Pt. XXXIII, 7-26-99)

Meadowbrook Road and Site Drive # 3

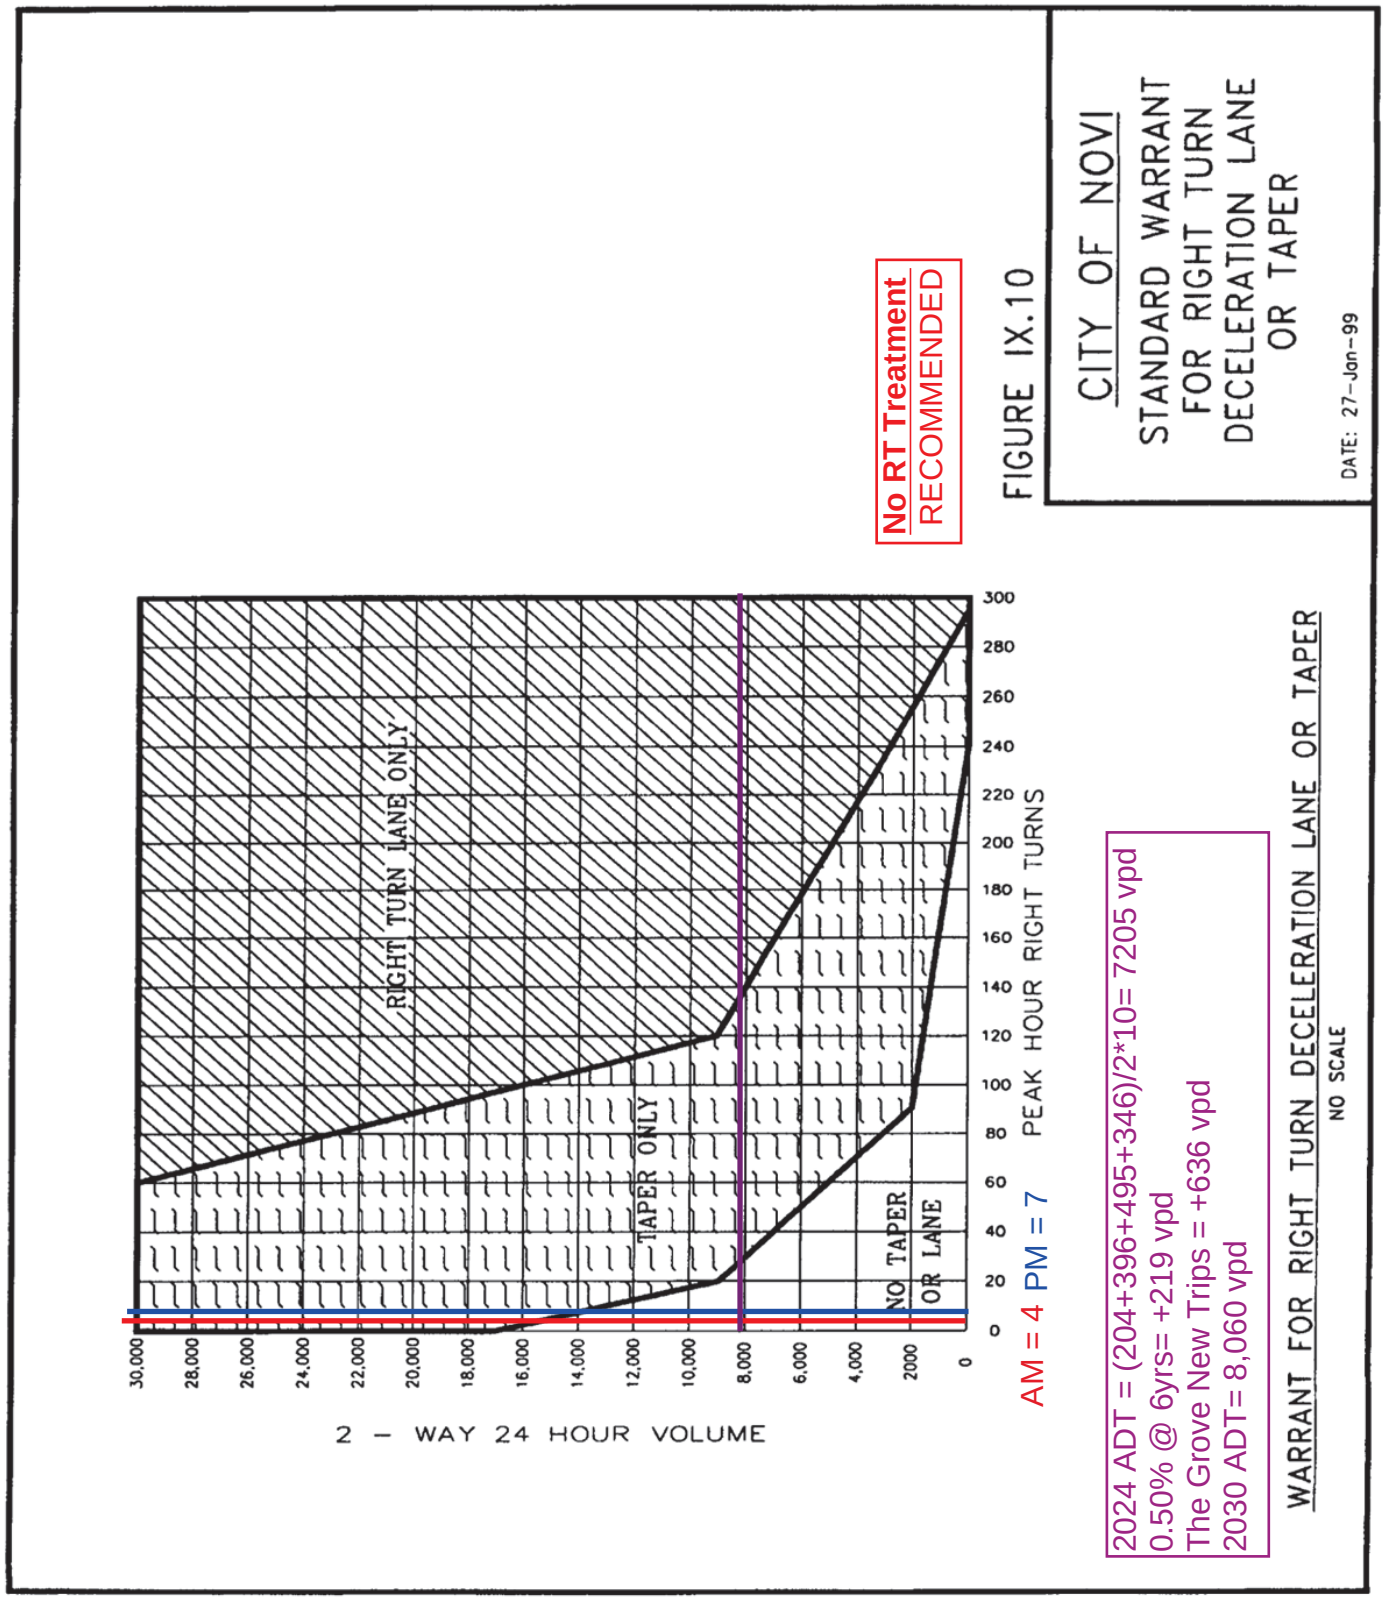

Figure IX.10

(Ord. No. 99-124.11, Pt. XXXIII, 7-26-99)