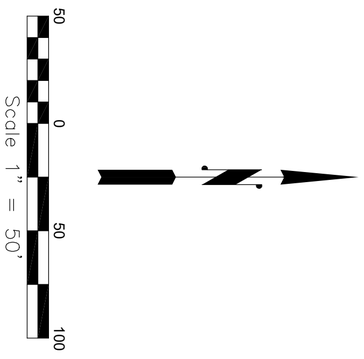

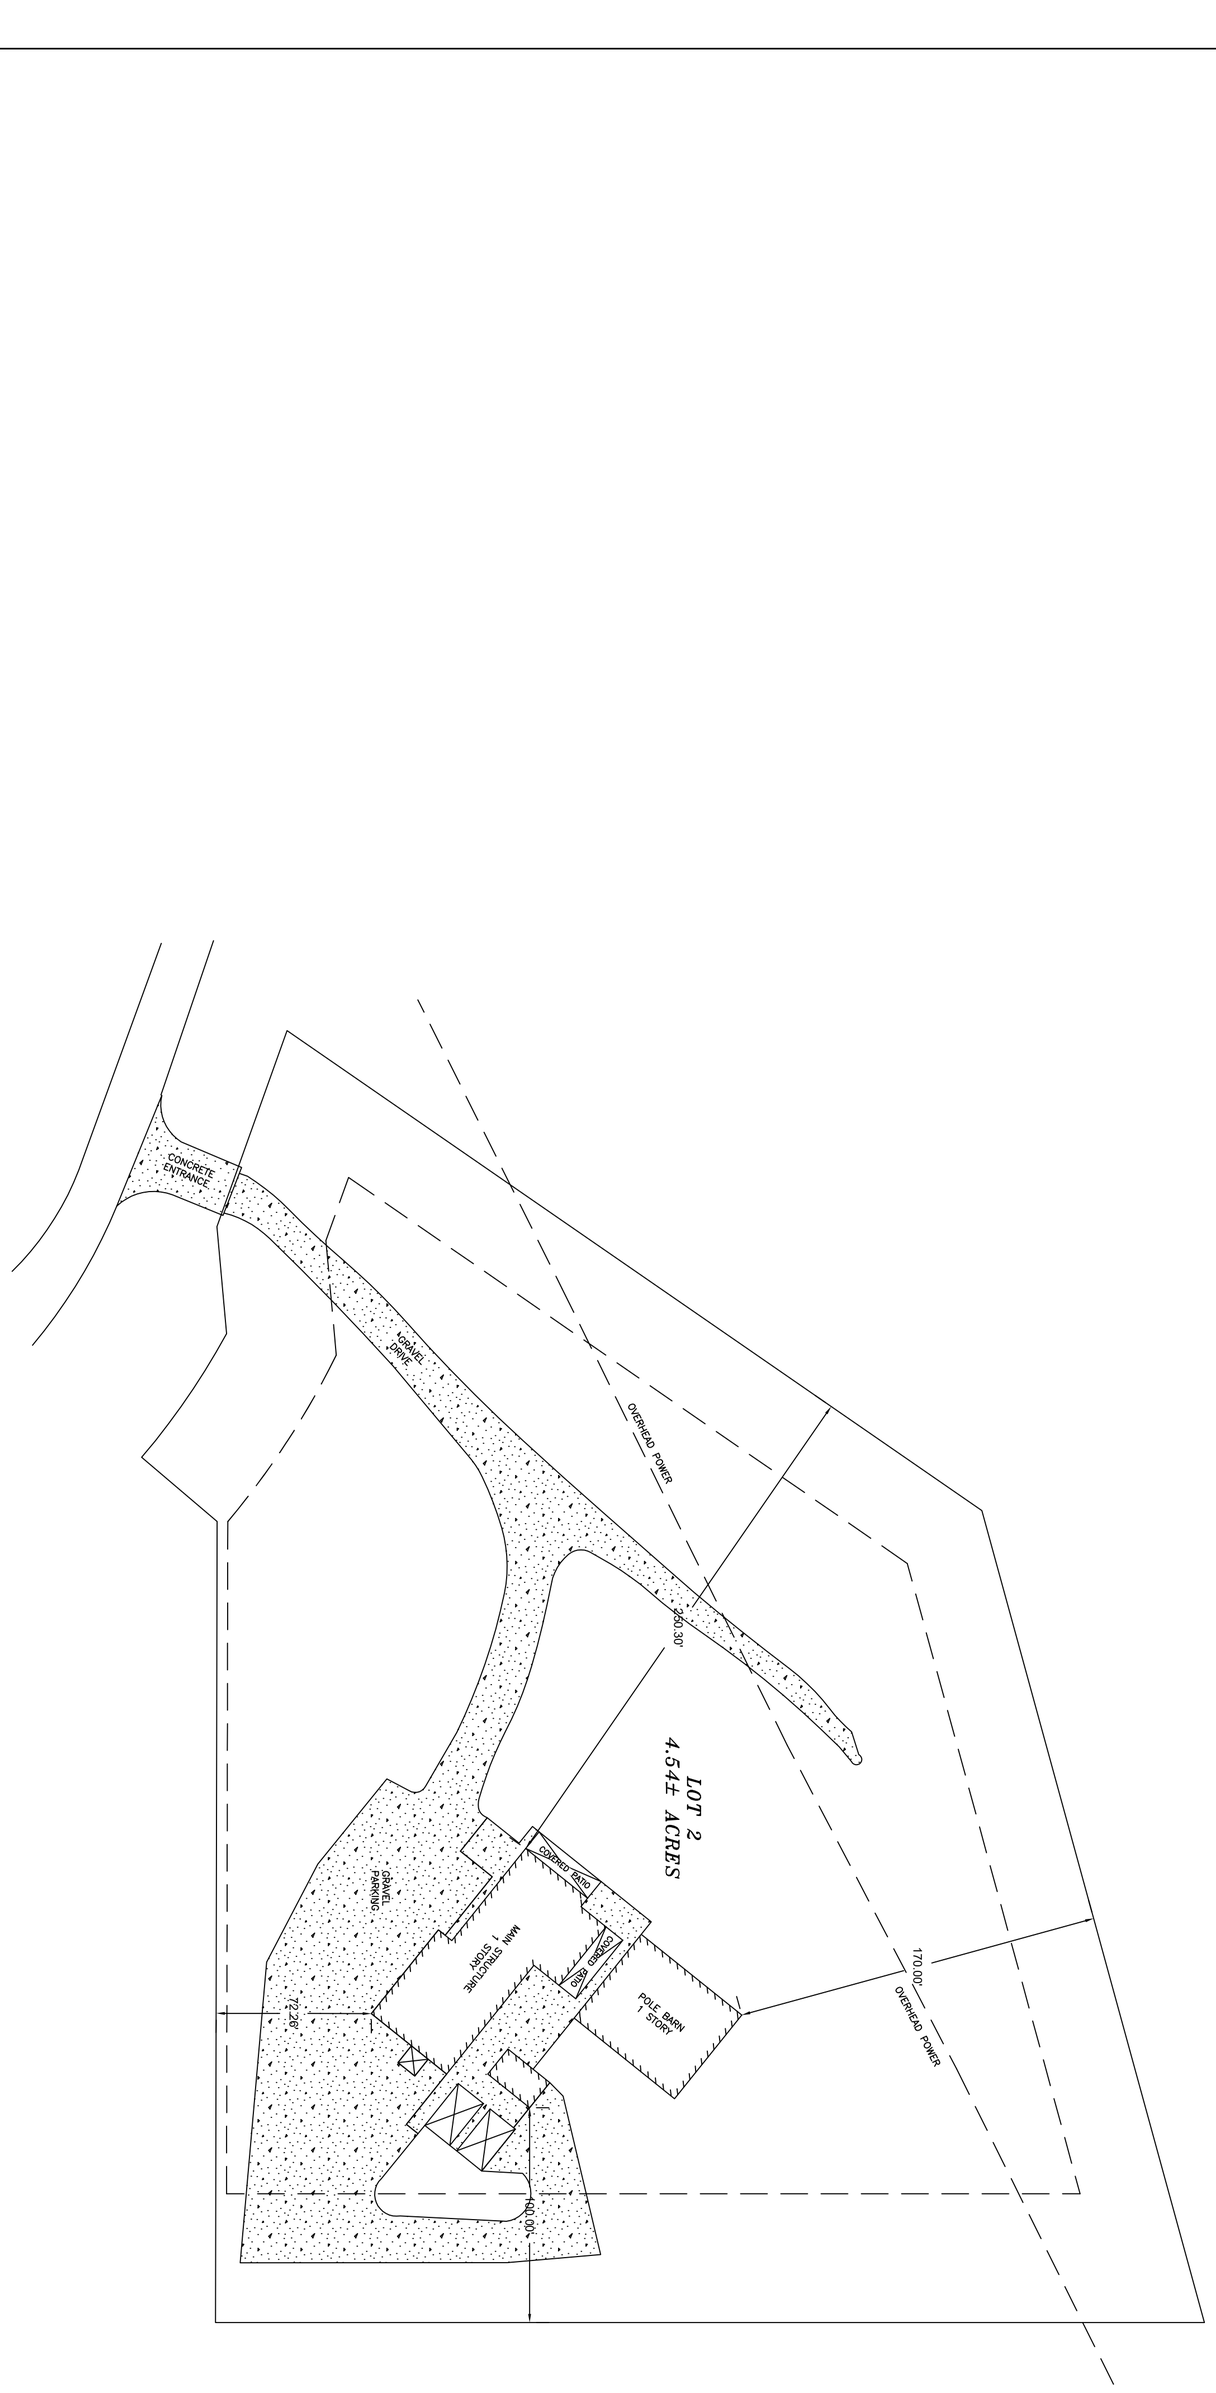

DWG. NO.:

SHEET 1 OF 1

PROJECT NO.

CLIENT: **WAYNE DAVIS CONSTRUCTION**

PROJECT NAME:

NEW OFFICE FOR WDC
800 HIGHWAY 87 CALERA, AL
CITY OF ALABASTER

DRAWING TITLE: **SITE PLAN**

PRODUCTION	REVIEW
FIELD BOOK:	CONTRACTOR
FIELD ENGINEER:	
CADD OPER:	PROJECT MANAGER
CADD FILE:	
SUPER:	SUPERINTENDENT
DESIGN FILE:	
DATE: 7-10-25	FIELD ENGINEER
SCALE: 1"=50'	

REVISIONS

NO.	DESCRIPTION	BY	REVIEW	DATE
1				
2				
3				
4				
5				
6				
7				
8				
9				
10				

WAYNE DAVIS CONSTRUCTION, LLC
13523 HIGHWAY 17
MONTEVALLO, AL 35115
PHONE: 205-665-1183
GENERAL CONTRACTOR

© COPYRIGHT, 2021
NO PART OF THIS DRAWING MAY BE REPRODUCED, COPIED, DIGITIZED, FAXED, OR TRANSFERRED WITHOUT THE EXPRESS WRITTEN CONSENT OF WAYNE DAVIS CONSTRUCTION, LLC

WDC