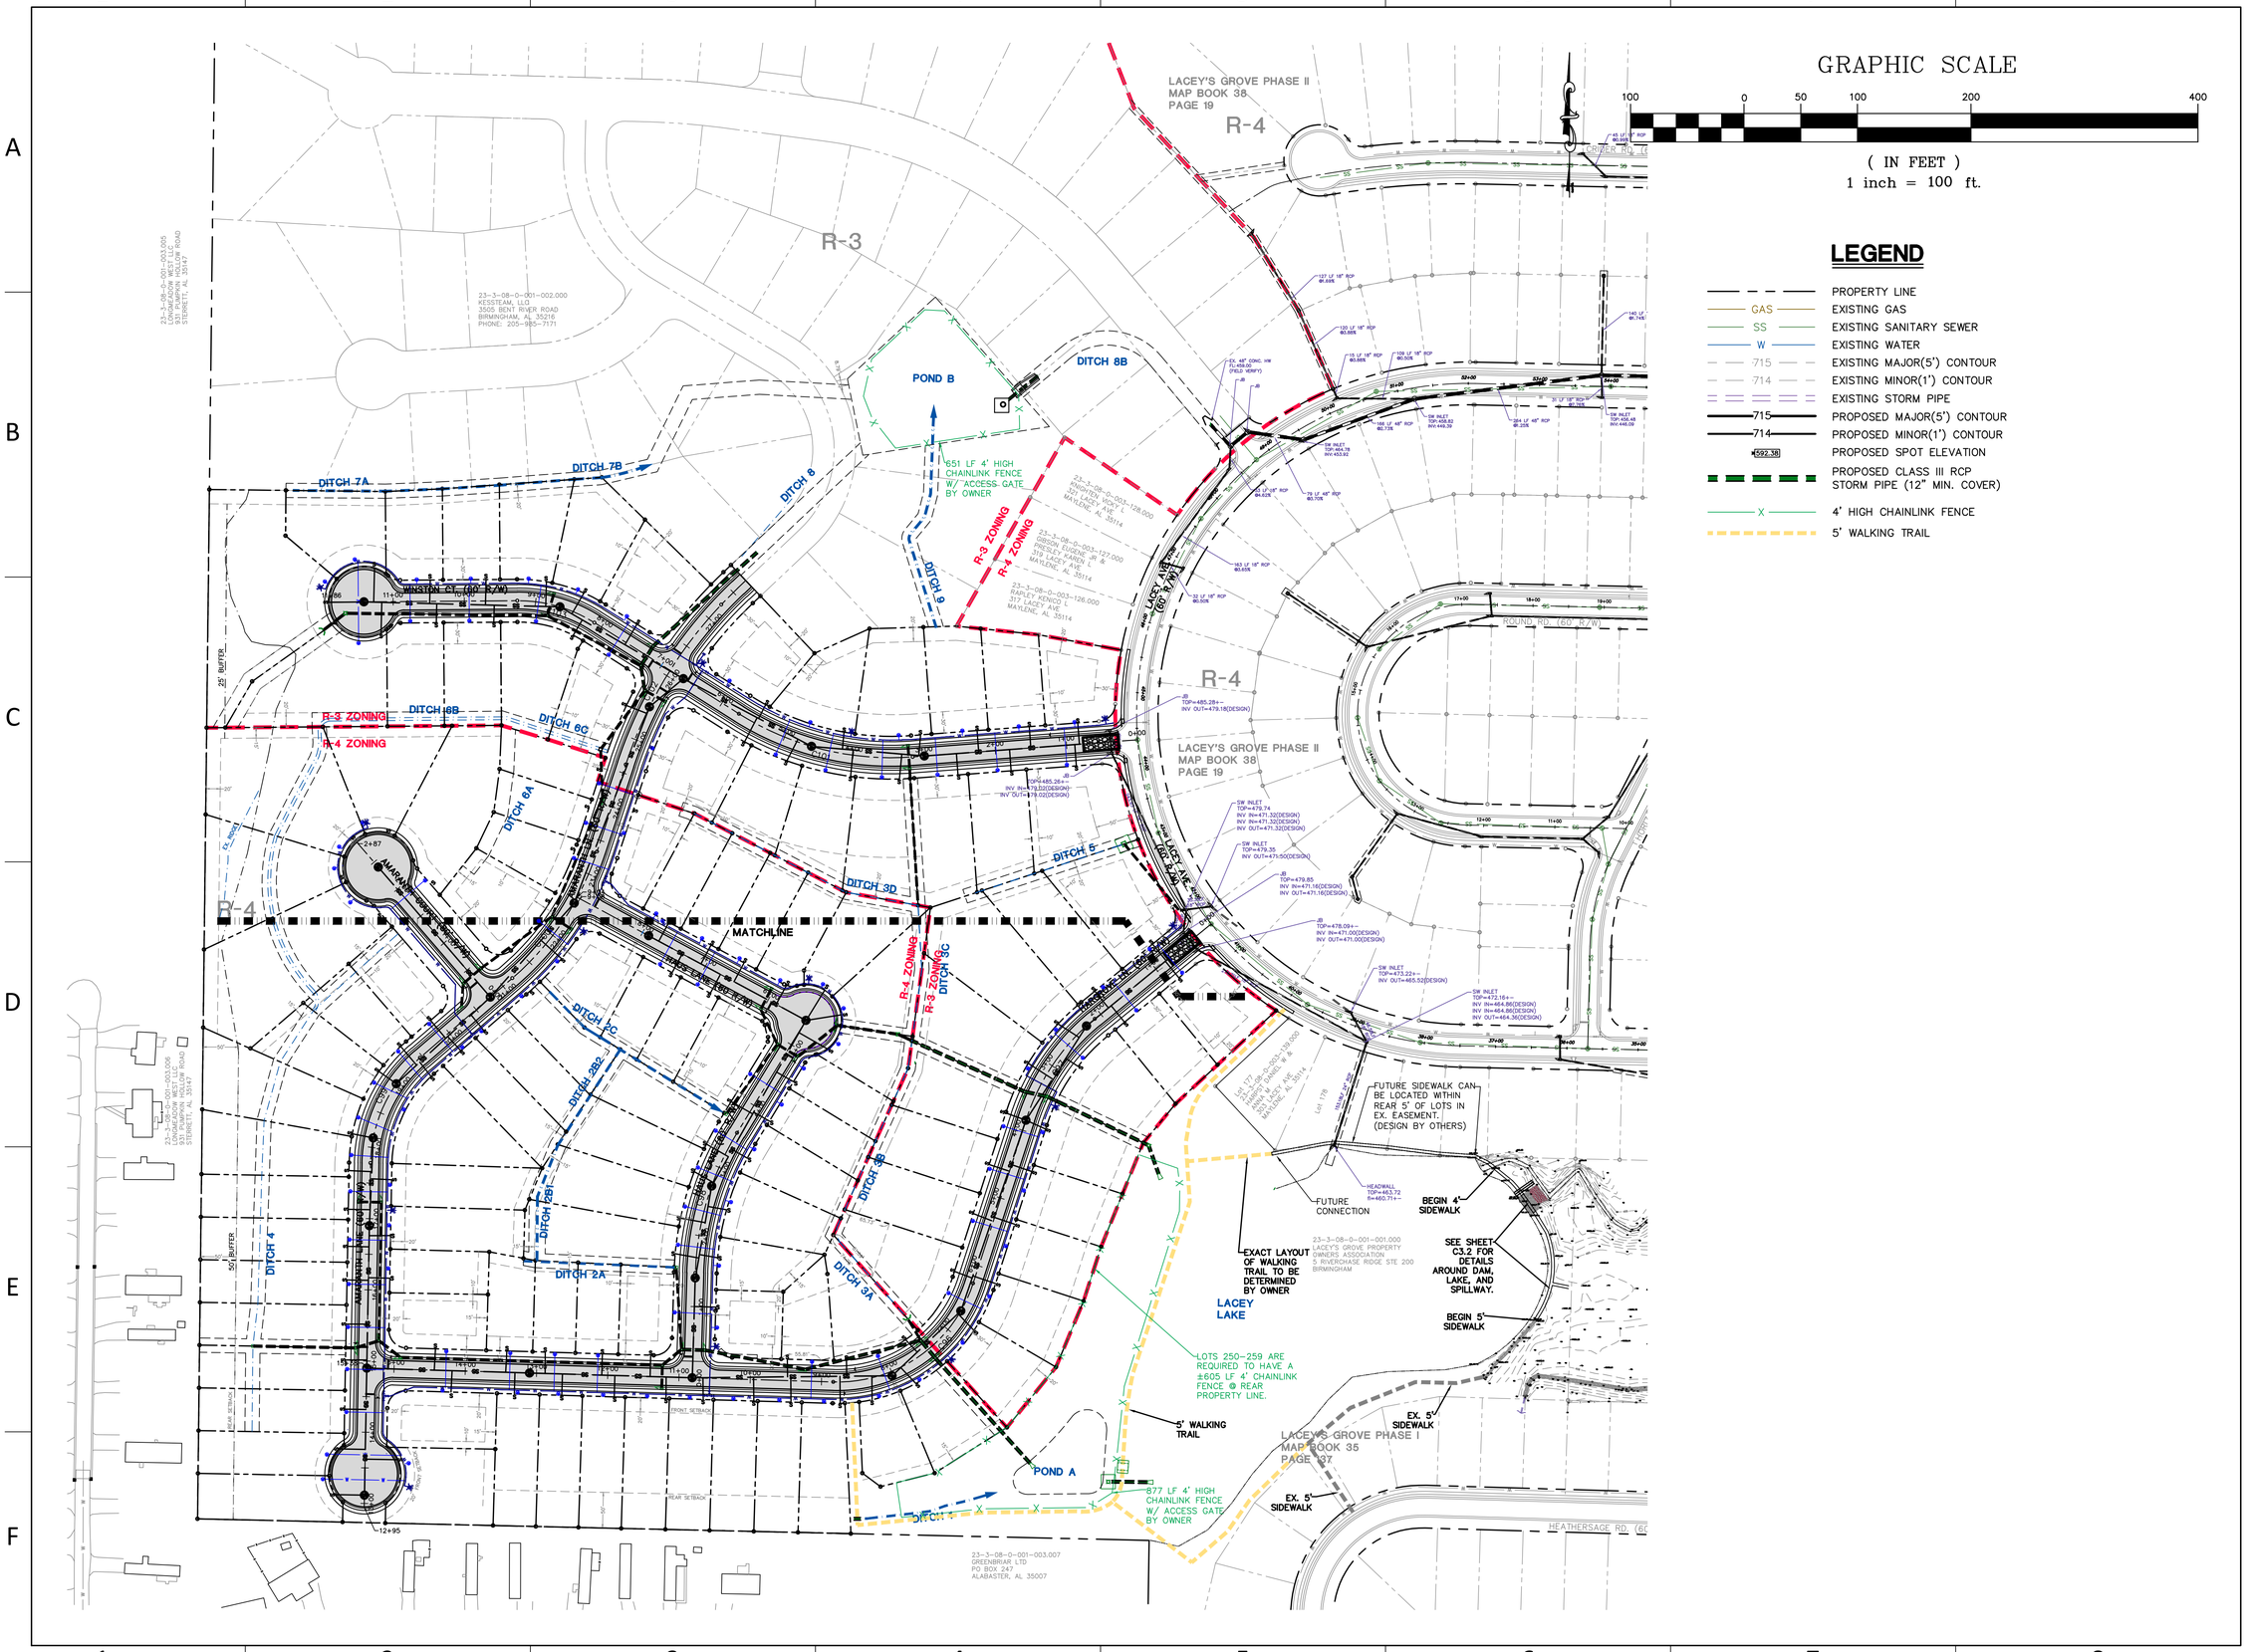

PERMIT SET
03.23.23

LACEY'S GROVE SUBDIVISION PHASE III

ALABASTER, AL
SECTION 8, R.3W, T.21S.

MBA ENGINEERS, INC.
CIVIL AND STRUCTURAL
300 20TH STREET NORTH, SUITE 100
BIRMINGHAM, ALABAMA 35203
P(205) 323-4385

ISSUE DATE:	03/23/2023
DRAWN BY:	TSS
CHECKED BY:	TFC
PROJ. MGR.:	TFC
MBA PROJECT NO.	C1821.00

THIS DRAWING AND ALL COPIES THEREOF IS THE PROPERTY OF MBA ENGINEERS, INC. THIS DRAWING MAY NOT BE REPRODUCED WITHIN ANY COMPUTER ENVIRONMENT OR BY ANY PRINT MEDIA FORMAT WITHOUT THE WRITTEN CONSENT OF MBA ENGINEERS, INC.

SHEET TITLE
OVERALL SITE PLAN

SHEET NO.
C1.0