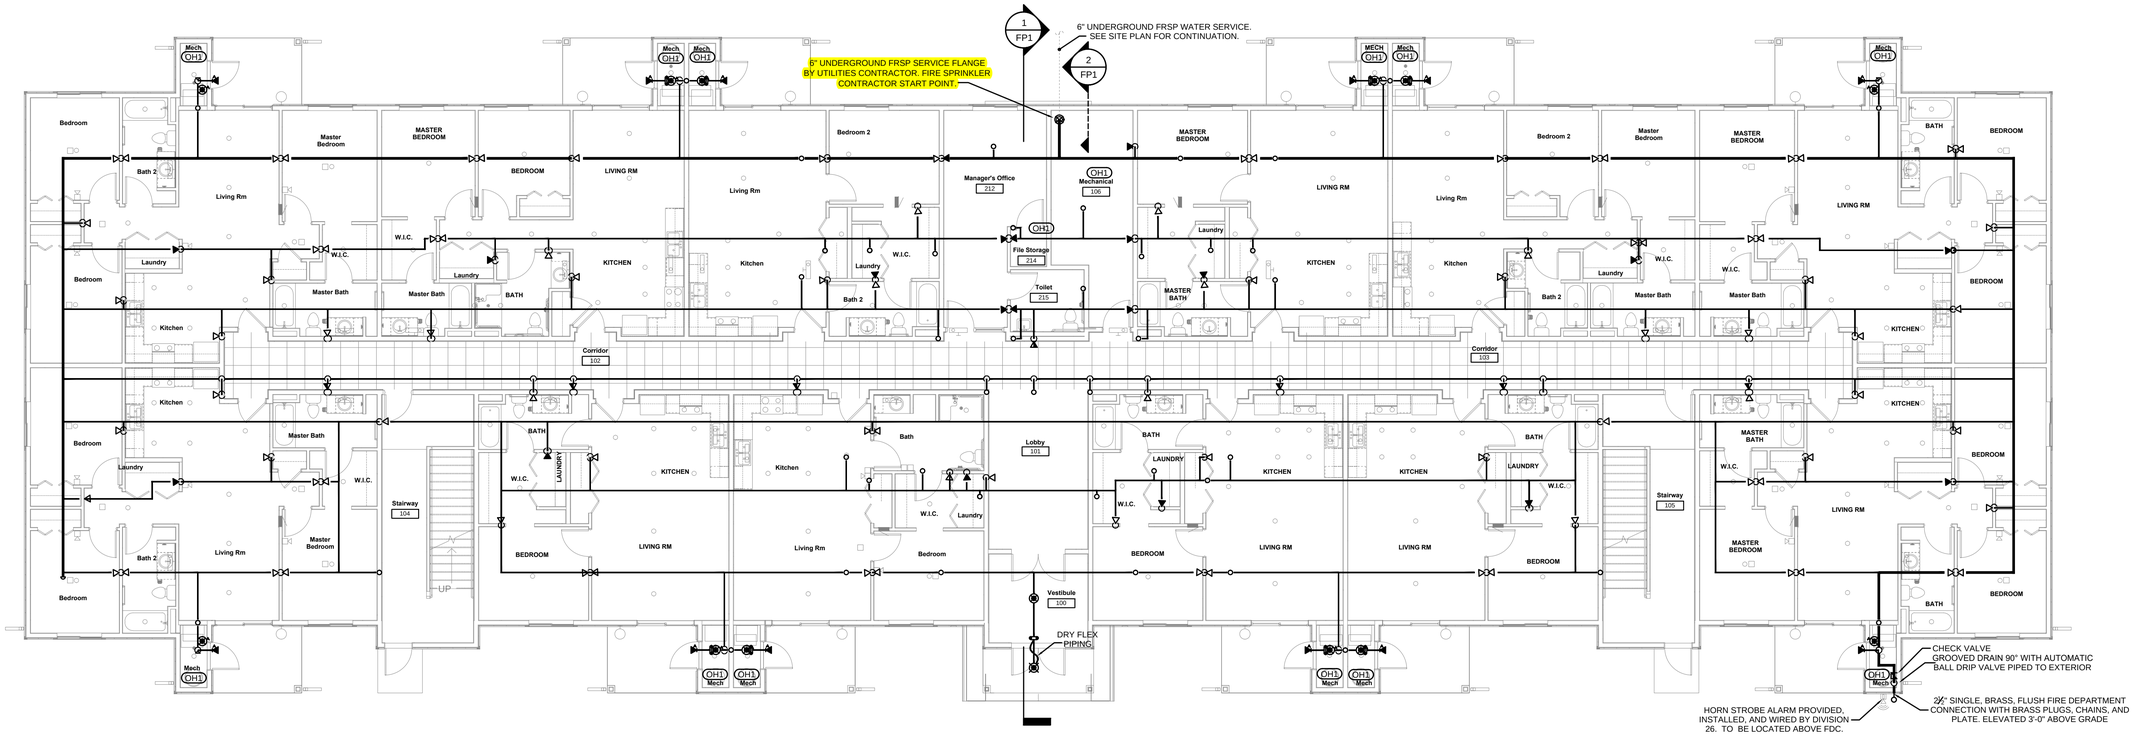

1 First Floor Fire Protection Plan

Scale: 1/8" = 1'-0"

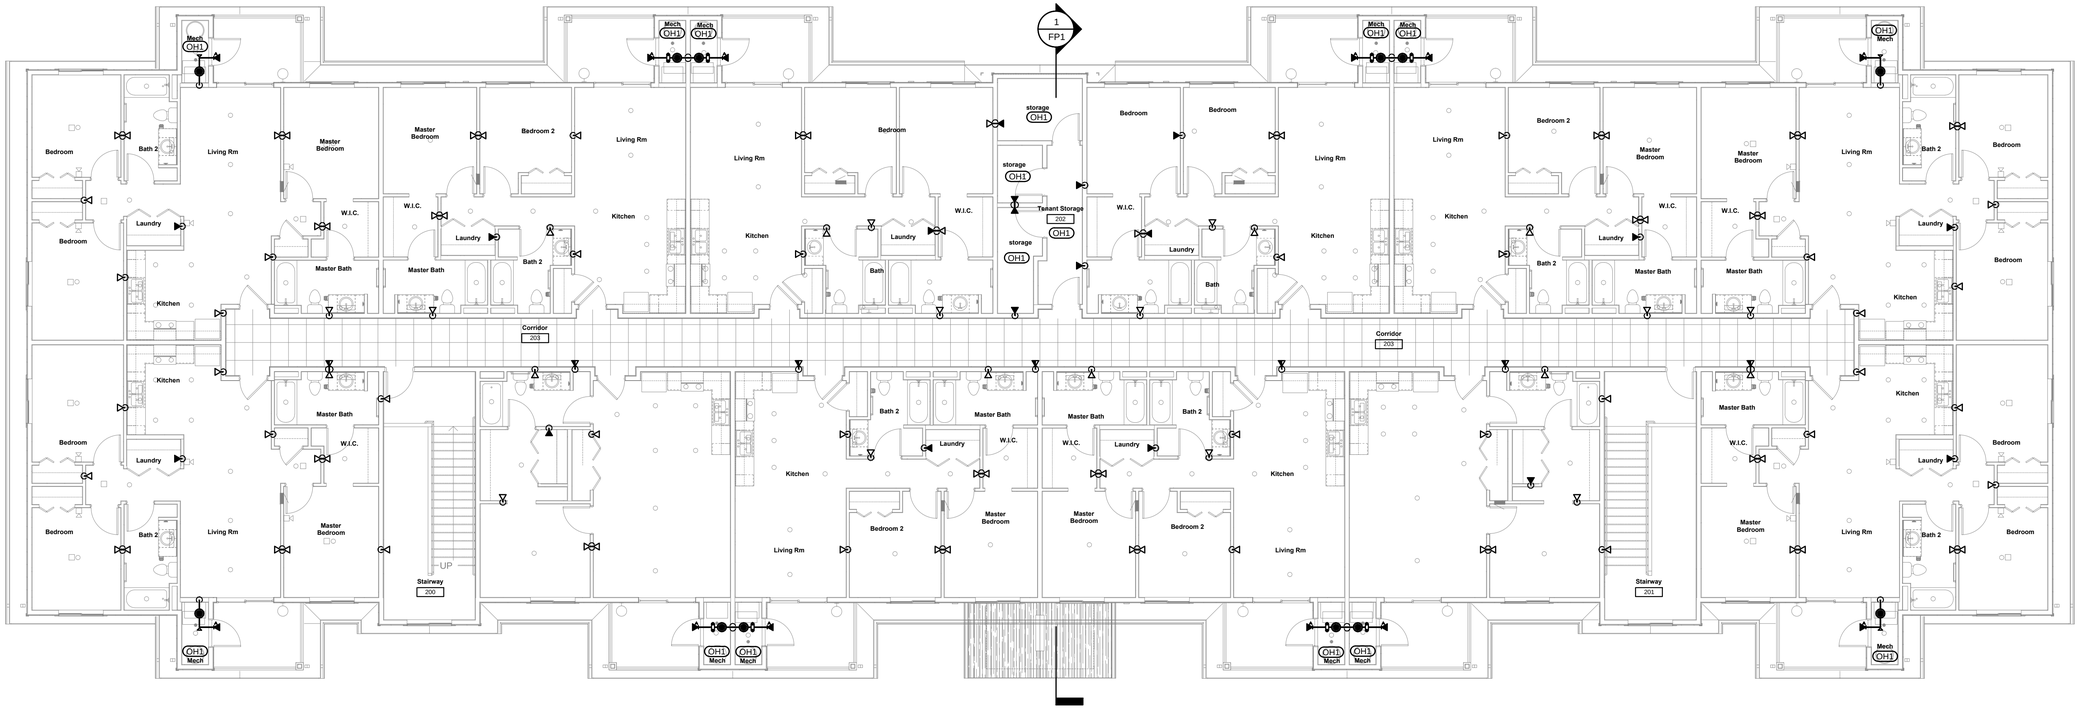

2 Second Floor Fire Protection Plan

Scale: 1/8" = 1'-0"

6/13/2018 11:15:28 AM

WPE # : BS17092

FIRE ENGINEERING
47185 WILD CLOVER CIRCLE, SUITE 200 ■ SIOUX FALLS, SD 57103
PHONE: (605) 543-5170 ■ FAX: (605) 543-5171
WWW.FIRE-ENGR.COM

WPE WEST PLAINS ENGINEERING, INC.
4609 SOUTH TECHLINK CIRCLE • SIOUX FALLS, SD 57106
PHONE: (605) 362-3753 • FAX: (605) 362-3759
WWW.WESTPLAINSENGINEERING.COM
RAPID CITY, SD • SIOUX FALLS, SD • CASPER, WY • CEDAR RAPIDS, IA • BISMARCK, ND

Professional Engineer
JOHN H. HURLEY
19917
STATE OF
WYOMING

VanDeWalle Architects LLC
ARCHITECTURE • PLANNING • INTERIORS
Sioux Falls, S.D. 605•339•4411

G.A. HAAN DEVELOPMENT
380 FRANKLIN ST. - SUITE 104
HARBOR SPRINGS MI 49740
(231) 526-7380

Alpine Park Apartments
Alpine, Wyoming

First Floor & Second Floor Fire Protection

COPYRIGHT 2017 ©
This plan is copyrighted and shall be used only for the building shown and is not to be copied or reproduced without written permission from Van De Walle Architects LLC.

Project No. 17003

Date: 09.05.17

Drawn By: CRT

Revisions	
1	06.13.18

FP2