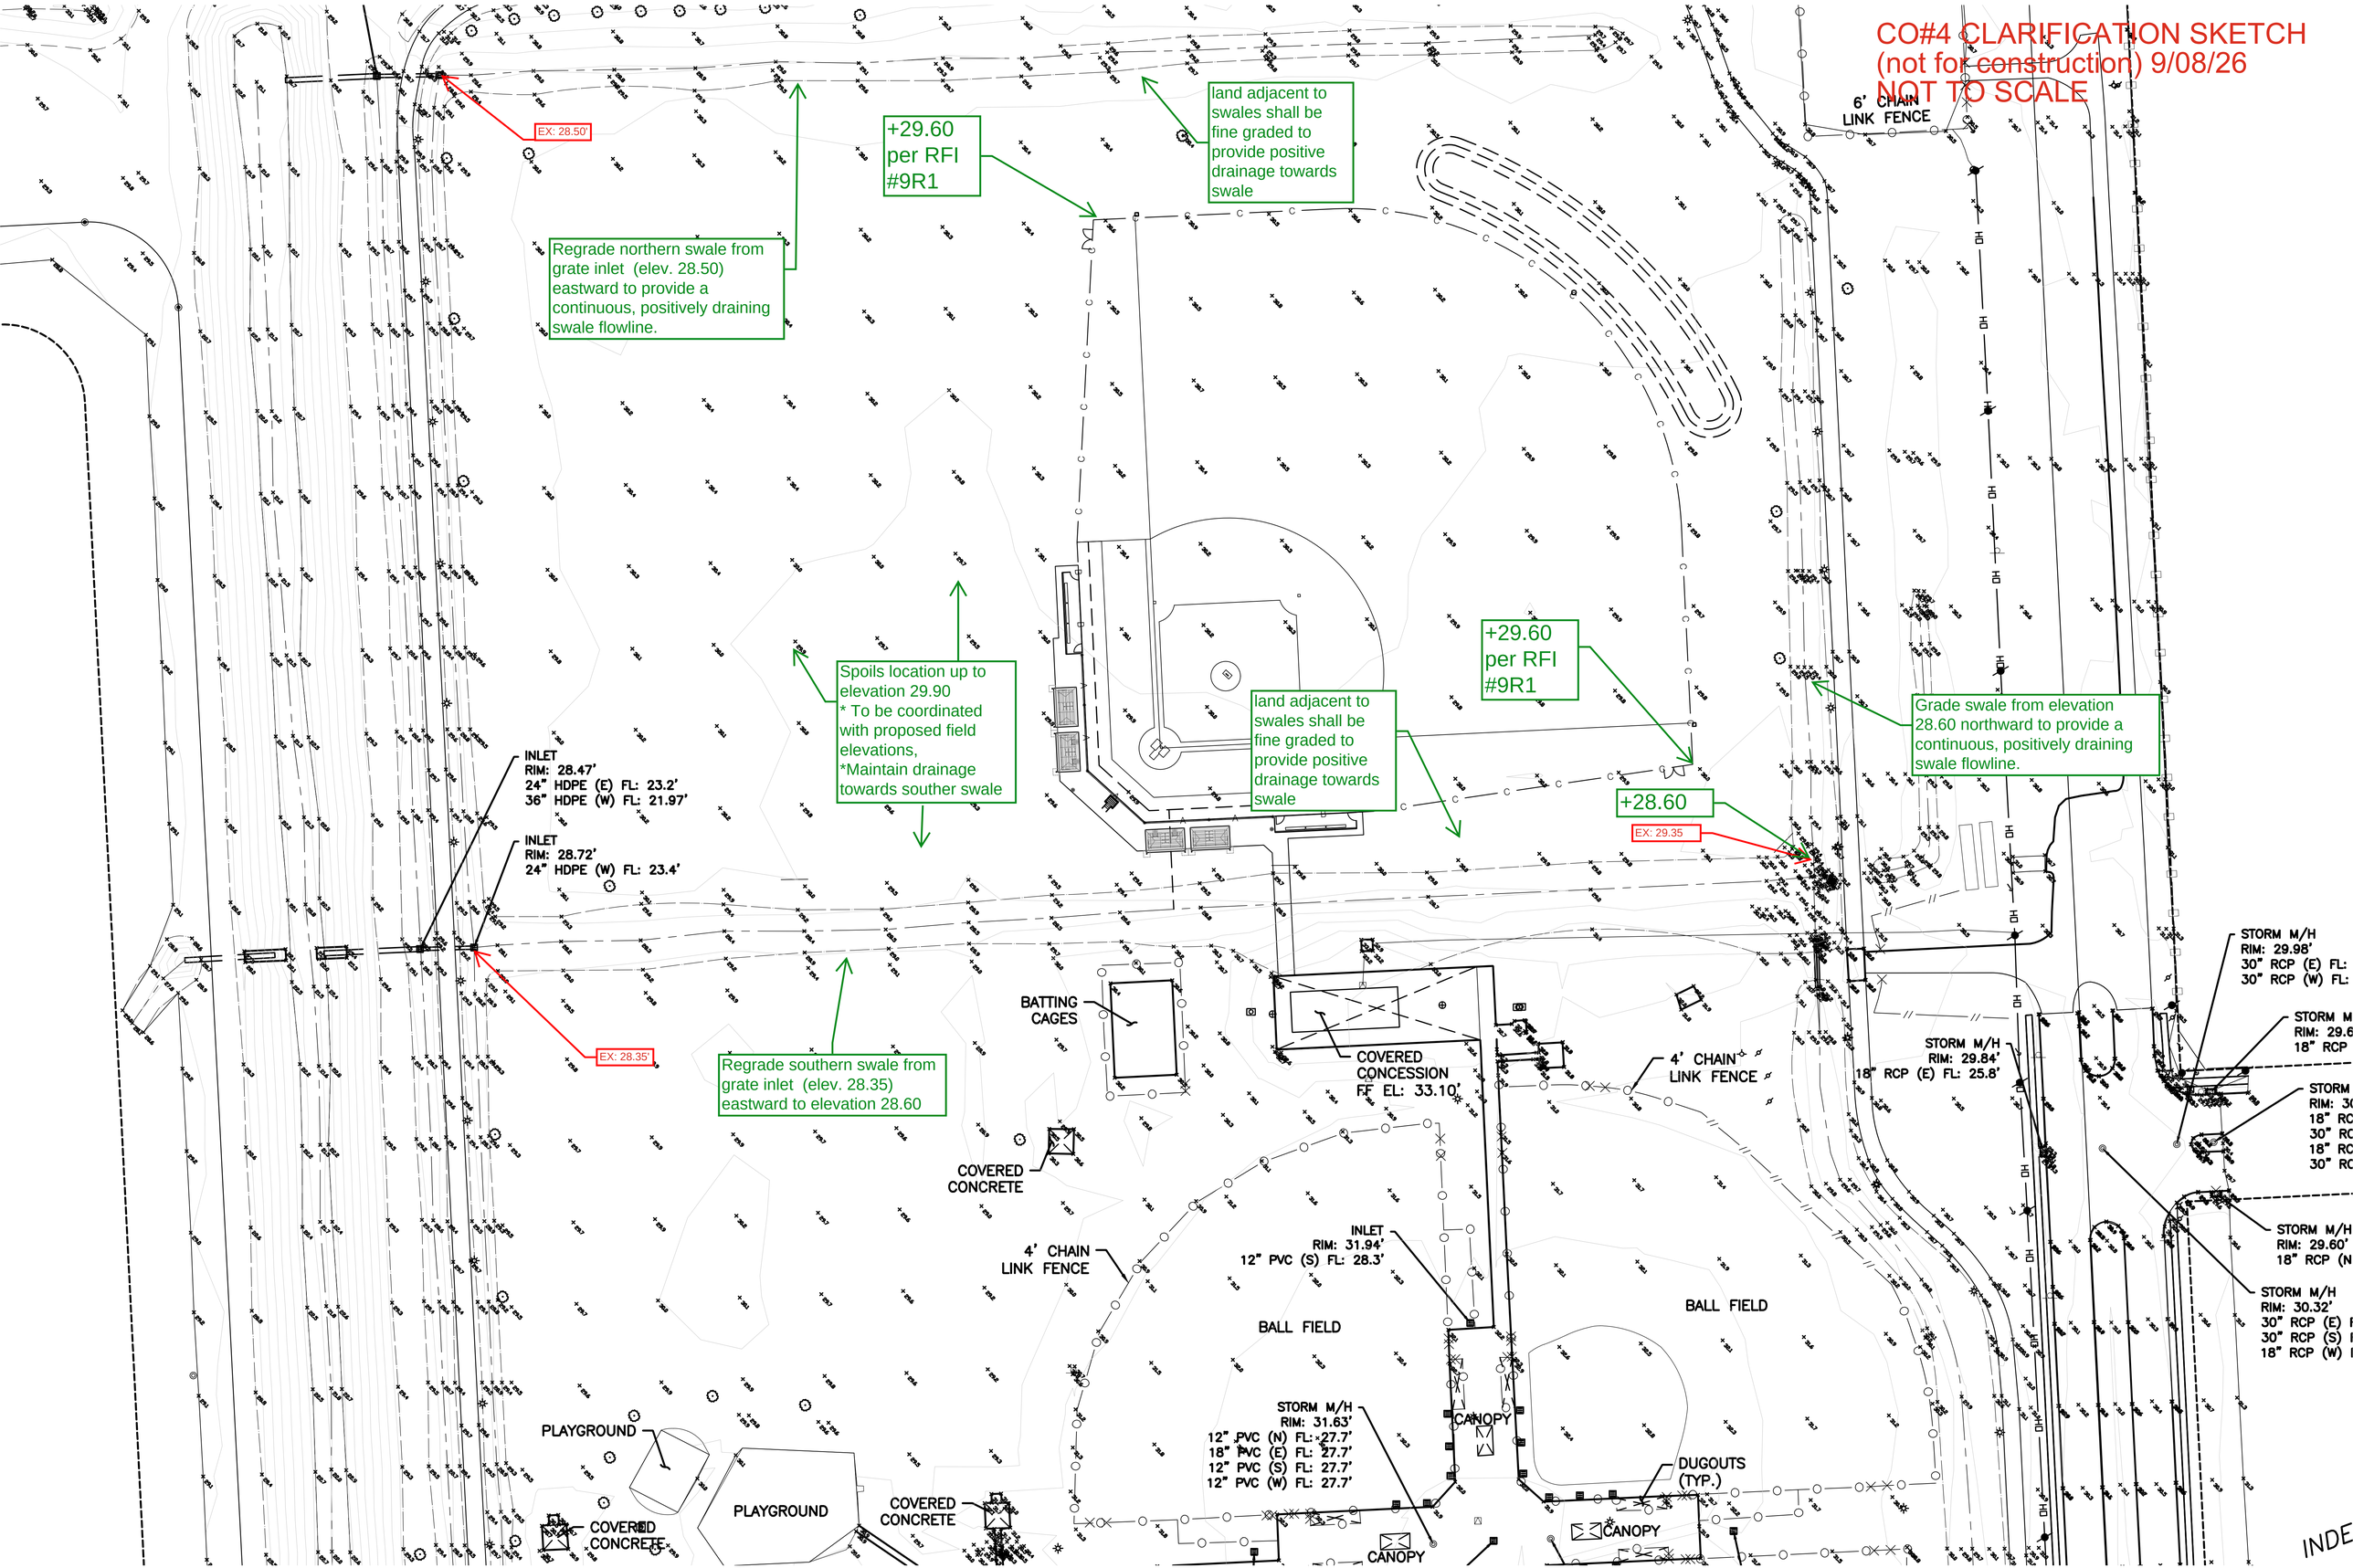CO#4 CLARIFICATION SKETCH
(not for construction) 9/08/26
NOT TO SCALE