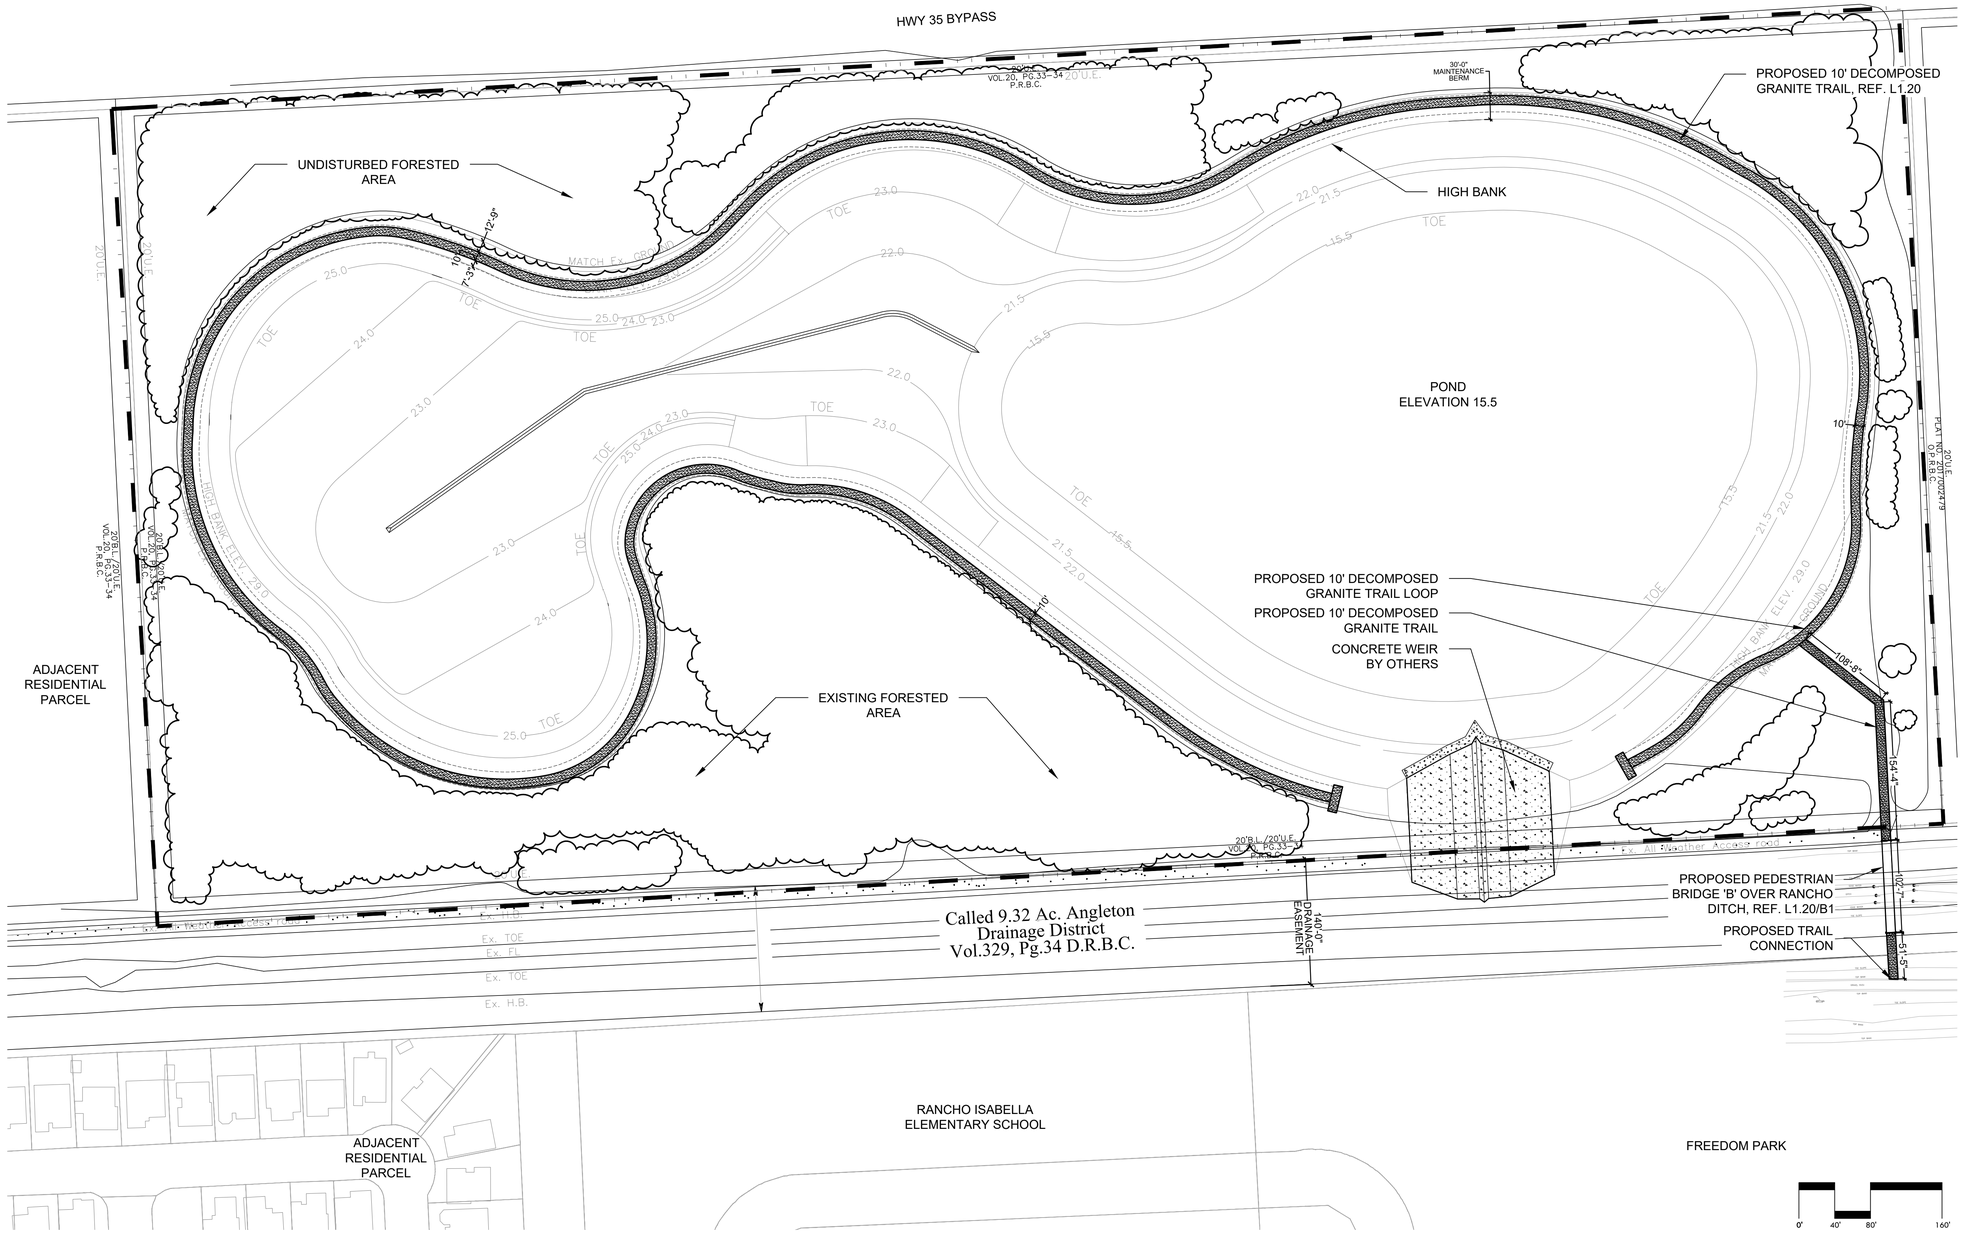

SCALE: 1" = 80'

A1 **OVERALL SITE PLAN**

BURDITT
Land | Place
310 Longmire Road
Conroe, TX 77304
Tel: 936.756.3041

THIS PROJECT & THE IDEAS HEREIN, AS AN INSTRUMENT OF PROFESSIONAL SERVICE, IS THE PROPERTY OF THE ARCHITECT & IS NOT TO BE USED IN WHOLE OR IN PART, WHITHOUT THE AUTHORIZATION OF BURDITT CONSULTANTS, LLC.

ISSUANCE:

30% CONSTRUCTION DOCUMENTS

08/11/2023

SEAL:

THIS DOCUMENT IS RELEASED FOR THE PURPOSE OF INTERIM REVIEW, AGENCY APPROVAL, AND COMMENT UNDER THE AUTHORITY OF CLAUDIA T. WALKER, RLA
LANDSCAPE ARCHITECT No. 2987, ON 12/06/23
THIS DOCUMENT IS NOT TO BE USED FOR CONSTRUCTION PURPOSES

INTERIM REVIEW

12/07/2023

THE CITY OF ANGLETON

FREEDOM PARK EXPANSION

PROJECT NO. | 1514.001

3105 N DOWNING ST.
ANGLETON TX. 77515

DESIGNER | CTW
DRAWER | RP
CHECKER | CTW

ISSUANCES & REVISIONS

NO.	DESCRIPTION	DATE
01	100% SD	05/26/2023
02	30% CD	08/10/2023

1 INCH

IF THIS LINE DOES NOT MEASURE ONE INCH THIS DRAWING IS NOT TO SCALE AND SHOULD NOT BE SCALED FOR DIMENSIONAL INFORMATION.

SITE LAYOUT PLAN

L1.11

COPYRIGHT © 2023