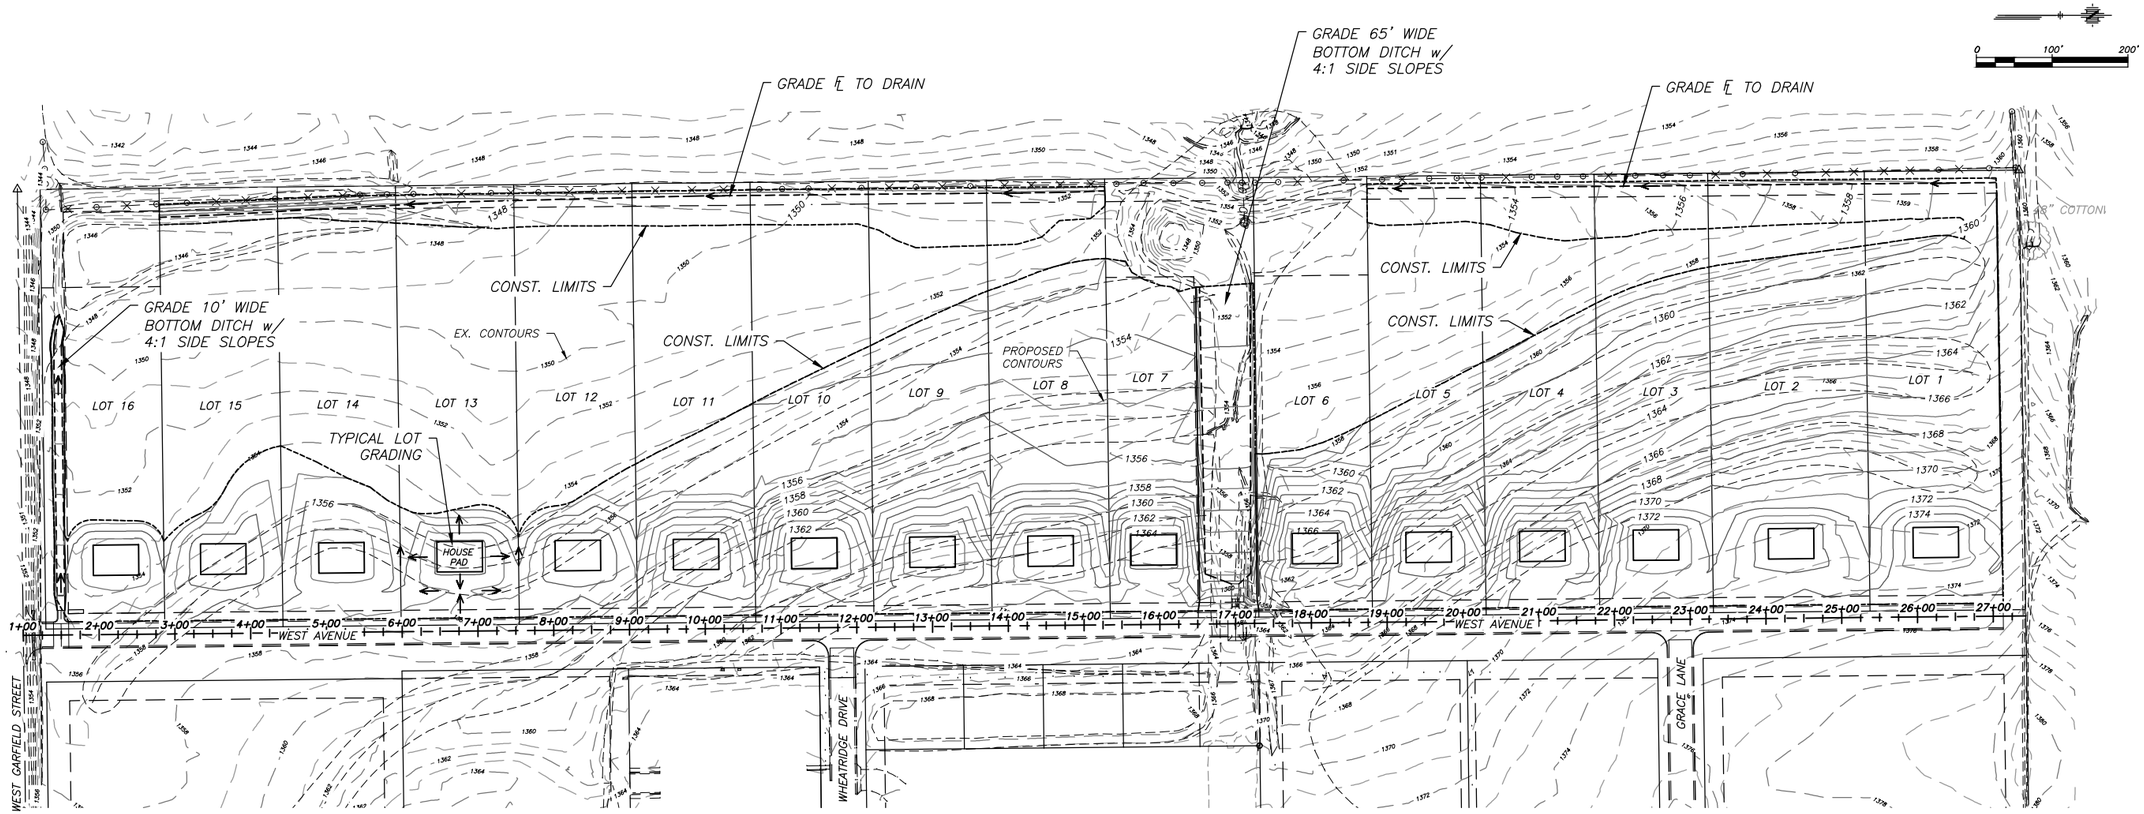

CUT FROM SITE = 11,750 C.Y.
FILL NEEDED FOR HOUSE PADS = 23,840 C.Y.
ADDITIONAL OFFSITE MATERIAL NEEDED = 18,820 C.Y. (0.78 COMPACTION FACTOR)

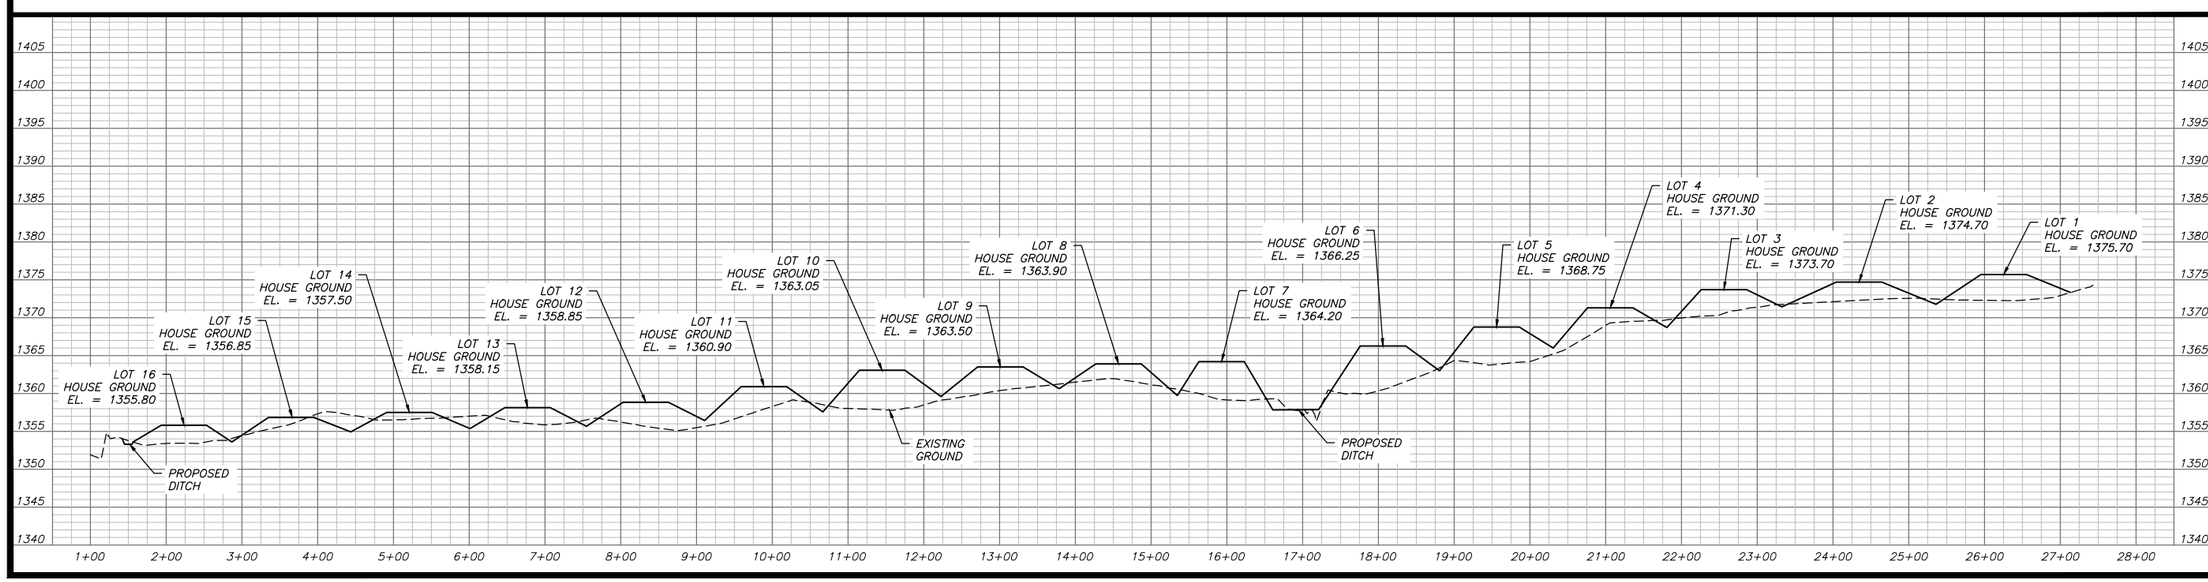

EBH
EBHengineering.com

HARPER COUNTY GROWTH INITIATIVE

HARPER COUNTY, KANSAS
2022 BASE GRANT PROJECT

Date	Description

Project #R4273.1 & R4274.1

©COPYRIGHT
Evans-Bierly-Hutchison & Associates, P.A., 2023.

Title:

SUNRISE GRADING PLAN

Sheet:

C-101

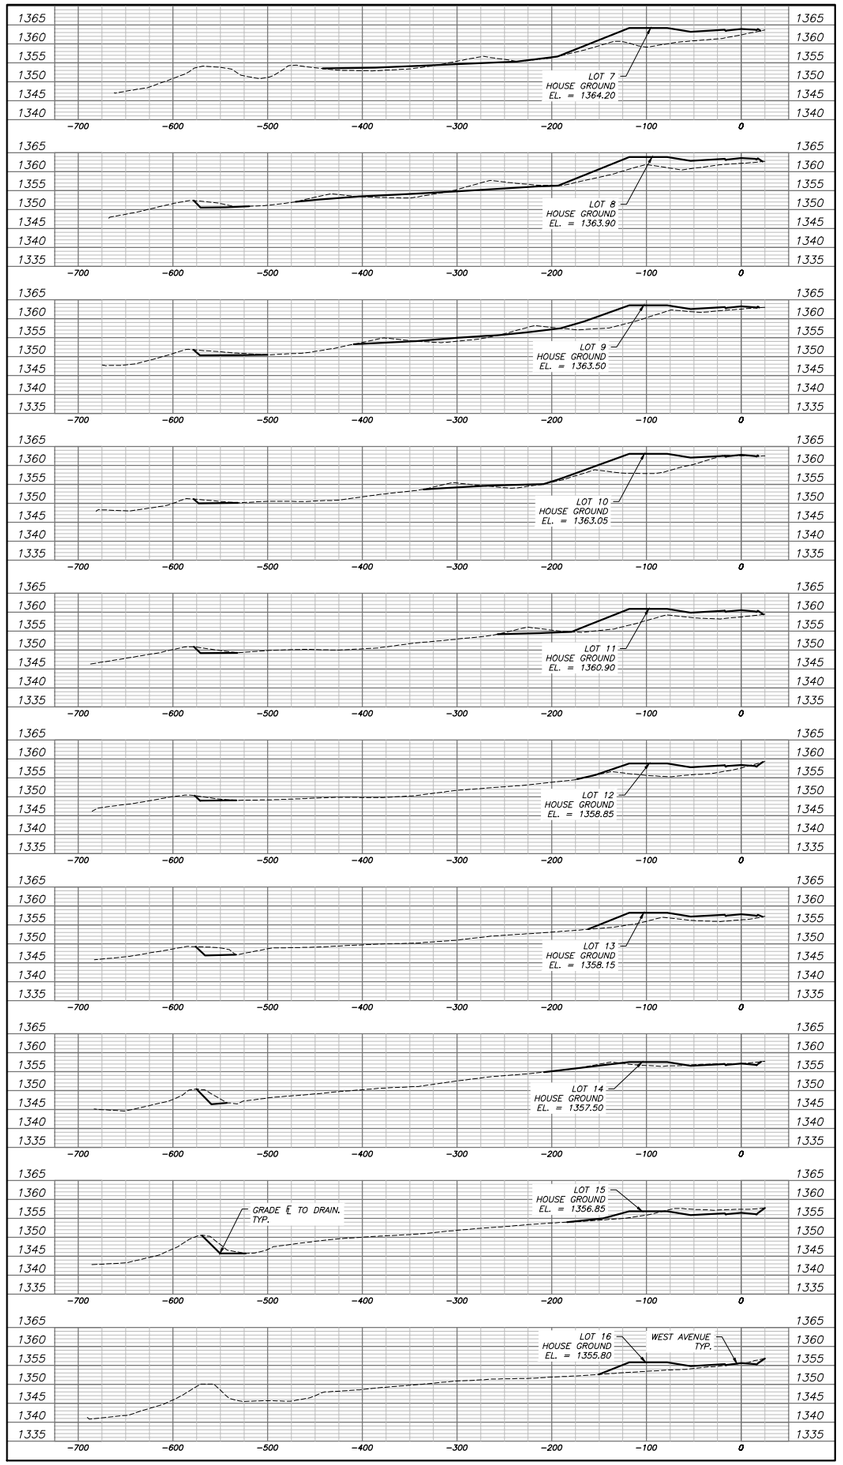

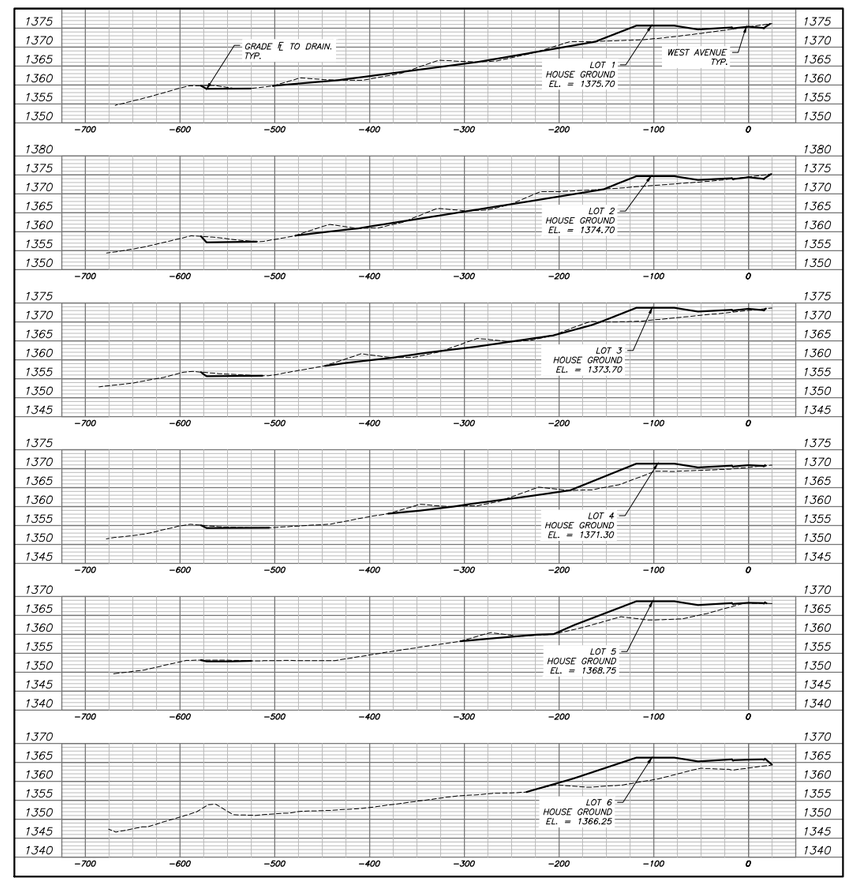

EBH
EBHengineering.com

HARPER COUNTY GROWTH INITIATIVE

HARPER COUNTY, KANSAS
2022 BASE GRANT PROJECT

Date	Description

Project #R4273.1 & R4274.1

©COPYRIGHT
Evans-Bierly-Hutchison & Associates, P.A., 2023.

Title:

SUNRISE GRADING CROSS SECTIONS

Sheet:

C-102