HAMMERHEAD TURNAROUND

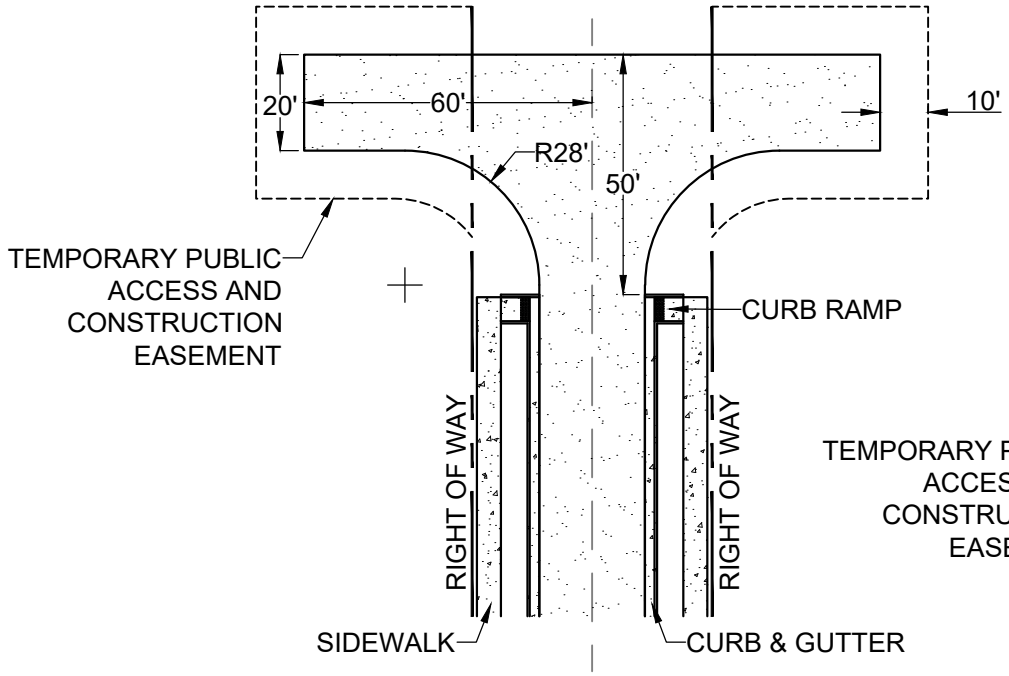

ALTERNATIVE TURNAROUND

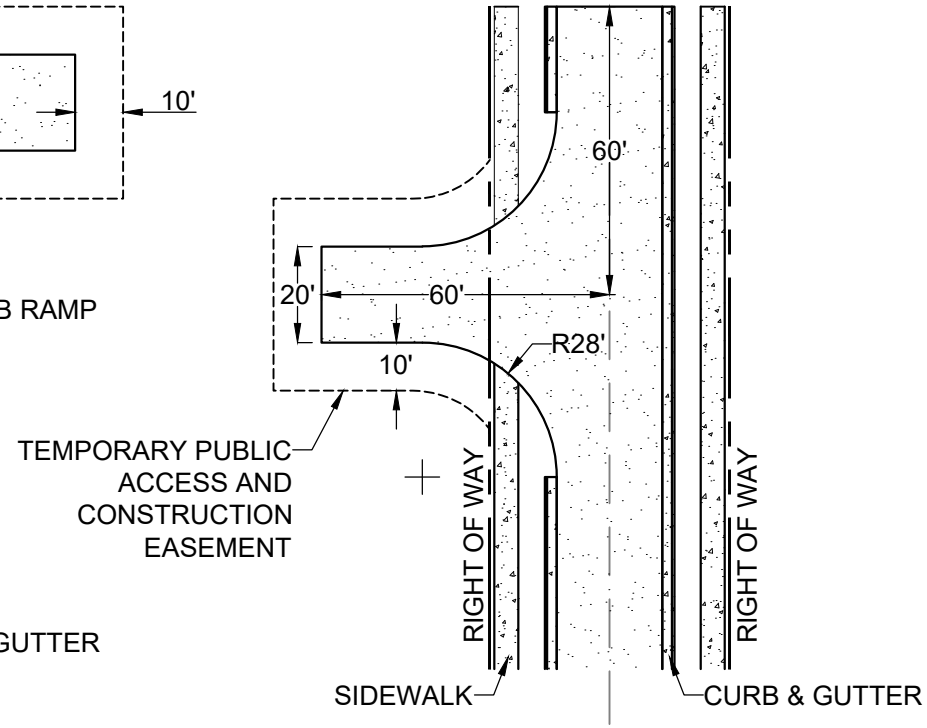

NOTES:

1. DEVELOPER CONNECTING TO THE EXISTING STREET NETWORK SHALL BE RESPONSIBLE FOR REMOVING TEMPORARY TURNAROUND AND RECONSTRUCTING THE STREET TO MEET TOWN OF APEX STANDARDS, INCLUDING REMOVAL OF CURB RAMPS AND EXTENSION OF SIDEWALKS.
2. STREET WIDTHS AND RIGHT-OF-WAY WIDTHS MAY VARY ACCORDING TO LOCATIONS AND TYPES OF STREETS REQUIRED.
3. THE DIMENSIONS OF THE HAMMERHEAD TURNAROUND SHALL MEET THE DIMENSIONS SHOWN REGARDLESS OF STREET AND RIGHT OF WAY WIDTHS.
4. DRIVEWAY CONNECTIONS FROM TURNAROUND ARE PROHIBITED.
5. PARKING IS PROHIBITED WITHIN THE TURNAROUND. THE END OF THE STUB STREET SHALL BE SIGNED IN ACCORDANCE WITH 'BARRICADE FOR DEAD END ROADS' STANDARD DETAIL.
6. PROPER DRAINAGE MUST BE PROVIDED TO ENSURE THERE IS POSITIVE DRAINAGE AT TURNAROUND.
7. A TEMPORARY PUBLIC TURNAROUND EASEMENT IS REQUIRED AS DEPICTED IN DRAWING DETAIL.
8. THE TEMPORARY PUBLIC TURNAROUND EASEMENT SHALL BE TERMINATED WHEN A FUTURE ROAD CONNECTION IS MADE AND THE TURNAROUND IS REMOVED.
9. TEMPORARY TURNAROUNDS SHALL NOT ENCROACH PERIMETER LANDSCAPE BUFFERS.

TOWN OF APEX STANDARDS	TEMPORARY TURNAROUND	STD. NO.
EFFECTIVE: MONTH DD, YYYY		300.25
		SHEET 2 OF 2

2/6/2026 4:29:20 PM

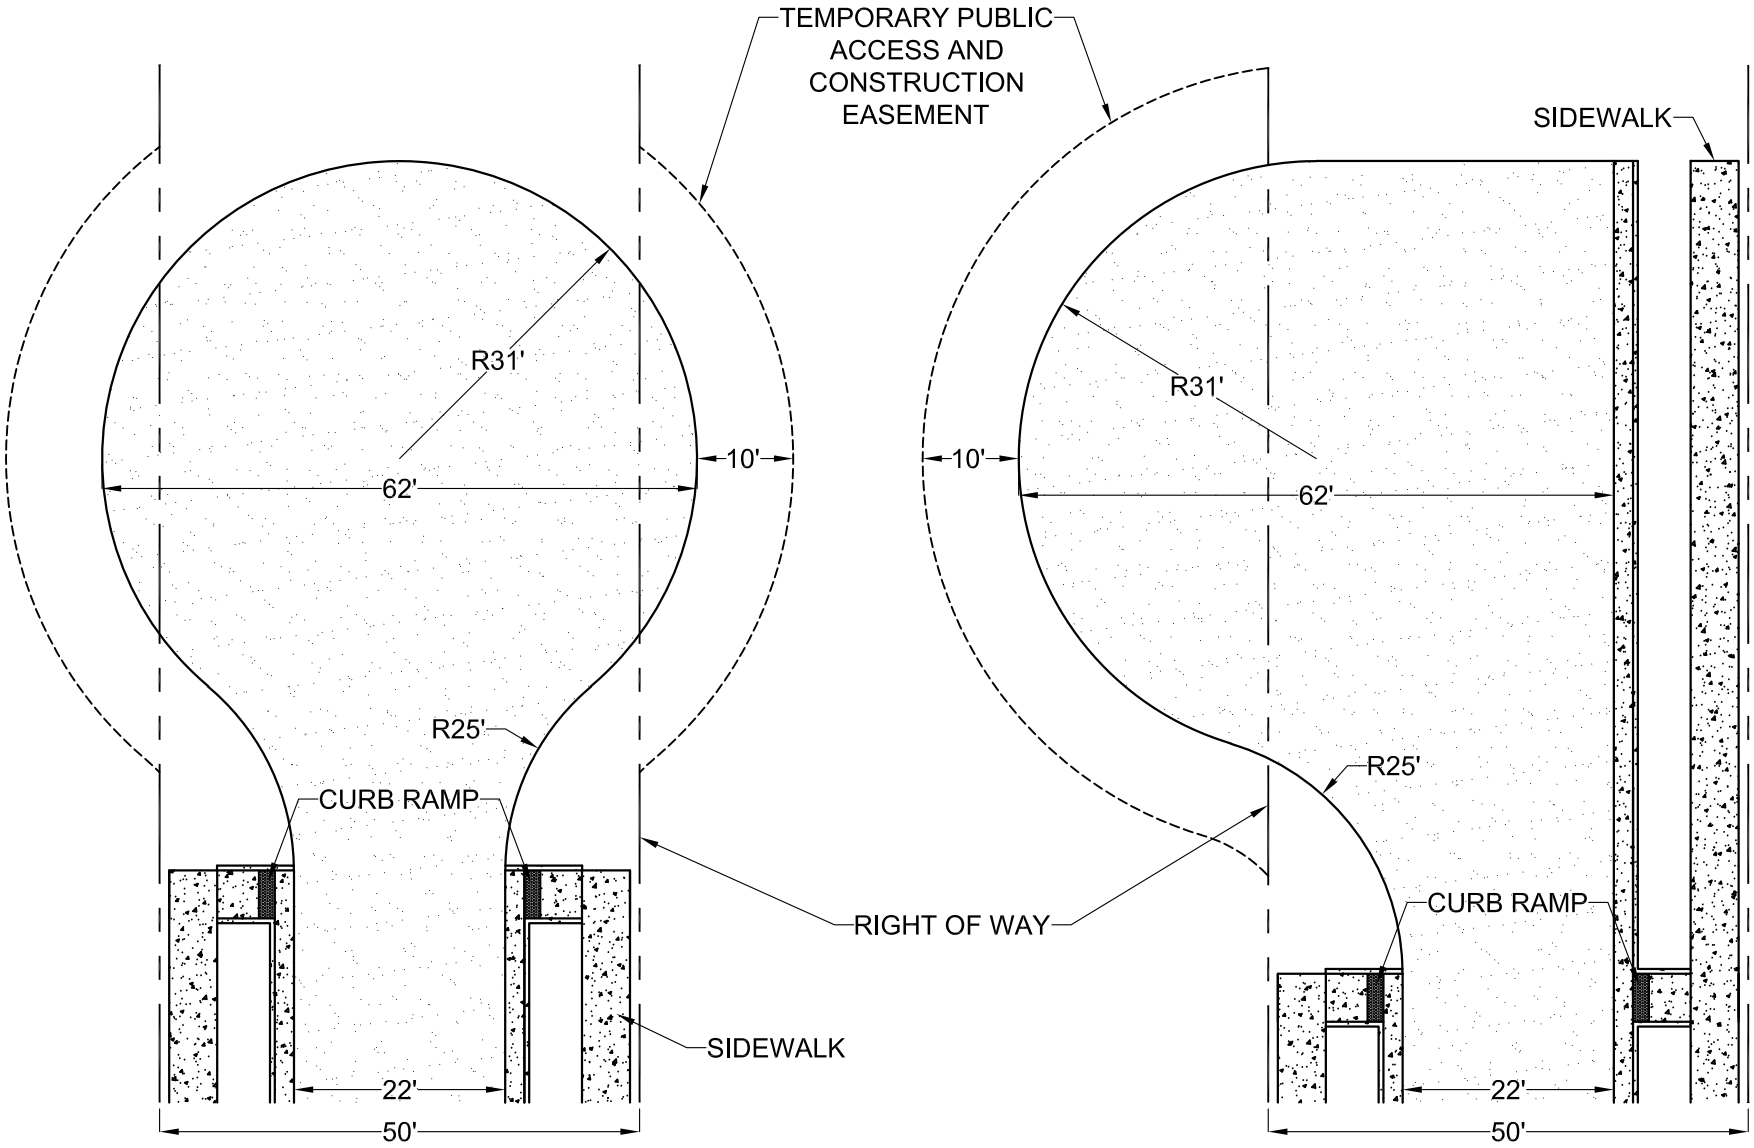

TOWN OF APEX STANDARDS	TEMPORARY TURNAROUND	STD. NO.
EFFECTIVE: MONTH DD, YYYY		300.25
		SHEET 1 OF 2

2/10/2026 10:11:57 AM