

2026 Apex Community Park Inclusive Playground Renovation Project Site Plan

Date Prepared: 08.25.2026

Land and Water Conservation Fund

LWCF Project #: 37-0931, 37-0970

Sponsor: Apex, NC

Project Name: Inclusive Playground Renovation

Park Name: Apex Community Park

Park Area Acres: 160


LWCF Boundary Acres: 160

Type of Control ☒ Fee Simple ☐ < Fee Simple

Lease Term and End Date:

Sponsor Signature/Date:

SLO/ASLO Signature/Date:

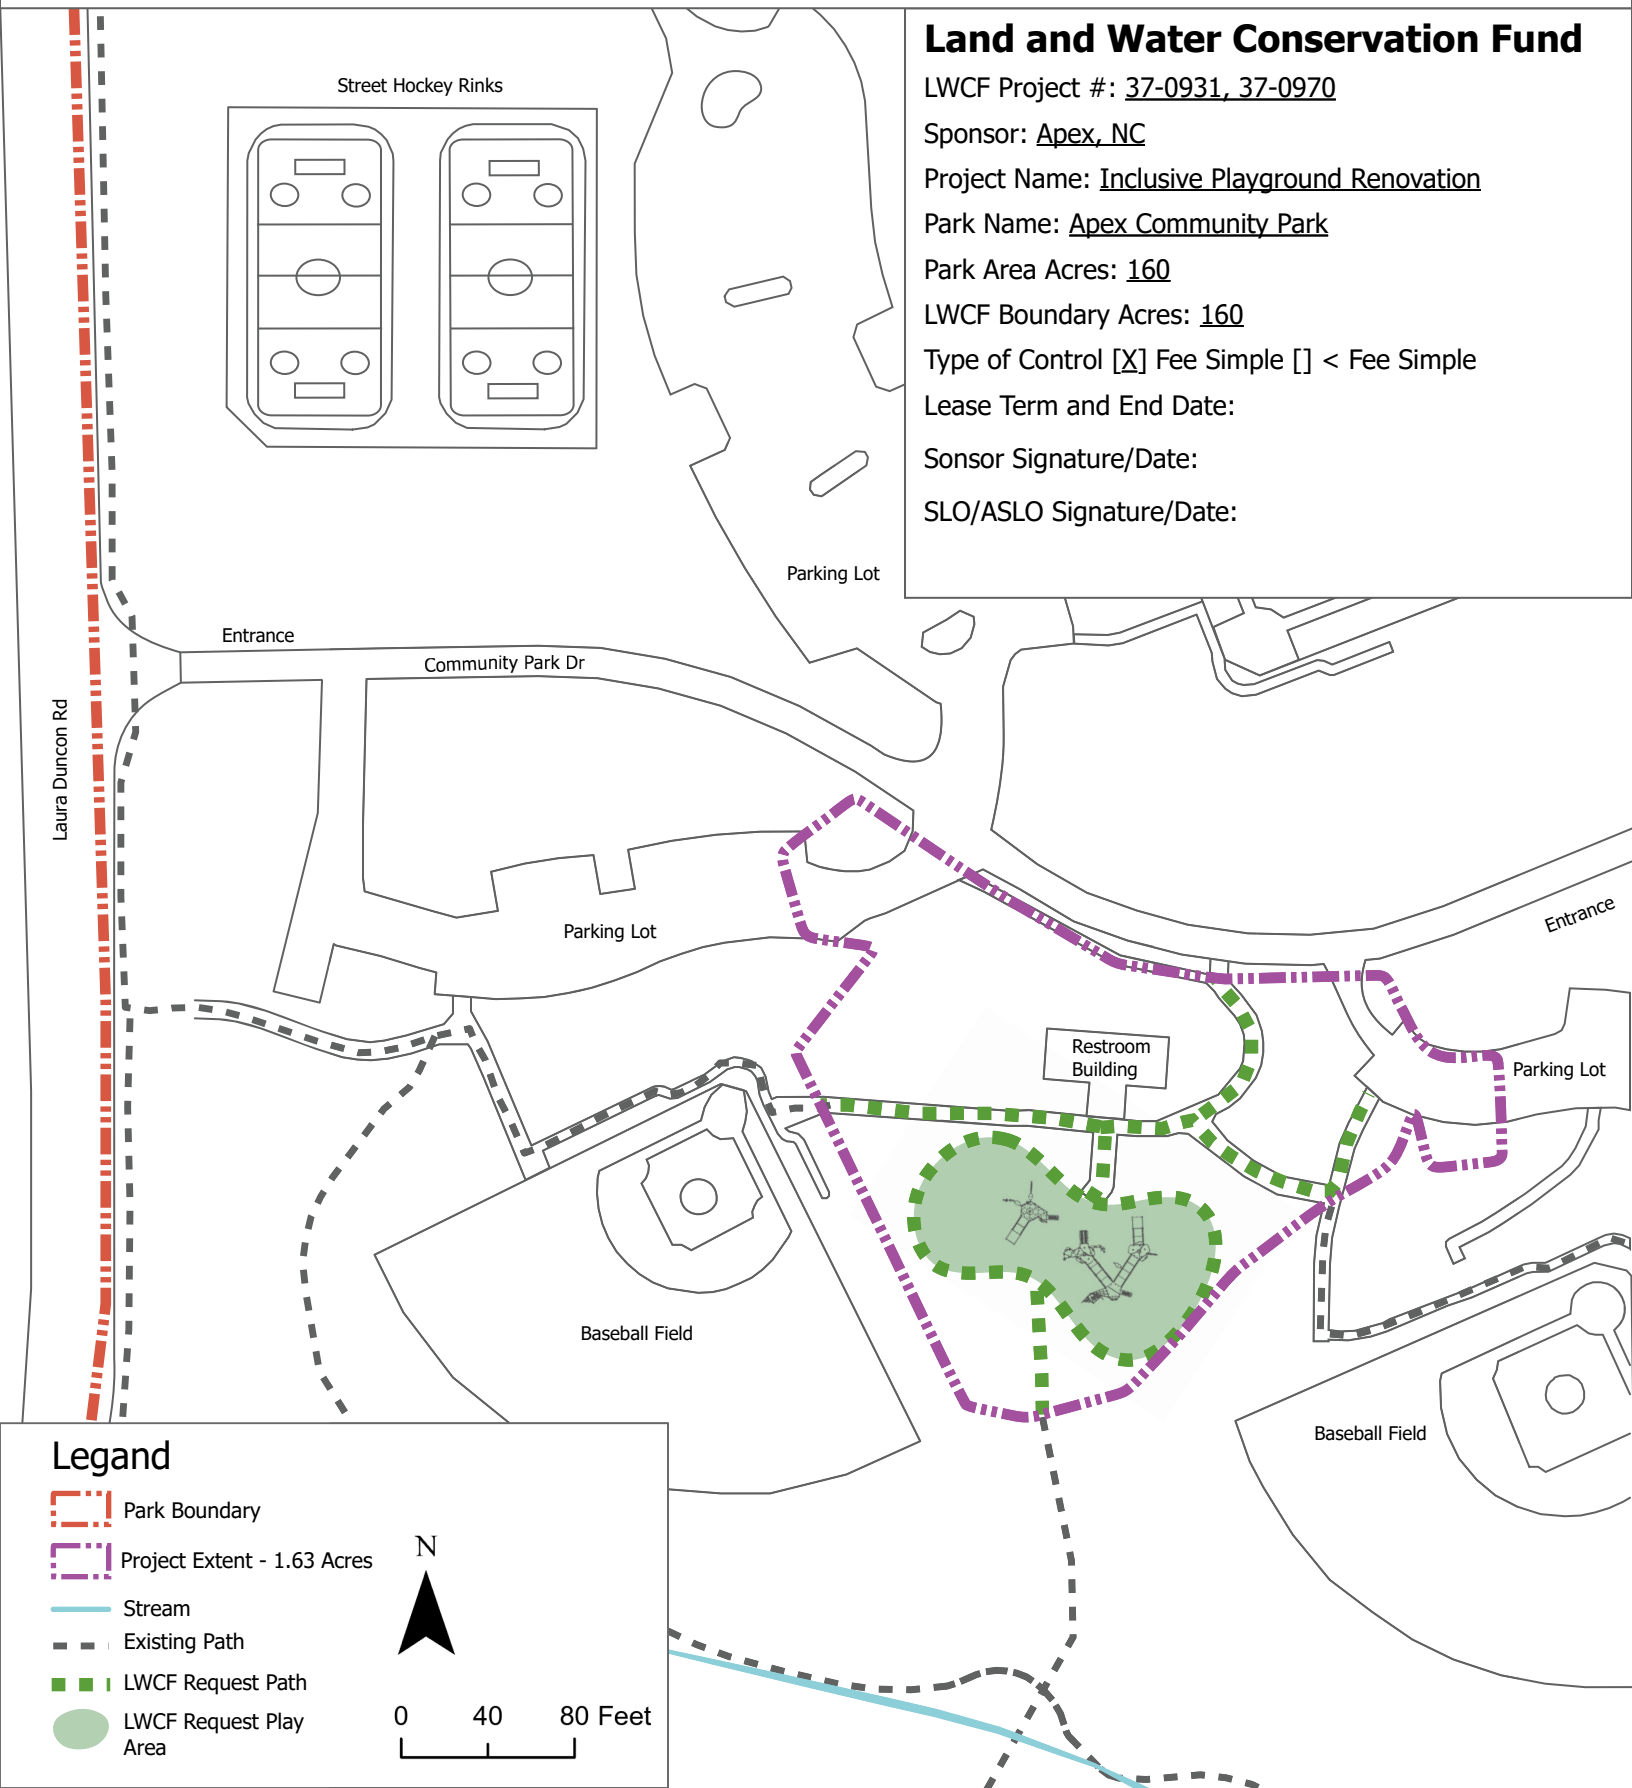

Legend

- Park Boundary
- Project Extent - 1.63 Acres
- Stream
- Existing Path
- LWCF Request Path
- LWCF Request Play Area



0 40 80 Feet