THIS MAP MAY NOT BE A CERTIFIED SURVEY AND HAS NOT BEEN REVIEWED BY A LOCAL GOVERNMENT AGENCY FOR COMPLIANCE WITH ANY APPLICABLE LAND DEVELOPMENT REGULATIONS AND HAS NOT BEEN REVIEWED FOR COMPLIANCE WITH RECORDING REQUIREMENTS FOR PLATS

EXHIBIT "A"

SCALE: 1"= 200'

200' 100' 0' 200' 400'

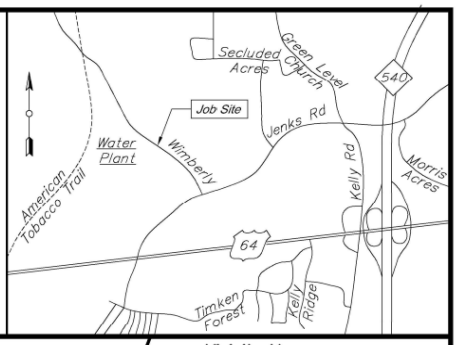

Vicinity Map
NTS

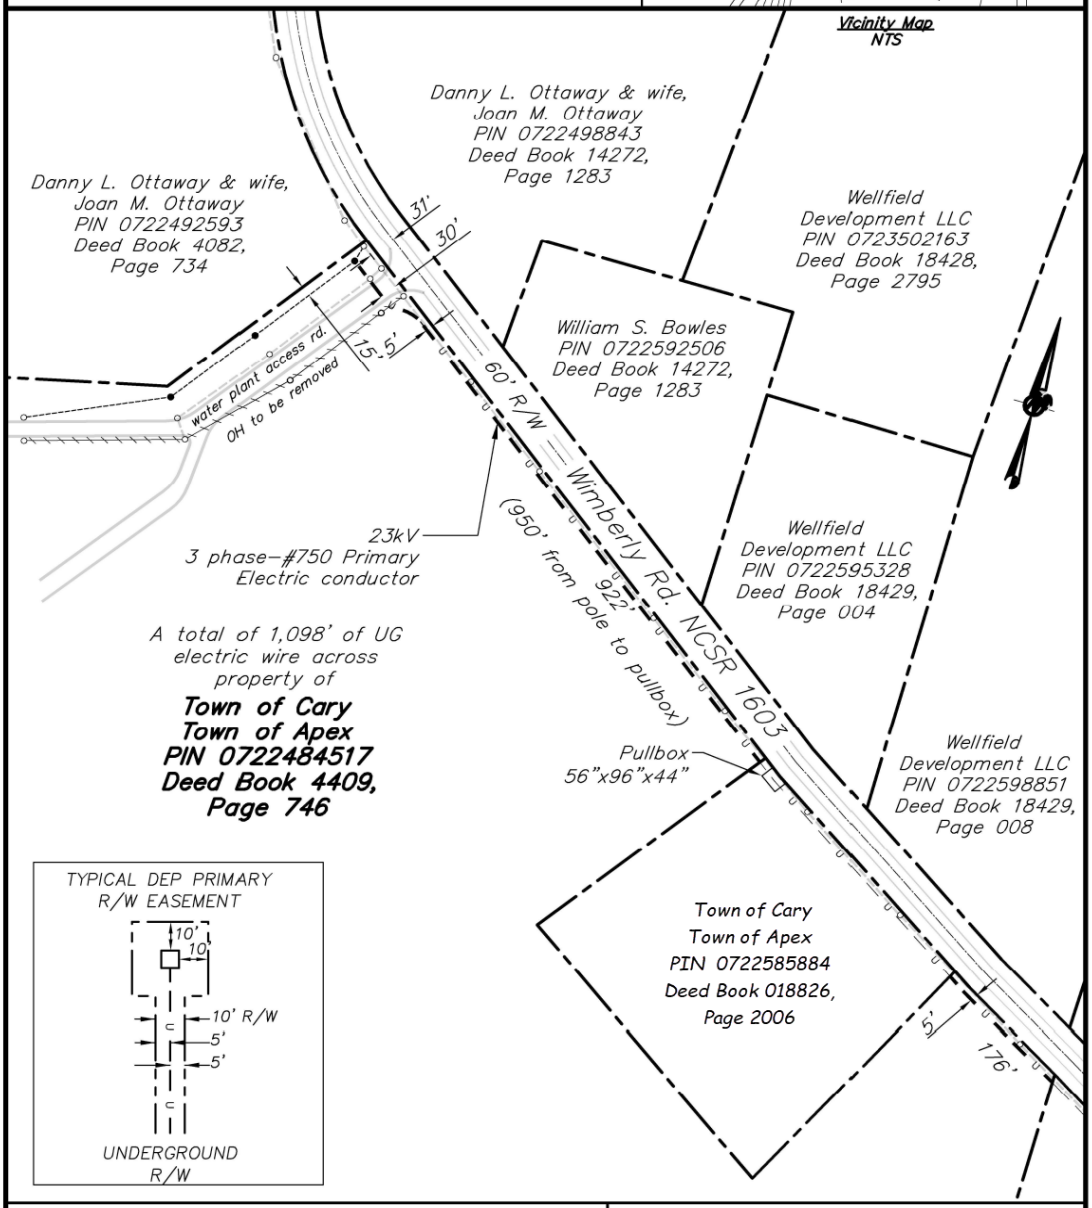

LEGEND

- Property Line
- ℄ Proposed Overhead conductor
- ℄ Existing Overhead conductor
- Proposed Pole and Anchor
- Existing Pole and Anchor
- ℄ Proposed Underground conductor
- ℄ Existing Underground conductor
- Existing/Proposed Span Guy
- Proposed Pad Mounted Transformer (PMT)
- Edge of Pavement (EOP)
- Proposed Distribution R/W

DUKE ENERGY. PROGRESS

Location of Distribution R/W Across Property of
Town of Cary
Town of Apex

Location Apex Wake Co., NC
Scale 1"=200' Date 11/05/21
Drawn J. Dacey Checked: Tracy Dean
Dwg. No. 30369398 Sheet: 1 of 1