E:\CPE\LAND PROJECTS 2007\APPVALL2\DWG\MAIN ST S.DWG 8/21/2025 12:10:50 PM MDT

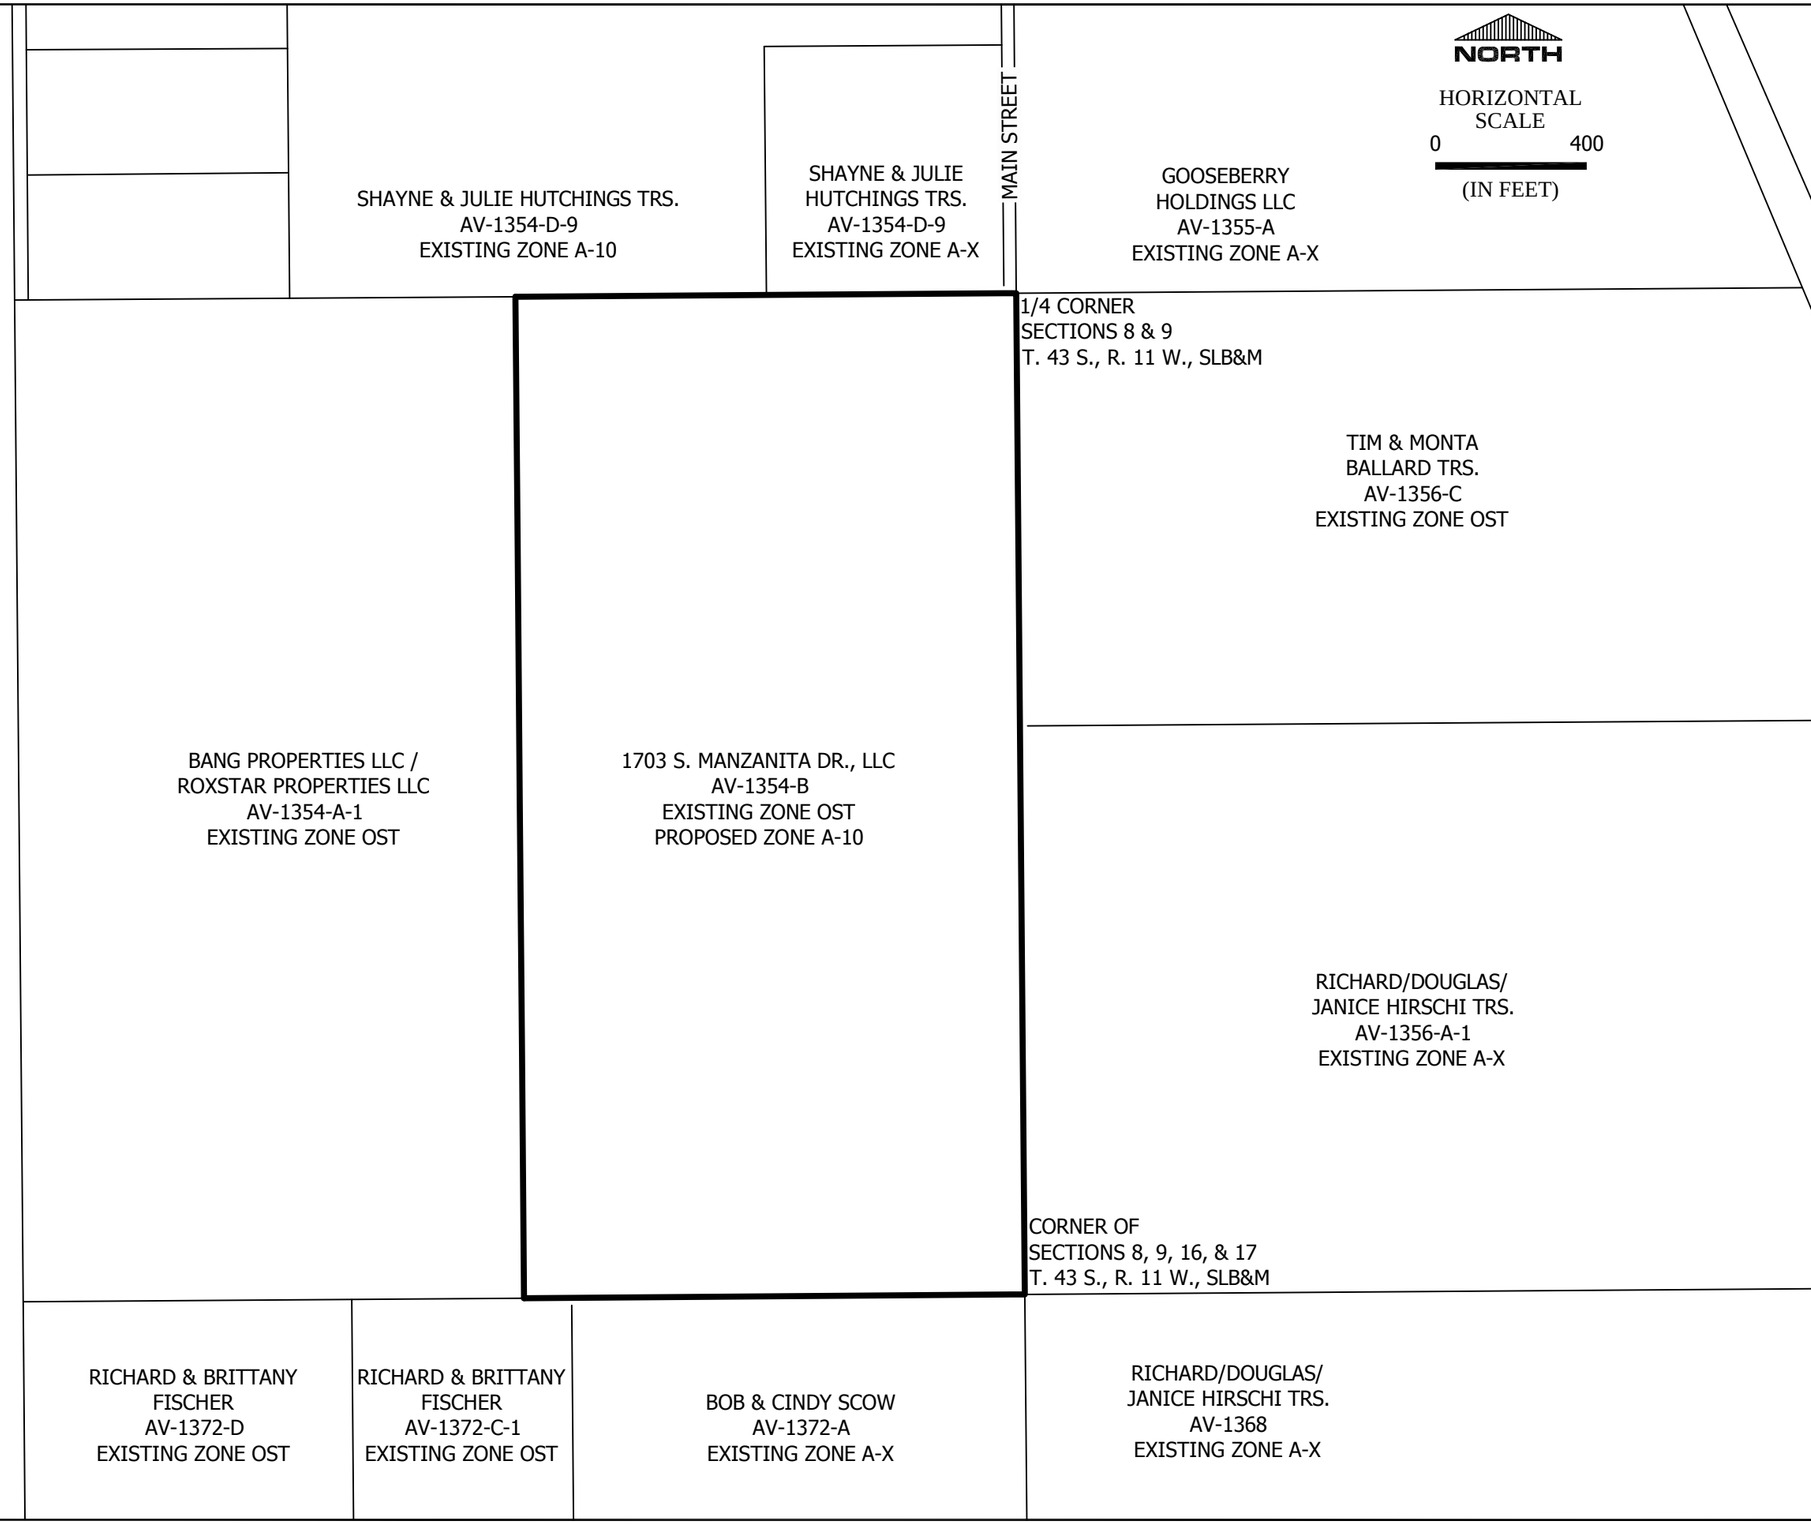

CANAAN PEAKS ENGINEERING
P.O. Box 841515
Hildale, UT 84784
Telephone 435-467-1069

No.	Date	Remarks/Rev.	By

Drawn: BAZ
Chkd:

PARCEL AV-1354-B,
APPLE VALLEY, UTAH
1703 S. MANZANITA DR., LLC

ZONE CHANGE MAP

Project No.: R25051
Date: AUG. 21, 2025
Sheet No. 1 of 1