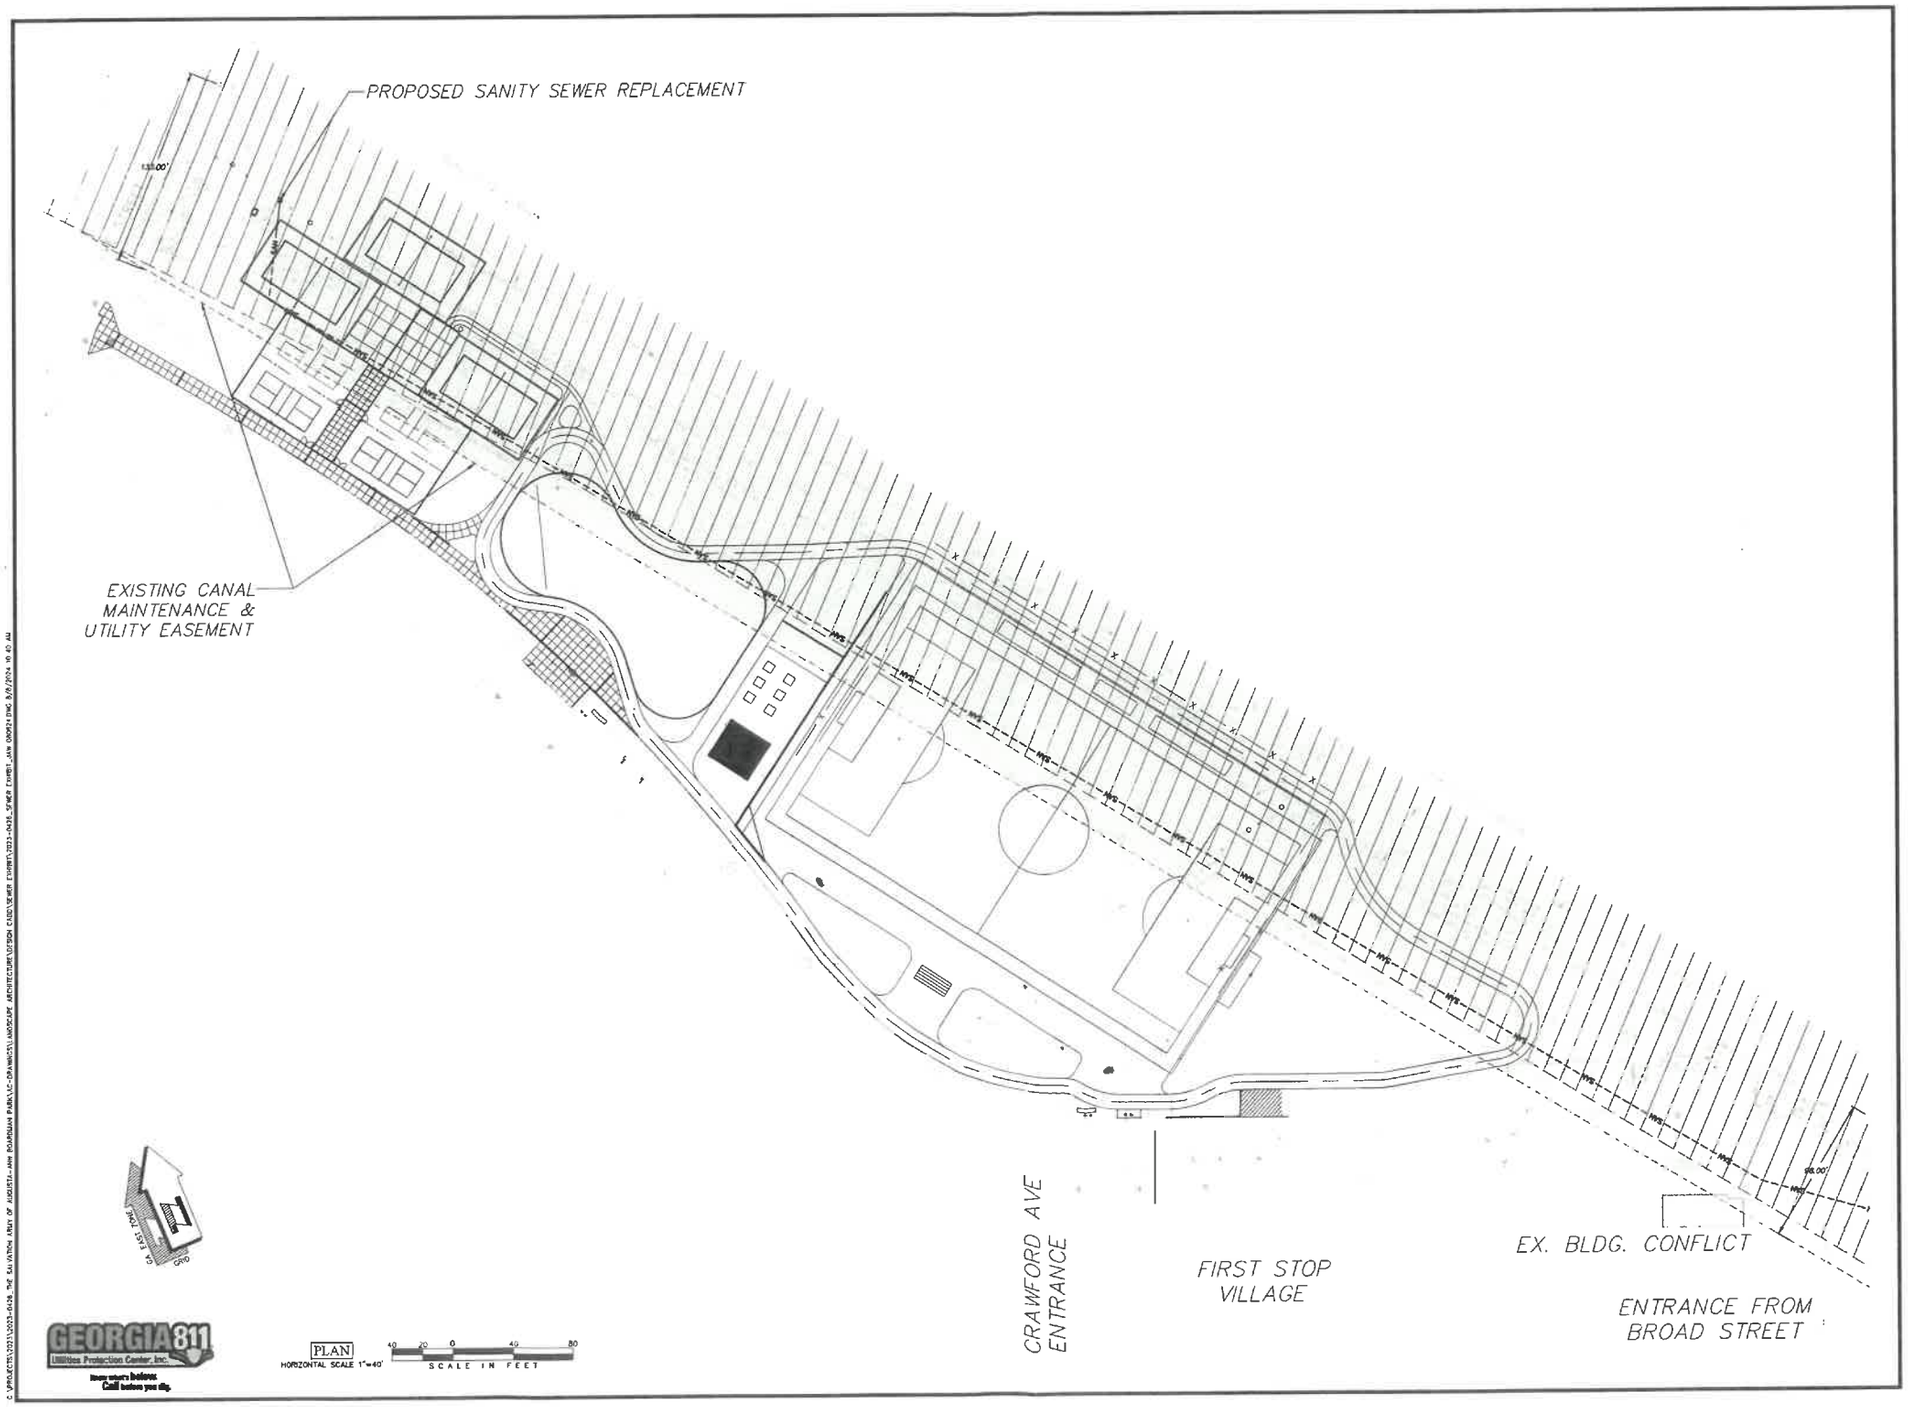

CRANSTON

PRELIMINARY

REV #	DATE	DESCRIPTION

MID-CITY SANITARY SEWER REPLACEMENT EXHBIIT

ANN BOARDMAN PARK

DRAWN BY:	MJO
CHECKED BY:	LFC
APPROVED BY:	---
DATE:	05-20-2024
SCALE:	1" = 20'
JOB No	2023-0426
DRAWING No	EX. 1

EXHIBIT A