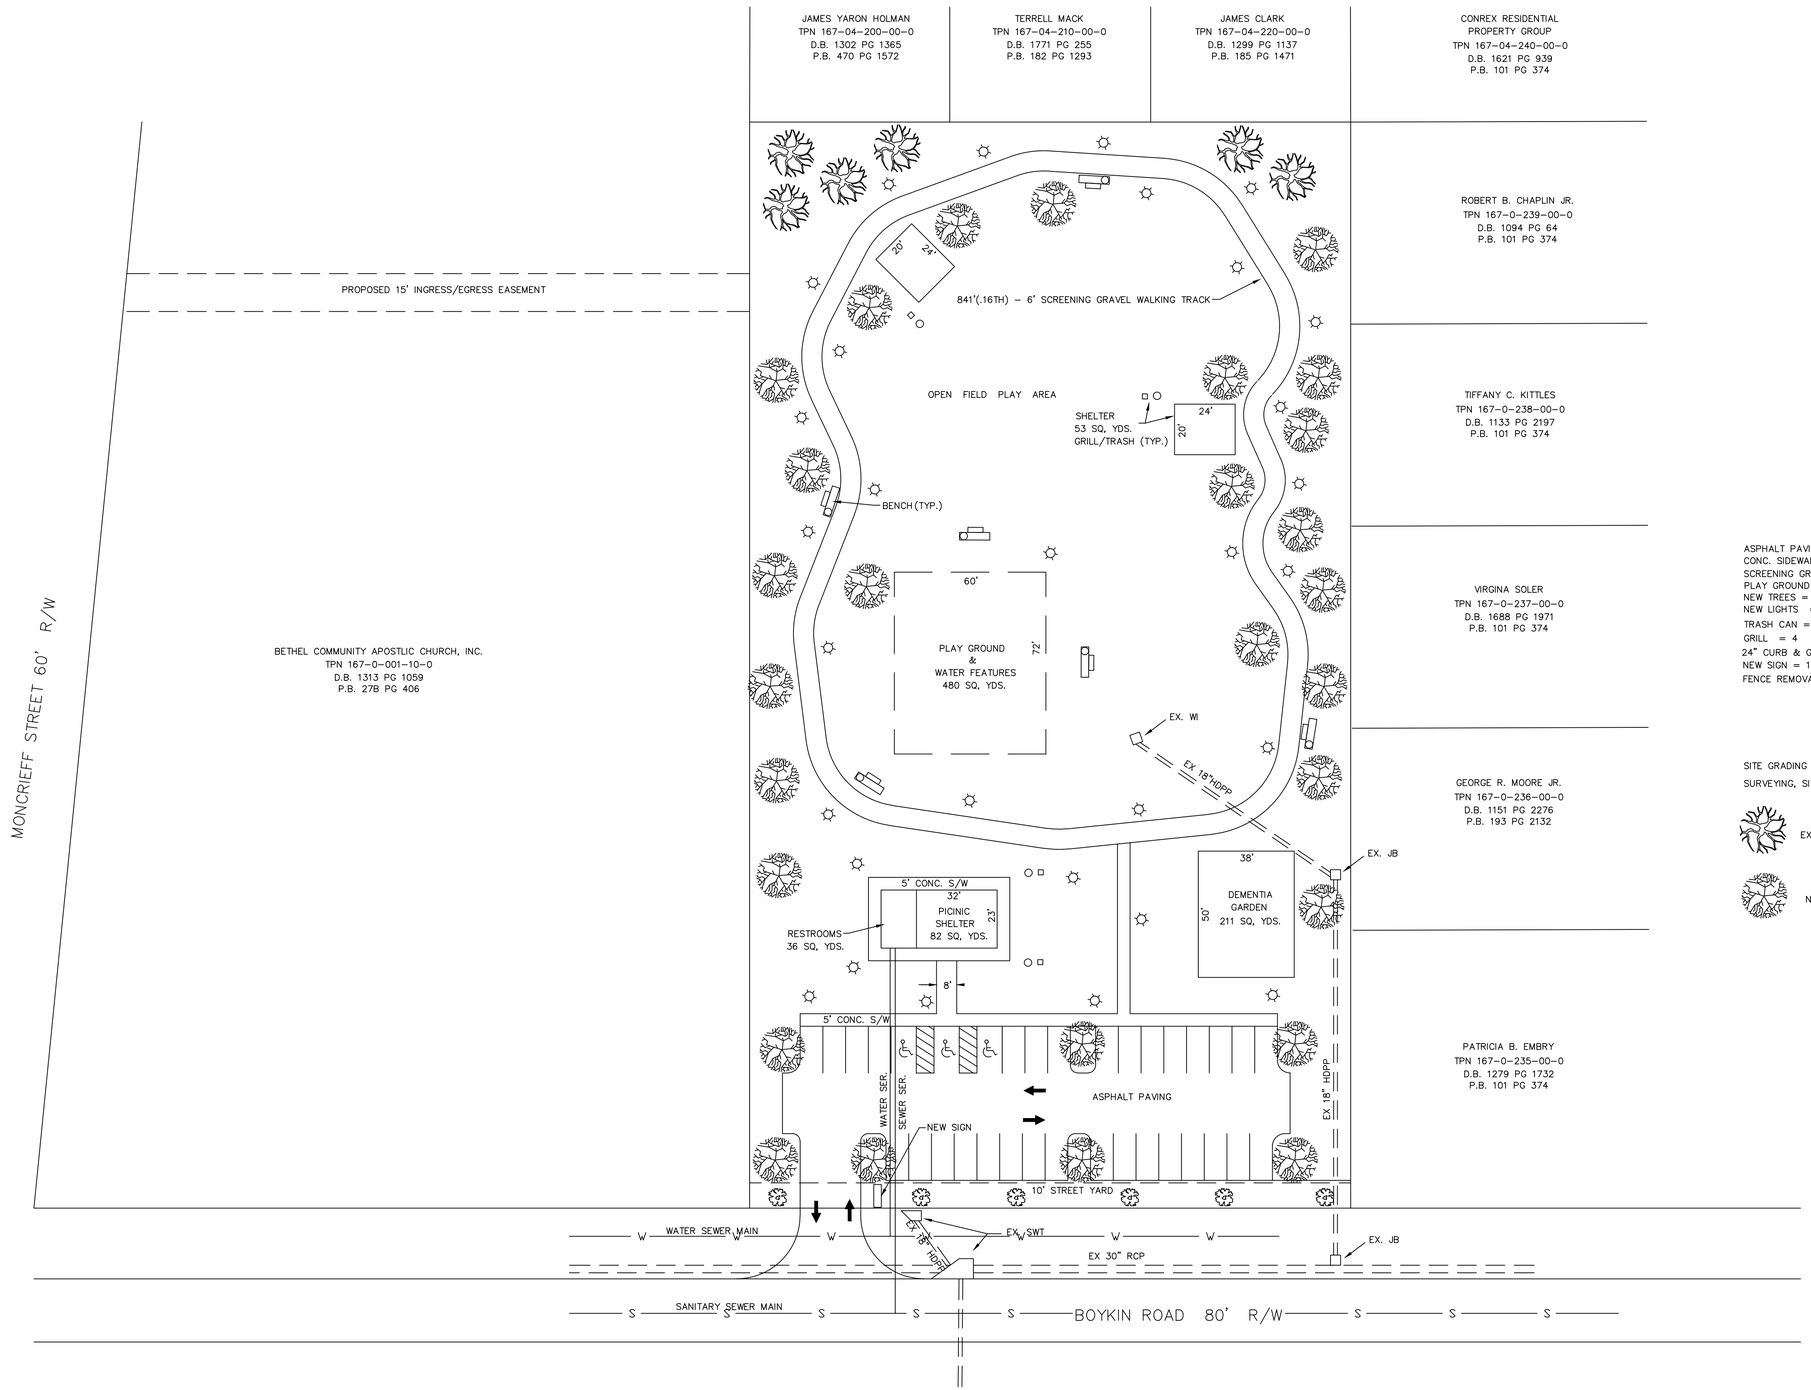

ASPHALT PAVING = 1,387 SQ. YDS.
CONC. SIDEWALK = 250 SQ. YDS.
SCREENING GRAVEL TRACK = 739 SQ. YDS.
PLAY GROUND & WATER FEATURE AERA = 480 SQ. YDS.
NEW TREES = 39
NEW LIGHTS = 40
TRASH CAN = 10
GRILL = 4
24" CURB & GUTTER = 480 LF.
NEW SIGN = 1
FENCE REMOVAL BASEBALL FIELD = 750 LF.

SITE GRADING AND PAVING
SURVEYING, SITE PLAN AND INGRESS/EGRESS PLAT

EXISTING TREES

NEW TREES

ISM
Infrastructure Systems Management, LLC
SPECIALIZED CONSULTING SERVICES
1557 Broad Street Augusta, GA 30904
(706) 691-9611 www.lamilo-engr.com

REV	DATE	DESCRIPTION

AUGUSTA PARKS & RECREATION DEPARTMENT

BOYKIN ROAD PARK PROPOSED IMPROVEMENTS

N/A

OCTOBER 31, 2022
Scale: 1" = 30'
Job: 22APRD01
Issue:
Sheet 1 of 1