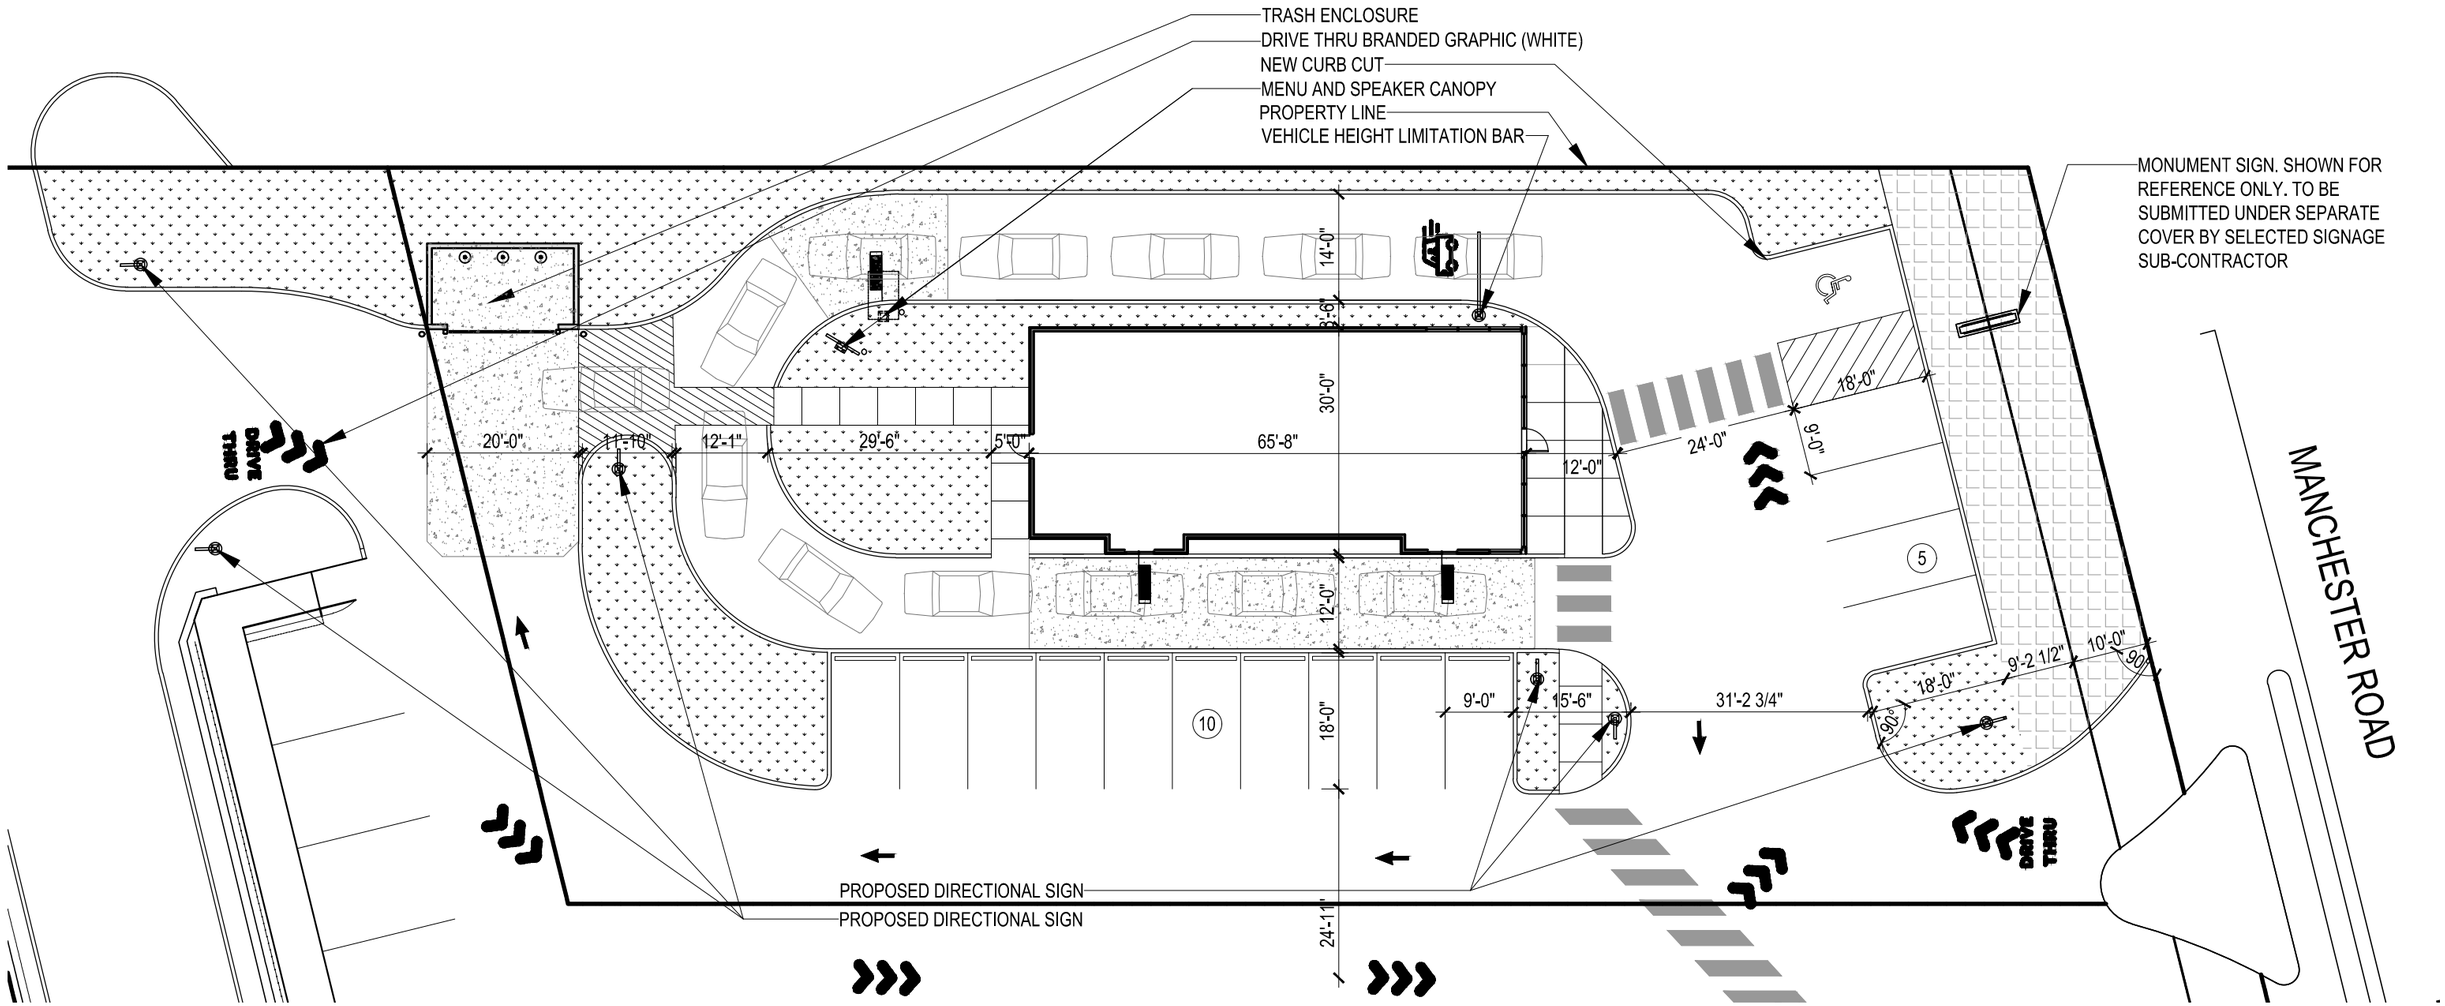

1 **SITE PLAN**
SCALE: 1" = 20'-0"

kolbrook design
828 DAVIS STREET
SUITE 300
EVANSTON, IL 60201
PHONE 847.492.1992
Copyright © 2022 Kolbrook Design, Inc.

PROJECT: DUNKIN
14924 MANCHESTER ROAD
BALLWIN, MO 63011

PC #: 364434 | CLIENT: OM GROUP | SHEET: SITE PLAN, NOTES AND DIMENSIONS | SP1.0

Job No. 1502.091
Issue Date 02/21/2023
Project Area 1,890 SQ FT