BUILDING	USE		REQUIRED PARKING	PARKING PROVIDED
A	RESTAURANT	5,710 SF	58	69
B	RETAIL	7,900 SF	32	32
	RESTAURANT	4,000 SF	40	90
C	RETAIL	43,000 SF	172	174
D	RETAIL	4,400 SF	18	20
	RESTAURANT	4,000 SF	40	40
E	RETAIL	58,475 SF	234	381
	RETAIL	37,935 SF	152	152
TOTAL			**746**	**958**

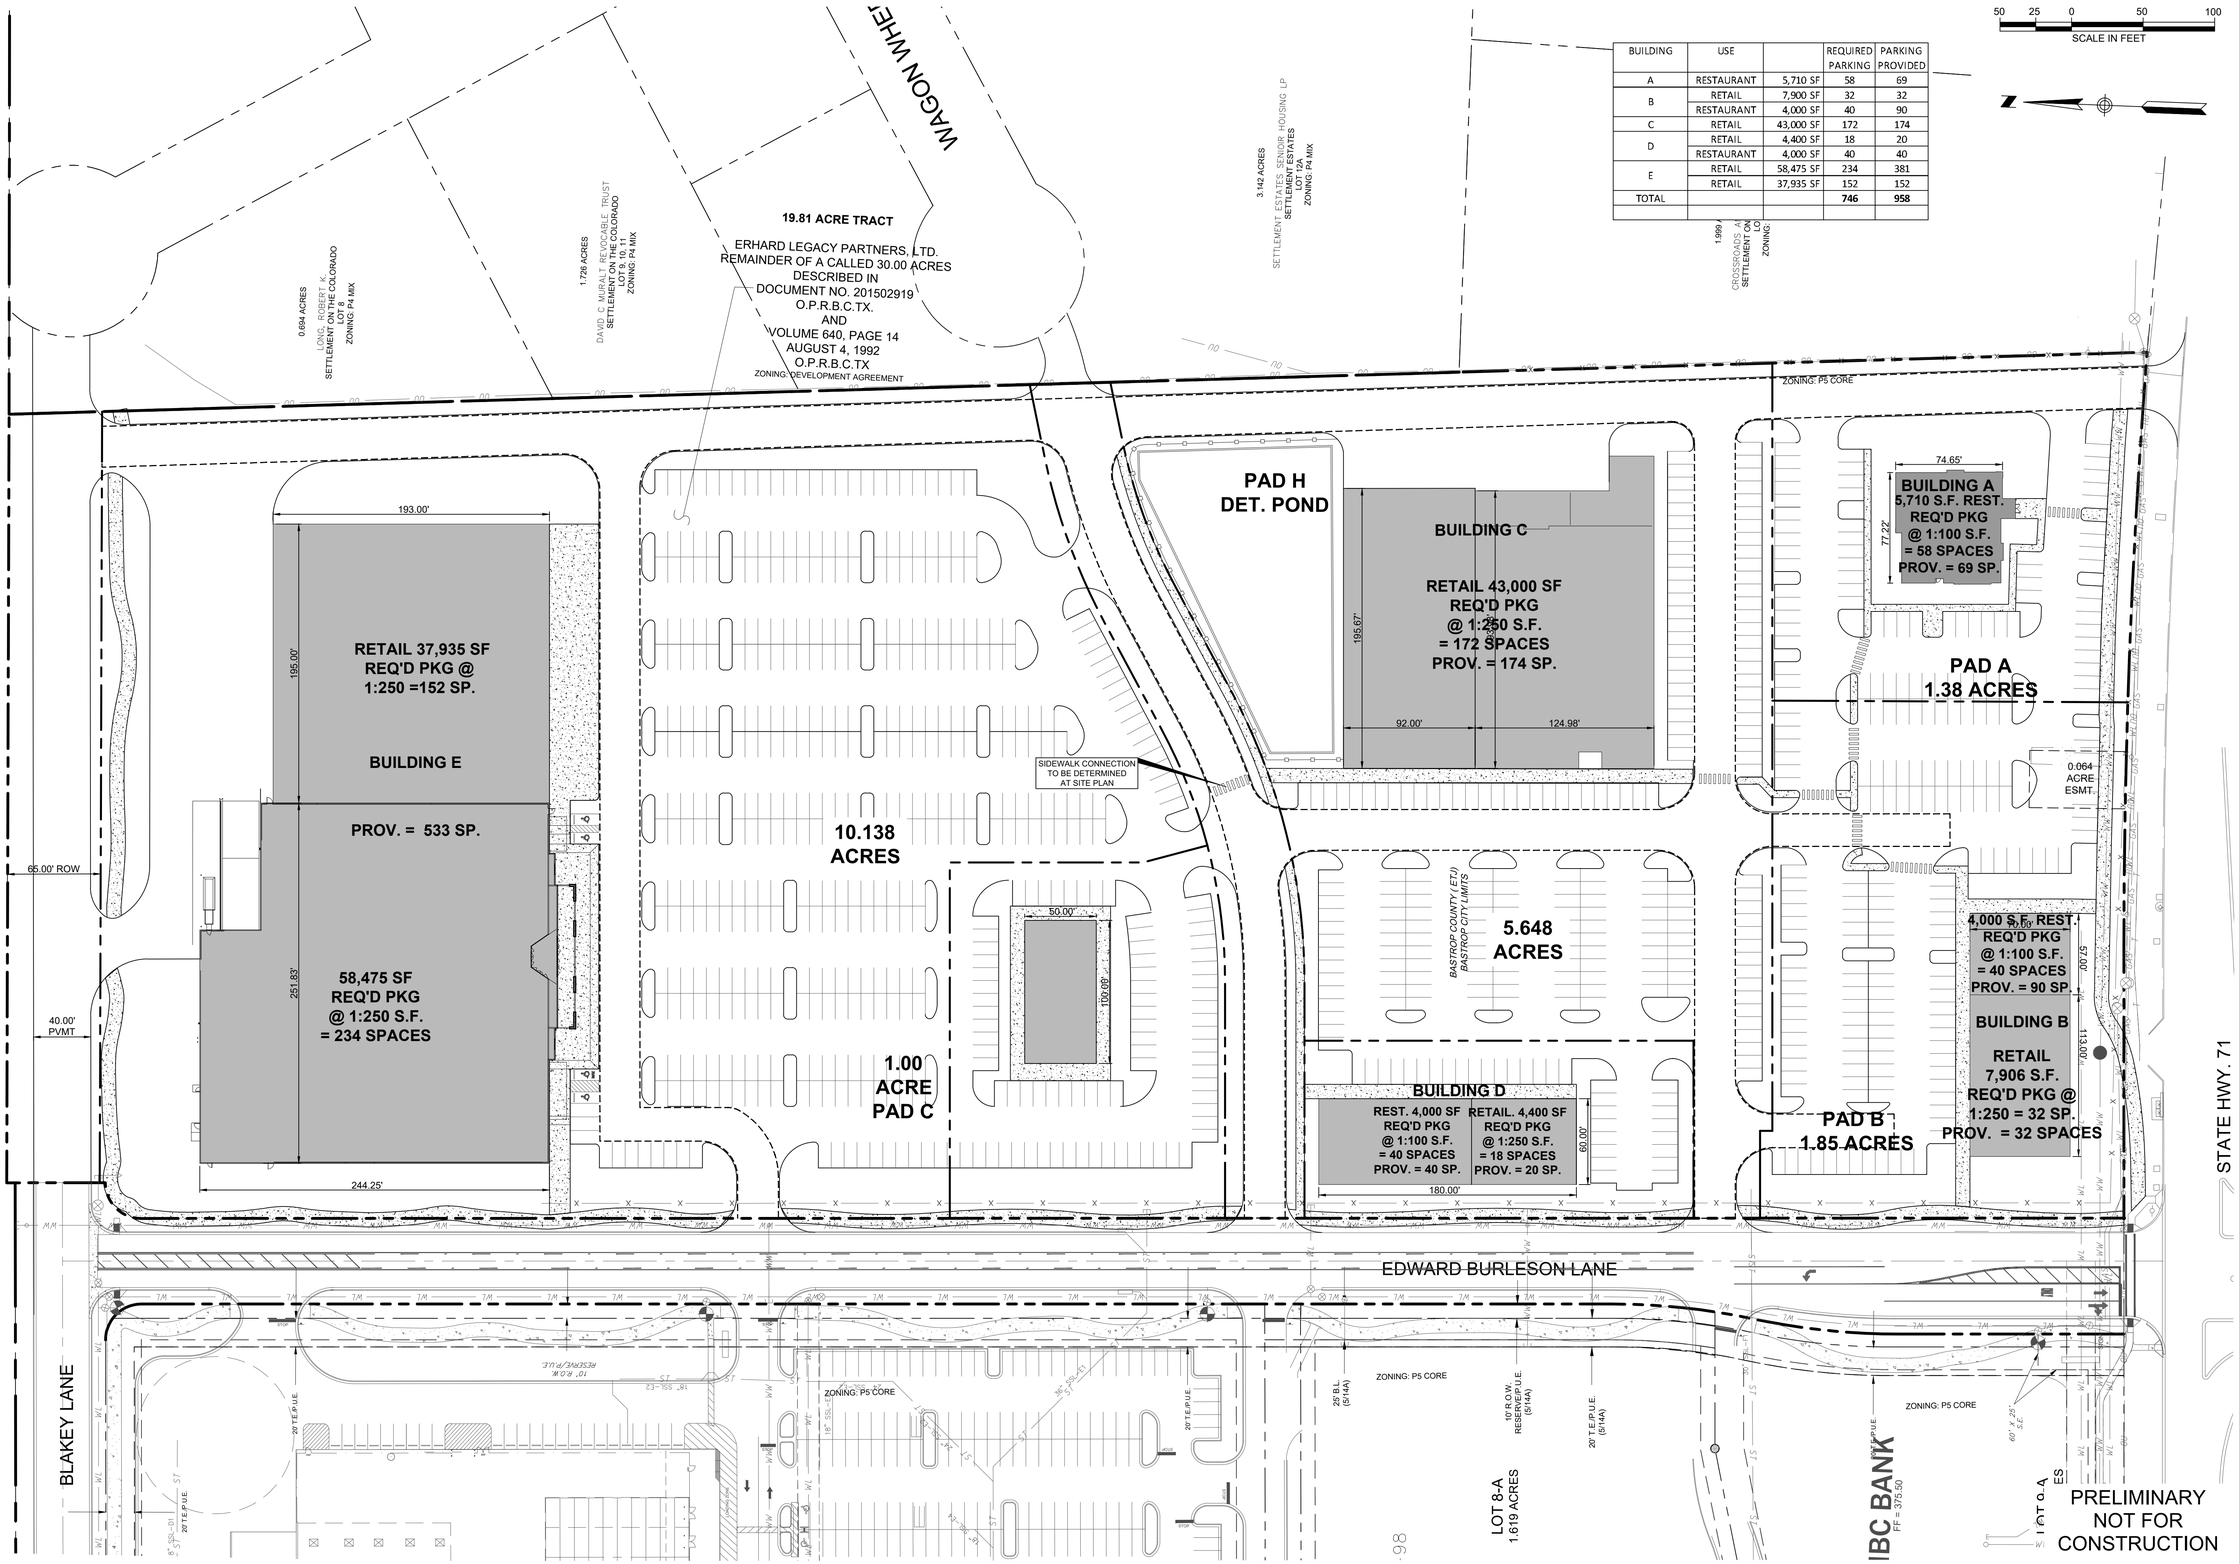

BURLESON CROSSING SITE PLAN
PLANS FOR SITE IMPROVEMENTS

EAST TRACT - SEPTEMBER 2021

NO.	DESCRIPTION	BY	DATE

REVISIONS

DATE:
DESIGNED BY:
DRAWN BY:
CHECKED BY:
DRAWING NAME:

STATE OF TEXAS
REESE B HURLEY
98211
LICENSED
PROFESSIONAL ENGINEER
2/11/2022

LJA Engineering & Surveying, Inc.
5316 Highway 290 West
Suite 150
Austin, Texas 78735
Phone 512.439.4700
Fax 512.439.4716
FRN-F-1386

JOB NUMBER:
A141-0401-405

SHEET NO.

OF SHEETS

Plot Date/Time: Feb. 11, 22 - 15:17:57