Attachment 4

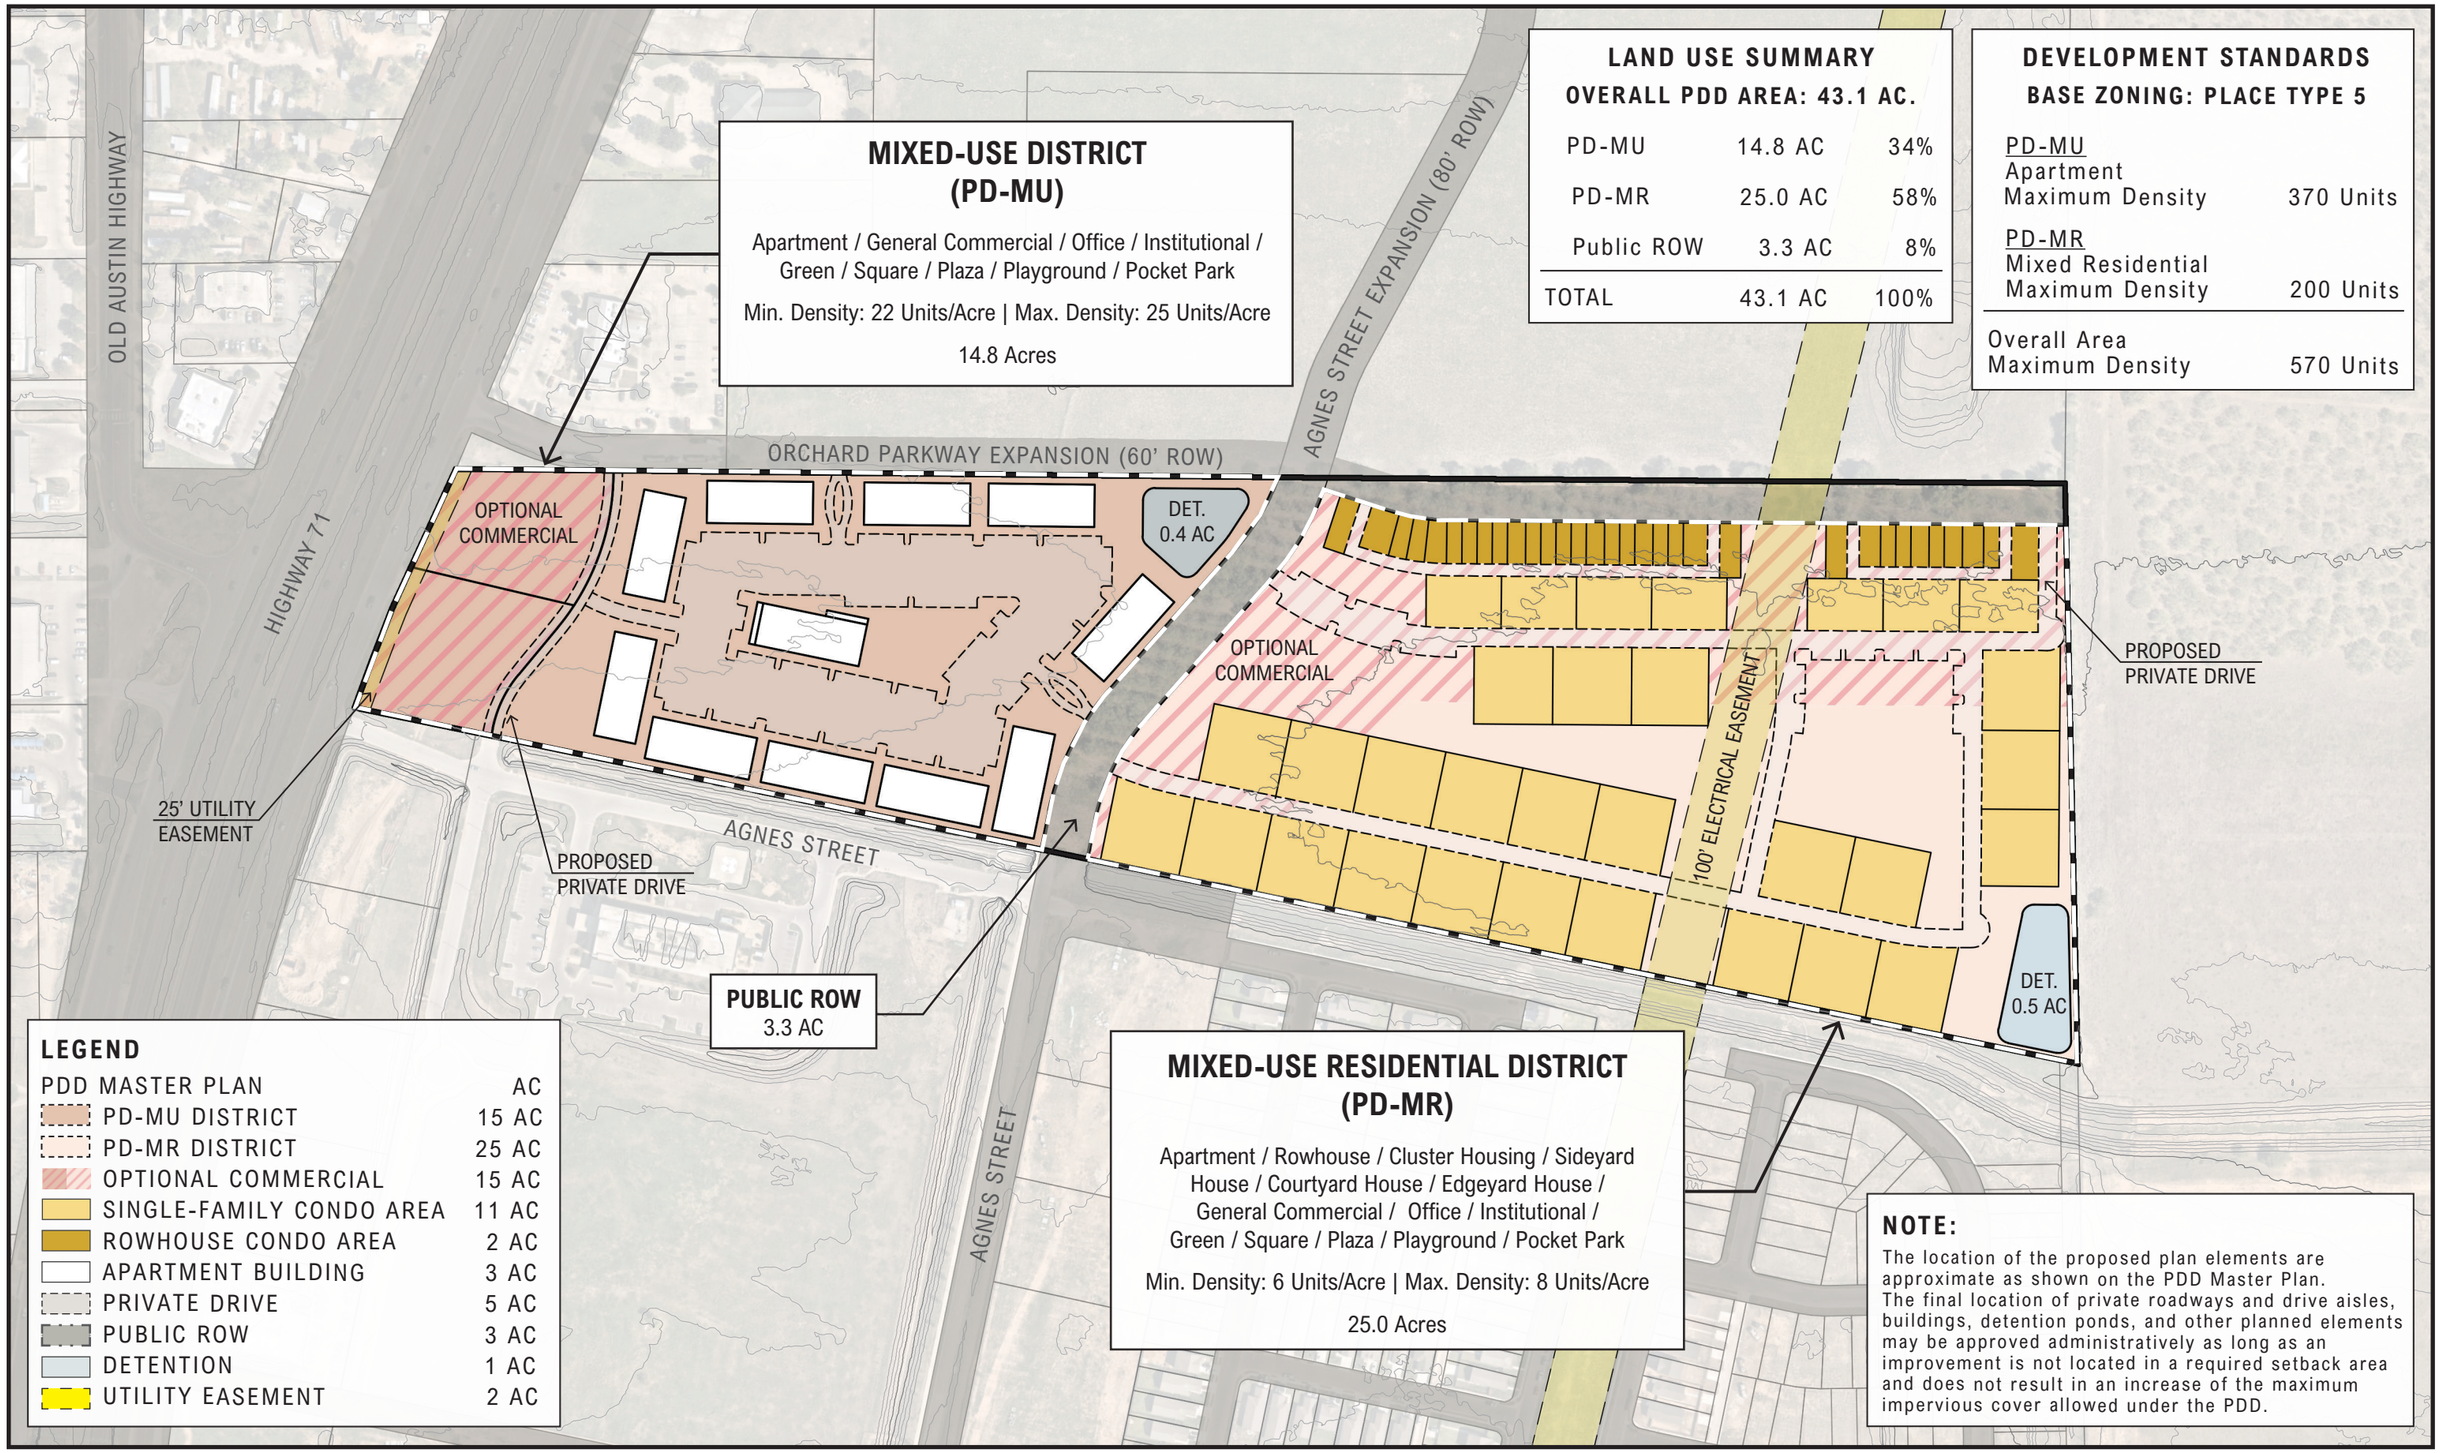

NIXON PDD

SCHEMATIC MASTER PLAN

MARCH 7, 2025

N

0' 125' 250' 500'

PHARIS DESIGN
PLANNING | LANDSCAPE ARCHITECTURE