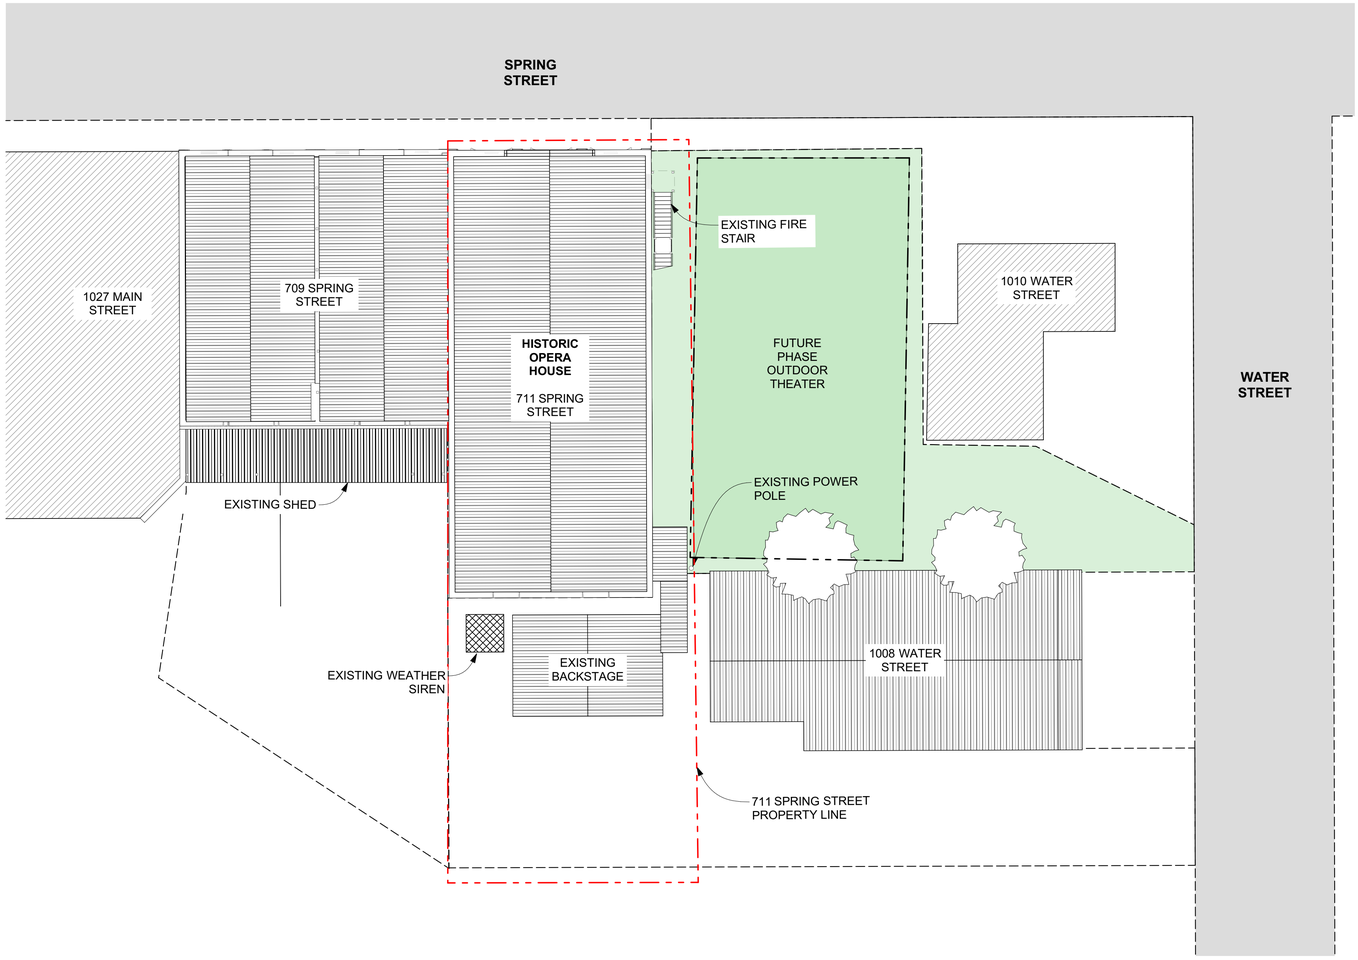

1 SITE PLAN 1/16" = 1'-0"

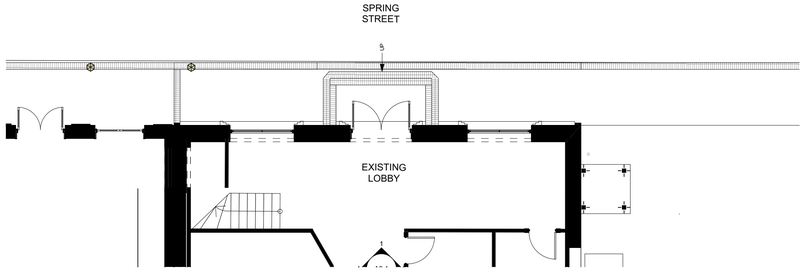

3 LEVEL 1_EXISTING SIDEWALK 1/8" = 1'-0"

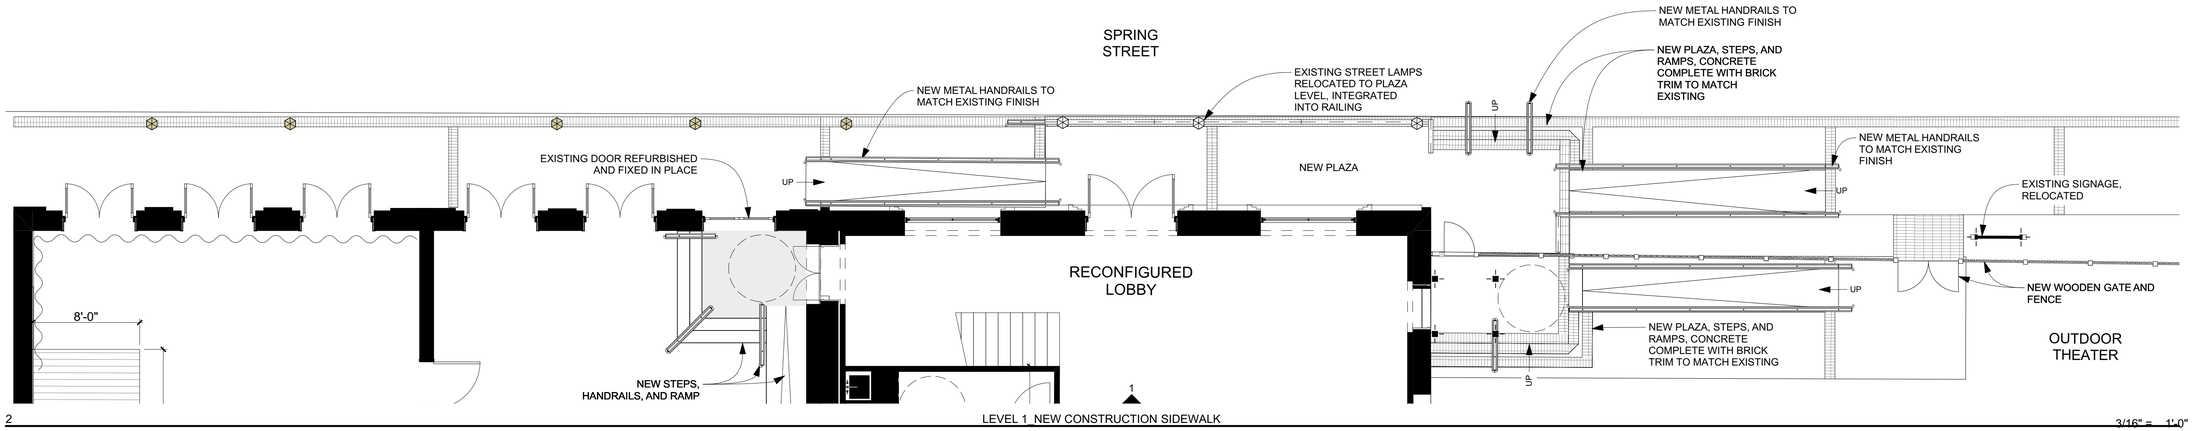

2 LEVEL 1_NEW CONSTRUCTION SIDEWALK 3/16" = 1'-0"

Heimsath ARCHITECTS
2104 Greenwood Ave
Austin, TX 78723
Tel (512) 297-0692
www.heimsath.com

Bastrop Opera House

711 Spring Street, Bastrop, Texas 78602

Architect / Registration:
NAME #REGISTRATION #
Date: <DATEOFISSUE>

Not for regulatory approval, permitting, or construction

Design Development

PLANS

Revisions
No./Date/Remarks

Project Number: 965

Date: 12/27/24

Sheet Number

A1.1

©2024 Heimsath Architects

BIMcloud: heimsath - BIMcloud Software as a Service/Bastrop Opera House Spring Street Project | Ver. 25.2401 | Monday, December 30, 2024 | 8:18 AM