

© 2025 WIDSETH. FILE: W:\PROJECTS\HY-TEC CONSTRUCTION OF BRAINERD INC - 35928\2024-12\B4\CADD\LANDSCAPE\L2-SP-2024-12\B4.DWG PLOTTED BY: RYAN HERMES, JULY 10, 2025

PLANT SCHEDULE LANDSCAPE PLAN NORTH

CODE	COMMON NAME	QTY
ORNAMENTAL TREE		
MR	ROYALTY CRABAPPLE	5
OVERSTORY TREE		
OV	AMERICAN HOPHORNBEAM	4
TB	BOULEVARD AMERICAN LINDEN	4
GS	SHADEMASTER HONEY LOCUST	7
SHRUBS		
RG	GRO-LOW FRAGRANT SUMAC	129
ORNAMENTAL GRASSES		
AG	BIG BLUESTEM	117
SH	PRAIRIE DROPSEED	20
PERENNIALS		
SA	AUTUMN JOY SEDUM	116


REFERENCE NOTES SCHEDULE LANDSCAPE PLAN NORTH

SYMBOL	CODE	DESCRIPTION
	1	ROCK MULCH (3-10") GRAY TRAP BASALT OVER 5 OZ NON-WOVEN LANDSCAPE FABRIC
	2	ROCK MULCH (2.5") GRAY TRAP BASALT OVER 5 OZ NON-WOVEN LANDSCAPE FABRIC
	3	4" ALUMINUM EDGING

Monuments



THIS IS VALID IF PRINTED IN COLOR

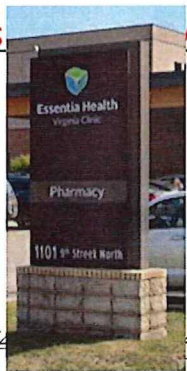

MONUMENT SIGN 1 - side 1 (east)
Essentia Health
St Joseph's Orthopedic Center
Pharm/UC Callouts??
^ Staff Parking
^ Patient Drop Off & Parking

side 2 (west)
Essentia Health
St Joseph's Orthopedic Center
Pharm/UC Callouts??
Buckle Up message???

GAS

MONUMENT SIGN 2 - side 1 (east)
Essentia Health
St Joseph's Orthopedic Center
Pharm/UC Callouts??
^ Patient Drop Off & Parking
^ Pharmacy Drive-Thru

side 2 (west)
Essentia Health
St Joseph's Orthopedic Center
Pharm/UC Callouts??
modify landscaping ???



WIDSETH
ARCHITECTS • ENGINEERS • SCIENTISTS • SURVEYORS

DRAWN BY:
RSH
CHECKED BY:
JER

I HEREBY CERTIFY THAT THIS PLAN, SPECIFICATION, OR REPORT WAS PREPARED BY ME OR UNDER MY DIRECT SUPERVISION AND THAT I AM A DULY LICENSED PROFESSIONAL LANDSCAPE ARCHITECT UNDER THE LAWS OF THE STATE OF MINNESOTA.
William E. Reiner
WILLIAM E. REINER
LIC. NO.: 55038
DATE: 07/03/2025

DATE	REV#	REVISIONS DESCRIPTION

ESSENTIA HEALTH MUSCULOSKELETAL CENTER - BAXTER

LANDSCAPE PLAN NORTH

L2.01

PROJECT #: 2024-12184


© 2025 WIDSETH FILE: W:\PROJECTS\HY-TEC CONSTRUCTION OF BRAINERD INC - 35928\2024-12184\CADD\LANDSCAPE\SP-2024-12184.DWG PLOTTED BY: JILLIAN REINER, JULY 18, 2025

PLANT SCHEDULE LANDSCAPE PLAN SOUTH

CODE	COMMON NAME
ORNAMENTAL TREE	
AU	AUTUMN BRILLIANCE SERVICEBERRY
MR	ROYALTY CRABAPPLE
OVERSTORY TREE	
OV	AMERICAN HOPHORNBEAM
TB	BOULEVARD AMERICAN LINDEN
GS	SHADEMASTER HONEY LOCUST
SHRUBS	
PC	CENTER GLOW NINEBARK
PJ	FIRST EDITIONS® AMBER JUBILEE® NINEBARK
RG	GRO-LOW FRAGRANT SUMAC
ORNAMENTAL GRASSES	
AG	BIG BLUESTEM
SL	LITTLE BLUESTEM
SH	PRAIRIE DROPSEED
PERENNIALS	
SA	AUTUMN JOY SEDUM
RA	BLACK-EYED SUSAN
EP	PALE PURPLE CONEFLOWER
SV	PINK PROFUSION MEADOW SAGE

REFERENCE NOTES SCHEDULE LANDSCAPE PLAN SOUTH

SYMBOL	CODE	DESCRIPTION
	①	ROCK MULCH (3-10") GRAY TRAP BASALT OVER 5 OZ NON-WOVEN LANDSCAPE FABRIC
	②	ROCK MULCH (2.5") GRAY TRAP BASALT OVER 5 OZ NON-WOVEN LANDSCAPE FABRIC
	③	4" ALUMINUM EDGING
	④	DECORATIVE CONCRETE PAVER PATIO SIZE: TO BE PROVIDED TO AND SELECTED BY OWNER PATTERN: TO BE PROVIDED TO AND SELECTED BY OWNER
	⑤	PATIO SEATING / DEDICATION BENCH
	⑥	CONTAINER PLANTER - LARGE (PROVIDED BY OWNER)
	⑦	CONTAINER PLANTER - CORNER (PROVIDED BY OWNER)

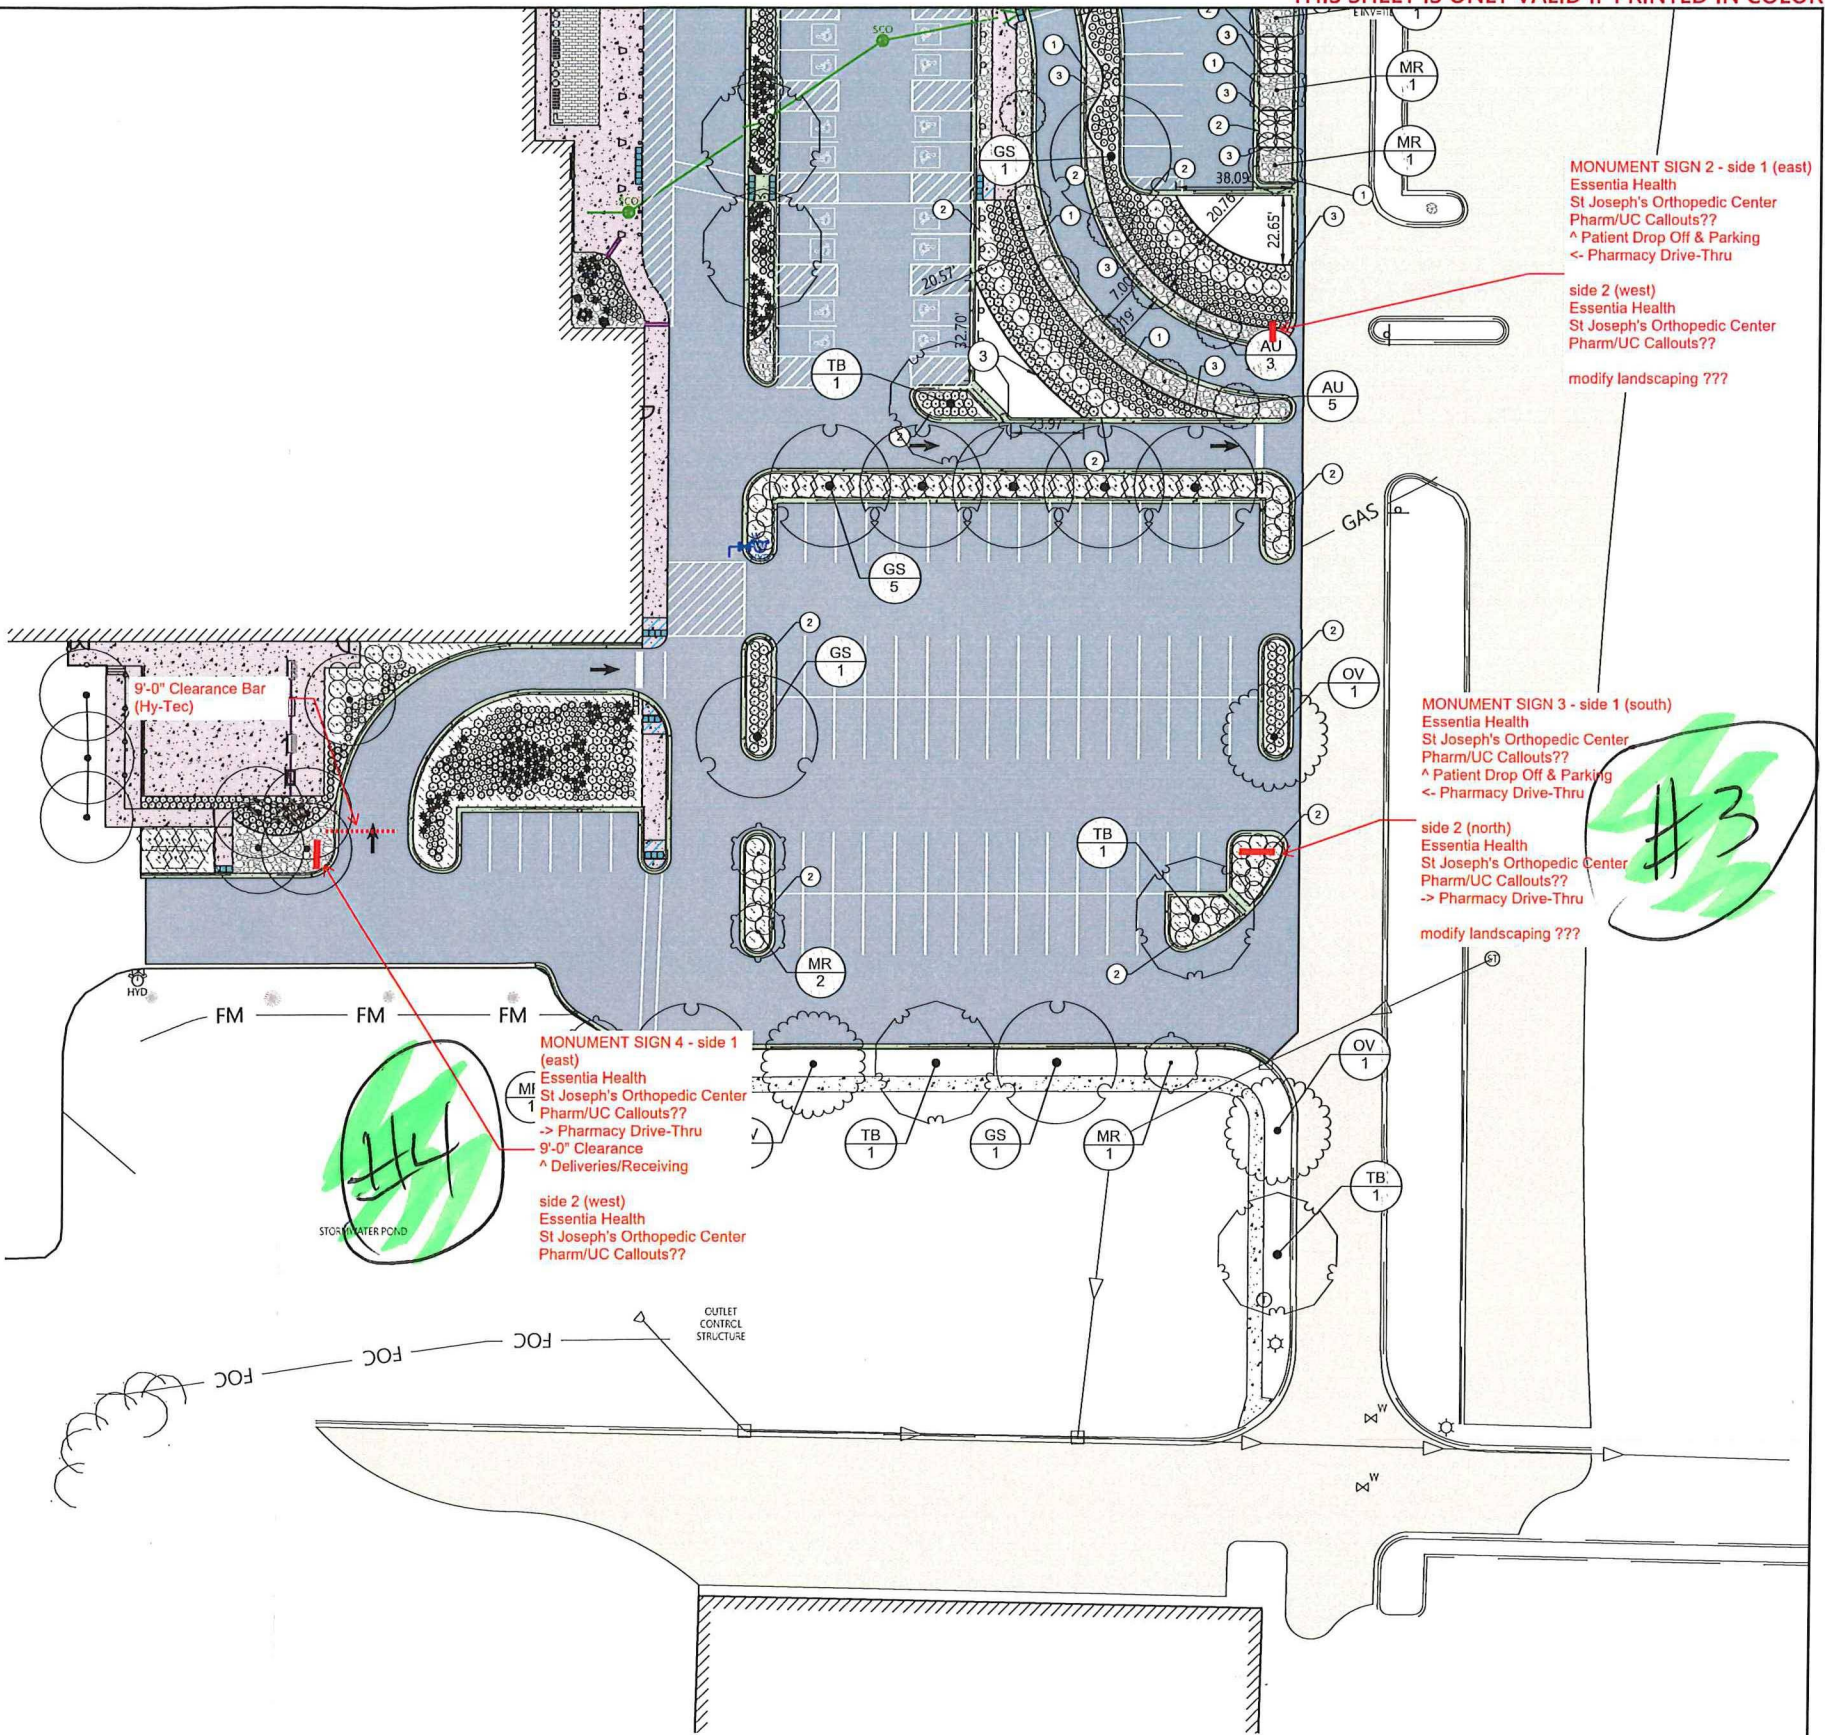

Monuments