

[illegible]

I hereby certify that this plan, specification, or report was prepared by me or under my direct supervision and that I am a duly Licensed Architect under the laws of the State of Minnesota.
Name: Christopher J. Raimann, AIA
Signed:

Date: 4-13-2020 License #: 46319

KUEPERS^{INC}
ARCHITECTS & BUILDERS

BRAINERD/BAXTER, MN 218-829-0707

Podium - 60 Unit - L Shape



Kuepers Inc.
60 Unit

Project number XX-XX-XXXX	Date XX-XX-XX
Drawn by Author	Checked by Checke

A3.1 Building Elevations


Scale $1/16" = 1'-0"$

PRELIMINARY NEC:

7/13/2022 8:58:44 AM



1 Enlarged Building Elevation - North West
1/8" = 1'-0"

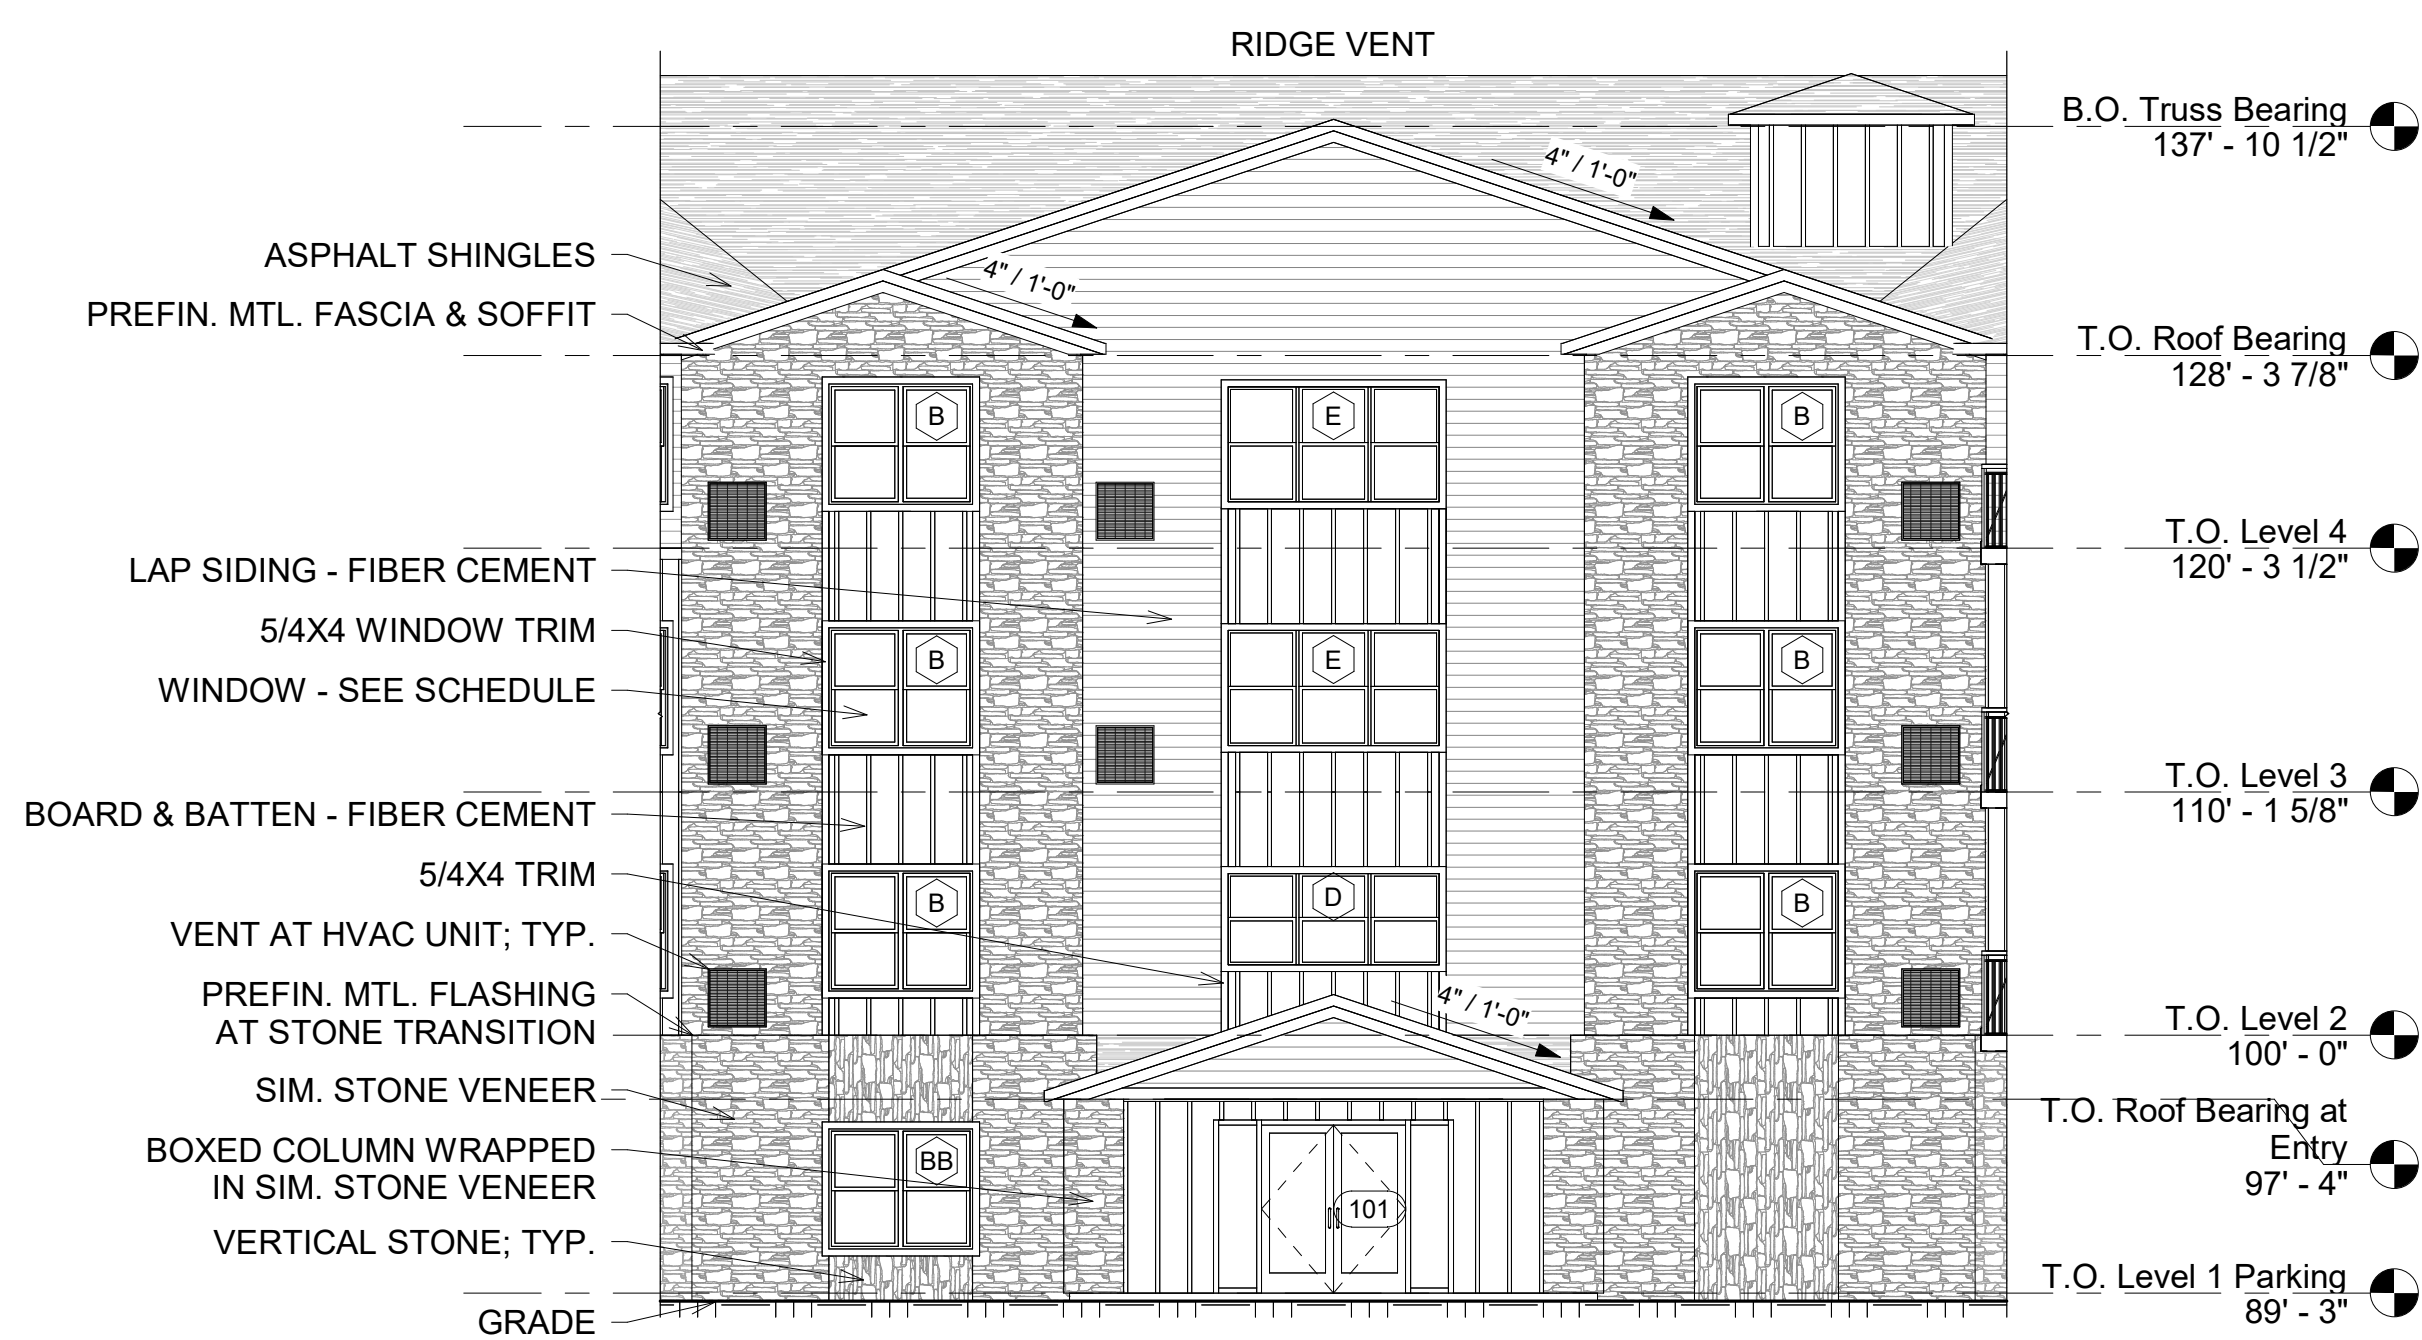

2 Enlarged Building Elevation - South West
1/8" = 1'-0"

[illegible]

I hereby certify that this plan, specification, or report was prepared by me or under my direct supervision and that I am a duly Licensed Architect under the laws of the State of Minnesota.
Name: Christopher J. Raimann, AIA
Signed:

Date: 4-13-2020 License #: 46319



BRAINERD/BAXTER, MN 218-829-0707

Podium - 60 Unit - L Shape


Kuepers Inc.
60 Unit

Project number XX-XX-XXXX	Date XX-XX-XX
Drawn by Author	Checked by Checke

A3.3 Enlarged Elevations

Scale $1/8" = 1'-0"$

PRELIMINARY NEC:

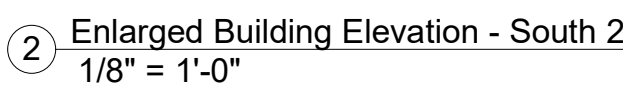

I hereby certify that this plan, specification, or report was prepared by me or under my direct supervision and that I am a duly Licensed Architect under the laws of the State of Minnesota.

Name: Christopher J. Raimann, AIA

Signed: _____

Date: 4-13-2020 License #: 46319



Podium - 60 Unit - L Shape

Kuepers Inc.
60 Unit

A3.4 Enlarged Elevations

Scale $1/8" = 1'-0"$

PRELIMINARY NFC

7/13/2026 9:59:09 AM



1 Enlarged Building Elevation - West 1
1/8" = 1'-0"



2 Enlarged Building Elevation - West 2
1/8" = 1'-0"

[illegible]

I hereby certify that this plan, specification, or report was prepared by me or under my direct supervision and that I am a duly Licensed Architect under the laws of the State of Minnesota.
Name: Christopher J. Raimann, AIA
Signed: _____

Date: 4-13-2020 License #: 46319



BRAINERD/BAXTER, MN 218-829-0707

Podium - 60 Unit - L Shape

Kuepers Inc.
60 Unit

Project number XX-XX-XXXX	Date XX-XX-XXXX
Drawn by Author	Checked by Checker

A3.5 Enlarged Elevations

PRELIMINARY NFC

7/13/2026 9:59:37 AM