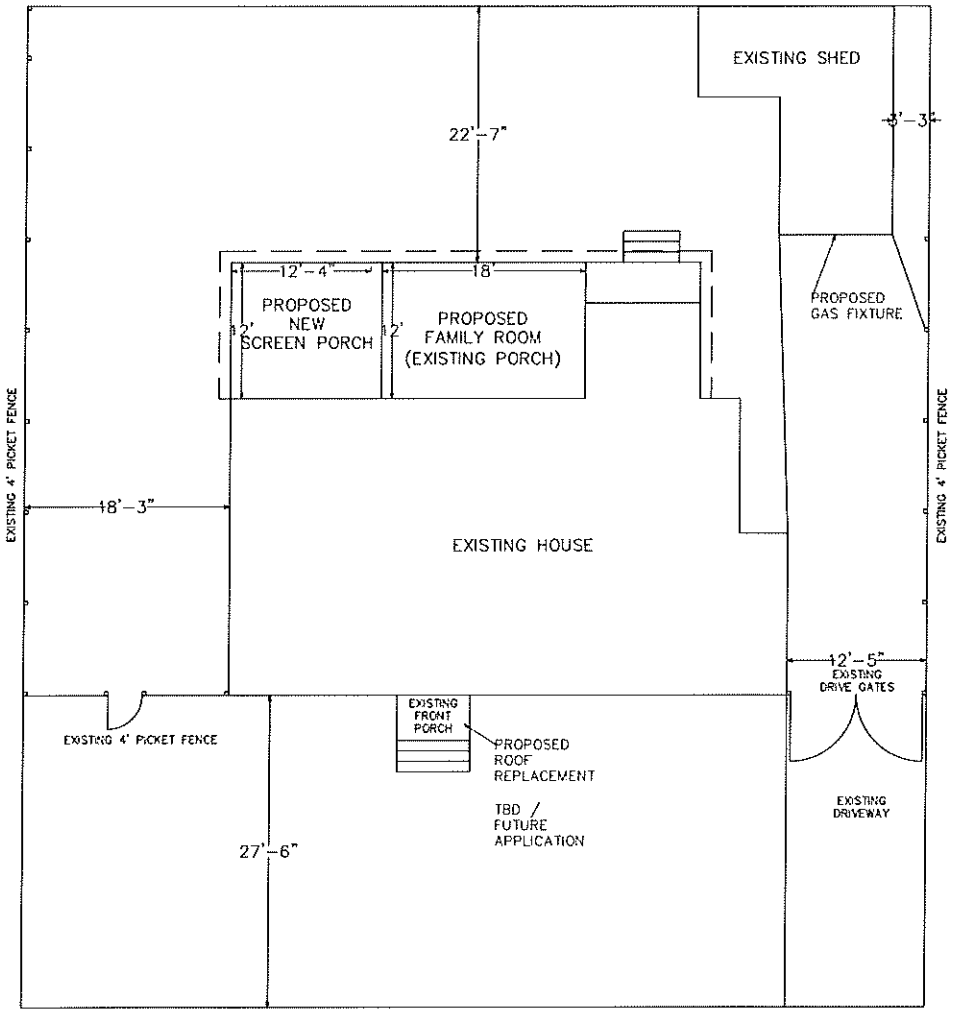


REVIEW SET

Crane Builders, LLC
1247 HWY 90
BAY ST. LOUIS, MS
(228) 467-3076


PIPKIN RESIDENCE
111BAY VIEW CT.
BAY ST. LOUIS, MS

SITE PLAN

Scale: 3/32"=1'

Rev.: 11/06/26

This is an original design and must not be released or copied unless applicable fee has been paid or job

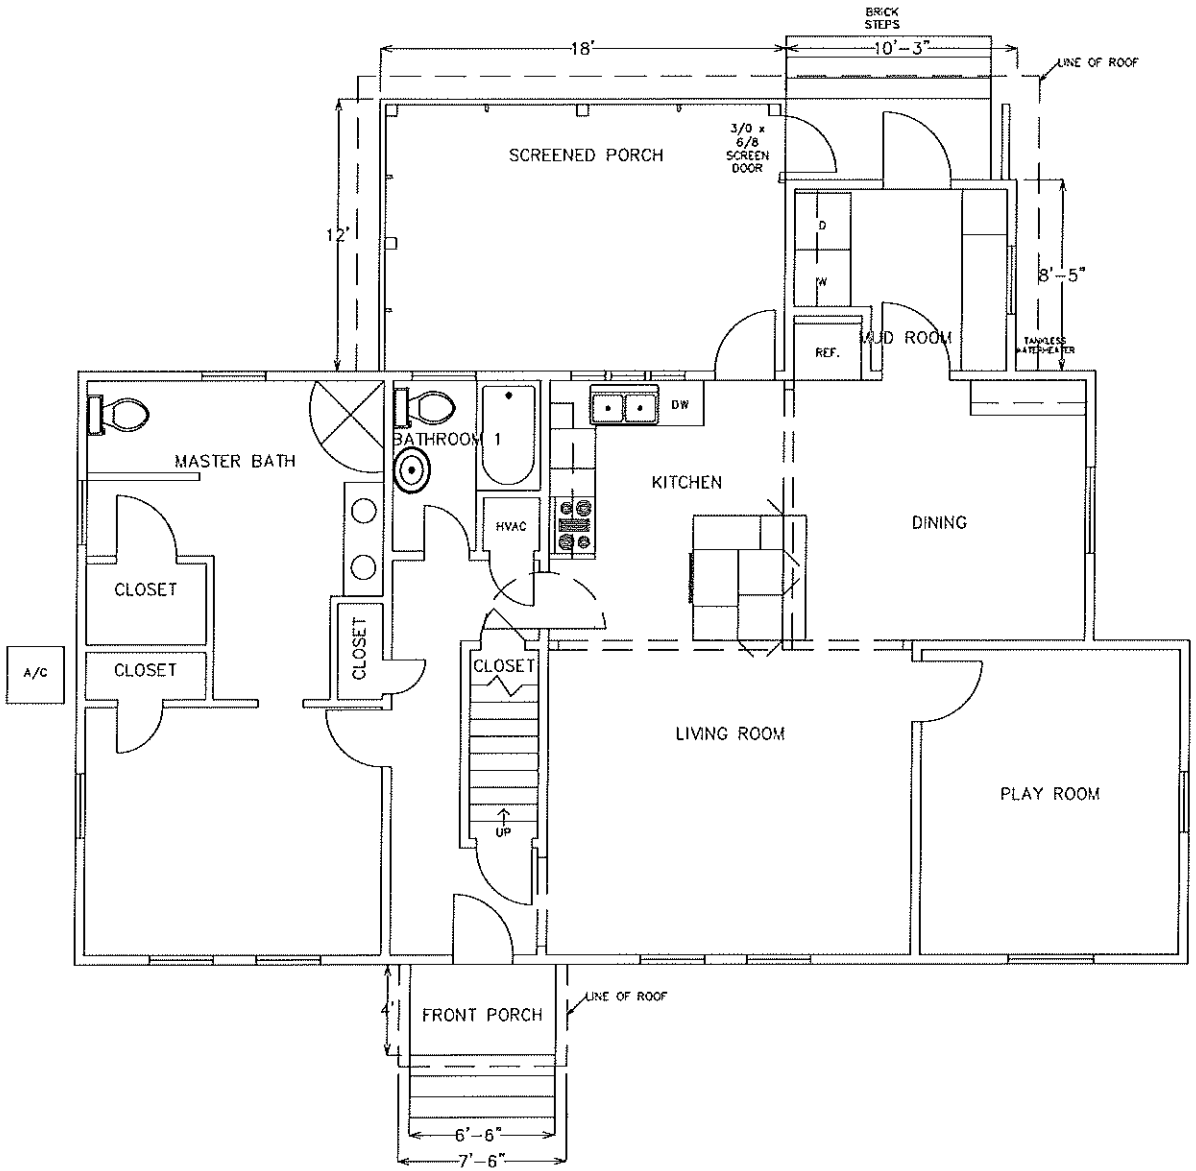

REVIEW SET

Crane Builders, LLC
1247 HWY 90
BAY ST. LOUIS, MS
(228) 467-3076


PIPKIN RESIDENCE
111BAY VIEW CT.
BAY ST. LOUIS, MS

EXISTING FLOOR PLAN

Scale: 3/16"=1'

Rev.: 11/06/26

This is an original design and must not be released or copied unless applicable fee has been paid or job

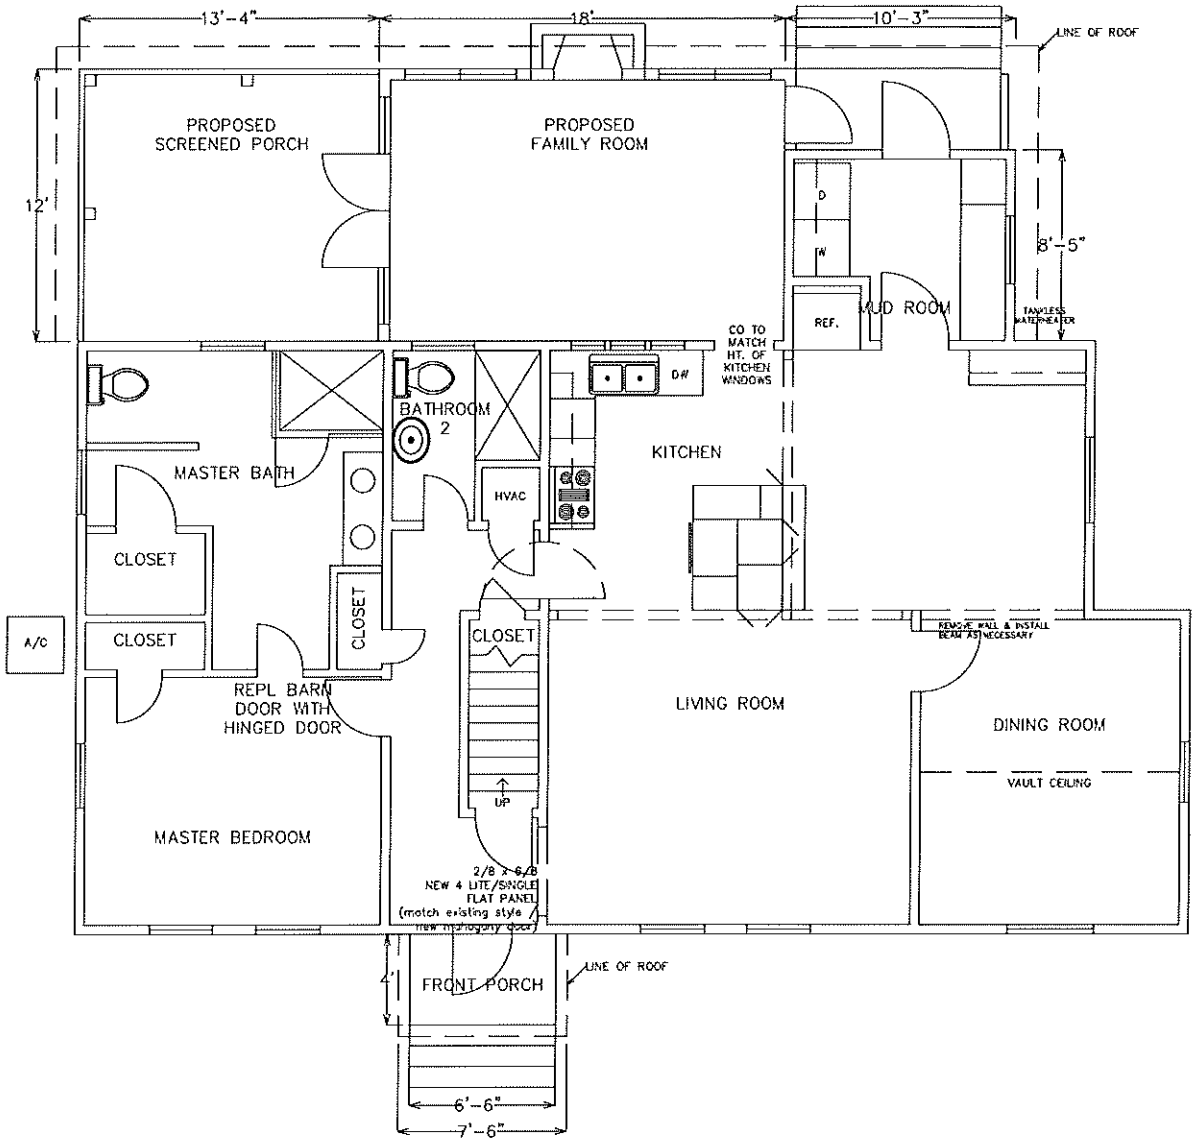

REVIEW SET

Crane Builders, LLC
1247 HWY 90
BAY ST. LOUIS, MS
(228) 467-3076

PIPKIN RESIDENCE
111BAY VIEW CT.
BAY ST. LOUIS, MS

PROPOSED FLOOR PLAN

Scale: 3/16"=1'

Rev.: 11/06/26

This is an original design and must not be released or copied unless applicable fee has been paid or job



EXISTING FRONT



PROPOSED FRONT

REVIEW SET

Crane Builders, LLC
1247 HWY 90
BAY ST. LOUIS, MS
(228) 467-3076


PIPKIN RESIDENCE
111BAY VIEW CT.
BAY ST. LOUIS, MS

FRONT ELEVATION


Scale: 3/16"=1'

Rev.: 11/06/26

This is an original design and must not be released or copied unless applicable fee has been paid or job

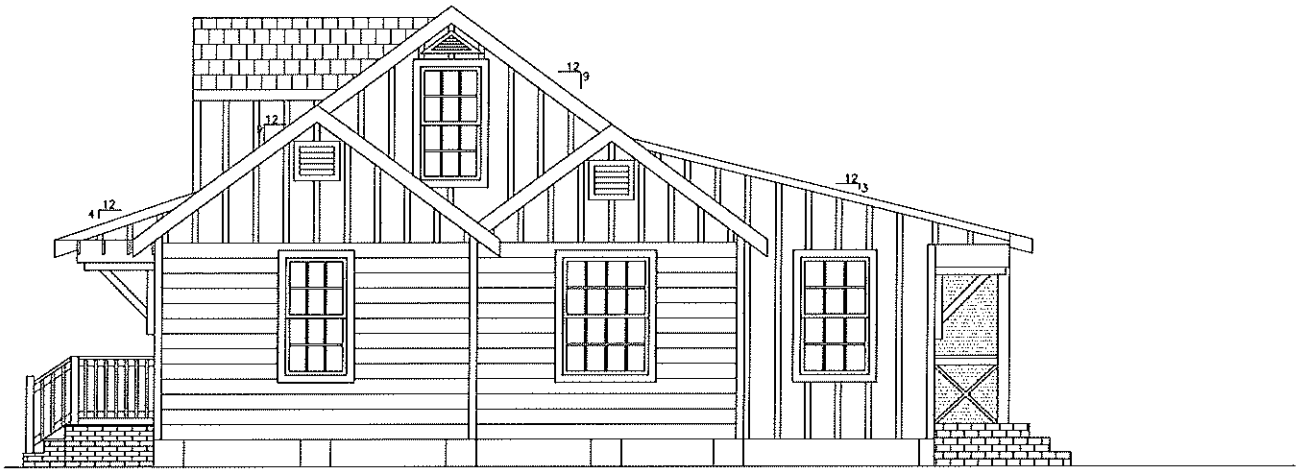

EXISTING RIGHT

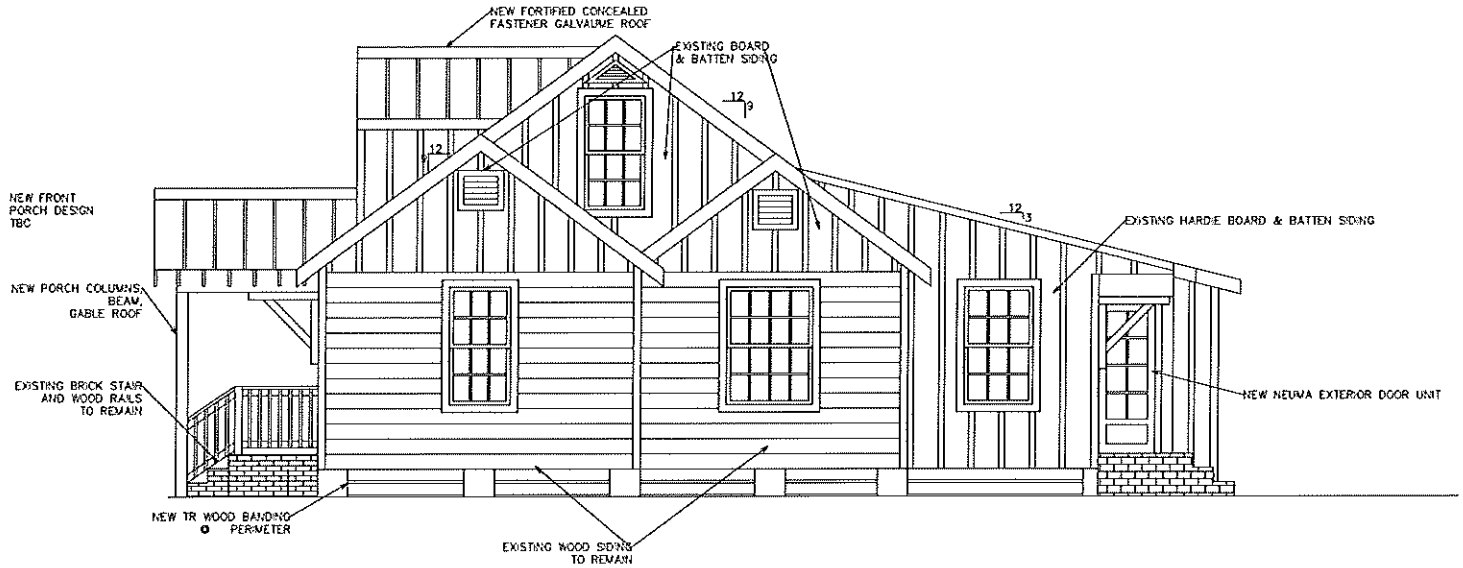

PROPOSED RIGHT

REVIEW SET

Crane Builders, LLC
1247 HWY 90
BAY ST. LOUIS, MS
(228) 467-3076


PIPKIN RESIDENCE
111BAY VIEW CT.
BAY ST. LOUIS, MS

RIGHT ELEVATION


Scale: 3/16"=1'

Rev.: 11/06/26

This is an original design and must not be released or copied unless applicable fee has been paid or job

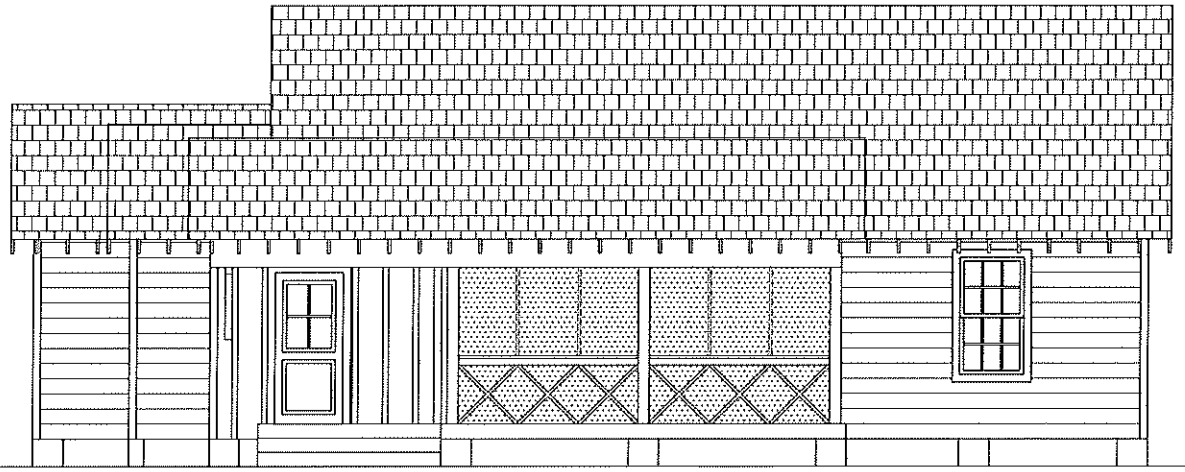

EXISTING REAR

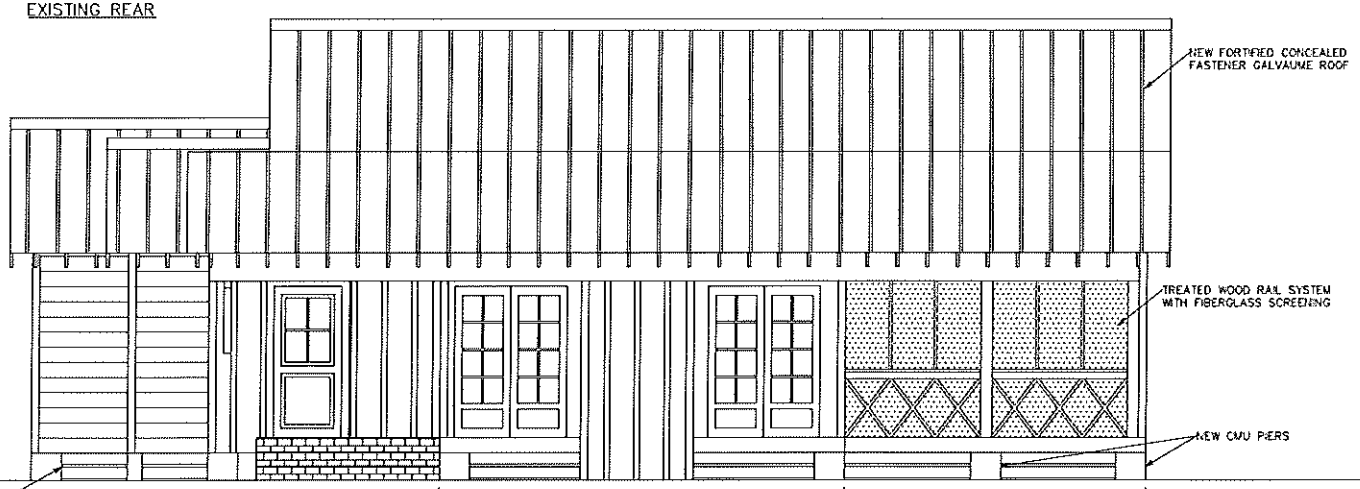

PROPOSED REAR

PROPOSED FAMILY ROOM (EXISTING SCREENED PORCH)

PROPOSED SCREENED PORCH

REVIEW SET

Crane Builders, LLC
1247 HWY 90
BAY ST. LOUIS, MS
(228) 467-3076


PIPKIN RESIDENCE
111BAY VIEW CT.
BAY ST. LOUIS, MS

REAR ELEVATION


Scale: 3/16"=1'

Rev.: 11/06/26

This is an original design and must not be released or copied unless applicable fee has been paid or job

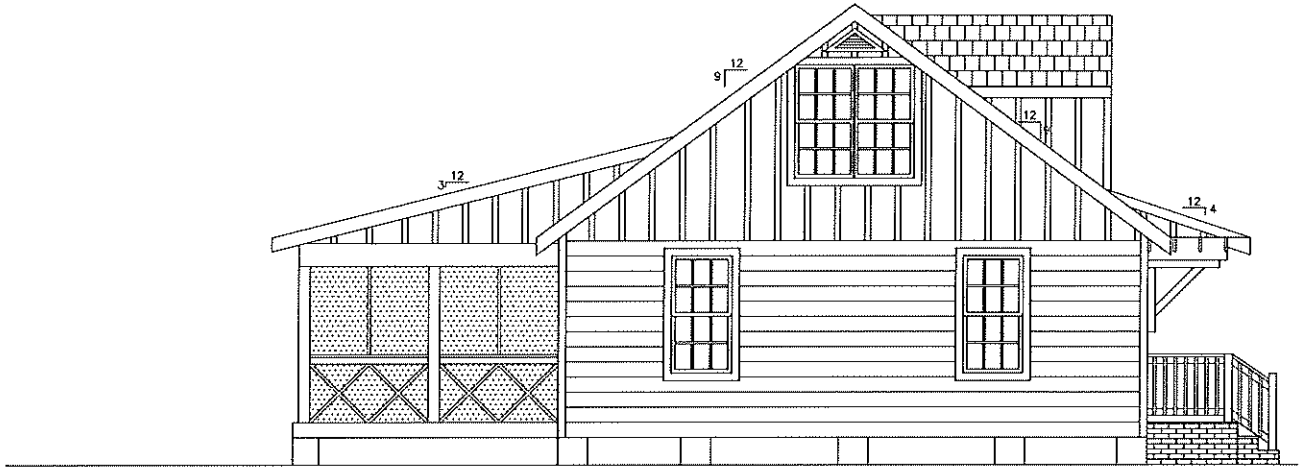

EXISTING LEFT

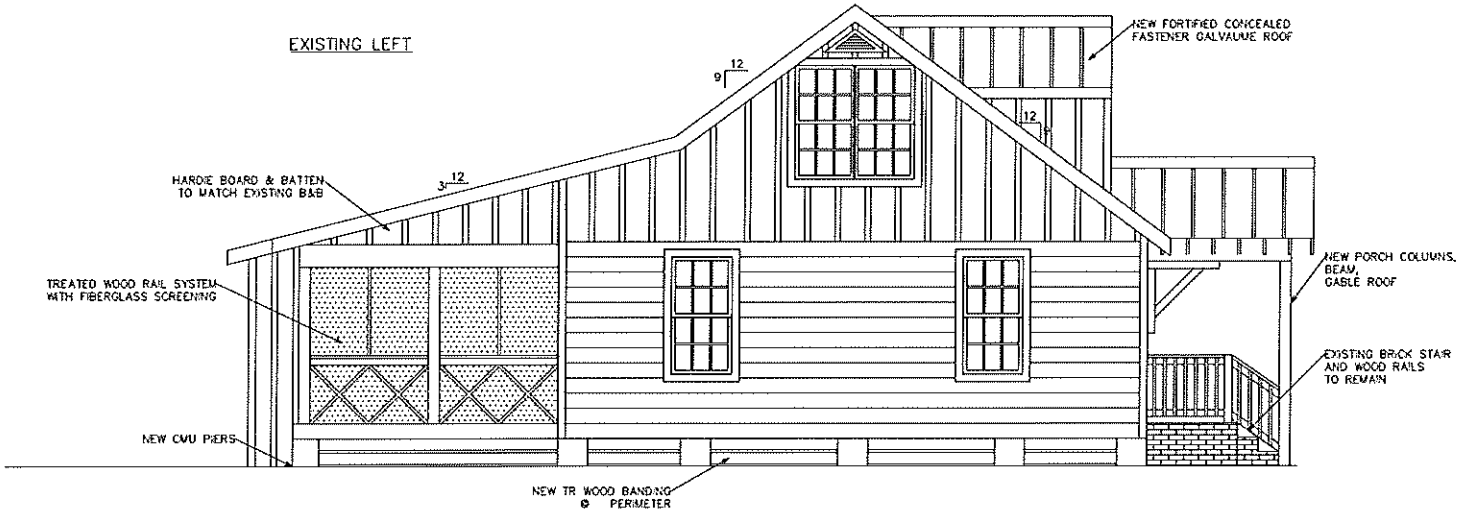

PROPOSED LEFT

REVIEW SET

Crane Builders, LLC
1247 HWY 90
BAY ST. LOUIS, MS
(228) 467-3076

PIPKIN RESIDENCE
111BAY VIEW CT.
BAY ST. LOUIS, MS

LEFT ELEVATION

Scale: 3/16"=1'

Rev.: 11/06/26

This is an original design and must not be released or copied unless applicable fee has been paid or job



U.S. United LLC





