DIST	COUNTY	ROUTE	KILOMETER POST TOTAL PROJECT	SHEET NO.	TOTAL SHEETS
08	Riv	10	4.97/6.05		

RECOMMENDED: _____ M. S. CHAVEZ DATE

CONCUR: _____ BRIAN FRAZER DATE

CONCUR: _____ HAISSAM YAHYA DATE

APPROVED: _____ SAYAT KHAMPHOU DATE

CITY OF BEAUMONT
550 E. 6TH STREET
BEAUMONT, CA 92223

SC ENGINEERING
14890 SEVENTH STREET, UNIT B
VICTORVILLE, CA 92395

LEGEND

DIRECTION OF TRAVEL

ACCESS CONTROL

RETAINING WALL

	CURVE DATA TABLE			
NO.	R	Δ	T	L
1	7000.00'	14°22'35"	882.75'	1756.24'
2	1500.00'	31°07'31"	417.71'	814.78'
3	1500.00'	50°26'14"	472.59'	882.94'
4	3000.00'	03°17'30"	83.58'	167.11'
5	850.00'	27°30'50"	208.13'	408.17'
6	300.00'	50°10'38"	140.55'	261.90'
7	121.00'	154°28'15"	565.89'	342.42'
8	3000.00'	03°08'26"	82.28'	164.13'
9	700.00'	08°05'15"	49.35'	98.33'
10	850.00'	23°34'21"	171.37'	349.73'
11	3000.00'	03°08'26"	82.13'	164.00'
12	310.00'	163°15'25"	1432.90'	596.42'
13	850.00'	49°13'06"	215.69'	512.98'
14	850.00'	13°37'52"	101.58'	202.22'
15	1499.00'	21°38'55"	341.47'	674.41'
16	850.00'	33°25'06"	255.11'	495.78'
17	76.00'	94°01'22"	91.78'	124.96'

PROPOSED OAK VALLEY PARKWAY

PROPOSED OAK VALLEY PARKWAY OVERCROSSING

INTERSTATE ROUTE 10

DESERT LAWN

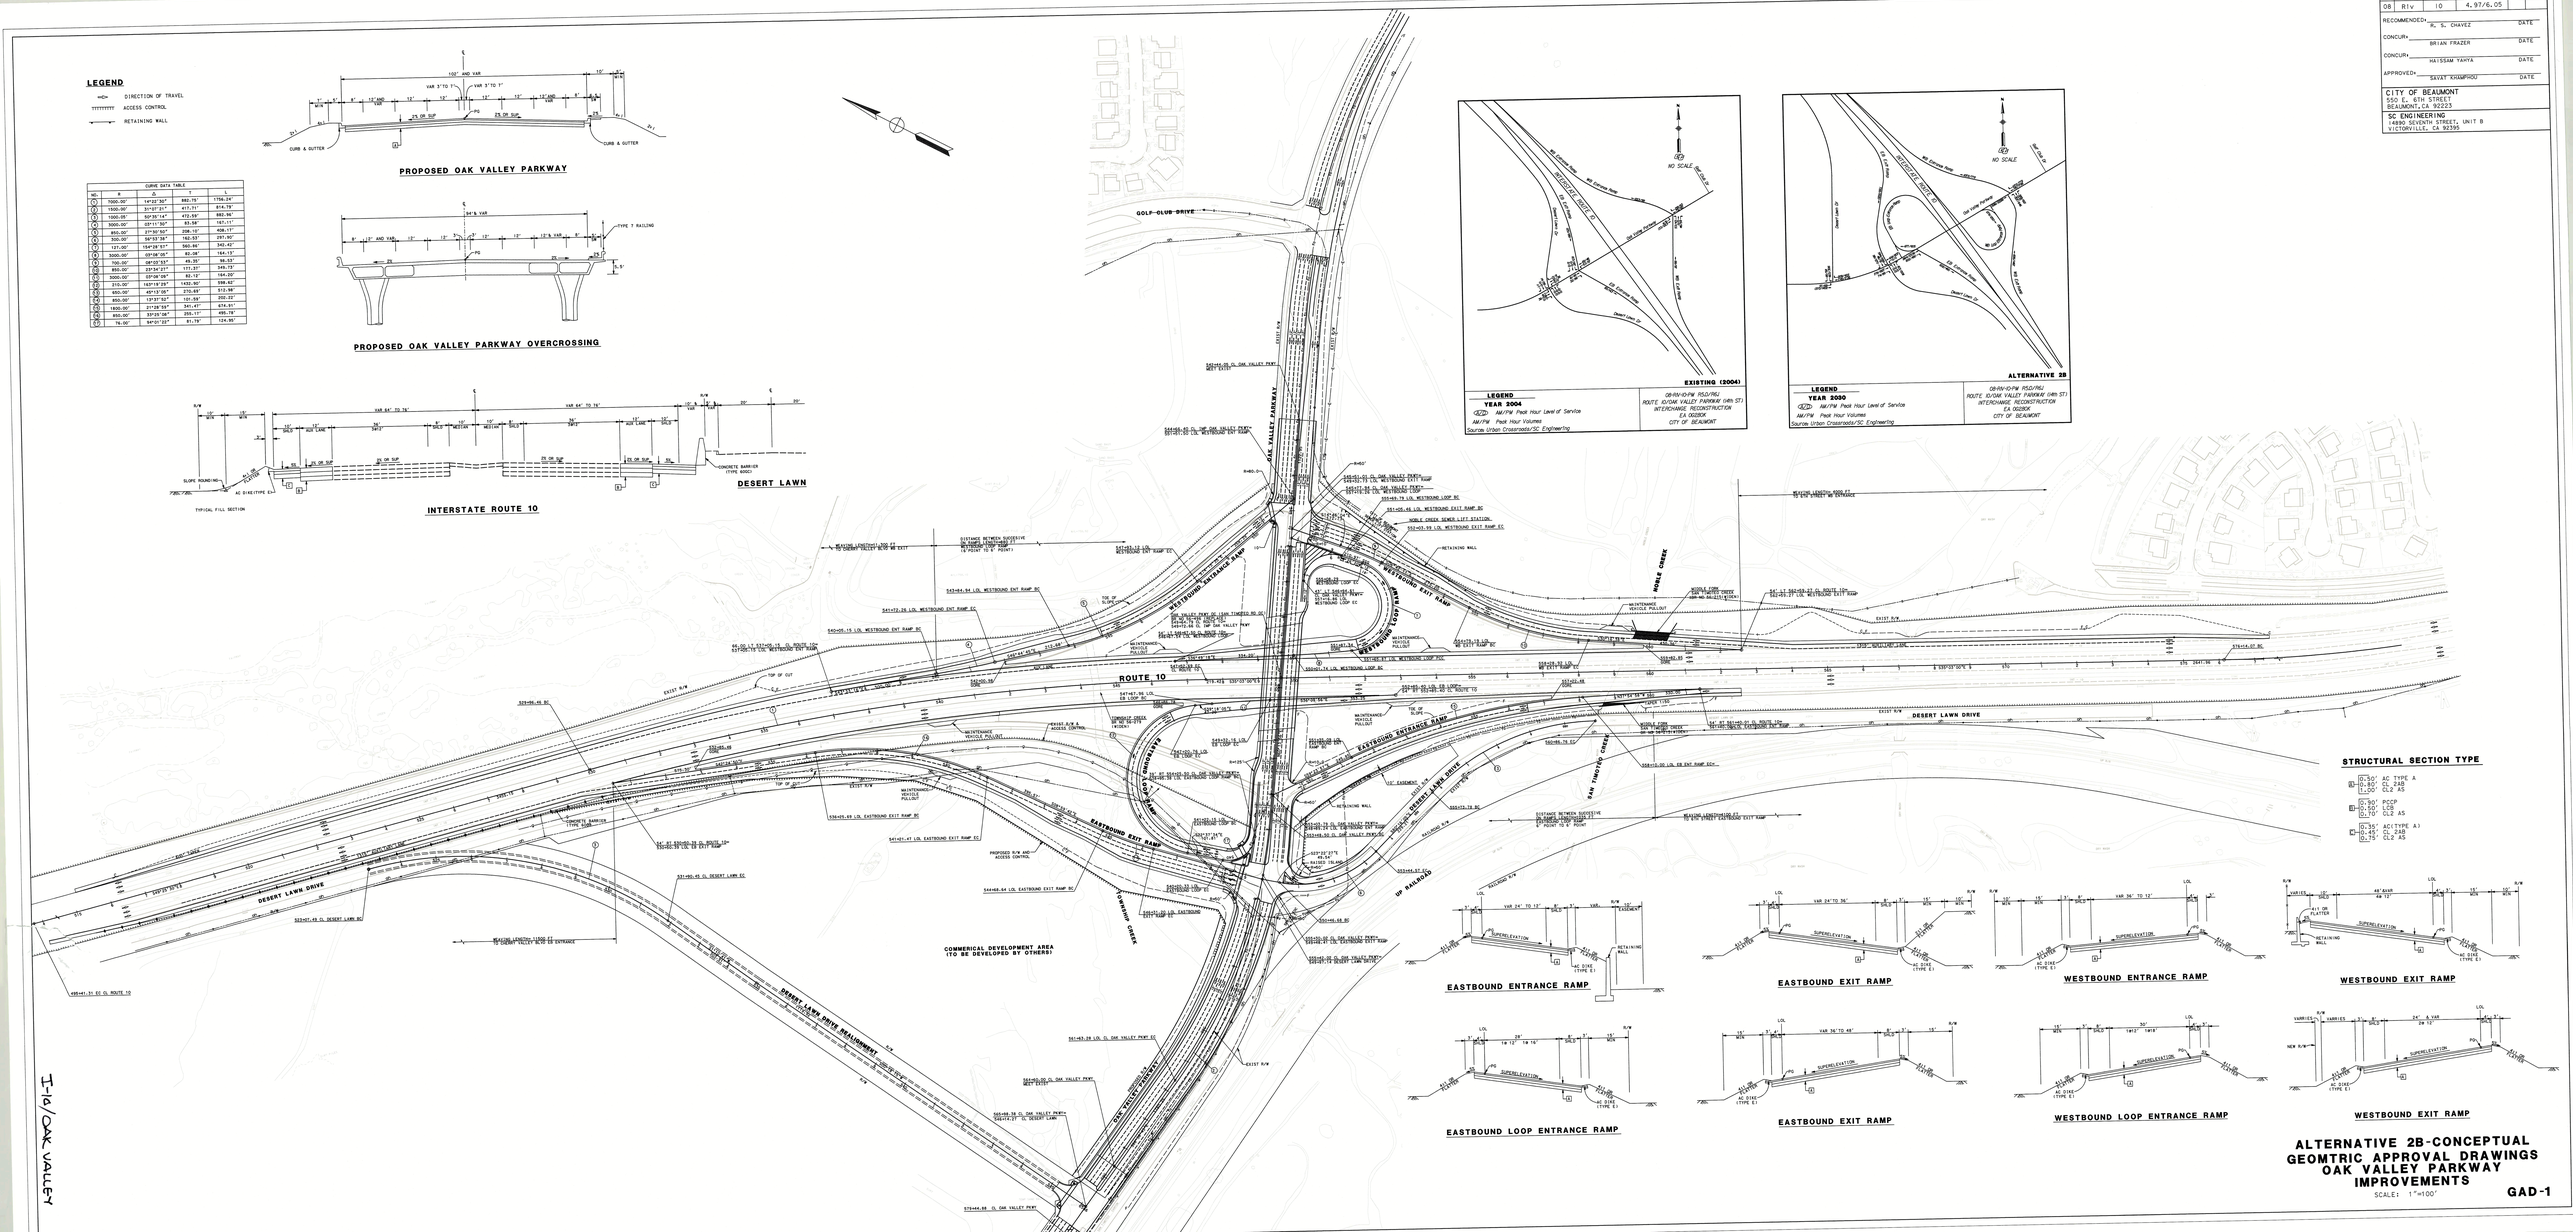

ALTERNATIVE 2B-CONCEPTUAL GEOMTRIC APPROVAL DRAWINGS OAK VALLEY PARKWAY IMPROVEMENTS

SCALE: 1"=100'

GAD-1

I-10/OAK VALLEY