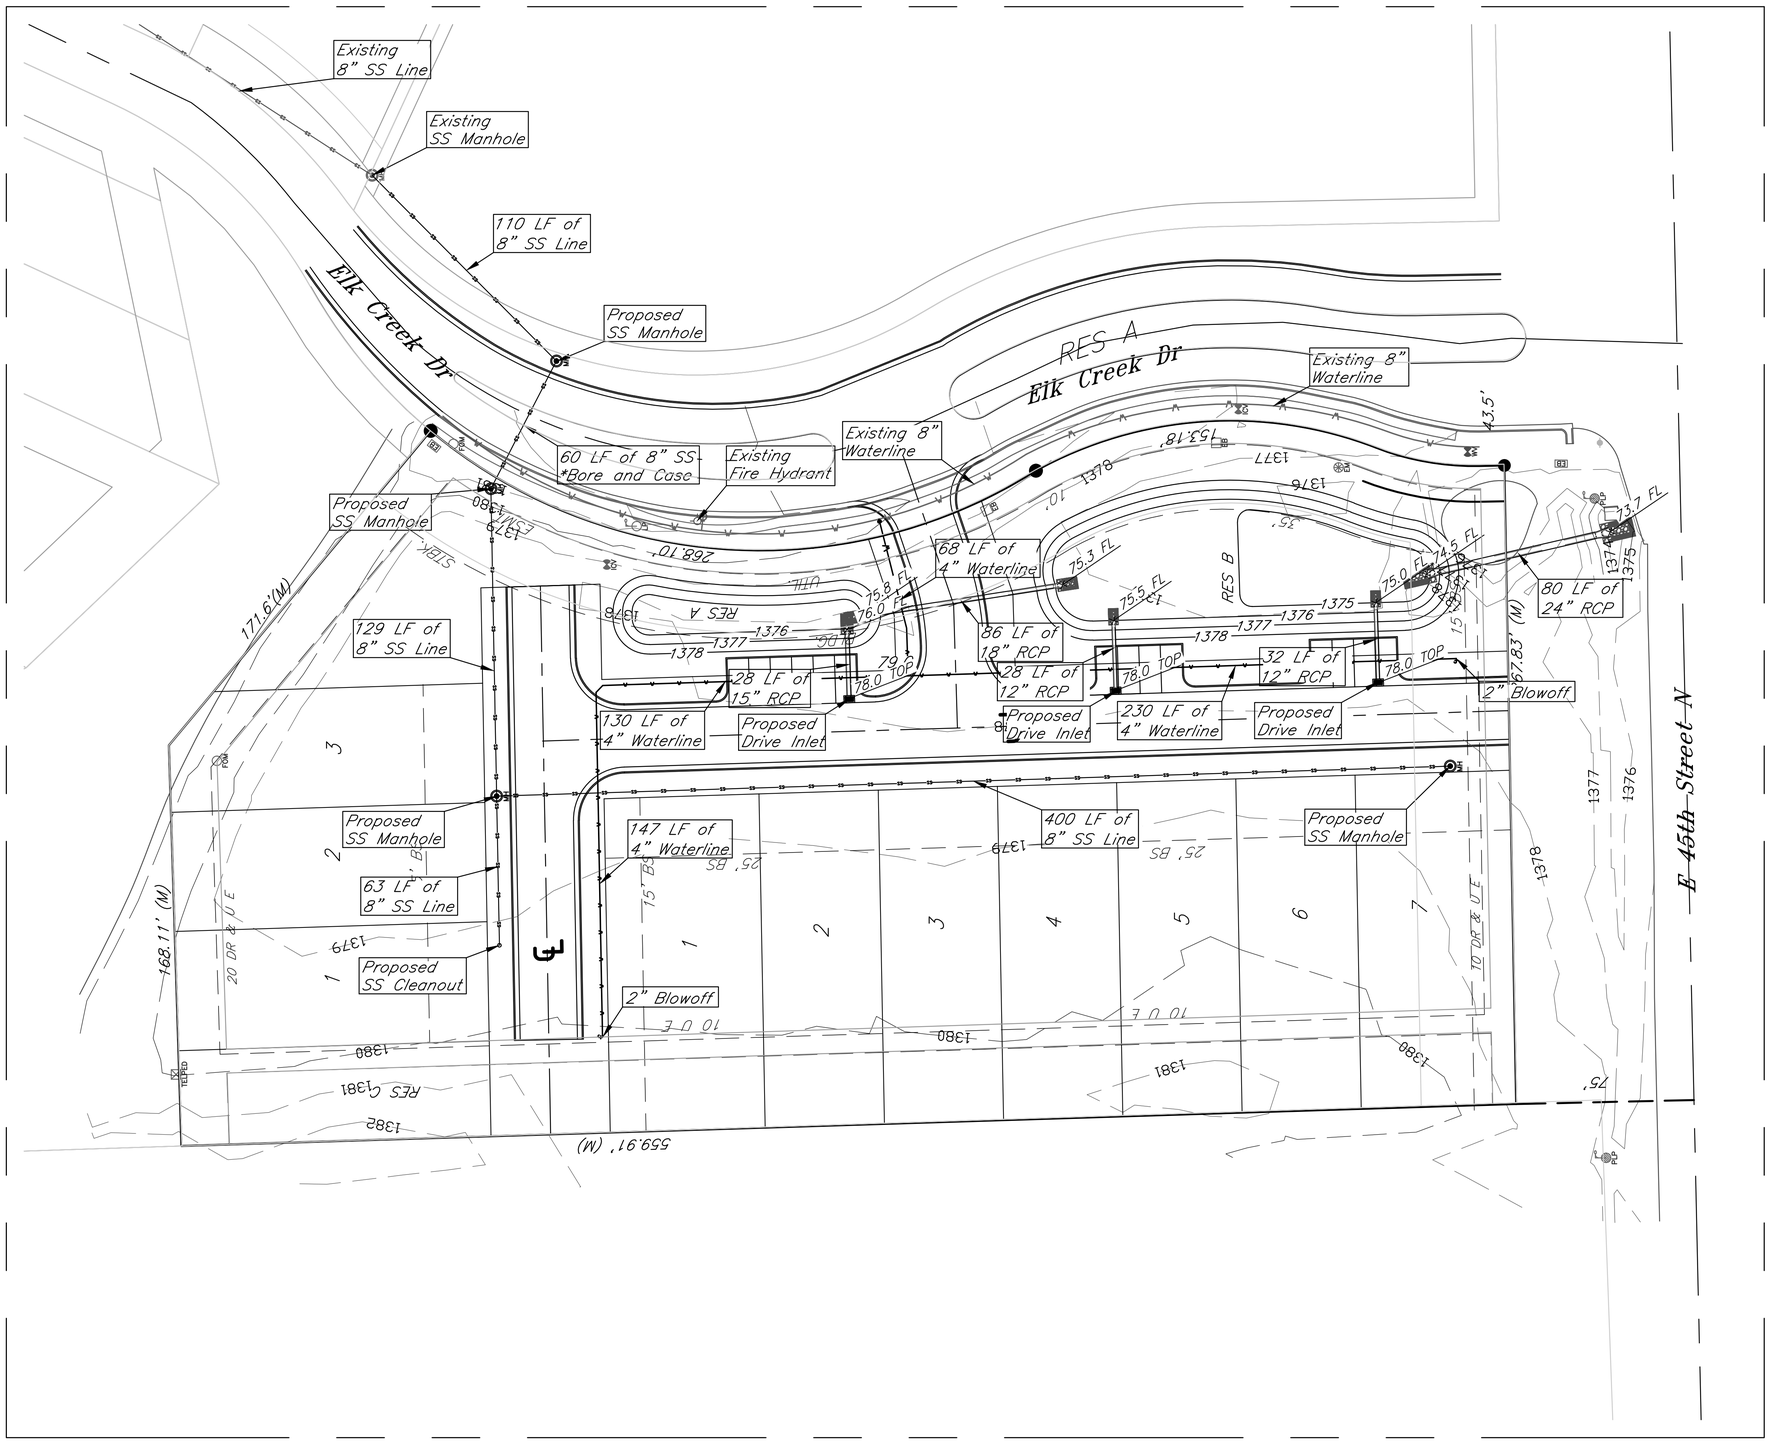

30 0 15 30 60 120

HORIZONTAL SCALE
(IN FEET)
1 inch = 30 ft.

Elk Creek 3rd Addition

Utility Plan

Bel Aire, Kansas

KEMILLER ENGINEERING PA
117 E. Lewis, Wichita, KS 67202 (316)264-0242

PROJECT NUMBER			
KEM NO. 21173	FILE	DATE 04/2022	SHEET 2.0
DESIGN KM	DRAWN ME	REVISED	