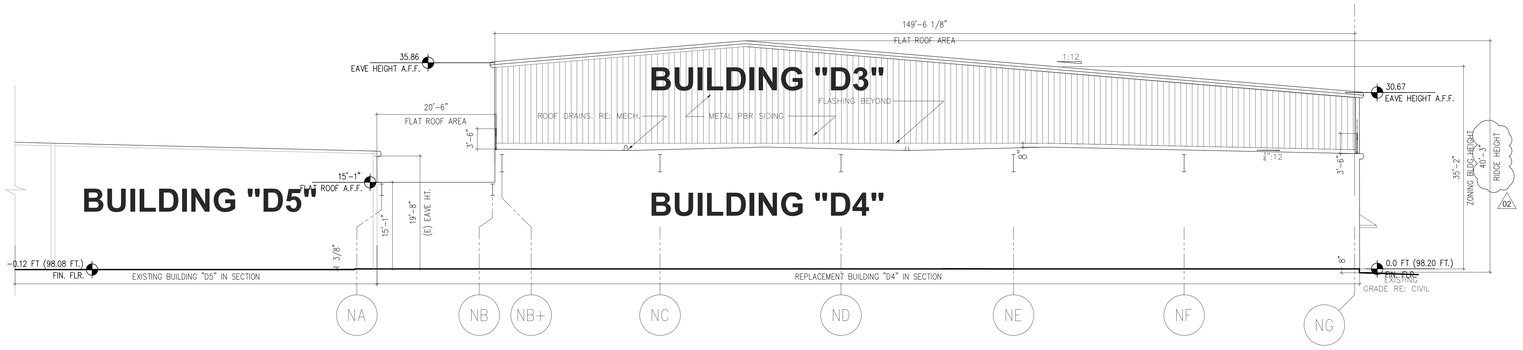


**SOUTH ELEVATION** SCALE 3/32" = 1'-0" **1**

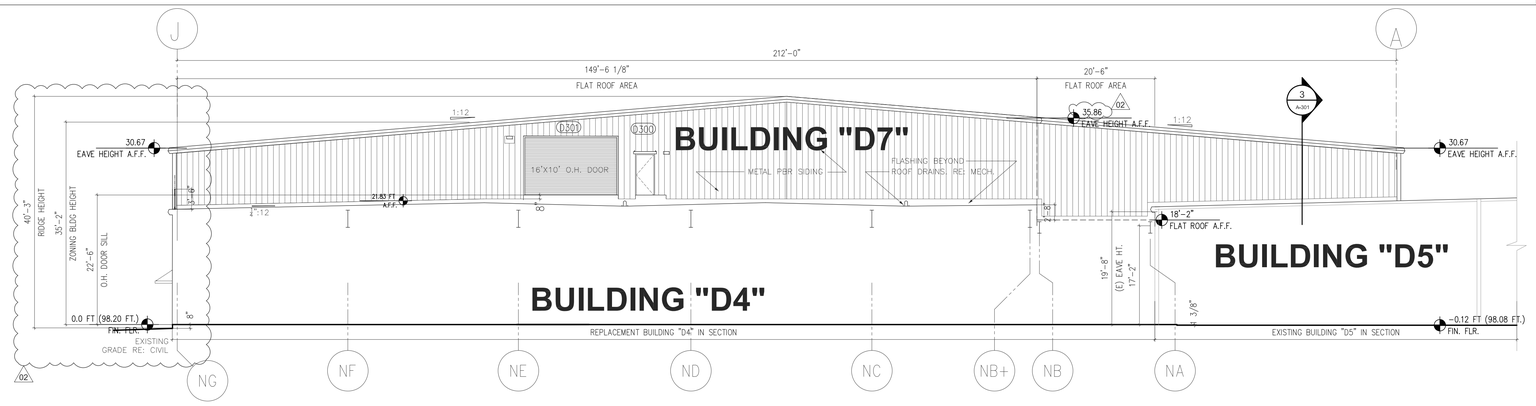


**NORTH ELEVATION** SCALE 3/32" = 1'-0" **2**

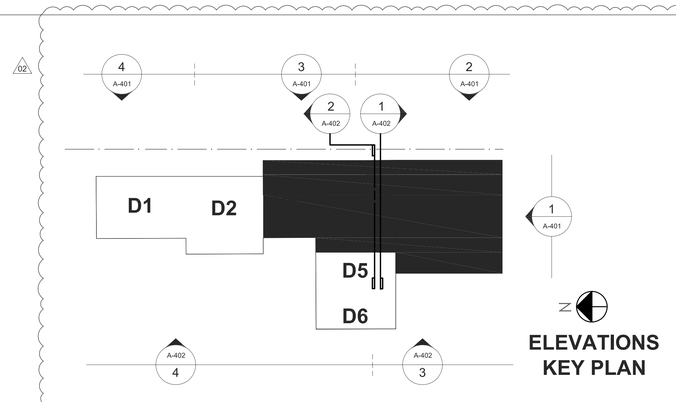


**ELEVATIONS KEY PLAN**

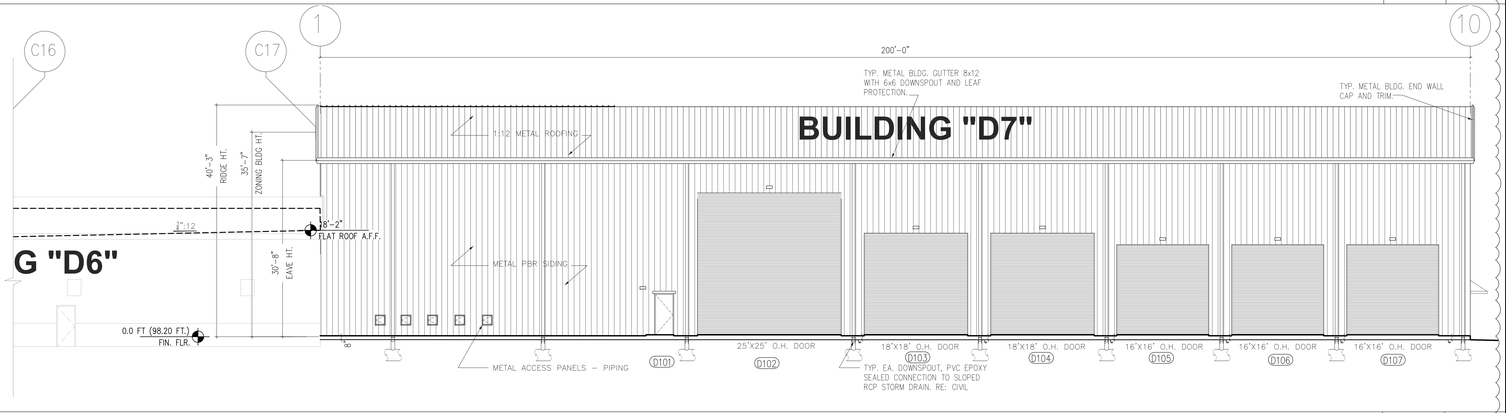


**WEST ELEVATION (PARTIAL)** SCALE 3/32" = 1'-0" **3**

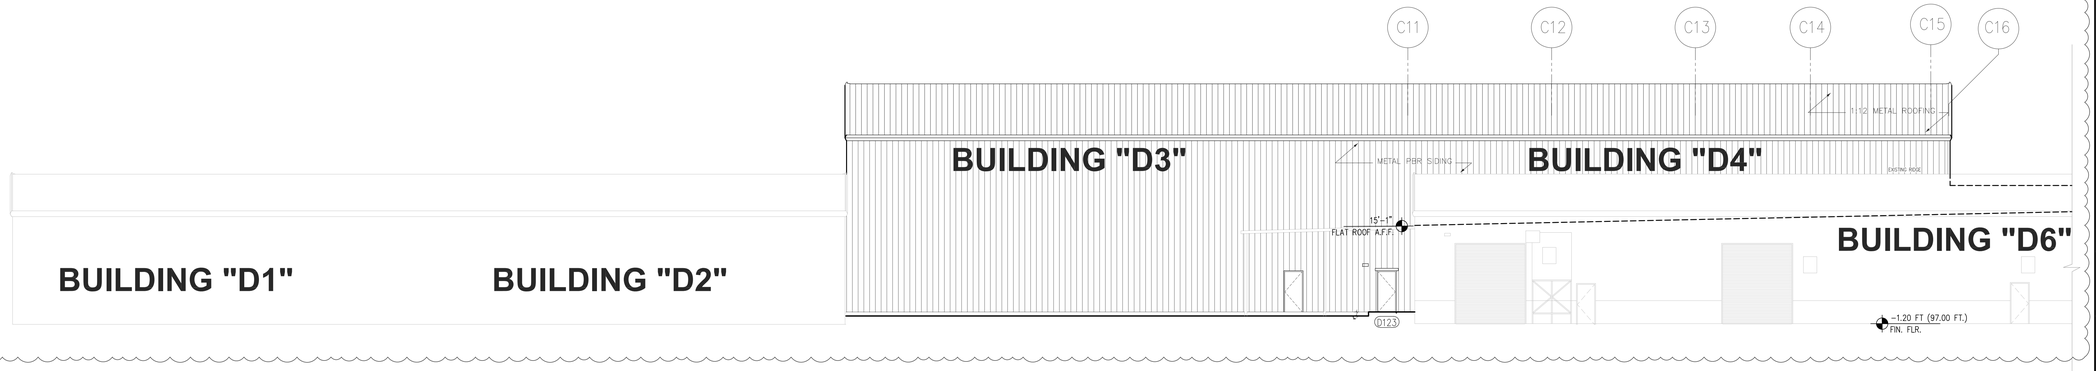


**WEST ELEVATION (PARTIAL)** SCALE 3/32" = 1'-0" **4**


Mario R. Tur, Jr.
ARCHITECT
1418 BALTIMORE DR.
ORLANDO, FL. 32810
786.267.9240
mariotur@outlook.com



© Mario R. Tur Jr. 2018-2022


FL LIC. No. AR0012539
OK LIC. No. 2837

MARIO R TUR

Digital Signature Certificate

***Project Number:***
20220413

***Date of Issue:***
NOVEMBER 23, 2022

***Revision/Date:***

| REVISION | DATE |
|---|---|
| 01 P&Z | 02/02/2023 |
| 02 P&Z REV | 02/28/2023 |

# REGAL BOATS AMBASSADOR BUILDING ADDITION AND RENOVATION

2300 JETPORT DRIVE
BELLE ISLE, ORANGE COUNTY, FLORIDA 32309

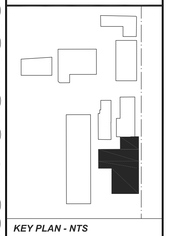

***KEY PLAN - NTS***

Sheet No.
**A-402** 01

Sheet Name:
BUILDING ELEVATIONS