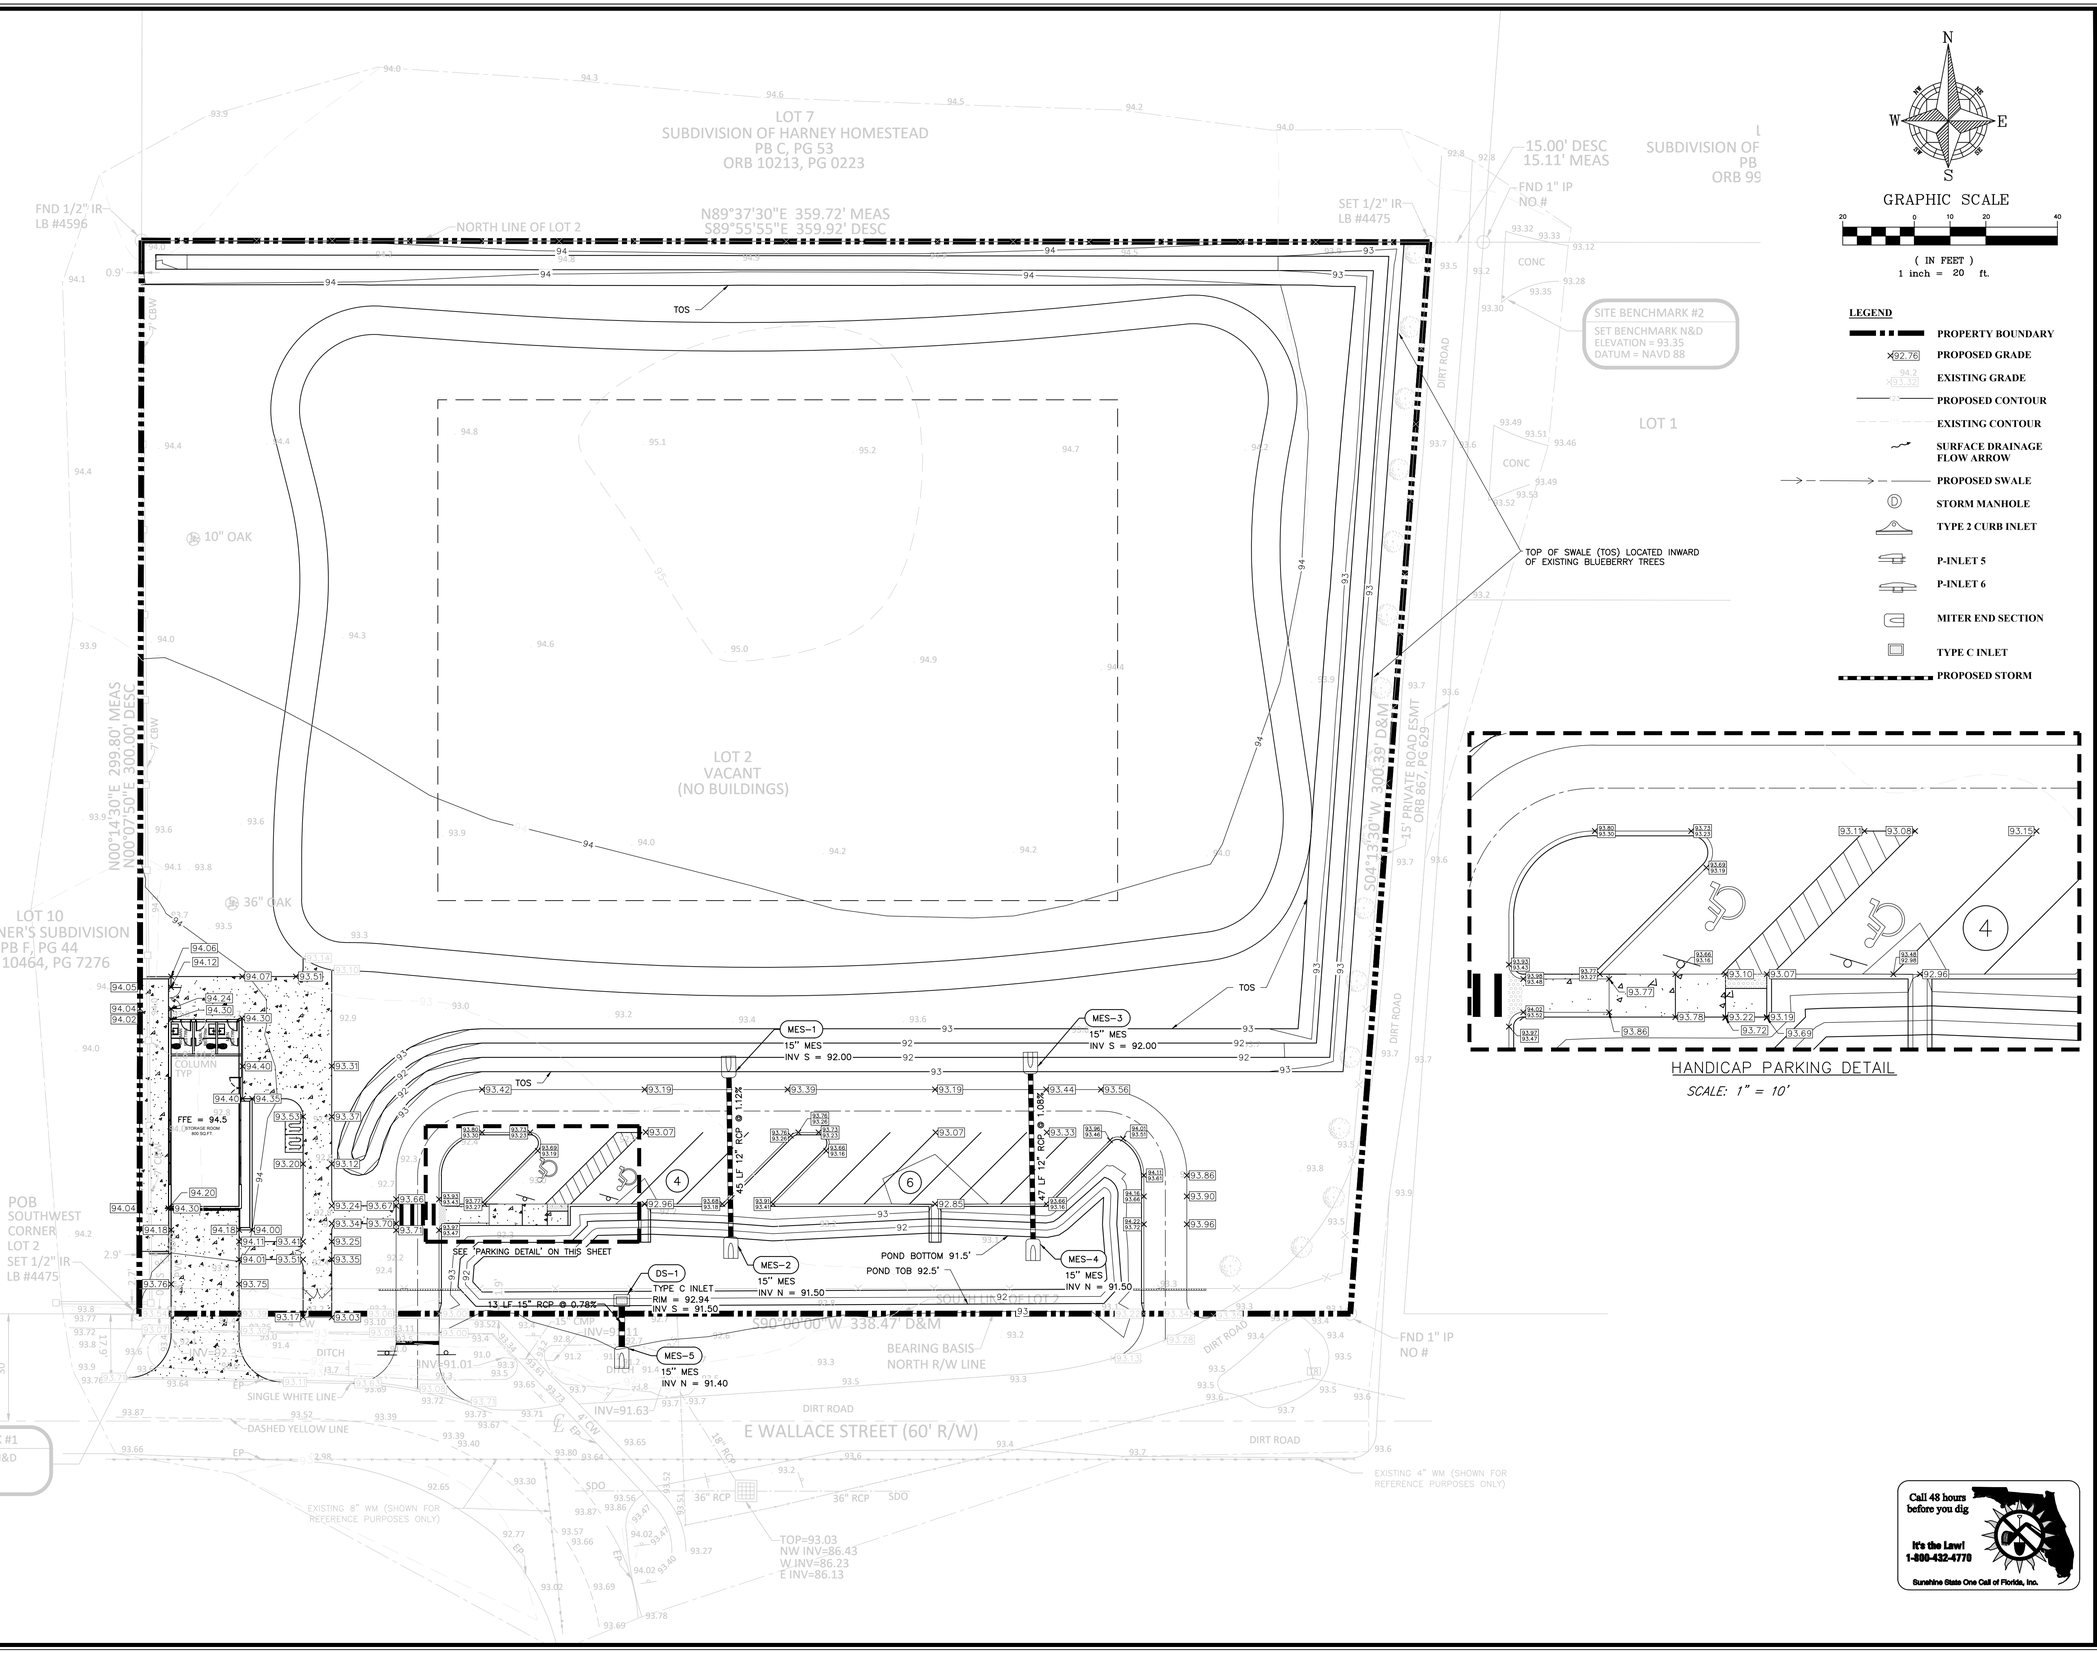

CIVIL ENGINEERING | LAND PLANNING
APPIAN ENGINEERING LLC.
APPIANFL.COM • 407.960.5868
2221 Lee Road, Suite 27, Winter Park, Florida 32789
STATE OF FLORIDA CERTIFICATE OF AUTHORIZATION NO. 32574

NO.	DESCRIPTION	DATE	BY

PAVING, GRADING & DRAINAGE PLAN
PRELIMINARY SITE PLAN

CITY OF BELLE ISLE
WALLACE PARK IMPROVEMENTS
CITY OF BELLE ISLE, FLORIDA

DRAWN:	DESIGNED:	CHECKED:	DATE:
S. SULLIVAN	J. PALM	M. STACY	10/19/2020

SCALE	PROJECT	SHEET
1" = 20'	CCS-01	C5.0

Call 48 hours before you dig
It's the Law!
1-800-432-4770
Sunshine State One Call of Florida, Inc.

NOT FOR CONSTRUCTION
10/19/20

P:_PROJECT DRAWINGS\CCS-01 Cornerstone Charter School\Drawings\CAD Civil3D\Layouts\03 PSP\PAVING, GRADING & DRAINAGE PLAN.dwg Modified:10/19/2020 By: jpalm