Dominion Energy

PLAN SAFETY INTO EVERY JOB

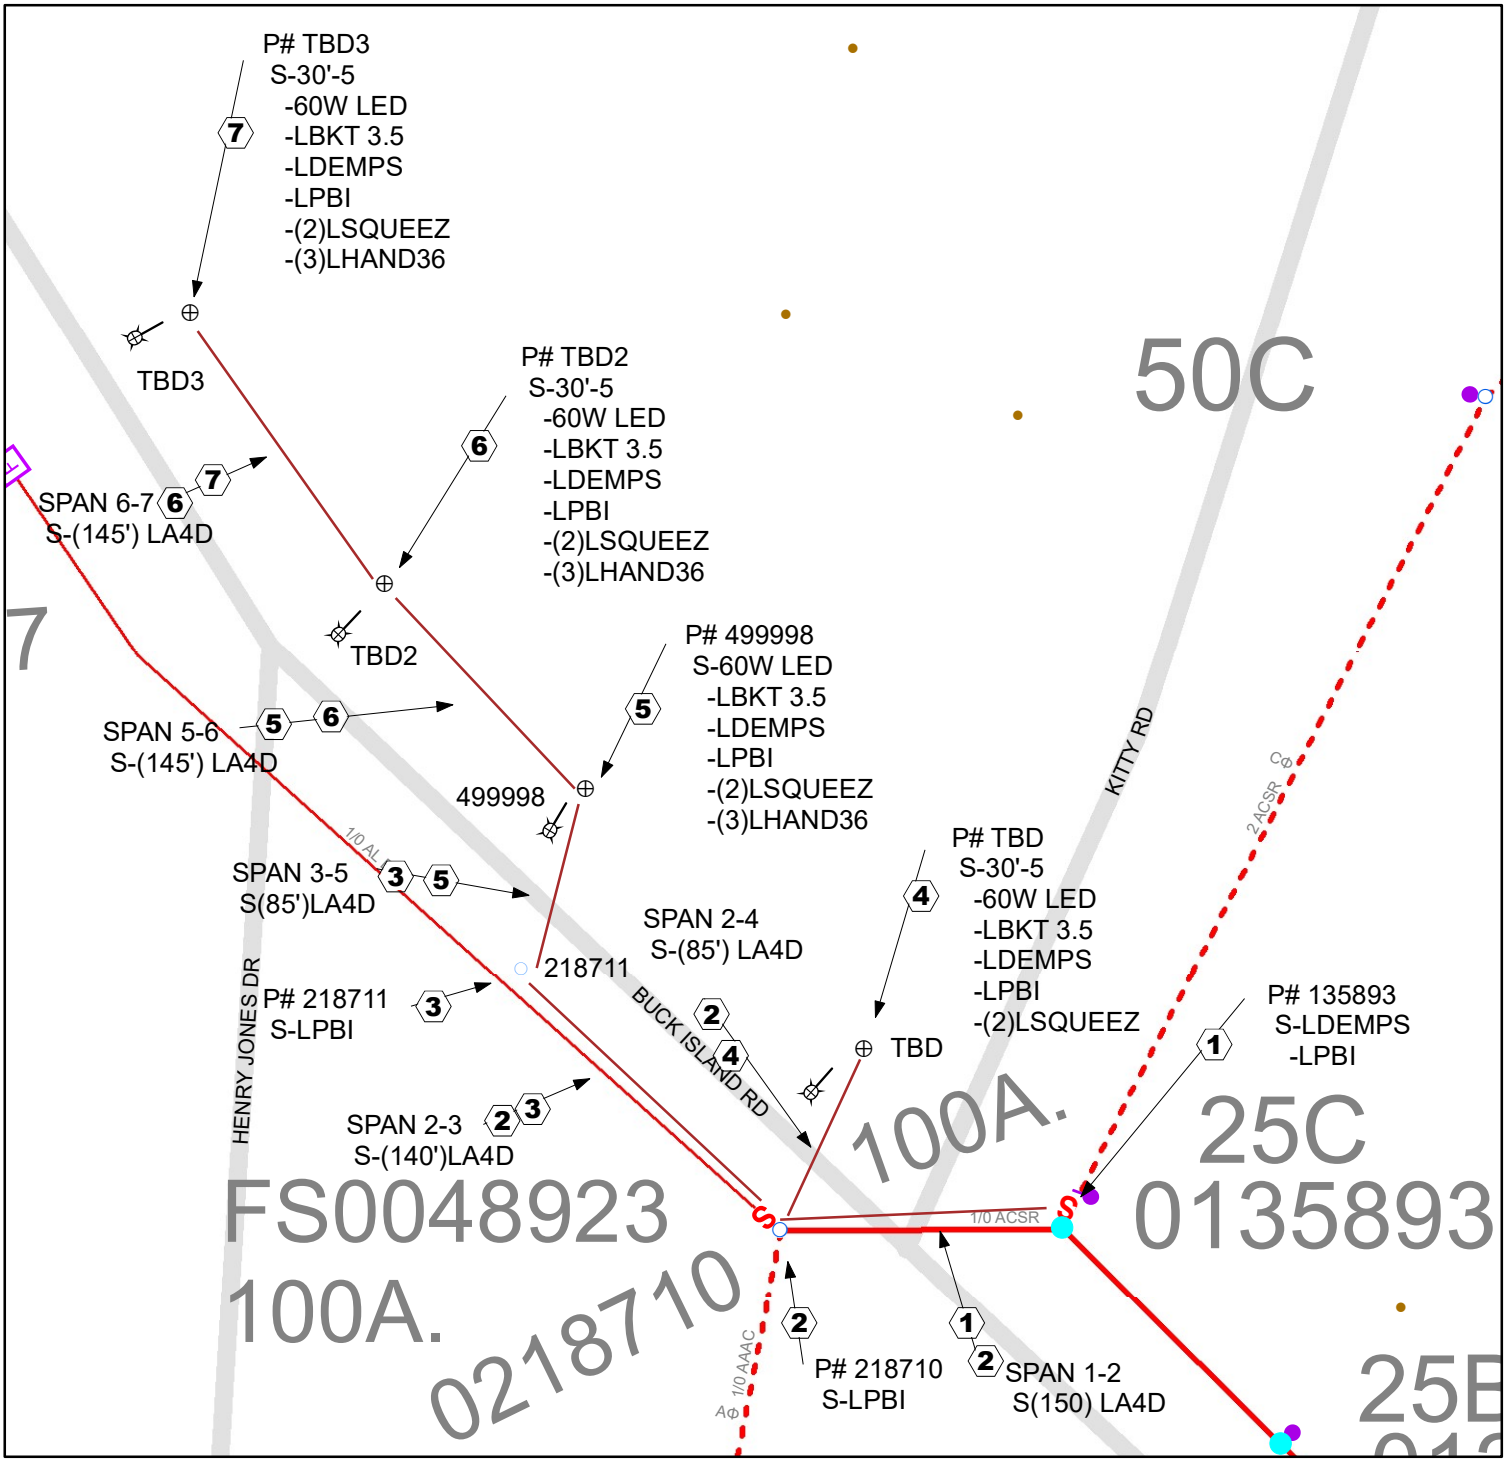

Designer: step847 **Design Date:** 7/7/2023

TRANSFORMER INSTALLED

Company #	Serial #	KVA	Spec Type	Ph	Con	RFA

TRANSFORMER REMOVED

Company #	Serial #	KVA	Spec Type	Ph	Con	RFA

SUB: 00486
CKT: 60902
SECT:
TAP:
PHASE:
SEC. VOLT:

TRUCK ACCESS? Y / N R-SWITCH REQUIRED? Y / N WHITE-X CUST. AFFECTED? Y / N

PUPS #:
DATE:
TIME:

CUSTOMER:
ADDRESS: BUCK ISLAND RD/KITTY RD
BLUFFTON

Sketch Corrected to Agree with Construction
NAME:
CREW ID:
DATE:

POINT ID: 135893
WORK REQ.#: