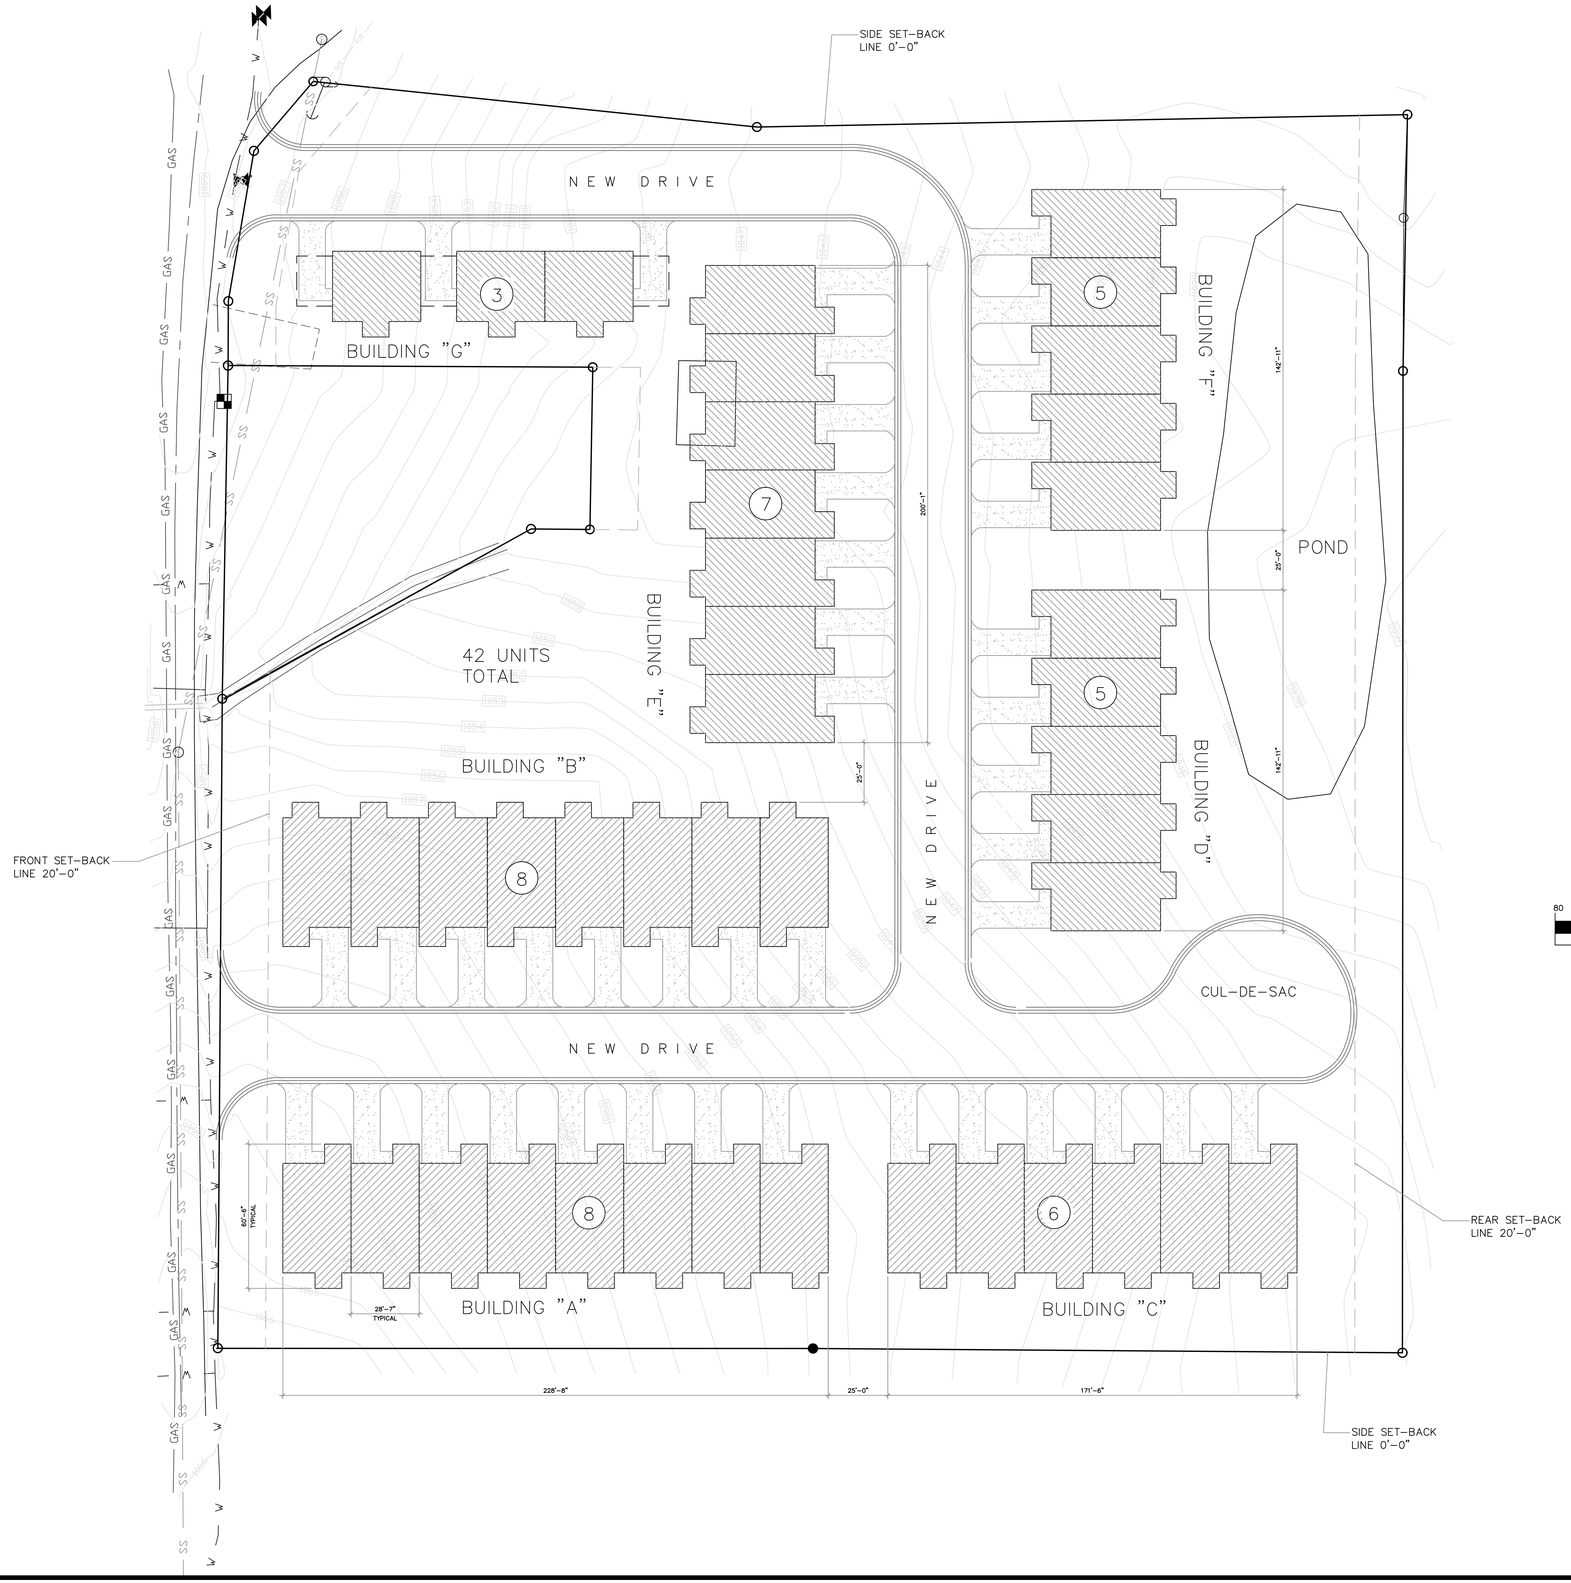

5.53
ACRES+/-

LEGEND

- WATER LINE
- GAS LINE
- EDGE OF PAVEMENT
- CONCRETE MONUMENT
- WATER METER
- EXISTING IRON PIN
- GRATE INLET
- GAS VALVE
- SSMH
- CAPPED 1/2" REBAR (CA-497-LS)
- WATER VALVE
- SEWER LINE
- FIRE HYDRANT
- CENTER LINE
- POWER POLE
- GUY WIRE

ALABAMA EAST ZONE GRID

GRAPHIC SCALE

80 40 20 0 40 120

(IN FEET)
1 inch = 30 ft.

SEAL	REVISED
PRELIMINARY NOT FOR CONSTRUCTION	

CDP DESIGN, LLC

119 South 6th Street
Gadsden, Alabama
35901

Phone: 256.295.1674
Phone: 256.613.0025

dparker@cdpdesign.net
cday@cdpdesign.net

SITE #1 PLAN – ARCH

NEW TOWNHOMES
DR. TONY CATANZARO
BOAZ, ALABAMA

SHEET	PROJECT STATUS	FINAL
A0	DRAWN: DEP	PROJECT NO.: 23-XX
	CHECKED: CJD	DRAWING NO.:
	DATE: 1/26/23	____ OF ____

©2023 CDP DESIGN, LLC