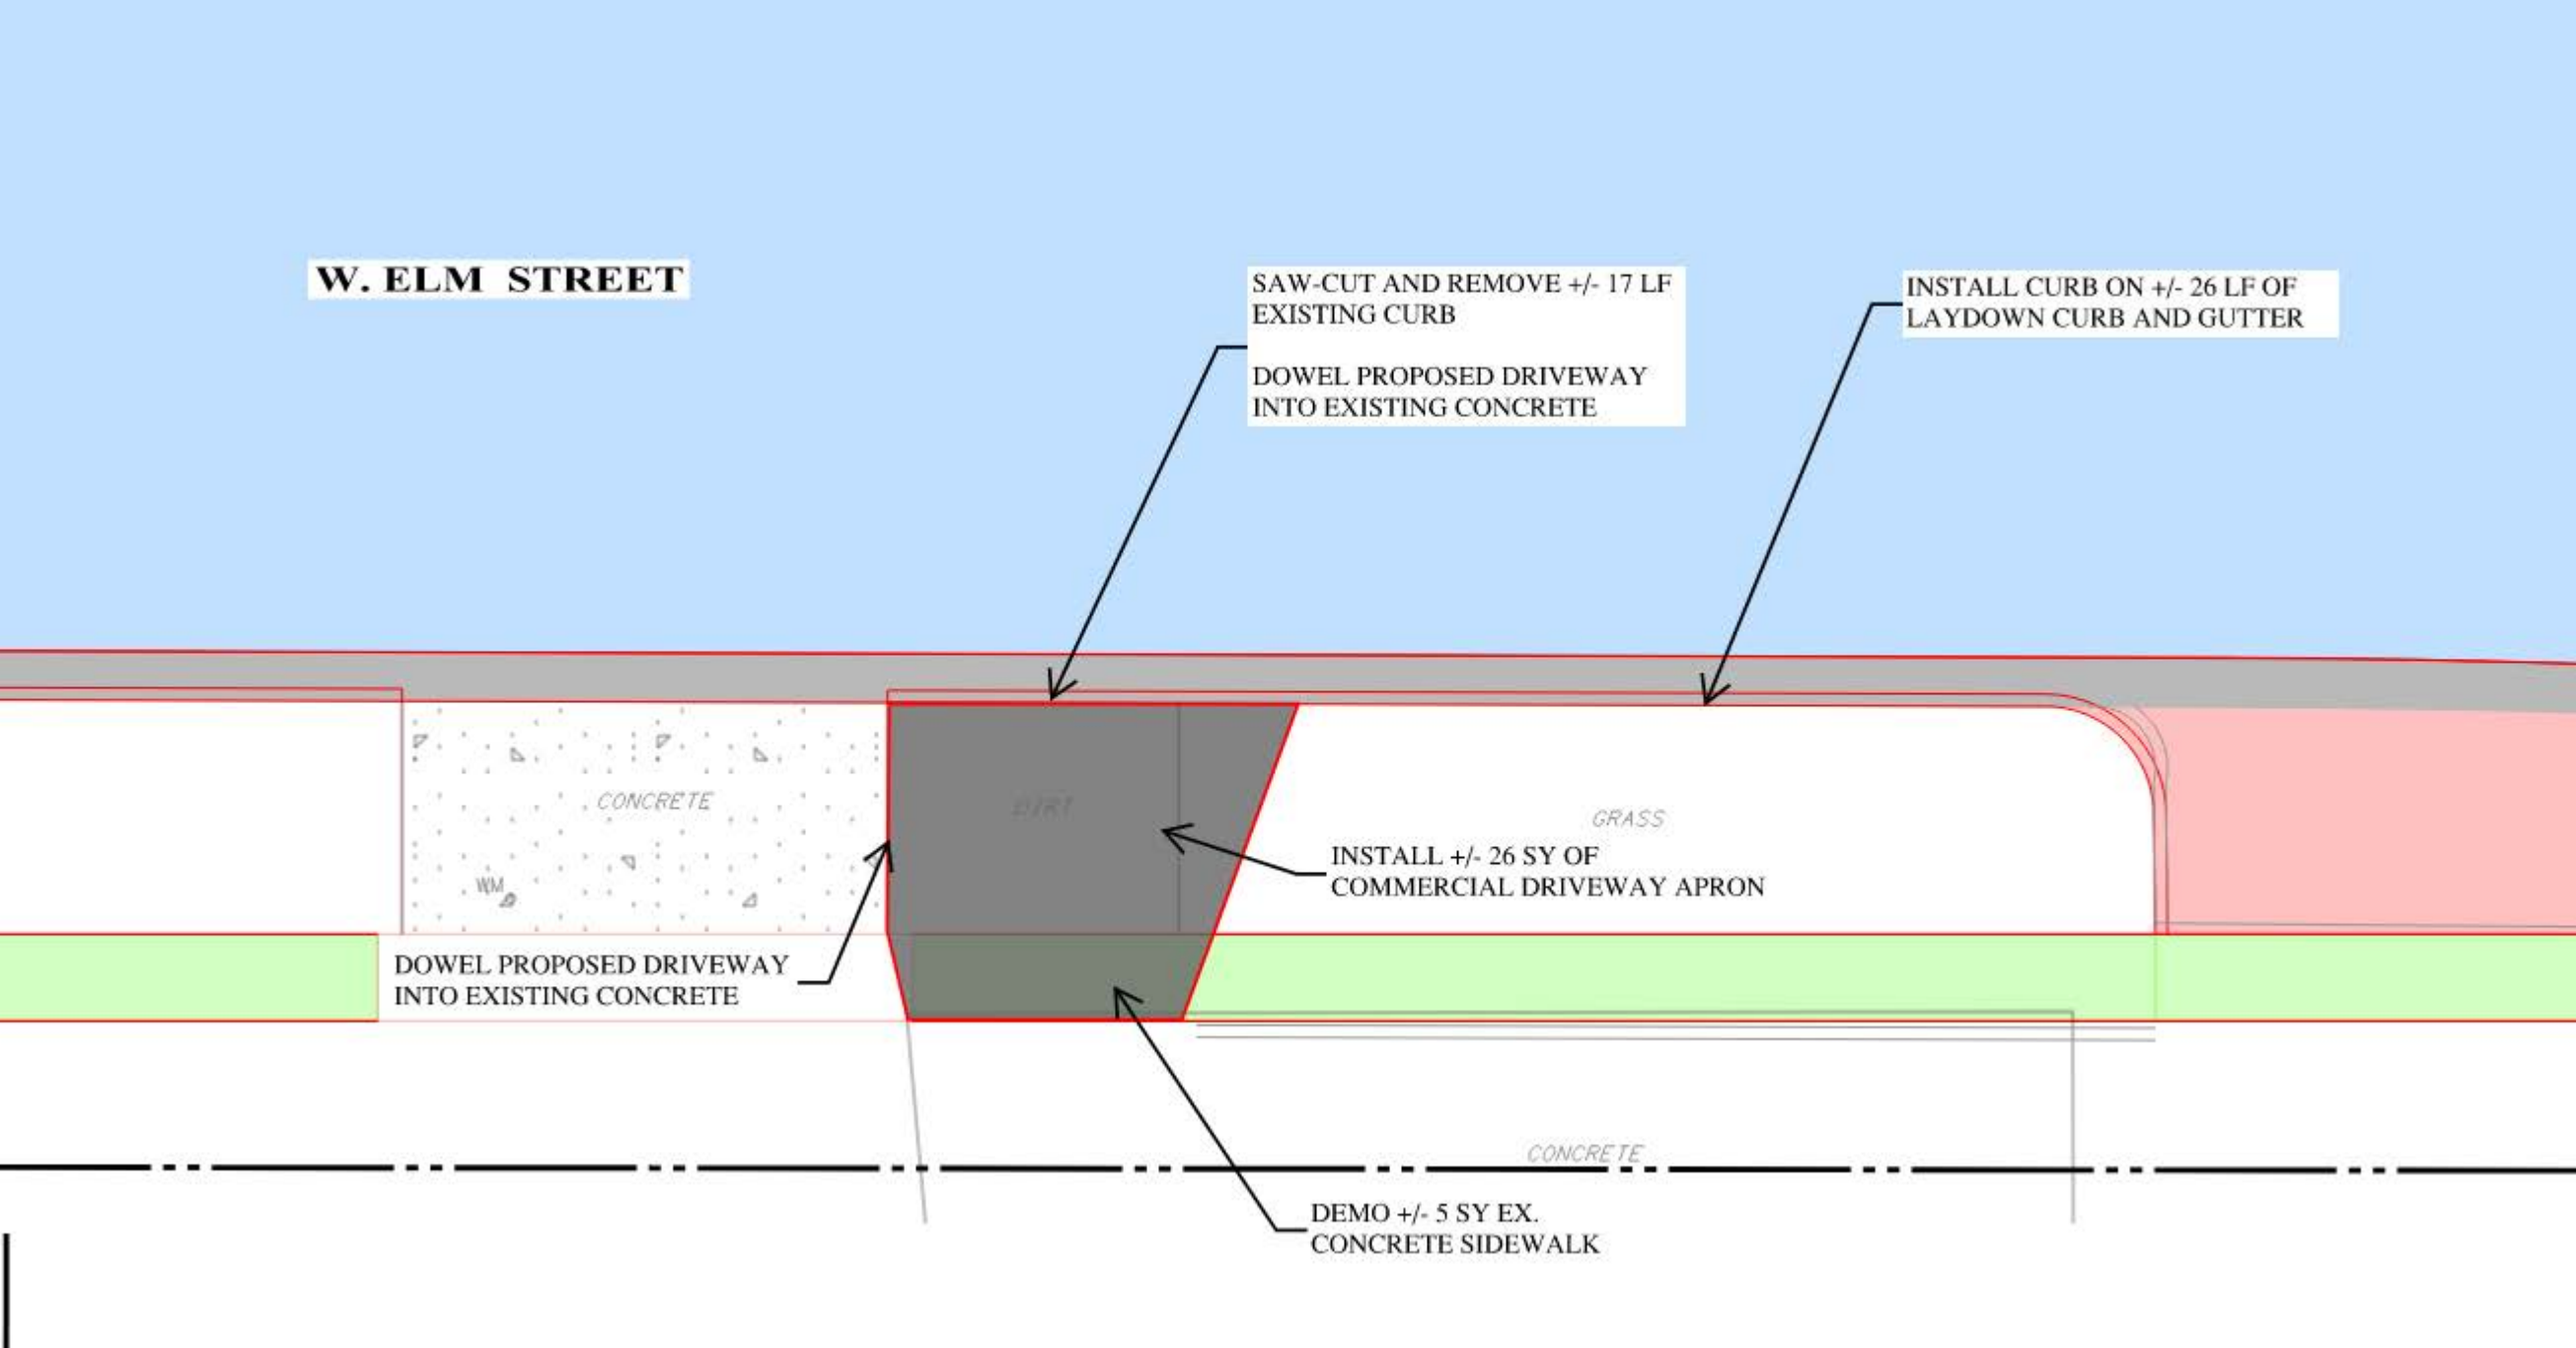
W. ELM STREET
SAW-CUT AND REMOVE +/- 17 LF EXISTING CURB
DOWEL PROPOSED DRIVEWAY INTO EXISTING CONCRETE
INSTALL CURB ON +/- 26 LF OF LAYDOWN CURB AND GUTTER
CONCRETE
DIRT
GRASS
INSTALL +/- 26 SY OF COMMERCIAL DRIVEWAY APRON
DOWEL PROPOSED DRIVEWAY INTO EXISTING CONCRETE
CONCRETE
DEMO +/- 5 SY EX. CONCRETE SIDEWALK