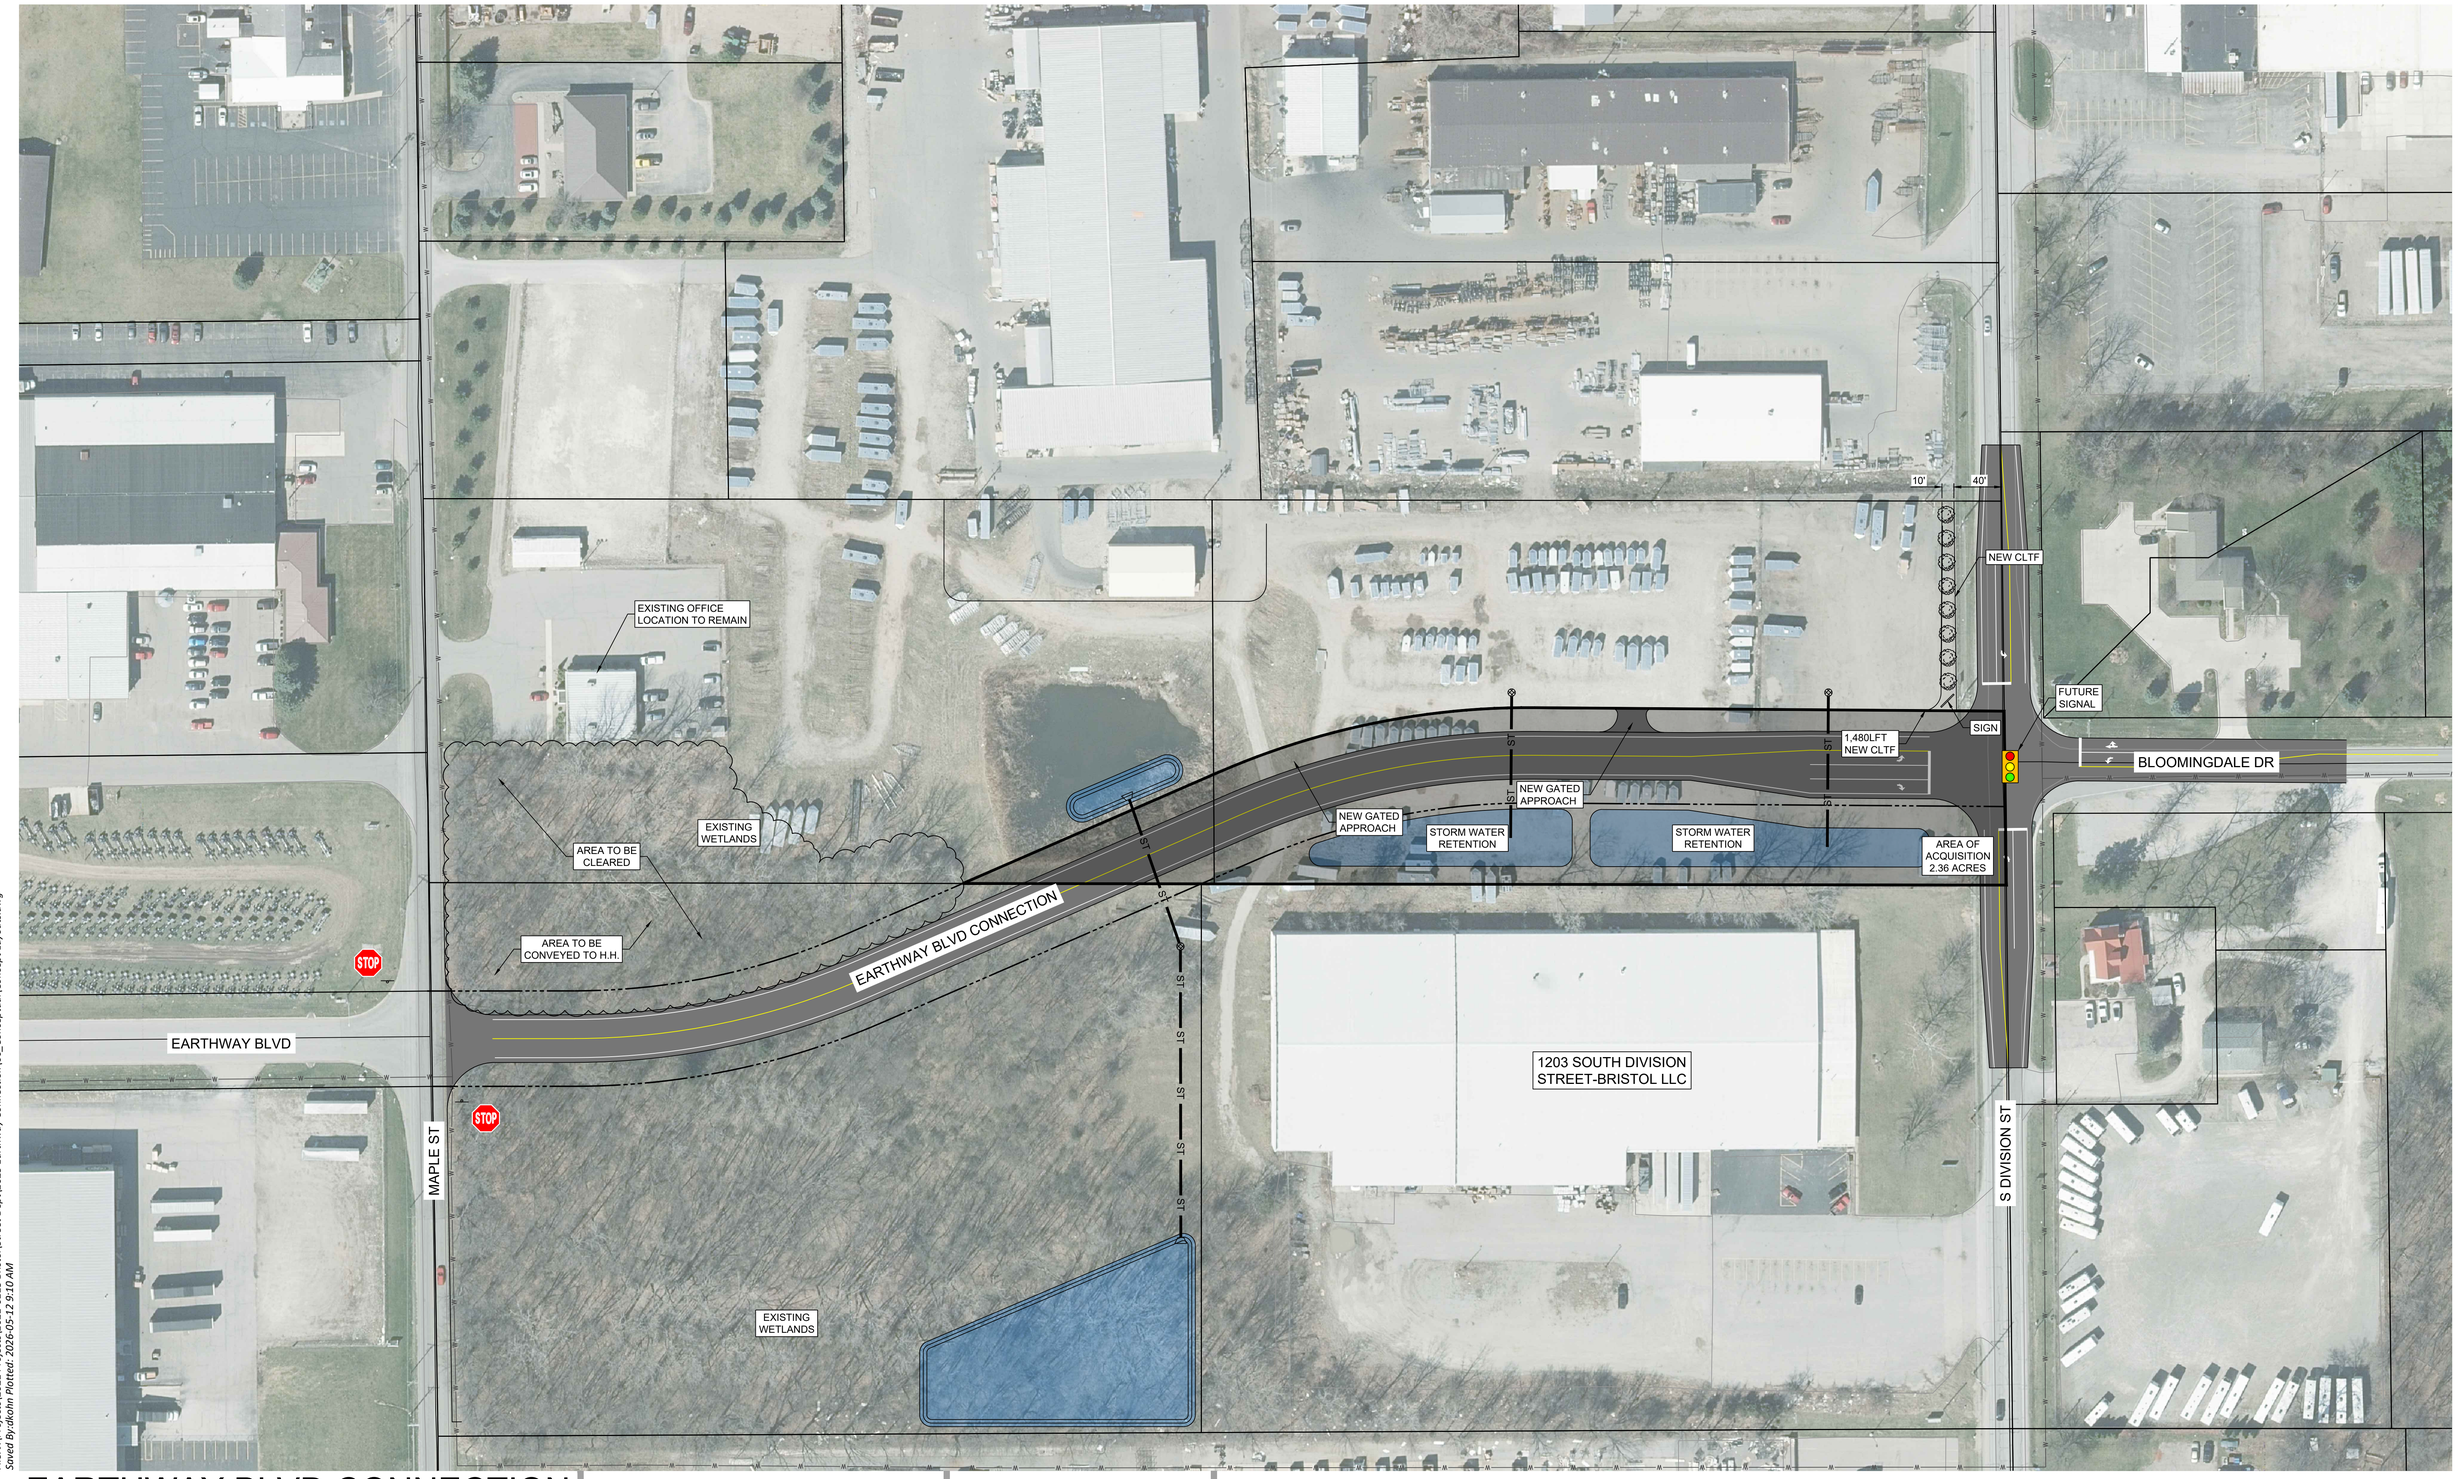


EARTHWAY BLVD CONNECTION
BRISTOL BUSINESS ROUTE

TOWN OF BRISTOL

CONCEPT PLAN
HITCH HOLDINGS SITE

DRAWN BY: JCH
REVIEW BY: RJH

DATE: 10/13/2025

JONES PETRIE RAFINSKI
South Bend, IN p: 574.232.4388
Fort Wayne, IN p: 260.422.2522

Feet
0 30 60

File: J:\Projects\2021 Projects\2021-0113 Bristol\Street Dept\2025 Earthway Connection\06_Conceptual\Concept Layouts.dwg
Saved By:dkohn Plotted: 2026-05-12 9:10 AM