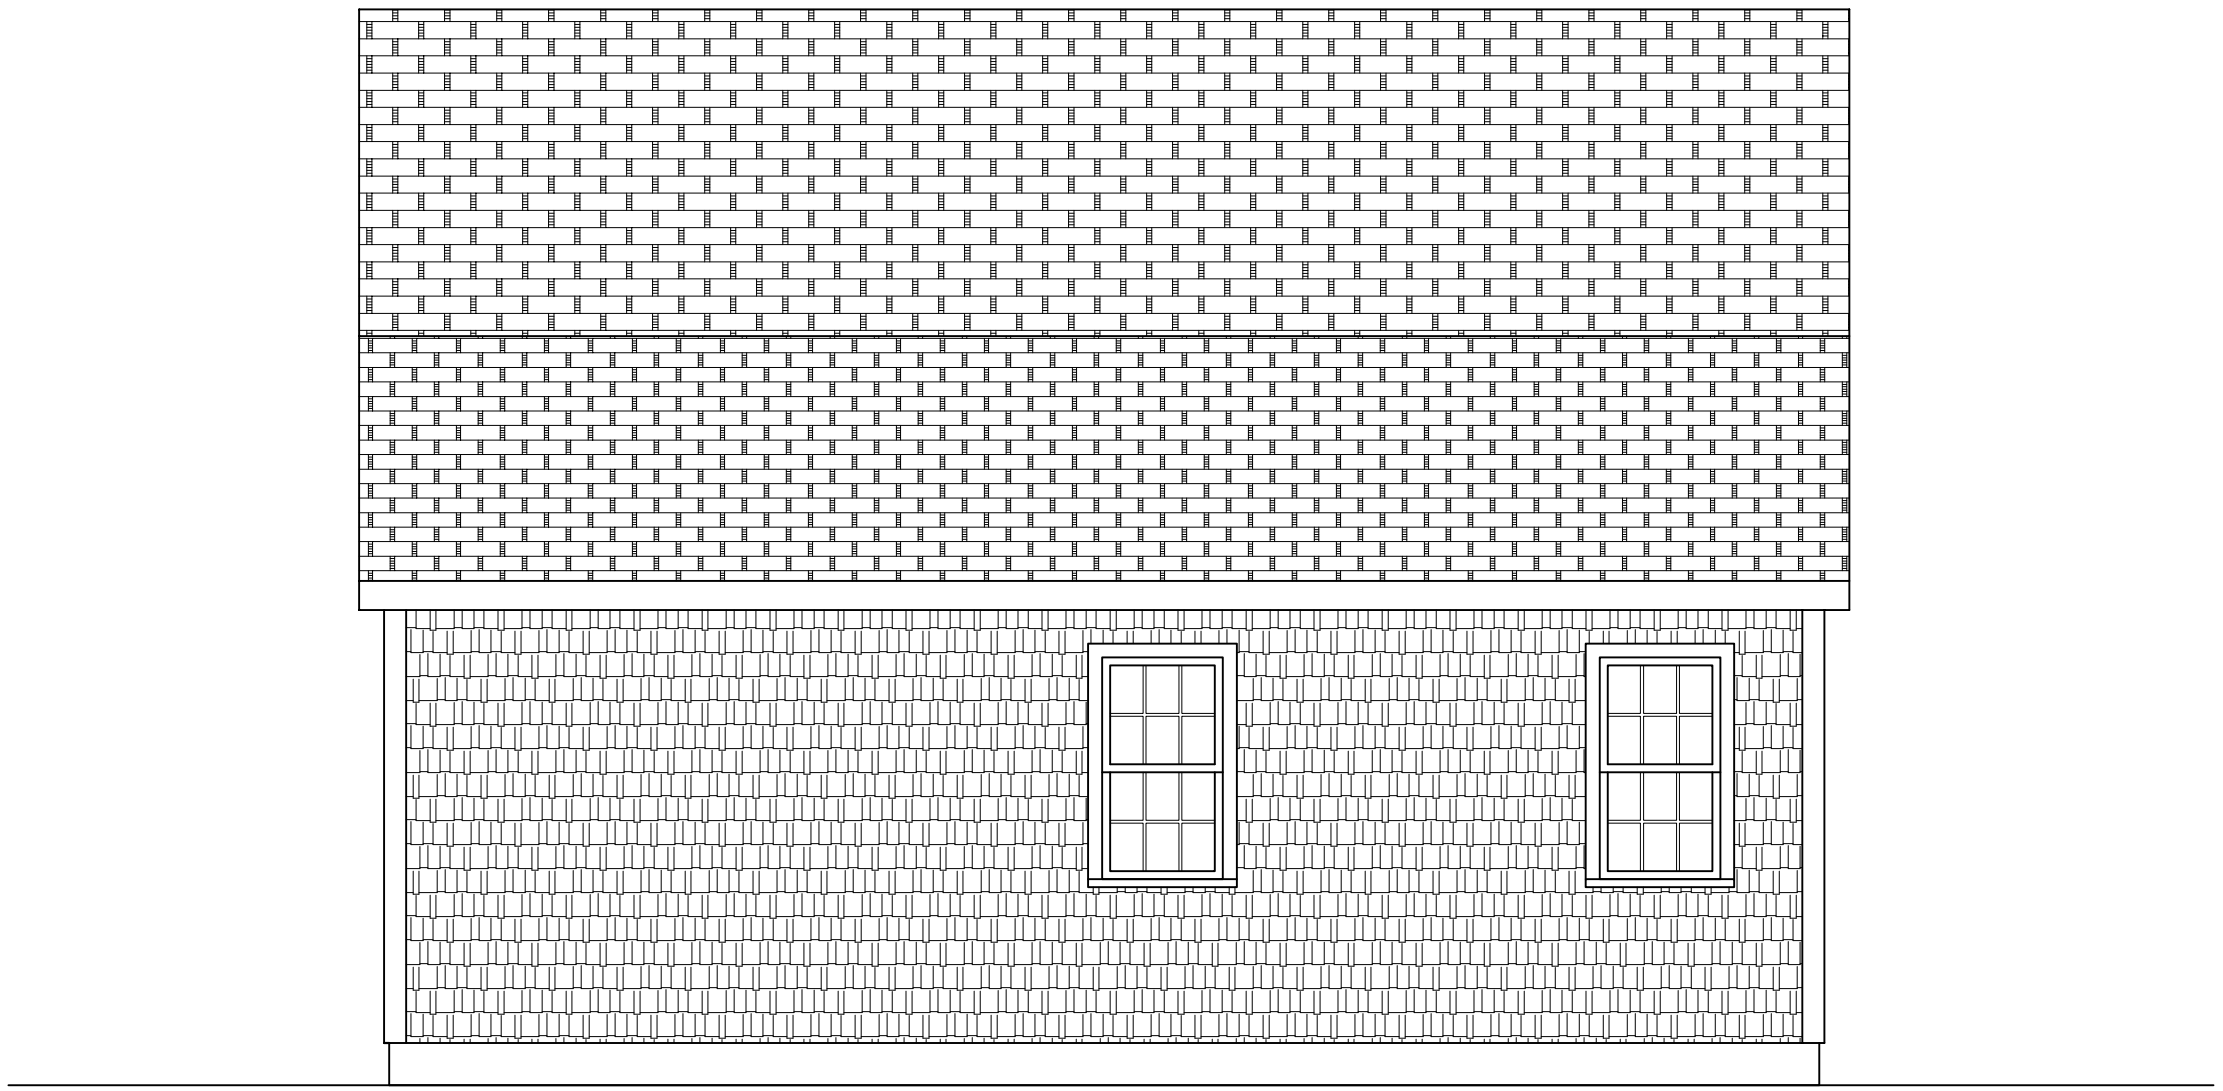

1 PROPOSED NORTH ELEVATION

SCALE: $\frac{1}{4}$" = 1'-0"

PROJECT:

DAVID MANOCCHIO
1237 HOPE ST.
BRISTOL, RI 02809

Copyright Note:
Jonathan O'Donnell expressly reserves the common law copyright and other property rights in these plans. These plans are not to be reproduced in any manner, nor are they to be assigned to any third party without first obtaining the expressed written permission and consent of Jonathan O'Donnell.

O'Donnell
DESIGN SERVICES

JONATHAN O'DONNELL
42 DUDLEY AVE.
NEWPORT, RI 02840

(401)855-0878
jonod5@yahoo.com

Please Note:
Jonathan O'Donnell assumes no liability for any home constructed from this plan, unless explicitly contracted to manage said construction. It is the responsibility of the construction contractor to perform the following before construction:

1. Contractor must verify all dimensions prior to proceeding with construction.
2. Contractor must verify compliance with all local building codes in the area the home is to be built.
3. Plans indicate locations only; all engineering aspects should incorporate actual site conditions.
4. The liability of Jonathan O'Donnell in connection with this plan and the home constructed therefrom, is limited to the total fees paid in association with this plan.

Caution must be exercised in making any in making any modification to this plan, if changes are necessary; contact the Jonathan O'Donnell

BY:

JONATHAN O'DONNELL

DRAWING:

PROPOSED
NORTH ELEVATION

REVISIONS

SCALE:	AS NOTED
DATE:	7/25/2025
SHEET NO.	1 OF X

21.0