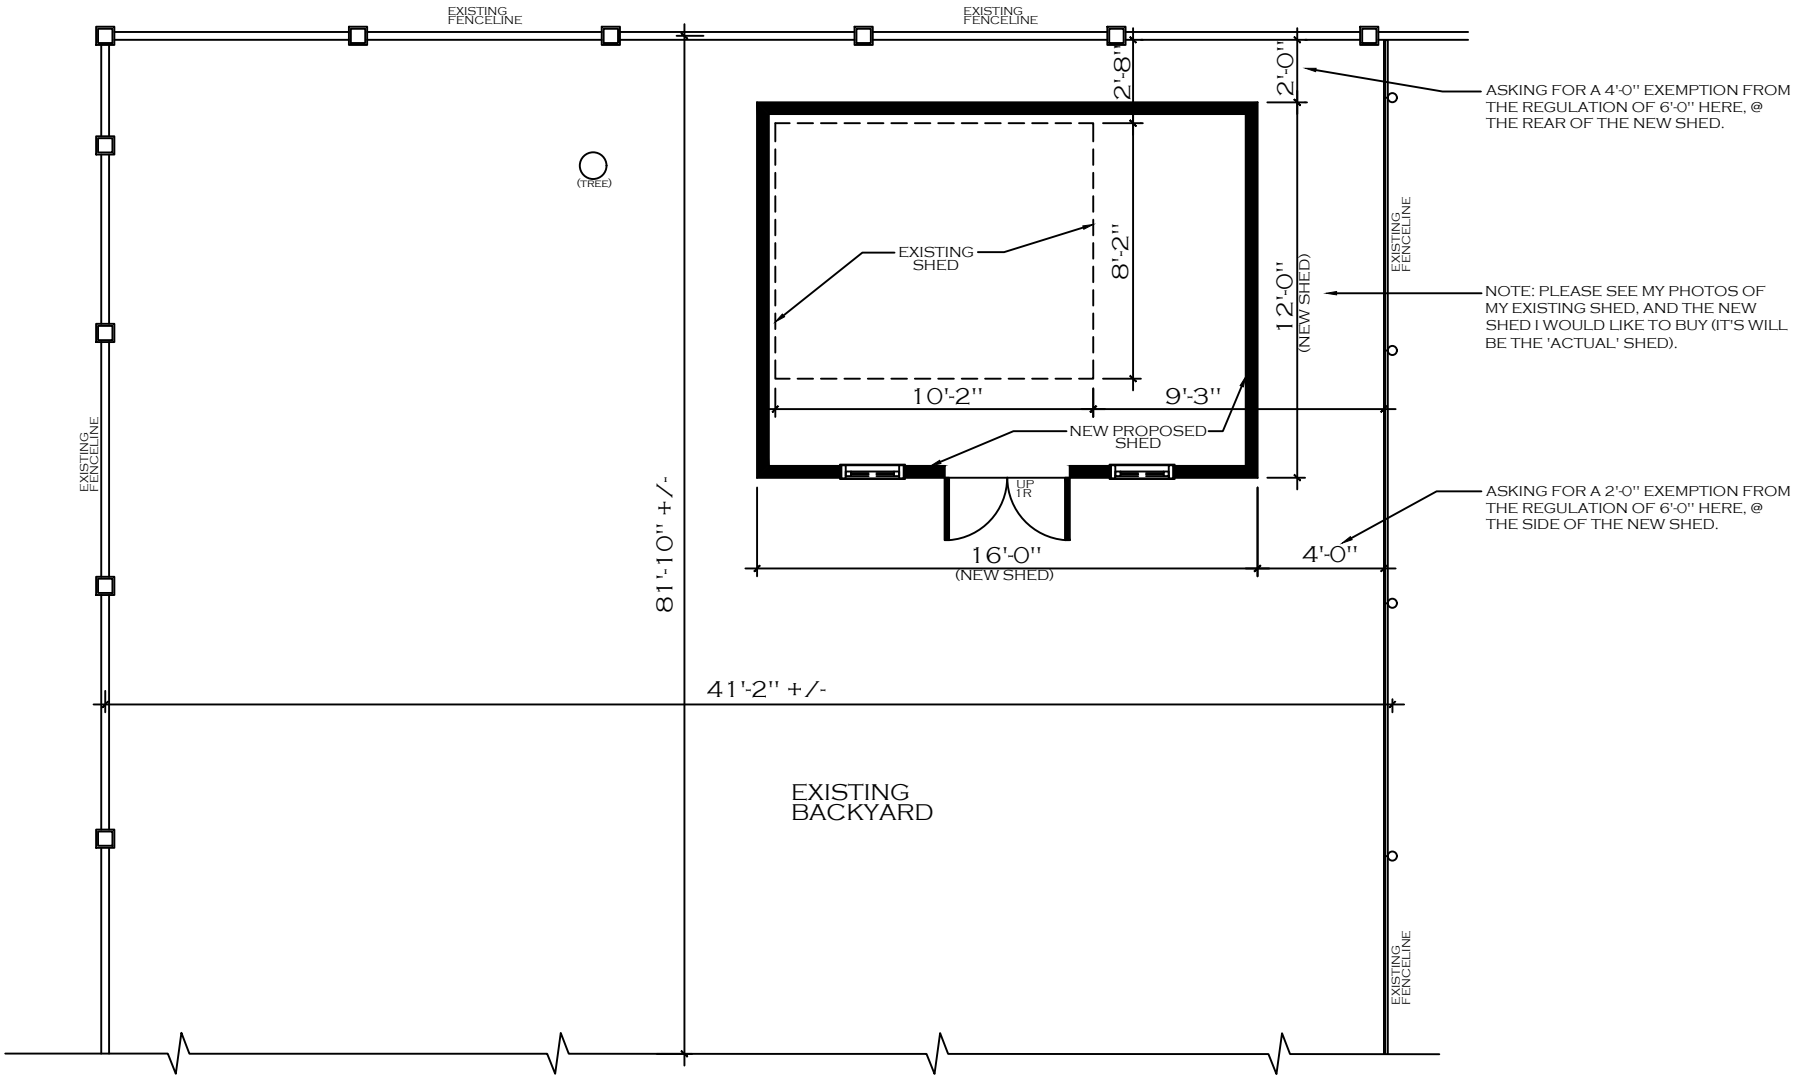


1

# 15 BURTON ST. BACKYARD: PROPOSED SHED CHANGES

SCALE: 1/4" = 1'-0" (PARTIAL BACKYARD PLAN for 15 BURTON STREET, BRISTOL, RI) 04/15/26

N.