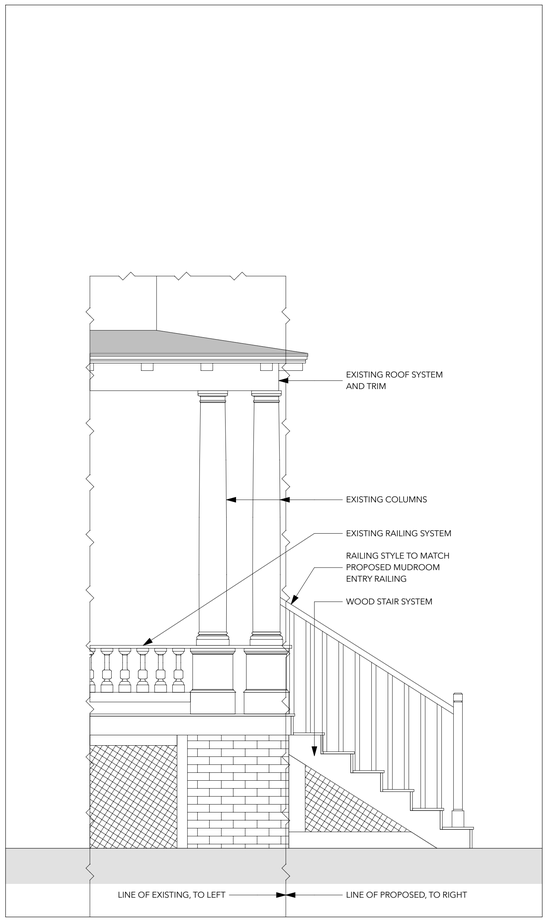

1 A2.6 SOUTH ELEVATION - REAR YARD PORCH STAIRS

SCALE: 1/2" = 1'-0"

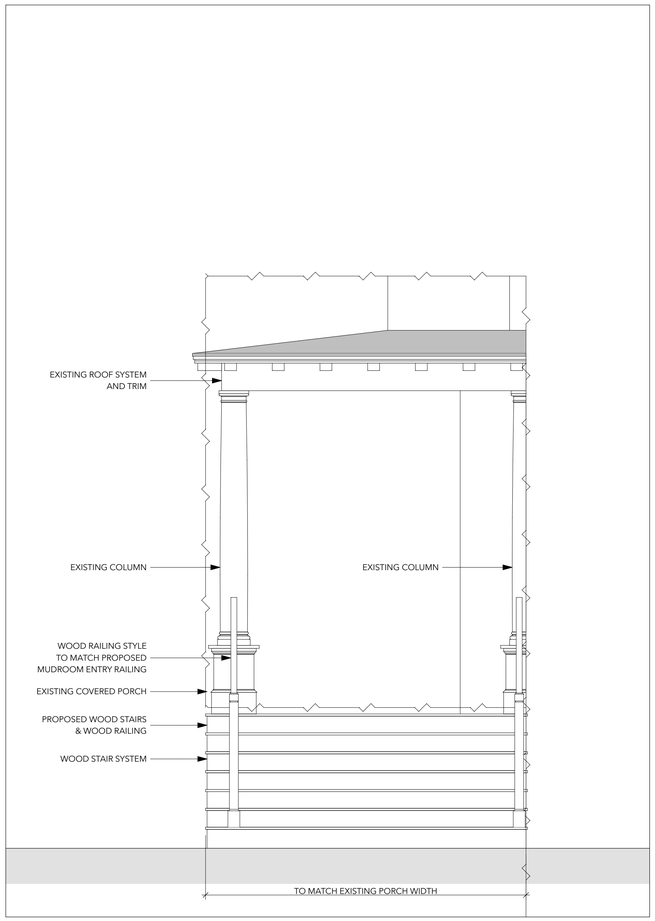

2 A2.6 EAST ELEVATION - REAR YARD PORCH STAIRS

SCALE: 1/2" = 1'-0"

DESIGN BY:

JPS
Construction and Design

88 Valley Road
Middletown, RI 02842

jps@jpsconstructiondesign.com
www.jpsconstdesign.com

PROJECT:

BROTEN POOL HOUSE

244 METACOM AVE, BRISTOL, RI 02809

REVISIONS:

NO.	DATE	DESCRIPTION

NOTES:

ISSUE:
05.11.2026
FOR REVIEW

PROJECT PHASE:
CONSTRUCTION DOCUMENTS

SHEET TITLE:
EXTERIOR ELEVATIONS

DESIGNED BY: SH/ LMV	SHEET NUMBER: A2.6
DRAWN BY: LMV/ AC	
CHECKED BY: SH/ LMV	
PROJECT NUMBER: 25211.01	SHEET 17 OF 34