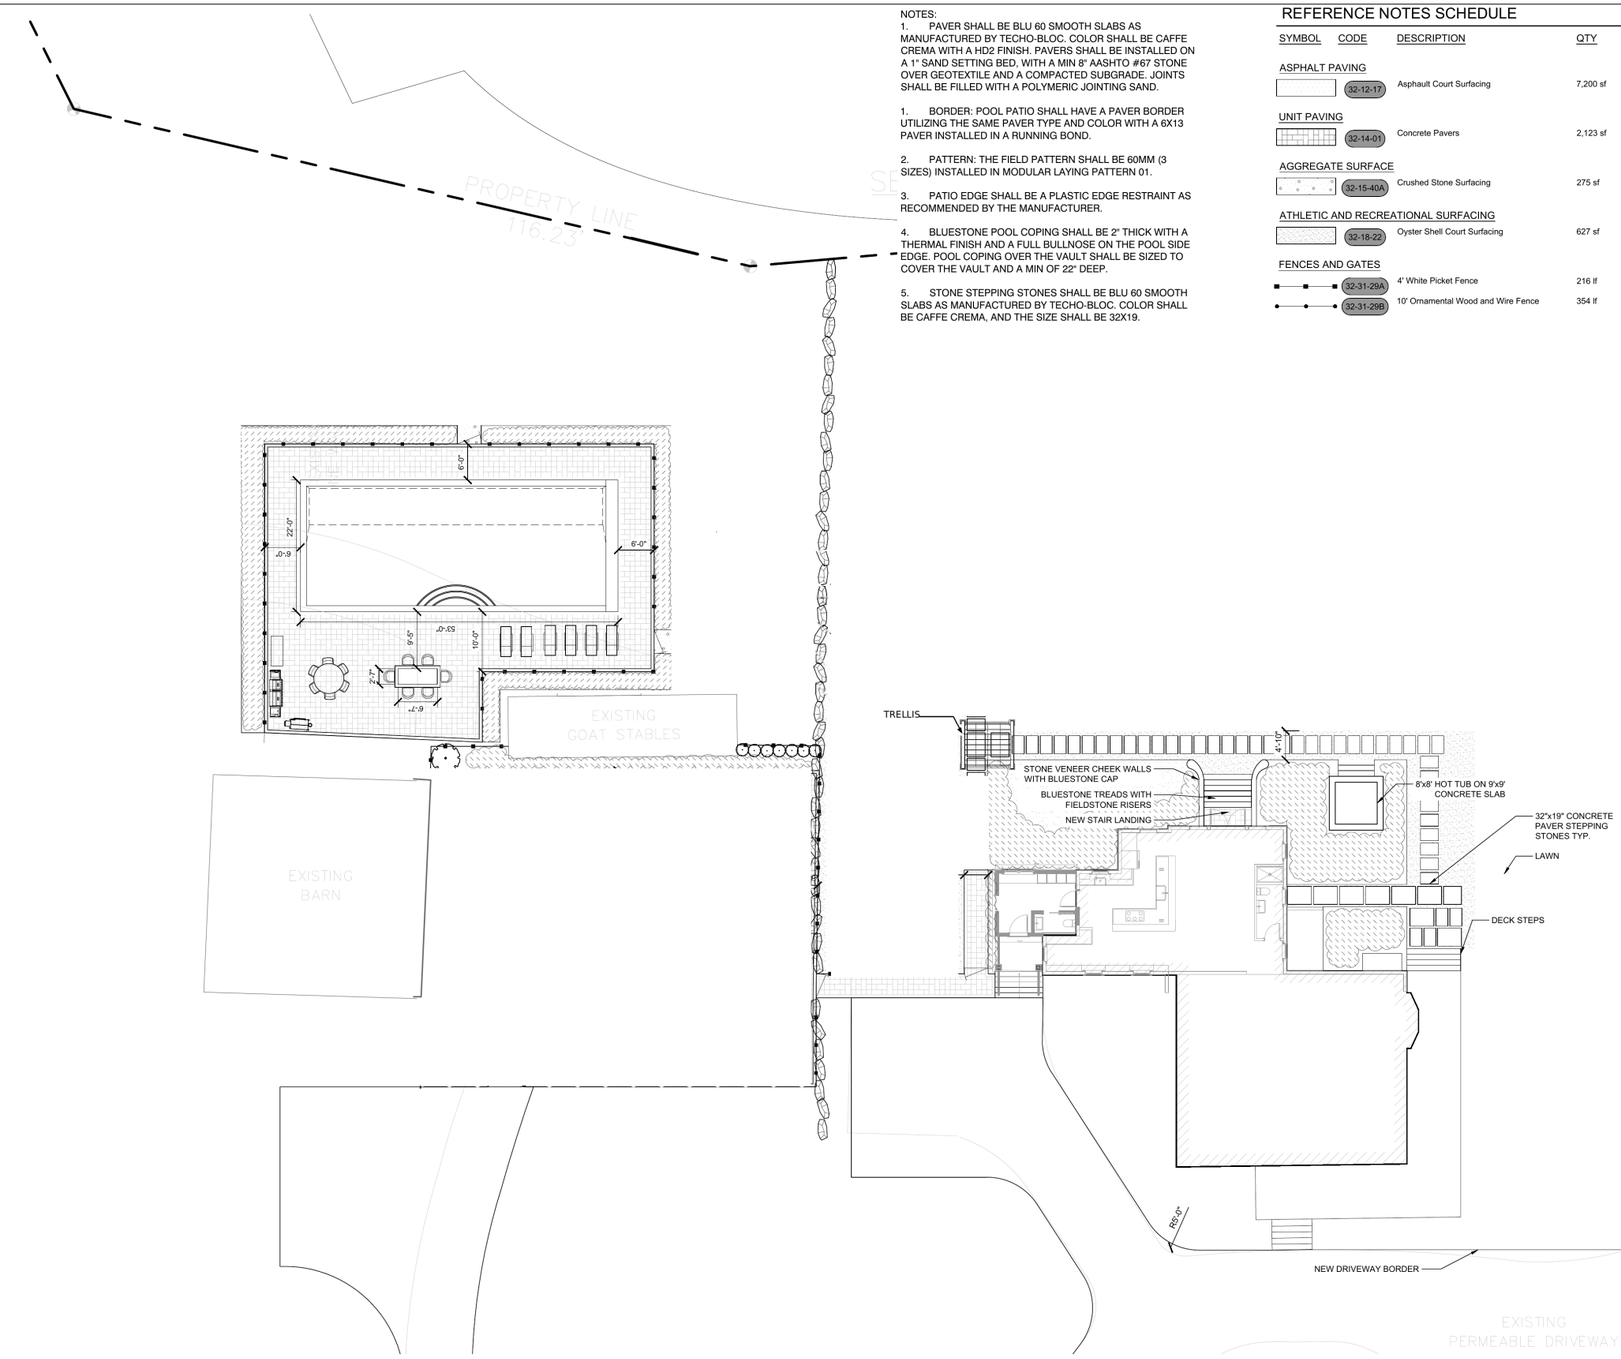


NOTES:

1. PAVER SHALL BE BLU 60 SMOOTH SLABS AS MANUFACTURED BY TECHO-BLOC. COLOR SHALL BE CAFFE CREMA WITH A HD2 FINISH. PAVERS SHALL BE INSTALLED ON A 1" SAND SETTING BED, WITH A MIN 8" AASHTO #67 STONE OVER GEOTEXTILE AND A COMPACTED SUBGRADE. JOINTS SHALL BE FILLED WITH A POLYMERIC JOINTING SAND.

1. BORDER: POOL PATIO SHALL HAVE A PAVER BORDER UTILIZING THE SAME PAVER TYPE AND COLOR WITH A 6X13 PAVER INSTALLED IN A RUNNING BOND.

2. PATTERN: THE FIELD PATTERN SHALL BE 60MM (3 SIZES) INSTALLED IN MODULAR LAYING PATTERN 01.

3. PATIO EDGE SHALL BE A PLASTIC EDGE RESTRAINT AS RECOMMENDED BY THE MANUFACTURER.

4. BLUESTONE POOL COPING SHALL BE 2" THICK WITH A THERMAL FINISH AND A FULL BULLNOSE ON THE POOL SIDE EDGE. POOL COPING OVER THE VAULT SHALL BE SIZED TO COVER THE VAULT AND A MIN OF 22" DEEP.

5. STONE STEPPING STONES SHALL BE BLU 60 SMOOTH SLABS AS MANUFACTURED BY TECHO-BLOC. COLOR SHALL BE CAFFE CREMA, AND THE SIZE SHALL BE 32X19.

REFERENCE NOTES SCHEDULE

SYMBOL	CODE	DESCRIPTION	QTY	DETAIL
ASPHALT PAVING				
	32-12-17	Asphault Court Surfacing	7,200 sf	
UNIT PAVING				
	32-14-01	Concrete Pavers	2,123 sf	
AGGREGATE SURFACE				
	32-15-40A	Crushed Stone Surfacing	275 sf	
ATHLETIC AND RECREATIONAL SURFACING				
	32-18-22	Oyster Shell Court Surfacing	627 sf	
FENCES AND GATES				
	32-31-29A	4' White Picket Fence	216 lf	
	32-31-29B	10' Ornamental Wood and Wire Fence	354 lf	

TRAVERSE
landscape architects
100 Overlook Drive, Mt. Kisco, New York, NY 10549

244 METACOM AVE

STAMP

CONSULTANT

SHEET TITLE

HARDSCAPE PLAN

PROJECT NAME

BROTEN RESIDENCE

PROJECT ADDRESS

244 METACOM AVE
BRISTOL, RI 02809

SUBMITTAL	DATE

NO.	REVISIONS	DATE
1		
2		
3		
4		
5		
6		

DRAWN BY:	CHECKED BY:
CB, HW	AC
DATE ISSUED:	SCALE:
5/8/2026	1"=10'

PROJ. NO.
R1058

SHEET NO.
L1.20A

SCHEMATIC DESIGN - 03/16/2026