12B

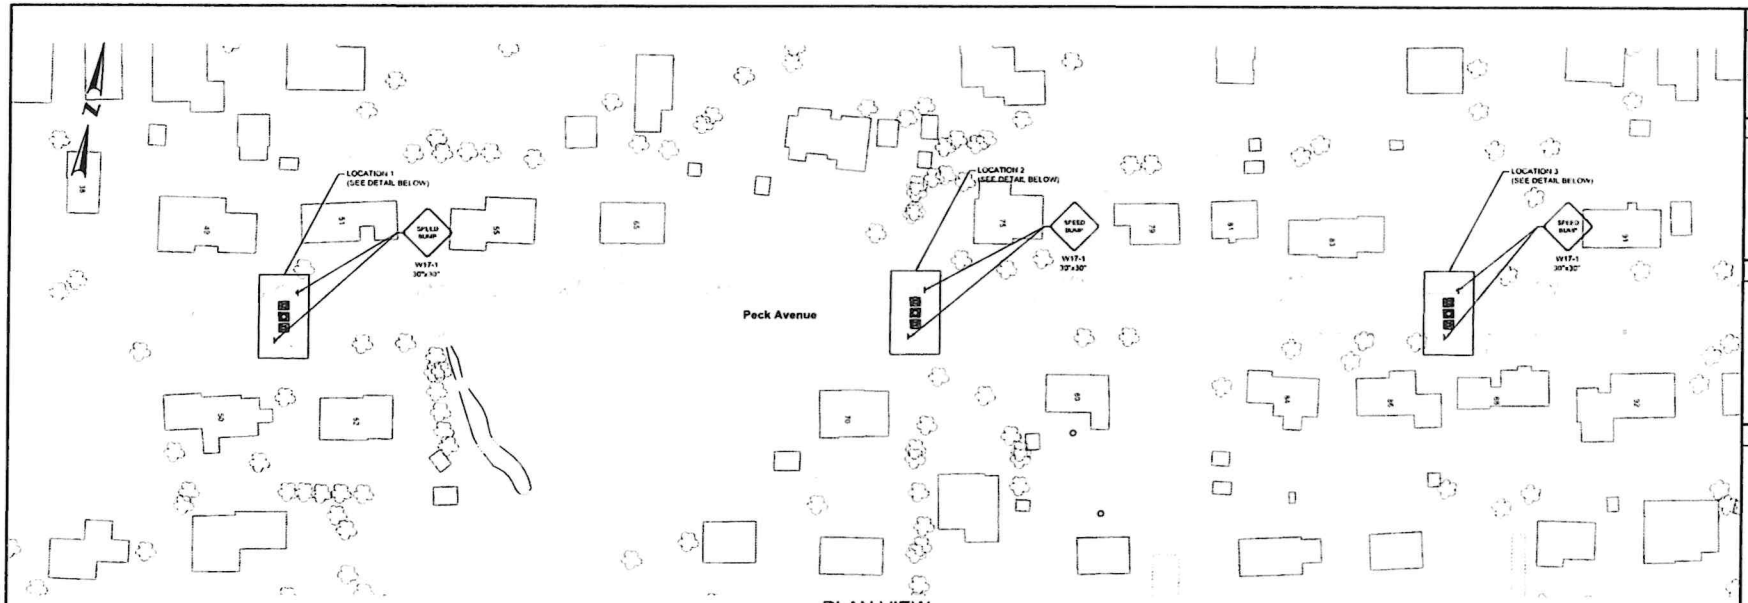

PLAN VIEW
SCALE: 1"=40'

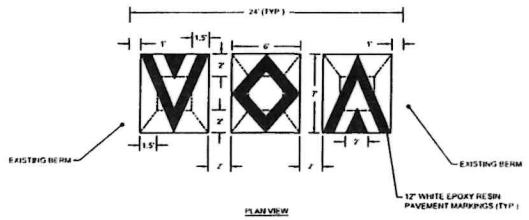

PLAN VIEW

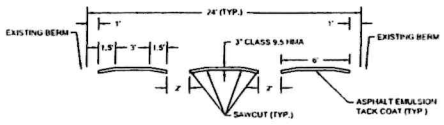

CROSS SECTION

SPEED LUMP DETAIL
Not to Scale

IDENTIFICATION NUMBER	SIZE OF SIGN		TEXT	LETTER HEIGHT	NUMBER OF SIGNS REQUIRED	COLOR			UNIT AREA IN SQUARE FEET	AREA IN SQUARE FEET
	WIDTH	HEIGHT				BACK-GROUND	LEGEND	BORDER		
W17-1	30"	30"	SPEED HUMP	SEE 2009 MUTCD STANDARDS	6	YELLOW	BLACK	BLACK	6.25	37.50

ALL SIGNS TO BE MOUNTED USING U-CHANNEL POSTS UNLESS OTHERWISE SPECIFIED.

TOWN COUNCIL
DEC 06 2023
MEETING

PREPARED BY
BETA
www.BETA-Inc.com

REGISTERED PROFESSIONAL

SUBCONSULTANT

PROJECT
Peck Avenue Traffic Calming
Bristol, Rhode Island

TITLE
GENERAL/DETAILS PLAN

NO	REVISIONS	DATE

DRAWN BY WAC
DESIGNED BY HCP
CHECKED BY NBI
ISSUE DATE 11/1/23
BETA JOB NO 12649

SCALE
AS SHOWN

SHEET NO.
1