



Town of Bristol, Rhode Island
Zoning Board of Review

10 Court Street
Bristol, RI 02809
401-253-7000
www.bristolri.gov

File #2023-28

PUBLIC HEARING

Notice is hereby given by the Zoning Board of Review
that a public hearing will be held on the following application:

Monday, September 18, 2023

at 7:00 P.M.

**Bristol Town Hall
10 Court Street**

APPLICANT: **Richard P. and Lynn Luiz**

PROPERTY OWNER: **Richard P. and Lynn Luiz**

LOCATION: **2 Maple Shade Court**

PLAT: **54** LOT: **18**

ZONE: **Residential R-15**

APPLICANT IS REQUESTING A **DIMENSIONAL VARIANCE TO: construct a 13ft. x 20ft. garage addition to an existing single-family dwelling with less than the required right side yard.**

Edward M. Tanner,
Principal Planner / Zoning Enforcement Officer

Scanned copies of all applications and supporting materials will be available on the Town of Bristol web site at <https://www.bristolri.gov/government/boards/zoning-board-of-review/>. If you have any comments regarding this petition, but are unable to attend, you may submit your comments in writing to the Zoning Board via regular mail addressed to: Zoning Board of Review, Bristol Town Hall, 10 Court Street, Bristol, RI 02809 or via email to etanner@bristolri.gov. Written comments should be received no later than 12:00 p.m. on Thursday, September 14, 2023.



Town of Bristol, Rhode Island
Department of Community Development
Zoning Board of Review

TOWN OF BRISTOL
COMMUNITY DEV.

2023 JUL 31 AM 11:30

APPLICATION

File No: 2023-28

Accepted by ZEO: ENT 7/31/23

APPLICANT	Name: <u>RICHARD AND LYNN LUIZ</u>		
	Address: <u>2 MAPLE SHADE CT.</u>		
	City: <u>BRISTOL</u>	State: <u>RI</u>	Zip: <u>02809</u>
	Telephone #: <u>401-253-9119</u>	Home:	Work/Cell: <u>401-996-1156</u>
PROPERTY OWNER	Name: <u>RICHARD AND LYNN LUIZ</u>		
	Address: <u>2 MAPLE SHADE CT.</u>		
	City: <u>BRISTOL</u>	State: <u>RI</u>	ZIP: <u>02809</u>
	Telephone #: <u>401-253-9119</u>	Home:	Work/Cell: <u>401-996-1156</u>

ieckersleyl Luiz@gmail.com

1. Location of subject property: 2 MAPLE SHADE CT., BRISTOL, RI
Assessor's Plat(s)#: 54 Lot(s) #: 18
2. Zoning district in which property is located: R-15
3. Zoning Approval(s) required (check all that apply):
☒ Dimensional Variance(s) ☐ Special Use Permit ☐ Use Variance
4. Which particular provisions of the Zoning Ordinance is applicable to this application?:
Dimensional Variance Section(s): SIDE YARD SET BACK
Special Use Permit Section(s): _____
Use Variance Section(s): _____
5. In a separate written statement, please describe the grounds for the requested variance or special use permit and how the proposal will meet the standards found in Section 28-409 of the Zoning Ordinance.
6. How long have you owned the property?: 20+ YEARS
7. Present use of property: SINGLE FAMILY RESIDENCE
8. Is there a building on the property at present?: YES
9. Dimensions of existing building (size in feet, area in square feet, height of exterior in feet):
74' W X 62.8 W X 4
10. Proposed use of property: SINGLE FAMILY RESIDENCE

11. Give extent of proposed alterations: _____

ADDITION TO EXISTING GARAGE

12. Dimensions of proposed building/addition (size in feet, area in square feet, height of exterior in feet): _____

13'W X 20'D X TBD HEIGHT

13. If dimensional relief is being sought, please state the required and proposed dimensions and setback distances between the proposed building/addition and each lot line:

Front lot line(s):	Required Setback: <u>35'</u>	Proposed Setback: <u>100'</u>
Left side lot line:	Required Setback: <u>20'</u>	Proposed Setback: <u>100+'</u>
Right side lot line:	Required Setback: <u>20'</u>	Proposed Setback: <u>10.5'</u>
Rear lot line:	Required Setback: <u>35'</u>	Proposed Setback: <u>36.6'</u>
Building height:	Required: <u>35' MAX</u>	Proposed: <u>APPROX 20'</u>
Other dimensions (building size, lot coverage, lot area, parking, sign dimensions, etc.):		
Required: _____	Proposed: _____	

13. Number of families before/after proposed alterations: ONE Before ONE After

14. Have you submitted plans for the above alterations to the Building Official? NO

If yes, has he refused a permit? _____ If refused, on what grounds? _____

15. Are there any easements on your property?: NO (If yes, their location must be shown on site plan)

16. Which public utilities service the property?: Water: _____ Sewer: ✓

17. Is the property located in the Bristol Historic District or is it an individually listed property?: _____

18. Is the property located in a flood zone? NO If yes, which one?: _____

I, the undersigned, attest that all the information provided on this application is true and accurate to the best of my knowledge:

Applicant's Signature: LYNN LUIZ

Date: 7-31-23

Print Name: LYNN LUIZ

Property Owner's Signature: _____

Date: _____

Print Name: _____

Name of attorney or agent (engineer, architect, etc.), if any, who is authorized to represent the applicant:

Name: _____ Telephone #: _____

Address: _____

To: Town of Bristol, Rhode Island
Department of Community Development Zoning Board of Review

From: Richard Luiz and Lynn Luiz
2 Maple Shade Ct., Bristol, RI

Date: July 28, 2023

We are seeking a much needed Dimensional Variance from the Town of Bristol for our residence located at 2 Maple Shade Ct (Plat #: 54, Lot#: 18) which we have owned and occupied since April of 2023.

As indicated on the attached site map, the abutting Right of Way located to the North (which we have maintained for the past 20 years) together with the irregular dimensions of our lot unable us to build the proposed garage addition in any other location on our property without a variance.

Respectfully submitted by,
Richard & Lynn Luiz

PLAT REFERENCE

BEING LOT 4 ON PLAN ENTITLED " FINAL MINOR SUBDIVISION
LOT 4 ON ASSESSORS PLAT 54 HOPE ST. IN BRISTOL R.I.
OF PACHECO PLAT " BY: STANLEY ENG. APRIL 2001
PLAN SHEET #435.

NORTH

MAPLE SHADE COURT

PLAT 54 LOT 4

G.B.(fnd)

PLAT 54
LOT 18
AREA:18,823 S.F
(L.E BK 913 PG. 77)

DELTA: 35° 45' 51"
RAD: 50'
TAN: 16.13'

DELTA : 57° 25' 16"
RAD: 15'
TAN: 8.22'

WALKWAY

EXISTING
SINGLE FAMILY
DWELLING

DECK

PORCH

EXISTING DRIVEWAY

EXISTING
GARAGE

PROPOSED ADDITION
TO GARAGE

LAND OF NORTH FARM

DELTA : 82° 18' 50"
RAD: 4.60'
TAN: 4.02' PRIVATE RIGHT OF WAY

LEGEND

I. R IRON ROD
D.H. DRILL HOLE
G.B. GRANITE BOUND
STONE WALL
IRON ROD
E.O.P. EDGE OF PAVEMENT

ZONING

R-15 ZONE MIN. LOT AREA : 15,000 S.F
MIN. LOT WIDTH & FRONTAGE: 100'
BUILDING SETBACKS
FRONT : 35'
SIDE : 20'
REAR : 35'


NOTES

- 1. TO THE BEST OF MY KNOWLEDGE THERE ARE NO WETLANDS ON THIS SITE.
- 2. THIS PROPERTY IS NOT IN A COASTAL FLOOD ZONE.
- 3. THE SURVEYOR DOES NOT ACCEPT ANY LIABILITIES OF ANY REFERENCED PLAN SHOWN ON THE PLAN.
- 4. THE LAND SHOWN HERE ON IS SUBJECT TO ANY EASEMENTS, R.O.W., RESTRICTIONS OR OTHER LIMITATIONS WHICH MAY BE REVEALED BY A FULL EXAM OF TITLE.

CERTIFICATION

THIS SURVEY HAS BEEN CONDUCTED AND THE PLAN HAS BEEN PREPARED
PURSUANT TO 435-RICR-00-00-1.9 OF THE RULES AND REGULATIONS
ADOPTED BY THE RHODE ISLAND STATE BOARD OF REGISTRATION FOR
PROFESSIONAL LAND SURVEYORS ON NOV 25, 2015 AS FOLLOWS:
TYPE OF BOUNDARY SURVEY: MEASUREMENT SPECIFICATION
LIMITED CONTENT BOUNDARY SURVEY CLASS 1 STANDARD

THE PURPOSE FOR THE CONDUCT OF THE SURVEY AND FOR THE PREPARATION OF
THE PLAN IS AS FOLLOWS: TO SHOW THE PROPOSED ADDITION TO THE EXISTING GARAGE
WITHIN THE SURVEYED BOUNDARIES FOR ZONING PURPOSES.

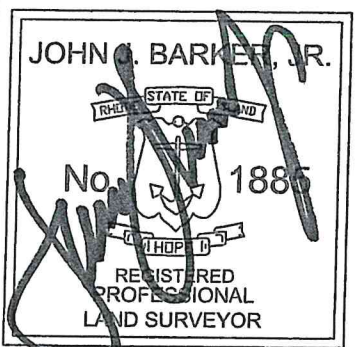


JOHN G. BARKER, JR. PLS #1885
C.O.A # LS-A302

SITE PLAN
FOR
RICHARD P. LUIZ


PLAT 54 LOT 18 2 MAPLE SHADE DRIVE BRISTOL R.I.

SCALE 1"=20' DATE : 7/19/2023 DWN BY: JJB DWG NO. 230701-146

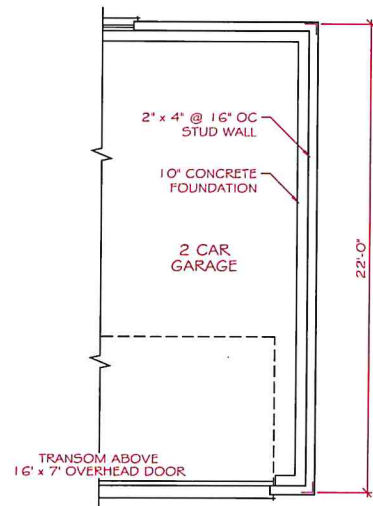


EXISTING FLOOR PLAN


**** NOTE ****
EXISTING PLAN REFLECTS ROUGH MEASUREMENTS TAKEN FROM SITE. ACTUAL DIMENSIONS / LOCATIONS MAY VARY. CONTRACTOR TO CONFIRM ALL MEASUREMENTS.

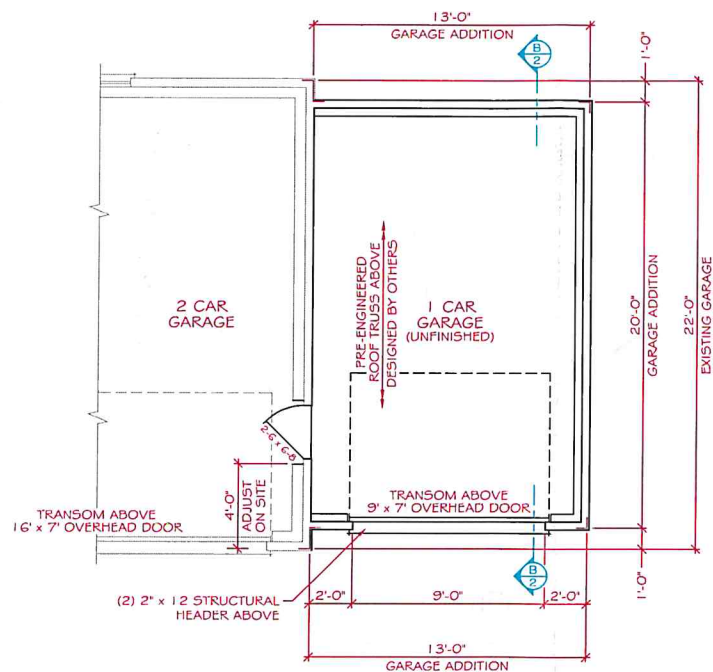

NEW FLOOR PLAN
260 SQ. FT. GARAGE ADDITION

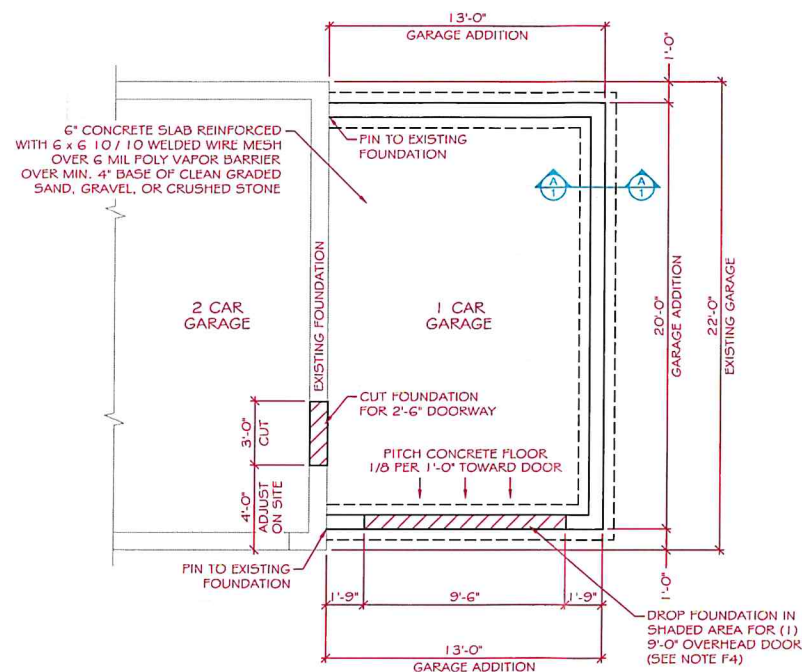

FOUNDATION PLAN
SOIL BEARING CAPACITY SHALL BE CONFIRMED BY THE CONTRACTOR.
FOOTINGS & FOUNDATION DESIGN TO BE MODIFIED AS REQUIRED TO COMPLY WITH LOCAL & STATE CODES REGARDING SOIL CONDITIONS. (VERIFY SOIL PRIOR TO INSTALLATION OF FOOTINGS)

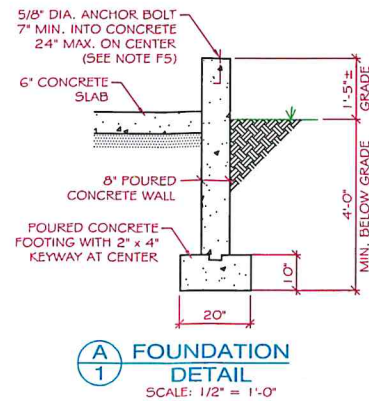

- FOUNDATION NOTES**
- F1. ALL CONCRETE SHALL HAVE AN ULTIMATE STRENGTH OF AT LEAST 3,000 PSI AT 28 DAYS. POURED CONTIGUES WITHOUT COLD JOINTS.
- F2. FOOTINGS SHALL BEAR ON UNDISTURBED SOIL HAVING AN ALLOWABLE BEARING CAPACITY OF 4,000 LBS. PER SQUARE FOOT.
- F3. NO FOOTINGS ARE TO BE PLACED IN WATER OR ON FROZEN GROUND, AND ARE TO BE PROTECTED AGAINST FROST.
- F4. ALL FOUNDATION WALL DROPS ARE TO BE CONFIRMED BASED ON SITE CONDITIONS.
- F5. LOCATE ANCHOR BOLTS 12" MIN. FROM END OF EACH PLATE. SEE DETAILS FOR MAX. SPACING.

**** NOTE ****
WHILE EVERY ATTEMPT HAS BEEN MADE TO AVOID MISTAKES, COMPU-DRAFT CANNOT GUARANTEE AGAINST ANY ERRORS AND IS NOT LIABLE IN ANY WAY FOR THE ADDITION BUILT FROM THESE PLANS. THE GENERAL CONTRACTOR AND EACH TRADE SHALL CONFORM TO ALL LOCAL AND STATE BUILDING CODES.

THESE PLANS ARE PROVIDED TO THE HOMEOWNER AND OR THE CONTRACTOR FOR THE CONSTRUCTION OF ONE ADDITION ONLY. THESE PLANS ARE NOT TO BE COPIED FOR THE PURPOSE OF A DUPLICATE ADDITION WITHOUT THE WRITTEN PERMISSION OF COMPU-DRAFT.

REVISIONS		
REV	DESCRIPTION	DATE
1	PRELIMINARY DESIGN	06-28-23
0	FINAL DESIGN	06-30-23

PROPOSED GARAGE ADDITION TO THE RESIDENCE OF
RICHARD & LYNN LUIZ
2 MAPLE SHADE COURT
BRISTOL, RI
(BASIC WIND SPEED OF 110 MPH, EXPOSURE "B"; SEE NOTE 3)

- GENERAL NOTES**
- ALL WORK SHALL BE DONE IN ACCORDANCE WITH LOCAL BUILDING CODES AND THE MOST RECENT RHODE ISLAND STATE BUILDING CODE EDITION; A COLLABORATION OF THE 2018 INTERNATIONAL RESIDENTIAL CODE (IRC) AND THE RHODE ISLAND AMENDMENTS TO THE 2018 IRC.
 - ALL WORK SHALL BE DONE IN ACCORDANCE WITH THE 2018 IECC ENERGY CODES; CLIMATE ZONE 5.
 - ALL WORK SHALL BE DONE IN ACCORDANCE WITH THE "AF&PA" WOOD FRAME CONSTRUCTION MANUAL FOR ONE AND TWO-FAMILY DWELLINGS IN HIGH WIND AREAS; 110 MPH, EXPOSURE "B".
 - ALL INSPECTIONS TO BE COORDINATED THROUGH THE LOCAL BUILDING DEPARTMENT.
 - STRUCTURAL ITEMS SUCH AS COLUMNS, BEAMS, HEADERS, JOISTS, RAFTERS, FLOOR/ROOF TRUSSES TO BE SIZED/APPROVED BY A QUALIFIED ENGINEER. (ENGINEERING STAMP BOX PROVIDED; IF NEEDED)
 - ALL NEW EXTERIOR WALLS ARE 2" x 4" @ 16" OC.
 - ALL LUMBER SHALL BE KILN DRIED SPRUCE OR HEM FIR #2 SELECT STRUCTURAL GRADE AND MEET THE REQUIREMENTS OF THE NATIONAL FORESTS PRODUCTS ASSOCIATION.
 - ALL FASTENING SHALL BE DONE PER THE "WFCM" GENERAL NAILING SCHEDULE. (TABLE 2)
 - DOOR SPECIFICATIONS TO BE CONFIRMED BY THE OWNER / CONTRACTOR.
 - NEW GARAGE FLOOR TO BE LEVEL WITH EXISTING.

Compu-DRAFT
COMPUTERIZED
DRAFTING / DESIGN SERVICES
SWANSEA, MASSACHUSETTS
508-679-8572

EXISTING & NEW
FLOOR PLAN
FOUNDATION PLAN

DRAWN BY: D. BELLIVEAU

SCALE: 1/4" = 1'-0"

DATE: 06-30-23

REV: 0

1
2




ENGINEERING STAMP
(IF REQUIRED)

SHEET

1
2

TITLE

EXISTING & NEW FLOOR PLAN / FOUNDATION PLAN
FRONT / REAR / RIGHT ELEVATION / CROSS SECTION

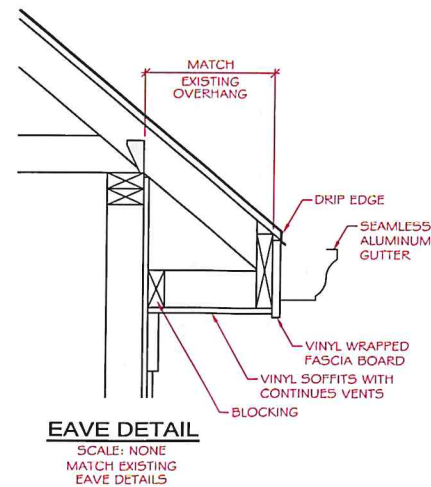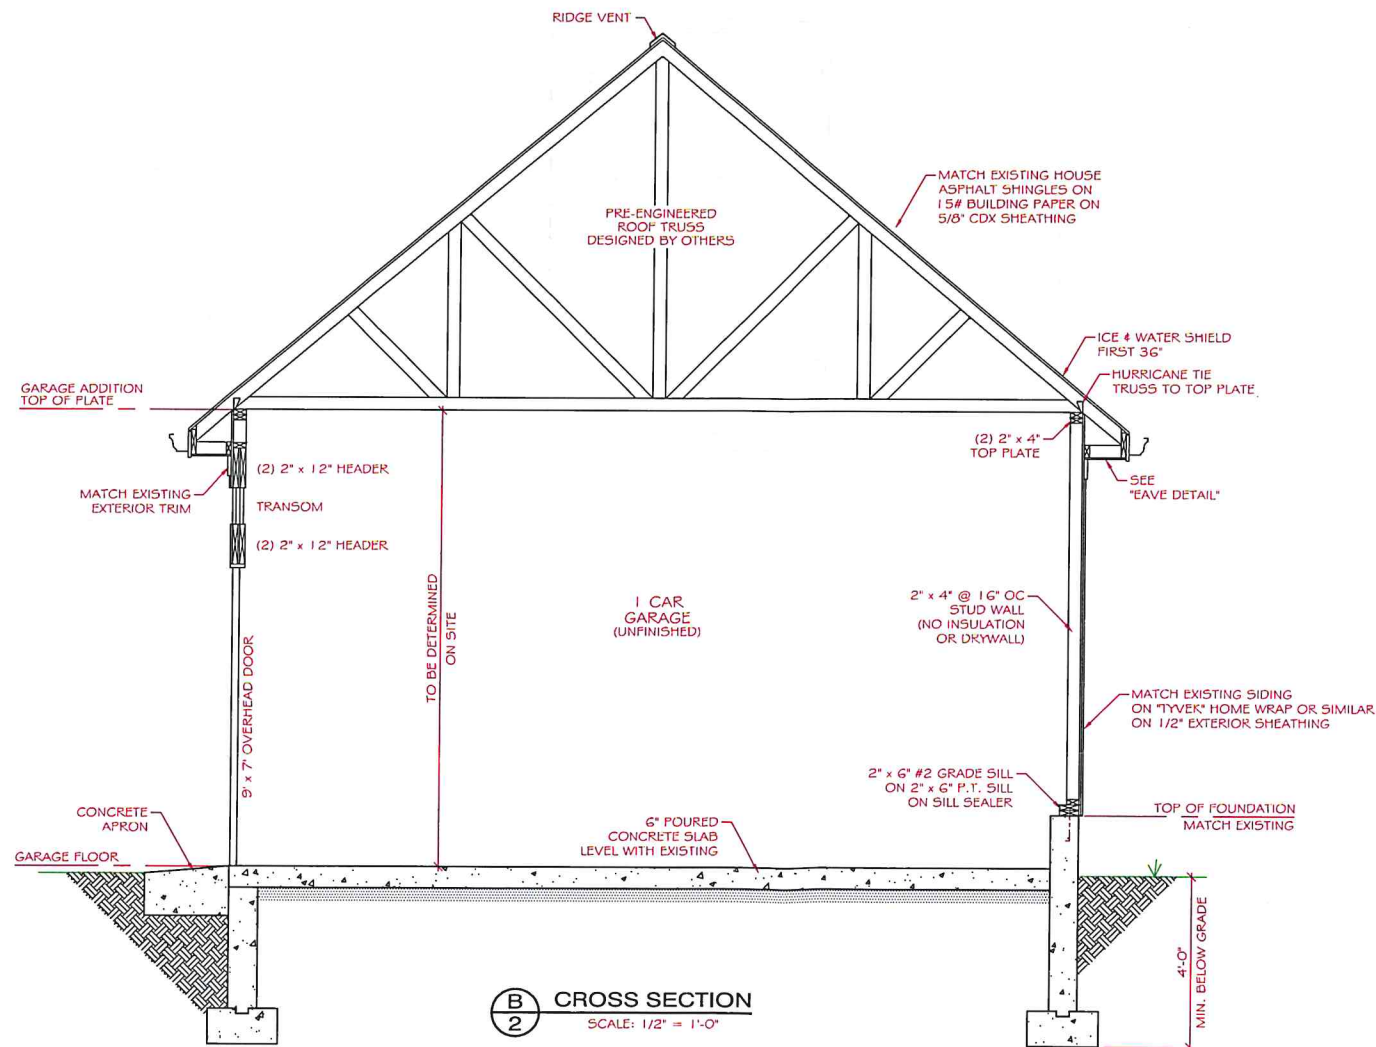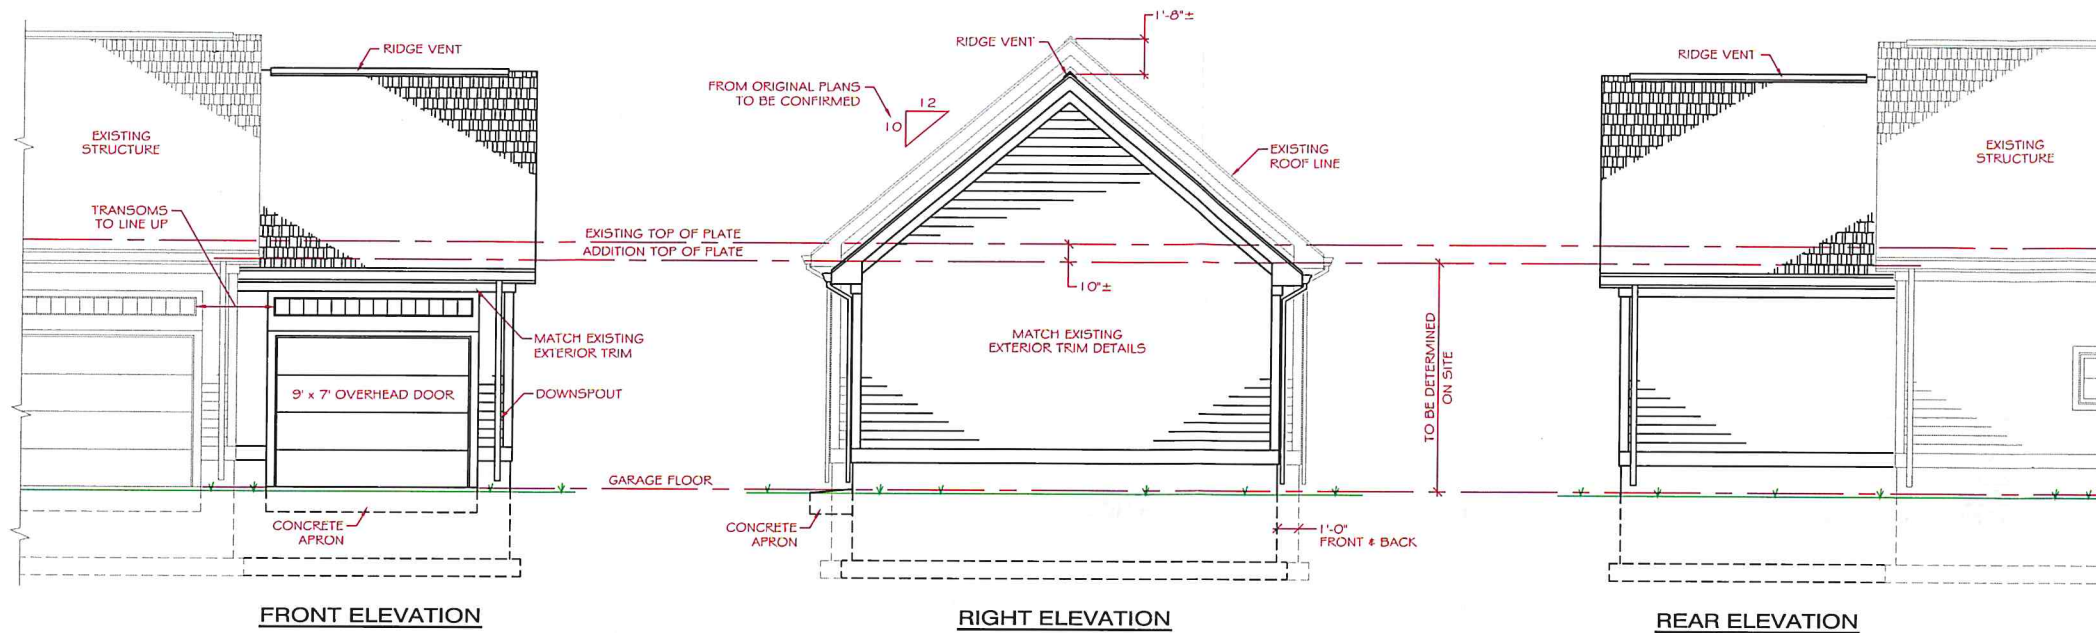

**** NOTE ****

WHILE EVERY ATTEMPT HAS BEEN MADE TO AVOID MISTAKES, COMPU-DRAFT CANNOT GUARANTEE AGAINST ANY ERRORS AND IS NOT LIABLE IN ANY WAY FOR THE ADDITION BUILT FROM THESE PLANS. THE GENERAL CONTRACTOR AND EACH TRADE SHALL CONFORM TO ALL LOCAL AND STATE BUILDING CODES.

THESE PLANS ARE PROVIDED TO THE HOMEOWNER AND/OR THE CONTRACTOR FOR THE CONSTRUCTION OF ONE ADDITION ONLY. THESE PLANS ARE NOT TO BE COPIED FOR THE PURPOSE OF A DUPLICATE ADDITION WITHOUT THE WRITTEN PERMISSION OF COMPU-DRAFT.

REVISIONS		
REV	DESCRIPTION	DATE
1	PRELIMINARY DESIGN	06-28-23
0	FINAL DESIGN	06-30-23

PROPOSED GARAGE ADDITION TO THE RESIDENCE OF
RICHARD & LYNN LUIZ
2 MAPLE SHADE COURT
BRISTOL, RI
 (BASIC WIND SPEED OF 110 MPH, EXPOSURE "B"; SEE NOTE 3)

- GENERAL NOTES**
- ALL WORK SHALL BE DONE IN ACCORDANCE WITH LOCAL BUILDING CODES AND THE MOST RECENT RHODE ISLAND STATE BUILDING CODE EDITION; A COLLABORATION OF THE 2018 INTERNATIONAL RESIDENTIAL CODE (IRC) AND THE RHODE ISLAND AMENDMENTS TO THE 2018 IRC.
 - ALL WORK SHALL BE DONE IN ACCORDANCE WITH THE 2018 IECC ENERGY CODES; CLIMATE ZONE 5.
 - ALL WORK SHALL BE DONE IN ACCORDANCE WITH THE "AF&A" WOOD FRAME CONSTRUCTION MANUAL FOR ONE AND TWO-FAMILY DWELLINGS IN HIGH WIND AREAS; 110 MPH, EXPOSURE "B".
 - ALL INSPECTIONS TO BE COORDINATED THROUGH THE LOCAL BUILDING DEPARTMENT.
 - STRUCTURAL ITEMS SUCH AS COLUMNS, BEAMS, HEADERS, JOISTS, RAFTERS, FLOOR/ROOF TRUSSES TO BE SIZED/APPROVED BY A QUALIFIED ENGINEER. (ENGINEERING STAMP BOX PROVIDED; IF NEEDED).
 - ALL NEW EXTERIOR WALLS ARE 2" x 4" @ 16" OC.
 - ALL LUMBER SHALL BE KILN DRIED SPRUCE OR HEM FIR #2 SELECT STRUCTURAL GRADE AND MEET THE REQUIREMENTS OF THE NATIONAL FORESTS PRODUCTS ASSOCIATION.
 - ALL FASTENING SHALL BE DONE PER THE "WFCM" GENERAL NAILING SCHEDULE. (TABLE 2)
 - DOOR SPECIFICATIONS TO BE CONFIRMED BY THE OWNER / CONTRACTOR.
 - NEW GARAGE FLOOR TO BE LEVEL WITH EXISTING.

Compu-DRAFT
 COMPUTERIZED
 DRAFTING / DESIGN SERVICES
 SWANSEA, MASSACHUSETTS
 508-679-8572

ELEVATIONS CROSS SECTION		
DRAWN BY: D. BELLIVEAU	2	
SCALE: 1/4" = 1'-0"	2	
DATE: 06-30-23	REV: 0	

Owner: LUIZ, RICHARD P & LYNN ECKERSL

Owner 2:

Owner 3:

Address: 2 MAPLE SHADE CT, BRISTOL, RI 02809-0000

Owner Account #:

% Owned: 0.00

% Owned: 0.00

Grantor:

Date:

Sale Price:

Leg Ref:


NAL:

Deed Type:

Assessment									
Use Code	Bldg Value	SF/Yr Value	Land Size	Land Value	AG Credit	Assessed Value	Year	LUC	Building
01	346,300	0	0.43	209,500	0	555,800	2022	01	346,300
TOTAL	346,300	0	0.43	209,500	0	555,800	2021	01	282,500
							2020	01	282,500
							2019	01	282,500
							2018	01	256,700
							2017	01	265,000

Previous Assessments									
Year	LUC	Building	SF/Yr	Land Size	Land	AGR Credit	Appraised Value	Assessed Value	
2022	01	346,300	0	0	209,500	0	555,800	555,800	
2021	01	282,500	0	0	209,500	0	492,000	492,000	
2020	01	282,500	0	0	209,500	0	492,000	492,000	
2019	01	282,500	0	0	209,500	0	492,000	492,000	
2018	01	256,700	0	0	199,100	0	455,800	455,800	
2017	01	265,000	0	0	199,100	0	464,100	464,100	

Source > Mkt Adj Cost VAL per SQ Unit/Card > 102.11 VAL per SQ Unit/Parcel > 102.11

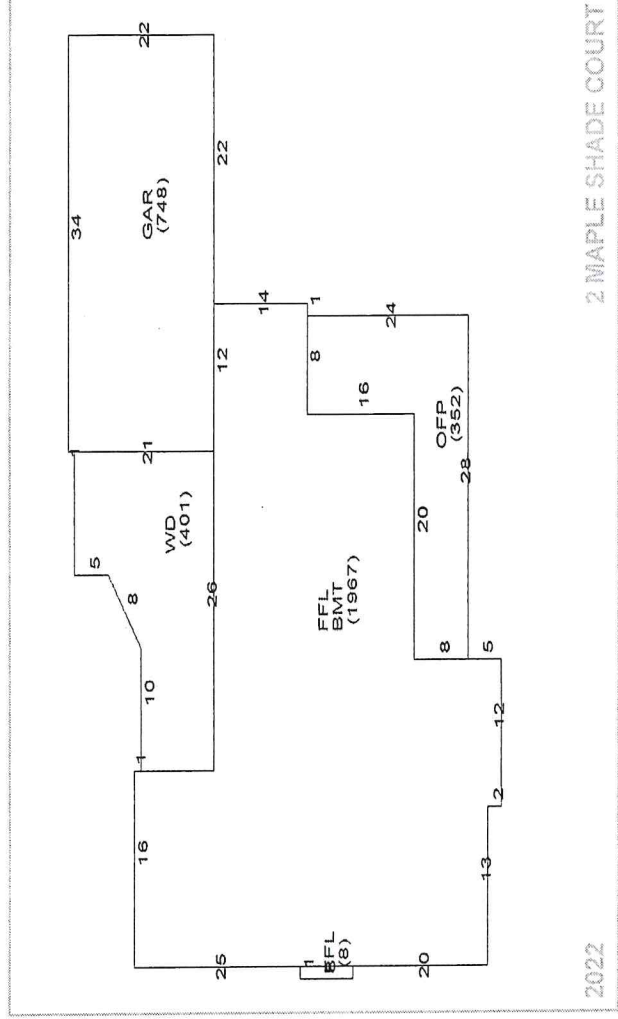

Land Information									
Use Description	Units	Unit Type	Land Type	LT Fact	Unit Price	Adjusted	Neigh	Inf 1	Inf 2
01 Single Fam	18823	SF	P	1.00	13	11	C	1	1
								2	2
								3	3
								4	4

Appr Value	Spec Land	Juris	Fact	Use Value
209,500	1.00	1.00	0	0

► Bristol

► 2 MAPLE SHADE COURT

Card 1 of 1

► Plat/Lot 54 18

► Account: 3744

LUC 01

Zone

► Assessment

\$555,800



► Building Information

Description	Story Height	1 Story	Description
BLDG Type	Ranch	1	0
RES Units	Concrete	BMT Floor	Concrete
Foundation	Wood	Frame 2	%
EXT Wall 1	Wood Shndl	EXT Wall 2	%
Roof Type 1	Gable	Roof Type 2	%
Roof Cover 1	Asphalt Shirn	Roof Cover 2	%
INT Wall 1	Drywall	INT Wall 2	%
Floors 1	Hardwood	Floors 2	%

BMT Garages	Color
Plumbing	Electrical
Insulation	INT vs EXT
Heat Fuel	Oil
# Heat Sys	% Heated
% Solar HW	% A/C
% COM Wall	% Vacuum
Ceil HIGHT	Ceiling Type
Parking Type	% Sprinkled
EXT View	

Quantity	Quality
2	Typical
Full Bath	
Ext Full Bath	
Half Bath	
Ext Half Bath	
Ext Fixtures	
Kitchens	1
Ext Kitchens	Typical
Fireplaces	
W.S. Flues	

► Room Counts by Floor

Units	# Rooms	# Bedrooms	Floor Level
1	1	5	2
2			U
3			
4			
Totals	1	5	2

► Grade

Grade	Q3	Q3	EFF Year	Alt %	0.00
Year Built	2003				
Alt LUC					
► Other Factors					
Flood Hazard					
Topography					
Street					
Traffic					
Depreciation					
Code					
Description					
AV					
AV - Average					
18.0					
Condition					
Functional					
Economic					
Special					
OV					
Total Depreciation %					
> 18.0					

► Remodeling History

Plumbing	Electric	Heating	General
Interior			
Exterior			
Kitchen			
Bath(s)			

► Condo Data

Complex	
Location	
Tot Units	
FL Level	
# Floors	0
Bldg Seq	1

► Building Permits

Issue Date	Permit #	Closed Date	BP Type	Est. Cost	% Done	Status	Description/Directions
11/26/2013	379-13-M	01/01/2014	MECH	4,000		Closed	SET 14 KW GENERATOR AND INSTALL NATURAL GAS PIPING
11/26/2013	M13789		MECH	0		Closed	SET 14 KW GENERATOR AND INSTALL NATURAL GAS PIPING
11/19/2013	E3094		ELEC	0		Closed	WIRE 14 KW STAND BY GENERATOR
11/19/2013	372-13-E	01/01/2014	ELEC	900		Closed	WIRE 14 KW GENERATOR 120/240 200 AMPS SINGLE PHASE 1 METER
09/25/2002	1670-02-B	12/31/2003	BLDG	300,263		Closed	SFD 26 HT 74 WIDTH 62 DEPTH

► Special Features & Yard Items

Use	Description	A	Y/S	Qty	Length	Width	SF Size	Quality	Condition	Year	Assessed Value
1											
2											
► Sub-Area Detail

Code	Description	Area	Fin. Area	Rate	Undeo V
FFL	1st FLOOR	1,975	1,975	127.46	251,753
BMT	BASEMENT	1,967	0	19.12	37,609
GAR	GARAGE	748	0	35.35	26,442
OPF	OPEN PORCH	352	0	10.70	3,766
WD	WOOD DECK	401	0	14.85	5,955
Total		5,443	1,975		325,525

► Notes

add back up generator and wire to code 2014

► Visit History

Date	Result	By
6/21/2021	REVIEW	JH
9/21/2018	REVIEW	JH
8/13/2018	MEASURED	BT
6/2/2007	LISTED	
2/22/2007	CALL BACK	
2/20/2007	MEASURE	



2 Maple Shade - 300' Radius


Bristol, RI



August 23, 2023

1 inch = 562 Feet

www.cai-tech.com

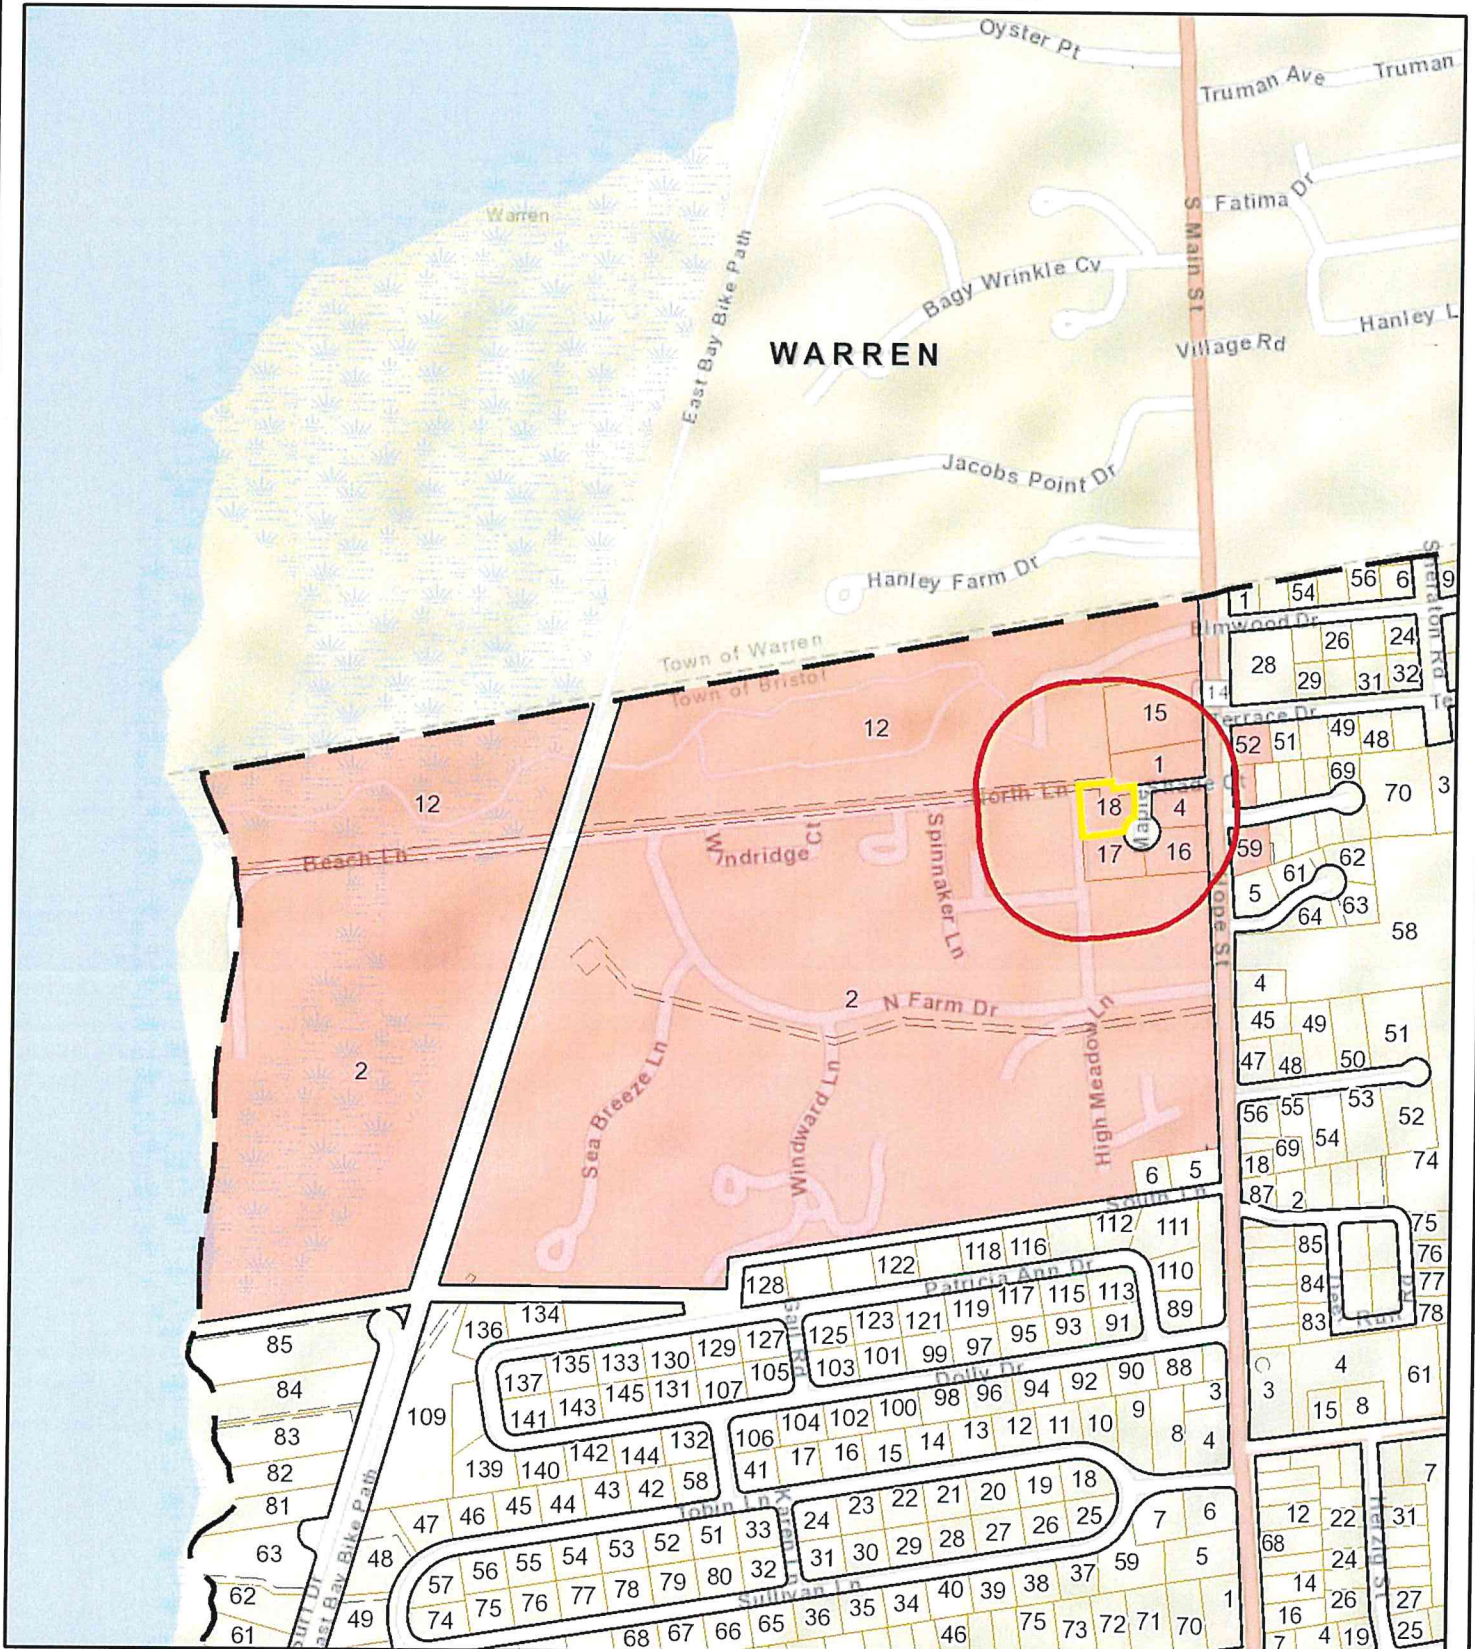

Data shown on this map is provided for planning and informational purposes only. The municipality and CAI Technologies are not responsible for any use for other purposes or misuse or misrepresentation of this map.



300 foot Abutters List Report

Bristol, RI
August 23, 2023

Subject Property:

Parcel Number: 54-18
CAMA Number: 54-18
Property Address: 2 MAPLE SHADE COURT

Mailing Address: LUIZ, RICHARD P & LYNN ECKERSL
2 MAPLE SHADE CT
BRISTOL, RI 02809

Abutters:

Parcel Number: 54-1
CAMA Number: 54-1
Property Address: 1389 HOPE ST

Mailing Address: DODGE, CHARLES & ZHOU, MIN JT
1389 HOPE ST
BRISTOL, RI 02809

Parcel Number: 54-12
CAMA Number: 54-12
Property Address: 1401 HOPE ST

Mailing Address: AUDUBON SOCIETY OF RI
12 SANDERSON RD
SMITHFIELD, RI 02809

Parcel Number: 54-15
CAMA Number: 54-15
Property Address: HOPE ST

Mailing Address: AUDUBON SOCIETY OF RI
12 SANDERSON RD
SMITHFIELD, RI 02809

Parcel Number: 54-16
CAMA Number: 54-16
Property Address: 5 MAPLE SHADE COURT

Mailing Address: A.G CONSTRUCTION, INC
P.O. BOX 600
PORTSMOUTH, RI 02871

Parcel Number: 54-17
CAMA Number: 54-17
Property Address: 4 MAPLE SHADE COURT

Mailing Address: MCCARTHY, PATRICK NINA A. ETUX TE
4 MAPLE SHADE CRT
BRISTOL, RI 02809

Parcel Number: 54-18
CAMA Number: 54-18
Property Address: 2 MAPLE SHADE COURT

Mailing Address: LUIZ, RICHARD P & LYNN ECKERSL
2 MAPLE SHADE CT
BRISTOL, RI 02809

Parcel Number: 54-2
CAMA Number: 54-2-001
Property Address: 1 SEABREEZE LN

Mailing Address: GOFF, LAURENS W & GOFF, ANDREA
KRIDA TE
1 SEABREEZE LN
BRISTOL, RI 02809

Parcel Number: 54-2
CAMA Number: 54-2-002
Property Address: 2 SEABREEZE LN

Mailing Address: LYNCH, BRITTANY M
2 SEABREEZE LN
BRISTOL, RI 02809

Parcel Number: 54-2
CAMA Number: 54-2-003
Property Address: 3 SEABREEZE LN

Mailing Address: MATTHEWS, VICTORIA H
3 SEABREEZE LN
BRISTOL, RI 02809

Parcel Number: 54-2
CAMA Number: 54-2-004
Property Address: 4 SEABREEZE LN

Mailing Address: HAWKINS, HELEN S.
4 SEABREEZE LN
BRISTOL, RI 02809



www.cai-tech.com

8/23/2023

Data shown on this report is provided for planning and informational purposes only. The municipality and CAI Technologies are not responsible for any use for other purposes or misuse or misrepresentation of this report.

Page 1 of 26



300 foot Abutters List Report

Bristol, RI
August 23, 2023

Parcel Number: 54-2 CAMA Number: 54-2-005 Property Address: 5 SEABREEZE LN	Mailing Address: RUDE, PATRICIA G TRUSTEE TRUST 2-4 -1999 5 SEABREEZE LN BRISTOL, RI 02809
Parcel Number: 54-2 CAMA Number: 54-2-006 Property Address: 6 SEABREEZE LN	Mailing Address: SILUN, STANLEY J & MARJORIE J 6 SEABREEZE LN BRISTOL, RI 02809
Parcel Number: 54-2 CAMA Number: 54-2-007 Property Address: 7 SEABREEZE LN	Mailing Address: CROWLEY, JOAN G. 7 SEABREEZE LN BRISTOL, RI 02809
Parcel Number: 54-2 CAMA Number: 54-2-008 Property Address: 8 SEABREEZE LN	Mailing Address: MCGEE, DIANA H 8 SEABREEZE LN BRISTOL, RI 02809
Parcel Number: 54-2 CAMA Number: 54-2-009 Property Address: 9 SEABREEZE LN	Mailing Address: MASSA, LOUIS P & ANNE P TE 9 SEA BREEZE LN BRISTOL, RI 02809
Parcel Number: 54-2 CAMA Number: 54-2-010 Property Address: 10 SEABREEZE LN	Mailing Address: FRANCIS, JOSEPH TRUSTEE 175 POPPASQUASH RD BRISTOL, RI 02809
Parcel Number: 54-2 CAMA Number: 54-2-011 Property Address: 11 SEABREEZE LN	Mailing Address: SYLVESTER, PATRICIA L TRUSTEE PATRICIA L SYLVESTER TRUST 11 SEABREEZE LANE BRISTOL, RI 02809
Parcel Number: 54-2 CAMA Number: 54-2-012 Property Address: 12 SEABREEZE LN	Mailing Address: FANDEL, KEVIN J TRUSTEE & FANDEL, JOAN B TRUSTEE TC 12 SEABREEZE LN BRISTOL, RI 02809
Parcel Number: 54-2 CAMA Number: 54-2-013 Property Address: 13 SEABREEZE LN	Mailing Address: HAYES, DAVID O & JANE E TE 13 SEABREEZE LN BRISTOL, RI 02809
Parcel Number: 54-2 CAMA Number: 54-2-014 Property Address: 14 SEABREEZE LN	Mailing Address: FARRELL, MAURA 14 SEABREEZE LN BRISTOL, RI 02809
Parcel Number: 54-2 CAMA Number: 54-2-015 Property Address: 15 SEABREEZE LN	Mailing Address: QUARANTA FAMILY IRR TRUST BALDI, ANGELA M & BO, MELANIE A-TRUSTEES 15 SEABREEZE LN BRISTOL, RI 02809
Parcel Number: 54-2 CAMA Number: 54-2-016 Property Address: 16 SEABREEZE LN	Mailing Address: JENNINGS, CHRISTINE 16 SEABREEZE LN BRISTOL, RI 02809



www.cai-tech.com

8/23/2023

Data shown on this report is provided for planning and informational purposes only. The municipality and CAI Technologies are not responsible for any use for other purposes or misuse or misrepresentation of this report.

Page 2 of 26



300 foot Abutters List Report

Bristol, RI
August 23, 2023

Parcel Number: 54-2 CAMA Number: 54-2-017 Property Address: 17 SEABREEZE LN	Mailing Address: ODEN, NANCY 17 SEABREEZE LN BRISTOL, RI 02809
Parcel Number: 54-2 CAMA Number: 54-2-018 Property Address: 18 SEABREEZE LN	Mailing Address: BECKER, SINDY PO BOX 345 ARMSTRONG PARK FLEISCHMANN, NY 12430
Parcel Number: 54-2 CAMA Number: 54-2-019 Property Address: 19 SEABREEZE LN	Mailing Address: ANNICELLI, JOHN R. IDA JT PO BOX 508 BEDFORD, NY 10506
Parcel Number: 54-2 CAMA Number: 54-2-020 Property Address: 20 SEABREEZE LN	Mailing Address: SAMET, JONATHAN MICHAEL & BRINES, CONSTANCE BIDWELL TRUSTEES 840 CYPRUS DR BOULDER, CO 80303
Parcel Number: 54-2 CAMA Number: 54-2-021 Property Address: 21 SEABREEZE LN	Mailing Address: ROBILLARD, RICHARD J. & ROBILLARD, CHERYL M. TRUSTEES 22 LAKESHORE DR ASHBURNHAM, MA 01430
Parcel Number: 54-2 CAMA Number: 54-2-022 Property Address: 22 SEABREEZE LN	Mailing Address: EAP CORPORATION 9 TROY LN BEDFORD, NY 10506
Parcel Number: 54-2 CAMA Number: 54-2-023 Property Address: 23 SEABREEZE LN	Mailing Address: SMALL, ALAN J & PATRICIA B TE 23 SEABREEZE LN BRISTOL, RI 02809
Parcel Number: 54-2 CAMA Number: 54-2-024 Property Address: 24 SEABREEZE LN	Mailing Address: WOOD, AUDREY J. STEPHEN C. JT 24 SEABREEZE LN BRISTOL, RI 02809
Parcel Number: 54-2 CAMA Number: 54-2-025 Property Address: 25 SEABREEZE LN	Mailing Address: ROZEWSKI, DAVID & PRAUGHT, MARY TE 25 SEABREEZE LN BRISTOL, RI 02809
Parcel Number: 54-2 CAMA Number: 54-2-026 Property Address: 26 SEABREEZE LN	Mailing Address: BERGERON, PHILIPPE & LISA TRUSTEES 26 SEA BREEZE LN BRISTOL, RI 02809
Parcel Number: 54-2 CAMA Number: 54-2-027 Property Address: 27 SEABREEZE LN	Mailing Address: JUDITH A. DOHERTY LE SLEPKOW, MATTHEW D. 27 SEA BREEZE LN, UNIT 27 BRISTOL, RI 02809
Parcel Number: 54-2 CAMA Number: 54-2-028 Property Address: 28 SEABREEZE LN	Mailing Address: GUERTLER, WALTER E. III 28 SEABREEZE LN BRISTOL, RI 02809



www.cai-tech.com

Data shown on this report is provided for planning and informational purposes only. The municipality and CAI Technologies are not responsible for any use for other purposes or misuse or misrepresentation of this report.

8/23/2023

Page 3 of 26



300 foot Abutters List Report

Bristol, RI
August 23, 2023

Parcel Number: 54-2 CAMA Number: 54-2-029 Property Address: 29 SEABREEZE LN	Mailing Address: NELSON, FRANKLIN C III & WALSH NELSON, MARY P TE 900 WILLETT AVE EAST PROVIDENCE, RI 02915-2738
Parcel Number: 54-2 CAMA Number: 54-2-030 Property Address: 30 SEABREEZE LN	Mailing Address: HAYES, A. LEE III TRUSTEE A LEE HAYES III TRUST OF 1989 30 SEABREEZE LN BRISTOL, RI 02809
Parcel Number: 54-2 CAMA Number: 54-2-031 Property Address: 31 SEABREEZE LN	Mailing Address: PALLIO, CAROLYN L. 160 HOMEWOOD AVE YONKERS, NY 10701
Parcel Number: 54-2 CAMA Number: 54-2-032 Property Address: 32 SEABREEZE LN	Mailing Address: DANGREMOND, DENISE M. TRUSTEE 47 NAYETTE RD BARRINGTON, RI 02806
Parcel Number: 54-2 CAMA Number: 54-2-033 Property Address: 33 SEABREEZE LN	Mailing Address: TANCRELL PAUL F JANE G TE 33 SEA BREEZE LN BRISTOL, RI 02809
Parcel Number: 54-2 CAMA Number: 54-2-034 Property Address: 34 SEABREEZE LN	Mailing Address: SARAPAS, MICHAEL A. 66 INDIAN POINT RD TIVERTON, RI 02878
Parcel Number: 54-2 CAMA Number: 54-2-035 Property Address: 35 SEABREEZE LN	Mailing Address: GEEHAN, BARBARA J - TRUSTEE BARBARA J GEEHAN TRUST 35 SEABREEZE LN BRISTOL, RI 02809
Parcel Number: 54-2 CAMA Number: 54-2-036 Property Address: 36 SEABREEZE LN	Mailing Address: MCALPINE, ROBIN FIELDS 36 SEABREEZE LN BRISTOL, RI 02809
Parcel Number: 54-2 CAMA Number: 54-2-037 Property Address: 37 SEABREEZE LN	Mailing Address: ANDERSON, CHRISTINE 37 SEABREEZE LN BRISTOL, RI 02809
Parcel Number: 54-2 CAMA Number: 54-2-038 Property Address: 38 SEABREEZE LN	Mailing Address: SHEEHAN, MARY M 38 SEABREEZE LN BRISTOL, RI 02809
Parcel Number: 54-2 CAMA Number: 54-2-039 Property Address: 39 SEABREEZE LN	Mailing Address: MCRAE, SELMA JUNE 45 CADY RD BARRINGTON, RI 02806
Parcel Number: 54-2 CAMA Number: 54-2-040 Property Address: 40 SEABREEZE LN	Mailing Address: MASSA, CHRISTINE L 40 SEABREEZE LN BRISTOL, RI 02809



www.cai-tech.com

Data shown on this report is provided for planning and informational purposes only. The municipality and CAI Technologies are not responsible for any use for other purposes or misuse or misrepresentation of this report.

8/23/2023

Page 4 of 26



300 foot Abutters List Report

Bristol, RI
August 23, 2023

Parcel Number: 54-2 CAMA Number: 54-2-041 Property Address: 41 SEABREEZE LN	Mailing Address: HOPPER, DOUGLAS JR & COULOMBE, KATHLEEN JT 41 SEABREEZE LN BRISTOL, RI 02809
Parcel Number: 54-2 CAMA Number: 54-2-042 Property Address: 42 SEABREEZE LN	Mailing Address: SLUSARZ, PAUL D. ETUX TE BROWN- SLUSARZ, MICHELLE B. 25 CHAPIN RD BARRINGTON, RI 02806
Parcel Number: 54-2 CAMA Number: 54-2-043 Property Address: 43 SEABREEZE LN	Mailing Address: MCGAHAN, KELLY L & DANIEL R TRUSTEES 43 SEABREEZE LN BRISTOL, RI 02809
Parcel Number: 54-2 CAMA Number: 54-2-044 Property Address: 44 SEABREEZE LN	Mailing Address: CIMMINO, ROBERT J 44 SEABREEZE LN BRISTOL, RI 02809
Parcel Number: 54-2 CAMA Number: 54-2-045 Property Address: 45 SEABREEZE LN	Mailing Address: CAIZZI, FRANK C & PATRICIA M TRUSTEES 45 SEA BREEZE LN BRISTOL, RI 02809
Parcel Number: 54-2 CAMA Number: 54-2-046 Property Address: 46 SEABREEZE LN	Mailing Address: CLEGG, KEVIN E. COLLEEN M. ETUX TE 46 SEABREEZE LN BRISTOL, RI 02809
Parcel Number: 54-2 CAMA Number: 54-2-047 Property Address: 47 SEABREEZE LN	Mailing Address: KWAN, BERNARD Y TRUSTEE BERNARD Y KWAN LIVING TRUST 11 HANLEY FARM WARREN, RI 02885
Parcel Number: 54-2 CAMA Number: 54-2-048 Property Address: 48 SEABREEZE LN	Mailing Address: CAVALLARO, FREDERICK C & CATHY W TE 48 SEABREEZE LN BRISTOL, RI 02809
Parcel Number: 54-2 CAMA Number: 54-2-049 Property Address: 49 SEABREEZE LN	Mailing Address: LYNDEN, FREDERICK C & PERON, MADELEINE L TRUSTEES 49 SEABREEZE LN BRISTOL, RI 02809
Parcel Number: 54-2 CAMA Number: 54-2-050 Property Address: 50 SEABREEZE LN	Mailing Address: ODEN, NANCY V LE REM-MUNDY, CHRISTOPHER H 17 SEABREEZE LN BRISTOL, RI 02809
Parcel Number: 54-2 CAMA Number: 54-2-051 Property Address: 51 SEABREEZE LN	Mailing Address: ROBINSON, DEAN & BARBARA TE 51 SEABREEZE LN BRISTOL, RI 02809
Parcel Number: 54-2 CAMA Number: 54-2-052 Property Address: 52 SEABREEZE LN	Mailing Address: MELO, ROBERT 52 SEABREEZE LN BRISTOL, RI 02809



www.cai-tech.com

8/23/2023

Data shown on this report is provided for planning and informational purposes only. The municipality and CAI Technologies are not responsible for any use for other purposes or misuse or misrepresentation of this report.

Page 5 of 26



300 foot Abutters List Report

Bristol, RI
August 23, 2023

Parcel Number: 54-2
CAMA Number: 54-2-053
Property Address: 53 SEABREEZE LN

Mailing Address: STRIPPE, DAVID C. EDLER, JANICE M
53 SEABREEZE LANE
BRISTOL, RI 02809

Parcel Number: 54-2
CAMA Number: 54-2-054
Property Address: 54 SEABREEZE LN

Mailing Address: DEAN, MARK S & JENNIFHER E TE
54 SEABREEZE LANE UNIT 54
BRISTOL, RI 02809

Parcel Number: 54-2
CAMA Number: 54-2-055
Property Address: 55 SEABREEZE LN

Mailing Address: EDLER, ALVIN E. NANCY A.
55 SEABREEZE LN UNIT 55
BRISTOL, RI 02809

Parcel Number: 54-2
CAMA Number: 54-2-056
Property Address: 56 SEABREEZE LN

Mailing Address: SORRENTINO, MATTHEW
56 SEA BREEZE LN
BRISTOL, RI 02809

Parcel Number: 54-2
CAMA Number: 54-2-057
Property Address: 57 SEABREEZE LN

Mailing Address: CARTER, GREGORY S
57 SEABREEZE LN
BRISTOL, RI 02809

Parcel Number: 54-2
CAMA Number: 54-2-058
Property Address: 58 SEABREEZE LN

Mailing Address: CHRUP HOLDING LLC
8 CONNECTICUT AVE
BARRINGTON, RI 02806

Parcel Number: 54-2
CAMA Number: 54-2-059
Property Address: 59 SEABREEZE LN

Mailing Address: SLOANE, TIMOTHY F & BLASS,
CLAUDIA L TRUSTEES
10 OLD STOW RD
CONDORD, MA 01742

Parcel Number: 54-2
CAMA Number: 54-2-060
Property Address: 60 SEABREEZE LN

Mailing Address: SALZBERG HOLDINGS, INC.
60 SEABREEZE LN
BRISTOL, RI 02809

Parcel Number: 54-2
CAMA Number: 54-2-061
Property Address: 61 SEABREEZE LN

Mailing Address: EVANS, JOYCE E. 61 SEABREEZE LN
61 SEABREEZE LN UNIT 61
BRISTOL, RI 02809

Parcel Number: 54-2
CAMA Number: 54-2-062
Property Address: 62 SEABREEZE LN

Mailing Address: BYRNES, JUDITH A
62 SEABREEZE LN
BRISTOL, RI 02809

Parcel Number: 54-2
CAMA Number: 54-2-063
Property Address: 63 SEABREEZE LN

Mailing Address: TAYLOR, SUSAN L TRUSTEE
63 SEABREEZE LN
BRISTOL, RI 02809

Parcel Number: 54-2
CAMA Number: 54-2-064
Property Address: 64 SEABREEZE LN

Mailing Address: IKAUNIKS, PAMELA
151 TREMONT ST 12 J
BOSTON, MA 02111



www.cai-tech.com

Data shown on this report is provided for planning and informational purposes only. The municipality and CAI Technologies are not responsible for any use for other purposes or misuse or misrepresentation of this report.

8/23/2023

Page 6 of 26



300 foot Abutters List Report

Bristol, RI
August 23, 2023

Parcel Number: 54-2 CAMA Number: 54-2-065 Property Address: 65 SEABREEZE LN	Mailing Address: ELDER, RAYMOND J. & ELDER, MARY M. CO-TRUSTEES 4 AVENIR CT BRISTOL, RI 02809
Parcel Number: 54-2 CAMA Number: 54-2-066 Property Address: 66 SEABREEZE LN	Mailing Address: SHEPHERD, IAN PHILIP 1800 YARDLY MORRISVILLE RD YARDLY, PA 19067
Parcel Number: 54-2 CAMA Number: 54-2-067 Property Address: 67 SEABREEZE LN	Mailing Address: COMFORT, GUY & MARY TRUSTEES 67 SEABREEZE LN BRISTOL, RI 02809
Parcel Number: 54-2 CAMA Number: 54-2-068 Property Address: 68 SEABREEZE LN	Mailing Address: DARMODY, THERESE A. 68 SEA BREEZE LANE BRISTOL,, RI 02809
Parcel Number: 54-2 CAMA Number: 54-2-069 Property Address: 69 SEABREEZE LN	Mailing Address: BOYD, CATHY A 69 SEABREEZE LN BRISTOL, RI 02809
Parcel Number: 54-2 CAMA Number: 54-2-070 Property Address: 70 SEABREEZE LN	Mailing Address: OTIS, CHRISTOPHER N FLORENCE, ROXANNE JT 20 HORSESHOE LN WILBRAHAM, MA 01095
Parcel Number: 54-2 CAMA Number: 54-2-071 Property Address: 71 SEABREEZE LN	Mailing Address: MURPHY, TIMOTHY J. 71 SEABREEZE LN BRISTOL, RI 02809
Parcel Number: 54-2 CAMA Number: 54-2-072 Property Address: 72 SEABREEZE LN	Mailing Address: ANNICHARICO, JOSEPH A & NANCY J TE 72 SEABREEZE LN BRISTOL, RI 02809
Parcel Number: 54-2 CAMA Number: 54-2-073 Property Address: 73 SEABREEZE LN	Mailing Address: SHEEDY, KATHLEEN - TRUSTEE KATHLEEN SHEEDY LIVING TRUST 73 SEABREEZE LN BRISTOL, RI 02809
Parcel Number: 54-2 CAMA Number: 54-2-074 Property Address: 74 SEABREEZE LN	Mailing Address: BARKER, PATRICIA N TRUSTEE PATRICIA N BARKER TRUST 74 SEABREEZE LN BRISTOL, RI 02809
Parcel Number: 54-2 CAMA Number: 54-2-075 Property Address: 75 SEABREEZE LN	Mailing Address: ANDRADE, MARIA A. 75 SEABREEZE LN BRISTOL, RI 02809
Parcel Number: 54-2 CAMA Number: 54-2-076 Property Address: 76 SEABREEZE LN	Mailing Address: DUMONT, CHERYL J. TRUSTEE 76 SEABREEZE LN BRISTOL, RI 02809



www.cai-tech.com

Data shown on this report is provided for planning and informational purposes only. The municipality and CAI Technologies are not responsible for any use for other purposes or misuse or misrepresentation of this report.

8/23/2023

Page 7 of 26



300 foot Abutters List Report

Bristol, RI
August 23, 2023

Parcel Number: 54-2 CAMA Number: 54-2-077 Property Address: 77 WINDWARD LN	Mailing Address: CAMARA, ADRIENNE M. LIFE EST CAMARA, MICHAEL JOHN 77 WINDWARD LN BRISTOL, RI 02809
Parcel Number: 54-2 CAMA Number: 54-2-078 Property Address: 78 WINDWARD LN	Mailing Address: DAI, SHEILA TRUSTEE SHEILA DAI LIVING TRUST 11 HANLEY FARM RD WARREN, RI 02885
Parcel Number: 54-2 CAMA Number: 54-2-079 Property Address: 79 WINDWARD LN	Mailing Address: MCCRINK, KATHERINE A. TRUSTEE KATHERINE A. MCCRINK TRST-2007 79 WINDWARD LN BRISTOL, RI 02809
Parcel Number: 54-2 CAMA Number: 54-2-080 Property Address: 80 WINDWARD LN	Mailing Address: BROWN, CHRISTIAN WHITNEY & JOSUAH BARTLETT TRUSTEES- DEBORAH OWENS BROWN IRR TRUST 80 WINDWARD LN BRISTOL, RI 02809
Parcel Number: 54-2 CAMA Number: 54-2-081 Property Address: 81 WINDWARD LN	Mailing Address: MCGANN, STEPHANIE J 81 WINDWARD LN BRISTOL, RI 02809
Parcel Number: 54-2 CAMA Number: 54-2-082 Property Address: 82 WINDWARD LN	Mailing Address: RICHARDS, STEVEN P. PEGGY SUE TE 2820 MAMOSA LN LANCASTER, PA 17601-2049
Parcel Number: 54-2 CAMA Number: 54-2-083 Property Address: 83 WINDWARD LN	Mailing Address: RUTTER, MILES C. ANTONIA A. JT 83 WINDWARD LANE BRISTOL, RI 02809
Parcel Number: 54-2 CAMA Number: 54-2-084 Property Address: 84 WINDWARD LN	Mailing Address: TYSON, ELIZABETH ANN - TRUSTEE ELIZABETH ANN TYSON TRUST 87 PIERCE RD WATERTOWN, MA 02472
Parcel Number: 54-2 CAMA Number: 54-2-085 Property Address: 85 WINDWARD LN	Mailing Address: MCCARTHY, HARRY B & CORNELIA K TRUSTEES 85 WINDWARD LN UNIT G85 BRISTOL, RI 02809
Parcel Number: 54-2 CAMA Number: 54-2-086 Property Address: 86 WINDWARD LN	Mailing Address: BRENNAN, MARIE G. TRUSTEE 86 WINDWARD LN BRISTOL, RI 02809
Parcel Number: 54-2 CAMA Number: 54-2-087 Property Address: 87 WINDWARD LN	Mailing Address: HOSFORD, REBECCA E & BUSH, EMILY A TRUSTEES HOSFORD IRREVOCABLE TRUST 87 WINDWARD LN BRISTOL, RI 02809
Parcel Number: 54-2 CAMA Number: 54-2-088 Property Address: 88 WINDWARD LN	Mailing Address: MATSON, DEBORAH C 88 WINDWARD LN BRISTOL, RI 02809



www.cai-tech.com

Data shown on this report is provided for planning and informational purposes only. The municipality and CAI Technologies are not responsible for any use for other purposes or misuse or misrepresentation of this report.



300 foot Abutters List Report

Bristol, RI
August 23, 2023

Parcel Number: 54-2 CAMA Number: 54-2-089 Property Address: 89 WINDWARD LN	Mailing Address: SEIFERT, WILLIAM G 4300 SE ST LUCIE BLVD LOT 52 STUART, FL 34997
Parcel Number: 54-2 CAMA Number: 54-2-090 Property Address: 90 WINDWARD LN	Mailing Address: AXELROD, ADELINA A 90 WINDWARD LN BRISTOL, RI 02809
Parcel Number: 54-2 CAMA Number: 54-2-091 Property Address: 91 WINDWARD LN	Mailing Address: WEINER, LAWRENCE H. ETUX MARILYN J. WEINER TE 91 WINDWARD LN BRISTOL, RI 02809
Parcel Number: 54-2 CAMA Number: 54-2-092 Property Address: 92 WINDWARD LN	Mailing Address: CHOMA, KAREN R-TRUSTEE KAREN R CHOMA TRUST 92 WINDWARD LN BRISTOL, RI 02809
Parcel Number: 54-2 CAMA Number: 54-2-093 Property Address: 93 WINDWARD LN	Mailing Address: LENNON-ATWOOD, KATHLEEN M & ATWOOD, JONATHAN C TE 46 LONG FELLOW RD WELLESLEY, MA 02481
Parcel Number: 54-2 CAMA Number: 54-2-094 Property Address: 94 WINDWARD LN	Mailing Address: TAYLOR, ROBERT L. MARY LOU & ROBERT L. & MARY L 19978 SUMMERRIDGE DR CASTRO VALLEY, CA 94552
Parcel Number: 54-2 CAMA Number: 54-2-095 Property Address: 95 WINDWARD LN	Mailing Address: DOCHODA, STACY & EDWARD J TE 4717 DOLPHIN CAY LANE S, UNIT 106 ST PETERSBURG, FL 33711
Parcel Number: 54-2 CAMA Number: 54-2-096 Property Address: 96 WINDWARD LN	Mailing Address: BROWN, STEPHEN W QUINLAN-BROWN SUSAN TE 96 WINDWARD LN BRISTOL, RI 02809
Parcel Number: 54-2 CAMA Number: 54-2-097 Property Address: 97 WINDWARD LN	Mailing Address: PHILLIPS, MICHAEL D PHILLIPS, DELOIS TRUSTEES PO BOX 284 WELAKA, FL 32193
Parcel Number: 54-2 CAMA Number: 54-2-098 Property Address: 98 WINDWARD LN	Mailing Address: ROBITAILLE, VIRGINIA LEE TRSTE VIRGINIA LEE ROBITAILLE LT 98 WINDWARD LN BRISTOL, RI 02809
Parcel Number: 54-2 CAMA Number: 54-2-099 Property Address: 99 WINDWARD LN	Mailing Address: JALA, JONATHAN B 99 WINDWARD LANE BRISTOL, RI 02809
Parcel Number: 54-2 CAMA Number: 54-2-100 Property Address: 100 WINDWARD LN	Mailing Address: HOGAN, JEAN M. 100 WINDWARD LN BRISTOL, RI 02809



www.cai-tech.com

8/23/2023

Data shown on this report is provided for planning and informational purposes only. The municipality and CAI Technologies are not responsible for any use for other purposes or misuse or misrepresentation of this report.

Page 9 of 26



300 foot Abutters List Report

Bristol, RI
August 23, 2023

Parcel Number: 54-2 CAMA Number: 54-2-101 Property Address: 101 WINDWARD LN	Mailing Address: BRETZ, ROBERT J JR JEAN M TE 101 WINDWARD LN BRISTOL, RI 02809
Parcel Number: 54-2 CAMA Number: 54-2-102 Property Address: 102 WINDWARD LN	Mailing Address: BRADY, PATRICIA M TRUSTEE 102 WINDWARD LN BRISTOL, RI 02809
Parcel Number: 54-2 CAMA Number: 54-2-103 Property Address: 103 WINDWARD LN	Mailing Address: FOROSTENKO, ANATOLE GALINA TE 300 E. 59 STREET APT 1206 NEW YORK, NY 10022
Parcel Number: 54-2 CAMA Number: 54-2-104 Property Address: 104 WINDWARD LN	Mailing Address: DERKASH, BRUCE S. PATRICIA P. & BRUCE &PATRICIA 104 WINDWARD LN BRISTOL, RI 02809
Parcel Number: 54-2 CAMA Number: 54-2-105 Property Address: 105 WINDWARD LN	Mailing Address: MASNICK, GEORGE & KAHN, REISA TRUSTEES PO BOX 26 BARRINGTON, RI 02806
Parcel Number: 54-2 CAMA Number: 54-2-106 Property Address: 106 WINDWARD LN	Mailing Address: ANDRADE, SANDRA M TRUSTEE SANDRA M ANDRADE IRREVOCABLE TRUST 106 WINDWARD LN BRISTOL, RI 02809
Parcel Number: 54-2 CAMA Number: 54-2-107 Property Address: 107 WINDWARD LN	Mailing Address: MARGARET N. STRAND REV TRST TC 2202 N. SCOTT ST ARLINGTON, VA 22209
Parcel Number: 54-2 CAMA Number: 54-2-108 Property Address: 108 WINDWARD LN	Mailing Address: IKAUNIKS, PAMELA 151 TREMONT ST 12 J BOSTON, MA 02111
Parcel Number: 54-2 CAMA Number: 54-2-109 Property Address: 109 WINDWARD LN	Mailing Address: WILLIAMS STEPHEN C & BARBARA S TRUSTEES-WILLIAMS FAMILY TRUST 109 WINDWARD LN BRISTOL, RI 02809
Parcel Number: 54-2 CAMA Number: 54-2-110 Property Address: 110 WINDWARD LN	Mailing Address: KIRK, ELIZABETH P & CHRISTOPHER B, TRUSTEES 6 HARBOUR RD BARRINGTON, RI 02806
Parcel Number: 54-2 CAMA Number: 54-2-111 Property Address: 111 WINDWARD LN	Mailing Address: BROWN, MARTHA & DEVIN TE 54 HORNE RD BELMONT, MA 02478
Parcel Number: 54-2 CAMA Number: 54-2-112 Property Address: 112 WINDWARD LN	Mailing Address: MAYHALL, MARILYN Y 112 WINDWARD LN BRISTOL, RI 02809



www.cai-tech.com

Data shown on this report is provided for planning and informational purposes only. The municipality and CAI Technologies are not responsible for any use for other purposes or misuse or misrepresentation of this report.

8/23/2023

Page 10 of 26



300 foot Abutters List Report

Bristol, RI
August 23, 2023

Parcel Number: 54-2 CAMA Number: 54-2-114 Property Address: 114 WINDWARD LN	Mailing Address: BACHER, LAWRENCE C. TRUSTEE 114 WINDWARD LN BRISTOL, RI 02809
Parcel Number: 54-2 CAMA Number: 54-2-115 Property Address: 115 WINDWARD LN	Mailing Address: ROLLINS, PETER & PATRICIA AS TRUSTEES 115 WINDWARD LN BRISTOL, RI 02809
Parcel Number: 54-2 CAMA Number: 54-2-116 Property Address: 116 WINDWARD LN	Mailing Address: ARDITTE, EDWARD C. TRUSTEE (1/2) & ARDITTE, BARBARA A. TRUSTEE (1/2) TC 116 WINDWARD LN BRISTOL, RI 02809
Parcel Number: 54-2 CAMA Number: 54-2-117 Property Address: 117 WINDWARD LN	Mailing Address: GORMLEY, MICHAEL S & CAROL A TRUSTEES 117 WINDWARD LN BRISTOL, RI 02809
Parcel Number: 54-2 CAMA Number: 54-2-118 Property Address: 118 WINDWARD LN	Mailing Address: TRUSCOTT, NORMAN R. TRUSCOTT DONNA M. TRUSTEES 118 WINDWARD LN BRISTOL, RI 02809
Parcel Number: 54-2 CAMA Number: 54-2-119 Property Address: 119 WINDWARD LN	Mailing Address: CABRAL, ALVARO M & NANCY E TE 119 WINDWARD LN BRISTOL, RI 02809
Parcel Number: 54-2 CAMA Number: 54-2-120 Property Address: 120 WINDWARD LN	Mailing Address: MCCARTHY, PATRICK M, NINA A. TARA A. TC 4 MAPLE SHADE CT BRISTOL, RI 02809
Parcel Number: 54-2 CAMA Number: 54-2-121 Property Address: 121 WINDWARD LN	Mailing Address: CUNNINGHAM, EDWARD P & KATHLEEN T TE 121 WINDWARD LN BRISTOL, RI 02809
Parcel Number: 54-2 CAMA Number: 54-2-122 Property Address: 122 WINDWARD LN	Mailing Address: MCCONAGHY, DANIEL P & JEANINE M TE 10 MATHEWSON LN BARRINGTON, RI 02806
Parcel Number: 54-2 CAMA Number: 54-2-123 Property Address: 123 WINDWARD LN	Mailing Address: ABILHEIRA, RICHARD B & ELIVRA MORRA ABILHEIRA 123 WINDWARD LN BRISTOL, RI 02809
Parcel Number: 54-2 CAMA Number: 54-2-124 Property Address: 124 WINDWARD LN	Mailing Address: PAYNE, STEPHEN M & KERRI L TE 124 WINDWARD LN BRISTOL, RI 02809
Parcel Number: 54-2 CAMA Number: 54-2-125 Property Address: 125 WINDWARD LN	Mailing Address: ANDERSON, JUSTUS D JR & MARINA I TE AS CO-TRUSTEE 100 WAMSUTTA RD ATTLEBORO, MA 02703



www.cai-tech.com

Data shown on this report is provided for planning and informational purposes only. The municipality and CAI Technologies are not responsible for any use for other purposes or misuse or misrepresentation of this report.

8/23/2023

Page 11 of 26



300 foot Abutters List Report

Bristol, RI
August 23, 2023

Parcel Number: 54-2 CAMA Number: 54-2-126 Property Address: 126 WINDWARD LN	Mailing Address: DEWOLF, HENRY D JR ET UX CAROLYN S DEWOLF(TRUSTEE 126 WINDWARD LN BRISTOL, RI 02809
Parcel Number: 54-2 CAMA Number: 54-2-127 Property Address: 127 WINDWARD LN	Mailing Address: WASSERMAN, RONNEE M - TRUSTEE RONNEE M WASSERMAN TRUST 127 WINDWARD LN BRISTOL, RI 02809
Parcel Number: 54-2 CAMA Number: 54-2-128 Property Address: 128 WINDWARD LN	Mailing Address: MCGUIRE, MICHAEL B. ANTONIA G. TE 128 WINDWARD LN BRISTOL, RI 02809
Parcel Number: 54-2 CAMA Number: 54-2-129 Property Address: 129 WINDWARD LN	Mailing Address: BUGOS, ALAN R & PABREZA, LAURIE A TE 3 JOCELYN LN WESTFORD, MA 01886
Parcel Number: 54-2 CAMA Number: 54-2-130 Property Address: 130 WINDWARD LN	Mailing Address: SCHAUWEKER, WILLIAM J & MARY ANN TE 130 WINDWARD LN BRISTOL, RI 02809
Parcel Number: 54-2 CAMA Number: 54-2-131 Property Address: 131 WINDWARD LN	Mailing Address: KING, DENNIS F & JAN CLARSON TE 3580 SOUTH OCEAN SHORE BLVD, UNIT #910 FLAGLER BEACH, FL 32136
Parcel Number: 54-2 CAMA Number: 54-2-132 Property Address: 132 WINDWARD LN	Mailing Address: BROGAN, RICHARD E 132 WINDWARD LN BRISTOL, RI 02809
Parcel Number: 54-2 CAMA Number: 54-2-133 Property Address: 133 WINDWARD LN	Mailing Address: COVERT, BRADFORD E & DEBORAH M - TRUSTEES BRADFORD E & DEBORAH M COVERT TRUST 133 WINDWARD LN BRISTOL, RI 02809
Parcel Number: 54-2 CAMA Number: 54-2-135 Property Address: 135 WINDWARD LN	Mailing Address: GUERRA, WILLIAM R 135 WINDWARD LN BRISTOL, RI 02809
Parcel Number: 54-2 CAMA Number: 54-2-136 Property Address: 136 WINDWARD LN	Mailing Address: FORTIN, PAUL J & CUNNINGHAM, TARA M TE 136 WINDWARD LN BRISTOL, RI 02809
Parcel Number: 54-2 CAMA Number: 54-2-137 Property Address: 137 WINDWARD LN	Mailing Address: POISSON, MICHAEL G 137 WINDWARD LN BRISTOL, RI 02809
Parcel Number: 54-2 CAMA Number: 54-2-138 Property Address: 138 WINDWARD LN	Mailing Address: FRANKLIN, BRINLEY R. BOWLBY, RAYNNA M. TE 138 WINDWARD LN BRISTOL, RI 02809



www.cai-tech.com

Data shown on this report is provided for planning and informational purposes only. The municipality and CAI Technologies are not responsible for any use for other purposes or misuse or misrepresentation of this report.

8/23/2023

Page 12 of 26



300 foot Abutters List Report

Bristol, RI
August 23, 2023

Parcel Number: 54-2 CAMA Number: 54-2-141 Property Address: 141 WINDWARD LN	Mailing Address: RUSSO, JOSEPH C. ET UX BUTLER, MARTHA TE 141 WINDWARD LN BRISTOL, RI 02809
Parcel Number: 54-2 CAMA Number: 54-2-142 Property Address: 142 WINDWARD LN	Mailing Address: DONOFRIO, LISA C. 142 WINDWARD LN BRISTOL, RI 02809
Parcel Number: 54-2 CAMA Number: 54-2-143 Property Address: 143 WINDWARD LN	Mailing Address: TRANT, MICHAEL & PATTY ANN 143 WINDWARD LN BRISTOL, RI 02809
Parcel Number: 54-2 CAMA Number: 54-2-144 Property Address: 144 WINDWARD LN	Mailing Address: NIERINTZ, MARION L TRUSTEE MARION L NIERINTZ 2009 REV TRUST 865 CENTRAL AVE, APT O-302 NEEDHAM, MA 02492
Parcel Number: 54-2 CAMA Number: 54-2-145 Property Address: 145 WINDWARD LN	Mailing Address: CABRAL, ANGELA P & PACHECO, PAULO ALEXANDRE TRST 11 SANDY LN BRISTOL, RI 02809
Parcel Number: 54-2 CAMA Number: 54-2-146 Property Address: 146 WINDWARD LN	Mailing Address: VOHR, BETTY 146 WINDWARD LN BRISTOL, RI 02809
Parcel Number: 54-2 CAMA Number: 54-2-147 Property Address: 147 WINDWARD LN	Mailing Address: MCKEE, MARY L & MCGINN, JOHN T TC 147 WINDWARD LANE BRISTOL, RI 02809
Parcel Number: 54-2 CAMA Number: 54-2-148 Property Address: 148 WINDWARD LN	Mailing Address: LEWIS, CYNTHIA A LIVING TRUST 148 WINDWARD LN BRISTOL, RI 02809
Parcel Number: 54-2 CAMA Number: 54-2-151 Property Address: 151 SEABREEZE LN	Mailing Address: ROSE, JEFFREY A. RITA S. TE 151 SEABREEZE LN BRISTOL, RI 02809
Parcel Number: 54-2 CAMA Number: 54-2-152 Property Address: 152 SEABREEZE LN	Mailing Address: DRUMMOND, WILLIAM J. 152 SEA BREEZE LN BRISTOL, RI 02809
Parcel Number: 54-2 CAMA Number: 54-2-153 Property Address: 153 SEABREEZE LN	Mailing Address: PAVLIDIS, ARTHUR ANITA TRUSTEES & LE 153 SEABREEZE LN BRISTOL, RI 02809
Parcel Number: 54-2 CAMA Number: 54-2-154 Property Address: 154 SEABREEZE LN	Mailing Address: COLLINS, JOAN F 154 SEABREEZE LN BRISTOL, RI 02809



www.cai-tech.com

Data shown on this report is provided for planning and informational purposes only. The municipality and CAI Technologies are not responsible for any use for other purposes or misuse or misrepresentation of this report.

8/23/2023

Page 13 of 26



300 foot Abutters List Report

Bristol, RI
August 23, 2023

Parcel Number: 54-2 CAMA Number: 54-2-155 Property Address: 155 SEABREEZE LN	Mailing Address: DOMINO, FRANK J. PABREZA, SYLVIA 155 SEA BREEZE LN BRISTOL, RI 02809
Parcel Number: 54-2 CAMA Number: 54-2-156 Property Address: 156 SEABREEZE LN	Mailing Address: LOMBARDI, MARY-ANN H. 156 SEABREEZE LN BRISTOL, RI 02809
Parcel Number: 54-2 CAMA Number: 54-2-157 Property Address: 157 SEABREEZE LN	Mailing Address: ZELLER, KATHLEEN RAE 157 SEABREEZE LN BRISTOL, RI 02809
Parcel Number: 54-2 CAMA Number: 54-2-158 Property Address: 158 SEABREEZE LN	Mailing Address: PRATTE, CATHERINE A TRUSTEE 158 SEABREEZE LN BRISTOL, RI 02809
Parcel Number: 54-2 CAMA Number: 54-2-159 Property Address: 159 SEABREEZE LN	Mailing Address: AYMIE, MARION 159 SEABREEZE LN BRISTOL, RI 02809
Parcel Number: 54-2 CAMA Number: 54-2-160 Property Address: 160 SEABREEZE LN	Mailing Address: DOOLAN, DWIGHT M. BEVERLY V. TE 166 EAST 34TH ST NEW YORK, NY 10016
Parcel Number: 54-2 CAMA Number: 54-2-161 Property Address: 161 SEABREEZE LN	Mailing Address: DANIELSON, DAVID & ELIZABETH TE 161 SEABREEZE LN BRISTOL, RI 02809
Parcel Number: 54-2 CAMA Number: 54-2-162 Property Address: 162 SEABREEZE LN	Mailing Address: DUSEL, JOHN C. CATHERINE M ETUX TE 162 SEABREEZE LN BRISTOL, RI 02809
Parcel Number: 54-2 CAMA Number: 54-2-200 Property Address: 200 ARBORETUM LN	Mailing Address: CHI- YUNG HU, MITZI TRUSTEE 200 ARBORETUM LN BRISTOL, RI 02809
Parcel Number: 54-2 CAMA Number: 54-2-202 Property Address: 202 ARBORETUM LN	Mailing Address: DRAINVILLE, NORMAN V. TRSTEE NORMAN V. DRAINVILLE LIV TRST 202 ARBORETUM LANE BRISTOL, RI 02809
Parcel Number: 54-2 CAMA Number: 54-2-210 Property Address: 210 ARBORETUM LN	Mailing Address: DELUCA, ANTHONY JOSEPH & NICOLETTA-TRUSTEES GHIRARDELLI DELUCA FAMILY TRUST 210 ARBORETUM LN BRISTOL, RI 02809
Parcel Number: 54-2 CAMA Number: 54-2-212 Property Address: 212 ARBORETUM LN	Mailing Address: CARTER, KATE M. TRUSTEE MORAN IRREV TRUST 212 ARBORETUM LN BRISTOL, RI 02809



www.cai-tech.com

Data shown on this report is provided for planning and informational purposes only. The municipality and CAI Technologies are not responsible for any use for other purposes or misuse or misrepresentation of this report.

8/23/2023

Page 14 of 26



300 foot Abutters List Report

Bristol, RI
August 23, 2023

Parcel Number: 54-2 CAMA Number: 54-2-220 Property Address: 220 ARBORETUM LN	Mailing Address: WEEDEN, H LESLIE & GUGLIETTI, JOSEPH JT 220 ARBORETUM LN BRISTOL, RI 02809
Parcel Number: 54-2 CAMA Number: 54-2-222 Property Address: 222 ARBORETUM LN	Mailing Address: SCHUESSLER, GEORGE B & DEBORAH TE 222 ARBORETUM LN BRISTOL, RI 02809
Parcel Number: 54-2 CAMA Number: 54-2-266 Property Address: 266 NORTH FARM DR	Mailing Address: BENCE, KATHLEEN V & GENE P TE 266 NORTH FARM DR BRISTOL, RI 02809
Parcel Number: 54-2 CAMA Number: 54-2-267 Property Address: 267 NORTH FARM DR	Mailing Address: PREVITI, ANTHONY & MADELINE CO- TRUSTEES 267 NORTH FARM DR BRISTOL, RI 02809
Parcel Number: 54-2 CAMA Number: 54-2-268 Property Address: 268 NORTH FARM DR	Mailing Address: ASHE, JOHN M & KATHLEEN S TE 7 BULLARD LN MILLIS, MA 02054
Parcel Number: 54-2 CAMA Number: 54-2-269 Property Address: 269 NORTH FARM DR	Mailing Address: CAPRIO, MICHAEL S & SECURO, KIMBERLY A JT 269 NORTH FARM DR BRISTOL, RI 02809
Parcel Number: 54-2 CAMA Number: 54-2-270 Property Address: 270 NORTH FARM DR	Mailing Address: OSTREM, GARY C & JEANINE J TE 270 NORTH FARM DR Bristol, RI 02809
Parcel Number: 54-2 CAMA Number: 54-2-271 Property Address: 271 NORTH FARM DR	Mailing Address: PASTORIUS, EDWARD WOOD ROSSELL NANCY I TE 729 KINGS HIGHWAY MOORESTOWN, NJ 08057
Parcel Number: 54-2 CAMA Number: 54-2-272 Property Address: 272 NORTH FARM DR	Mailing Address: MARTEL, PAULA J 1059 HOPE ST BRISTOL, RI 02809
Parcel Number: 54-2 CAMA Number: 54-2-273 Property Address: 273 NORTH FARM DR	Mailing Address: DANZBERGER, ANNE GRIGGS TRSTEE ANNE GRIGGS DANZBERGER TRUST 273 NORTH FARM DR BRISTOL, RI 02809
Parcel Number: 54-2 CAMA Number: 54-2-285 Property Address: 285 NORTH FARM DR	Mailing Address: GANNON, TIMOTHY F & LYNNE M TE 11 DRUM ST ISELIN, NJ 08830
Parcel Number: 54-2 CAMA Number: 54-2-286 Property Address: 286 NORTH FARM DR	Mailing Address: RIDOLFI, RONALD ET UX DEBORAH W. RIDOLFI TE 286 NORTH FARM DR BRISTOL, RI 02809



www.cai-tech.com

8/23/2023

Data shown on this report is provided for planning and informational purposes only. The municipality and CAI Technologies are not responsible for any use for other purposes or misuse or misrepresentation of this report.

Page 15 of 26



300 foot Abutters List Report

Bristol, RI
August 23, 2023

Parcel Number: 54-2 CAMA Number: 54-2-301 Property Address: 301 WINDRIDGE LN	Mailing Address: MACNAUGHT, ELLEN S & GLENN S. TE 301 WINDRIDGE LN BRISTOL, RI 02809
Parcel Number: 54-2 CAMA Number: 54-2-302 Property Address: 302 WINDRIDGE LN	Mailing Address: DUGAN, PATRICIA A TRUSTEE 302 WINDRIDGE LN BRISTOL, RI 02809
Parcel Number: 54-2 CAMA Number: 54-2-303 Property Address: 303 WINDRIDGE LN	Mailing Address: MAXWELL, RON & STARR TE 303 WINDRIDGE LN BRISTOL, RI 02809
Parcel Number: 54-2 CAMA Number: 54-2-304 Property Address: 304 WINDRIDGE LN	Mailing Address: FURBISH, GEORGE A TRUSTEE & ANITA C TRUSTEE TC 304 WINDRIDGE LN BRISTOL, RI 02809
Parcel Number: 54-2 CAMA Number: 54-2-305 Property Address: 305 NORTH LN	Mailing Address: SLATER, ROBERT T. TRUSTEE 1 HEATON CIRCLE FRANKLIN, MA 02038
Parcel Number: 54-2 CAMA Number: 54-2-306 Property Address: 306 NORTH LN	Mailing Address: TRIPP, SCOTT J & LYNN M TE 306 NORTH LN BRISTOL, RI 02809
Parcel Number: 54-2 CAMA Number: 54-2-307 Property Address: 307 WINDRIDGE LN	Mailing Address: BEEKLEY, JOHN S. JR ANN F.TRUSTEES & JOHN S JR. & 307 WINDRIDGE LN BRISTOL, RI 02809
Parcel Number: 54-2 CAMA Number: 54-2-308 Property Address: 308 WINDRIDGE LN	Mailing Address: COLELLA, ALBERT M. MARION 308 WINDRIDGE LN BRISTOL, RI 02809
Parcel Number: 54-2 CAMA Number: 54-2-309 Property Address: 309 WINDRIDGE LN	Mailing Address: NEVINS, JOSEPH W & JOAN E TE 309 WINDRIDGE LN UNIT 309 BRISTOL, RI 02809
Parcel Number: 54-2 CAMA Number: 54-2-310 Property Address: 310 WINDRIDGE LN	Mailing Address: WESTELL, STEPHEN R & STEPHANIE F TRUSTEES 310 WINDRIDGE LN BRISTOL, RI 02809
Parcel Number: 54-2 CAMA Number: 54-2-311 Property Address: 311 WINDRIDGE LN	Mailing Address: BACCUS, RICK & PATRICIA ANN TE 311 WINDRIDGE LANE BRISTOL, RI 02809
Parcel Number: 54-2 CAMA Number: 54-2-312 Property Address: 312 WINDRIDGE LN	Mailing Address: CROFT, LEANNE - TRUSTEE LEANNE CROFT REV TRUST 7194 HAVILAND CIR BOYNTON BEACH, FL 33437



www.cai-tech.com

Data shown on this report is provided for planning and informational purposes only. The municipality and CAI Technologies are not responsible for any use for other purposes or misuse or misrepresentation of this report.

8/23/2023

Page 16 of 26



300 foot Abutters List Report

Bristol, RI
August 23, 2023

Parcel Number: 54-2 CAMA Number: 54-2-314 Property Address: 314 NORTH LN	Mailing Address: BALDWIN, PAMELA J. 314 NORTH LN BRISTOL, RI 02809
Parcel Number: 54-2 CAMA Number: 54-2-315 Property Address: 315 NORTH LN	Mailing Address: CARVELLI, PETER & LINDA TE 315 NORTH LN BRISTOL, RI 02809
Parcel Number: 54-2 CAMA Number: 54-2-316 Property Address: 316 NORTH LN	Mailing Address: WU, MARK 316 NORTH LN BRISTOL, RI 02809
Parcel Number: 54-2 CAMA Number: 54-2-317 Property Address: 317 NORTH LN	Mailing Address: CHRISOCHOIDIS, PRISCILLA 317 NORTH LN BRISTOL, RI 02809
Parcel Number: 54-2 CAMA Number: 54-2-318 Property Address: 318 NORTH LN	Mailing Address: CARVELLI, PETER A & ELAINE M T 318 NORTH LN BRISTOL, RI 02809
Parcel Number: 54-2 CAMA Number: 54-2-319 Property Address: 319 NORTH LN	Mailing Address: GATES, LIZA COHEN TRUSTEE 319 NORTH LANE TRUST 100 MAIN ST PAWTUCKET, RI 02860
Parcel Number: 54-2 CAMA Number: 54-2-320 Property Address: 320 NORTH LN	Mailing Address: WAHRENBURG, WALTER GERTRUDE 320 NORTH LANE BRISTOL, RI 02809
Parcel Number: 54-2 CAMA Number: 54-2-321 Property Address: 321 NORTH LN	Mailing Address: MURPHY, MARY M - TRUSTEE MARY M MURPHY REVOCABLE TRUST 321 NORTH LN BRISTOL, RI 02809
Parcel Number: 54-2 CAMA Number: 54-2-322 Property Address: 322 NORTH LN	Mailing Address: BOBROWSKI, MARY A. NORTON 322 NORTH LANE BRISTOL, RI 02809
Parcel Number: 54-2 CAMA Number: 54-2-323 Property Address: 323 NORTH LN	Mailing Address: MILNER, DONALD M. & LIVINGSTON, CLAIRE L. TE 323 NORTH LANE BRISTOL, RI 02809
Parcel Number: 54-2 CAMA Number: 54-2-324 Property Address: 324 NORTH LN	Mailing Address: FOTOPULOS, PELAGIA, TRUSTEE - PELAGIA FOTOPULOS TR 324 NORTH LANE BRISTOL, RI 02809
Parcel Number: 54-2 CAMA Number: 54-2-325 Property Address: 325 NORTH LN	Mailing Address: KATHARINE D BRADBURY REV TRST 325 NORTH LANE BRISTOL, RI 02809



www.cai-tech.com

Data shown on this report is provided for planning and informational purposes only. The municipality and CAI Technologies are not responsible for any use for other purposes or misuse or misrepresentation of this report.

8/23/2023

Page 17 of 26



300 foot Abutters List Report

Bristol, RI
August 23, 2023

Parcel Number: 54-2 CAMA Number: 54-2-326 Property Address: 326 NORTH LN	Mailing Address: VARIEUR, JOSCELYN 326 NORTH LN BRISTOL, RI 02809
Parcel Number: 54-2 CAMA Number: 54-2-327 Property Address: 327 NORTH LN	Mailing Address: DOYLE, ANNA M. TOBIN, FRANK 327 NORTH LANE BRISTOL, RI 02809
Parcel Number: 54-2 CAMA Number: 54-2-328 Property Address: 328 NORTH LN	Mailing Address: COMUNALE, PATRICK A. EILEEN A. TE 328 NORTH LN BRISTOL, RI 02809
Parcel Number: 54-2 CAMA Number: 54-2-329 Property Address: 329 NORTH LN	Mailing Address: TAYLOR, TERRY A. DARCY, JOHN L. JT 329 NORTH LN BRISTOL, RI 02809
Parcel Number: 54-2 CAMA Number: 54-2-330 Property Address: 330 NORTH LN	Mailing Address: DZIERZEK, CHRISTINA 330 NORTH LN BRISTOL, RI 02809
Parcel Number: 54-2 CAMA Number: 54-2-331 Property Address: 331 NORTH LN	Mailing Address: ZORBAN, LLC 411 NORTH LN BRISTOL, RI 02809
Parcel Number: 54-2 CAMA Number: 54-2-332 Property Address: 332 NORTH LN	Mailing Address: MILLER, JAMES C, TRUSTEE JAMES C MILLER REVOCABLE TRUST 332 NORTH LN BRISTOL, RI 02809
Parcel Number: 54-2 CAMA Number: 54-2-333 Property Address: 333 NORTH LN	Mailing Address: HURLEY, ROBERT C. & KAREN A. TRUSTEES 8060 JOSEFA WAY NAPLES, FL 34114
Parcel Number: 54-2 CAMA Number: 54-2-334 Property Address: 334 NORTH LN	Mailing Address: SPRAGUE, KRISTEN M 334 NORTH LN BRISTOL, RI 02809
Parcel Number: 54-2 CAMA Number: 54-2-335 Property Address: 335 NORTH LN	Mailing Address: GEEHAN, JAMES 335 NORTH LN BRISTOL, RI 02809
Parcel Number: 54-2 CAMA Number: 54-2-336 Property Address: 336 NORTH LN	Mailing Address: DeGOES, JOHN J 336 NORTH LN BRISTOL, RI 02809
Parcel Number: 54-2 CAMA Number: 54-2-337 Property Address: 337 NORTH LN	Mailing Address: CONSTANTINO, CASSANDRA X. 411 NORTH LN BRISTOL, RI 02809



www.cai-tech.com

Data shown on this report is provided for planning and informational purposes only. The municipality and CAI Technologies are not responsible for any use for other purposes or misuse or misrepresentation of this report.

8/23/2023

Page 18 of 26



300 foot Abutters List Report

Bristol, RI
August 23, 2023

Parcel Number: 54-2 CAMA Number: 54-2-338 Property Address: 338 NORTH LN	Mailing Address: THIBAUT, PHYLLIS ROGER TE 338 NORTH LN BRISTOL, RI 02809
Parcel Number: 54-2 CAMA Number: 54-2-339 Property Address: 339 NORTH LN	Mailing Address: DYER, CHARLES J. TRUSTEE P.O. BOX 516 LITTLE COMPTON, RI 02837
Parcel Number: 54-2 CAMA Number: 54-2-340 Property Address: 340 NORTH LN	Mailing Address: BROWN, MARCIA S TRUSTEE 340 NORTH LN BRISTOL, RI 02809
Parcel Number: 54-2 CAMA Number: 54-2-341 Property Address: 341 SPINNAKER LN	Mailing Address: CARREIRO, AMY E & ROHRS, RICHARD CARLTON TE 341 SPINNAKER LN BRISTOL, RI 02809
Parcel Number: 54-2 CAMA Number: 54-2-342 Property Address: 342 SPINNAKER LN	Mailing Address: EVANS, MARY H etal TRUSTEES JADOW, JONATHAN & ERIC TRUSTEES 342 SPINNAKER LN BRISTOL, RI 02809
Parcel Number: 54-2 CAMA Number: 54-2-343 Property Address: 343 SPINNAKER LN	Mailing Address: WOODWARD, WENDY LYNN TRUSTEE 343 SPINNAKER LANE BRISTOL, RI 02809
Parcel Number: 54-2 CAMA Number: 54-2-344 Property Address: 344 SPINNAKER LN	Mailing Address: OHARE, HOWARD A. JETTY-ANN CO TRST 344 SPINNAKER LN UNIT 344 BRISTOL, RI 02809
Parcel Number: 54-2 CAMA Number: 54-2-345 Property Address: 345 SPINNAKER LN	Mailing Address: MONAHAN, PETER M. 10500 OAKLYN DR POTOMAC, MD 20854
Parcel Number: 54-2 CAMA Number: 54-2-346 Property Address: 346 SPINNAKER LN	Mailing Address: ERDMAN, ELEANOR, TRUSTEE- ELEANOR C ERDMAN TRUST 346 SPINNAKER LN BRISTOL, RI 02809
Parcel Number: 54-2 CAMA Number: 54-2-347 Property Address: 347 SPINNAKER LN	Mailing Address: EBERLE, JANE STALKER TRUSTEE 347 SPINNAKER LN BRISTOL, RI 02809
Parcel Number: 54-2 CAMA Number: 54-2-348 Property Address: 348 SPINNAKER LN	Mailing Address: HUGHES, SUZANNE & PETER TE 348 SPINNAKER LN BRISTOL, RI 02809
Parcel Number: 54-2 CAMA Number: 54-2-350 Property Address: 350 SPINNAKER LN	Mailing Address: A & N HOLDINGS, LLC 1338 DAVOL ST FALL RIVER, MA 02720



www.cai-tech.com

Data shown on this report is provided for planning and informational purposes only. The municipality and CAI Technologies are not responsible for any use for other purposes or misuse or misrepresentation of this report.

8/23/2023

Page 19 of 26



300 foot Abutters List Report

Bristol, RI
August 23, 2023

Parcel Number: 54-2 CAMA Number: 54-2-351 Property Address: 351 SPINNAKER LN	Mailing Address: ARDENTE, RAYMOND P 351 SPINNAKER LN UNIT 351 BRISTOL, RI 02809
Parcel Number: 54-2 CAMA Number: 54-2-352 Property Address: 352 SPINNAKER LN	Mailing Address: RUGGIERI, PAUL A & ERIN F, TRUSTEES PAUL & ERIN RUGGIERI TRUSTS 352 SPINNAKER LN BRISTOL, RI 02809
Parcel Number: 54-2 CAMA Number: 54-2-353 Property Address: 353 SPINNAKER LN	Mailing Address: DE LABRY, JACQUES OLYR TRUSTEE JACQUES OLYR DE LABRY TRUST 353 SPINNAKER LN BRISTOL, RI 02809
Parcel Number: 54-2 CAMA Number: 54-2-354 Property Address: 354 SPINNAKER LN	Mailing Address: SICKLES, ELEANOR F TRUSTEE 354 SPINNAKER LN BRISTOL, RI 02809
Parcel Number: 54-2 CAMA Number: 54-2-355 Property Address: 355 SPINNAKER LN	Mailing Address: MORSE, VIRGINIA A. 355 SPINNAKER LN BRISTOL, RI 02809
Parcel Number: 54-2 CAMA Number: 54-2-356 Property Address: 356 SPINNAKER LN	Mailing Address: DEACON, JOHN D. & BARBARA B. TRUSTEES 356 SPINNAKER LN BRISTOL, RI 02809
Parcel Number: 54-2 CAMA Number: 54-2-401 Property Address: 401 NORTH LN	Mailing Address: CLARK, LORETTA C. 26 SUNNYSIDE AVE BRISTOL, RI 02809
Parcel Number: 54-2 CAMA Number: 54-2-402 Property Address: 402 NORTH LN	Mailing Address: GALICA, MICHAEL A - TRUSTEE MICHAEL A GALICA TRUST 20 TIMBER LANE HOLDEN, MA 01520
Parcel Number: 54-2 CAMA Number: 54-2-403 Property Address: 403 NORTH LN	Mailing Address: MOTLAGH, MAHIN RAUFI- LIFE EST SHAHBANDI, MATTHEW & MELIKA TE 384 CEDAR HILL AVE WYCKOFF, NJ 07481
Parcel Number: 54-2 CAMA Number: 54-2-404 Property Address: 404 NORTH LN	Mailing Address: DONNELLY, JUDITH A. 404 NORTH LN BRISTOL, RI 02809
Parcel Number: 54-2 CAMA Number: 54-2-405 Property Address: 405 NORTH LN	Mailing Address: TEIXEIRA, CLIFF JANE ETUX TE 405 NORTH LN BRISTOL, RI 02809
Parcel Number: 54-2 CAMA Number: 54-2-406 Property Address: 406 NORTH LN	Mailing Address: FRANZEN, MARIA 406 NORTH LN BRISTOL, RI 02809



www.cai-tech.com

Data shown on this report is provided for planning and informational purposes only. The municipality and CAI Technologies are not responsible for any use for other purposes or misuse or misrepresentation of this report.

8/23/2023

Page 20 of 26



300 foot Abutters List Report

Bristol, RI
August 23, 2023

Parcel Number: 54-2 CAMA Number: 54-2-407 Property Address: 407 NORTH LN	Mailing Address: LATAILLE, CHERYL A & WHALLEY, WILLIAM E JT 407 NORTH LN BRISTOL, RI 02809
Parcel Number: 54-2 CAMA Number: 54-2-408 Property Address: 408 NORTH LN	Mailing Address: DISALVO, ARLENE TRUSTEE ARLENE DISALVO REV TRUST 408 NORTH LN BRISTOL, RI 02809
Parcel Number: 54-2 CAMA Number: 54-2-410 Property Address: 410 NORTH LN	Mailing Address: HOLMES, PATRICK P. & HOLMES, RYAN T. TC 410 NORTH LANE BRISTOL, RI 02809
Parcel Number: 54-2 CAMA Number: 54-2-411 Property Address: 411 NORTH LN	Mailing Address: ORBAN, ZSOLT 411 NORTH LN BRISTOL, RI 02809
Parcel Number: 54-2 CAMA Number: 54-2-412 Property Address: 412 NORTH LN	Mailing Address: SORENSEN, KIRSTEN S 412 NORTH LANE BRISTOL, RI 02809
Parcel Number: 54-2 CAMA Number: 54-2-413 Property Address: 413 NORTH LN	Mailing Address: RAMSLAND, KURT & KRISTINA TE TRUSTEES 413 NORTH LN BRISTOL, RI 02809
Parcel Number: 54-2 CAMA Number: 54-2-414 Property Address: 414 NORTH LN	Mailing Address: THURBER, MARK 414 NORTH LN BRISTOL, RI 02809
Parcel Number: 54-2 CAMA Number: 54-2-415 Property Address: 415 NORTH LN	Mailing Address: PIRWITZ, WALDEMAR & INGEBORG TRUSTEES-PIRWITZ FAMILY TRUST 415 NORTH LN BRISTOL, RI 02809
Parcel Number: 54-2 CAMA Number: 54-2-416 Property Address: 416 NORTH LN	Mailing Address: ADAE, BRIAN 416 NORTH LANE BRISTOL, RI 02809
Parcel Number: 54-2 CAMA Number: 54-2-417 Property Address: 417 NORTH LN	Mailing Address: JENARD, FRANCIS W JR & ELIZABETH A TE 417 NORTH LN BRISTOL, RI 02809
Parcel Number: 54-2 CAMA Number: 54-2-420 Property Address: 420 NORTH LN	Mailing Address: DAYSH, ALFRED W & CHERYL TE 420 NORTH LN BRISTOL, RI 02809
Parcel Number: 54-2 CAMA Number: 54-2-421 Property Address: 421 NORTH LN	Mailing Address: ZWICKER, DIANNE, TRUSTEE DIANE A ZWICKER TRUST 421 NORTH LANE BRISTOL, RI 02809



www.cai-tech.com

Data shown on this report is provided for planning and informational purposes only. The municipality and CAI Technologies are not responsible for any use for other purposes or misuse or misrepresentation of this report.

8/23/2023

Page 21 of 26



300 foot Abutters List Report

Bristol, RI
August 23, 2023

Parcel Number: 54-2 CAMA Number: 54-2-422 Property Address: 422 NORTH LN	Mailing Address: PERKINS, MICHAEL F & GAIL L TRUSTEES 3225 BROOKFIELD DR VERO BEACH, FL 32966-8980
Parcel Number: 54-2 CAMA Number: 54-2-423 Property Address: 423 NORTH LN	Mailing Address: SCHANZER, LAKSHYAN & MCCORMICK, LINDA TE 89 GARDEN ST CRANSTON, RI 02910
Parcel Number: 54-2 CAMA Number: 54-2-424 Property Address: 424 NORTH LN	Mailing Address: MESSORE, CONSTANCE L. TRSTEE OF THE CONSTANCE L. MESSORE TRUST 424 NORTH LN BRISTOL, RI 02809
Parcel Number: 54-2 CAMA Number: 54-2-425 Property Address: 425 NORTH LN	Mailing Address: REED, JOHN J. PO BOX 539 BARRINGTON, RI 02806
Parcel Number: 54-2 CAMA Number: 54-2-426 Property Address: 426 NORTH LN	Mailing Address: KOCHENDORFER, JOHN COREY, MERISSA TRST & JOHN N 426 NORTH LN BRISTOL, RI 02809
Parcel Number: 54-2 CAMA Number: 54-2-427 Property Address: 427 NORTH LN	Mailing Address: SABULA, GARY D ANN MARIE C. TE 30 CROWN AVE BARRINGTON, RI 02806
Parcel Number: 54-2 CAMA Number: 54-2-433 Property Address: 433 PADDOCK CT	Mailing Address: SALLINGER, JAMES R TRUSTEE JAMES R SALLINGER TRUST 433 PADDOCK CT BRISTOL, RI 02809
Parcel Number: 54-2 CAMA Number: 54-2-434 Property Address: 434 PADDOCK CT	Mailing Address: PATTIE, KENNETH P TRUSTEE KENNETH P PATTIE LIV TRUST 434 PADDOCK CT UNIT 434 BRISTOL, RI 02809
Parcel Number: 54-2 CAMA Number: 54-2-435 Property Address: 435 PADDOCK CT	Mailing Address: SANDERSON GEORGE G & . EILEEN J L/E TRUSTEES FAM 435 PADDOCK CT BRISTOL, RI 02809
Parcel Number: 54-2 CAMA Number: 54-2-445 Property Address: 445 PADDOCK LN	Mailing Address: LINGARD, MARTHA P - TRUSTEE MARTHA P LINGARD REV TRUST 5557 CORD GRASS LANE MELBOURNE BEACH, FL 32951
Parcel Number: 54-2 CAMA Number: 54-2-446 Property Address: 446 PADDOCK LN	Mailing Address: DEWOLF, PAUL M TRUSTEE DEWOLF FAMILY IRREV TRUST 446 Paddock Ln Bristol, RI 02809
Parcel Number: 54-2 CAMA Number: 54-2-451 Property Address: 451 PADDOCK LN	Mailing Address: TALEGHANI, MANIJEH 451 PADDOCK LN BRISTOL, RI 02809



www.cai-tech.com

Data shown on this report is provided for planning and informational purposes only. The municipality and CAI Technologies are not responsible for any use for other purposes or misuse or misrepresentation of this report.

8/23/2023

Page 22 of 26



300 foot Abutters List Report

Bristol, RI
August 23, 2023

Parcel Number: 54-2 CAMA Number: 54-2-452 Property Address: 452 PADDOCK LN	Mailing Address: LEROUX, RICHARD A. JO-ANN TE 452 PADDOCK LN BRISTOL, RI 02809
Parcel Number: 54-2 CAMA Number: 54-2-453 Property Address: 453 PADDOCK LN	Mailing Address: MONAHAN, KATHERINE ELIZABETH & BUECHNER, JAY S TE 453 PADDOCK LN BRISTOL, RI 02809
Parcel Number: 54-2 CAMA Number: 54-2-454 Property Address: 454 PADDOCK LN	Mailing Address: SUMNER, DEBORAH I 454 PADDOCK LN BRISTOL, RI 02809
Parcel Number: 54-2 CAMA Number: 54-2-455 Property Address: 455 PADDOCK LN	Mailing Address: JABLONOWSKI, JOSEPH PATRICIA TE 455 PADDOCK LN BRISTOL, RI 02809
Parcel Number: 54-2 CAMA Number: 54-2-461 Property Address: 461 NORTH LN	Mailing Address: TURNER, LYNNE A. & AMAND, KENNETH T. TC 461 NORTH LN BRISTOL, RI 02809
Parcel Number: 54-2 CAMA Number: 54-2-462 Property Address: 462 NORTH LN	Mailing Address: MORSE, ROBERT G & CHARLOTTE TE 462 NORTH LN BRISTOL, RI 02809
Parcel Number: 54-2 CAMA Number: 54-2-463 Property Address: 463 NORTH LN	Mailing Address: SKELTON, TERRANCE, TRUSTEE- SKELTON TRUST GRANAHAN, PATRICIA, TRUSTEE-GRANAHAN TRUST 40 LOCKE STREET CAMBRIDGE, MA 02140
Parcel Number: 54-2 CAMA Number: 54-2-464 Property Address: 464 NORTH LN	Mailing Address: BRYAN, JOHN H. III ANDERLI A. TE 235 GOULD ST. NEEDHAM HIEGHTS, MA 02494
Parcel Number: 54-2 CAMA Number: 54-2-465 Property Address: 465 NORTH LN	Mailing Address: GAMMELL, CAROLYN G. REV TRUST GAMMELL, CAROLYN G. TRUSTEE 465 NORTH LN BRISTOL, RI 02809
Parcel Number: 54-2 CAMA Number: 54-2-466 Property Address: 466 NORTH LN	Mailing Address: HIRSCH, JOANNE, TRUSTEE JOANNE HIRSCH LIVING TRUST 466 NORTH LN BRISTOL, RI 02809
Parcel Number: 54-2 CAMA Number: 54-2-467 Property Address: 467 NORTH LN	Mailing Address: HAWKINS, ROBERT F. 467 NORTH LANE BRISTOL, RI 02809
Parcel Number: 54-2 CAMA Number: 54-2-468 Property Address: 468 NORTH LN	Mailing Address: FERREIRA, HERMAN ET UX JOAN M. TE 468 NORTH LN BRISTOL, RI 02809



www.cai-tech.com

Data shown on this report is provided for planning and informational purposes only. The municipality and CAI Technologies are not responsible for any use for other purposes or misuse or misrepresentation of this report.

8/23/2023

Page 23 of 26



300 foot Abutters List Report

Bristol, RI
August 23, 2023

Parcel Number: 54-2 CAMA Number: 54-2-469 Property Address: 469 NORTH LN	Mailing Address: GRANDFIELD, JILL M 469 NORTH LN BRISTOL, RI 02809
Parcel Number: 54-2 CAMA Number: 54-2-470 Property Address: 470 NORTH LN	Mailing Address: FISCHER, STACI A. ETUX TE & MACKAY, ROBERT S. 470 NORTH LN BRISTOL, RI 02809
Parcel Number: 54-2 CAMA Number: 54-2-471 Property Address: 471 NORTH LN	Mailing Address: BENSUSAN, RICHARD ELLEN ETUX TE 471 NORTH LN BRISTOL, RI 02809
Parcel Number: 54-2 CAMA Number: 54-2-472 Property Address: 472 NORTH LN	Mailing Address: HAWKINS, IRINA & MATTHEW TE 472 NORTH LN BRISTOL, RI 02809
Parcel Number: 54-2 CAMA Number: 54-2-500 Property Address: 500 CLARKS ROW	Mailing Address: RUBIO-WALTERS, EVELYN J TRUSTE EVELYN J RUBIO-WALTERS LIVING 500 CLARK'S ROW BRISTOL, RI 02809
Parcel Number: 54-2 CAMA Number: 54-2-501 Property Address: 501 CLARKS ROW	Mailing Address: CAPPELLO, ANTONETTA LEIGH ANNE, 501 CLARKS ROW BRISTOL, RI 02809
Parcel Number: 54-2 CAMA Number: 54-2-502 Property Address: 502 CLARKS ROW	Mailing Address: 502 CLARKS ROW REALTY TRUST 502 CLARKS ROW BRISTOL, RI 02809
Parcel Number: 54-2 CAMA Number: 54-2-503 Property Address: 503 CLARKS ROW	Mailing Address: RABIDEAU, ROSEANNE TRUSTEE THE ROSEANNE RABIDEAU LIV TRUST 503 CLARKS ROW BRISTOL, RI 02809
Parcel Number: 54-2 CAMA Number: 54-2-504 Property Address: 504 CLARKS ROW	Mailing Address: RIKER, MARY LOU TRUSTEE THE RIKER FAMILY REVOCBLE TRST 504 CLARKS ROW BRISTOL, RI 02809
Parcel Number: 54-2 CAMA Number: 54-2-505 Property Address: 505 CLARKS ROW	Mailing Address: CRONIN, RICHARD J. MAUREEN TE 505 CLARKS ROW BRISTOL, RI 02809
Parcel Number: 54-2 CAMA Number: 54-2-506 Property Address: 506 CLARKS ROW	Mailing Address: MCCONAGHY, CAROL ANN 506 CLARK'S ROW BRISTOL, RI 02809
Parcel Number: 54-2 CAMA Number: 54-2-507 Property Address: 507 CLARKS ROW	Mailing Address: REYNOLDS TERESA E 507 CLARKS ROW BRISTOL, RI 02809



www.cai-tech.com

Data shown on this report is provided for planning and informational purposes only. The municipality and CAI Technologies are not responsible for any use for other purposes or misuse or misrepresentation of this report.

8/23/2023

Page 24 of 26



300 foot Abutters List Report

Bristol, RI
August 23, 2023

Parcel Number: 54-2
CAMA Number: 54-2-508
Property Address: 508 CLARKS ROW

Mailing Address: CARTER, RUSSELL E & COTTRELL,
DORCAS TE
508 CLARK'S ROW
BRISTOL, RI 02809

Parcel Number: 54-2
CAMA Number: 54-2-509
Property Address: 509 CLARKS ROW

Mailing Address: SALCONE, PETER M.
509 CLARKS ROW
BRISTOL, RI 02809

Parcel Number: 54-2
CAMA Number: 54-2-510
Property Address: 510 CLARKS ROW

Mailing Address: RASMUSSEN, JILL
14 CORA ST
EAST GREENWICH, RI 02818

Parcel Number: 54-2
CAMA Number: 54-2-511
Property Address: 511 CLARKS ROW

Mailing Address: FLINT, IAN T
511 Clarks ROW
Bristol, RI 02809-1581

Parcel Number: 54-2
CAMA Number: 54-2-520
Property Address: 520 HIGH MEADOW CT

Mailing Address: LUKERIS, SALLY E. TRUSTEE SALLY E.
LUKERIS IRREV TRUST
520 HIGH MEADOW CT
BRISTOL, RI 02809

Parcel Number: 54-2
CAMA Number: 54-2-521
Property Address: 521 HIGH MEADOW CT

Mailing Address: CORCELLI, MARIA A
521 HIGH MEADOW CT
BRISTOL, RI 02809

Parcel Number: 54-2
CAMA Number: 54-2-522
Property Address: 522 HIGH MEADOW CT

Mailing Address: MCCONAGHY, ELEANOR A. TRUSTEE
THE MCCONAGHY LIVING TRUST
522 HIGH MEADOW CT
BRISTOL, RI 02809

Parcel Number: 54-2
CAMA Number: 54-2-523
Property Address: 523 HIGH MEADOW CT

Mailing Address: NICHOLAS, JEAN A - TRUSTEE, JEAN A
NICHOLAS TRUST BERTRAM A
NICHOLAS JR TRUST (60%)
37 THOMPSON POND RD
SPENCER, MA 01562

Parcel Number: 54-2
CAMA Number: 54-2-524
Property Address: 524 HIGH MEADOW CT

Mailing Address: SLACK, THOMAS G. III
524 HIGH MEADOW CT
BRISTOL, RI 02809

Parcel Number: 54-2
CAMA Number: 54-2-525
Property Address: 525 HIGH MEADOW CT

Mailing Address: LARSON, CYNTHIA L. ET UX JEAN R.
LARSON TE
525 HIGH MEADOW CT
BRISTOL, RI 02809

Parcel Number: 54-2
CAMA Number: 54-2-526
Property Address: 526 HIGH MEADOW CT

Mailing Address: DEMELLO, CYNTHIA TRUSTEE CYNTHIA
DEMELLO REV LIV TRUST
526 HIGH MEADOW CT
BRISTOL, RI 02809

Parcel Number: 54-2
CAMA Number: 54-2-527
Property Address: 527 HIGH MEADOW CT

Mailing Address: ZUCKERMAN, FAYE B
527 HIGH MEADOW CT
BRISTOL, RI 02809



www.cai-tech.com

8/23/2023

Data shown on this report is provided for planning and informational purposes only. The municipality and CAI Technologies are not responsible for any use for other purposes or misuse or misrepresentation of this report.

Page 25 of 26



300 foot Abutters List Report

Bristol, RI
August 23, 2023

Parcel Number: 54-2 CAMA Number: 54-2-528 Property Address: 528 HIGH MEADOW CT	Mailing Address: BERMAN, KAREN M. TRUSTEE 528 HIGH MEADOW CT BRISTOL, RI 02809
Parcel Number: 54-2 CAMA Number: 54-2-529 Property Address: 529 HIGH MEADOW CT	Mailing Address: BIEHL, ADAM 529 HIGH MEADOW CT, #529 BRISTOL, RI 02809
Parcel Number: 54-2 CAMA Number: 54-2-530 Property Address: 530 HIGH MEADOW CT	Mailing Address: RIVAL, CHRISTINA M. 4106 STERNS HILL RD WALTHAM, MA 02451
Parcel Number: 54-2 CAMA Number: 54-2-531 Property Address: 531 HIGH MEADOW CT	Mailing Address: SCHAK, ROBERT ET UX JOAN SCHAK 531 HIGH MEADOW CT BRISTOL, RI 02809
Parcel Number: 54-2 CAMA Number: 54-2-532 Property Address: 532 HIGH MEADOW CT	Mailing Address: VAILLANCOURT, ANN MARIE 532 HIGH MEADOW COURT BRISTOL, RI 02809
Parcel Number: 54-2 CAMA Number: 54-2-533 Property Address: 533 HIGH MEADOW CT	Mailing Address: POINT, MARY D GARY M JT 533 HIGH MEADOW CT BRISTOL, RI 02809
Parcel Number: 54-2 CAMA Number: 54-2-534 Property Address: 534 HIGH MEADOW CT	Mailing Address: SOARES, NANCY K 534 HIGH MEADOW CT BRISTOL, RI 02809
Parcel Number: 54-2 CAMA Number: 54-2-535 Property Address: 535 HIGH MEADOW CT	Mailing Address: VORRA, ELIZABETH ANN 535 HIGH MEADOW CT BRISTOL, RI 02809
Parcel Number: 54-4 CAMA Number: 54-4 Property Address: 1375 HOPE ST	Mailing Address: PACHECO, ROBERT A 1375 HOPE ST BRISTOL, RI 02809
Parcel Number: 89-52 CAMA Number: 89-52 Property Address: 1390 HOPE ST	Mailing Address: PENINE, ROGER & DONNA TE 1390 HOPE ST BRISTOL, RI 02809
Parcel Number: 89-59 CAMA Number: 89-59 Property Address: 1382 HOPE ST	Mailing Address: OCONNELL, RUSSELL F 1382 HOPE ST BRISTOL, RI 02809
Parcel Number: 89-60 CAMA Number: 89-60 Property Address: 1 ELM FARM DR	Mailing Address: ST ANGELO, WILLIAM JULIE P TE 1 ELM FARM DR BRISTOL, RI 02809



www.cai-tech.com

8/23/2023

Data shown on this report is provided for planning and informational purposes only. The municipality and CAI Technologies are not responsible for any use for other purposes or misuse or misrepresentation of this report.

Page 26 of 26

502 CLARKS ROW REALTY TRU
502 CLARKS ROW
BRISTOL, RI 02809

ANNICHIARICO, JOSEPH A &
72 SEABREEZE LN
BRISTOL, RI 02809

BARKER, PATRICIA N TRUSTE
PATRICIA N BARKER TRUST
74 SEABREEZE LN
BRISTOL, RI 02809

A & N HOLDINGS, LLC
1338 DAVOL ST
FALL RIVER, MA 02720

ARDENTE, RAYMOND P
351 SPINNAKER LN
UNIT 351
BRISTOL, RI 02809

BECKER, SINDY
PO BOX 345 ARMSTRONG PARK
FLEISCHMANN'S, NY 12430

A.G CONSTRUCTION, INC
P.O. BOX 600
PORTSMOUTH, RI 02871

ARDITTE, EDWARD C. TRUSTE
ARDITTE, BARBARA A. TRUST
116 WINDWARD LN
BRISTOL, RI 02809

BEEKLEY, JOHN S. JR
ANN F. TRUSTEES & JOHN S J
307 WINDRIDGE LN
BRISTOL, RI 02809

ABILHEIRA, RICHARD B
& ELIVRA MORRA ABILHEIRA
123 WINDWARD LN
BRISTOL, RI 02809

ASHE, JOHN M & KATHLEEN S
7 BULLARD LN
MILLIS, MA 02054

BENCE, KATHLEEN V & GENE
266 NORTH FARM DR
BRISTOL, RI 02809

ADAE, BRIAN
416 NORTH LANE
BRISTOL, RI 02809

AUDUBON SOCIETY OF RI
12 SANDERSON RD
SMITHFIELD, RI 02809

BENSUSAN, RICHARD
ELLEN ETUX TE
471 NORTH LN
BRISTOL, RI 02809

ANDERSON, CHRISTINE
37 SEABREEZE LN
BRISTOL, RI 02809

AXELROD, ADELINA A
90 WINDWARD LN
BRISTOL, RI 02809

BERGERON, PHILIPPE &
LISA TRUSTEES
26 SEA BREEZE LN
BRISTOL, RI 02809

ANDERSON, JUSTUS D JR & M
100 WAMSUTTA RD
ATTLEBORO, MA 02703

AYMIE, MARION
159 SEABREEZE LN
BRISTOL, RI 02809

BERMAN, KAREN M. TRUSTEE
528 HIGH MEADOW CT
BRISTOL, RI 02809

ANDRADE, MARIA A.
75 SEABREEZE LN
BRISTOL, RI 02809

BACCUS, RICK & PATRICIA A
311 WINDRIDGE LANE
BRISTOL, RI 02809

BIEHL, ADAM
529 HIGH MEADOW CT, #529
BRISTOL, RI 02809

ANDRADE, SANDRA M TRUSTEE
SANDRA M ANDRADE IRREVOCA
106 WINDWARD LN
BRISTOL, RI 02809

BACHER, LAWRENCE C. TRUST
114 WINDWARD LN
BRISTOL, RI 02809

BOBROWSKI, MARY A. NORTON
322 NORTH LANE
BRISTOL, RI 02809

ANNICELLI, JOHN R.
IDA JT
PO BOX 508
BEDFORD, NY 10506

BALDWIN, PAMELA J.
314 NORTH LN
BRISTOL, RI 02809

BOYD, CATHY A
69 SEABREEZE LN
BRISTOL, RI 02809

BRADY, PATRICIA M TRUSTEE
102 WINDWARD LN
BRISTOL, RI 02809

BYRNES, JUDITH A
62 SEABREEZE LN
BRISTOL, RI 02809

CARTER, RUSSELL E & COTTR
508 CLARK'S ROW
BRISTOL, RI 02809

BRENNAN, MARIE G. TRUSTEE
86 WINDWARD LN
BRISTOL, RI 02809

CABRAL, ALVARO M &
NANCY E TE
119 WINDWARD LN
BRISTOL, RI 02809

CARVELLI, PETER &
LINDA TE
315 NORTH LN
BRISTOL, RI 02809

BRETZ, ROBERT J JR
JEAN M TE
101 WINDWARD LN
BRISTOL, RI 02809

CABRAL, ANGELA P &
PACHECO, PAULO ALEXANDRE
11 SANDY LN
BRISTOL, RI 02809

CARVELLI, PETER A & ELAIN
318 NORTH LN
BRISTOL, RI 02809

BROGAN, RICHARD E
132 WINDWARD LN
BRISTOL, RI 02809

CAIZZI, FRANK C &
PATRICIA M TRUSTEES
45 SEA BREEZE LN
BRISTOL, RI 02809

CAVALLARO, FREDERICK C &
CATHY W TE
48 SEABREEZE LN
BRISTOL, RI 02809

BROWN, CHRISTIAN WHITNEY
TRUSTEES-DEBORAH OWENS BR
80 WINDWARD LN
BRISTOL, RI 02809

CAMARA, ADRIENNE M. LIFE
CAMARA, MICHAEL JOHN
77 WINDWARD LN
BRISTOL, RI 02809

CHI- YUNG HU, MITZI TRUST
200 ARBORETUM LN
BRISTOL, RI 02809

BROWN, MARCIA S TRUSTEE
340 NORTH LN
BRISTOL, RI 02809

CAPPELLO, ANTONETTA
LEIGH ANNE,
501 CLARKS ROW
BRISTOL, RI 02809

CHOMA, KAREN R-TRUSTEE
KAREN R CHOMA TRUST
92 WINDWARD LN
BRISTOL, RI 02809

BROWN, MARTHA & DEVIN TE
54 HORNE RD
BELMONT, MA 02478

CAPRIO, MICHAEL S &
SECURO, KIMBERLY A JT
269 NORTH FARM DR
BRISTOL, RI 02809

CHRISOCHOIDIS, PRISCILLA
317 NORTH LN
BRISTOL, RI 02809

BROWN, STEPHEN W
QUINLAN-BROWN SUSAN TE
96 WINDWARD LN
BRISTOL, RI 02809

CARREIRO, AMY E &
ROHRS, RICHARD CARLTON T
341 SPINNAKER LN
BRISTOL, RI 02809

CHRUH HOLDING LLC
8 CONNECTICUT AVE
BARRINGTON, RI 02806

BRYAN, JOHN H. III
ANDERLI A. TE
235 GOULD ST.
NEEDHAM HIEGHTS, MA 02494

CARTER, GREGORY S
57 SEABREEZE LN
BRISTOL, RI 02809

CIMMINO, ROBERT J
44 SEABREEZE LN
BRISTOL, RI 02809

BUGOS, ALAN R & PABREZA,
3 JOCELYN LN
WESTFORD, MA 01886

CARTER, KATE M. TRUSTEE
MORAN IRREV TRUST
212 ARBORETUM LN
BRISTOL, RI 02809

CLARK, LORETTA C.
26 SUNNYSIDE AVE
BRISTOL, RI 02809

CLEGG, KEVIN E.
COLLEEN M. ETUX TE
46 SEABREEZE LN
BRISTOL, RI 02809

CROWLEY, JOAN G.
7 SEABREEZE LN
BRISTOL, RI 02809

DEAN, MARK S & JENNIFHER
54 SEABREEZE LANE UNIT 54
BRISTOL, RI 02809

COLELLA, ALBERT M.
MARION
308 WINDRIDGE LN
BRISTOL, RI 02809

CUNNINGHAM, EDWARD P & KA
121 WINDWARD LN
BRISTOL, RI 02809

DeGOES, JOHN J
336 NORTH LN
BRISTOL, RI 02809

COLLINS, JOAN F
154 SEABREEZE LN
BRISTOL, RI 02809

DAI, SHEILA TRUSTEE
SHEILA DAI LIVING TRUST
11 HANLEY FARM RD
WARREN, RI 02885

DELUCA, ANTHONY JOSEPH &
GHIRARDELLI DELUCA FAMILY
210 ARBORETUM LN
BRISTOL, RI 02809

COMFORT, GUY &
MARY TRUSTEES
67 SEABREEZE LN
BRISTOL, RI 02809

DANGREMOND, DENISE M. TRU
47 NAYETTE RD
BARRINGTON, RI 02806

DEMELLO, CYNTHIA TRUSTEE
CYNTHIA DEMELLO REV LIV T
526 HIGH MEADOW CT
BRISTOL, RI 02809

COMUNALE, PATRICK A.
EILEEN A. TE
328 NORTH LN
BRISTOL, RI 02809

DANIELSON, DAVID &
ELIZABETH TE
161 SEABREEZE LN
BRISTOL, RI 02809

DERKASH, BRUCE S.
PATRICIA P. & BRUCE &PATR
104 WINDWARD LN
BRISTOL, RI 02809

CONSTANTINO, CASSANDRA X.
411 NORTH LN
BRISTOL, RI 02809

DANZBERGER, ANNE GRIGGS T
ANNE GRIGGS DANZBERGER TR
273 NORTH FARM DR
BRISTOL, RI 02809

DEWOLF, HENRY D JR ET UX
CAROLYN S DEWOLF(TRUSTEE
126 WINDWARD LN
BRISTOL, RI 02809

CORCELLI, MARIA A
521 HIGH MEADOW CT
BRISTOL, RI 02809

DARMODY, THERESE A.
68 SEA BREEZE LANE
BRISTOL,, RI 02809

DEWOLF, PAUL M TRUSTEE
DEWOLF FAMILY IRREV TRUST
446 Paddock Ln
Bristol, RI 02809

COVERT, BRADFORD E & DEBO
BRADFORD E & DEBORAH M CO
133 WINDWARD LN
BRISTOL, RI 02809

DAYSH, ALFRED W & CHERYL
420 NORTH LN
BRISTOL, RI 02809

DISALVO, ARLENE TRUSTEE
ARLENE DISALVO REV TRUST
408 NORTH LN
BRISTOL, RI 02809

CROFT, LEANNE - TRUSTEE
LEANNE CROFT REV TRUST
7194 HAVILAND CIR
BOYNTON BEACH, FL 33437

DE LABRY, JACQUES OLRV TR
JACQUES OLRV DE LABRY TRU
353 SPINNAKER LN
BRISTOL, RI 02809

DOCHODA, STACY & EDWARD J
4717 DOLPHIN CAY LANE S, UNIT
106
ST PETERSBURG, FL 33711

CRONIN, RICHARD J.
MAUREEN TE
505 CLARKS ROW
BRISTOL, RI 02809

DEACON, JOHN D. &
BARBARA B. TRUSTEES
356 SPINNAKER LN
BRISTOL, RI 02809

DODGE, CHARLES & ZHOU, MI
1389 HOPE ST
BRISTOL, RI 02809

DOMINO, FRANK J.
PABREZA, SYLVIA
155 SEA BREEZE LN
BRISTOL, RI 02809

DYER, CHARLES J. TRUSTEE
P.O. BOX 516
LITTLE COMPTON, RI 02837

FARRELL, MAURA
14 SEABREEZE LN
BRISTOL, RI 02809

DONNELLY, JUDITH A.
404 NORTH LN
BRISTOL, RI 02809

DZIERZEK, CHRISTINA
330 NORTH LN
BRISTOL, RI 02809

FERREIRA, HERMAN ET UX
JOAN M. TE
468 NORTH LN
BRISTOL, RI 02809

DONOFRIO, LISA C.
142 WINDWARD LN
BRISTOL, RI 02809

EAP CORPORATION
9 TROY LN
BEDFORD, NY 10506

FISCHER, STACI A. ETUX
& MACKAY, ROBERT S.
470 NORTH LN
BRISTOL, RI 02809

DOOLAN, DWIGHT M.
BEVERLY V. TE
166 EAST 34TH ST
NEW YORK, NY 10016

EBERLE, JANE STALKER TRUS
347 SPINNAKER LN
BRISTOL, RI 02809

FLINT, IAN T
511 Clarks ROW
Bristol, RI 02809-1581

DOYLE, ANNA M.
TOBIN, FRANK
327 NORTH LANE
BRISTOL, RI 02809

EDLER, ALVIN E.
NANCY A.
55 SEABREEZE LN
UNIT 55
BRISTOL, RI 02809

FOROSTENKO, ANATOLE
GALINA TE
300 E. 59 STREET APT 1206
NEW YORK, NY 10022

DRAINVILLE, NORMAN V. TRS
NORMAN V. DRAINVILLE LIV
202 ARBORETUM LANE
BRISTOL, RI 02809

ELDER, RAYMOND J. &
ELDER, MARY M. CO-TRUSTEE
4 AVENIR CT
BRISTOL, RI 02809

FORTIN, PAUL J & CUNNINGH
136 WINDWARD LN
BRISTOL, RI 02809

DRUMMOND, WILLIAM J.
152 SEA BREEZE LN
BRISTOL, RI 02809

ERDMAN, ELEANOR, TRUSTEE-
346 SPINNAKER LN
BRISTOL, RI 02809

FOTOPULOS, PELAGIA, TRUST
324 NORTH LANE
BRISTOL, RI 02809

DUGAN, PATRICIA A TRUSTEE
302 WINDRIDGE LN
BRISTOL, RI 02809

EVANS, JOYCE E.
61 SEABREEZE LN
61 SEABREEZE LN
UNIT 61
BRISTOL, RI 02809

FRANCIS, JOSEPH TRUSTEE
175 POPPASQUASH RD
BRISTOL, RI 02809

DUMONT, CHERYL J. TRUSTEE
76 SEABREEZE LN
BRISTOL, RI 02809

EVANS, MARY H etal TRUSTE
JADOW, JONATHAN & ERIC TR
342 SPINNAKER LN
BRISTOL, RI 02809

FRANKLIN, BRINLEY R.
BOWLBY, RAYNNA M. TE
138 WINDWARD LN
BRISTOL, RI 02809

DUSEL, JOHN C.
CATHERINE M ETUX TE
162 SEABREEZE LN
BRISTOL, RI 02809

FANDEL, KEVIN J TRUSTEE &
FANDEL, JOAN B TRUSTEE TC
12 SEABREEZE LN
BRISTOL, RI 02809

FRANZEN, MARIA
406 NORTH LN
BRISTOL, RI 02809

FURBISH, GEORGE A TRUSTEE
ANITA C TRUSTEE TC
304 WINDRIDGE LN
BRISTOL, RI 02809

GUERRA, WILLIAM R
135 WINDWARD LN
BRISTOL, RI 02809

HOPPER, DOUGLAS JR &
COULOMBE, KATHLEEN JT
41 SEABREEZE LN
BRISTOL, RI 02809

GALICA, MICHAEL A - TRUST
MICHAEL A GALICA TRUST
20 TIMBER LANE
HOLDEN, MA 01520

GUERTLER, WALTER E. III
28 SEABREEZE LN
BRISTOL, RI 02809

HOSFORD, REBECCA E & BUSH
HOSFORD IRREVOCABLE TRUST
87 WINDWARD LN
BRISTOL, RI 02809

GAMMELL, CAROLYN G. REV T
GAMMELL, CAROLYN G. TRUST
465 NORTH LN
BRISTOL, RI 02809

HAWKINS, HELEN S.
4 SEABREEZE LN
BRISTOL, RI 02809

HUGHES, SUZANNE & PETER
348 SPINNAKER LN
BRISTOL, RI 02809

GANNON, TIMOTHY F &
LYNNE M TE
11 DRUM ST
ISELIN, NJ 08830

HAWKINS, IRINA & MATTHEW
472 NORTH LN
BRISTOL, RI 02809

HURLEY, ROBERT C. & KAREN
8060 JOSEFA WAY
NAPLES, FL 34114

GATES, LIZA COHEN TRUSTE
319 NORTH LANE TRUST
100 MAIN ST
PAWTUCKET, RI 02860

HAWKINS, ROBERT F.
467 NORTH LANE
BRISTOL, RI 02809

IKAUNIKS, PAMELA
151 TREMONT ST 12 J
BOSTON, MA 02111

GEEHAN, BARBARA J - TRUST
BARBARA J GEEHAN TRUST
35 SEABREEZE LN
BRISTOL, RI 02809

HAYES, A. LEE III TRUST
A LEE HAYES III TRUST OF
30 SEABREEZE LN
BRISTOL, RI 02809

JABLONOWSKI, JOSEPH
PATRICIA TE
455 PADDOCK LN
BRISTOL, RI 02809

GEEHAN, JAMES
335 NORTH LN
BRISTOL, RI 02809

HAYES, DAVID O &
JANE E TE
13 SEABREEZE LN
BRISTOL, RI 02809

JALA, JONATHAN B
99 WINDWARD LANE
BRISTOL, RI 02809

GOFF, LAURENS W &
GOFF, ANDREA KRIDA TE
1 SEABREEZE LN
BRISTOL, RI 02809

HIRSCH, JOANNE, TRUSTEE
JOANNE HIRSCH LIVING TRUS
466 NORTH LN
BRISTOL, RI 02809

JENARD, FRANCIS W JR & EL
417 NORTH LN
BRISTOL, RI 02809

GORMLEY, MICHAEL S &
CAROL A TRUSTEES
117 WINDWARD LN
BRISTOL, RI 02809

HOGAN, JEAN M.
100 WINDWARD LN
BRISTOL, RI 02809

JENNINGS, CHRISTINE
16 SEABREEZE LN
BRISTOL, RI 02809

GRANDFIELD, JILL M
469 NORTH LN
BRISTOL, RI 02809

HOLMES, PATRICK P. &
HOLMES, RYAN T. TC
410 NORTH LANE
BRISTOL, RI 02809

JUDITH A. DOHERTY LE
SLEPKOW, MATTHEW D.
27 SEA BREEZE LN, UNIT 27
BRISTOL, RI 02809

KATHARINE D BRADBURY REV
325 NORTH LANE
BRISTOL, RI 02809

LINGARD, MARTHA P - TRUST
MARTHA P LINGARD REV TRUS
5557 CORD GRASS LANE
MELBOURNE BEACH, FL 32951

MASSA, CHRISTINE L
40 SEABREEZE LN
BRISTOL, RI 02809

KING, DENNIS F & JAN CLAR
3580 SOUTH OCEAN SHORE
BLVD, UNIT #910
FLAGLER BEACH, FL 32136

LOMBARDI, MARY-ANN H.
156 SEABREEZE LN
BRISTOL, RI 02809

MASSA, LOUIS P &
ANNE P TE
9 SEA BREEZE LN
BRISTOL, RI 02809

KIRK, ELIZABETH P & CHRIS
6 HARBOUR RD
BARRINGTON, RI 02806

LUIZ, RICHARD P & LYNN EC
2 MAPLE SHADE CT
BRISTOL, RI 02809

MATSON, DEBORAH C
88 WINDWARD LN
BRISTOL, RI 02809

KOCHENDORFER, JOHN
COREY, MERISSA TRST & JOH
426 NORTH LN
BRISTOL, RI 02809

LUKERIS, SALLY E. TRUSTEE
SALLY E. LUKERIS IRREV TR
520 HIGH MEADOW CT
BRISTOL, RI 02809

MATTHEWS, VICTORIA H
3 SEABREEZE LN
BRISTOL, RI 02809

KWAN, BERNARD Y TRUSTEE
BERNARD Y KWAN LIVING TRU
11 HANLEY FARM
WARREN, RI 02885

LYNCH, BRITTANY M
2 SEABREEZE LN
BRISTOL, RI 02809

MAXWELL, RON &
STARR TE
303 WINDRIDGE LN
BRISTOL, RI 02809

LARSON, CYNTHIA L. ET UX
JEAN R. LARSON TE
525 HIGH MEADOW CT
BRISTOL, RI 02809

LYNDEN, FREDERICK C &
PERON, MADELEINE L TRUST
49 SEABREEZE LN
BRISTOL, RI 02809

MAYHALL, MARILYN Y
112 WINDWARD LN
BRISTOL, RI 02809

LATAILLE, CHERYL A & WHAL
407 NORTH LN
BRISTOL, RI 02809

MACNAUGHT, ELLEN S &
GLENN S. TE
301 WINDRIDGE LN
BRISTOL, RI 02809

MCALPINE, ROBIN FIELDS
36 SEABREEZE LN
BRISTOL, RI 02809

LENNON-ATWOOD, KATHLEEN M
ATWOOD, JONATHAN C TE
46 LONG FELLOW RD
WELLESLEY, MA 02481

MARGARET N. STRAND REV TR
2202 N. SCOTT ST
ARLINGTON, VA 22209

MCCARTHY, HARRY B &
CORNELIA K TRUSTEES
85 WINDWARD LN UNIT G85
BRISTOL, RI 02809

LEROUX, RICHARD A.
JO-ANN TE
452 PADDOCK LN
BRISTOL, RI 02809

MARTEL, PAULA J
1059 HOPE ST
BRISTOL, RI 02809

MCCARTHY, PATRICK
NINA A. ETUX TE
4 MAPLE SHADE CRT
BRISTOL, RI 02809

LEWIS, CYNTHIA A LIVING T
148 WINDWARD LN
BRISTOL, RI 02809

MASNICK, GEORGE &
KAHN, REISA TRUSTEES
PO BOX 26
BARRINGTON, RI 02806

MCCARTHY, PATRICK M, NINA
TARA A. TC
4 MAPLE SHADE CT
BRISTOL, RI 02809

MCCONAGHY, CAROL ANN
506 CLARK'S ROW
BRISTOL, RI 02809

MELO, ROBERT
52 SEABREEZE LN
BRISTOL, RI 02809

MURPHY, TIMOTHY J.
71 SEABREEZE LN
BRISTOL, RI 02809

MCCONAGHY, DANIEL P &
JEANINE M TE
10 MATHEWSON LN
BARRINGTON, RI 02806

MESSORE, CONSTANCE L. TRST
THE CONSTANCE L. MESSORE
424 NORTH LN
BRISTOL, RI 02809

NELSON, FRANKLIN C III &
WALSH NELSON, MARY P TE
900 WILLETT AVE
EAST PROVIDENCE, RI 02915-
2738

MCCONAGHY, ELEANOR A. TRU
THE MCCONAGHY LIVING TRUS
522 HIGH MEADOW CT
BRISTOL, RI 02809

MILLER, JAMES C, TRUSTEE
JAMES C MILLER REVOCABLE
332 NORTH LN
BRISTOL, RI 02809

NEVINS, JOSEPH W &
JOAN E TE
309 WINDRIDGE LN UNIT 309
BRISTOL, RI 02809

MCCRINK, KATHERINE A. TRU
KATHERINE A. MCCRINK TRST
79 WINDWARD LN
BRISTOL, RI 02809

MILNER, DONALD M. &
LIVINGSTON, CLAIRE L. TE
323 NORTH LANE
BRISTOL, RI 02809

NICHOLAS, JEAN A - TRUSTE
BERTRAM A NICHOLAS JR TRU
37 THOMPSON POND RD
SPENCER, MA 01562

MCGAHAN, KELLY L &
DANIEL R TRUSTEES
43 SEABREEZE LN
BRISTOL, RI 02809

MONAHAN, KATHERINE ELIZAB
BUECHNER, JAY S TE
453 PADDOCK LN
BRISTOL, RI 02809

NIERINTZ, MARION L TRUSTE
MARION L NIERINTZ 2009 RE
865 CENTRAL AVE, APT O-302
NEEDHAM, MA 02492

MCGANN, STEPHANIE J
81 WINDWARD LN
BRISTOL, RI 02809

MONAHAN, PETER M.
10500 OAKLYN DR
POTOMAC, MD 20854

OCONELL, RUSSELL F
1382 HOPE ST
BRISTOL, RI 02809

MCGEE, DIANA H
8 SEABREEZE LN
BRISTOL, RI 02809

MORSE, ROBERT G & CHARLOT
462 NORTH LN
BRISTOL, RI 02809

ODEN, NANCY
17 SEABREEZE LN
BRISTOL, RI 02809

MCGUIRE, MICHAEL B.
ANTONIA G. TE
128 WINDWARD LN
BRISTOL, RI 02809

MORSE, VIRGINIA A.
355 SPINNAKER LN
BRISTOL, RI 02809

ODEN, NANCY V LE
REM-MUNDY, CHRISTOPHER H
17 SEABREEZE LN
BRISTOL, RI 02809

MCKEE, MARY L &
MCGINN, JOHN T TC
147 WINDWARD LANE
BRISTOL, RI 02809

MOTLAGH, MAHIN RAUFI- LIF
SHAHBANDI, MATTHEW & MELI
384 CEDAR HILL AVE
WYCKOFF, NJ 07481

OHARE, HOWARD A.
JETTY-ANN CO TRST
344 SPINNAKER LN UNIT 344
BRISTOL, RI 02809

MCRAE, SELMA JUNE
45 CADY RD
BARRINGTON, RI 02806

MURPHY, MARY M - TRUSTEE
MARY M MURPHY REVOCABLE T
321 NORTH LN
BRISTOL, RI 02809

ORBAN, ZSOLT
411 NORTH LN
BRISTOL, RI 02809

OSTREM, GARY C & JEANINE
270 NORTH FARM DR
Bristol, RI 02809

PHILLIPS, MICHAEL D
PHILLIPS, DELOIS TRUSTEES
PO BOX 284
WELAKA, FL 32193

REED, JOHN J.
PO BOX 539
BARRINGTON, RI 02806

OTIS, CHRISTOPHER N
FLORENCE, ROXANNE JT
20 HORSESHOE LN
WILBRAHAM, MA 01095

PIRWITZ, WALDEMAR & INGEB
TRUSTEES-PIRWITZ FAMILY T
415 NORTH LN
BRISTOL, RI 02809

REYNOLDS TERESA E
507 CLARKS ROW
BRISTOL, RI 02809

PACHECO, ROBERT A
1375 HOPE ST
BRISTOL, RI 02809

POINT, MARY D
GARY M JT
533 HIGH MEADOW CT
BRISTOL, RI 02809

RICHARDS, STEVEN P.
PEGGY SUE TE
2820 MAMOSA LN
LANCASTER, PA 17601-2049

PALLIO, CAROLYN L.
160 HOMEWOOD AVE
YONKERS, NY 10701

POISSON, MICHAEL G
137 WINDWARD LN
BRISTOL, RI 02809

RIDOLFI, RONALD ET UX
DEBORAH W. RIDOLFI TE
286 NORTH FARM DR
BRISTOL, RI 02809

PASTORIUS, EDWARD WOOD RO
NANCY I TE
729 KINGS HIGHWAY
MOORESTOWN, NJ 08057

PRATTE, CATHERINE A TRUST
158 SEABREEZE LN
BRISTOL, RI 02809

RIKER, MARY LOU TRUSTEE
THE RIKER FAMILY REVOCBLE
504 CLARKS ROW
BRISTOL, RI 02809

PATTIE, KENNETH P TRUSTEE
KENNETH P PATTIE LIV TRUS
434 PADDOCK CT
UNIT 434
BRISTOL, RI 02809

PREVITI, ANTHONY &
MADELINE CO-TRUSTEES
267 NORTH FARM DR
BRISTOL, RI 02809

RIVAL, CHRISTINA M.
4106 STERNS HILL RD
WALTHAM, MA 02451

PAVLIDIS, ARTHUR
ANITA TRUSTEES & LE
153 SEABREEZE LN
BRISTOL, RI 02809

QUARANTA FAMILY IRR TRUST
BALDI, ANGELA M & BO, MEL
15 SEABREEZE LN
BRISTOL, RI 02809

ROBILLARD, RICHARD J. &
ROBILLARD, CHERYL M. TRUS
22 LAKESHORE DR
ASHBURNHAM, MA 01430

PAYNE, STEPHEN M & KERRI
124 WINDWARD LN
BRISTOL, RI 02809

RABIDEAU, ROSEANNE TRUSTE
THE ROSEANNE RABIDEAU LIV
503 CLARKS ROW
BRISTOL, RI 02809

ROBINSON, DEAN &
BARBARA TE
51 SEABREEZE LN
BRISTOL, RI 02809

PENINE, ROGER &
DONNA TE
1390 HOPE ST
BRISTOL, RI 02809

RAMSLAND, KURT & KRISTIN
413 NORTH LN
BRISTOL, RI 02809

ROBITAILLE, VIRGINIA LEE
VIRGINIA LEE ROBITAILLE L
98 WINDWARD LN
BRISTOL, RI 02809

PERKINS, MICHAEL F &
GAIL L TRUSTEES
3225 BROOKFIELD DR
VERO BEACH, FL 32966-8980

RASMUSSEN, JILL
14 CORA ST
EAST GREENWICH, RI 02818

ROLLINS, PETER & PATRICIA
115 WINDWARD LN
BRISTOL, RI 02809

ROSE, JEFFREY A.
RITA S. TE
151 SEABREEZE LN
BRISTOL, RI 02809

SALZBERG HOLDINGS, INC.
60 SEABREEZE LN
BRISTOL, RI 02809

SHEEHAN, MARY M
38 SEABREEZE LN
BRISTOL, RI 02809

ROZEWSKI, DAVID & PRAUGHT
25 SEABREEZE LN
BRISTOL, RI 02809

SAMET, JONATHAN MICHAEL &
BRINES, CONSTANCE BIDWELL
840 CYPRUS DR
BOULDER, CO 80303

SHEPHERD, IAN PHILIP
1800 YARDLY MORRISVILLE RD
YARDLY, PA 19067

RUBIO-WALTERS, EVELYN J T
EVELYN J RUBIO-WALTERS LI
500 CLARK'S ROW
BRISTOL, RI 02809

SANDERSON GEORGE G &
. EILEEN J L/E TRUSTEES F
435 PADDOCK CT
BRISTOL, RI 02809

SICKLES, ELEANOR F
TRUSTEE
354 SPINNAKER LN
BRISTOL, RI 02809

RUDE, PATRICIA G TRUSTEE
TRUST 2-4-1999
5 SEABREEZE LN
BRISTOL, RI 02809

SARAPAS, MICHAEL A.
66 INDIAN POINT RD
TIVERTON, RI 02878

SILUN, STANLEY J & MARJOR
6 SEABREEZE LN
BRISTOL, RI 02809

RUGGIERI, PAUL A & ERIN F
PAUL & ERIN RUGGIERI TRUS
352 SPINNAKER LN
BRISTOL, RI 02809

SCHAK, ROBERT ET UX
JOAN SCHAK
531 HIGH MEADOW CT
BRISTOL, RI 02809

SKELTON, TERRANCE, TRUSTE
GRANAHAN, PATRICIA, TRUST
40 LOCKE STREET
CAMBRIDGE, MA 02140

RUSSO, JOSEPH C. ET UX
BUTLER, MARTHA TE
141 WINDWARD LN
BRISTOL, RI 02809

SCHANZER, LAKSHYAN & MCCO
89 GARDEN ST
CRANSTON, RI 02910

SLACK, THOMAS G. III
524 HIGH MEADOW CT
BRISTOL, RI 02809

RUTTER, MILES C.
ANTONIA A. JT
83 WINDWARD LANE
BRISTOL, RI 02809

SCHAUWEKER, WILLIAM J &
MARY ANN TE
130 WINDWARD LN
BRISTOL, RI 02809

SLATER, ROBERT T. TRUSTEE
1 HEATON CIRCLE
FRANKLIN, MA 02038

SABULA, GARY D
ANN MARIE C. TE
30 CROWN AVE
BARRINGTON, RI 02806

SCHUESSLER, GEORGE B &
DEBORAH TE
222 ARBORETUM LN
BRISTOL, RI 02809

SLOANE, TIMOTHY F &
BLASS, CLAUDIA L TRUSTEES
10 OLD STOW RD
CONDORD, MA 01742

SALCONE, PETER M.
509 CLARKS ROW
BRISTOL, RI 02809

SEIFERT, WILLIAM G
4300 SE ST LUCIE BLVD LOT 52
STUART, FL 34997

SLUSARZ, PAUL D. ETUX
BROWN-SLUSARZ, MICHELLE B
25 CHAPIN RD
BARRINGTON, RI 02806

SALLINGER, JAMES R TRUST
JAMES R SALLINGER TRUST
433 PADDOCK CT
BRISTOL, RI 02809

SHEEDY, KATHLEEN - TRUSTE
KATHLEEN SHEEDY LIVING TR
73 SEABREEZE LN
BRISTOL, RI 02809

SMALL, ALAN J & PATRICIA
23 SEABREEZE LN
BRISTOL, RI 02809

SOARES, NANCY K
534 HIGH MEADOW CT
BRISTOL, RI 02809

TAYLOR, ROBERT L.
MARY LOU & ROBERT L. & MA
19978 SUMMERRIDGE DR
CASTRO VALLEY, CA 94552

TYSON, ELIZABETH ANN - TR
ELIZABETH ANN TYSON TRUST
87 PIERCE RD
WATERTOWN, MA 02472

SORENSEN, KIRSTEN S
412 NORTH LANE
BRISTOL, RI 02809

TAYLOR, SUSAN L TRUSTEE
63 SEABREEZE LN
BRISTOL, RI 02809

VAILLANCOURT, ANN MARIE
532 HIGH MEADOW COURT
BRISTOL, RI 02809

SORRENTINO, MATTHEW
56 SEA BREEZE LN
BRISTOL, RI 02809

TAYLOR, TERRY A.
DARCY, JOHN L. JT
329 NORTH LN
BRISTOL, RI 02809

VARIEUR, JOSCELYN
326 NORTH LN
BRISTOL, RI 02809

SPRAGUE, KRISTEN M
334 NORTH LN
BRISTOL, RI 02809

TEIXEIRA, CLIFF
JANE ETUX TE
405 NORTH LN
BRISTOL, RI 02809

VOHR, BETTY
146 WINDWARD LN
BRISTOL, RI 02809

ST ANGELO, WILLIAM
JULIE P TE
1 ELM FARM DRIV
BRISTOL, RI 02809

THIBAUT, PHYLLIS
ROGER TE
338 NORTH LN
BRISTOL, RI 02809

VORRA, ELIZABETH ANN
535 HIGH MEADOW CT
BRISTOL, RI 02809

STRIPPE, DAVID C.
EDLER, JANICE M
53 SEABREEZE LANE
BRISTOL, RI 02809

THURBER, MARK
414 NORTH LN
BRISTOL, RI 02809

WAHRENBURG, WALTER
GERTRUDE
320 NORTH LANE
BRISTOL, RI 02809

SUMNER, DEBORAH I
454 PADDOCK LN
BRISTOL, RI 02809

TRANT, MICHAEL &
PATTY ANN
143 WINDWARD LN
BRISTOL, RI 02809

WASSERMAN, RONNEE M - TRU
RONNEE M WASSERMAN TRUST
127 WINDWARD LN
BRISTOL, RI 02809

SYLVESTER, PATRICIA L TRU
PATRICIA L SYLVESTER TRUS
11 SEABREEZE LANE
BRISTOL, RI 02809

TRIPP, SCOTT J & LYNN M
306 NORTH LN
BRISTOL, RI 02809

WEEDEN, H LESLIE &
GUGLIETTI, JOSEPH JT
220 ARBORETUM LN
BRISTOL, RI 02809

TALEGHANI, MANIJEH
451 PADDOCK LN
BRISTOL, RI 02809

TRUSCOTT, NORMAN R.
TRUSCOTT DONNA M. TRUSTEE
118 WINDWARD LN
BRISTOL, RI 02809

WEINER, LAWRENCE H. ETUX
MARILYN J. WEINER TE
91 WINDWARD LN
BRISTOL, RI 02809

TANCRELL PAUL F
JANE G TE
33 SEA BREEZE LN
BRISTOL, RI 02809

TURNER, LYNNE A. &
AMAND, KENNETH T. TC
461 NORTH LN
BRISTOL, RI 02809

WESTELL, STEPHEN R &
STEPHANIE F TRUSTEES
310 WINDRIDGE LN
BRISTOL, RI 02809

WILLIAMS STEPHEN C & BARB
TRUSTEES-WILLIAMS FAMILY
109 WINDWARD LN
BRISTOL, RI 02809

WOOD, AUDREY J.
STEPHEN C. JT
24 SEABREEZE LN
BRISTOL, RI 02809

WOODWARD, WENDY LYNN TRUS
343 SPINNAKER LANE
BRISTOL, RI 02809

WU, MARK
316 NORTH LN
BRISTOL, RI 02809

ZELLER, KATHLEEN RAE
157 SEABREEZE LN
BRISTOL, RI 02809

ZORBAN, LLC
411 NORTH LN
BRISTOL, RI 02809

ZUCKERMAN, FAYE B
527 HIGH MEADOW CT
BRISTOL, RI 02809

ZWICKER, DIANNE, TRUSTEE
DIANE A ZWICKER TRUST
421 NORTH LANE
BRISTOL, RI 02809