H1B

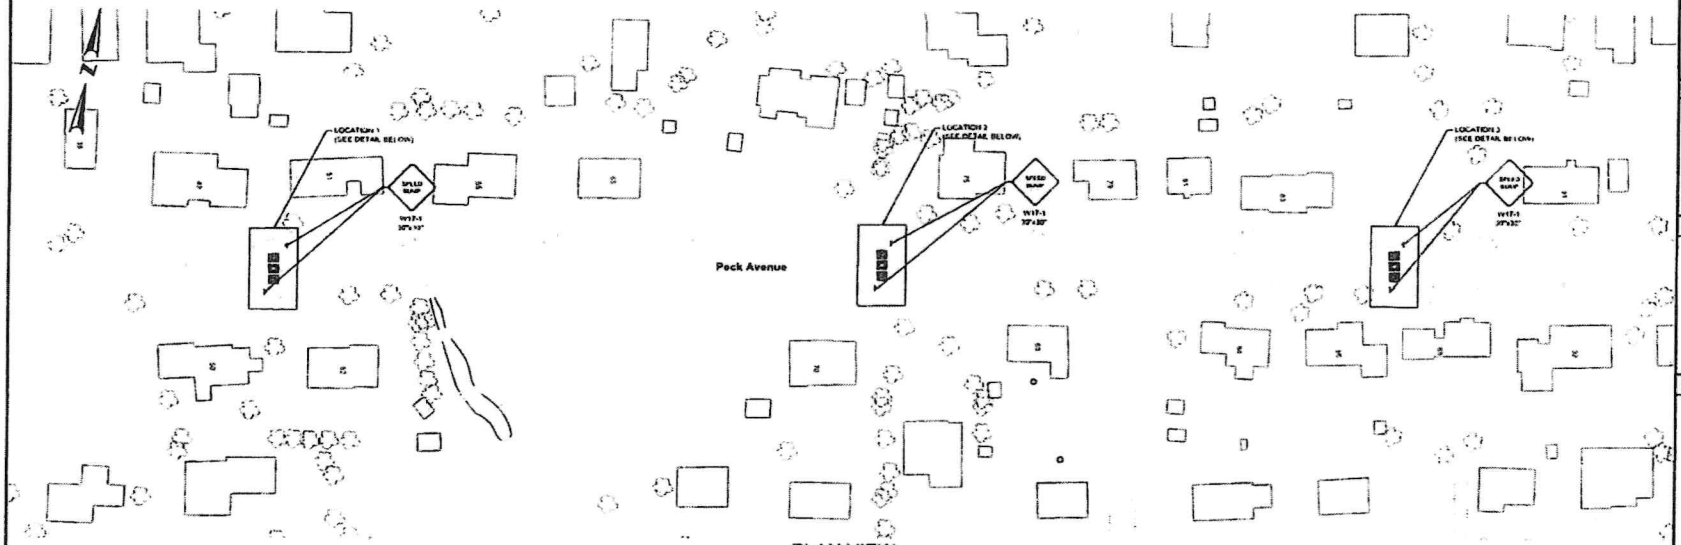

PLAN VIEW
SCALE: 1"=40'

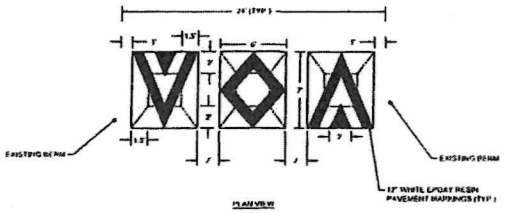

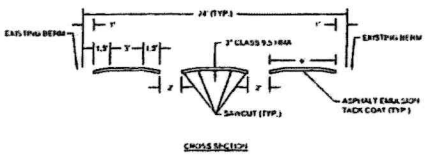

SPEED LUMP DETAIL
Not to Scale

IDENTIFICATION NUMBER	SIZE OF SIGN		TEXT	LETTER HEIGHT	NUMBER OF SIGNS REQUIRED	COLOR			UNIT AREA IN SQUARE FEET	AREA IN SQUARE FEET
	WIDTH	HEIGHT				BACK-GROUND	LEGEND	BORDER		
W17-1	30"	30"	SPEED HUMP	SEE 2009 MUTCD STANDARDS	6	YELLOW	BLACK	BLACK	6.25	37.50

ALL SIGNS TO BE MOUNTED USING U-CHANNEL POSTS UNLESS OTHERWISE SPECIFIED.

TOWN COUNCIL
JAN 17 2024
MEETING

TOWN COUNCIL
DEC 06 2023
MEETING

PREPARED BY
BETA
www.BETA-Inc.com

REGISTERED PROFESSIONAL

SUBCONSULTANT

PROJECT
Peck Avenue
Traffic Calming
Bristol, Rhode Island

TITLE
GENERAL/DETAILS PLAN

NO	REVISIONS	DATE

DRAWN BY WAC
DESIGNED BY HCP
CHECKED BY NSI
ISSUE DATE [illegible]
BETA JOB NO [illegible]
SCALE
AS SHOWN

SHEET NO
1