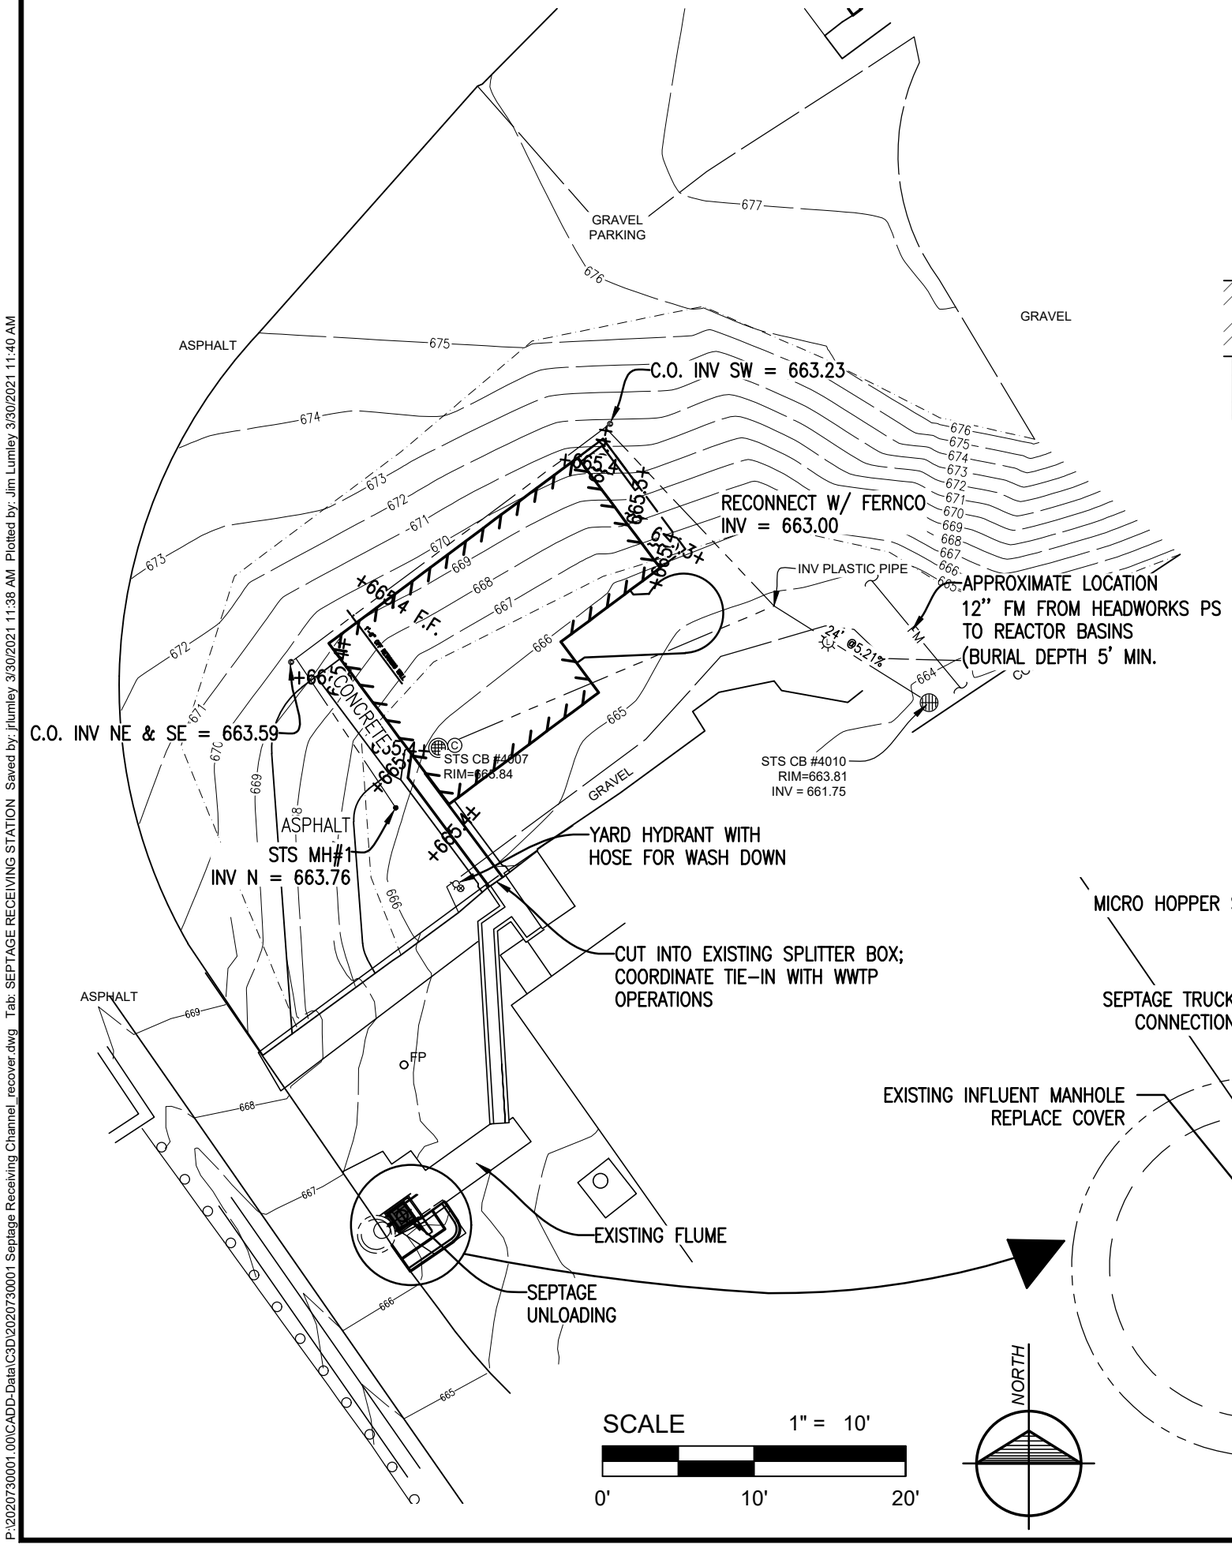

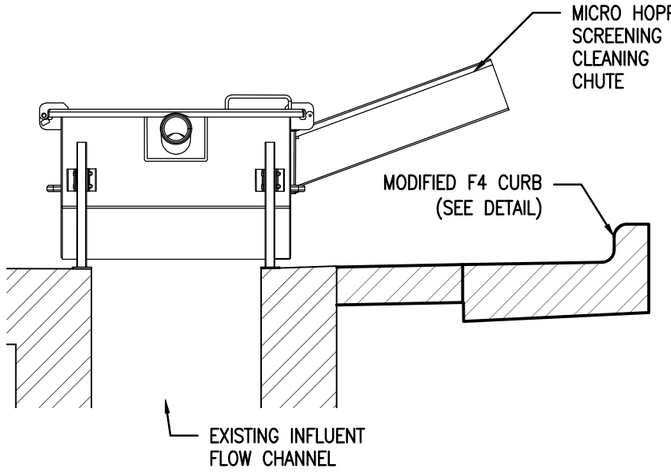

SECTION A-A

1/2" = 1'

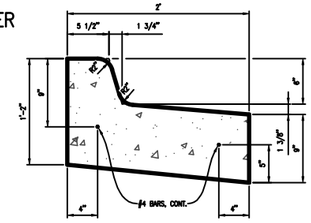

MODIFIED M.D.O.T. "F4"
CONCRETE CURB & GUTTER DETAIL
NOT TO SCALE

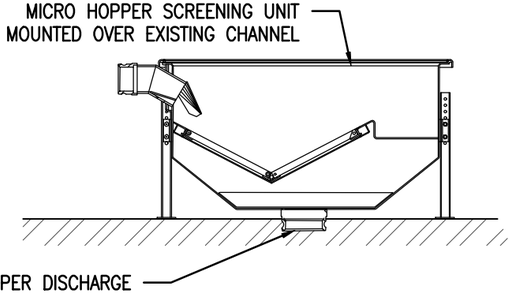

SECTION B-B

1/2" = 1'

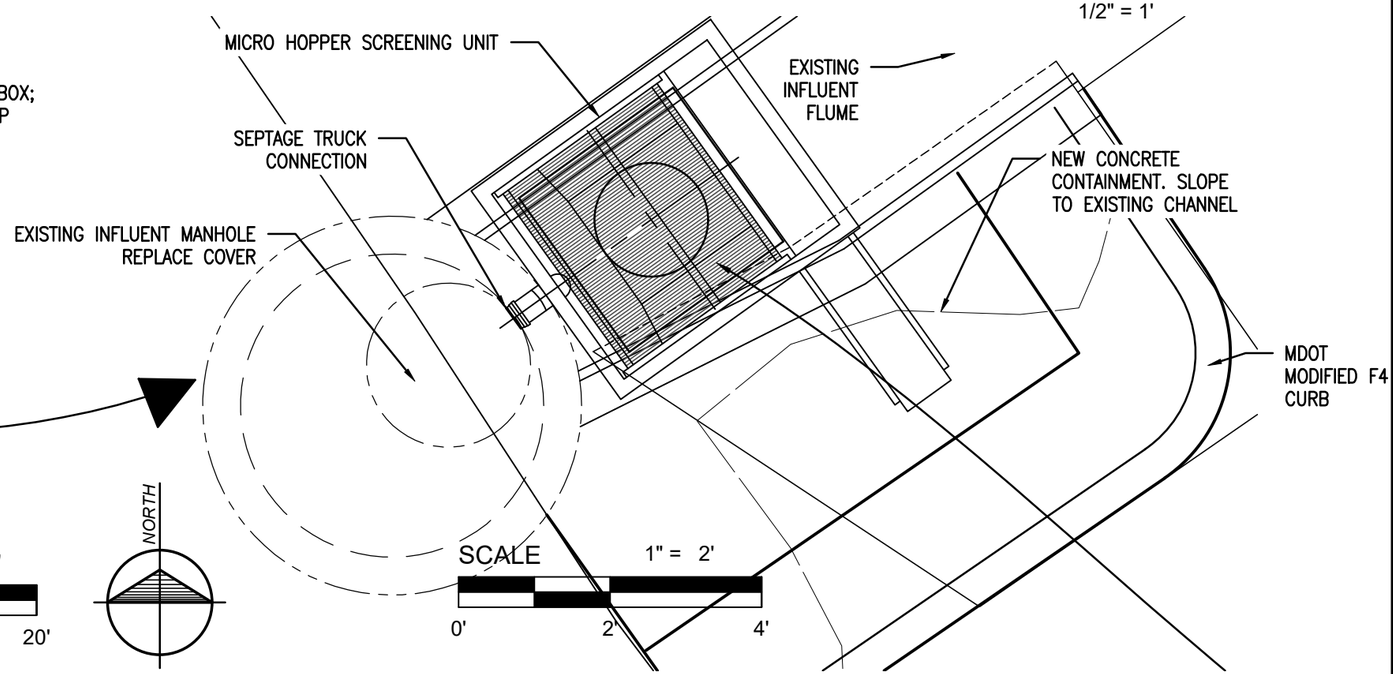

Gosling Czubak
engineering sciences, inc.
1280 Business Park Drive, Traverse City, Michigan
231-946-9191 800-968-1062
www.goslingczubak.com info@goslingczubak.com
CIVIL ENGINEERING | SURVEYING | ENVIRONMENTAL SERVICES | GEOTECHNICAL
CONSTRUCTION SERVICES | DRILLING | LANDSCAPE ARCHITECTURE

Job #:	2018419001
Date:	01/10/2020
Scale:	AS NOTED
Drawn:	AJP
Chk'd.:	MJH
Rev.:	03/30/2021

SEPTAGE RECEIVING STATION
BUCHANAN WWTP IMPROVEMENTS
CITY OF BUCHANAN

Location:
SECTION 25
T 07 S, R 18 W
BUCHANAN TOWNSHIP
BERRIEN COUNTY

Sheet ---

P:\2020730001.00\CADD-Data\C3D\2020730001 Septage Receiving Channel_recover.dwg Tab: SEPTAGE RECEIVING STATION Saved by: jrlumley 3/30/2021 11:38 AM Plotted by: Jim Lumley 3/30/2021 11:40 AM