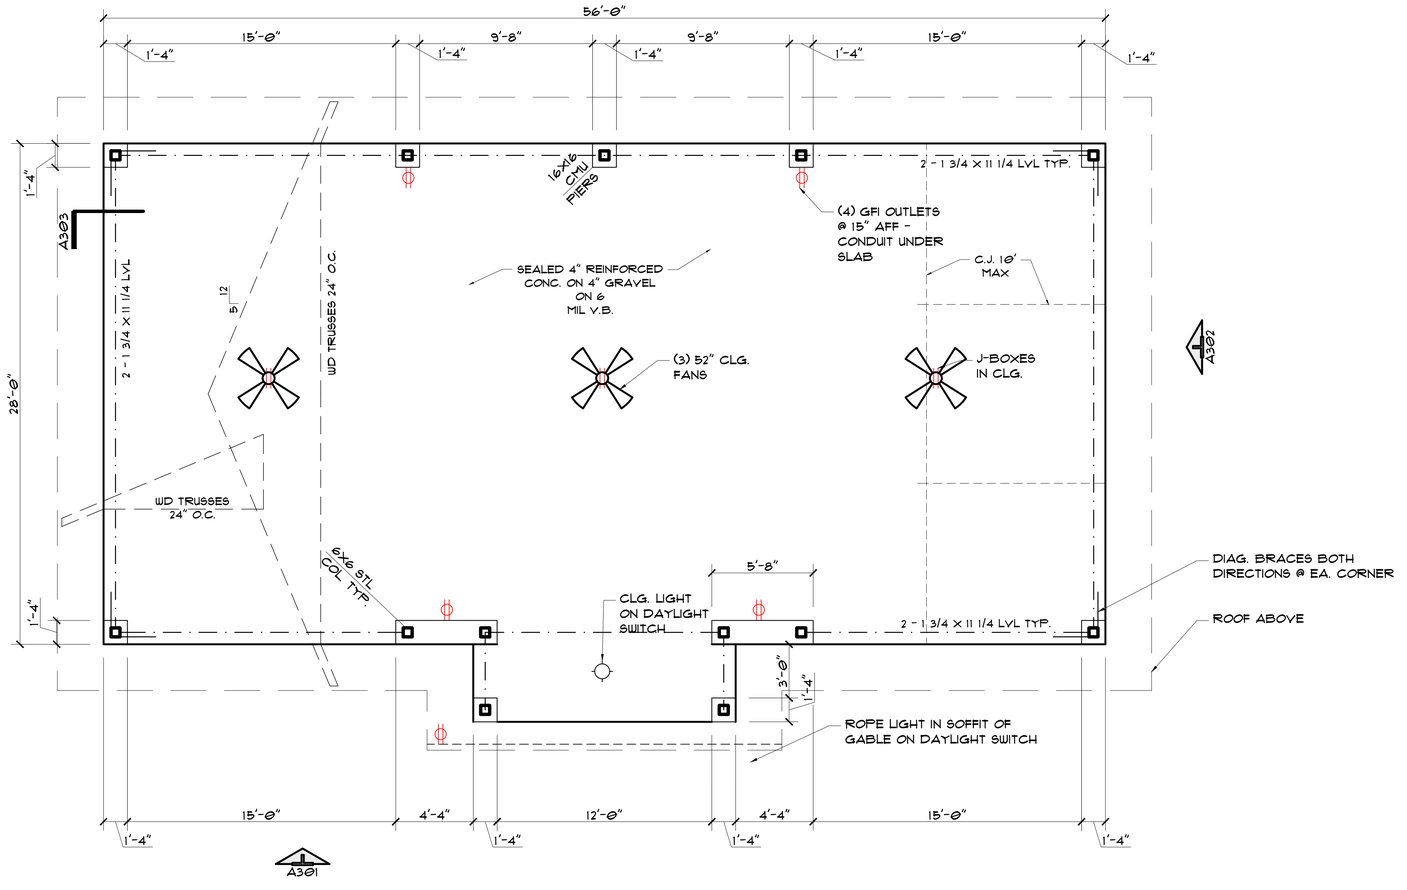

A201 FOUNDATION/FLOOR/FRAMING PLAN

SCALE: 1/4" = 1'-0"

barker/nestor ARCHITECTURE+DESIGN
228 S. FRONT STREET DOWAGIAC, MICHIGAN 49047
kevin barker
KBARKER4268@GMAIL.COM 847.867.6503

ISSUE DATE	ISSUE DESCRIPTION	REVISION

NEW FACILITY FOR:
VICTORY PARK PAVILION
902 VICTORY STREET
BUCHANAN, MICHIGAN 49107

PROJECT NUMBER:	BOXX
FILE NAME:	
DRAWN BY:	BM
APPROVED:	
DRAWING TITLE:	
DRAWING SCALE:	AS SHOWN
DATE ISSUED:	AS SHOWN

PROFESSIONAL SEAL:
STATE OF MICHIGAN
KEVIN BARKER ARCHITECT No. 1301031074
LICENSED ARCHITECT

SHEET NUMBER:
A2 OF X

© 2022, BARKER NESTOR, INC.
ALL RIGHTS RESERVED