

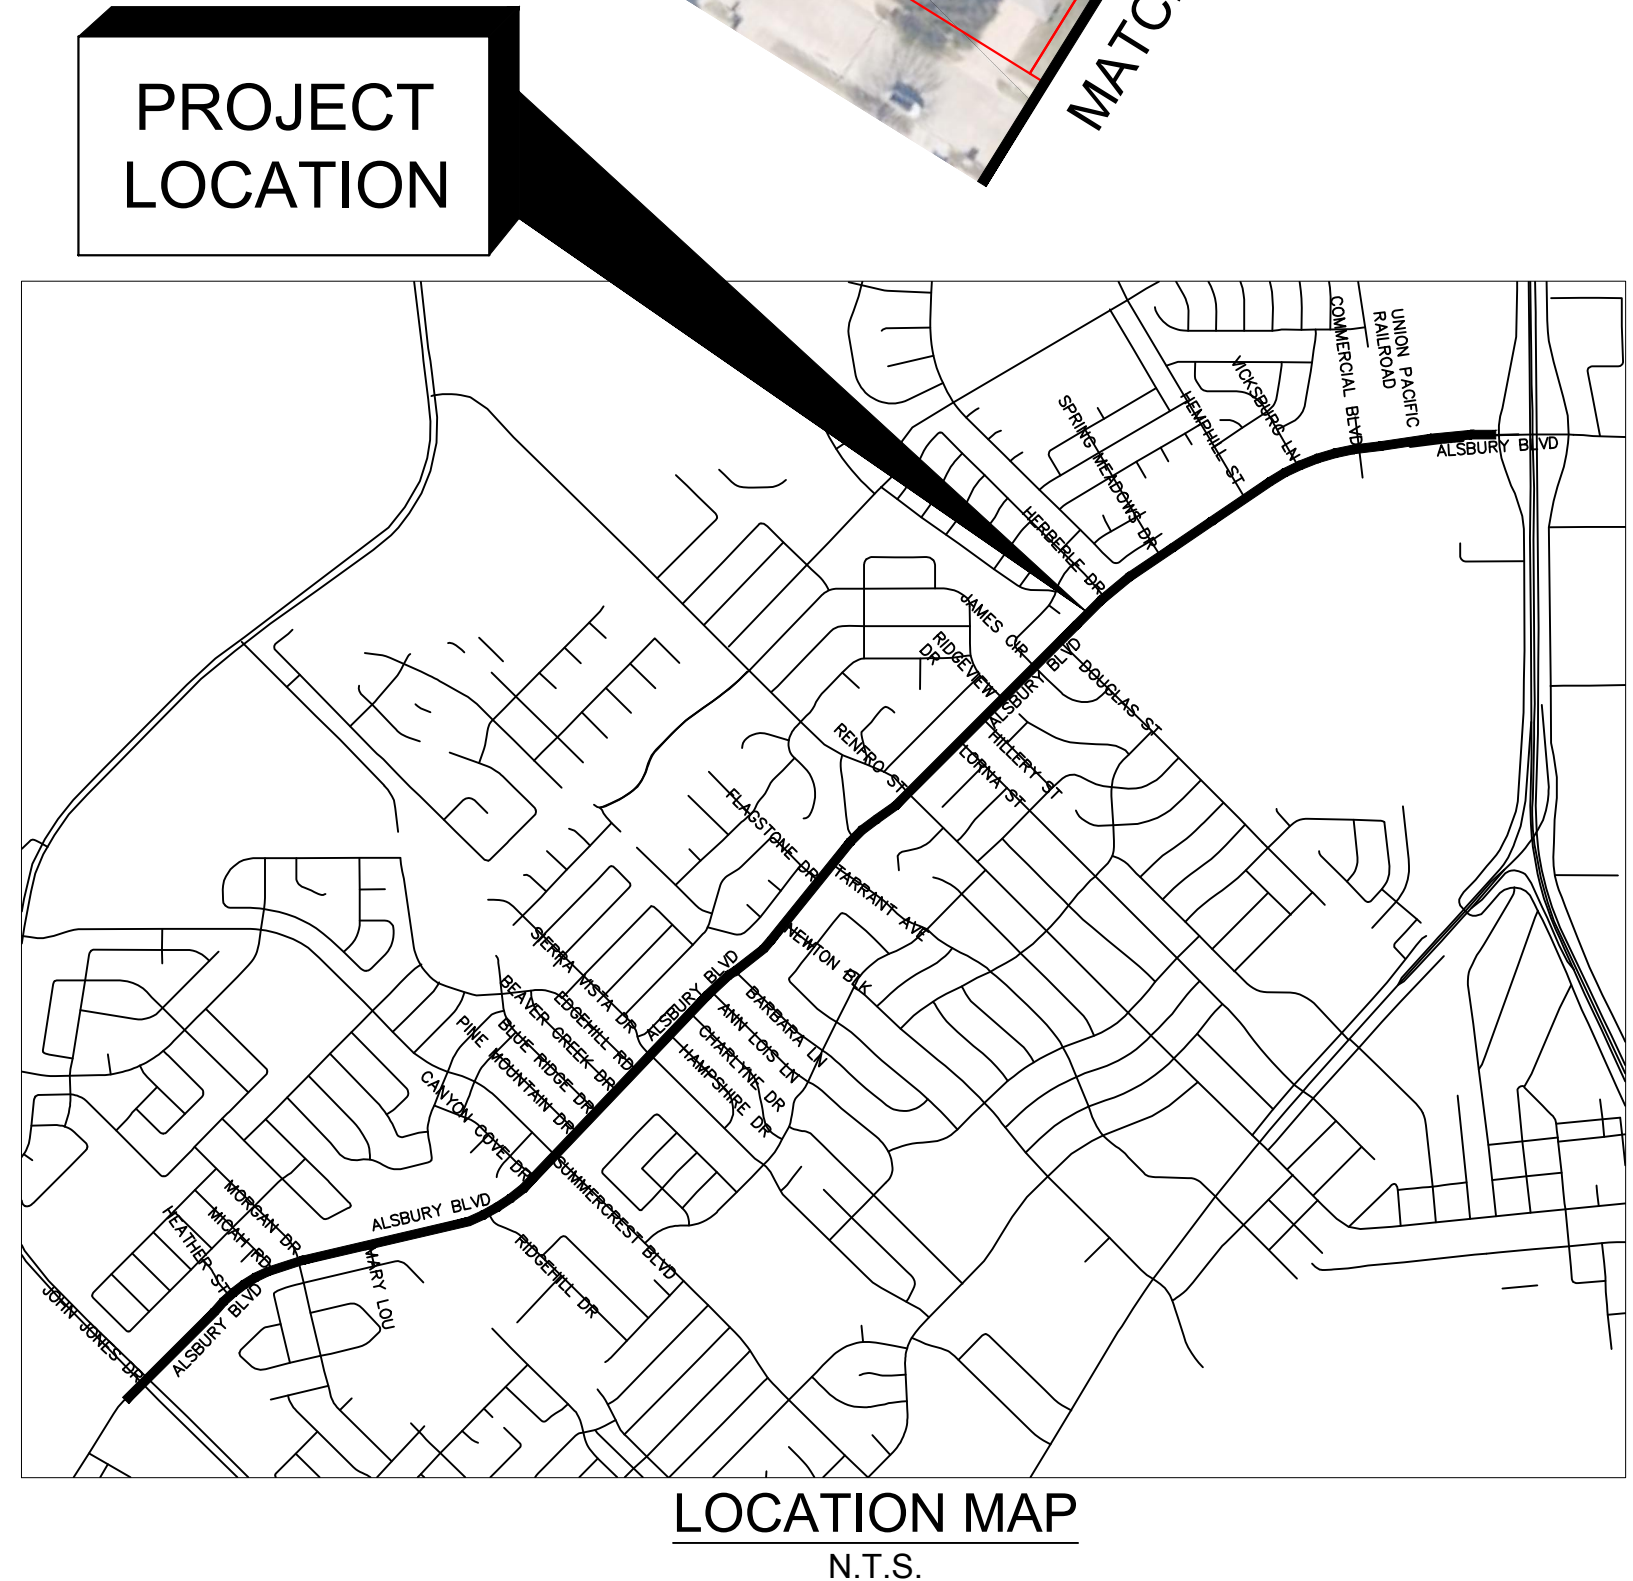
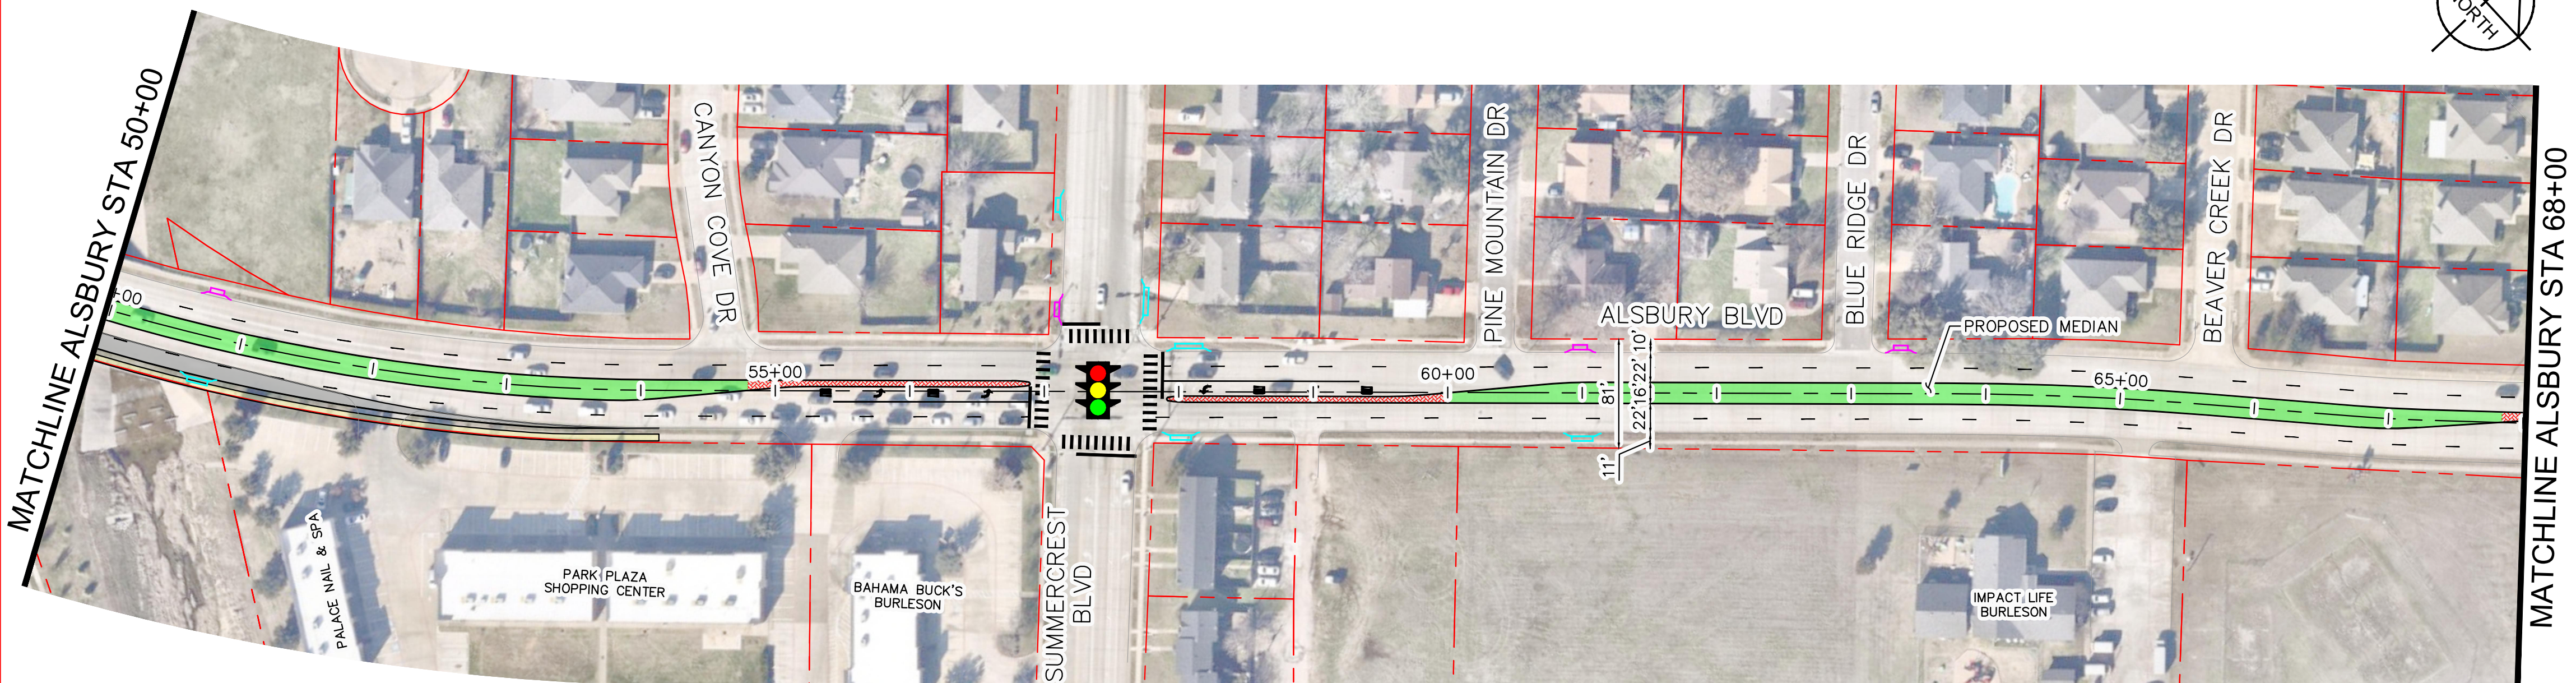


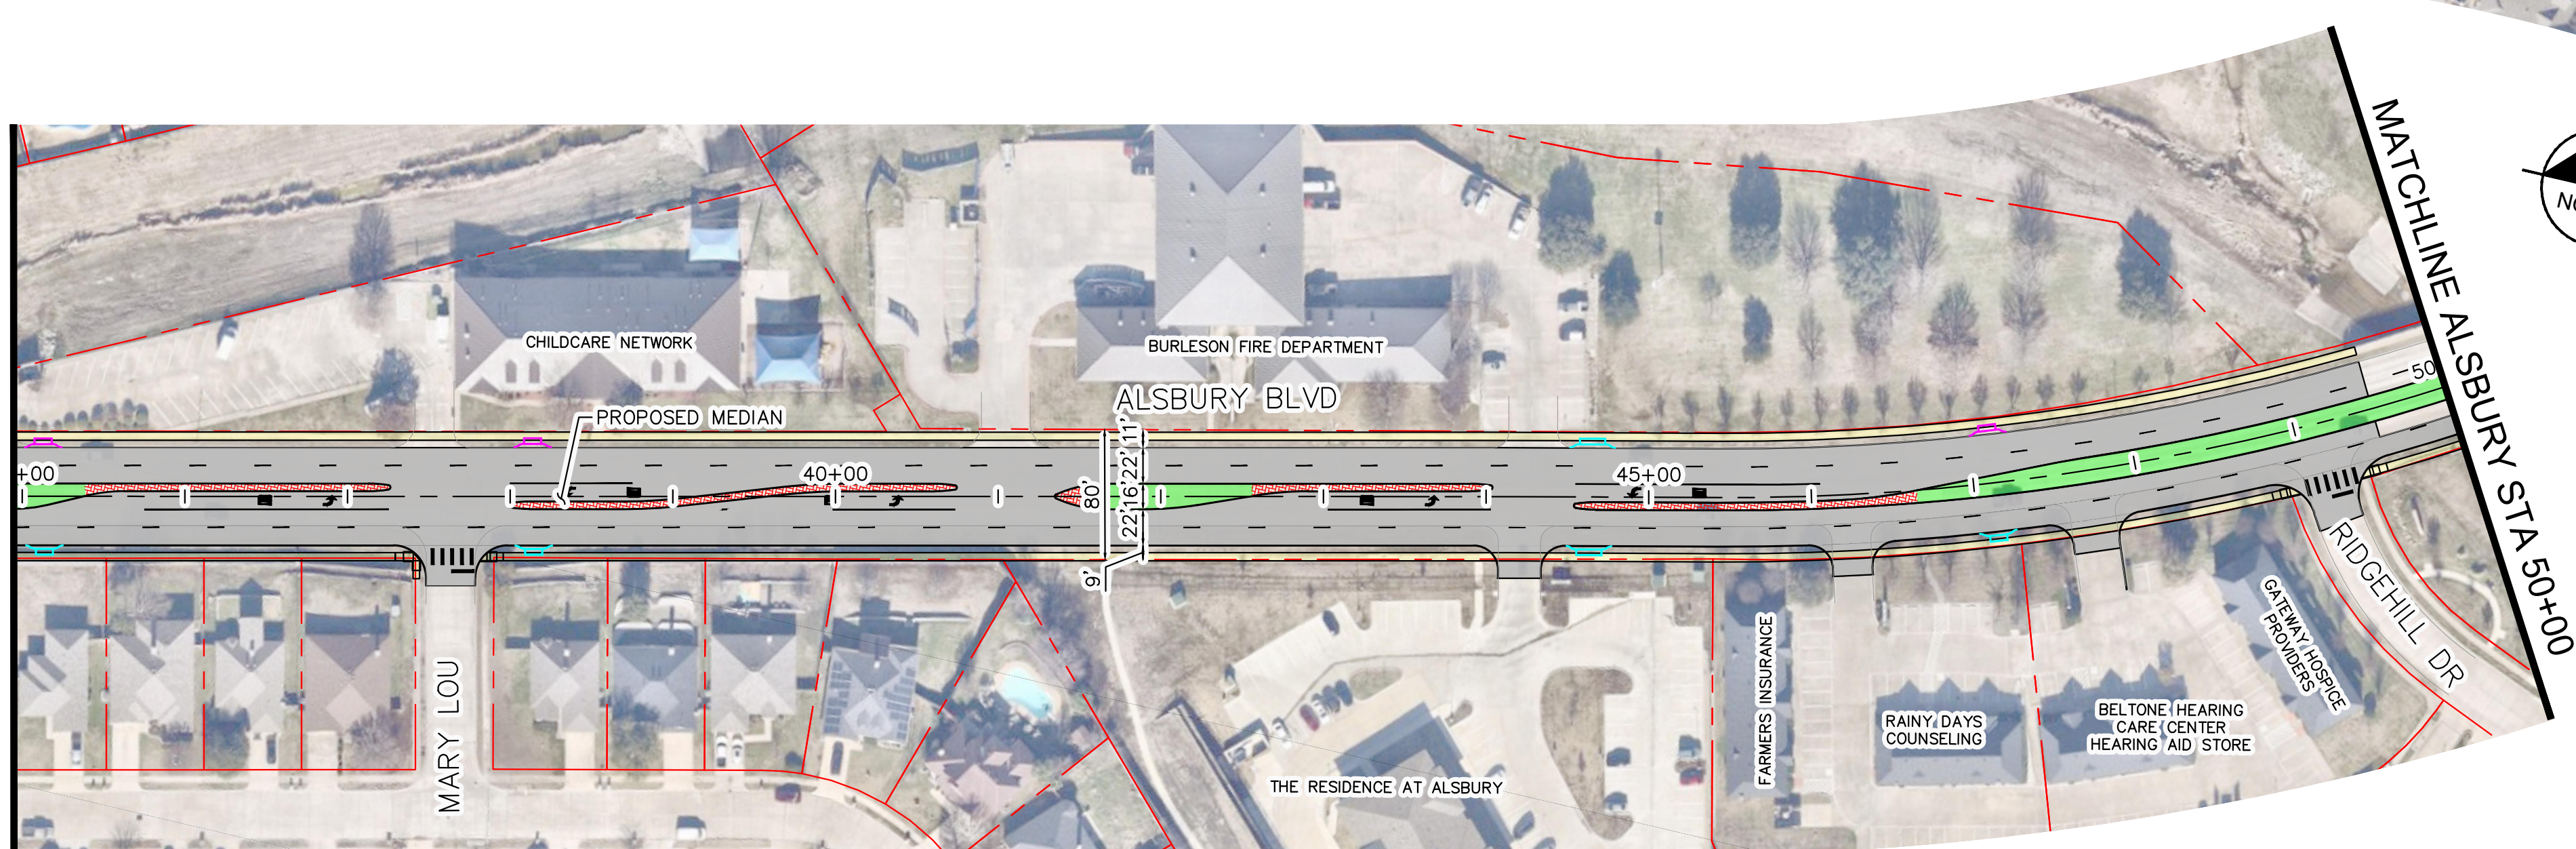


ALSBURY BOULEVARD - FROM JOHN JONES DRIVE TO STA 68+00 - CONCEPTUAL LAYOUT
SHEET 1 OF 4

THIS DOCUMENT IS INCOMPLETE
AND IS RELEASED TEMPORARILY
FOR INTERIM REVIEW ONLY. IT IS
NOT INTENDED FOR CONSTRUCTION,
BIDDING, OR PERMIT PURPOSES.
TRENTON D. TIDWELL P.E.
SERIAL NO. 131122
DATE: SEPTEMBER 2025

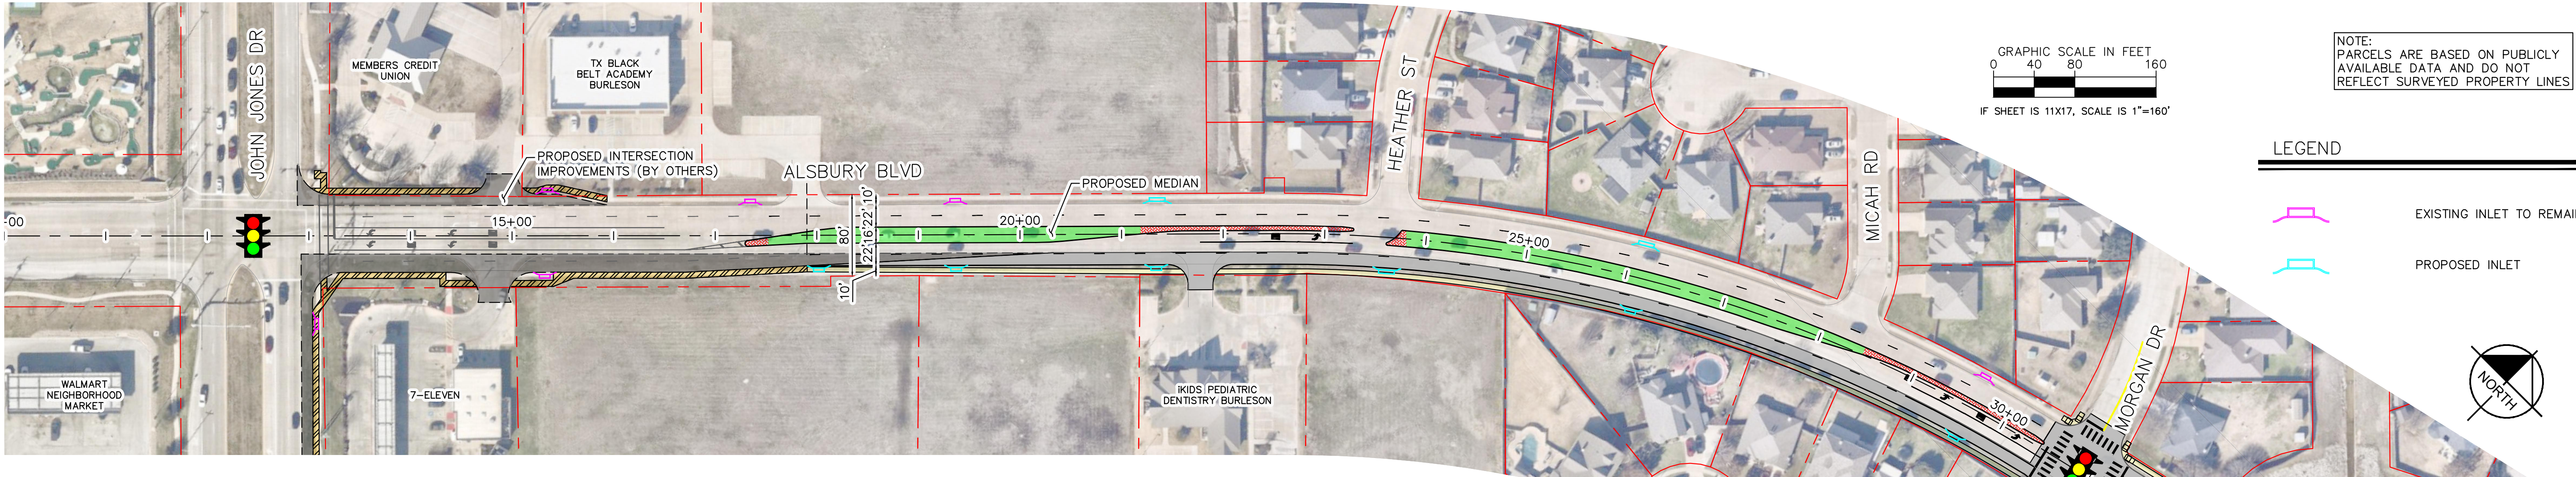


MATCHLINE ALSBURY STA 68+00

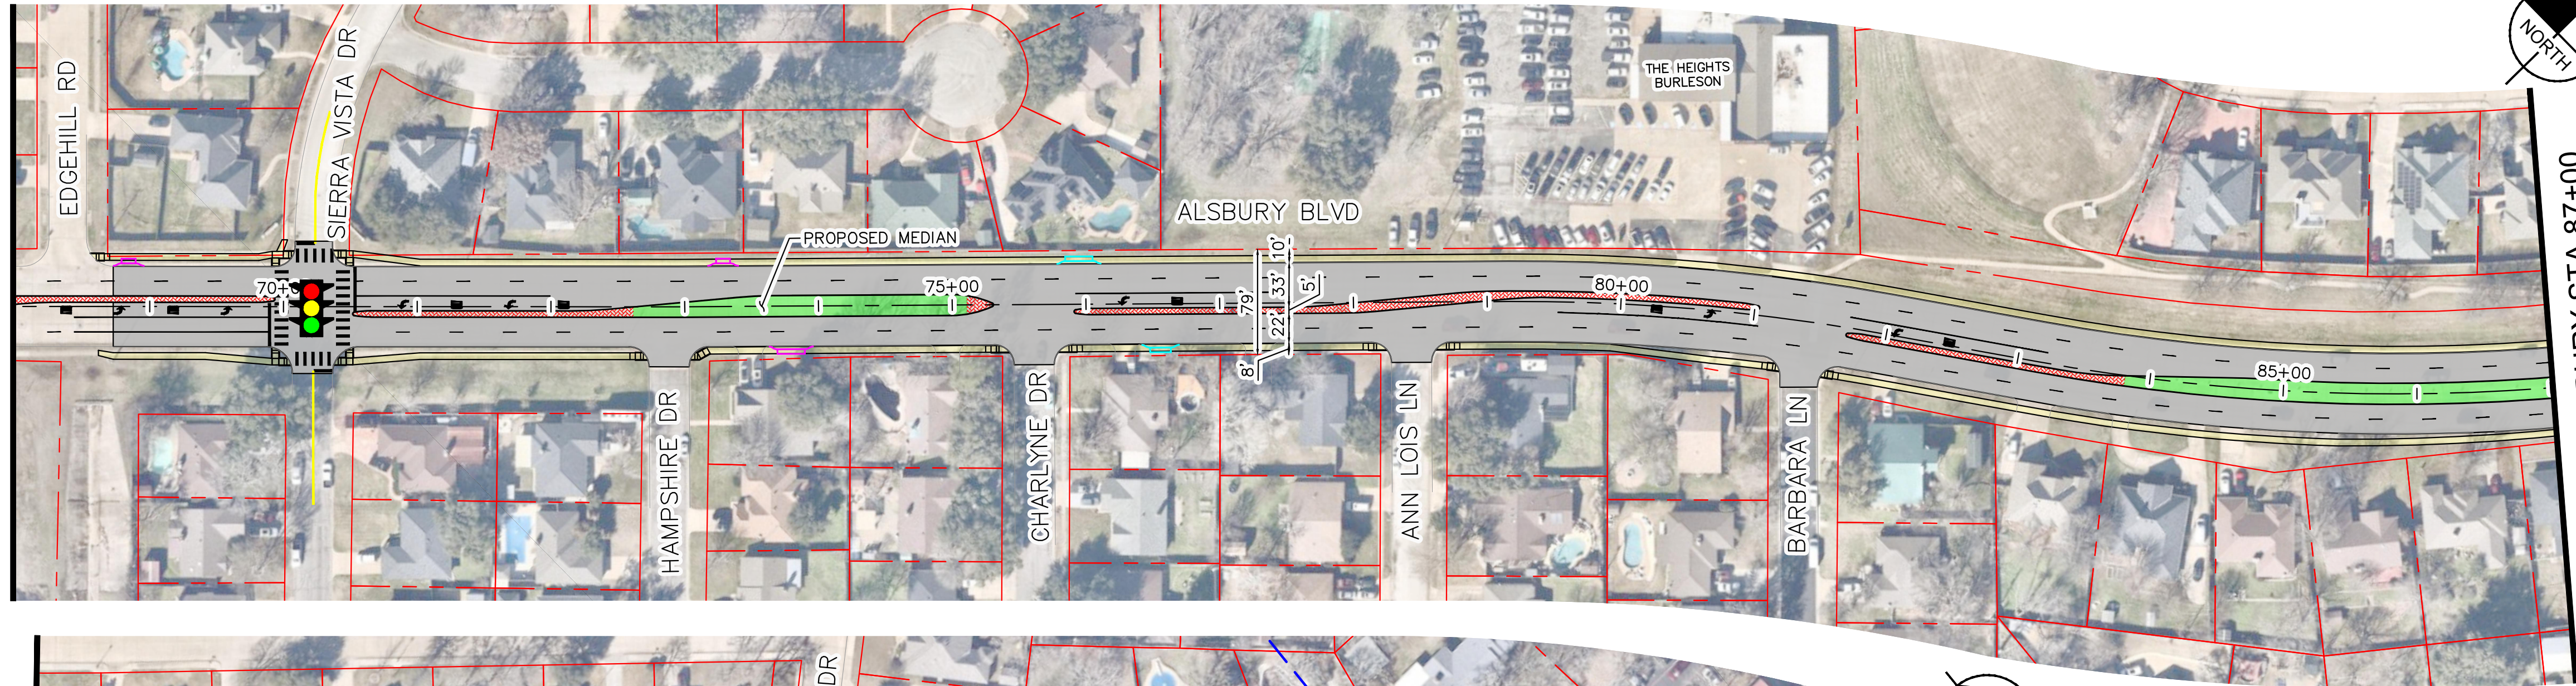


MATCHLINE ALSBURY STA 87+00

MATCHLINE ALSBURY STA 87+00

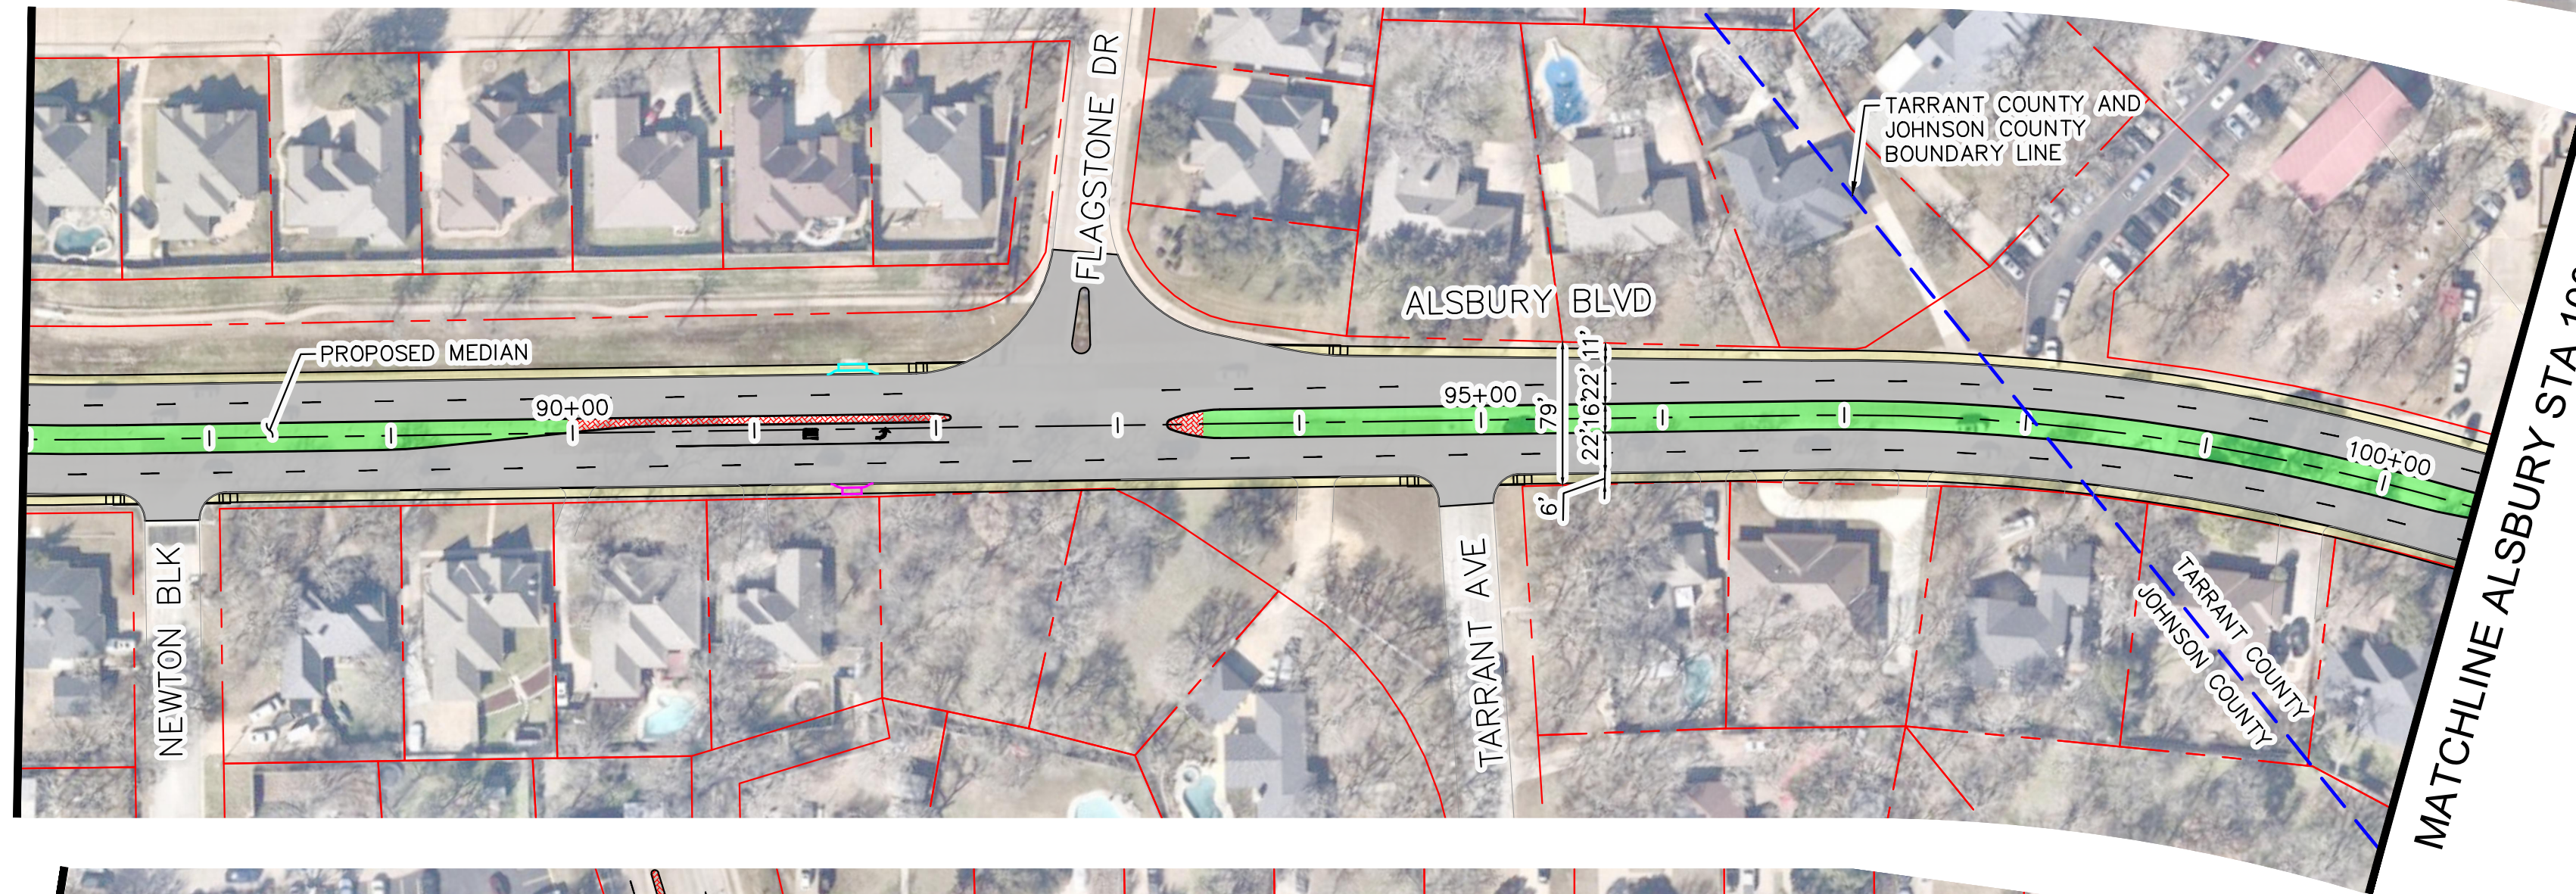

MATCHLINE ALSBURY STA 100+50

MATCHLINE ALSBURY STA 100+50

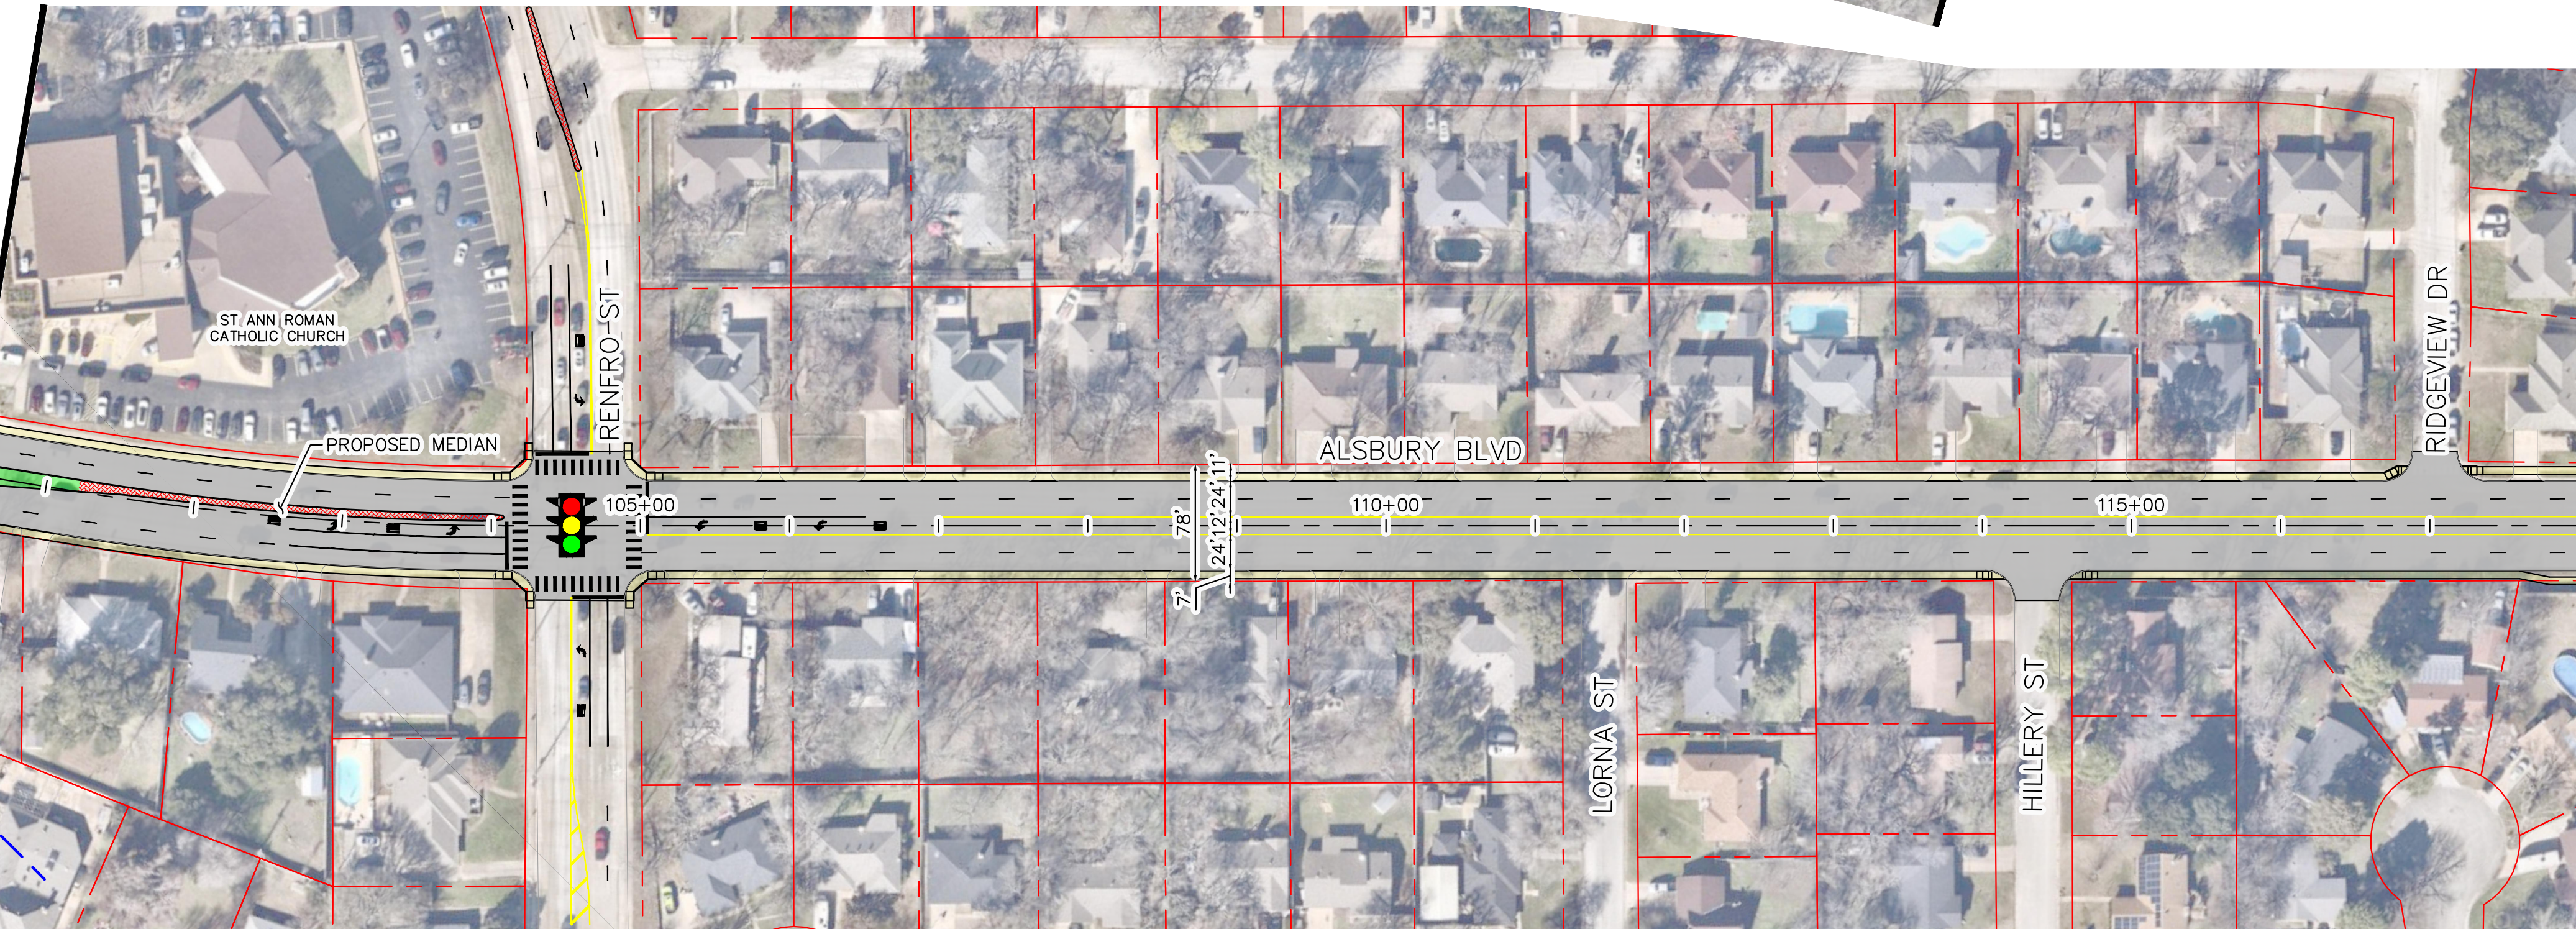


MATCHLINE ALSBURY STA 118+00

LEGEND

- EXISTING INLET TO REMAIN
- PROPOSED INLET


PROJECT LOCATION

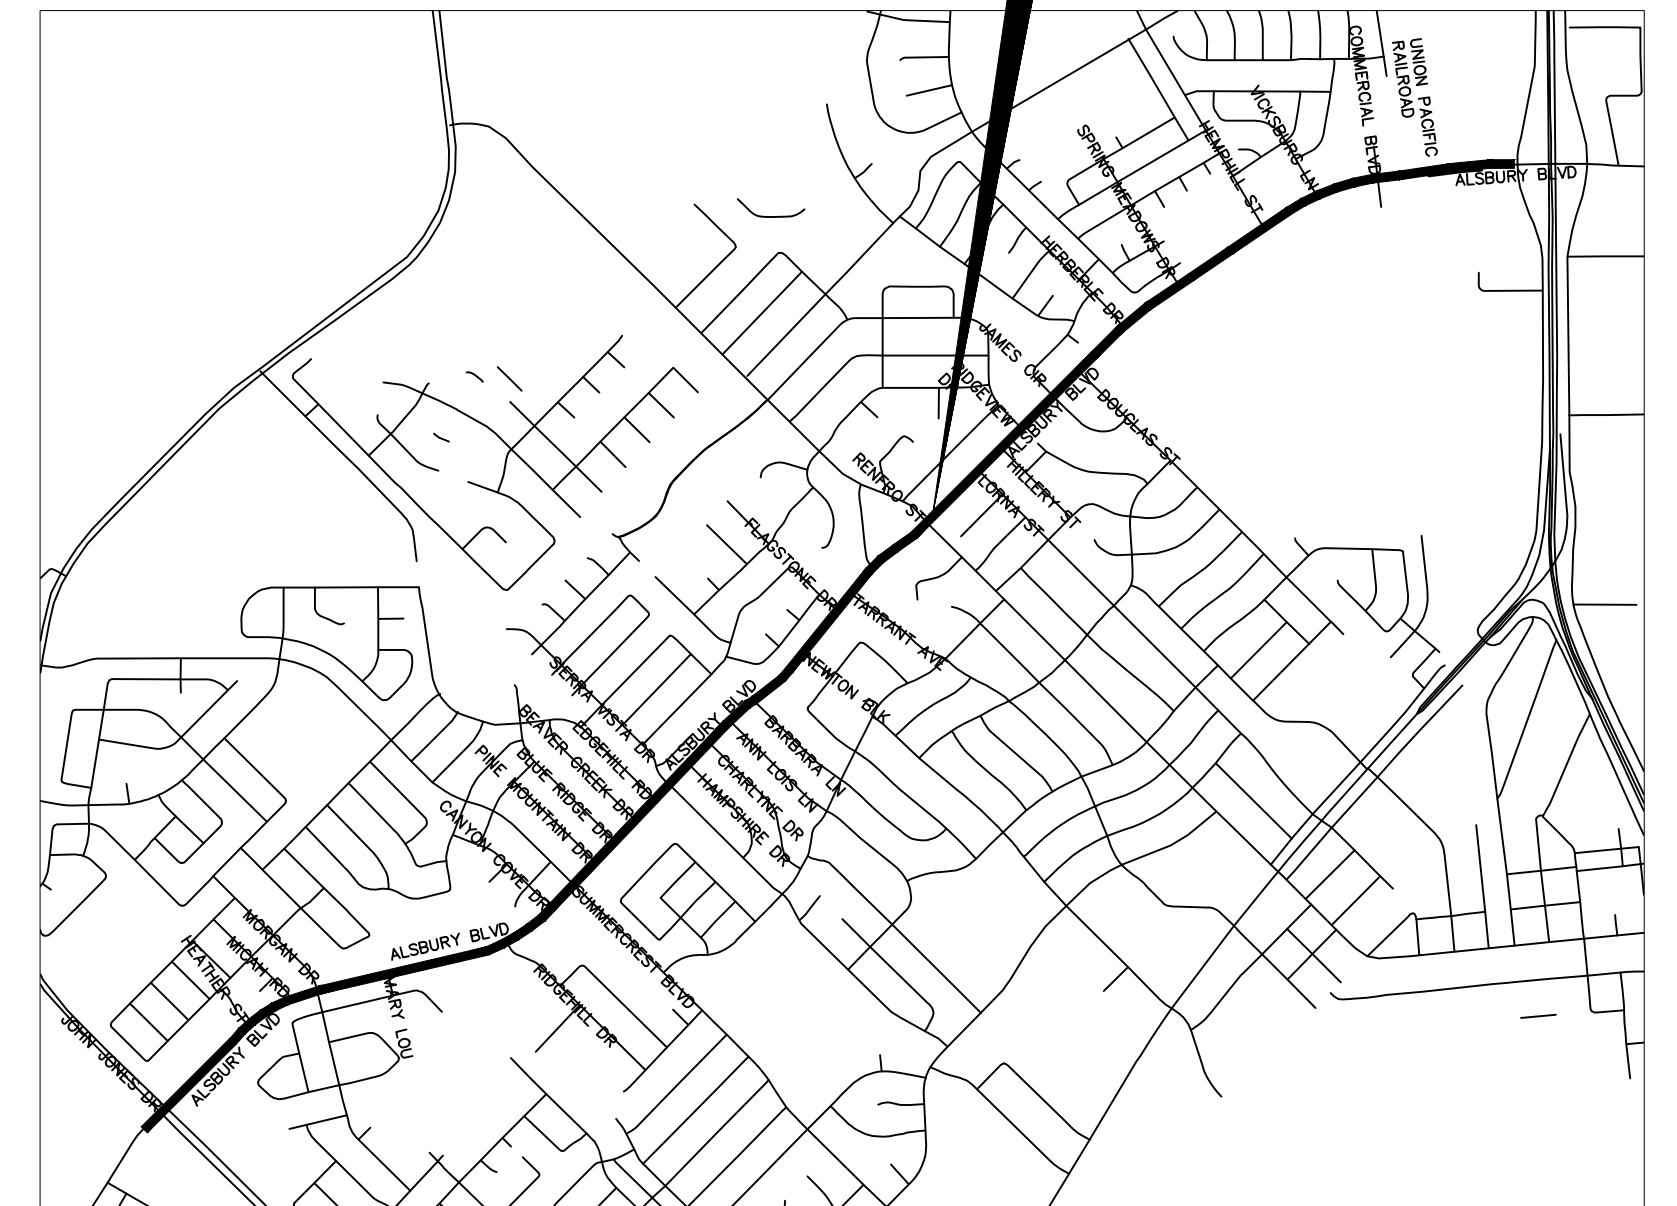

LOCATION MAP
N.T.S.

THIS DOCUMENT IS INCOMPLETE
AND IS RELEASED TEMPORARILY
FOR INTERIM REVIEW ONLY. IT IS
NOT INTENDED FOR CONSTRUCTION,
BIDDING, OR PERMIT PURPOSES.
TRENTON D. TIDWELL P.E.
SERIAL NO. 131122
DATE: SEPTEMBER 2025


THE CITY OF
BURLESON
TEXAS

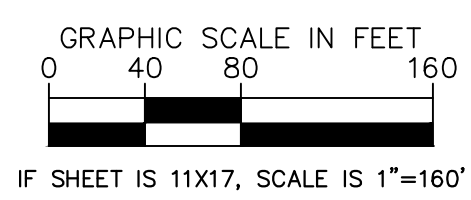


NOTE:
PARCELS ARE BASED ON PUBLICLY
AVAILABLE DATA AND DO NOT
REFLECT SURVEYED PROPERTY LINES

LEGEND

- EXISTING INLET TO REMAIN
PROPOSED INLET

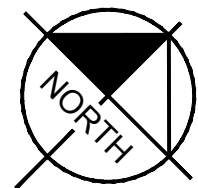


MATCHLINE ALSBURY STA 118+00

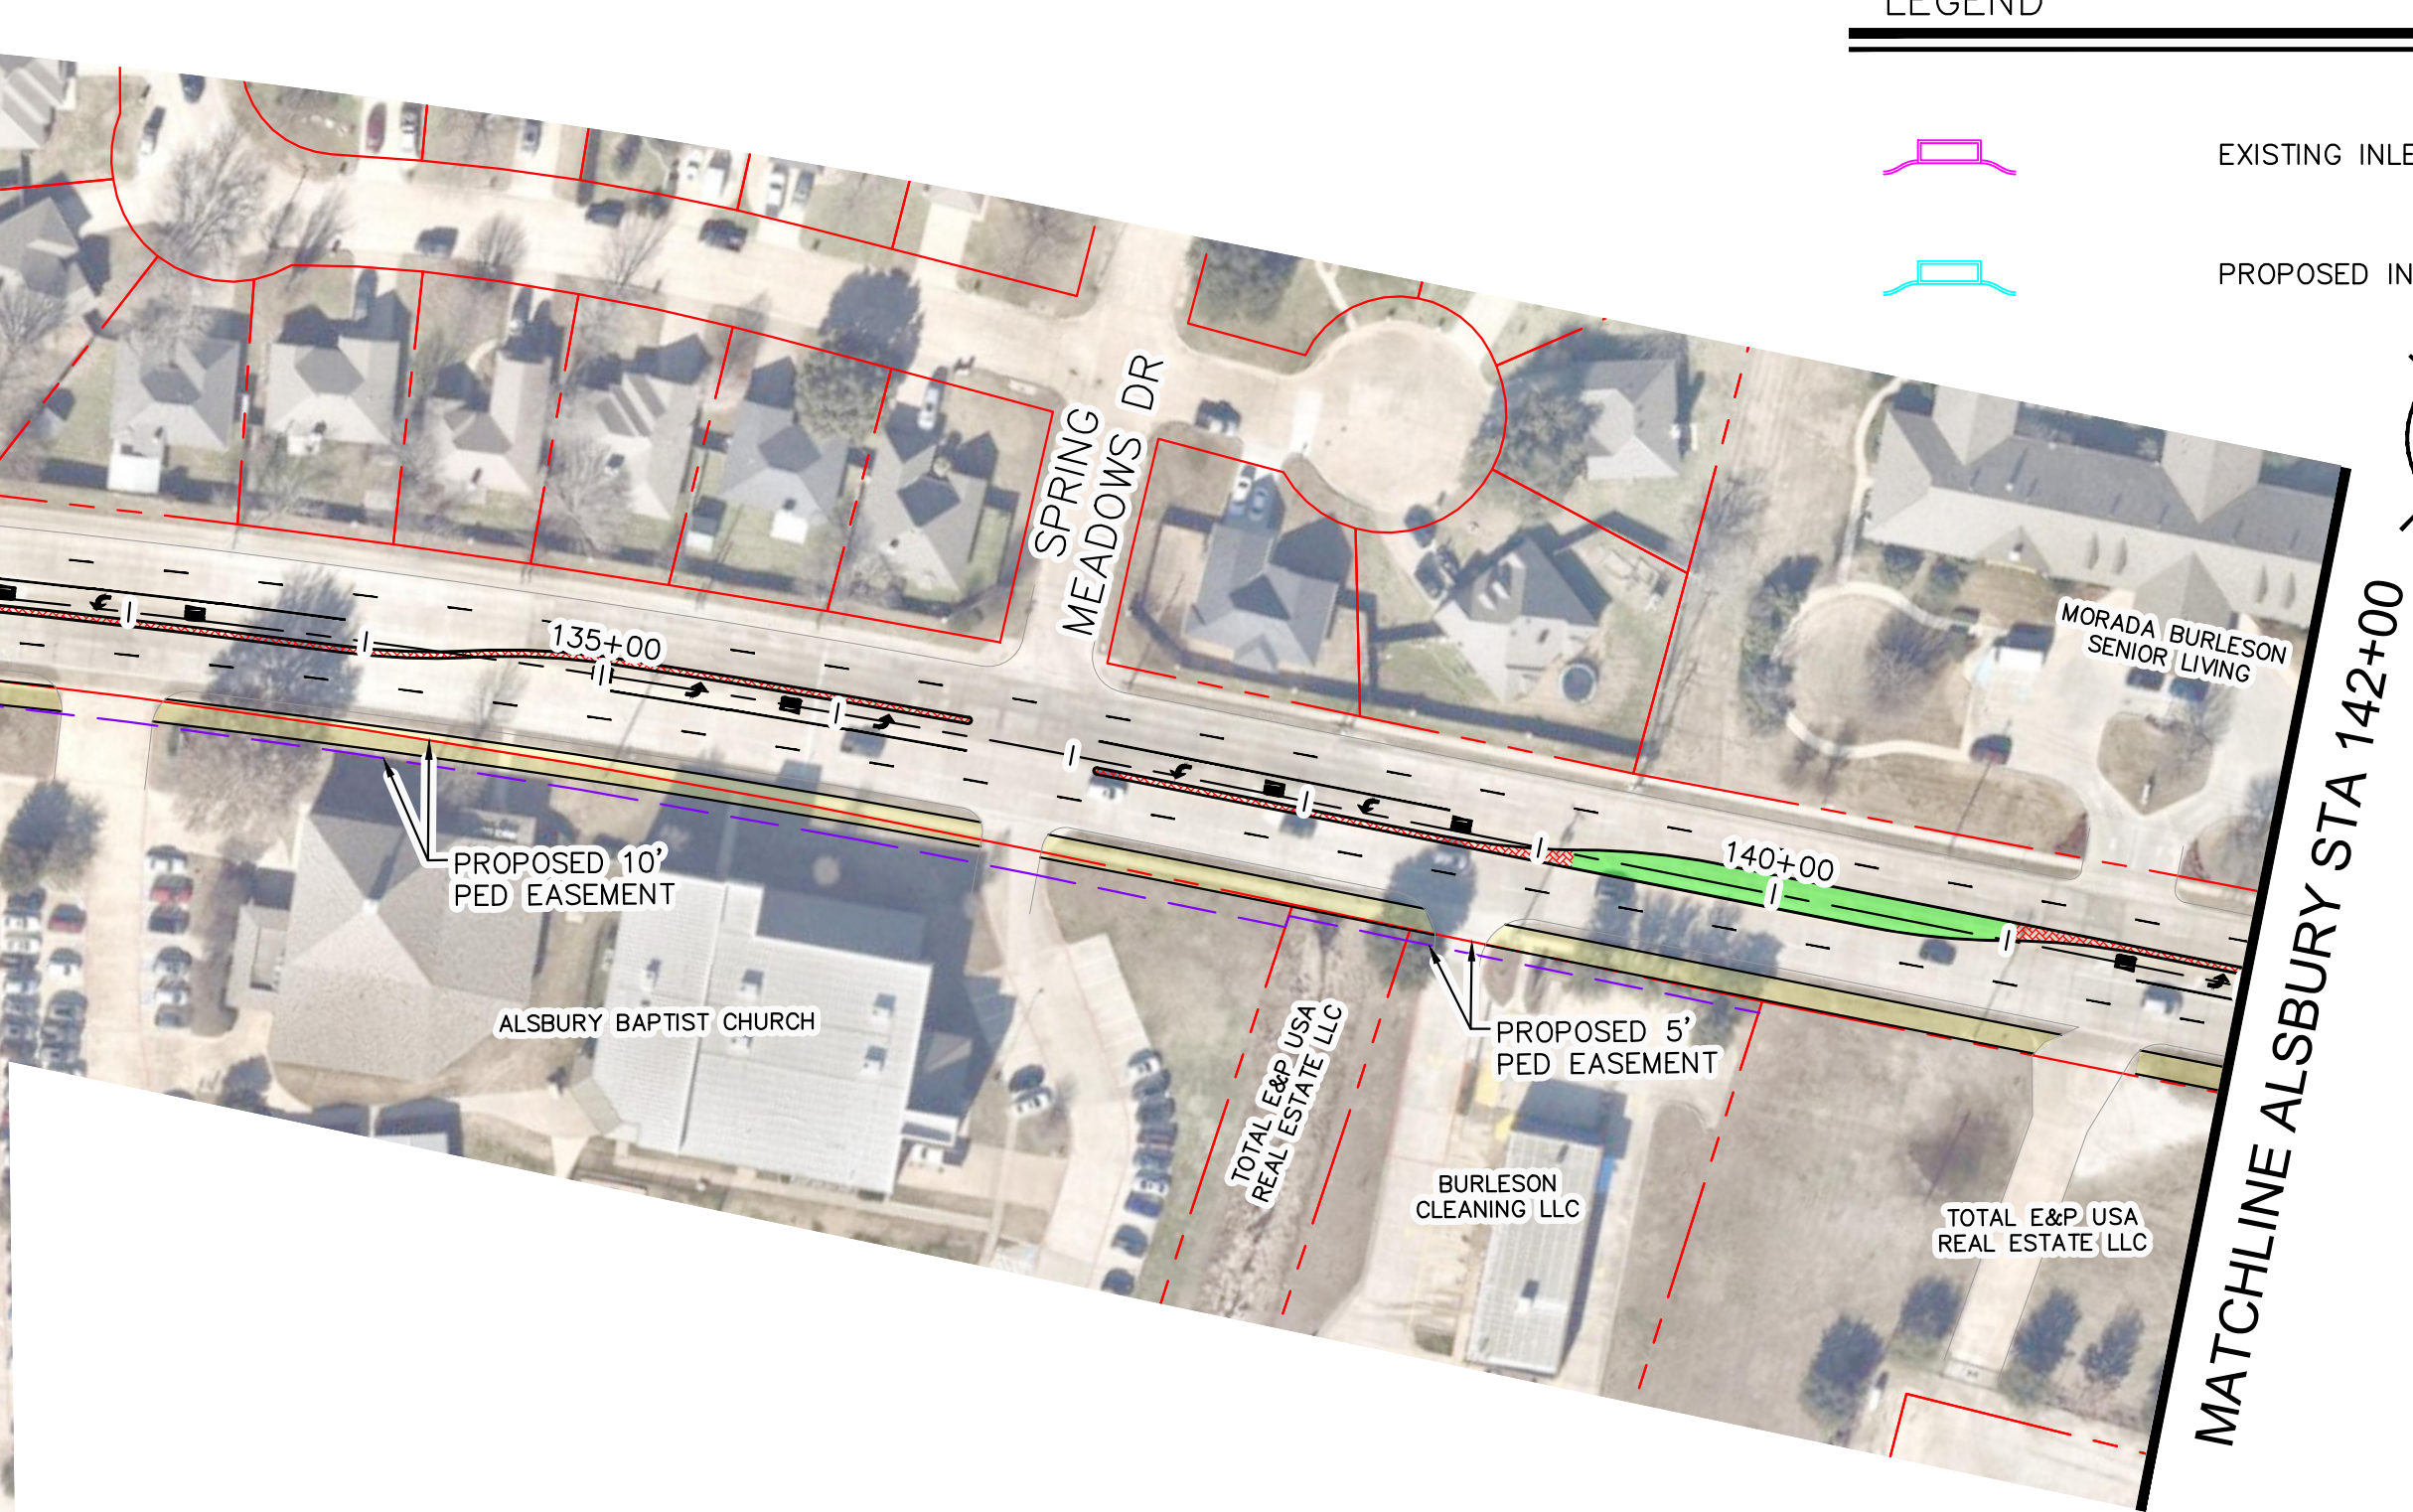

MATCHLINE ALSBURY STA 142+00

PROJECT
LOCATION

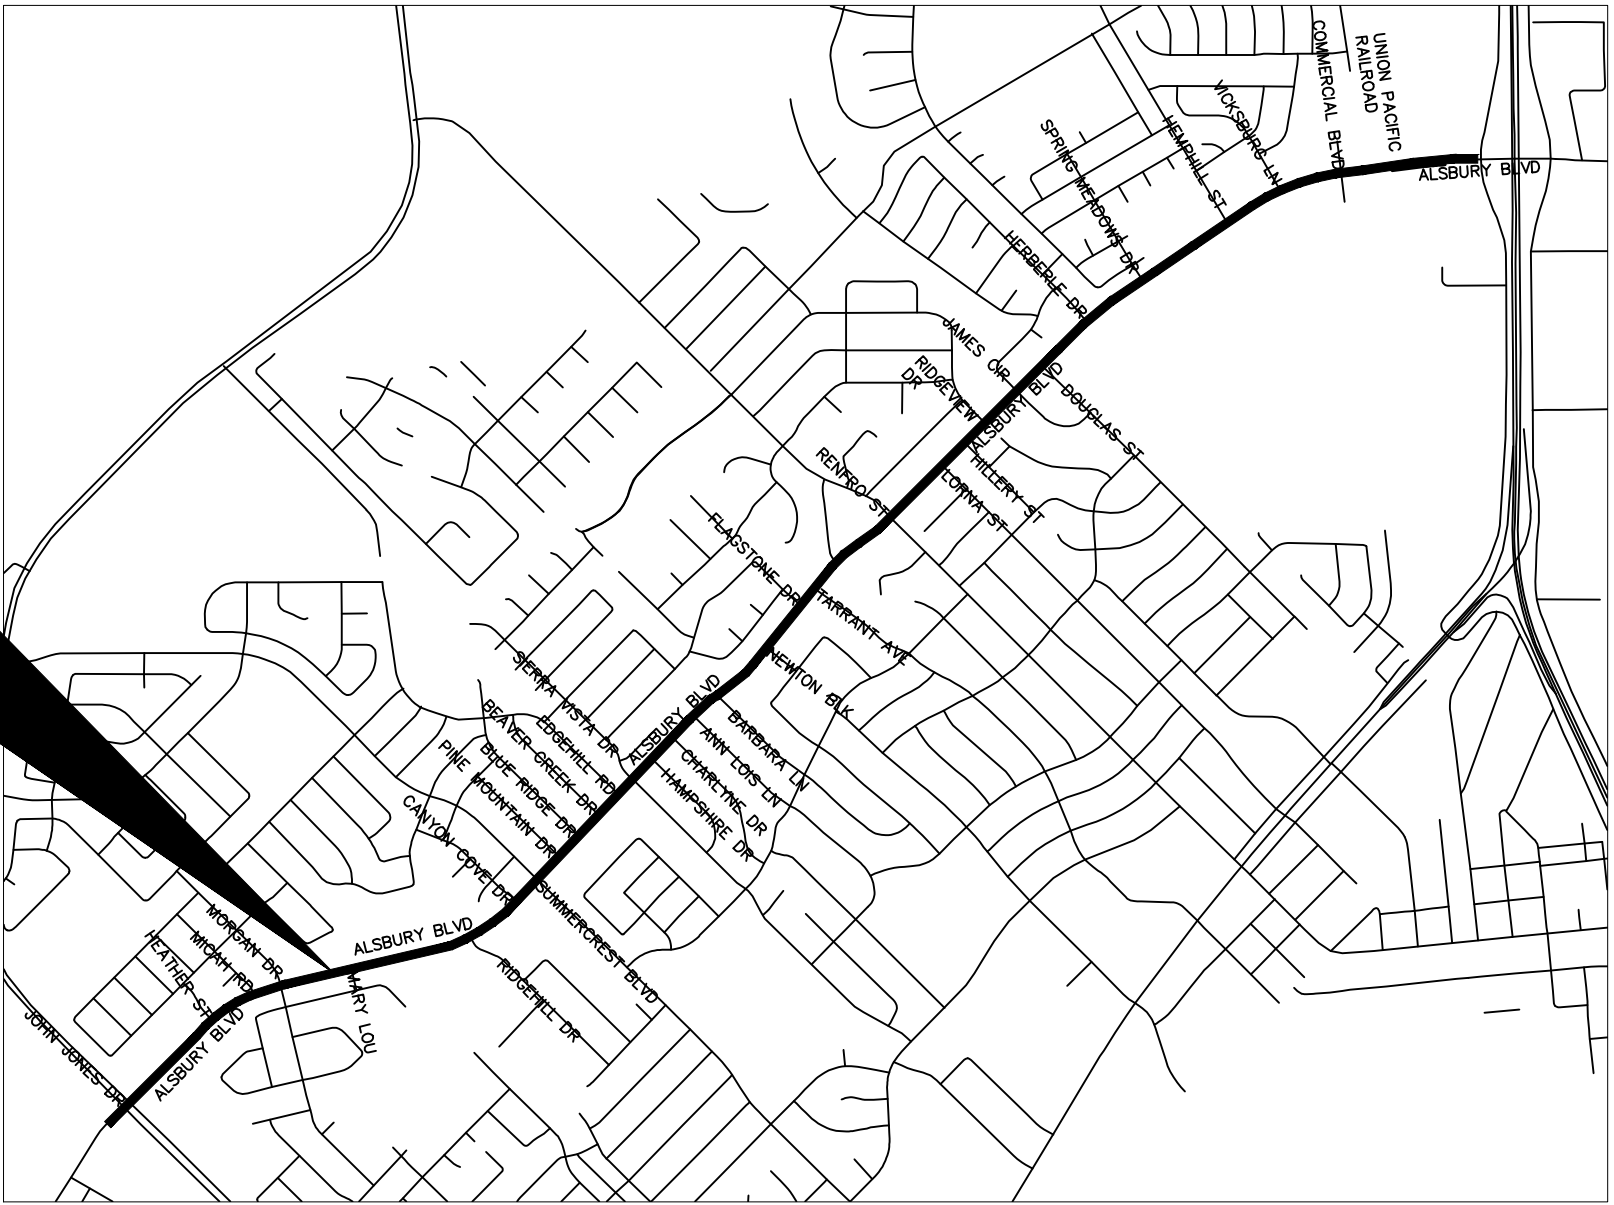

THIS DOCUMENT IS INCOMPLETE
AND IS RELEASED TEMPORARILY
FOR INTERIM REVIEW ONLY. IT IS
NOT INTENDED FOR CONSTRUCTION,
BIDDING, OR PERMIT PURPOSES.
TRENTON D. TIDWELL P.E.
SERIAL NO. 131122
DATE: SEPTEMBER 2025





GRAPHIC SCALE IN FEET
0 40 80 160
IF SHEET IS 11X17, SCALE IS 1"=160'

NOTE:
PARCELS ARE BASED ON PUBLICLY
AVAILABLE DATA AND DO NOT
REFLECT SURVEYED PROPERTY LINES

LEGEND

- EXISTING INLET TO REMAIN
- PROPOSED INLET

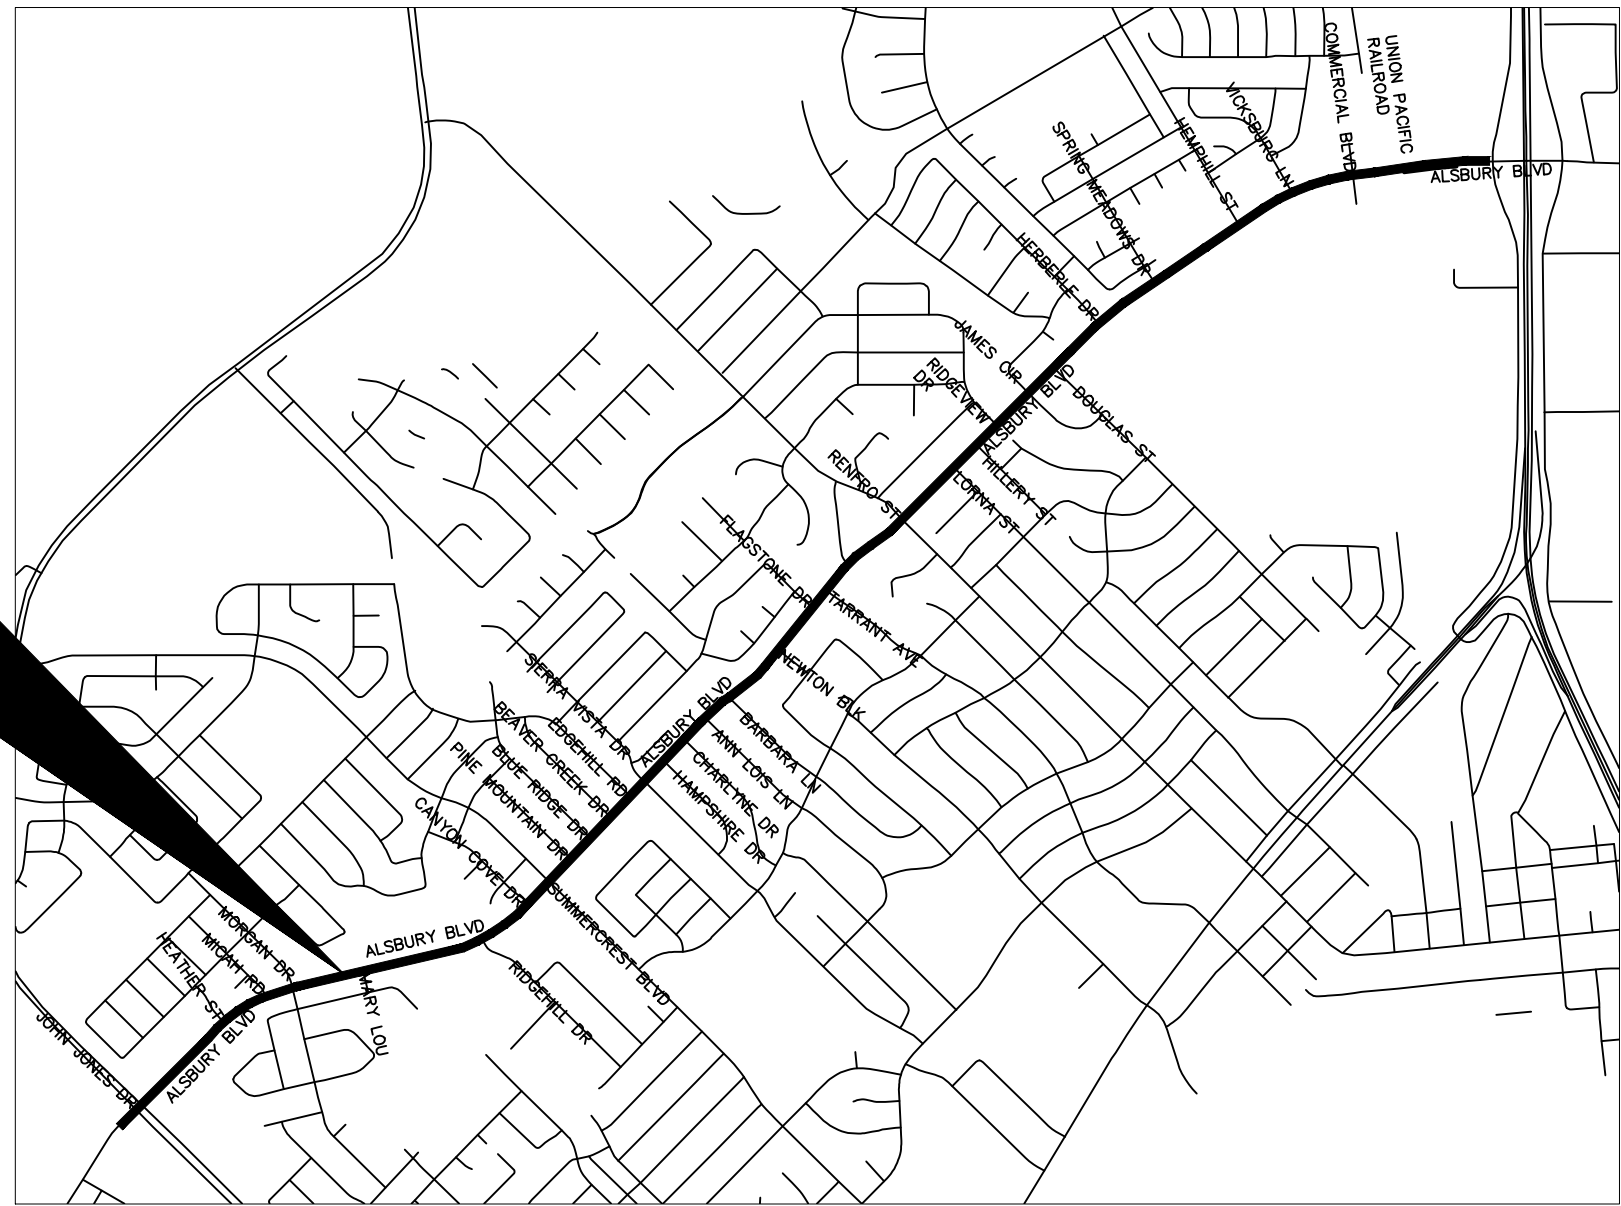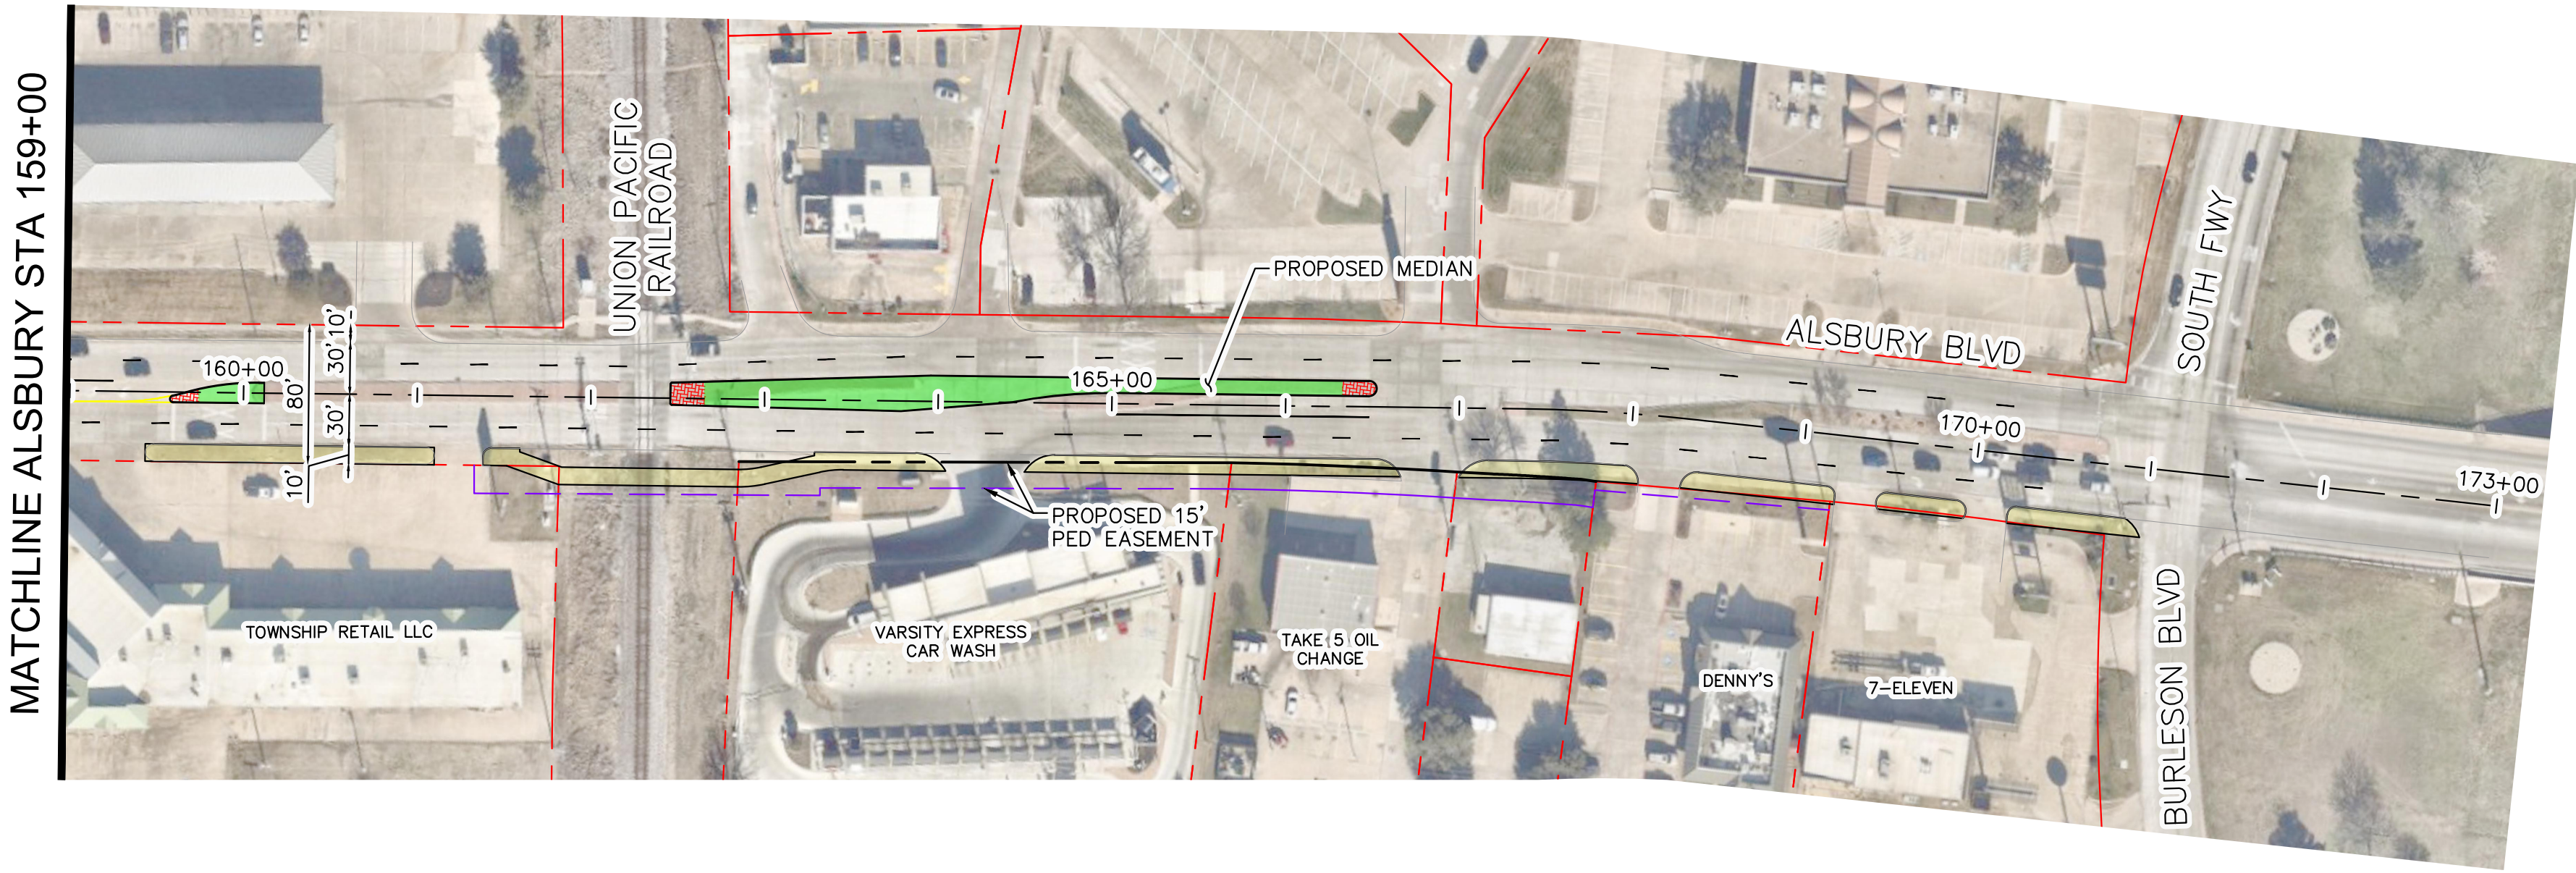

THIS DOCUMENT IS INCOMPLETE
AND IS RELEASED TEMPORARILY
FOR INTERIM REVIEW ONLY. IT IS
NOT INTENDED FOR CONSTRUCTION,
BIDDING, OR PERMIT PURPOSES.
TRENTON D. TIDWELL P.E.
SERIAL NO. 131122
DATE: SEPTEMBER 2025