Nevin's Dock Site Plan

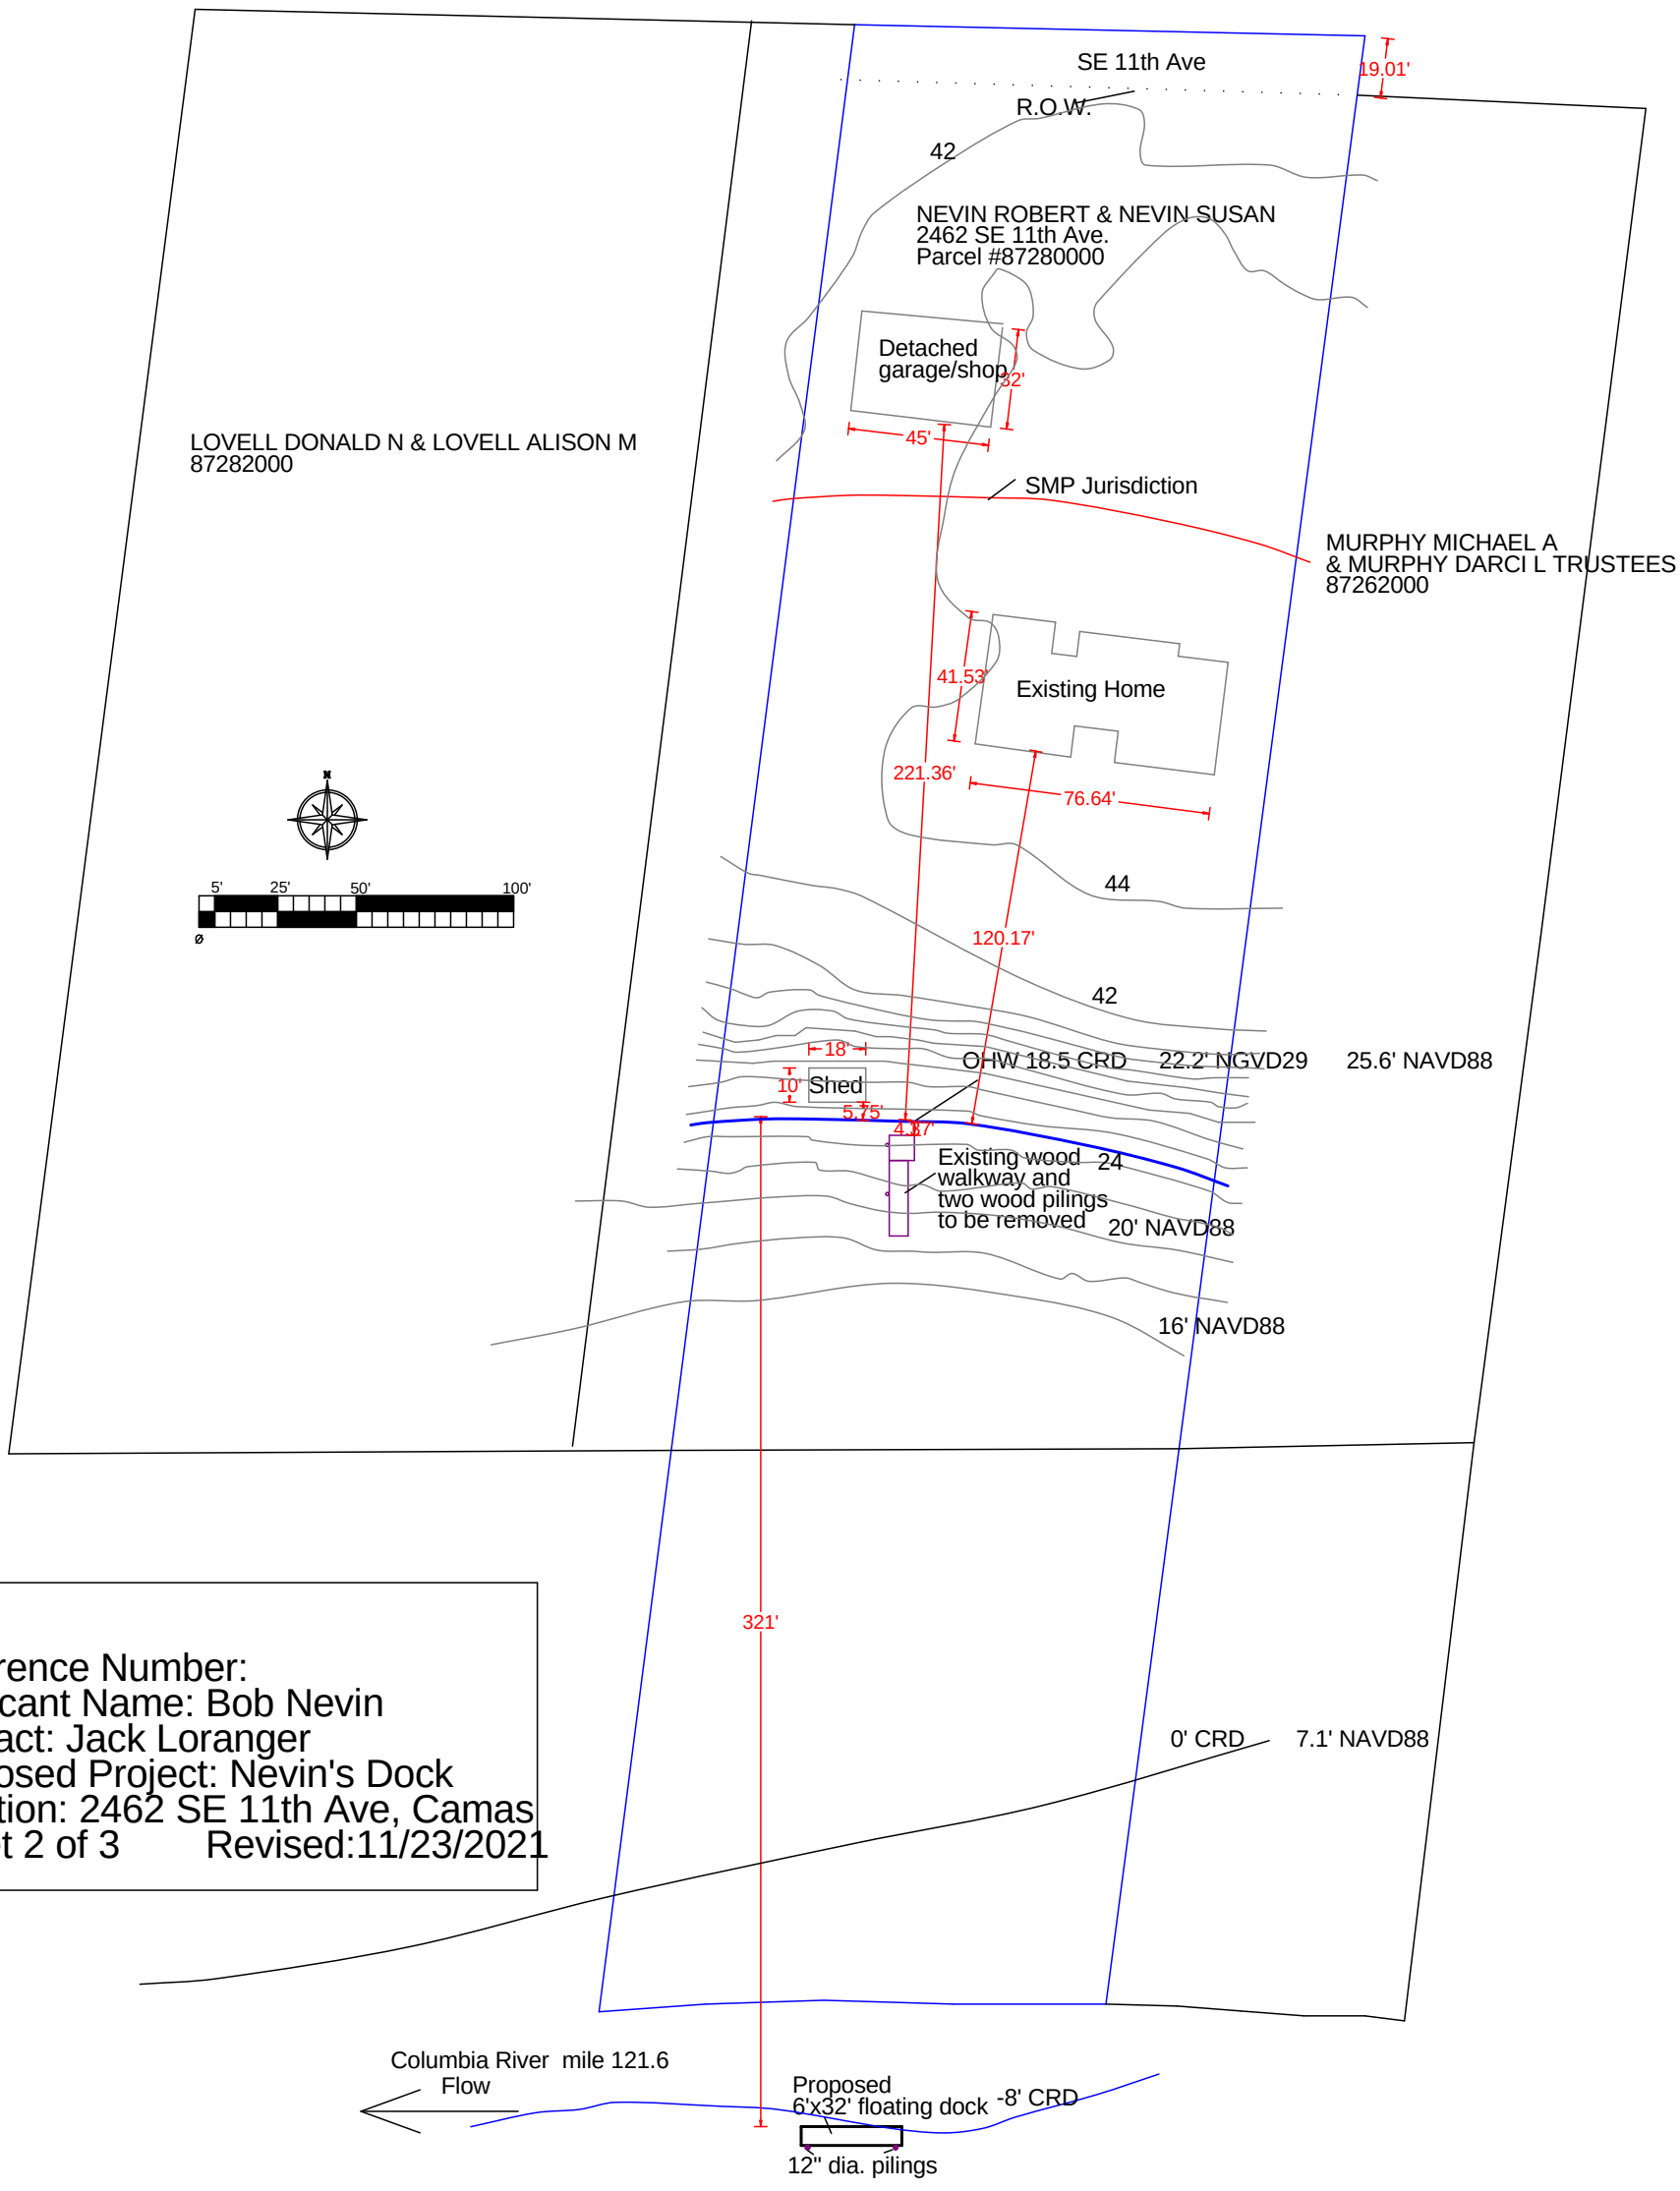

Reference Number:
Applicant Name: Bob Nevin
Contact: Jack Loranger
Proposed Project: Nevin's Dock
Location: 2462 SE 11th Ave, Camas
Sheet 2 of 3 Revised:11/23/2021