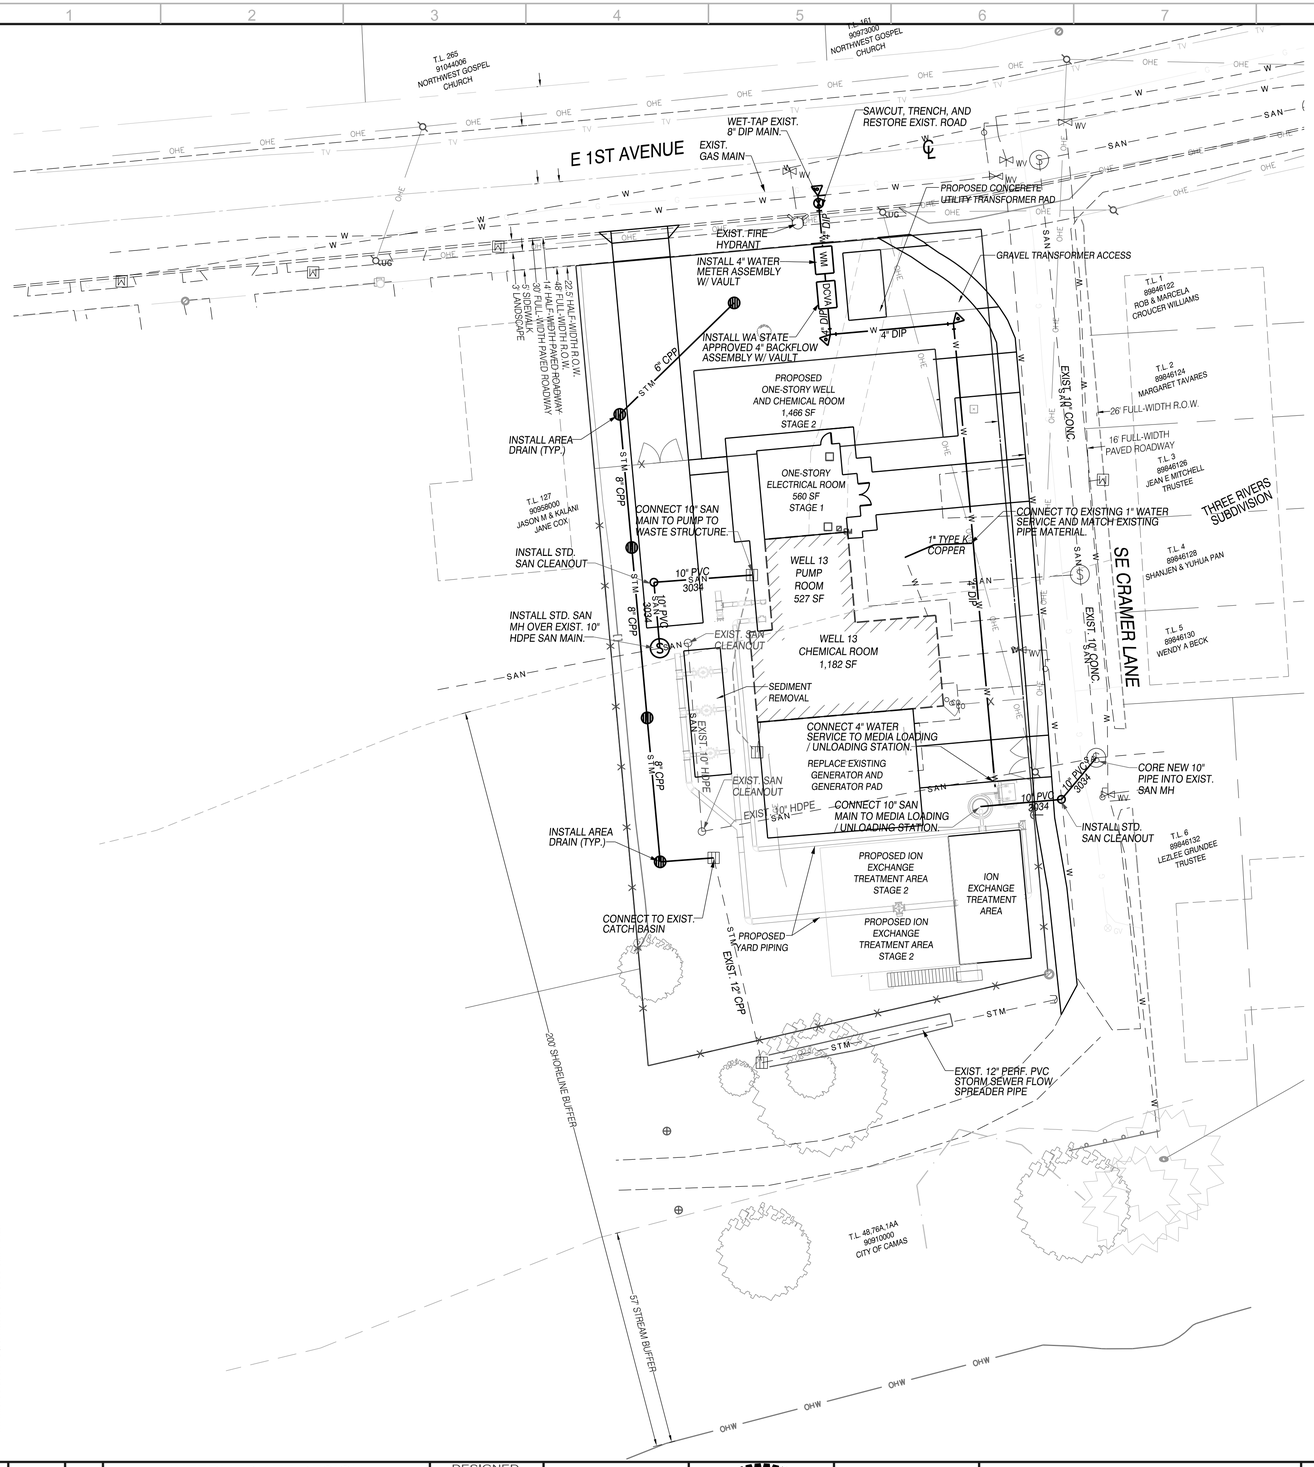

LEGEND

	PERIMETER OF SITE
	RIGHT-OF-WAY LINE
	CENTERLINE OF ROAD
	FACE OF CURB
	LOT LINE
	EASEMENT LINE
STM	STORM SEWER LINE
STM	EXIST STORM SEWER
SAN	SANITARY SEWER LINE
SAN	EXIST SANITARY SEWER
W	WATER SERVICE LINE
W	EXIST WATER LINE
123	GRADED CONTOUR LINE
123	EXIST CONTOUR LINE
MANHOLE	WATER SERVICE METER
WATER VALVE AND BOX	TELEPHONE RISER
FIRE HYDRANT ASSEMBLY	GAS RISER
CLEAN OUT	ELECTRIC RISER
CATCH BASIN	UTILITY POLE
AREA DRAIN	UTILITY POLE W/ LIGHT
THRUST BLOCK	SIGN POST

W:\18581 Camas PFAS\500 Design\502 Drawings\Sheets\Preliminary\18581.e.1of2.Prelim.utilities.dgn
M:\MicroStation V8\pen tables\HP5000\san wtr.tbl

REV	DATE	BY	DESCRIPTION

INTERMEDIATE DESIGN SUBMITTAL
NOT FOR CONSTRUCTION

DESIGNED
DRAWN
CHECKED
DATE
DECEMBER 2024

RICHARD WILLIAM POUSSON
STATE OF WASHINGTON
43703
REGISTERED PROFESSIONAL ENGINEER
02/20/2025

MacKay Sposito

carollo

City of Camas WASHINGTON

CITY OF CAMAS

CAMAS PFAS EVALUATION & WELL 13 TREATMENT

PRELIMINARY UTILITY PLAN

VERIFY SCALES
BAR IS ONE INCH ON ORIGINAL DRAWING
0 1"
IF NOT ONE INCH ON THIS SHEET, ADJUST SCALES ACCORDINGLY

JOB NO. 203101
DRAWING NO.
SHEET NO. 1 OF 2