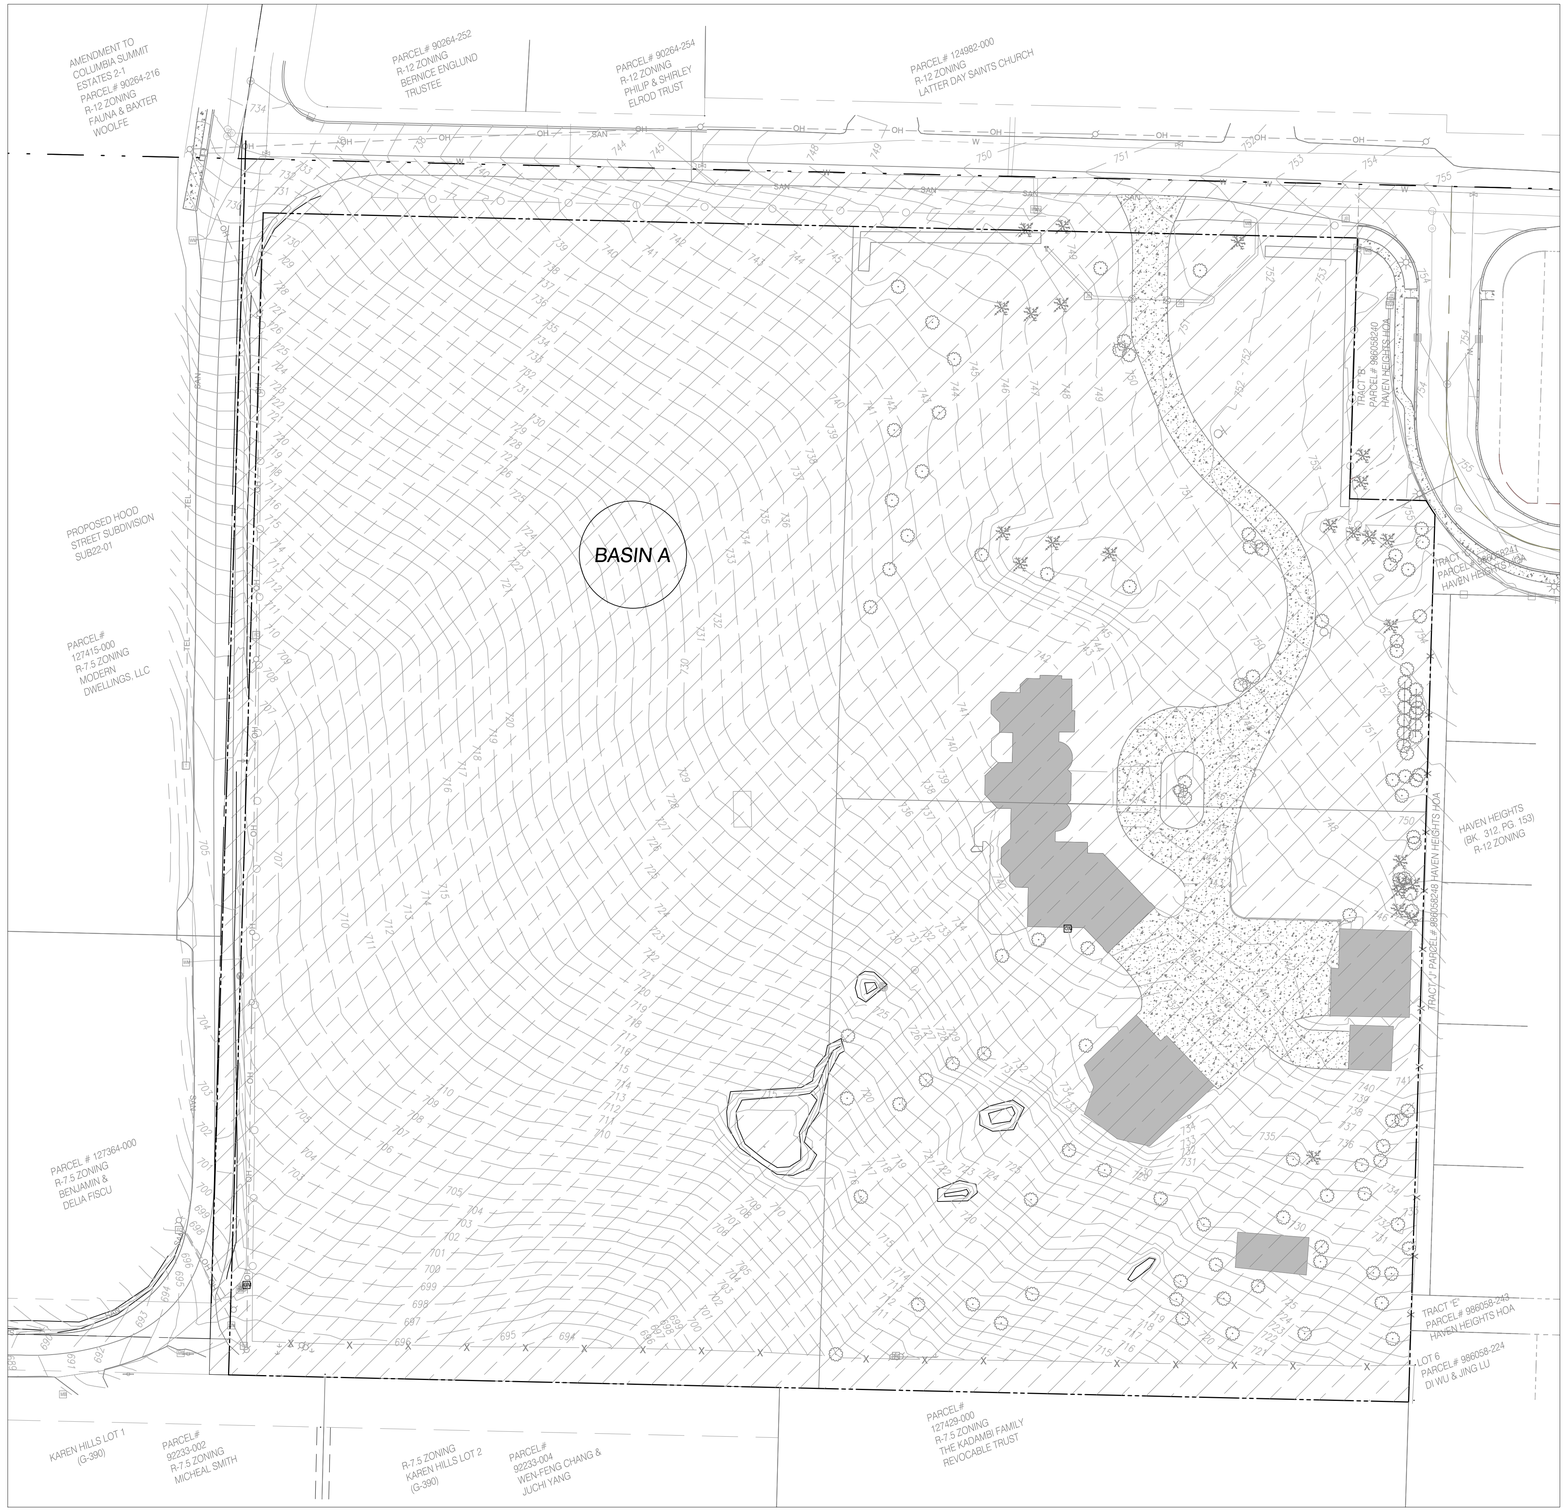

Catchment	Storm Facility	Description	Area (acres)
Basin A	Tract 'B'	SG4, Forest, Steep	10.43

Table G1: Hydrologic parameters used in pre-developed catchment analysis

SCALE: 1"=40'

-40 0 40 80

CLIENT:
MODERN NW INC.
810 NE GLUSAN ST.
PORTLAND OR, 97213
PH: (971) 322-3318
FX:
CONTACT: SERGY MARANDYUK
EMAIL: sergey@modernnw.com

PRE-DEVELOPED CATCHMENT PLAN FOR:

18TH AVENUE SUBDIVISION

OLSON ENGINEERING INC. LAND SURVEYORS ENGINEERS
222 E. EVERGREEN, VANCOUVER, WA 98660 360-695-1385

COPYRIGHT 2022, OLSON ENGINEERING, INC.

PETER A. TUCK STATE OF WASHINGTON 34873 REGISTERED PROFESSIONAL ENGINEER

04.27.2022

CHANGES / REVISIONS

DESCRIPTION:	DATE:

DESIGNED: AAK

DRAWN: AAK

CHECKED: PAT

DATE: APRIL 2022

SCALE: H: 1"= 40'
V: N/A

18TH AVENUE SUBDIVISION

JOB NO.:A10212.01.01

SHEET

1-2

J:\data\A10000\A10200\A10210\A10212\Engineering\Preliml-4-SHEETS\Catchment Plans.dwg

PLOT_STYLE