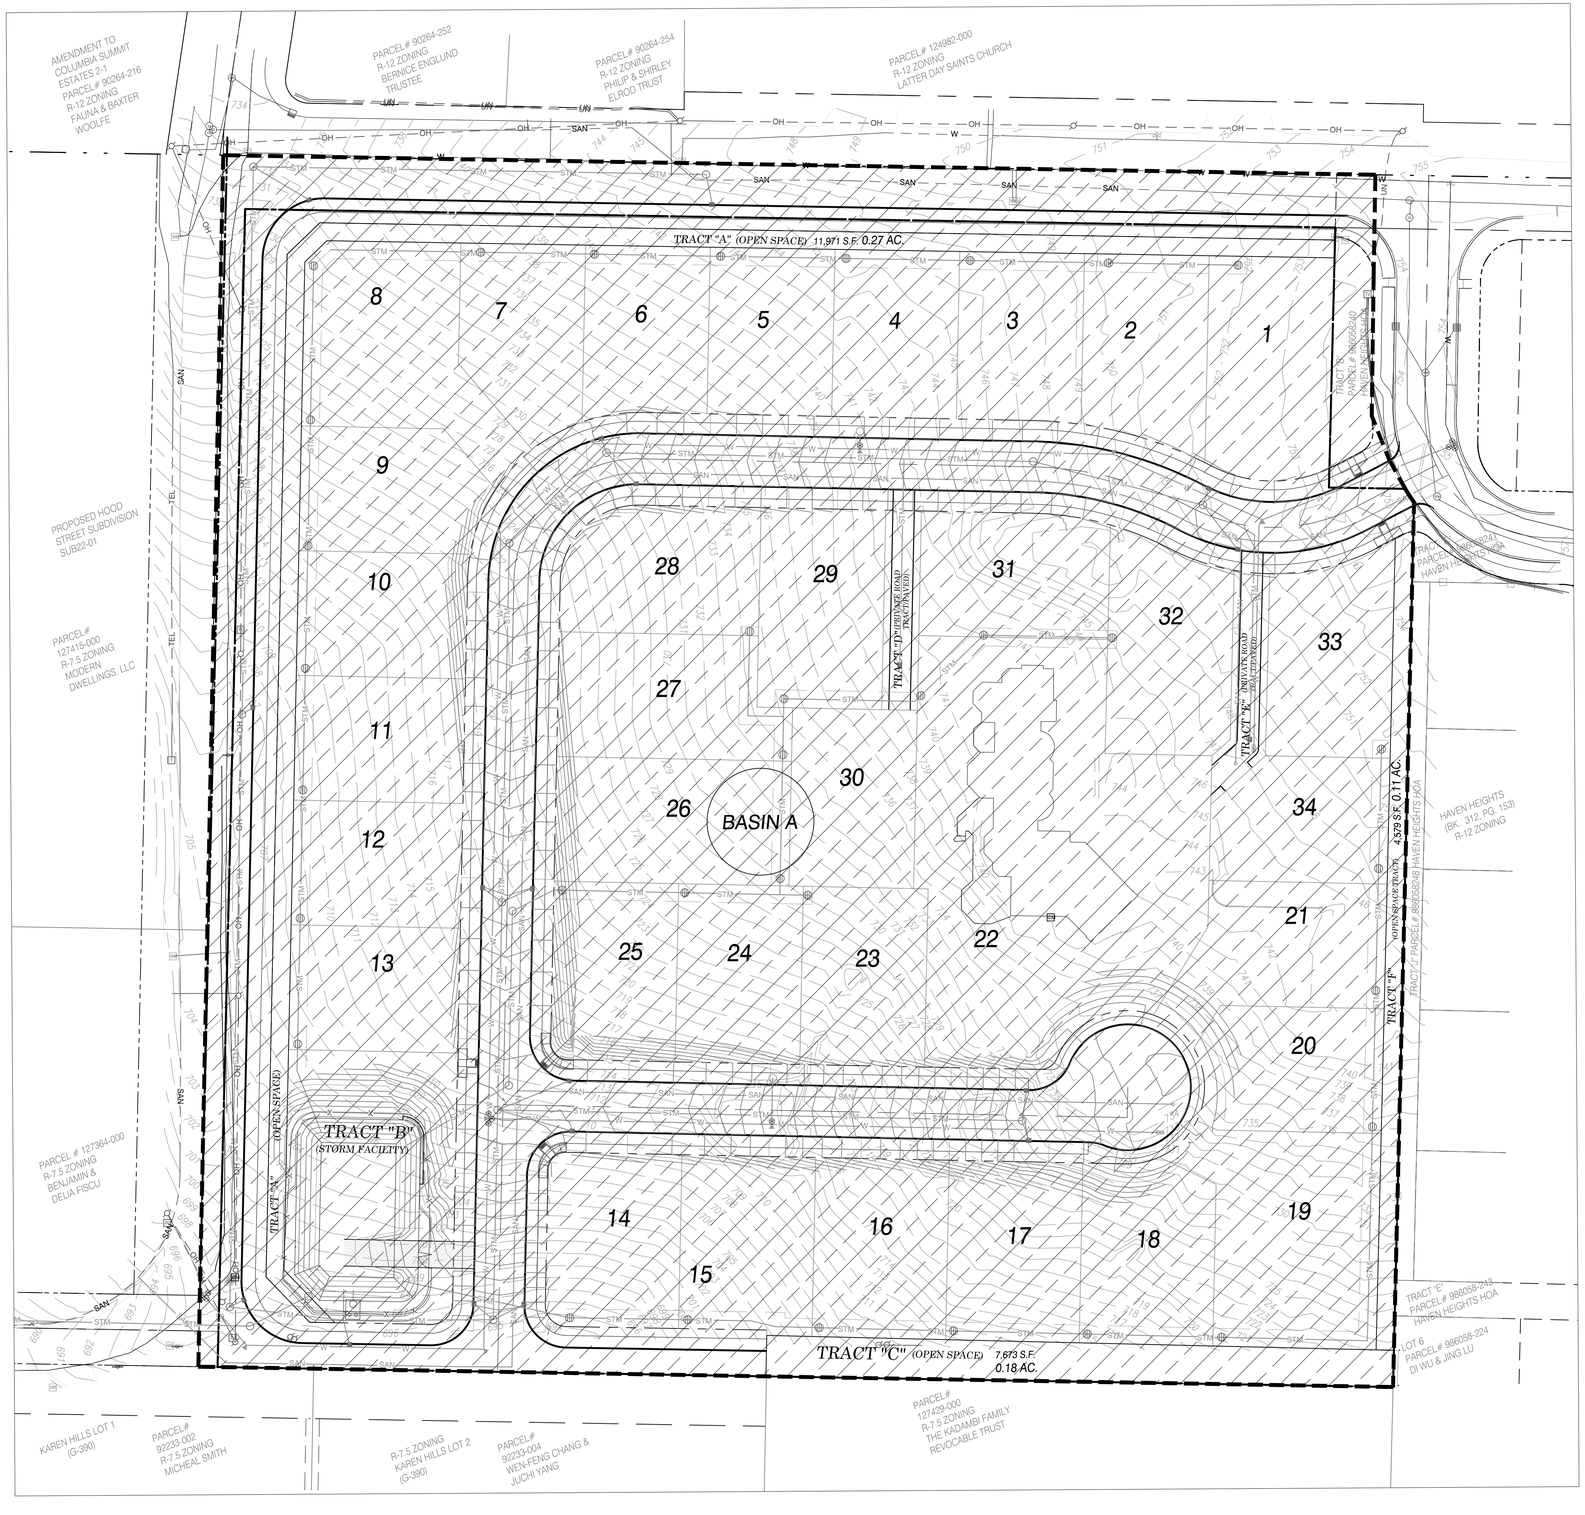

Catchment	Storm Facility	Description	Area (acres)
Basin A	Tract 'B'	Roads Steep	1.79
		Roof Tops Flat	2.27
		Driveways Steep	0.45
		Sidewalks Steep	0.50
		SG4, Lawn, Steep	5.42

Table G2: Hydrologic parameters used in developed catchment analysis

SCALE: 1"=40'

-40 0 40 80

CLIENT:

MODERN NW INC.
810 NE GLUSAN ST.
PORTLAND OR, 97213

PH: (971) 322-3318
FX:
CONTACT: SERGY MARANDYUK
EMAIL: sergey@modernnw.com

DEVELOPED CATCHMENT PLAN FOR:

18TH AVENUE SUBDIVISION

OLSON ENGINEERING INC. LAND SURVEYORS ENGINEERS 360-695-1385
222 E. EVERGREEN, VANCOUVER, WA 98660

COPYRIGHT 2022, OLSON ENGINEERING, INC.

PETER A. TUCK STATE OF WASHINGTON 31819 REGISTERED PROFESSIONAL ENGINEER

CHANGES / REVISIONS

DESCRIPTION:	DATE:

DESIGNED: AAK

DRAWN: AAK

CHECKED: PAT

DATE: APRIL 2022

SCALE: H: 1"= 40'
V: N/A

18TH AVENUE SUBDIVISION

JOB NO.:A10212.01.01

SHEET

2-2

J:\data\A10000\A10200\A10210\A10212\Engineering\Prelim\4-SHEETS\Catchment Plans.dwg

PLOT_STYLE